

 


NOTES:
This drawing is copyright of the Architects and must not be used without their permission. All dimensions to be checked on site. Discrepancies and omissions to be reported immediately to the Architect.

 

Scale 1:100 @ A1 - 1:200 @ A3

DRAWING LEGEND	
	Existing
	Above/Below
	Soil & Vent Pipe
	Air Admittance Valve
	Rainwater Pipe
	Gully
	Boundary Line

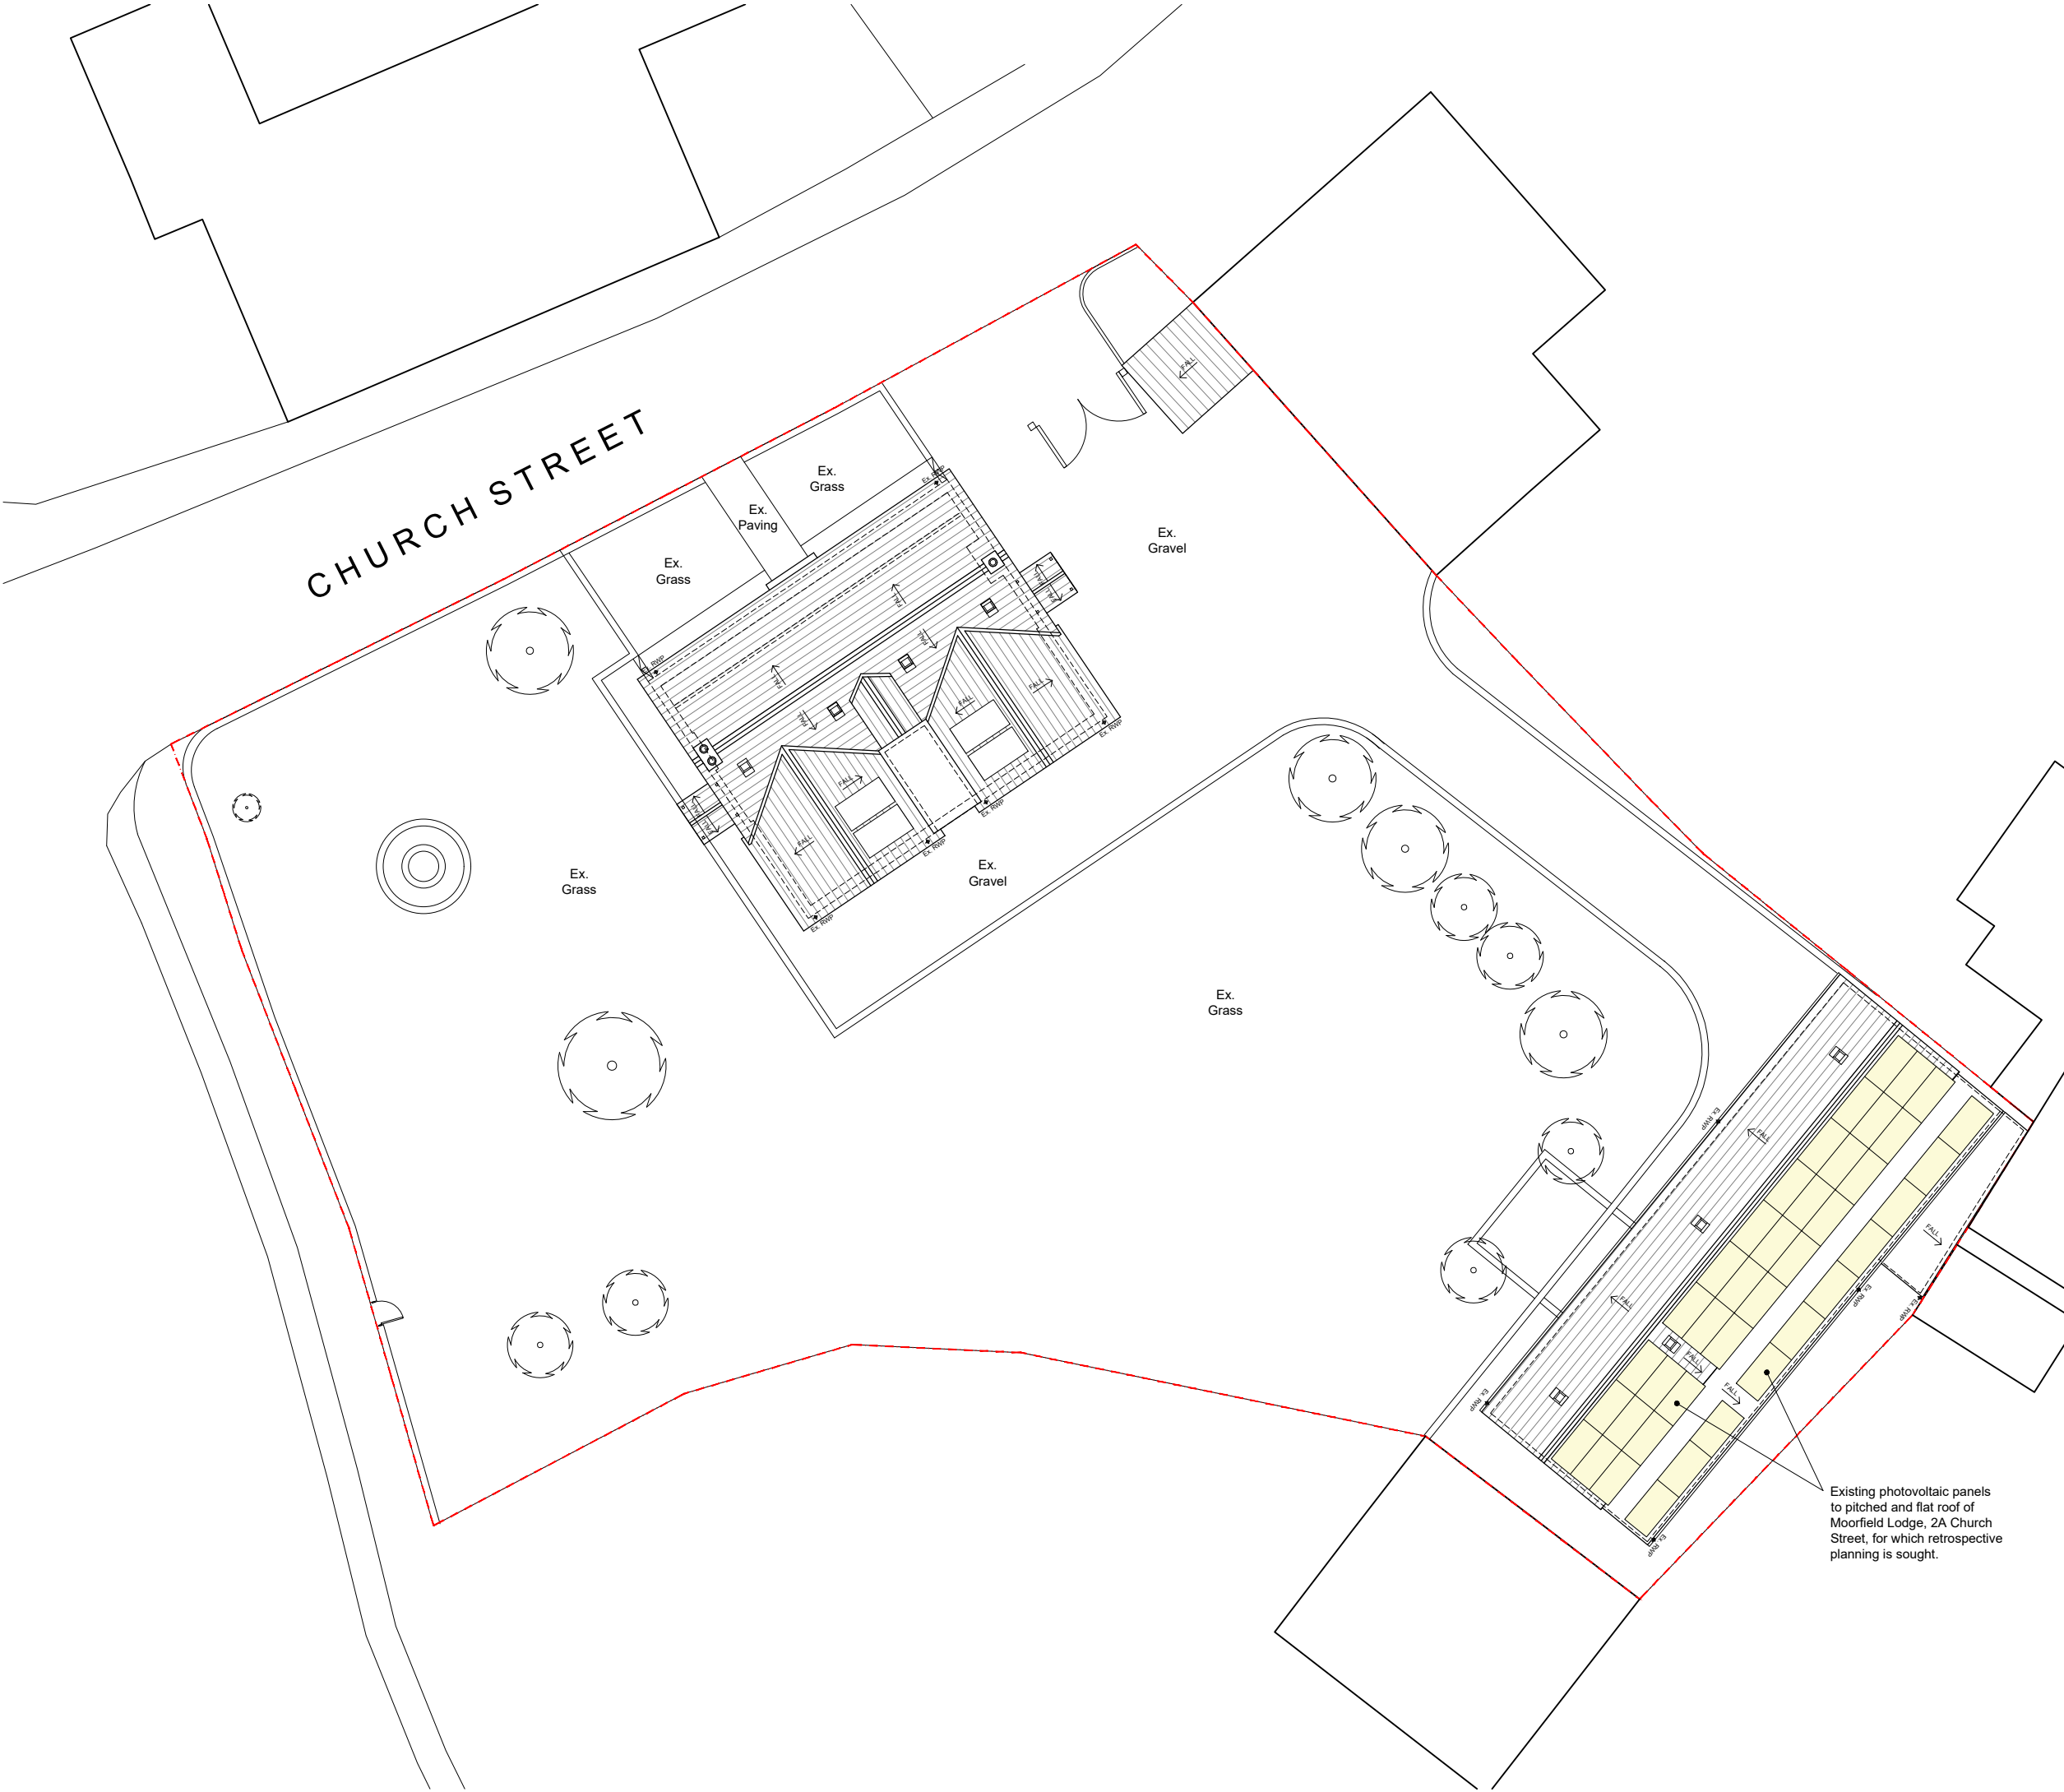

Existing Site Plan
1:100 @ A1 (1:200 @ A3)

B	Outbuilding added.	07.08.26
A	Drawing updated.	03.02.26
Rev	Revision	Date



Macey's Architectural Design & Development Ltd
15 Craybourne Road, Melksham, Wiltshire, SN12 7DH
Email: benmacey@maddltd.co.uk Tel: 07867417112

Title: Existing Site Plan

Project: Moorfield Farm, 2 Church Street, Wiltshire, BA14 6EW

Client: Mr & Mrs Stevens
Drawing Scale: 1:100 @ A1 (1:200 @ A3)
Drawing Date: January 2026

Drawing Number: 26/1055/101 B