



DRAWING TO BE READ IN CONJUNCTION WITH ALL OTHER ARCHITECTS
AND ENGINEERS CONTRACT DRAWING & SPECIFICATIONS.
ANY DISCREPANCIES MUST BE BROUGHT TO THE ATTENTION OF THE
ARCHITECT IMMEDIATELY.
THE CONTRACTOR MUST VERIFY ALL DIMENSIONS BY SITE
MEASUREMENT BEFORE ORDERING MATERIALS OR MANUFACTURING
COMPONENTS.
SUBSTITUTE MATERIALS & PRODUCTS TO THOSE NAMED WILL BE
ACCEPTABLE IF PROVEN TO BE OF EQUAL OR HIGHER PERFORMANCE
AND NOT IN CONFLICT WITH OTHER ELEMENTS.

NOTES

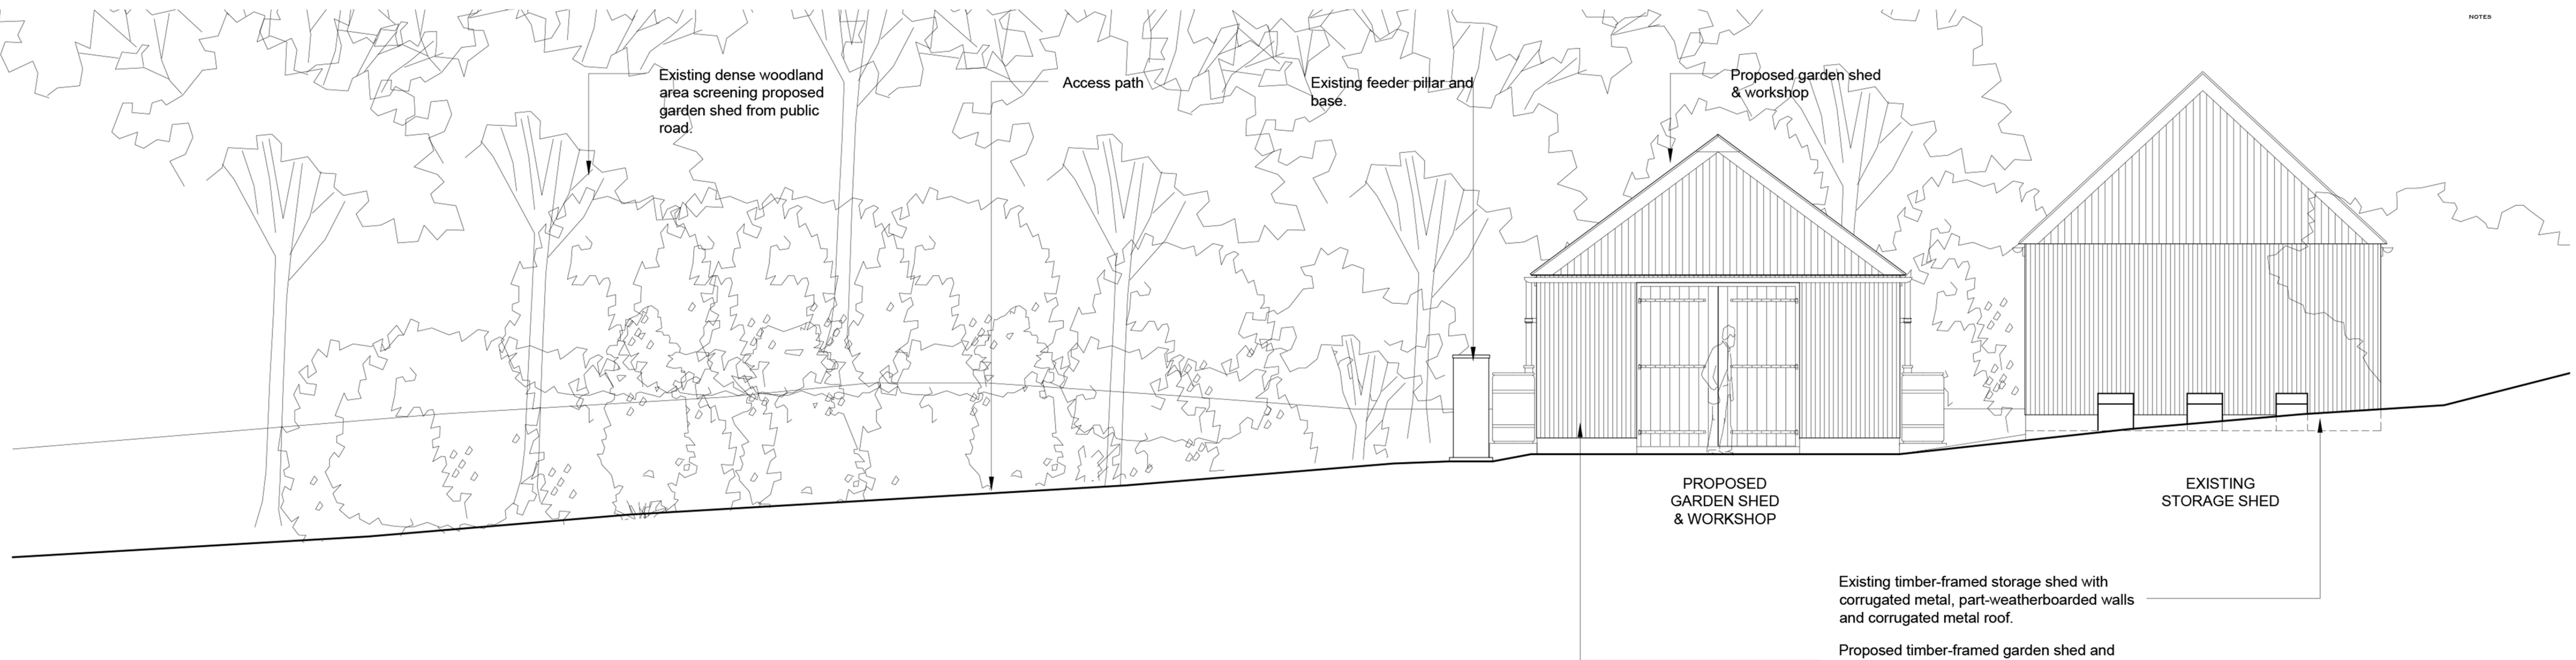

01 SOUTH ELEVATION - AS PROPOSED
D.123 / 1:50

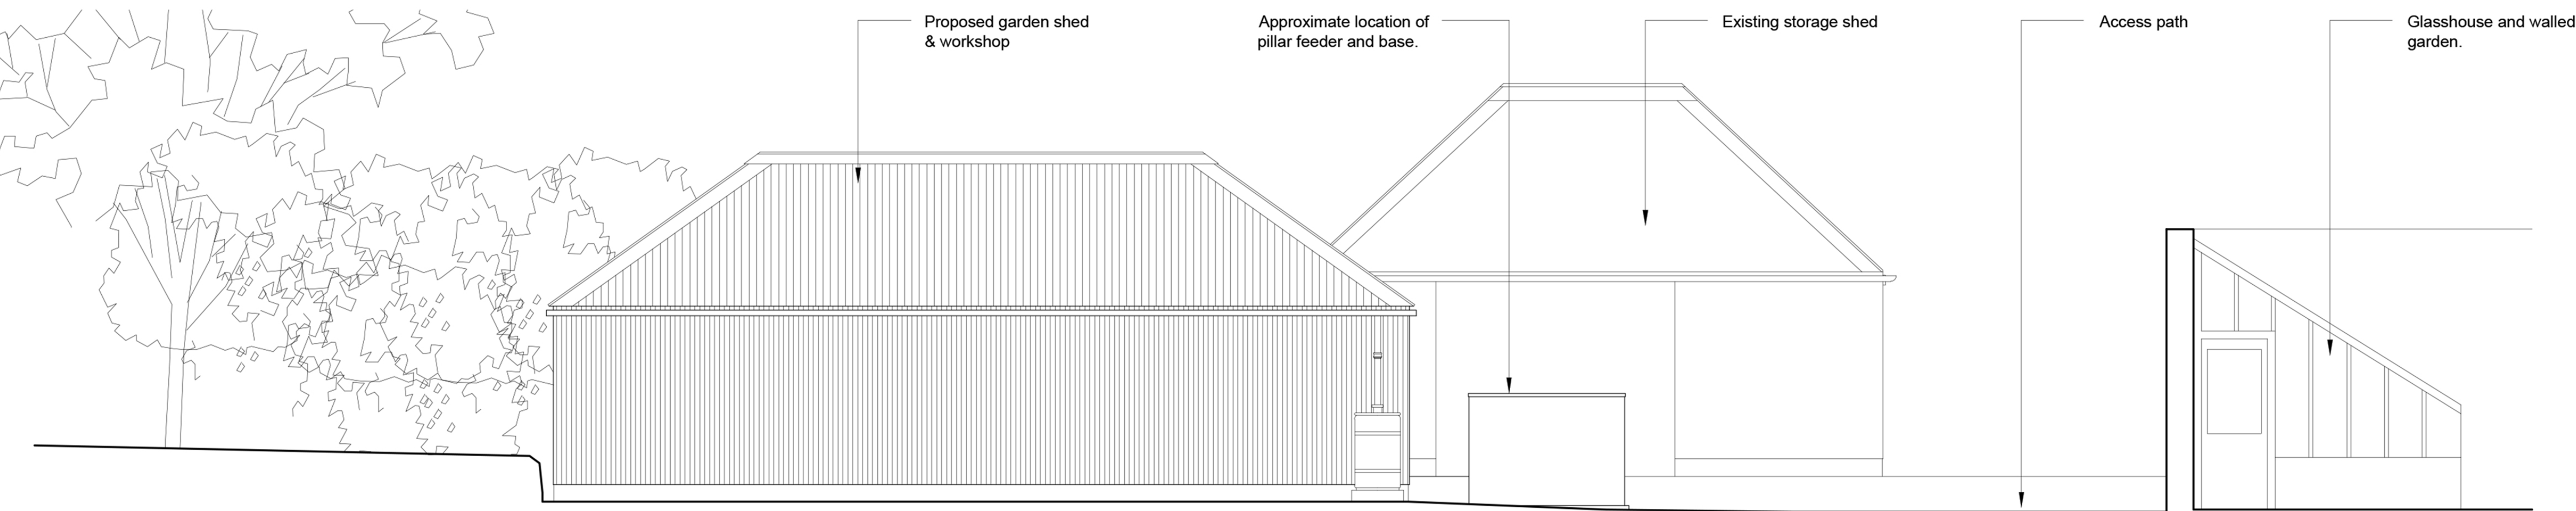

02 WEST ELEVATION - AS PROPOSED
D.123 / 1:50

REV	DATE	DESCRIPTION	CHECKED BY
A	02/04/2026	Drawing updated after client meeting.	PD

FOR PLANNING

JOB TITLE
ALDERBURY HOUSE
WILTSHIRE

DRAWING TITLE
COACH HOUSE GARDEN SHED ELEVATIONS
AS PROPOSED

JOB NO
ABH

DWS NO
D.123

REV
A

DRAWN BY	CHECKED BY	SCALE (@A1)	DATE
GP	PD	1:50	01/26

PTOLEMY DEAN ARCHITECTS
CALVERTS BUILDINGS
52D BOROUGH HIGH STREET · LONDON · SE1 1NN
TEL: 020 7378 7714 · E-MAIL: ADMIN@PTOLEMYDEAN.CO.UK

0 1m 2m 3m 4m 5m 10m
Scale Bar