



ANY DISCREPANCIES MUST BE BROUGHT TO THE ATTENTION OF THE ARCHITECT IMMEDIATELY. THE CONTRACTOR MUST VERIFY ALL DIMENSIONS BY SITE MEASUREMENT BEFORE ORDERING MATERIALS OR MANUFACTURING COMPONENTS. SUBSTITUTE MATERIALS & PRODUCTS TO THOSE NAMED WILL BE ACCEPTABLE IF PROVEN TO BE OF EQUAL OR HIGHER PERFORMANCE AND NOT IN CONFLICT WITH OTHER ELEMENTS.


NOTES

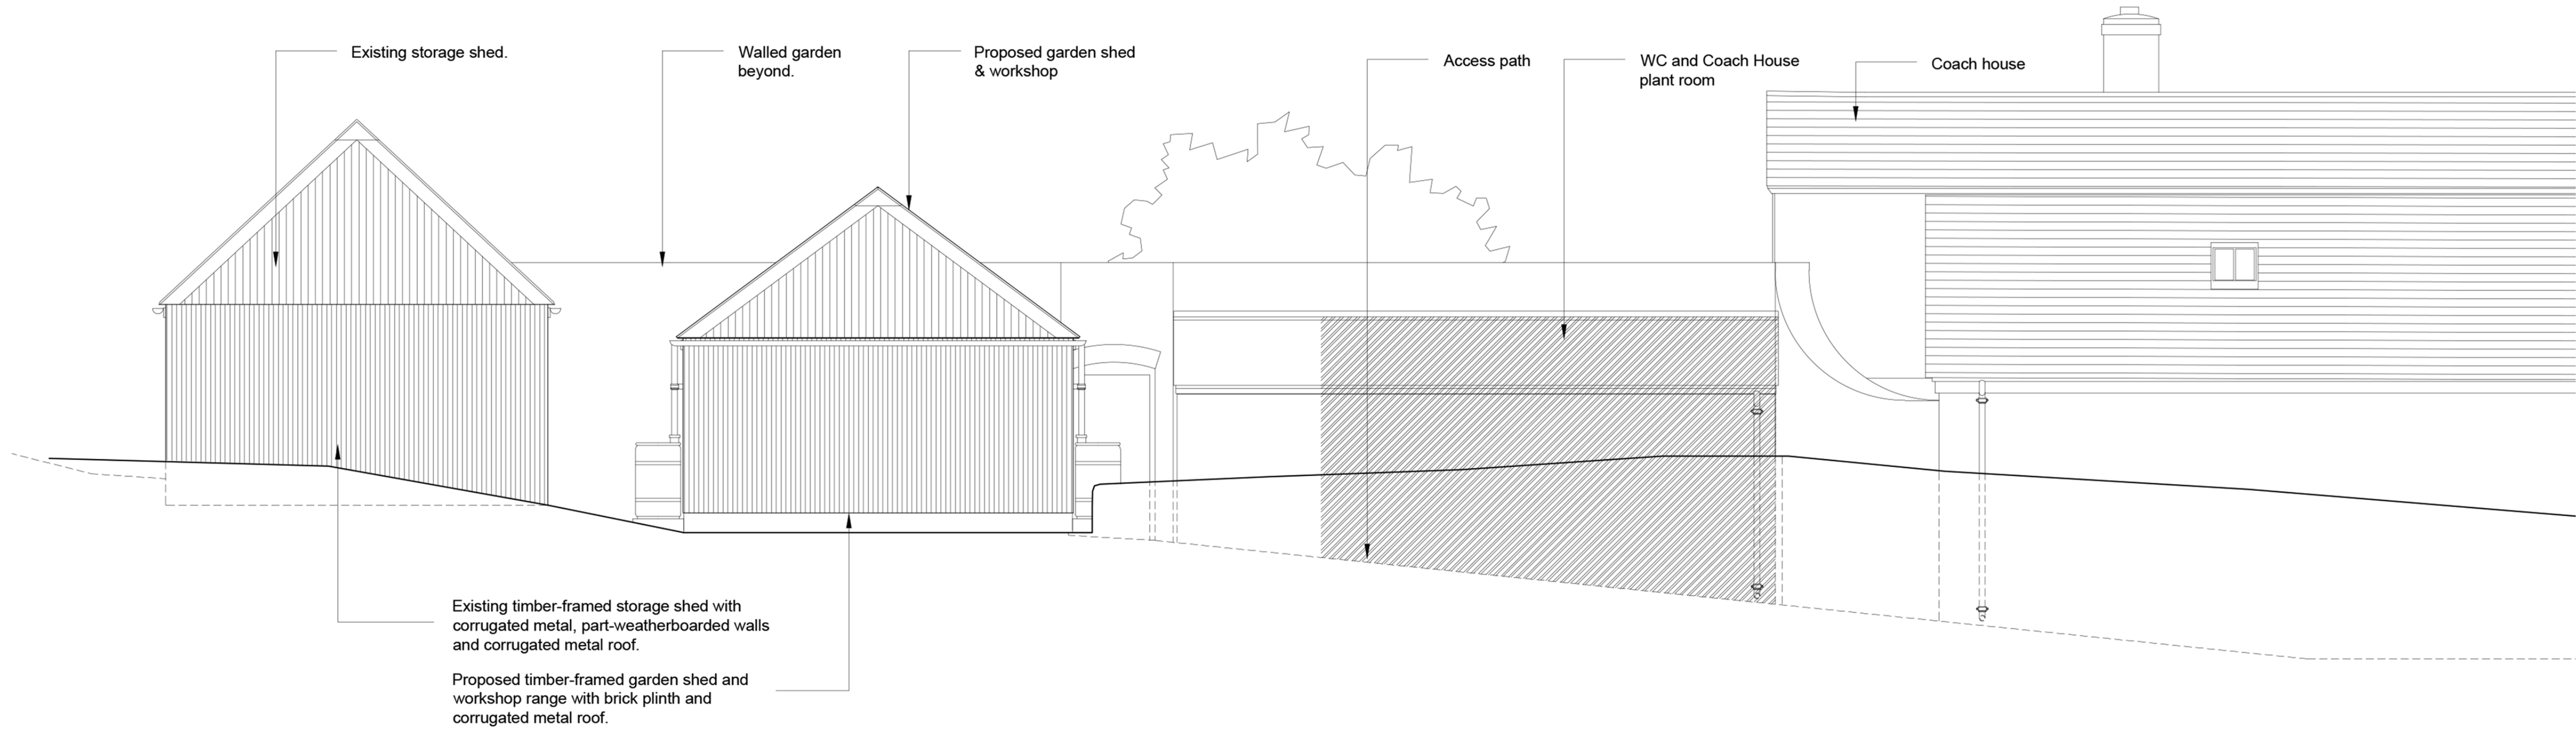

01 NORTH ELEVATION - AS PROPOSED
D.122/ 1:50

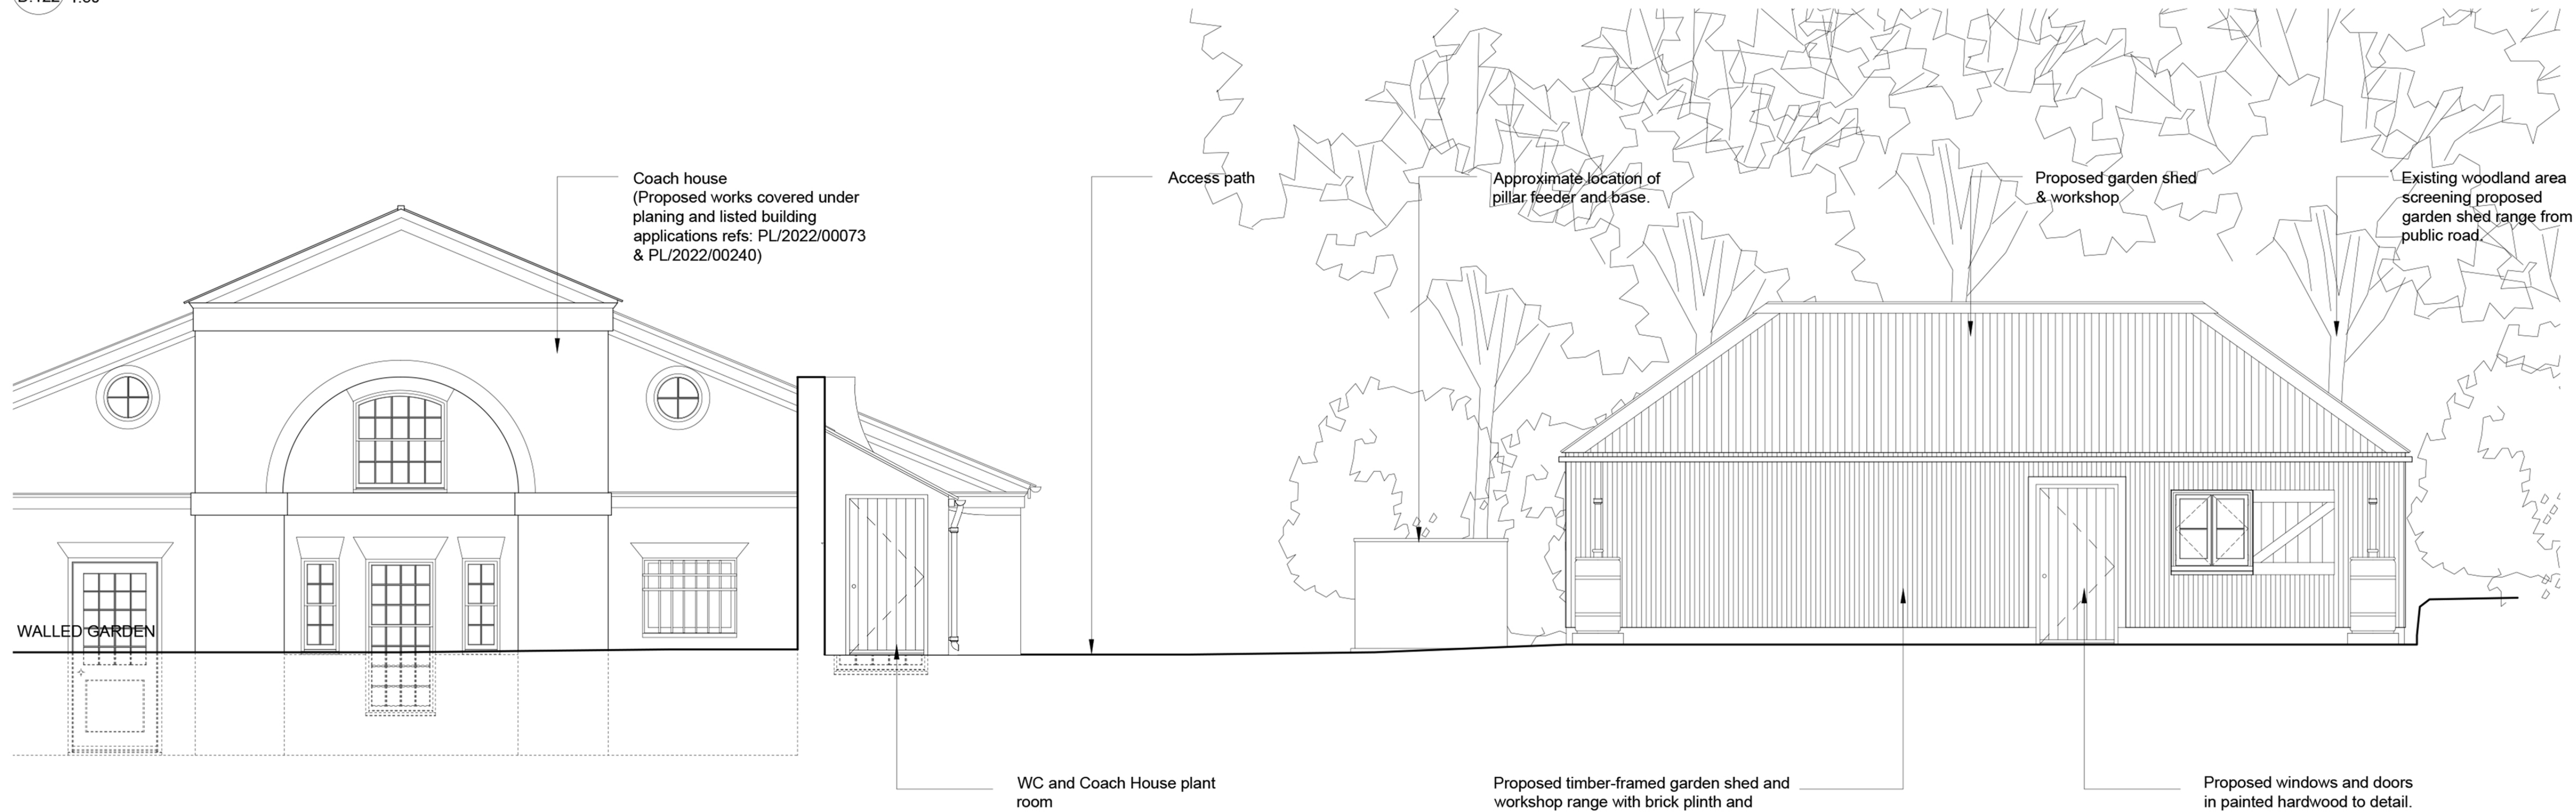

02 EAST ELEVATION - AS PROPOSED
D.122/ 1:50

 

REV	DATE	DESCRIPTION	CHECKED BY
A	02/04/2026	Drawing updated after client meeting.	PD
B	06/05/2026	Drawing updated.	PD
C	18/05/2026	Drawing updated with Coach House plant	PD

FOR PLANNING

JOB TITLE
ALDERBURY HOUSE
WILTSHIRE

DRAWING TITLE
COACH HOUSE GARDEN SHED ELEVATIONS
AS PROPOSED

JOB NO	DWG NO	REV
ABH	D.122	C
DRAWN BY	CHECKED BY	SCALE @A1
GP	PD	1:50
DATE		01/26

PTOLEMY DEAN ARCHITECTS
CALVERLEY BUILDINGS
32-34 BOROUGH HIGH STREET - LONDON SE1 1XN
TEL: 020 7378 7714 E-MAIL: ADMIN@PTOLEMYDEAN.CO.UK