



© COPYRIGHT IN THIS DRAWING AND WORK EXECUTED IS AND REMAINS THE PROPERTY OF SCANDIA-HUS LIMITED AND OR ITS SUBSIDIARIES IN ACCORDANCE WITH THE PROVISIONS OF THE COPYRIGHT ACT. PERMISSION TO PRODUCE COPIES OR MODIFIED DRAWINGS IN WHOLE OR IN PART FOR ANY PURPOSE SHOULD BE OBTAINED FROM SCANDIA-HUS LIMITED & ANY SUCH REPRODUCTIONS SHOULD INCLUDE THIS & THE FOREGOING STATEMENT

REV	DESCRIPTION	DATE	DRN	CHK
A	REVISED ELEVATIONS TO MATCH FLOOR PLAN	22/02/26	JW	
B	MINOR MODS	24/02/26	JW	
C	MINOR MODS	24/02/26	JW	
D	ADD DRAINAGE, BRICK CILLS	17/04/26	CC	
E	DRAINAGE LAYOUT REVISED	27/7/26	LW	

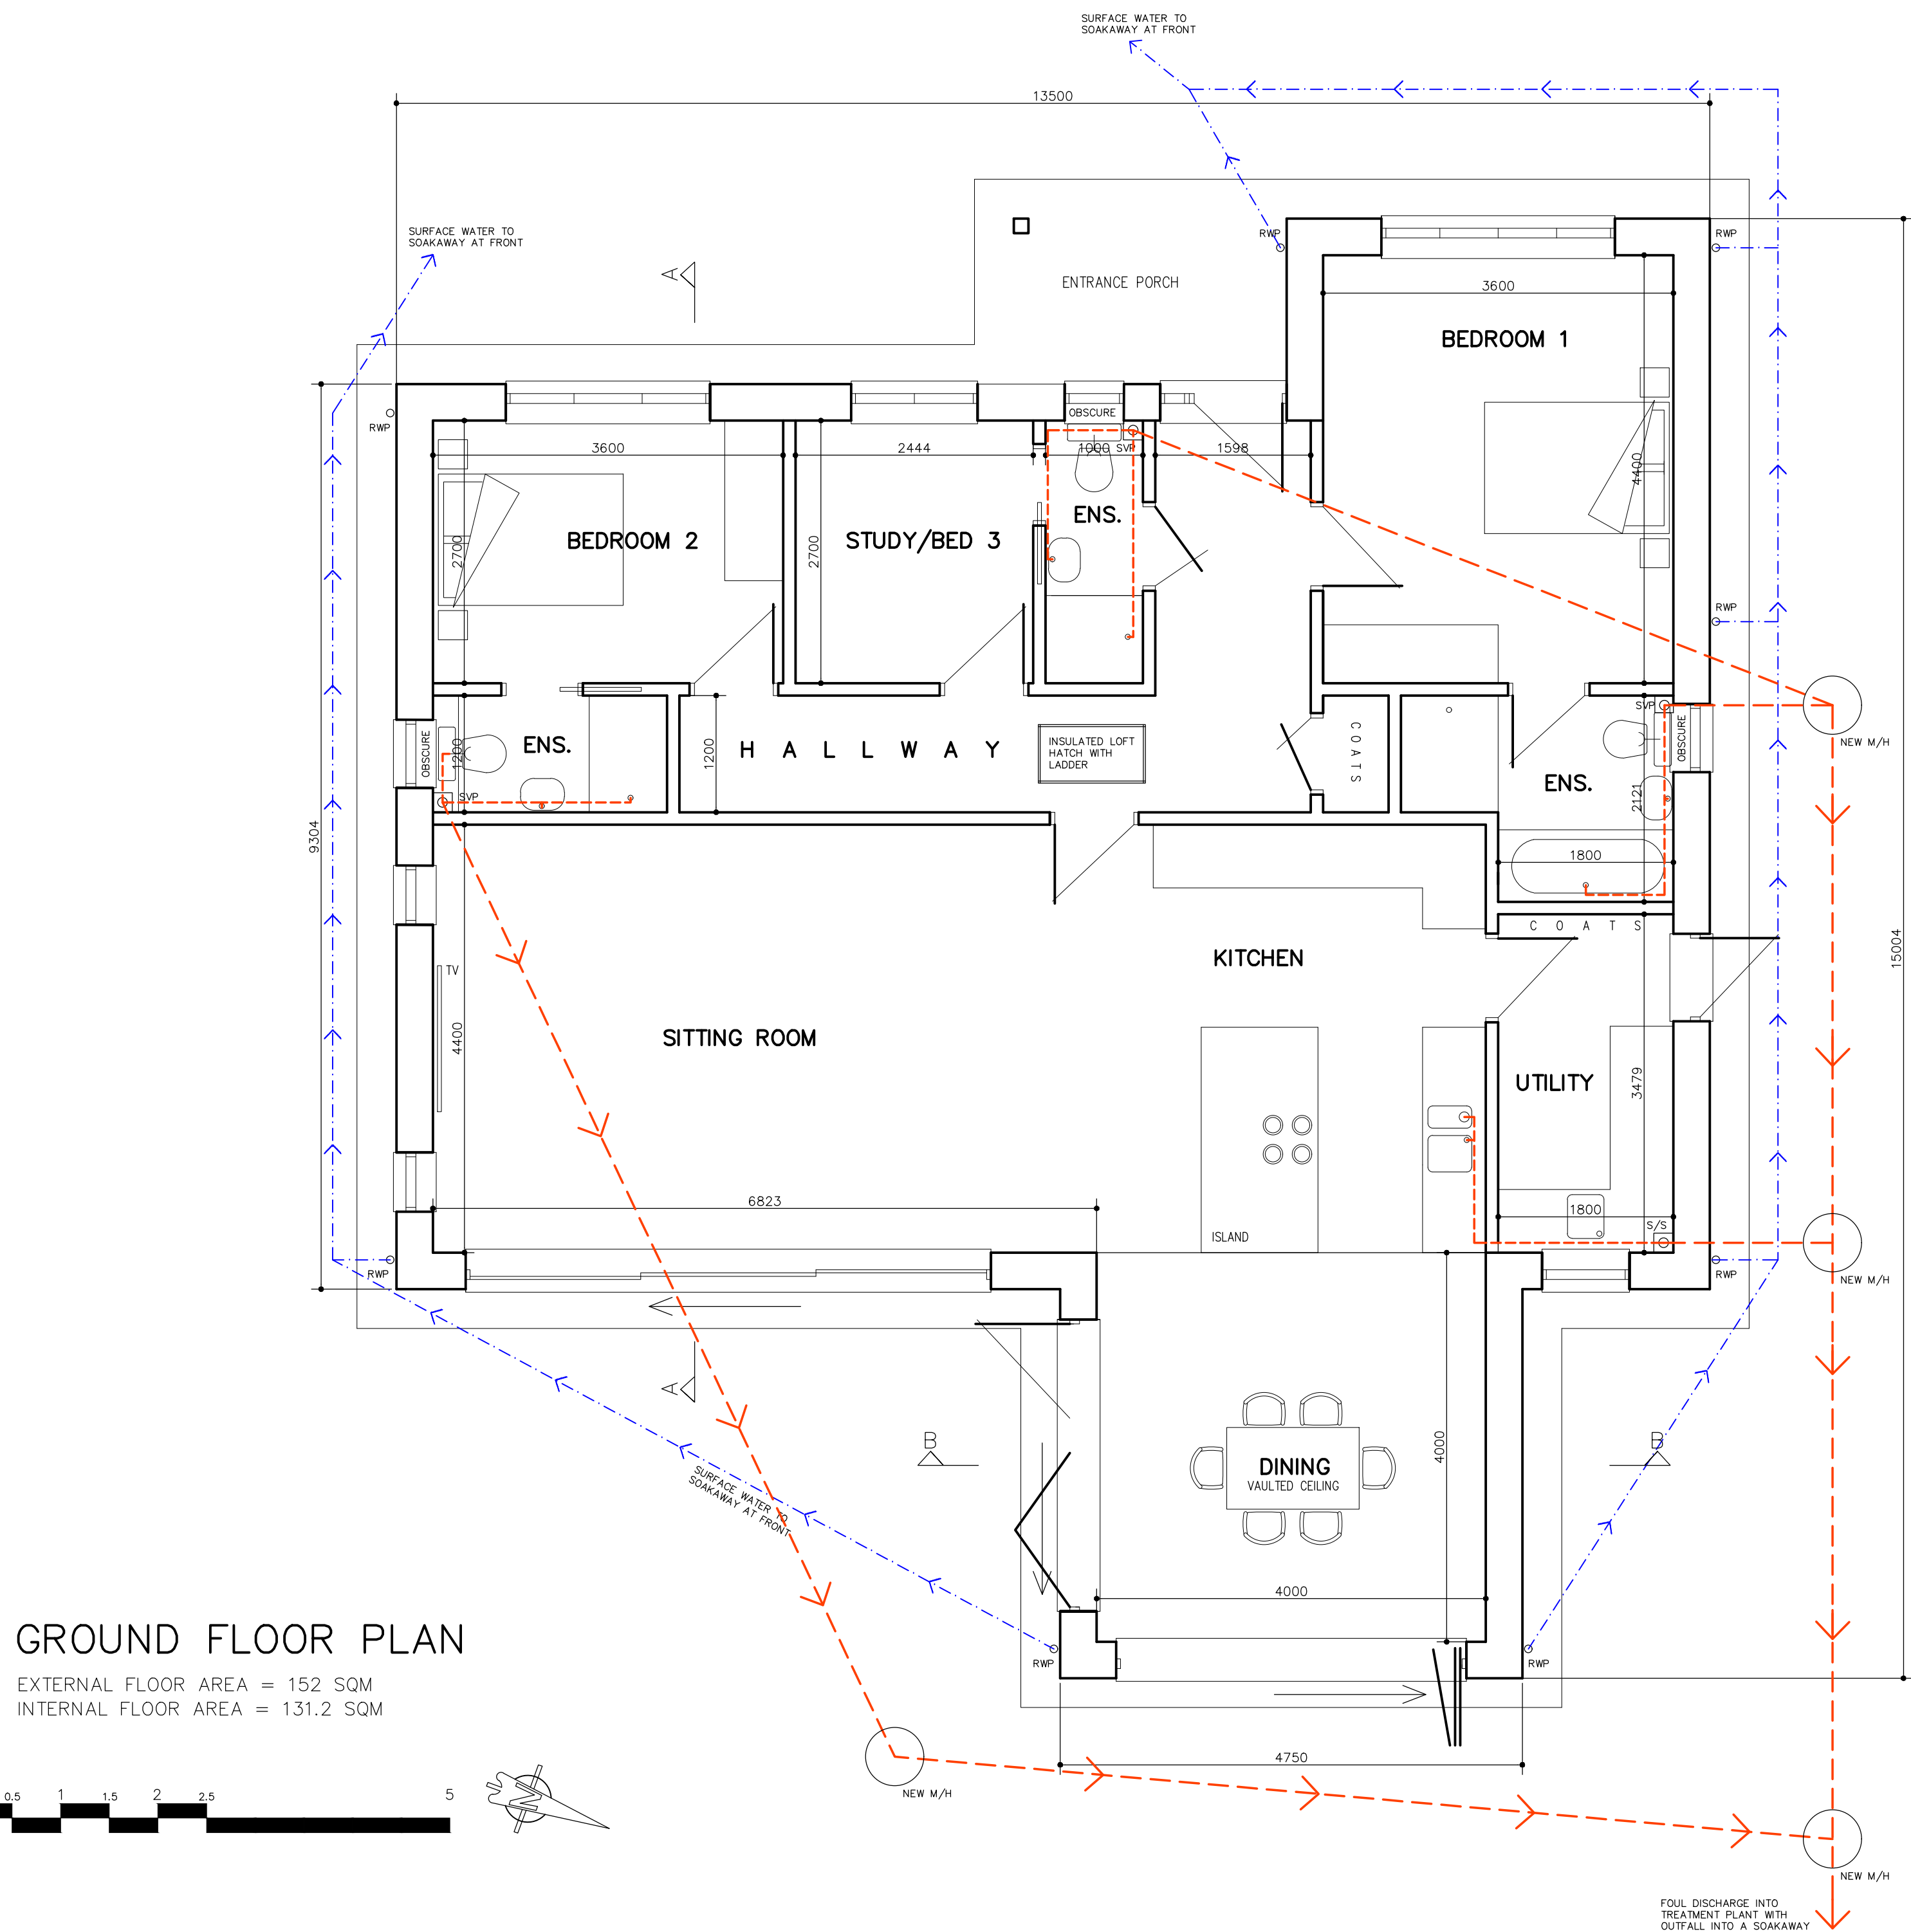

GROUND FLOOR PLAN

EXTERNAL FLOOR AREA = 152 SQM
INTERNAL FLOOR AREA = 131.2 SQM

 

scandiahus

SCANDIA-HUS BUSINESS PARK,
FELCOURT ROAD, FELCOURT, EAST GRINSTEAD,
WEST SUSSEX, RH19 2LP : TEL 01342 838060

FOR	MR. & MRS. JUNGO
SITE	LAND ADJ. TO THE ORCHIDS TYTHERLEY ROAD, WINTERSLOW SALISBURY, SP5 1PZ

TITLE

PROPOSED DWELLING
GROUND FLOOR PLAN

C/No. 451432	O/No.	SCALE 1:50@A2
DRAWN JW	DRAWING NUMBER 02	REV E
DATE 18.02.26		