




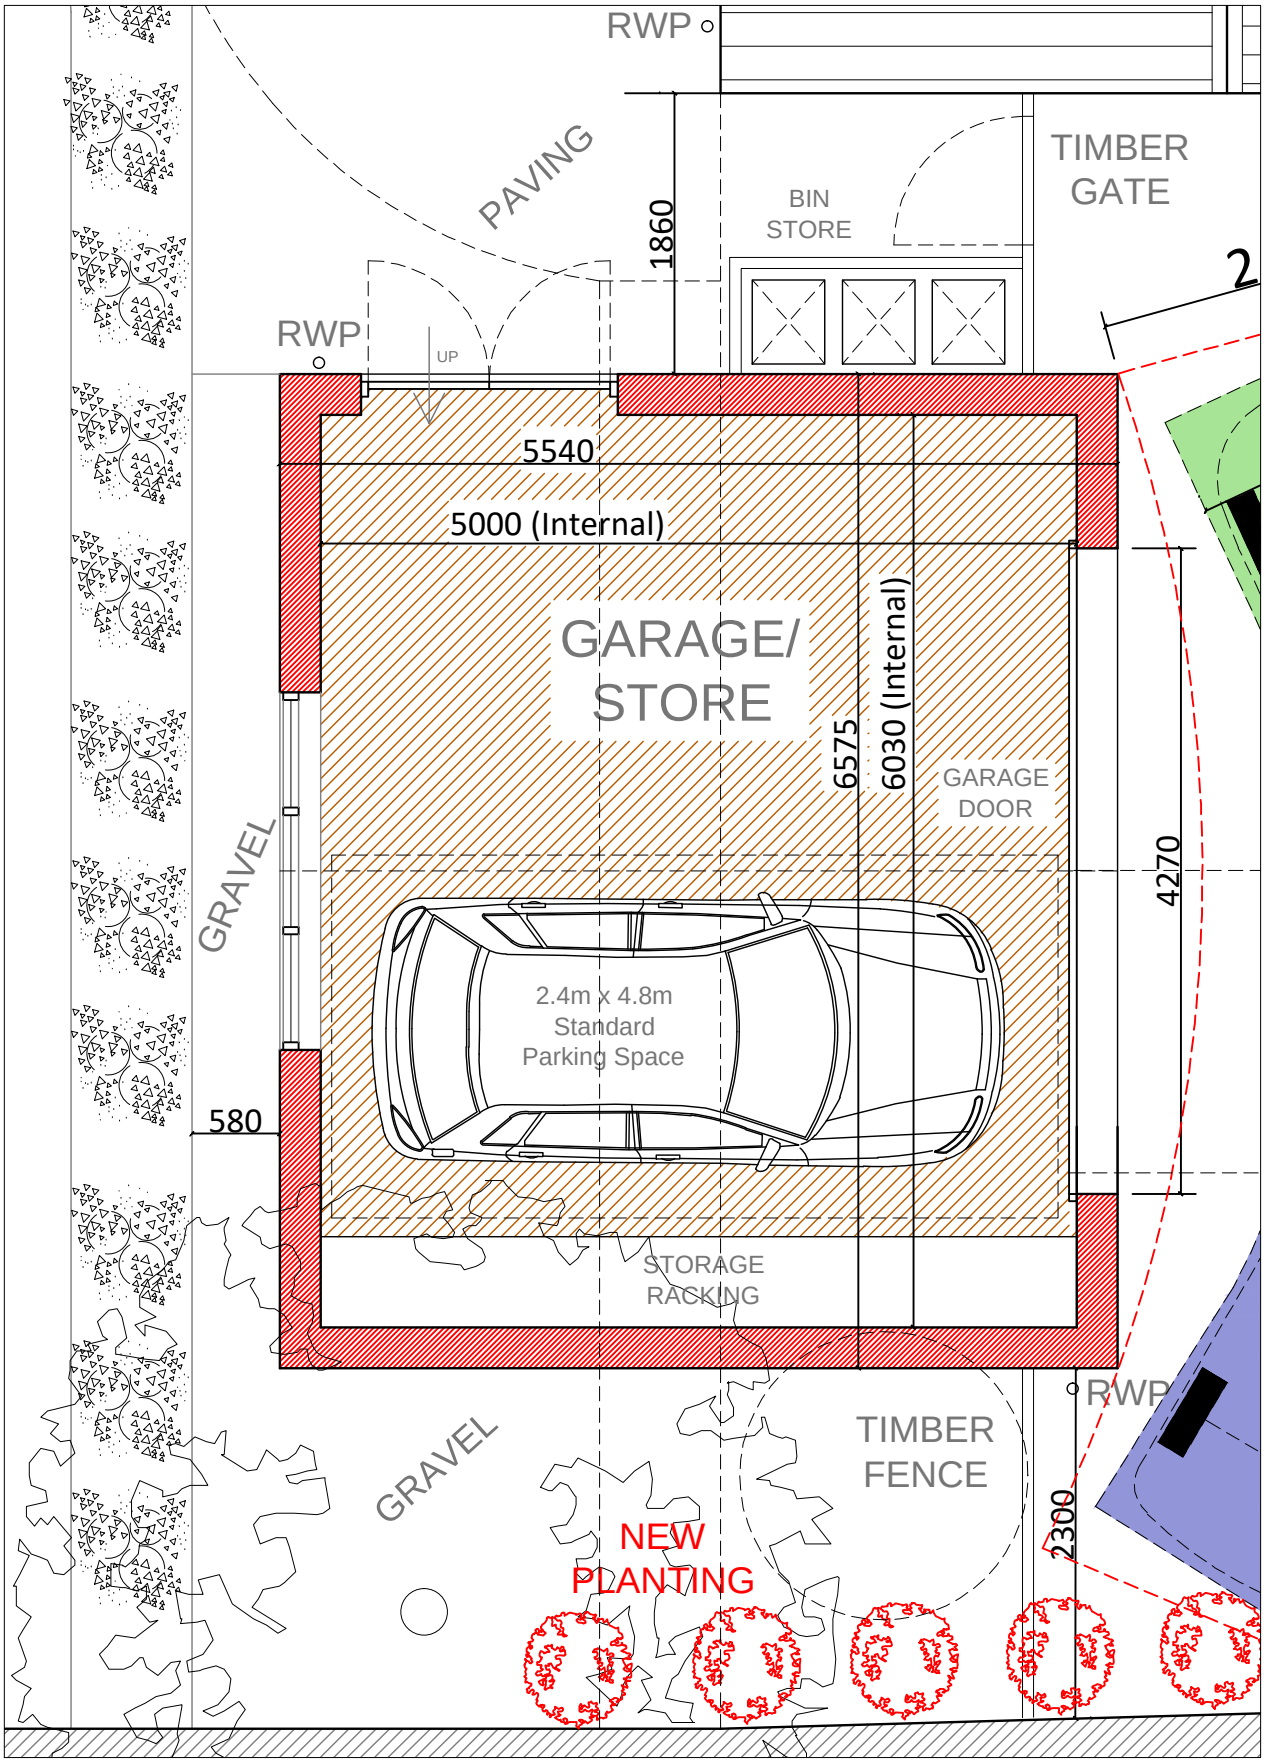


GARAGE PLAN - AS PROPOSED - SCALE 1:50

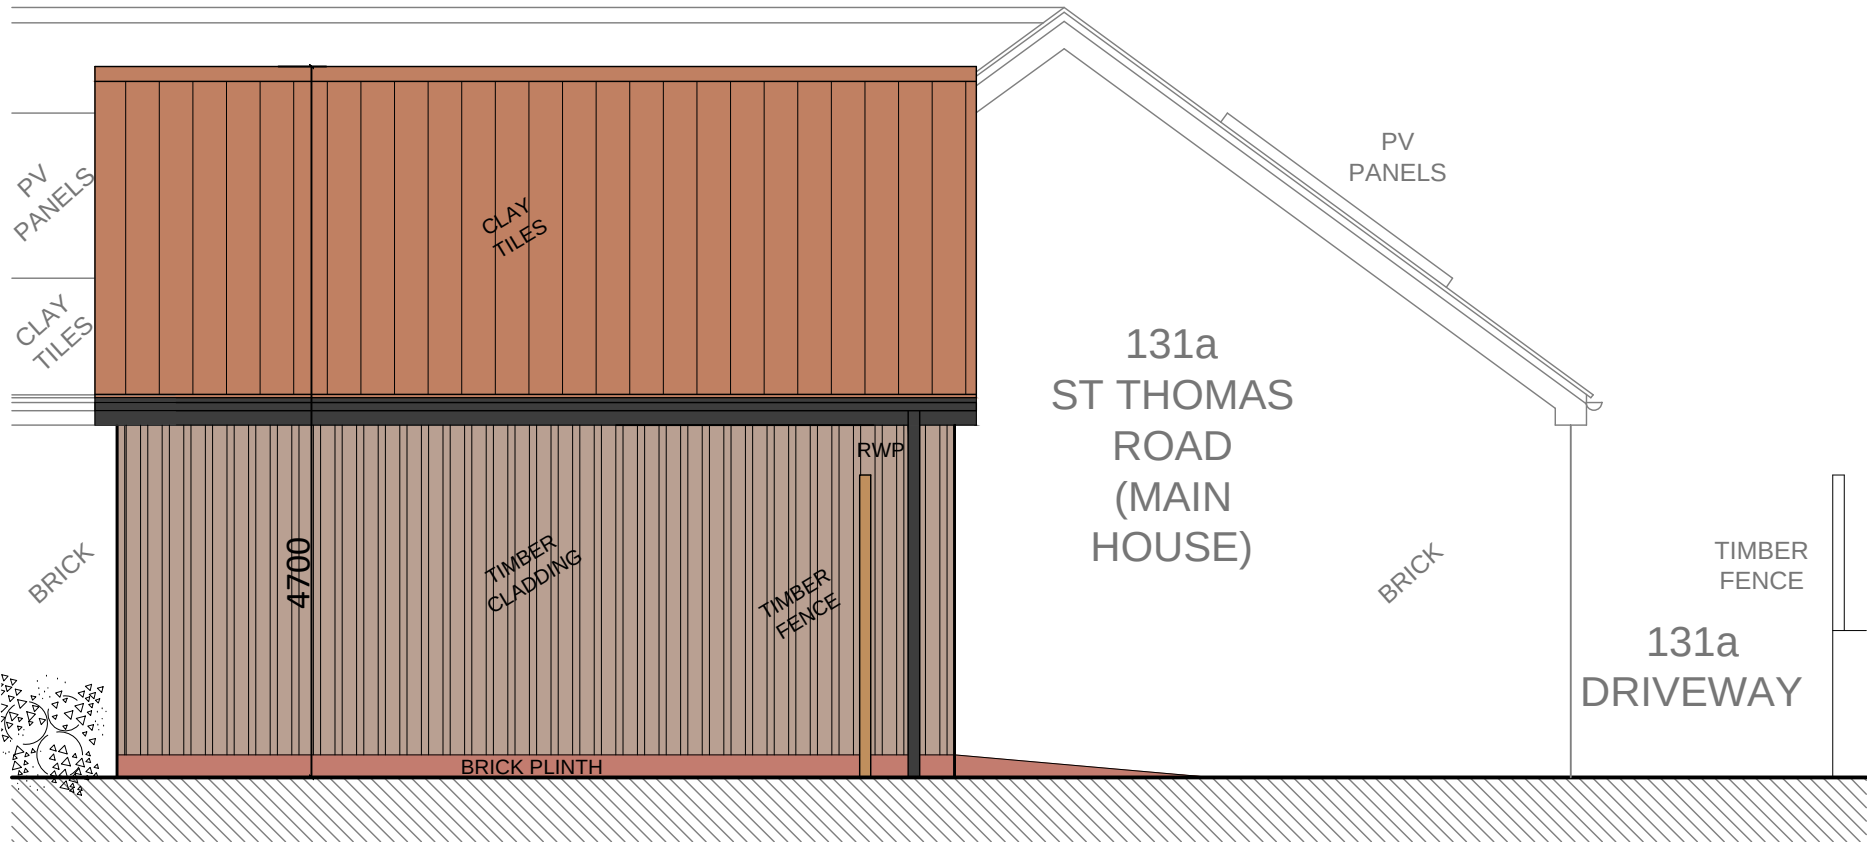

SECTION A-A - AS PROPOSED - SCALE 1:50

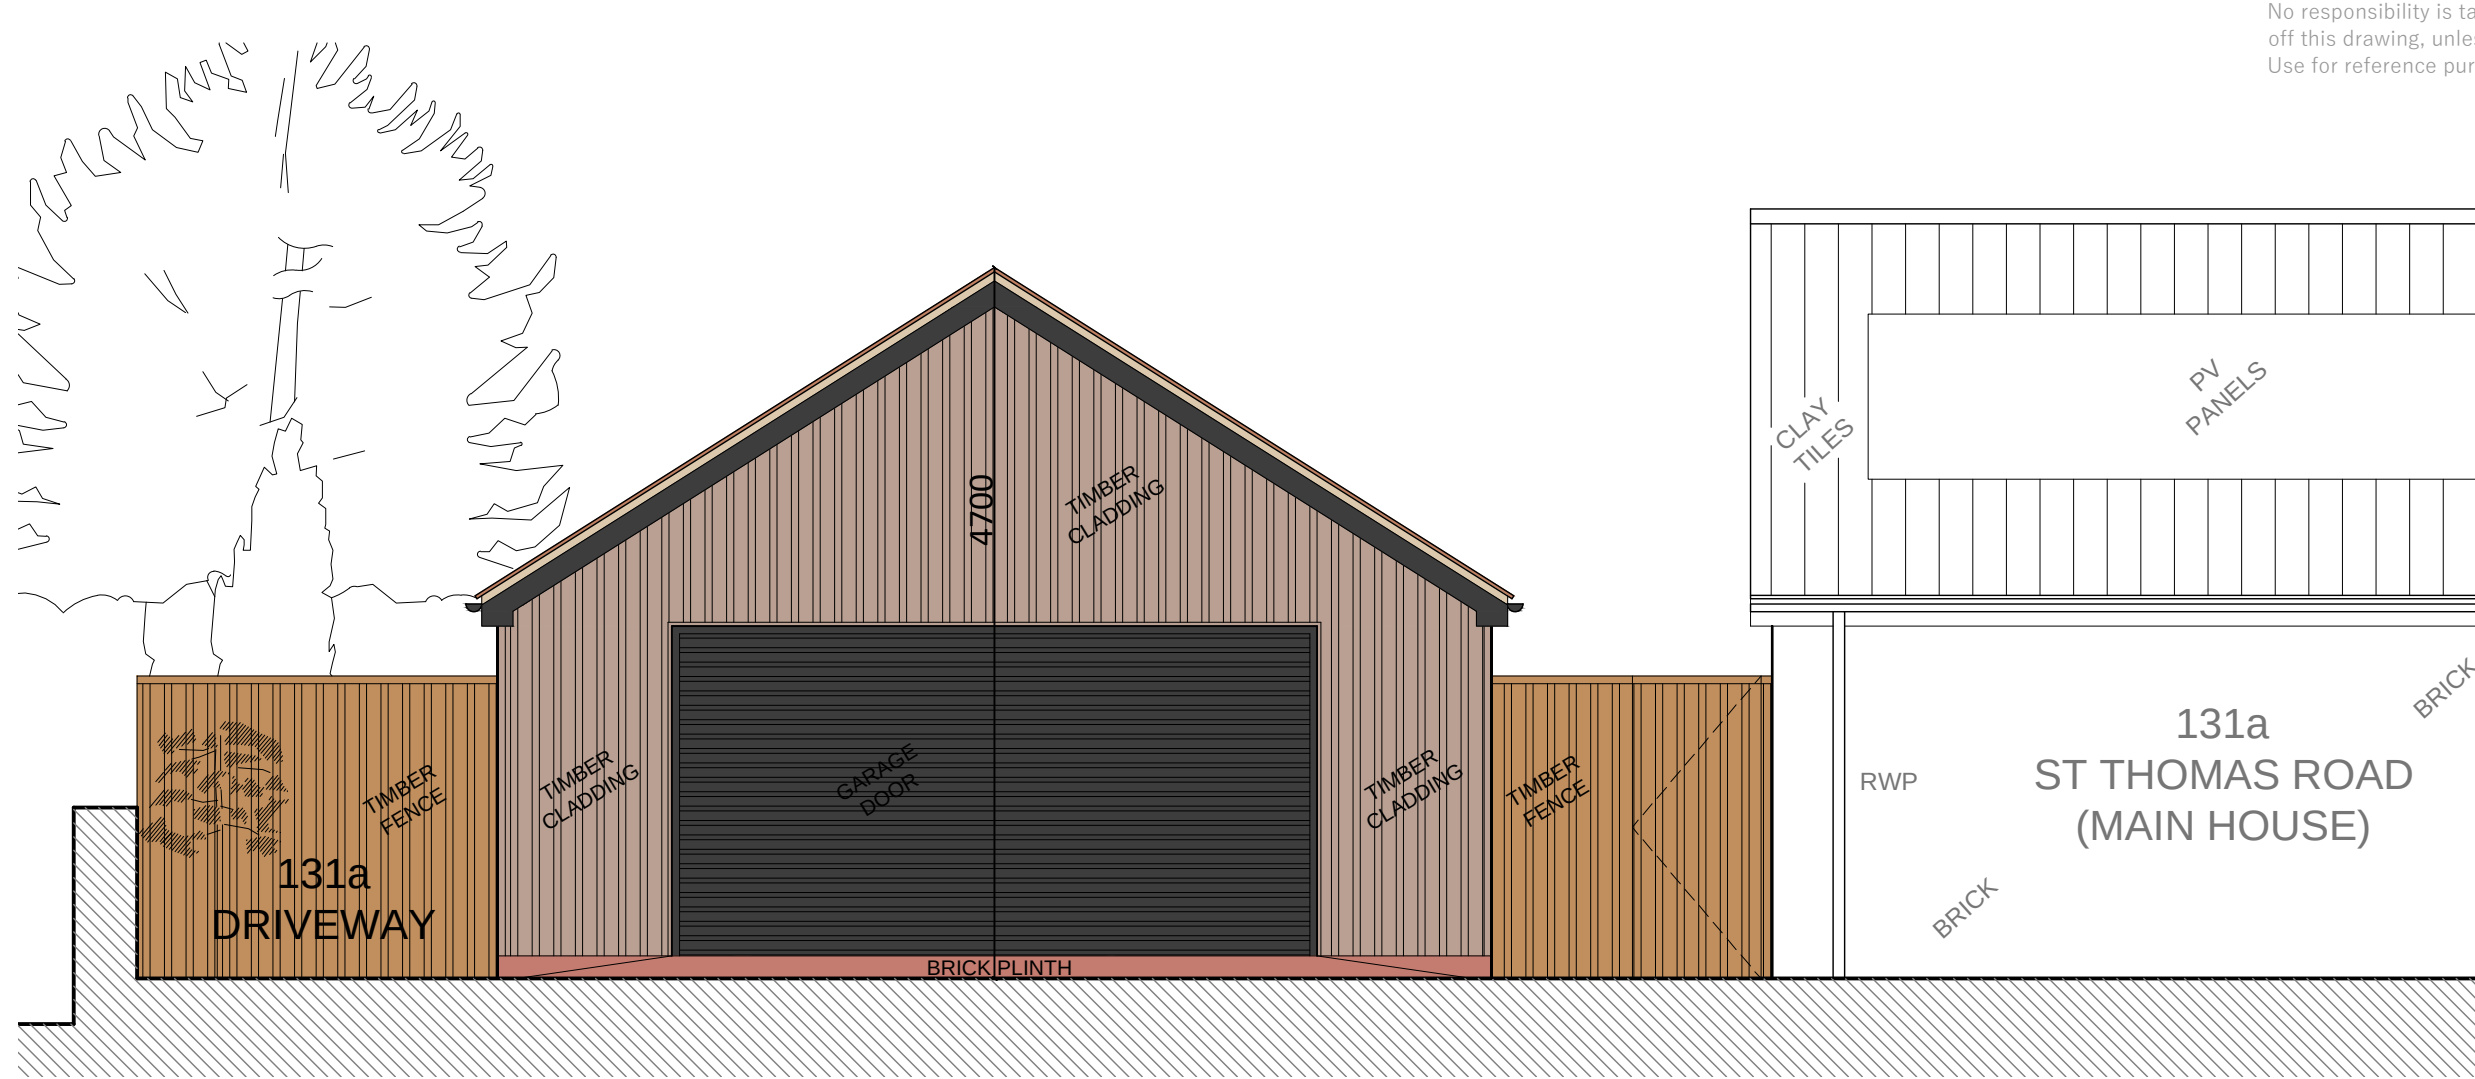


SECTION B-B - AS PROPOSED - SCALE 1:50

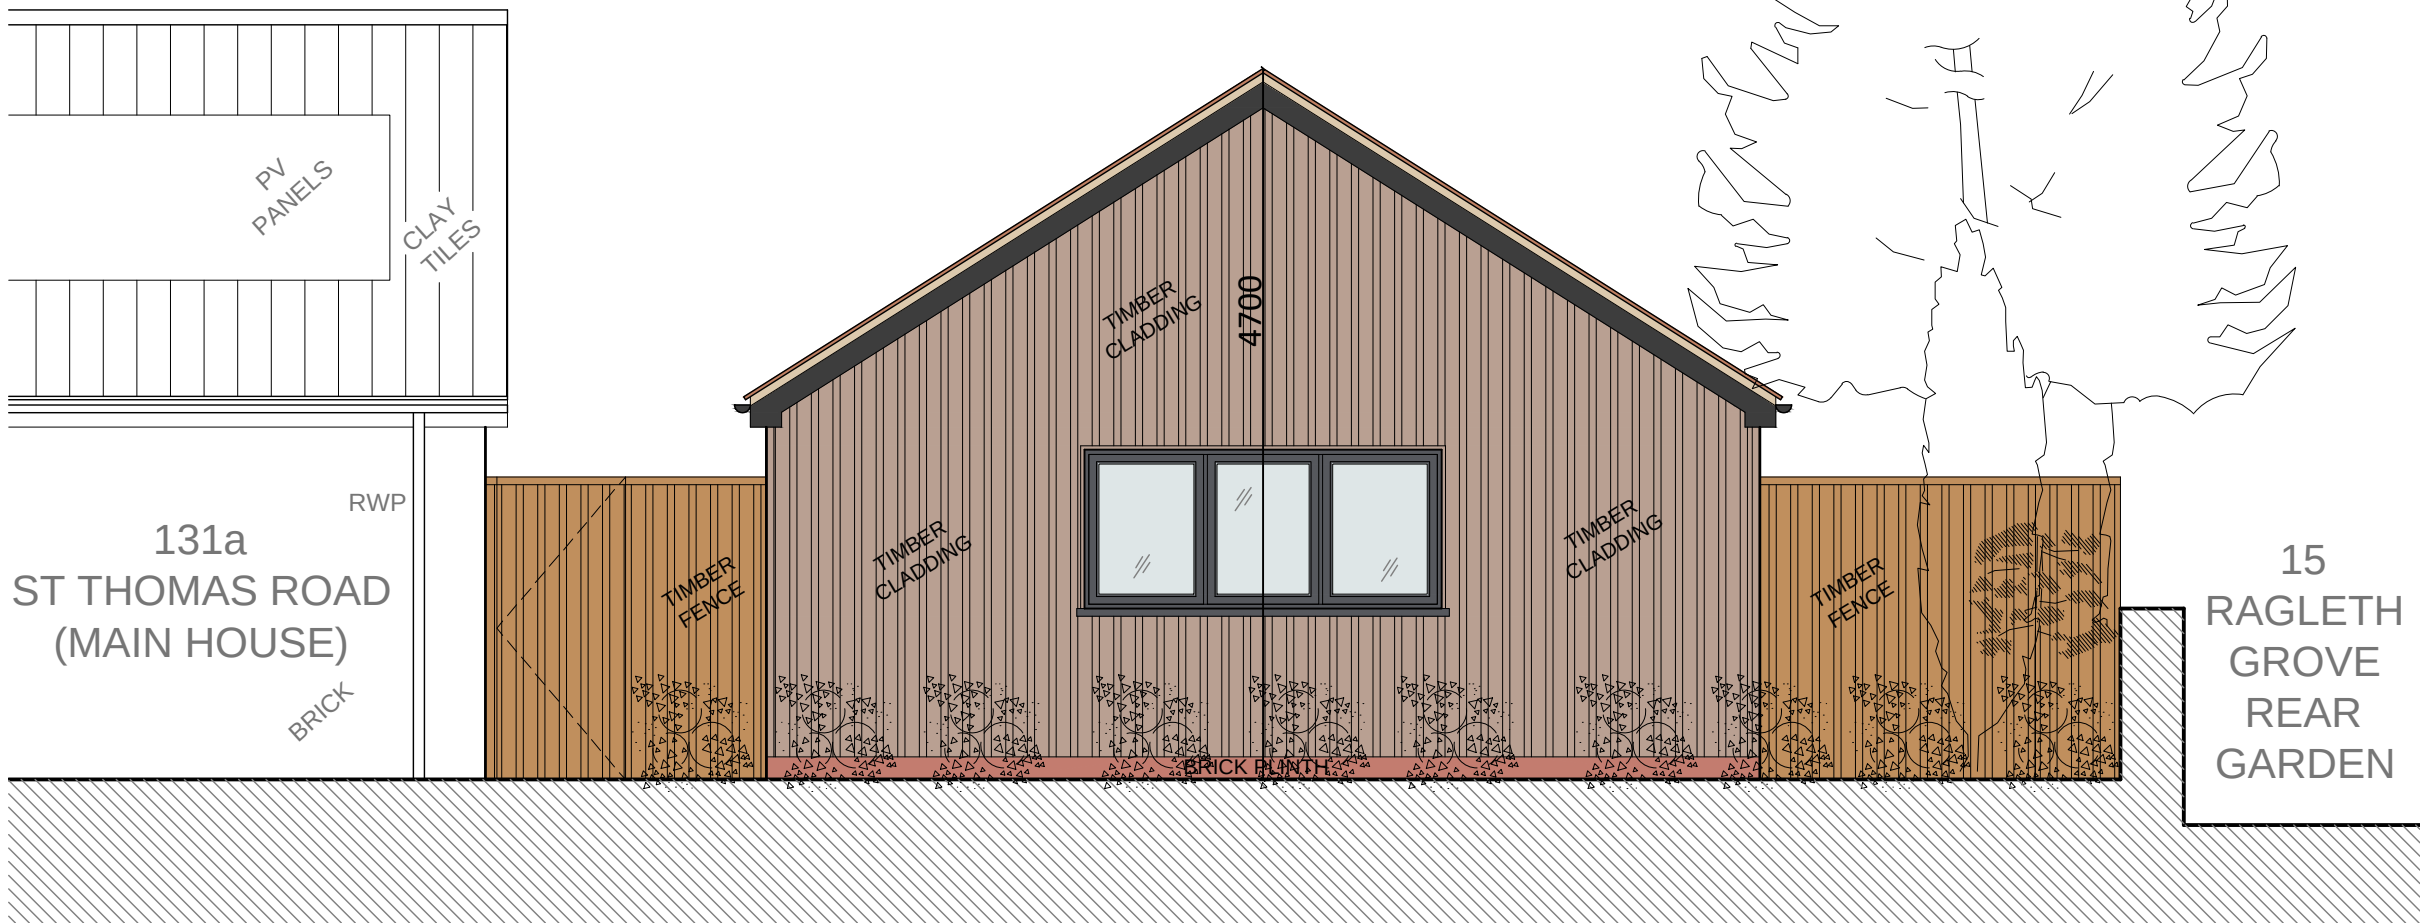

SECTION C-C - AS PROPOSED - SCALE 1:50





SECTION D-D - AS PROPOSED - SCALE 1:50

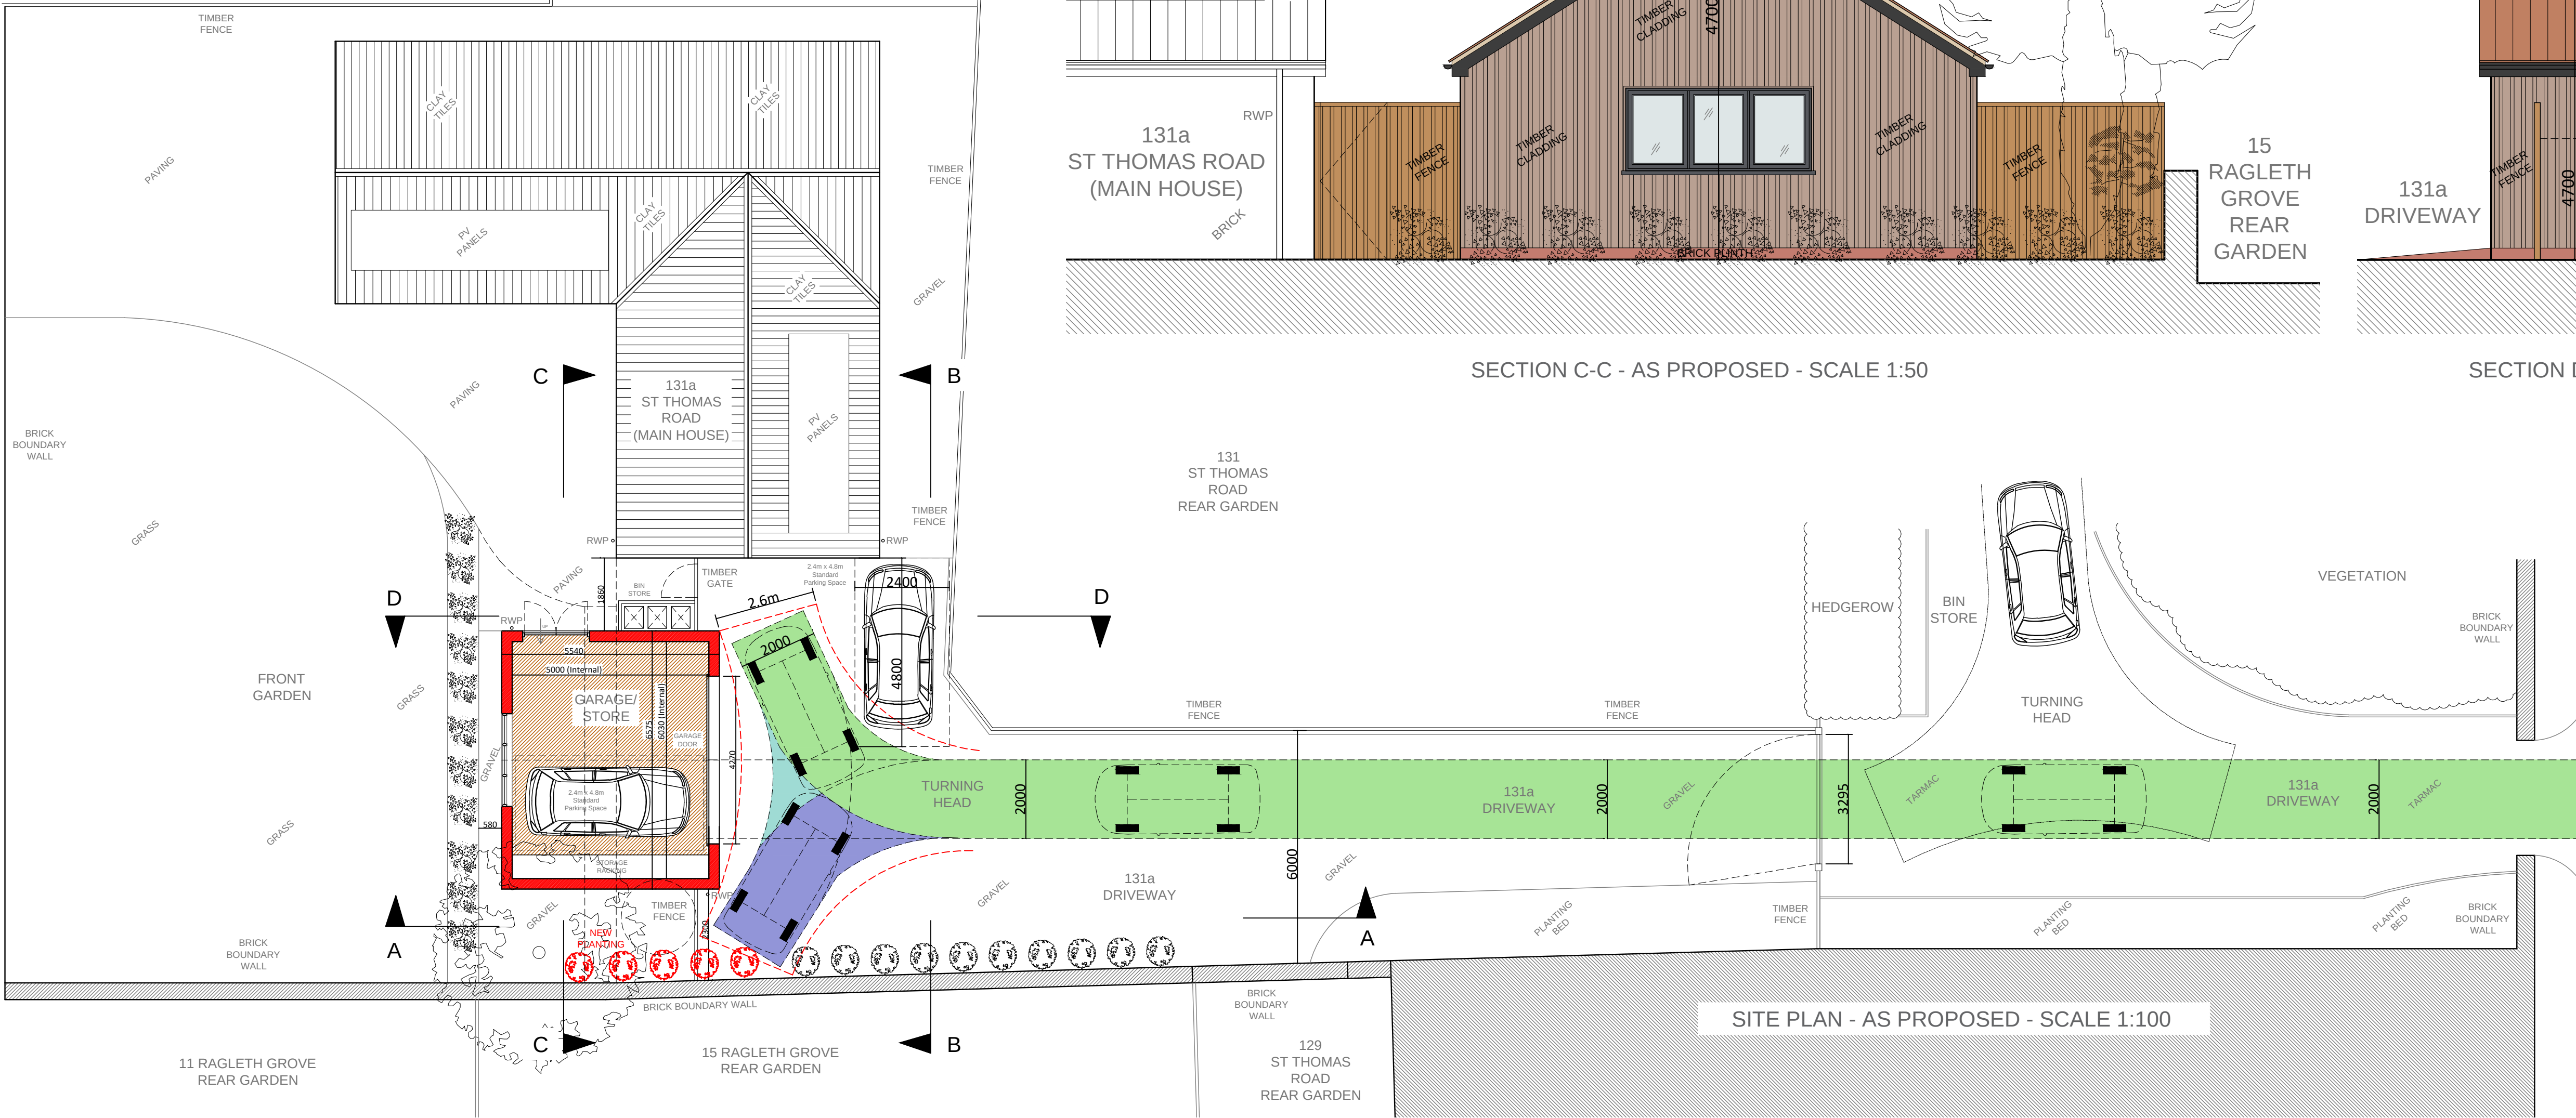

SITE PLAN - AS PROPOSED - SCALE 1:100

131a ST THOMAS ROAD
TROWBRIDGE

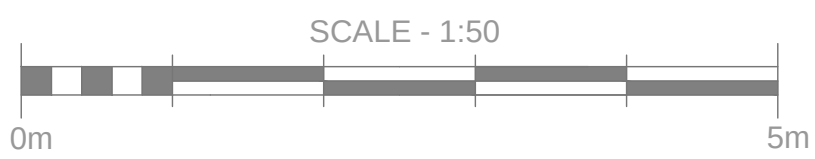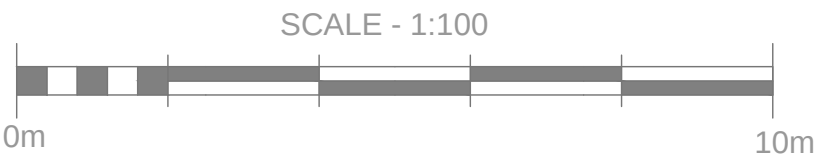

AS PROPOSED

No responsibility is taken for measurements scaled off this drawing, unless otherwise stated. Use for reference purposes only.

- E 12.08.26 - Roof Pitch/ Ridge Height Amended
- D 12.08.26 - Minor Amendments
- C 07.08.26 - Minor Amendments
- B 19.06.26 - Swept Path Analysis Added
- A 06.06.26 - Amendments to site layout

DATE	MARCH 2026		
PROJECT	131a ST THOMAS ROAD TROWBRIDGE		
DESCRIPTION	SITE PLAN & SECTIONS AS PROPOSED		
SCALE	1/50 & 1/100 @ A1		
REF.	2026	DWG	10
REV.			E