


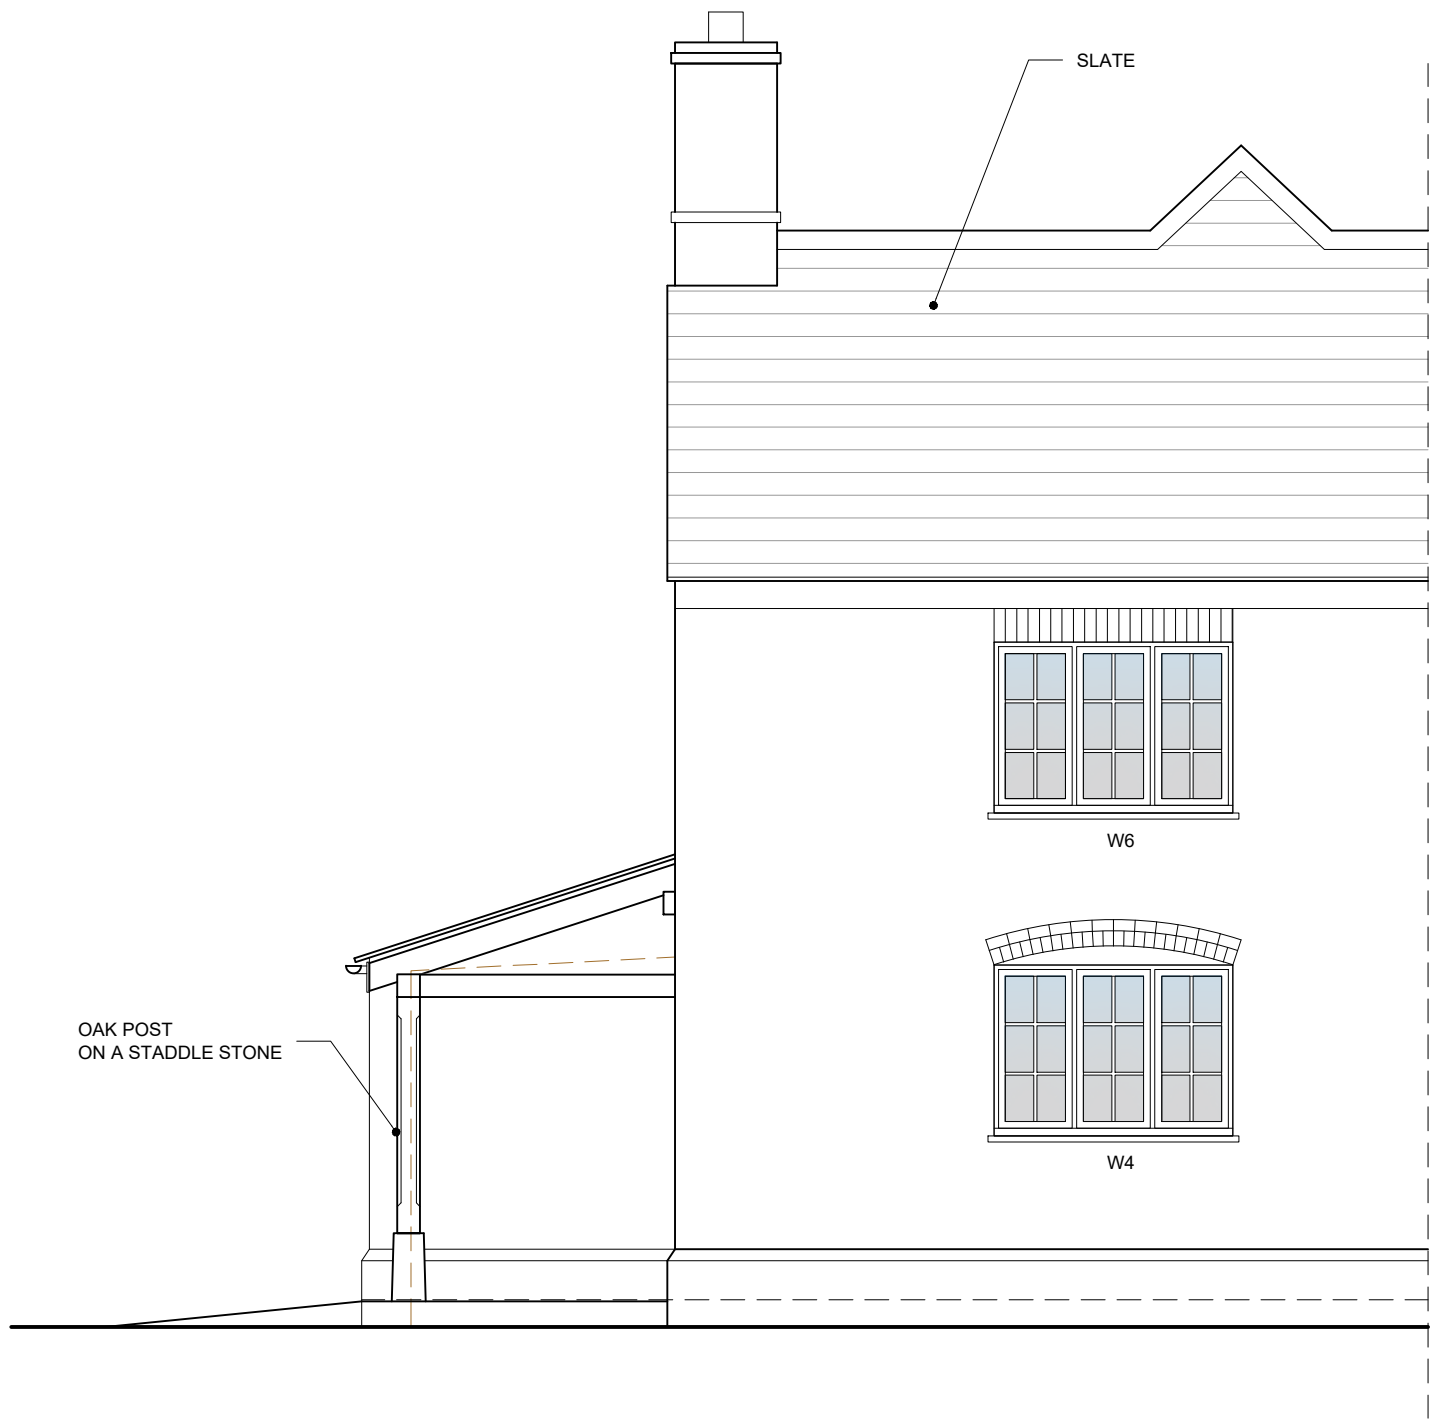


 




**PROPOSED
WEST ELEVATION (PARTIAL)**
SCALE 1:50

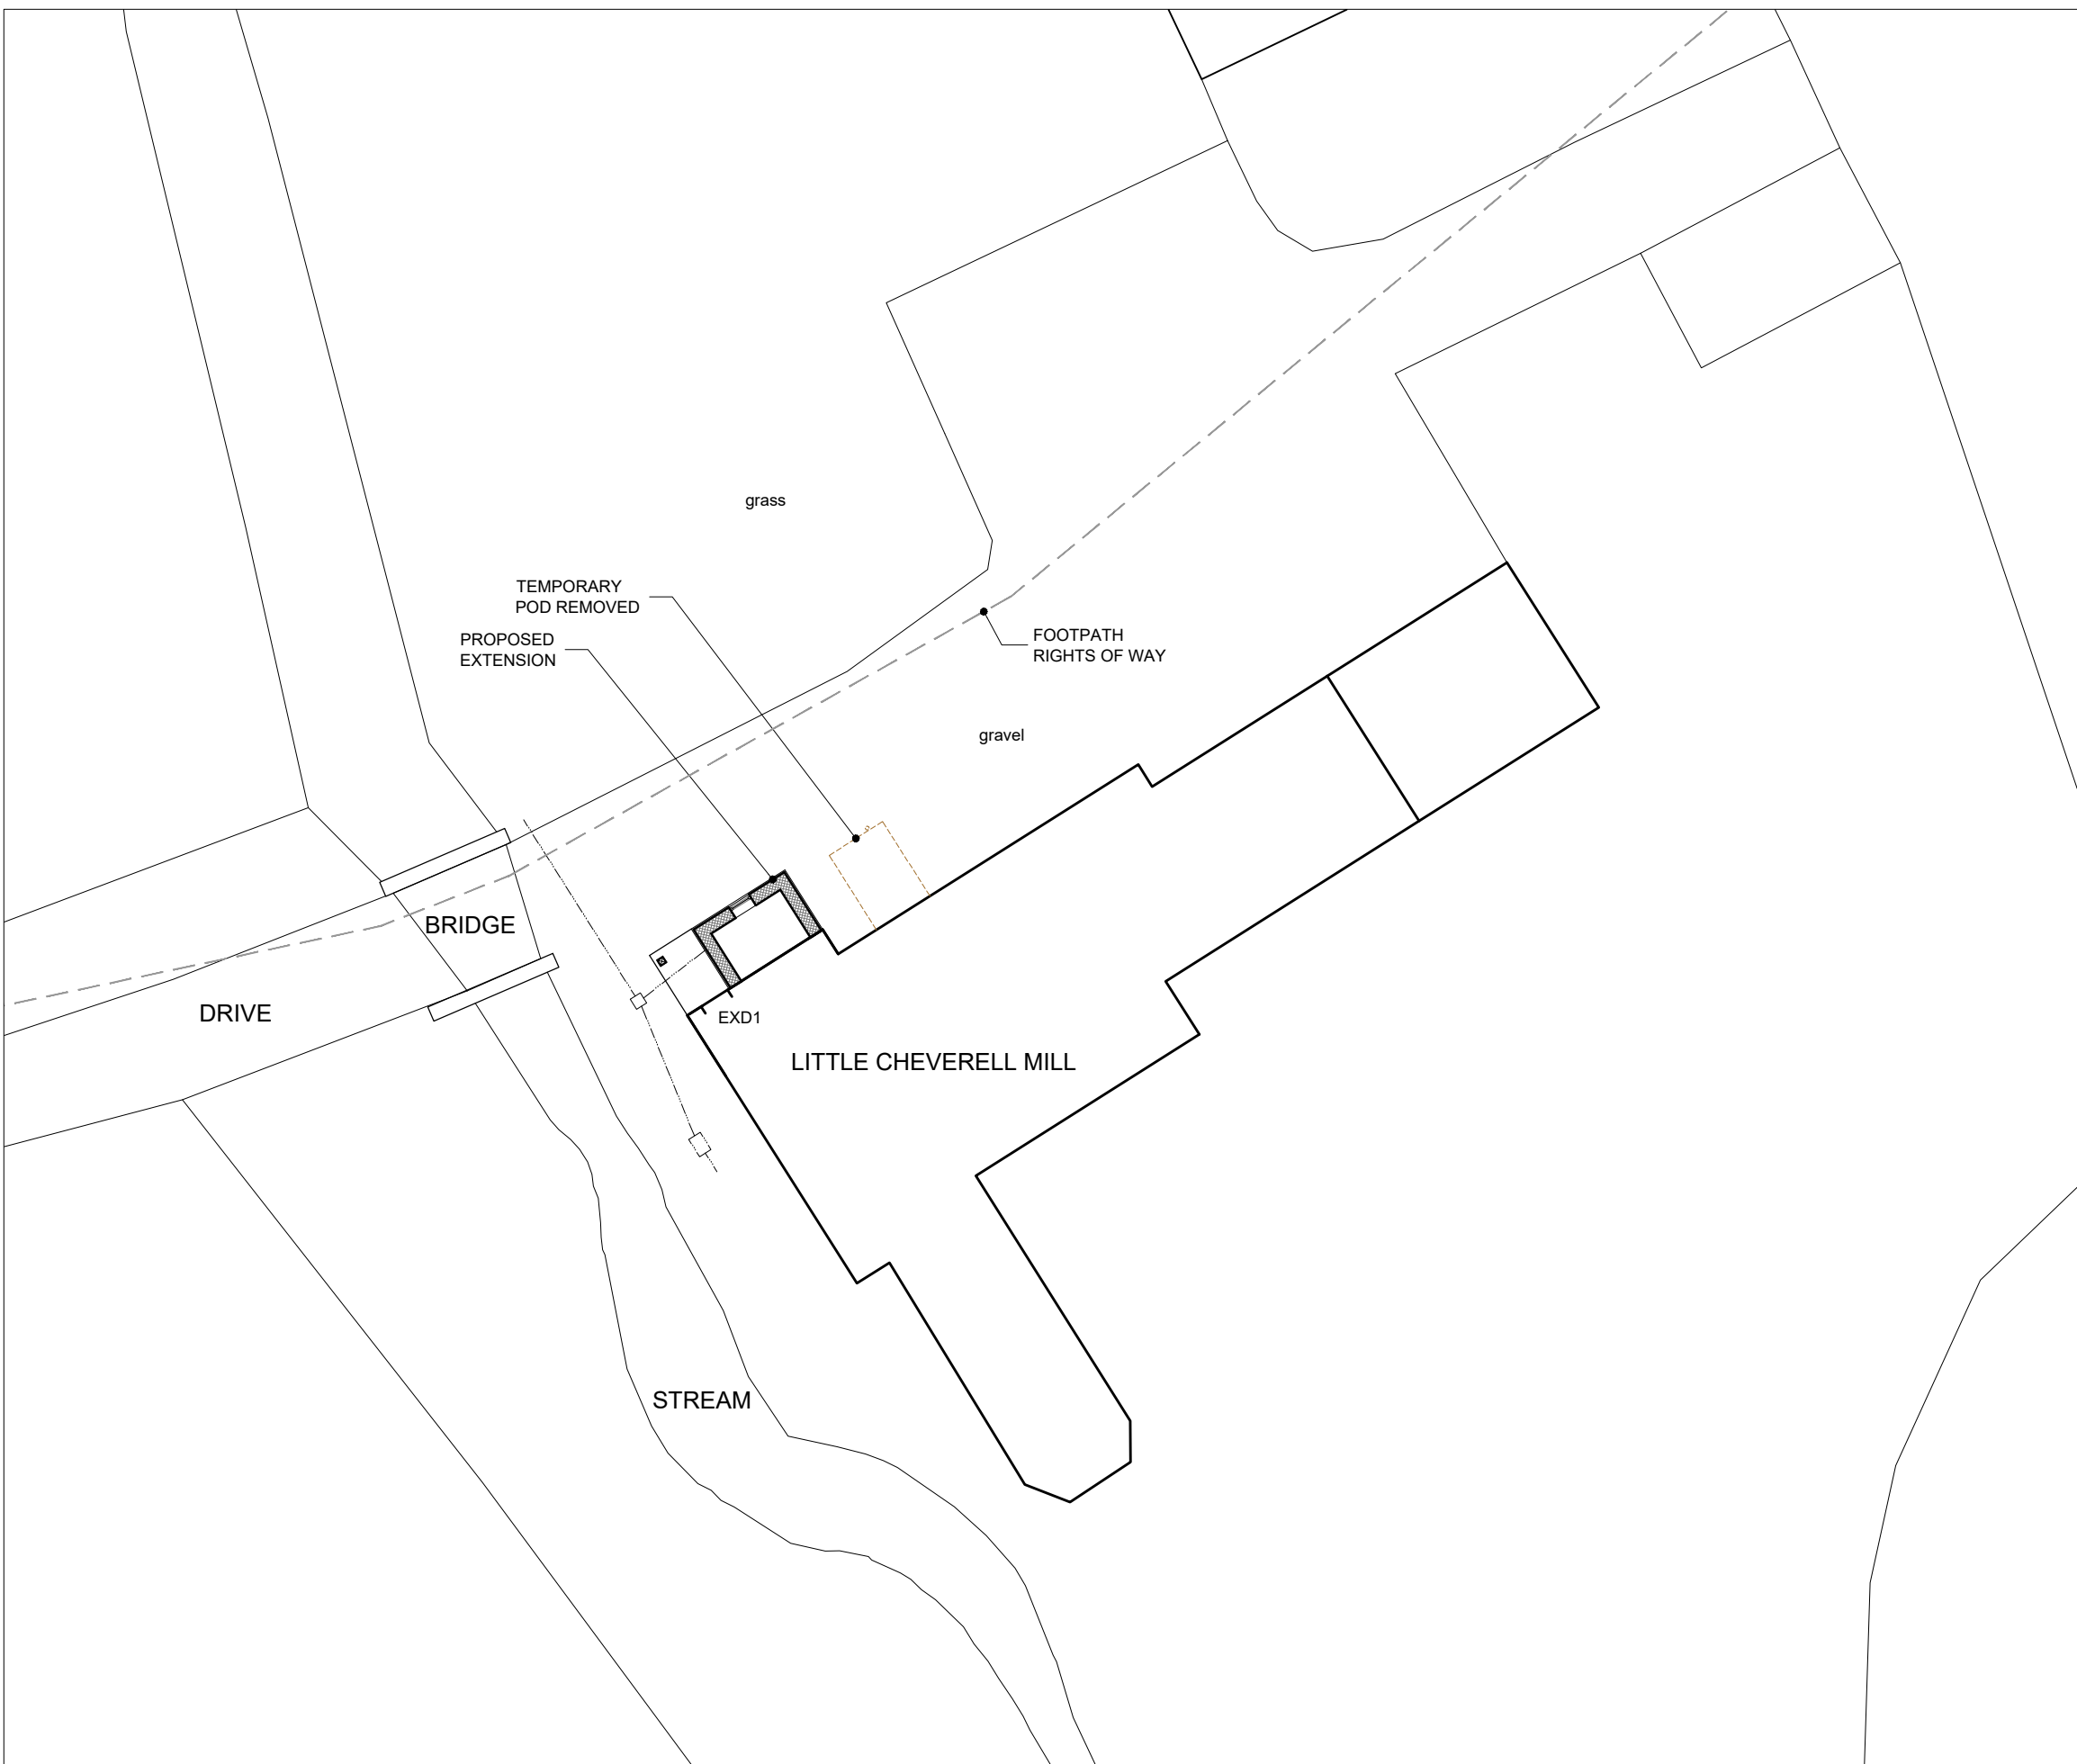


**PROPOSED
NORTH ELEVATION (PARTIAL)**
SCALE 1:50

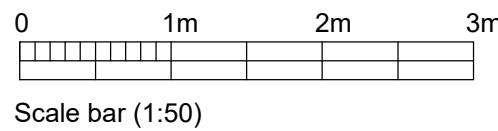

**PROPOSED
SITE PLAN**
SCALE 1:50

 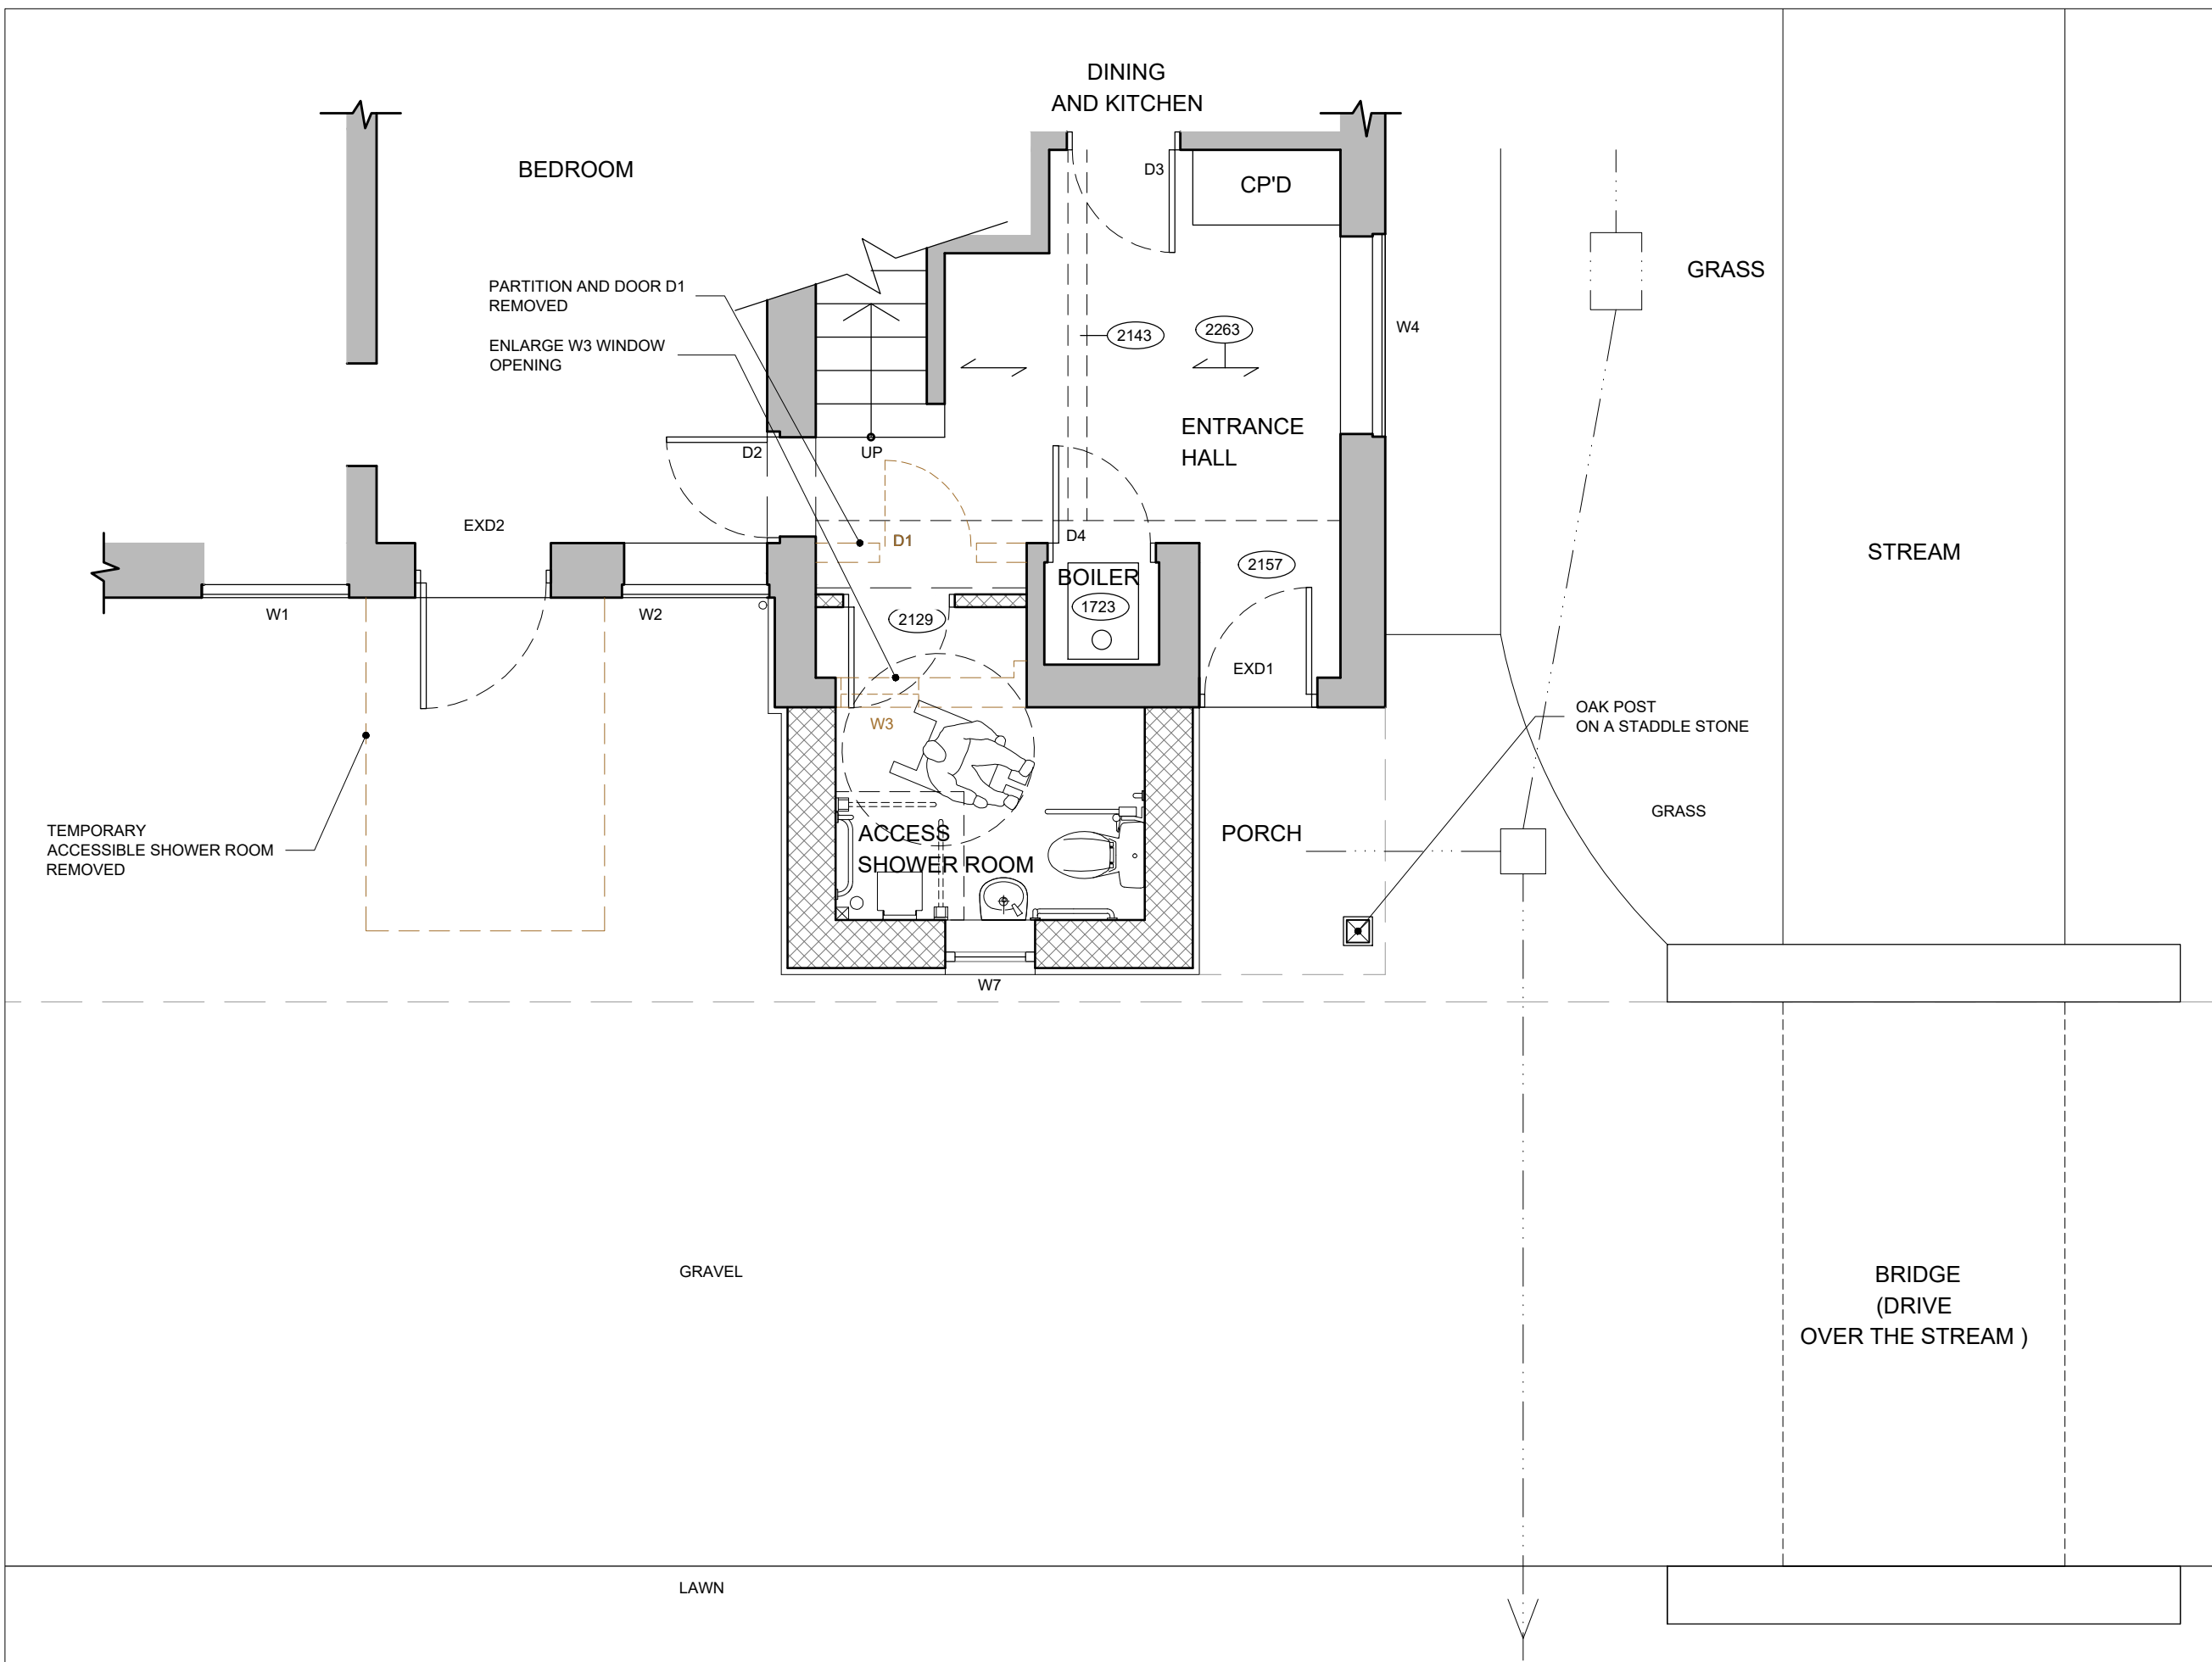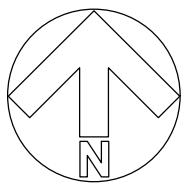

**PROPOSED
GROUND FLOOR PLAN (PARTIAL)**
SCALE 1:50

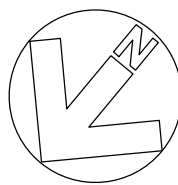

FLOOD MITIGATION MEASURES
(the site is within flood zone 2 and 3)

Floor levels within the proposed development will be set no lower than existing levels, and, property flood resilience measures will be incorporated into the property as follows:

- Flood boards to prevent water ingress to building
- Electrical sockets to be raised a min 400mm above floor level
- Flood resilient finishes / materials
- Non-return valves on drainage to be fitted

KEY	
	EXISTING WALL
	REMOVAL/DEMOLITIONS
	PROPOSED WALL

Rev.	Date	Init
D	12/08/26	EK
C	29/07/26	EK
B	23/07/26	EK
A	21/07/26	EK

CLIENT		Mr B. and Mrs J. BEDDOW	
PROJECT		LITTLE CHEVERELL MILL, GREAT CHEVERELL	
DRAWING		PROPOSED PLAN AND ELEVATIONS	
DRAWN:	Date:	Scale:	
EK	03/07/2026	1:50 @ A1	
Drawing number:		Rev.	
4514-03		D	
DOLMAN			
ARCHITECTURAL DESIGNERS		BUILDING SURVEYORS	
COST CONSULTANTS		CDM PRINCIPAL DESIGNERS	
Sussex House		Tel: 01380 729456	
Bath Road		Web: www.dolmansurveyors.co.uk	
Devizes		Email: info@dolmansurveyors.co.uk	
Wiltshire SN10 2AF			