




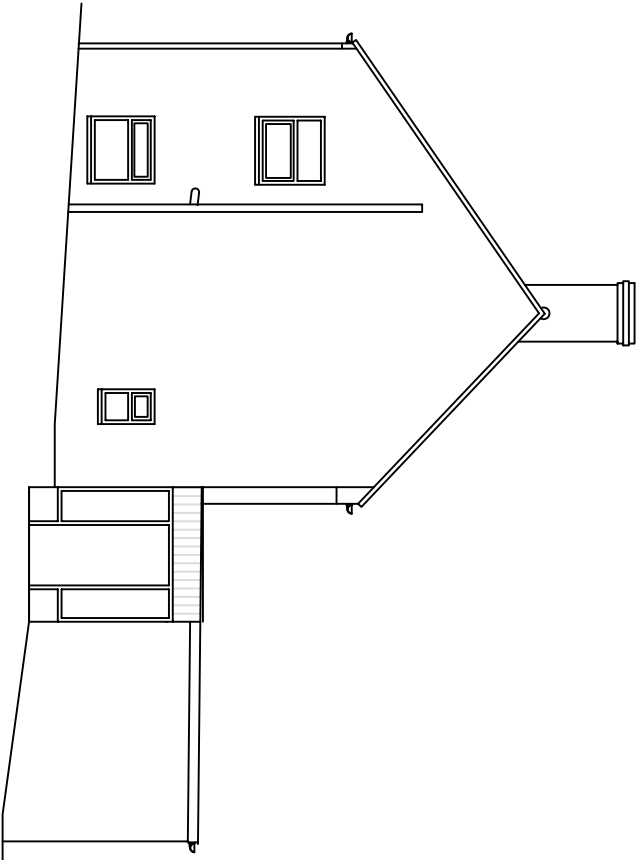


Existing East Elevation 1:100

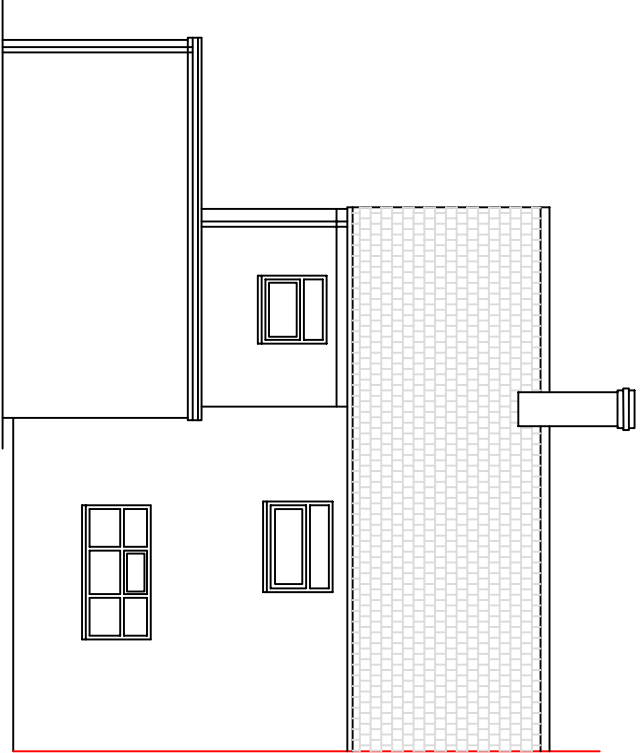


Existing North Elevation 1:100

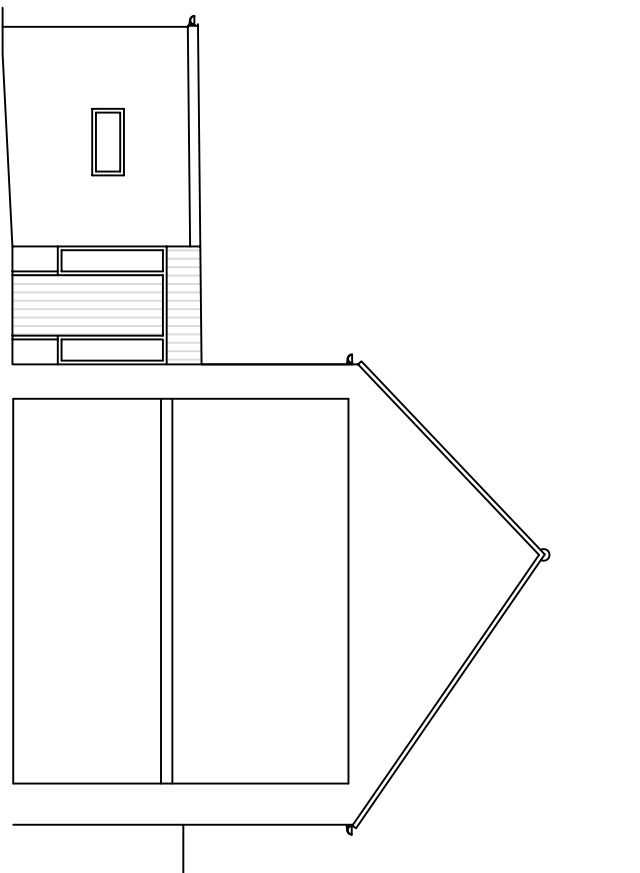


Existing West Elevation 1:100

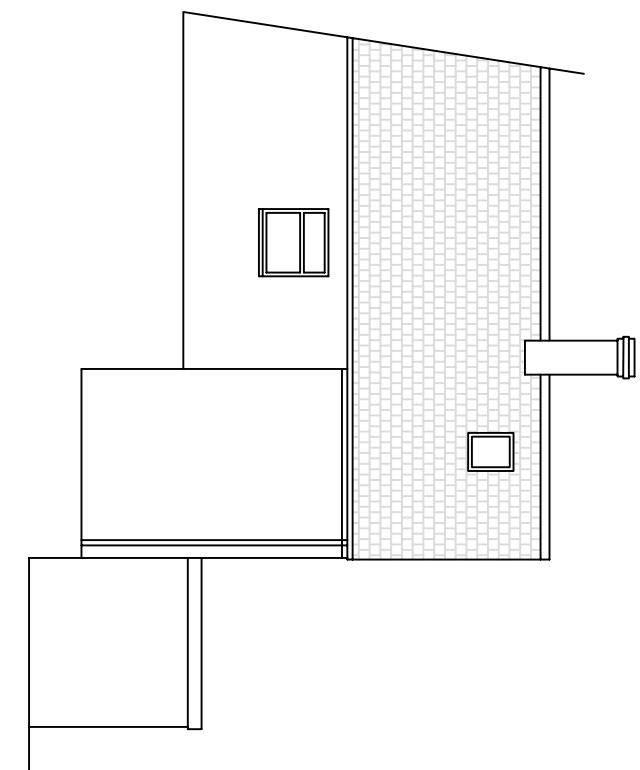


Existing South Elevation 1:100

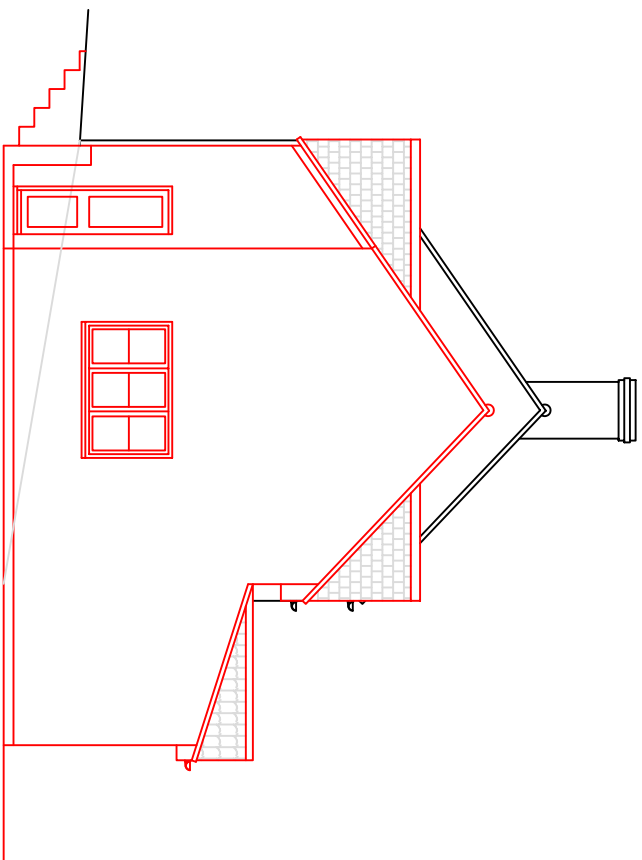


Proposed East Elevation 1:100

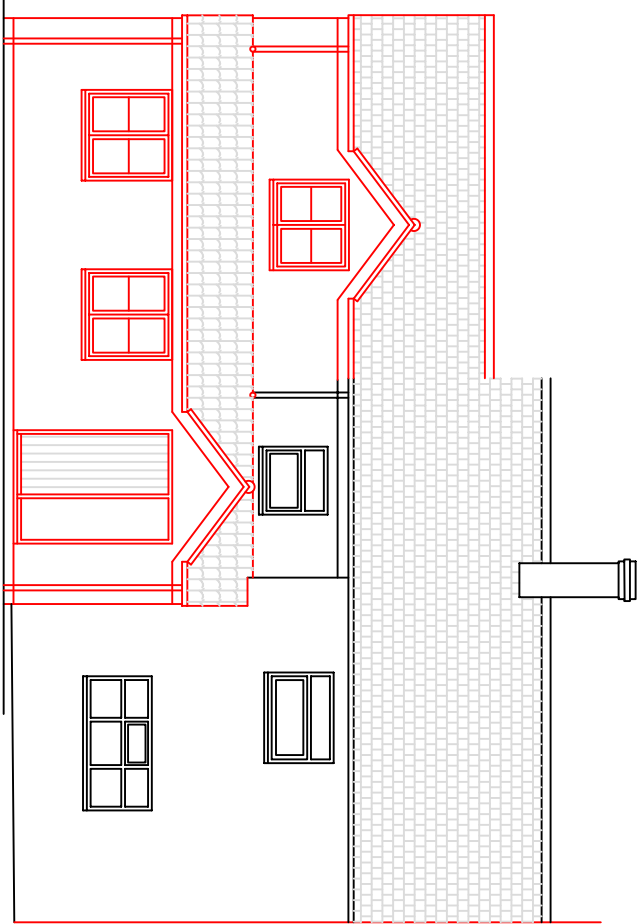

Proposed North Elevation 1:100


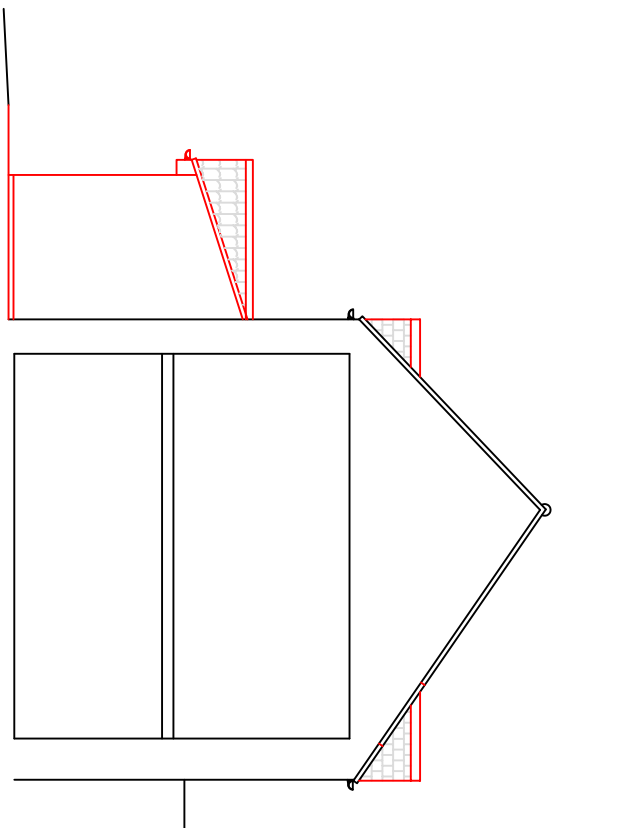


Proposed West Elevation 1:100


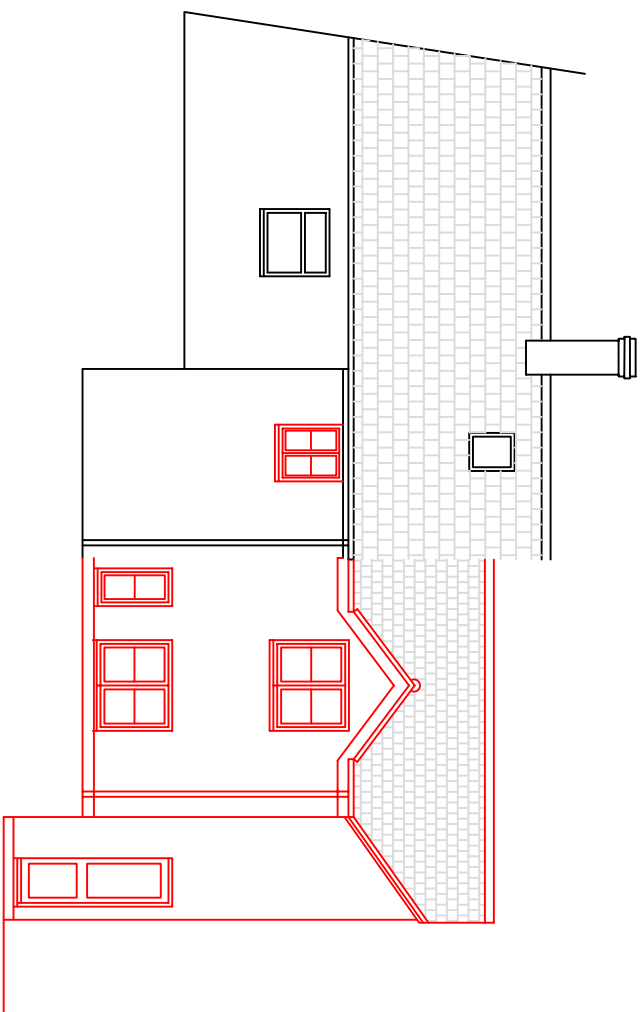


Proposed South Elevation 1:100

Building Materials:-
Walls:- White render to match existing
Roof:- Two storey to have tiles to match existing, single storey to be redland
regent tiles, colour to be similar or main roof
Windows & Doors:- White upvc to match existing
Rainwater Goods:- Upvc to match existing

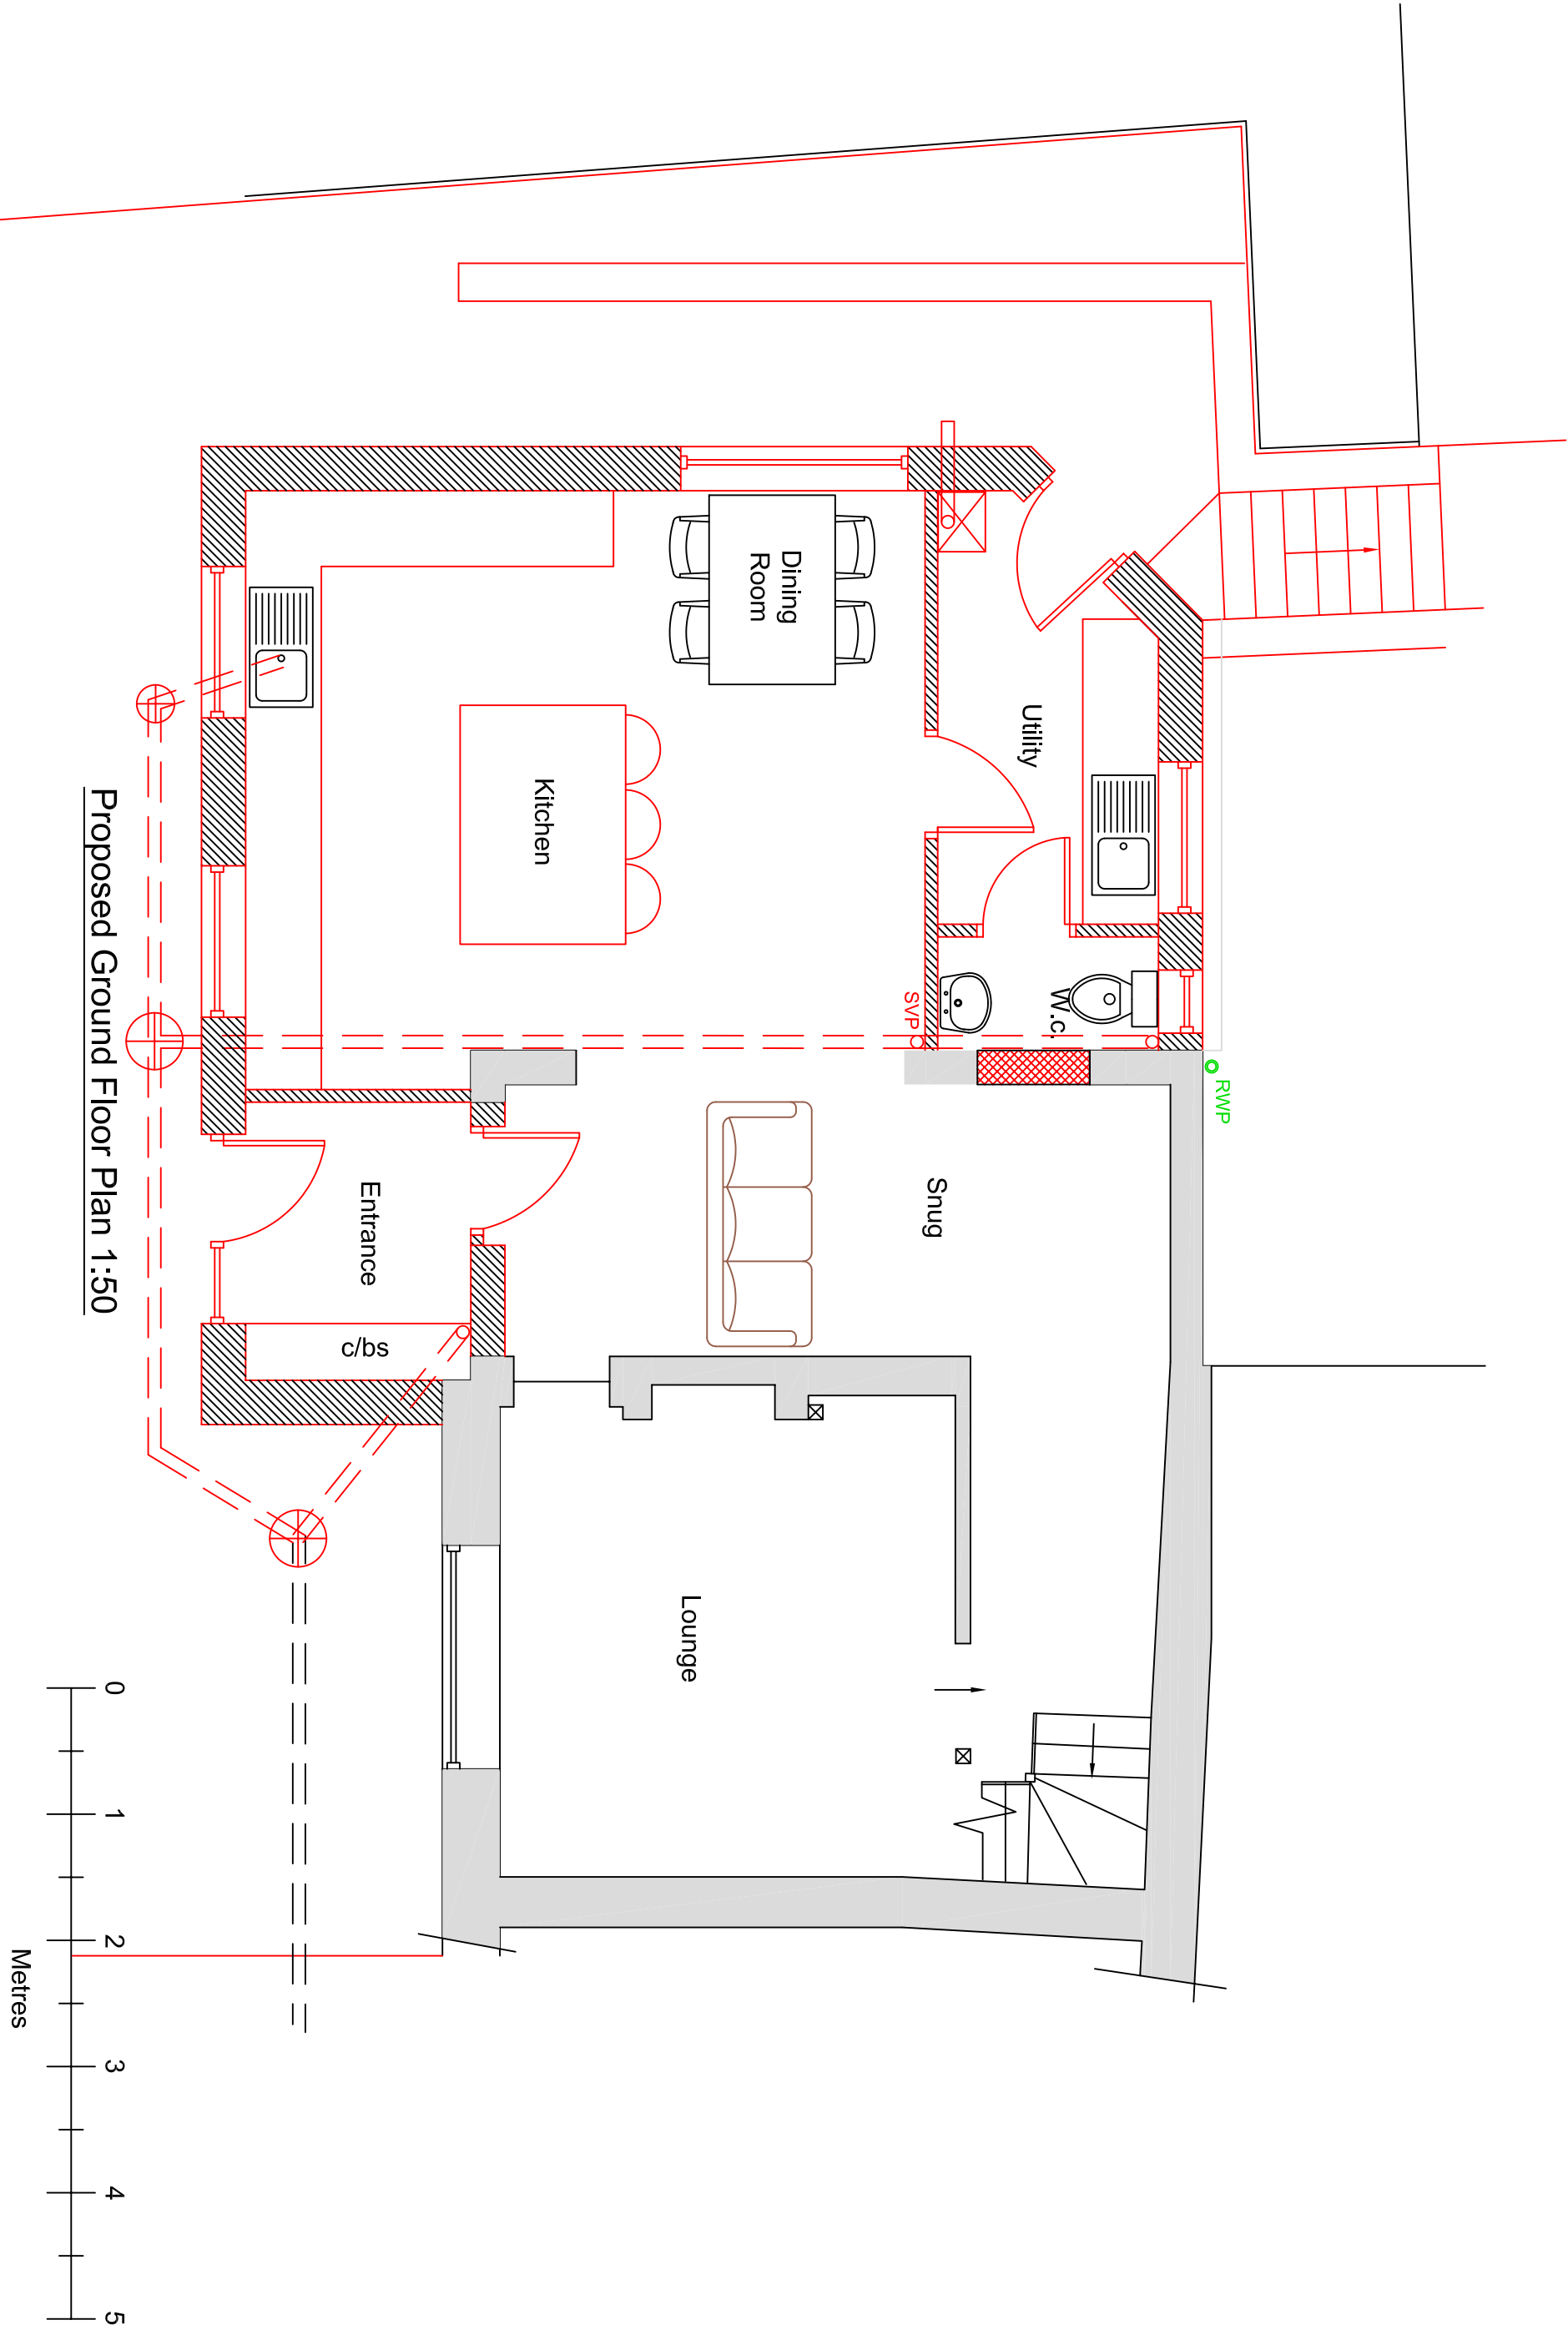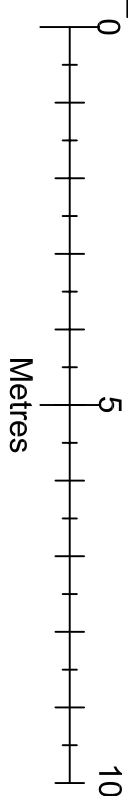

Proposed Ground Floor Plan 1:50

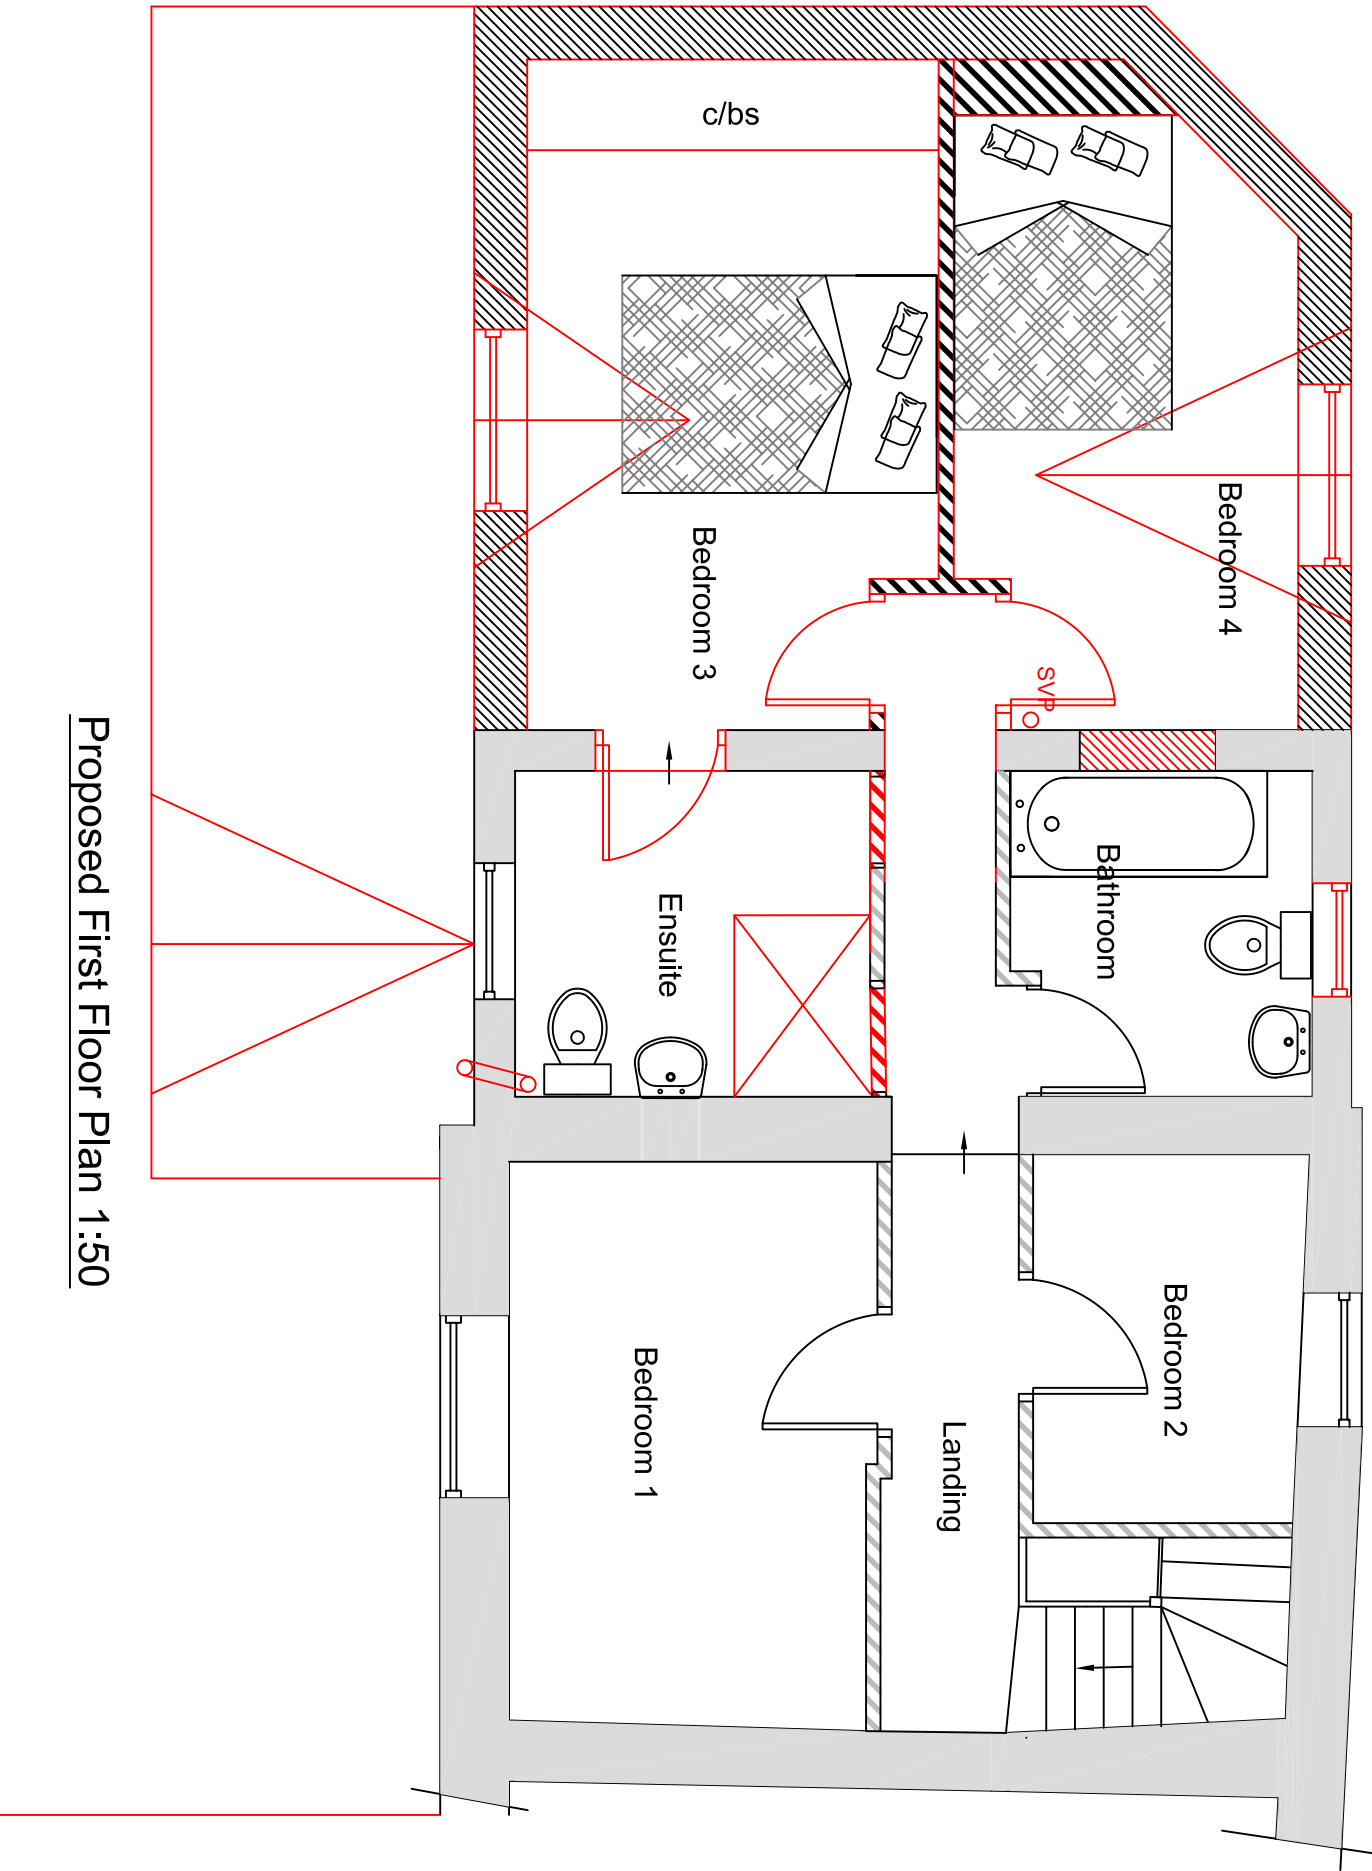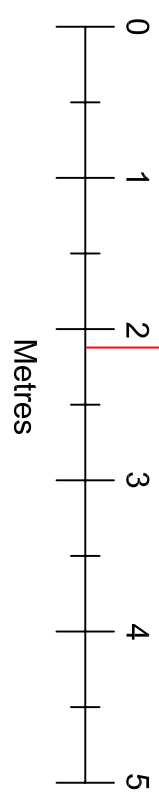

Proposed First Floor Plan 1:50

Drawn by	A Harlow & Son 01225 938329		
Proposed Replacement Single Storey Extension & Garden Landscaping for Mr & Mrs R Harris at 31 Marsh Street Warmminster Wiltshire BA12 9PG			
A1 Papersize			
Scale	1:100, 1:50	Drawing No AH2026/19	
Date	2nd July 2026	Sheet 1 of 2	