





Proposed Rear Elevation

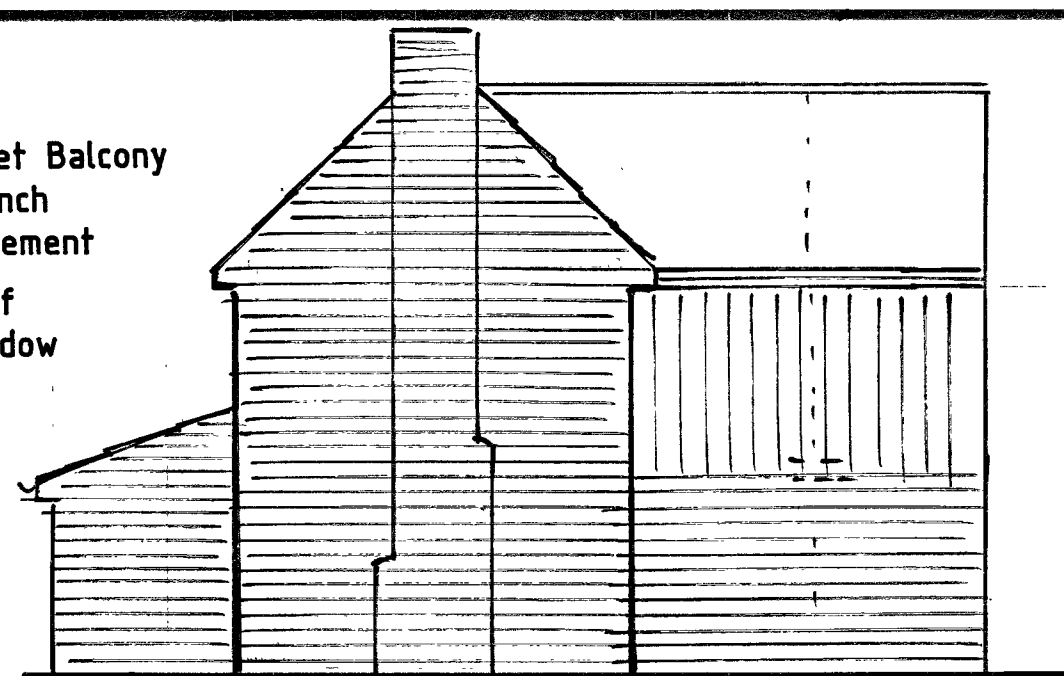


Proposed North East Side Elevation




Proposed Front Elevation

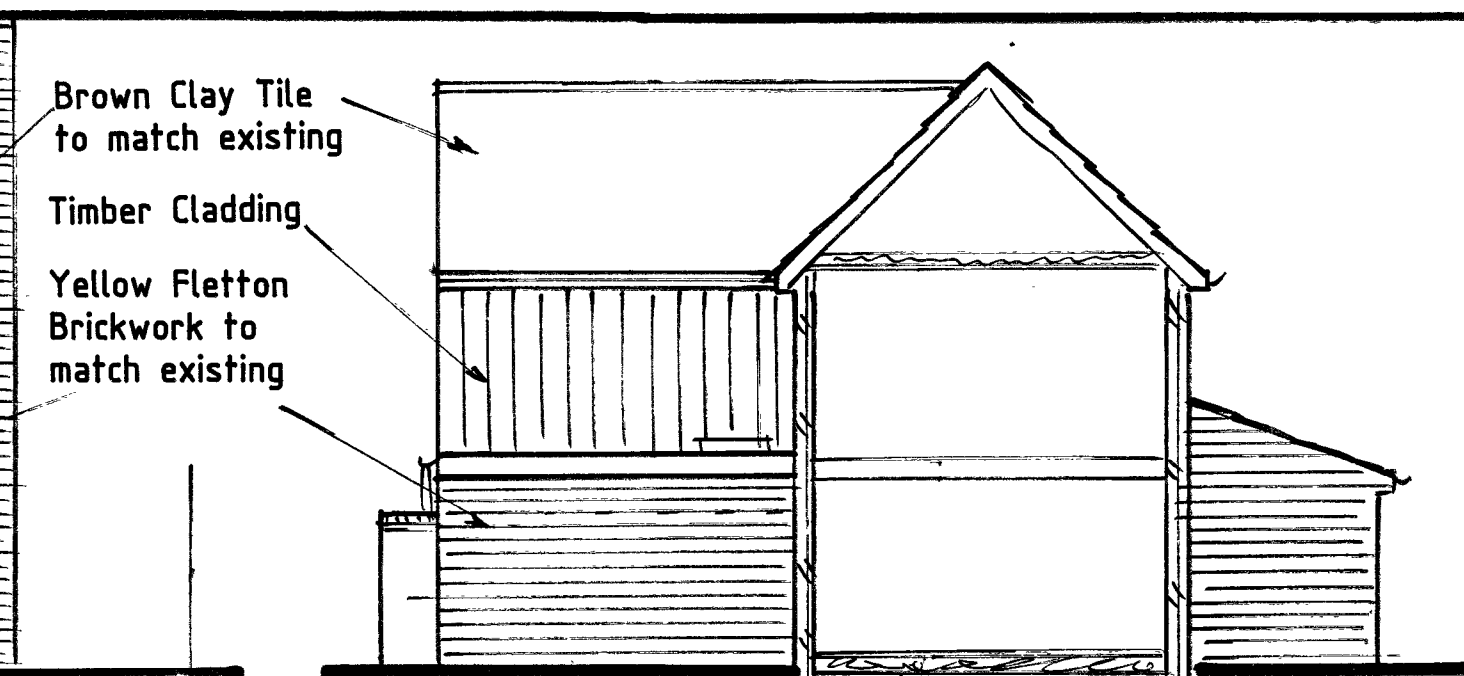


Proposed South West Side Elevation

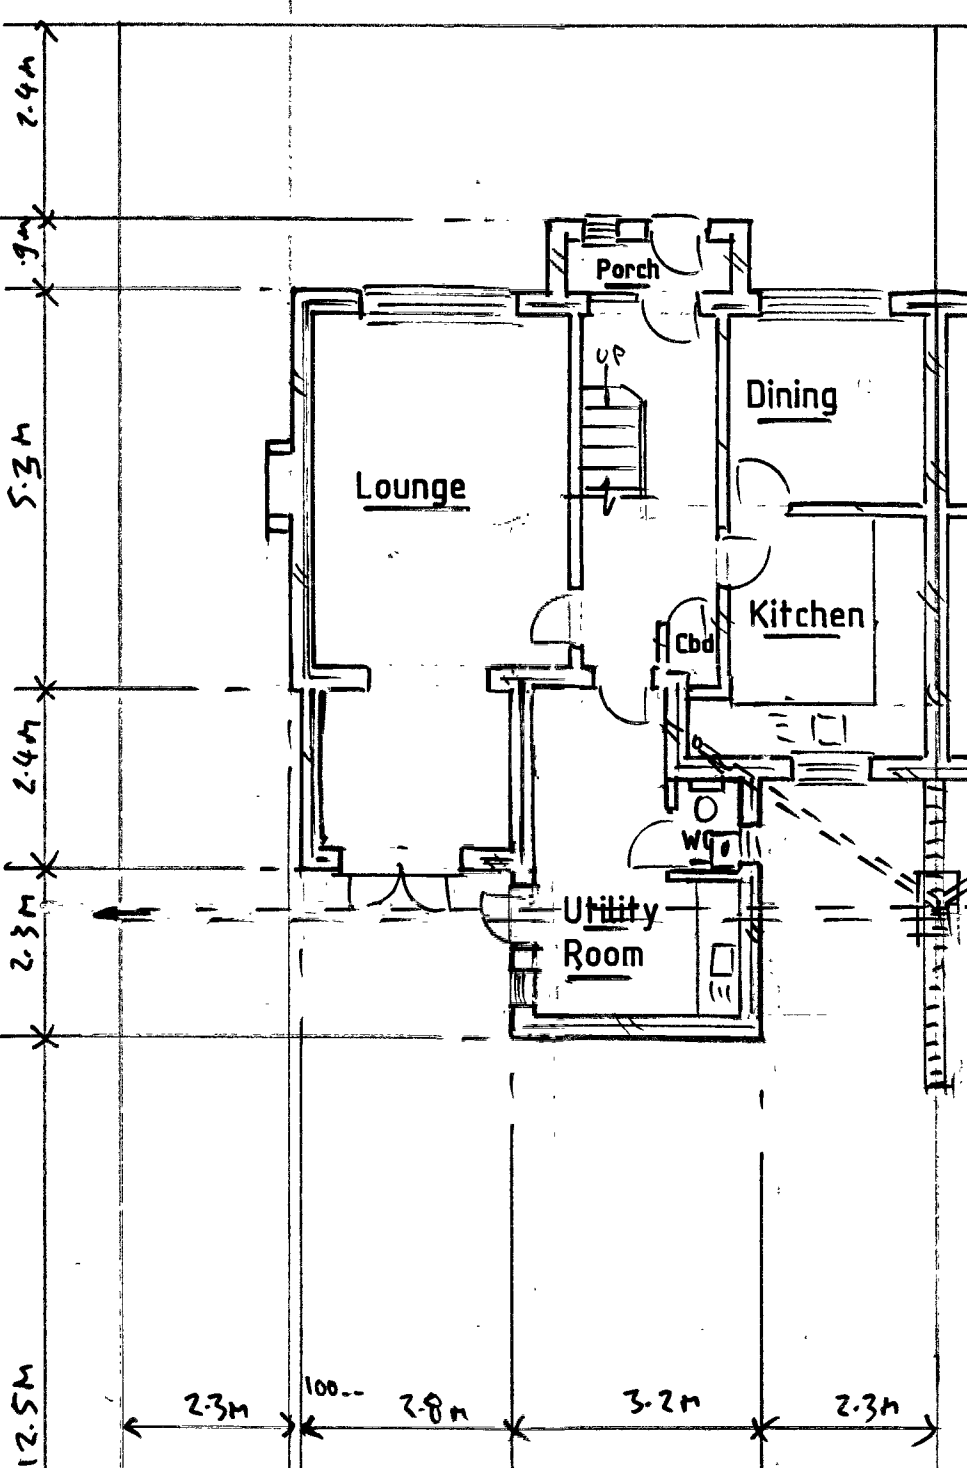


Existing Ground Floor & Site Plan

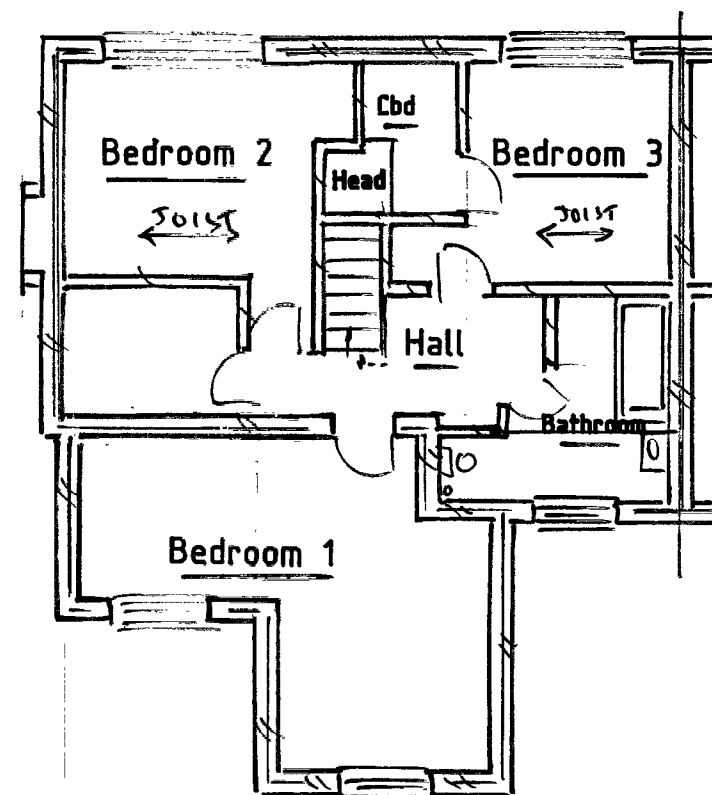


Existing First Floor Plan

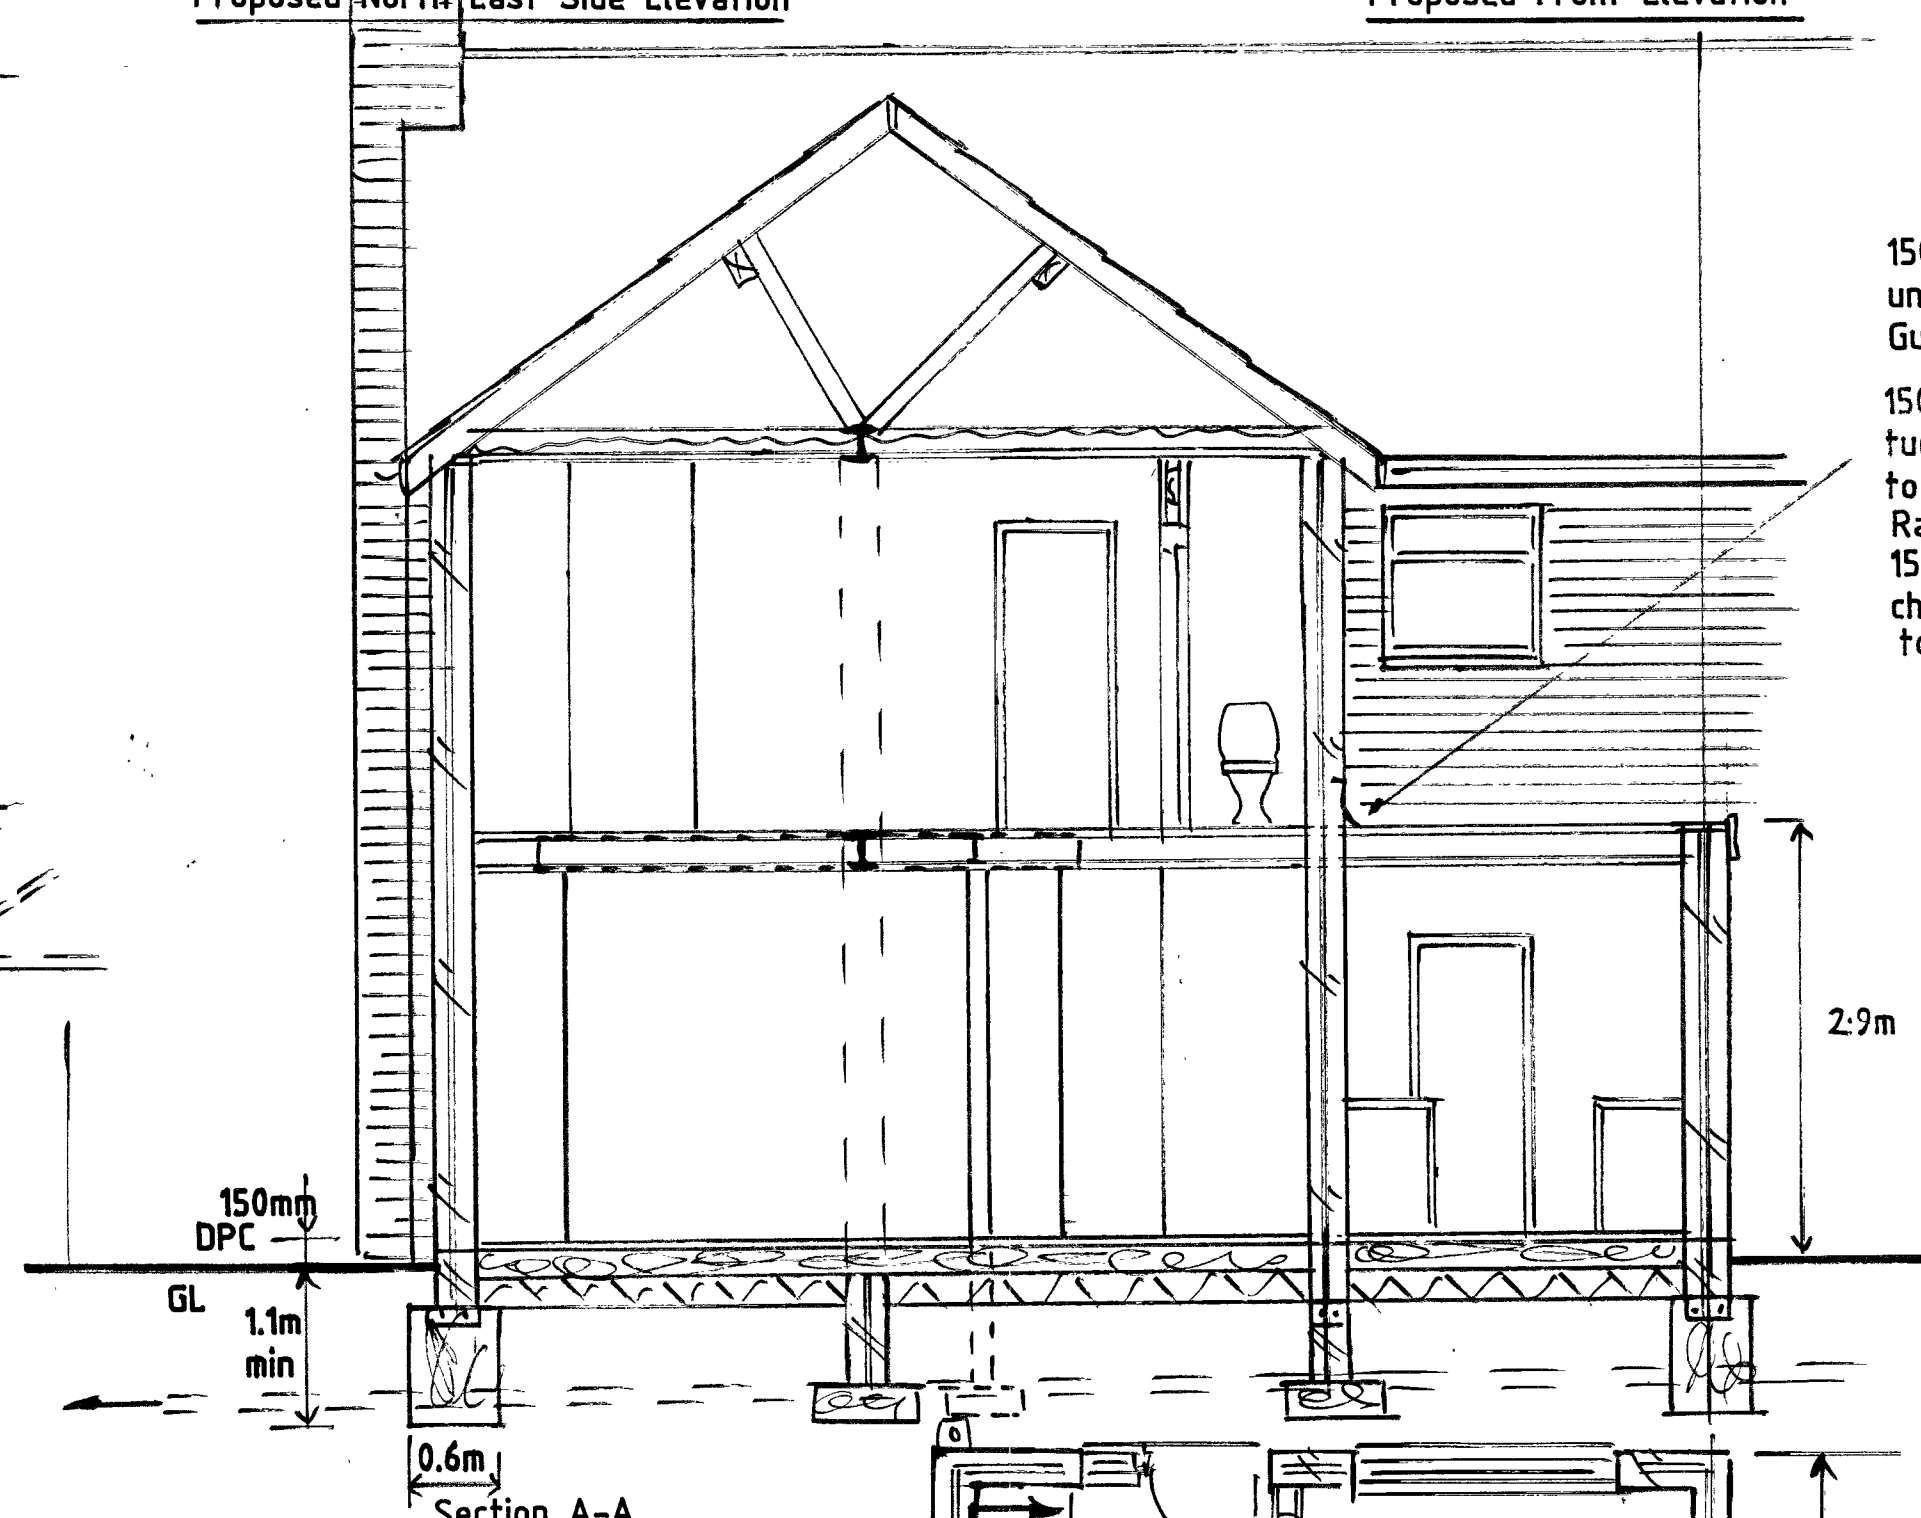


Section A-A

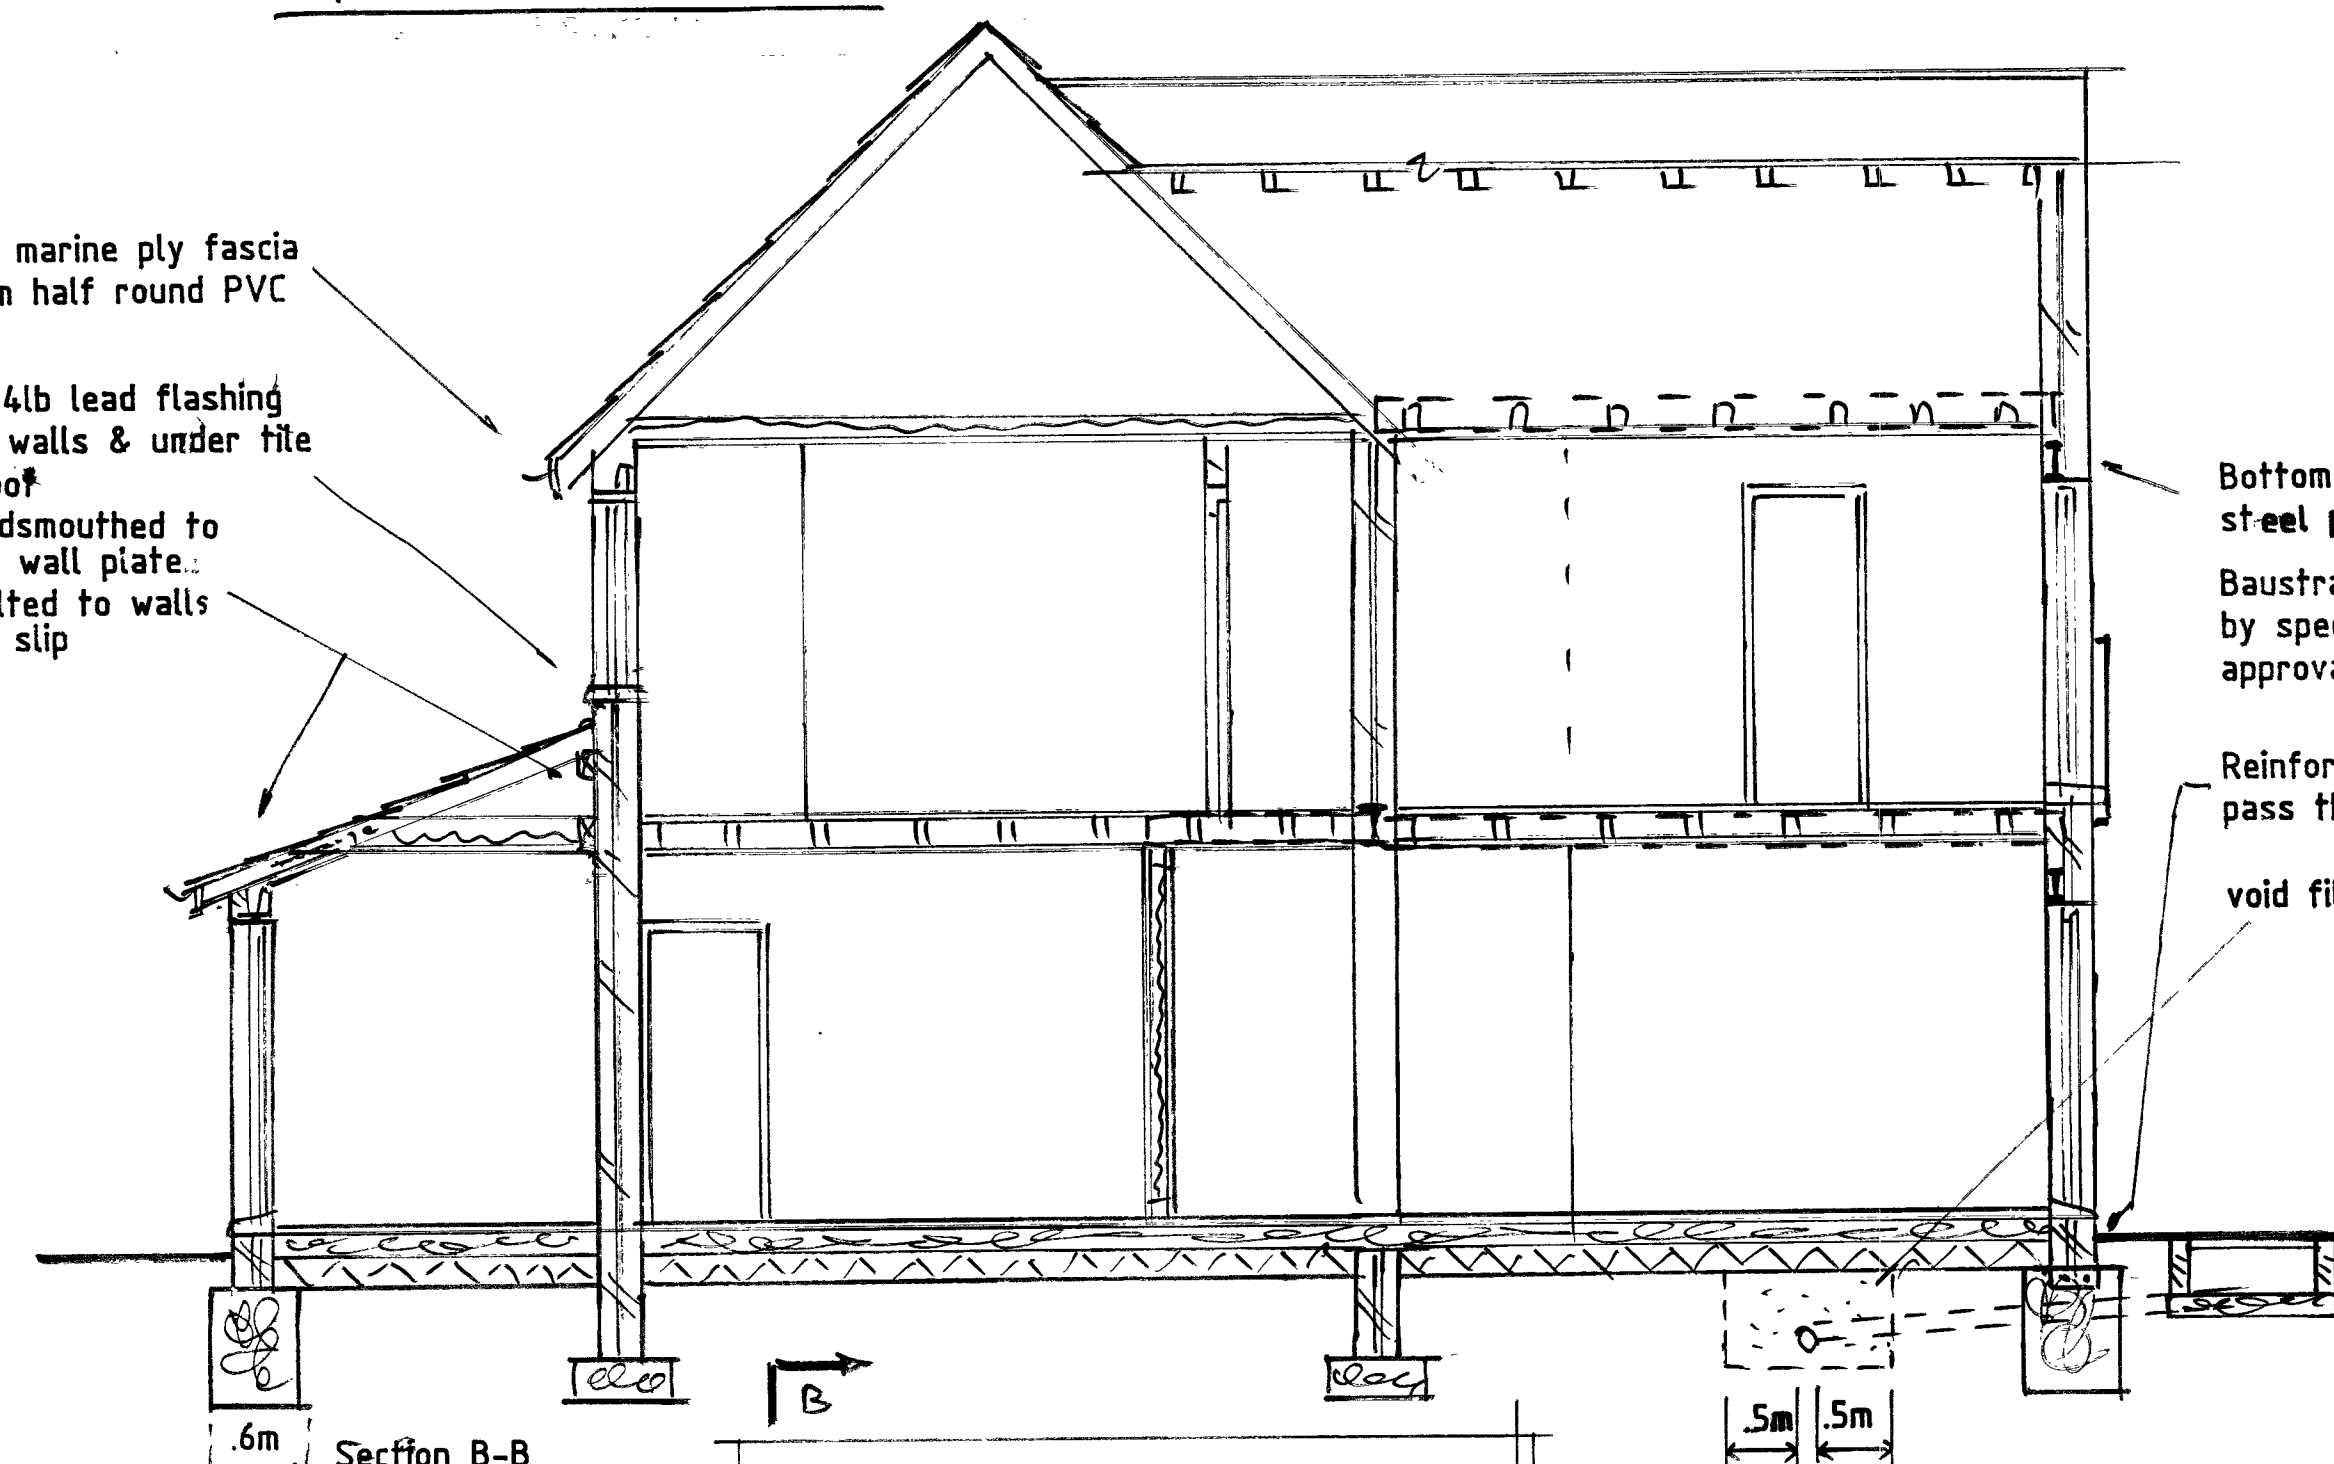

Section B-B

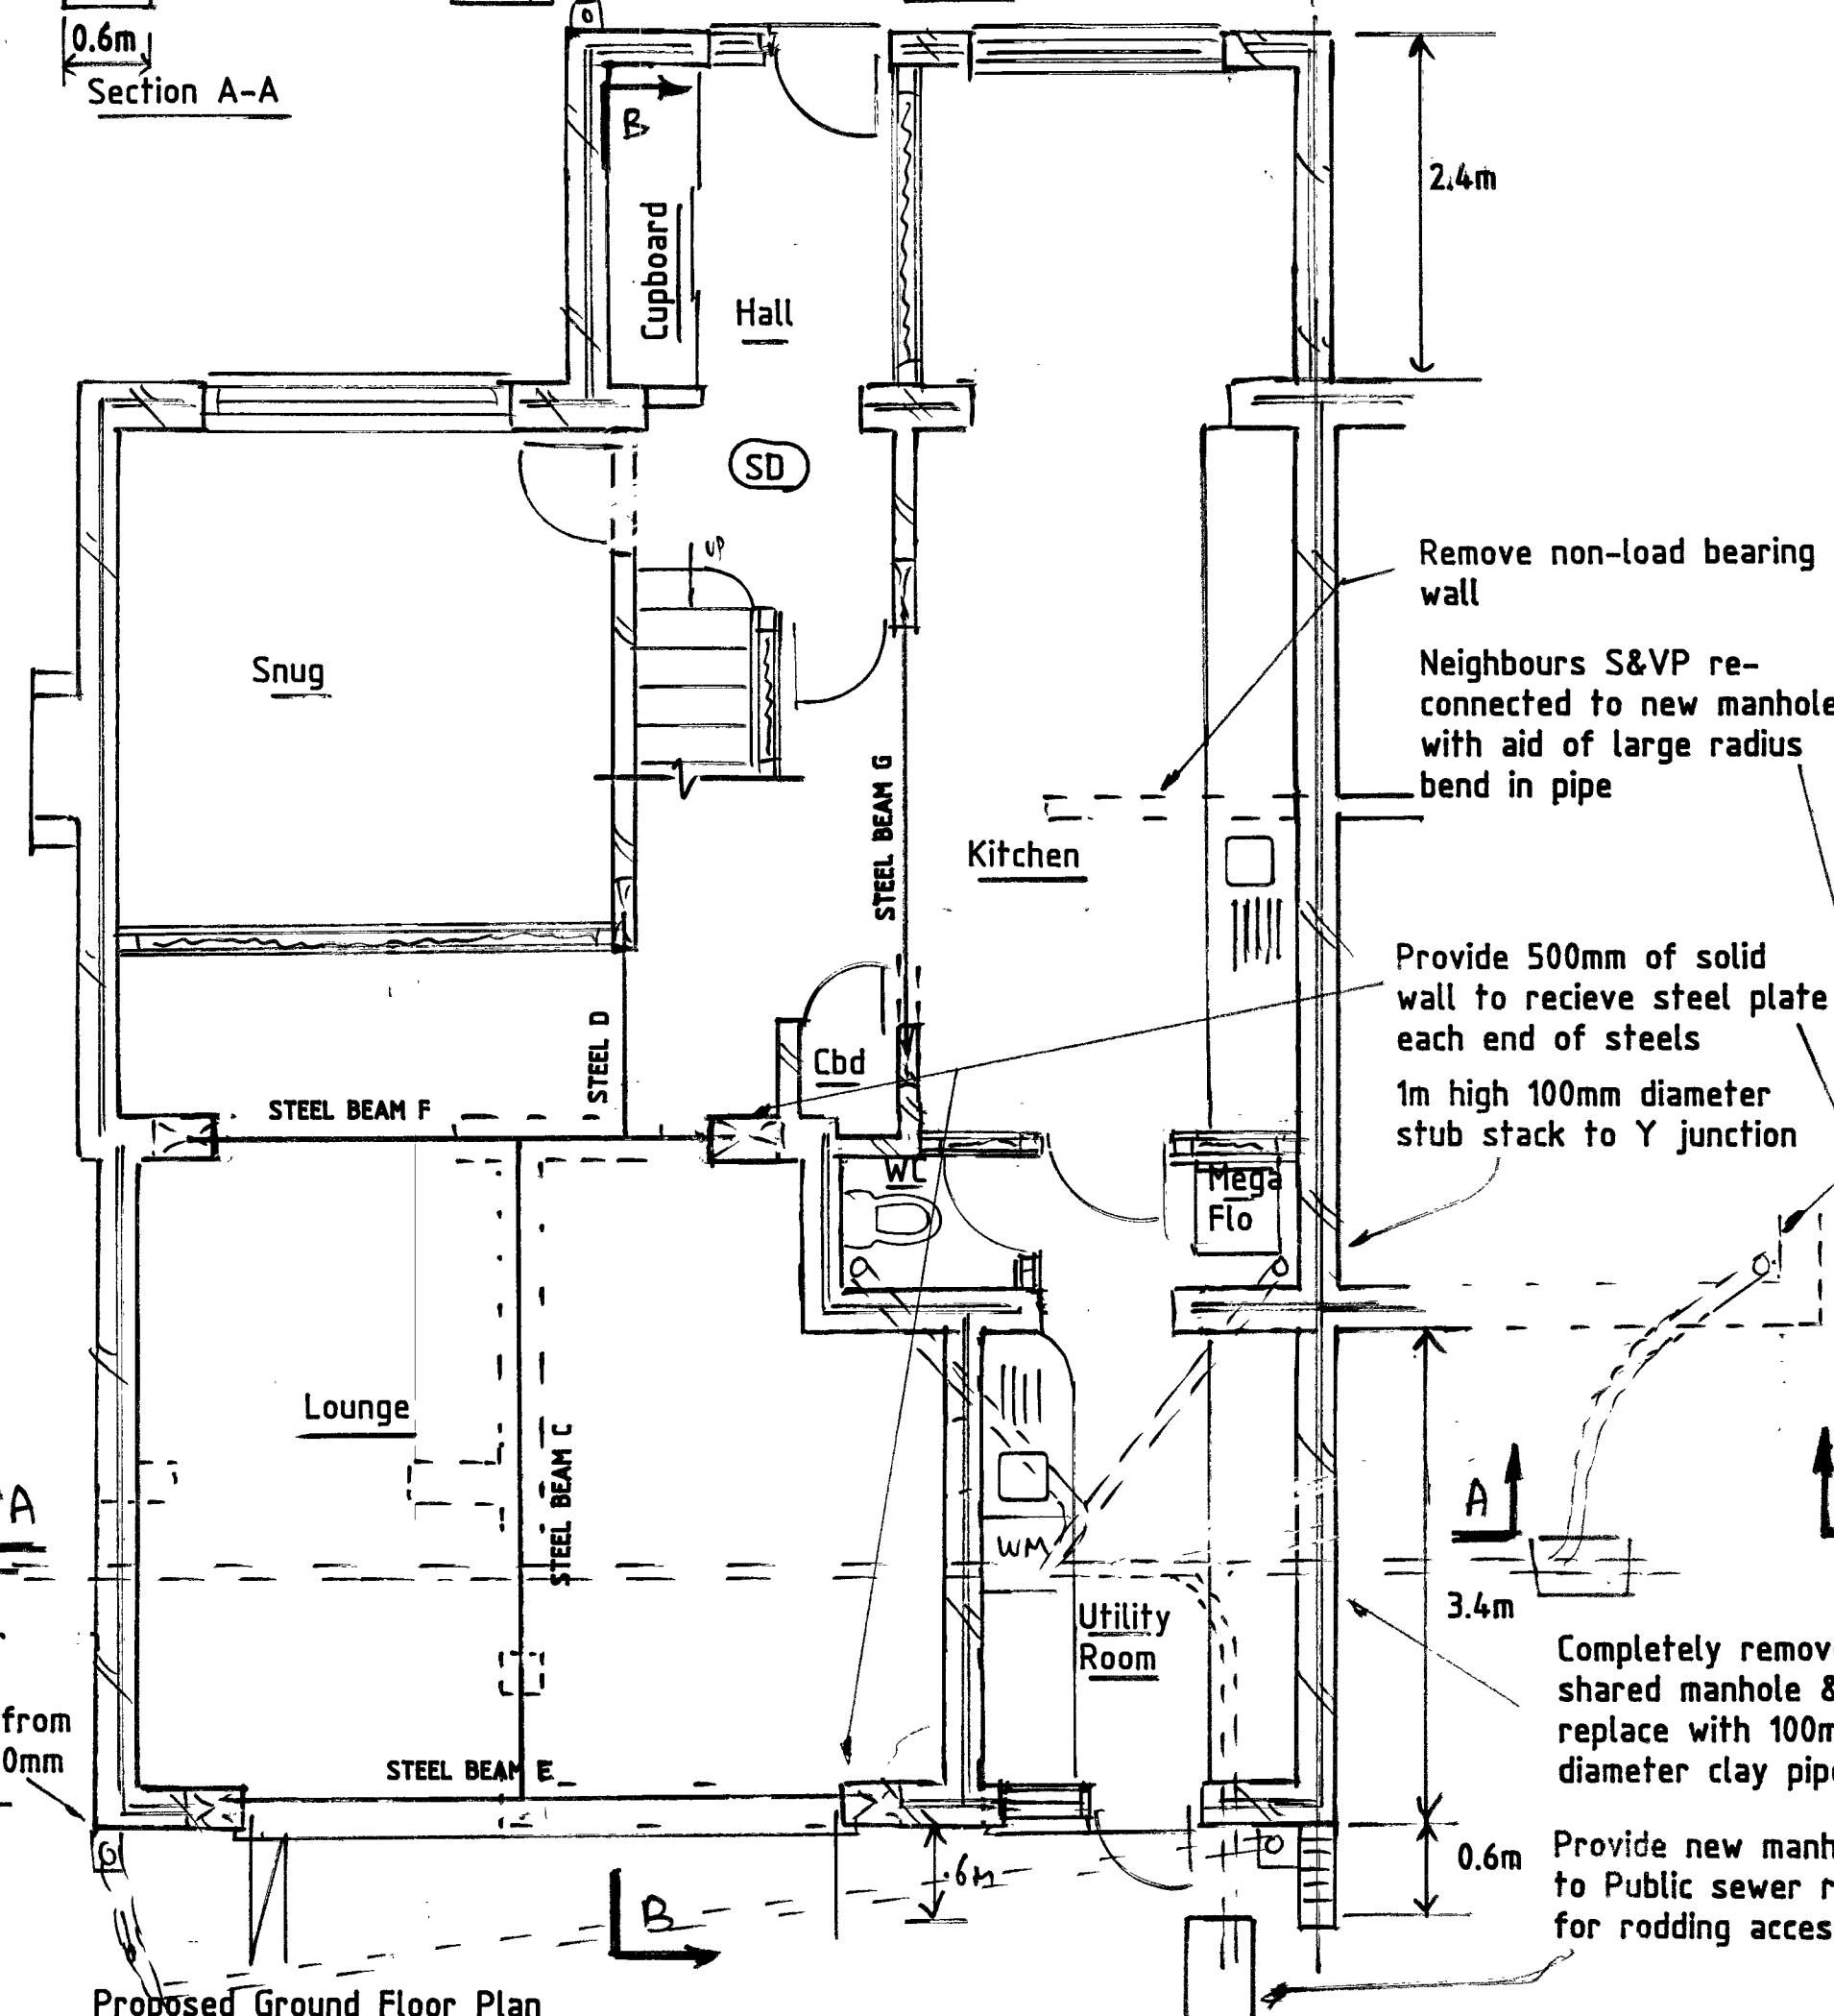

Proposed Ground Floor Plan

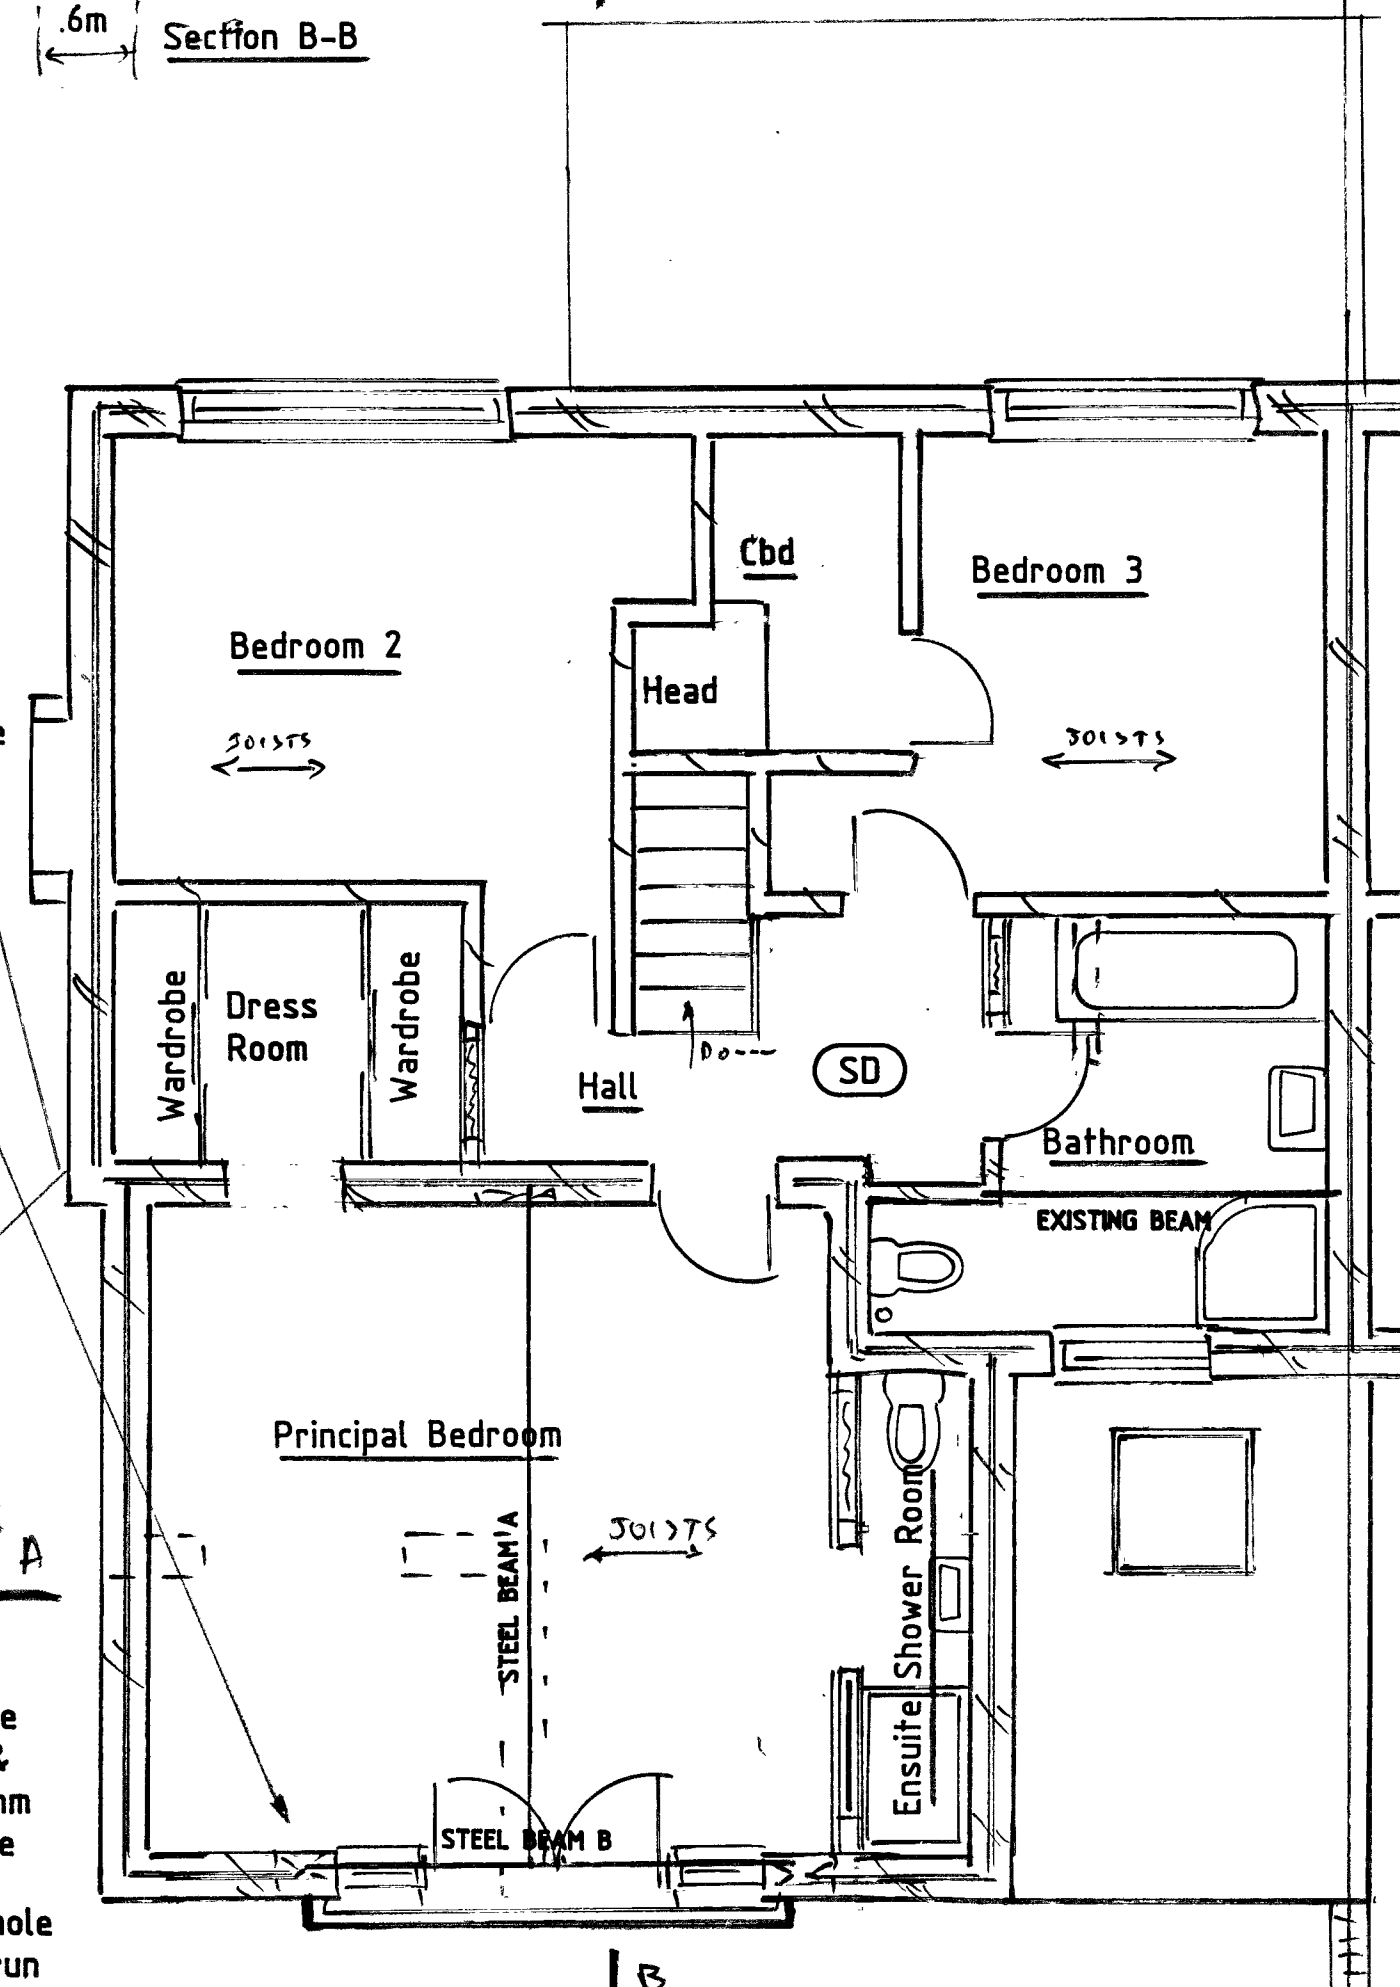

Proposed First Floor Plan



Proposed Front & Rear Extensions at 4 Hillcrest
Thickwood SN14 for Ms Hall of the above address
Drawn By J W Phillips Merryfields Star Corner
Colerne Wiltshire SN14 8DG
Tel.No: 01225 744788 & 07973509928 Date 18/5/26
Amendments
www.buildplans.co.uk Scale 1:100 & 1:50 at A1

DRG. NO:5146/1