



I06 THE CLOSE - OUTBUILDING

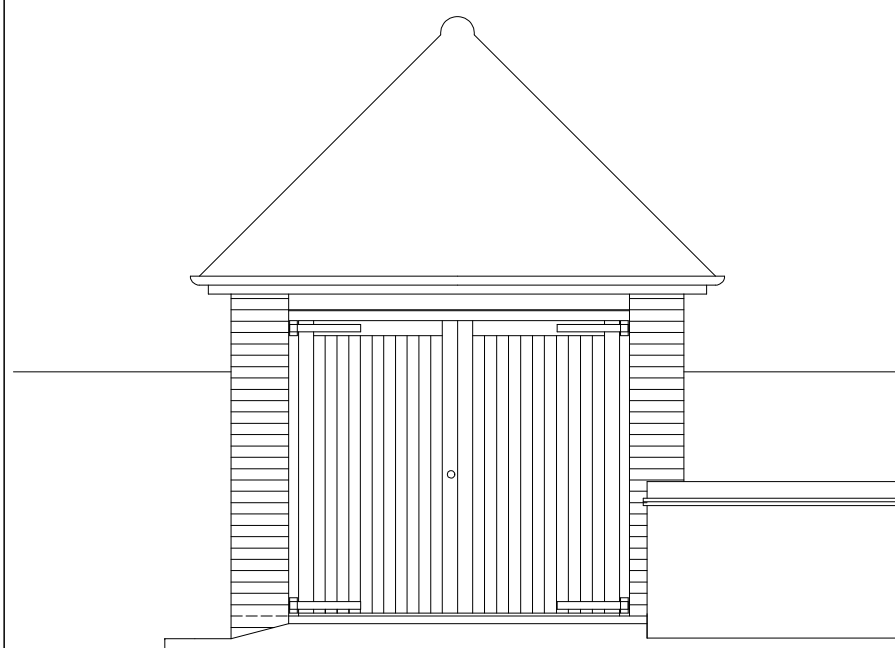


SOUTH WEST ELEVATION




SOUTH EAST ELEVATION

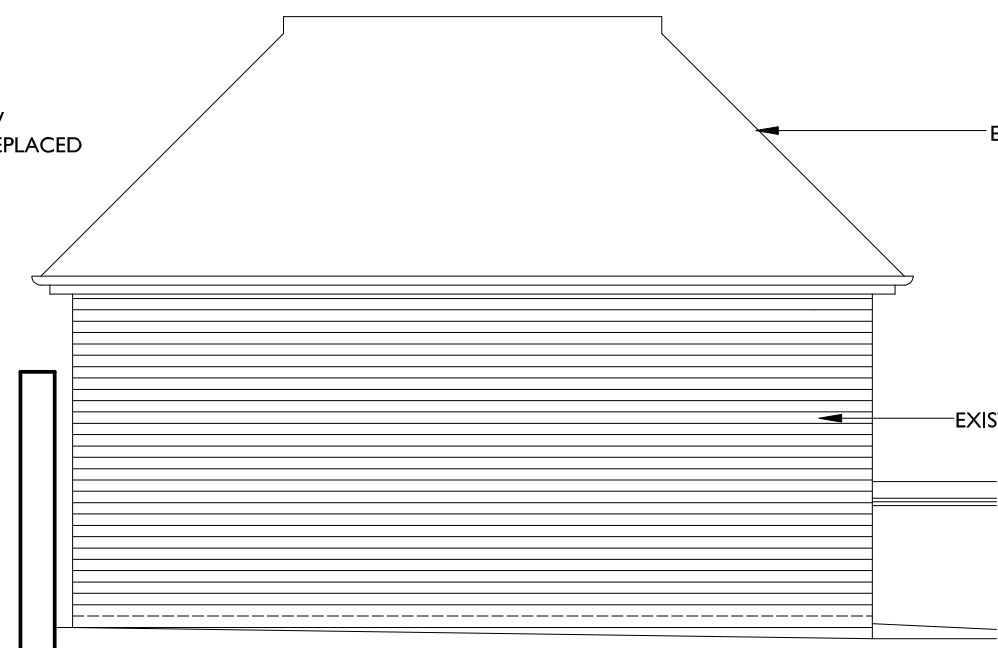


NORTH WEST ELEVATION

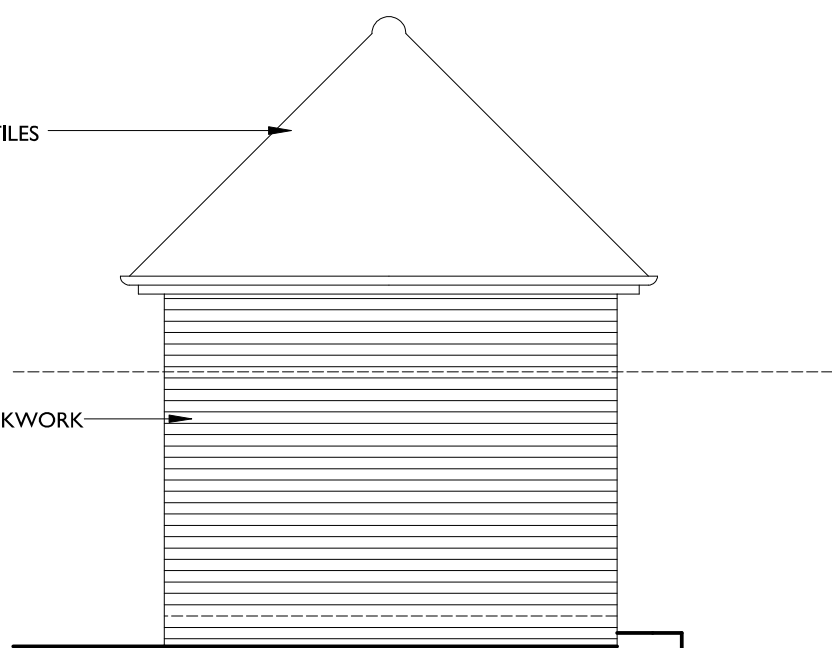

NORTH EAST ELEVATION

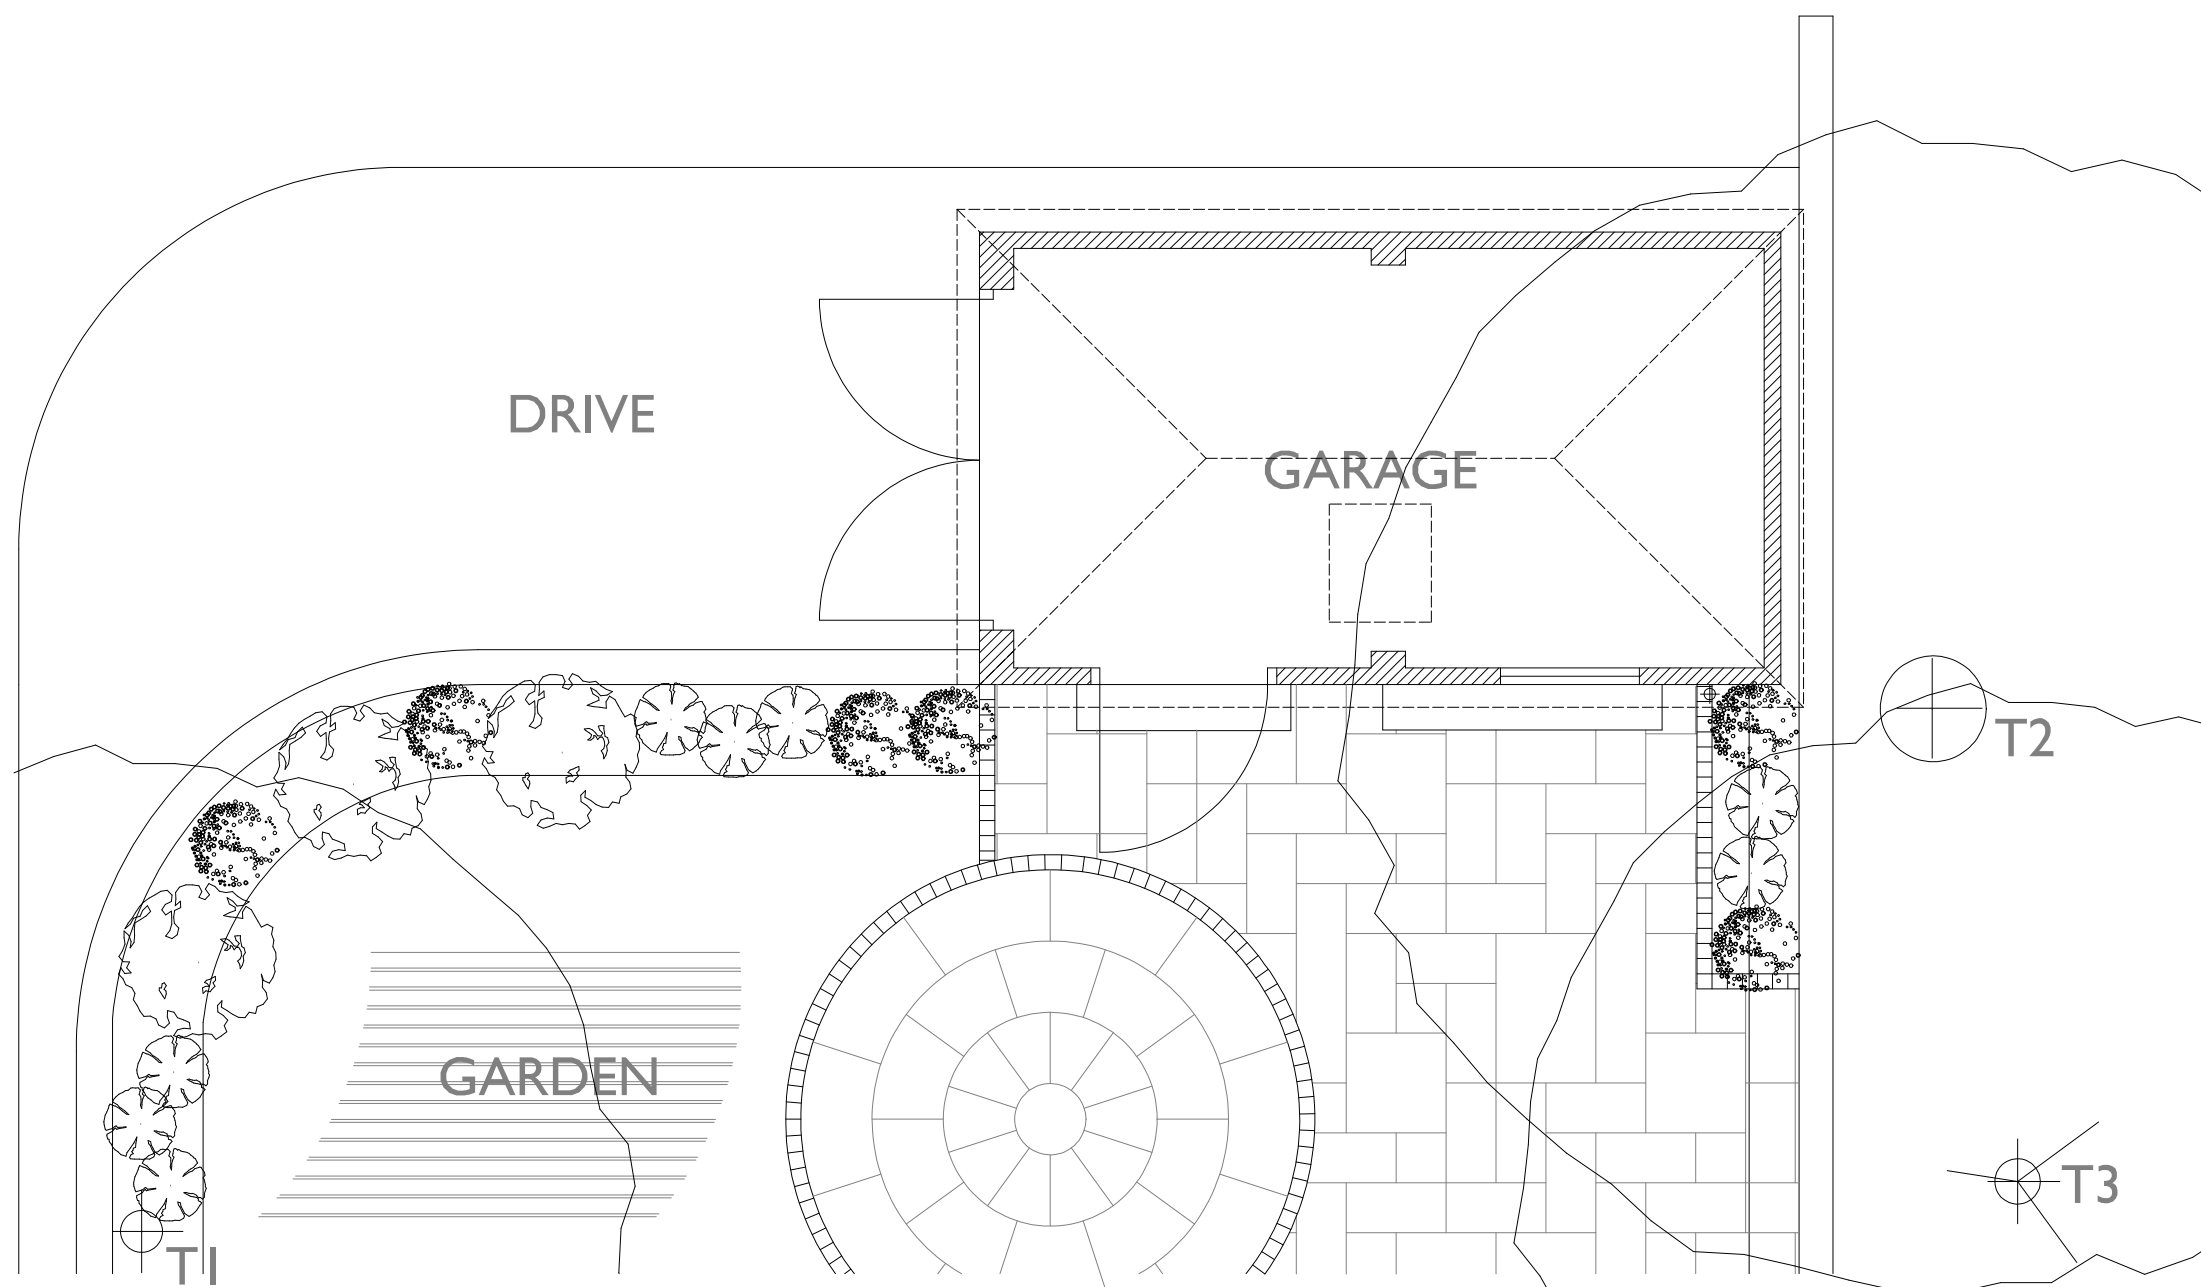

GROUND FLOOR PLAN 1:50 SCALE

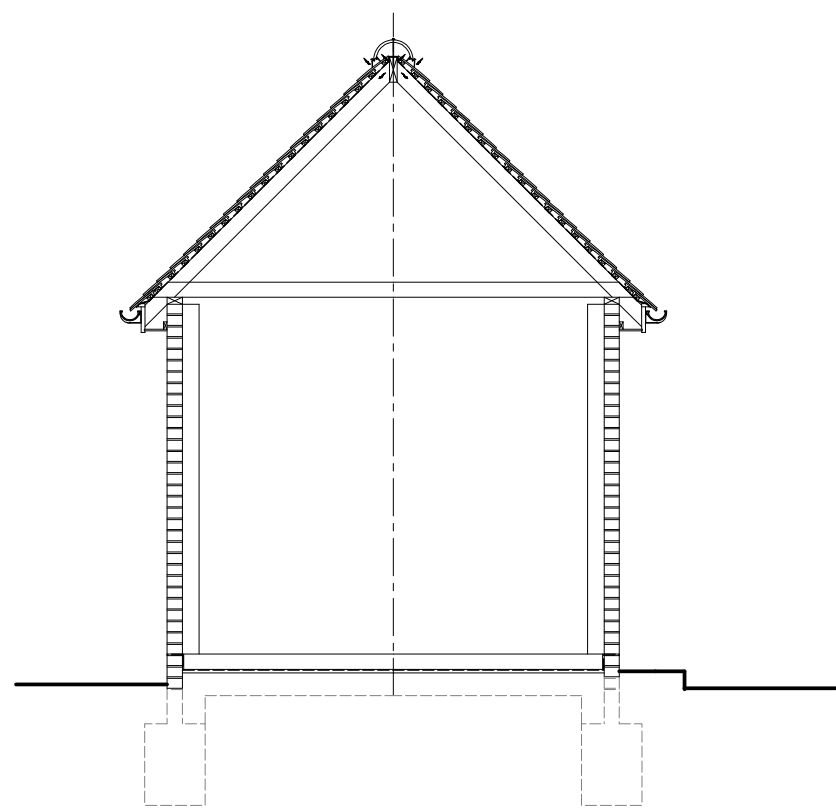

SECTION A-A

Notes:

A2



THE DRAWING IS THE COPYRIGHT OF FAVONIUS ARCHITECTS IT MAY NOT BE COPIED, ALTERED OR REPRODUCED IN ANY WAY WITHOUT THEIR WRITTEN AUTHORITY. DIMENSIONS MUST BE CHECKED ON SITE AND NOT SCALED FROM THIS DRAWING.

I06 THE CLOSE
SALISBURY
OUTBUILDING WORKS

PLANS, ELEVATIONS &
SECTION AS EXISTING

DWG No: I080-20-102
DATE: AUGUST 2026 SCALE: 1:50

FAVONIUS
ARCHITECTS

Tel: 01722 412 391 www.favonius.co.uk
Wyndham House, 65 The Close, Salisbury, Wiltshire SP1 2EN

PLANNING APPLICATION