

NOTES:

These drawings are licensed representations for the purposes of planning or client concept stages. They do not form building or construction drawings.

The designs within this drawing are subject to copyright by Fleming Architects & Partners.

This drawing to be read in conjunction with accompanying planning documents and/or scheduled specifications.

All drawings, notes, details and dimensions are to be checked. Any discrepancies are to be reported immediately to Fleming Architects & Partners.

IF IN DOUBT, ASK!



Datum 84.00m

EXISTING CONSENTED WEST ELEVATION



Datum 84.00m

EXISTING CONSENTED SOUTH ELEVATION




Datum 84.00m

EXISTING CONSENTED NORTH ELEVATION




Datum 84.00m


EXISTING CONSENTED EAST ELEVATION

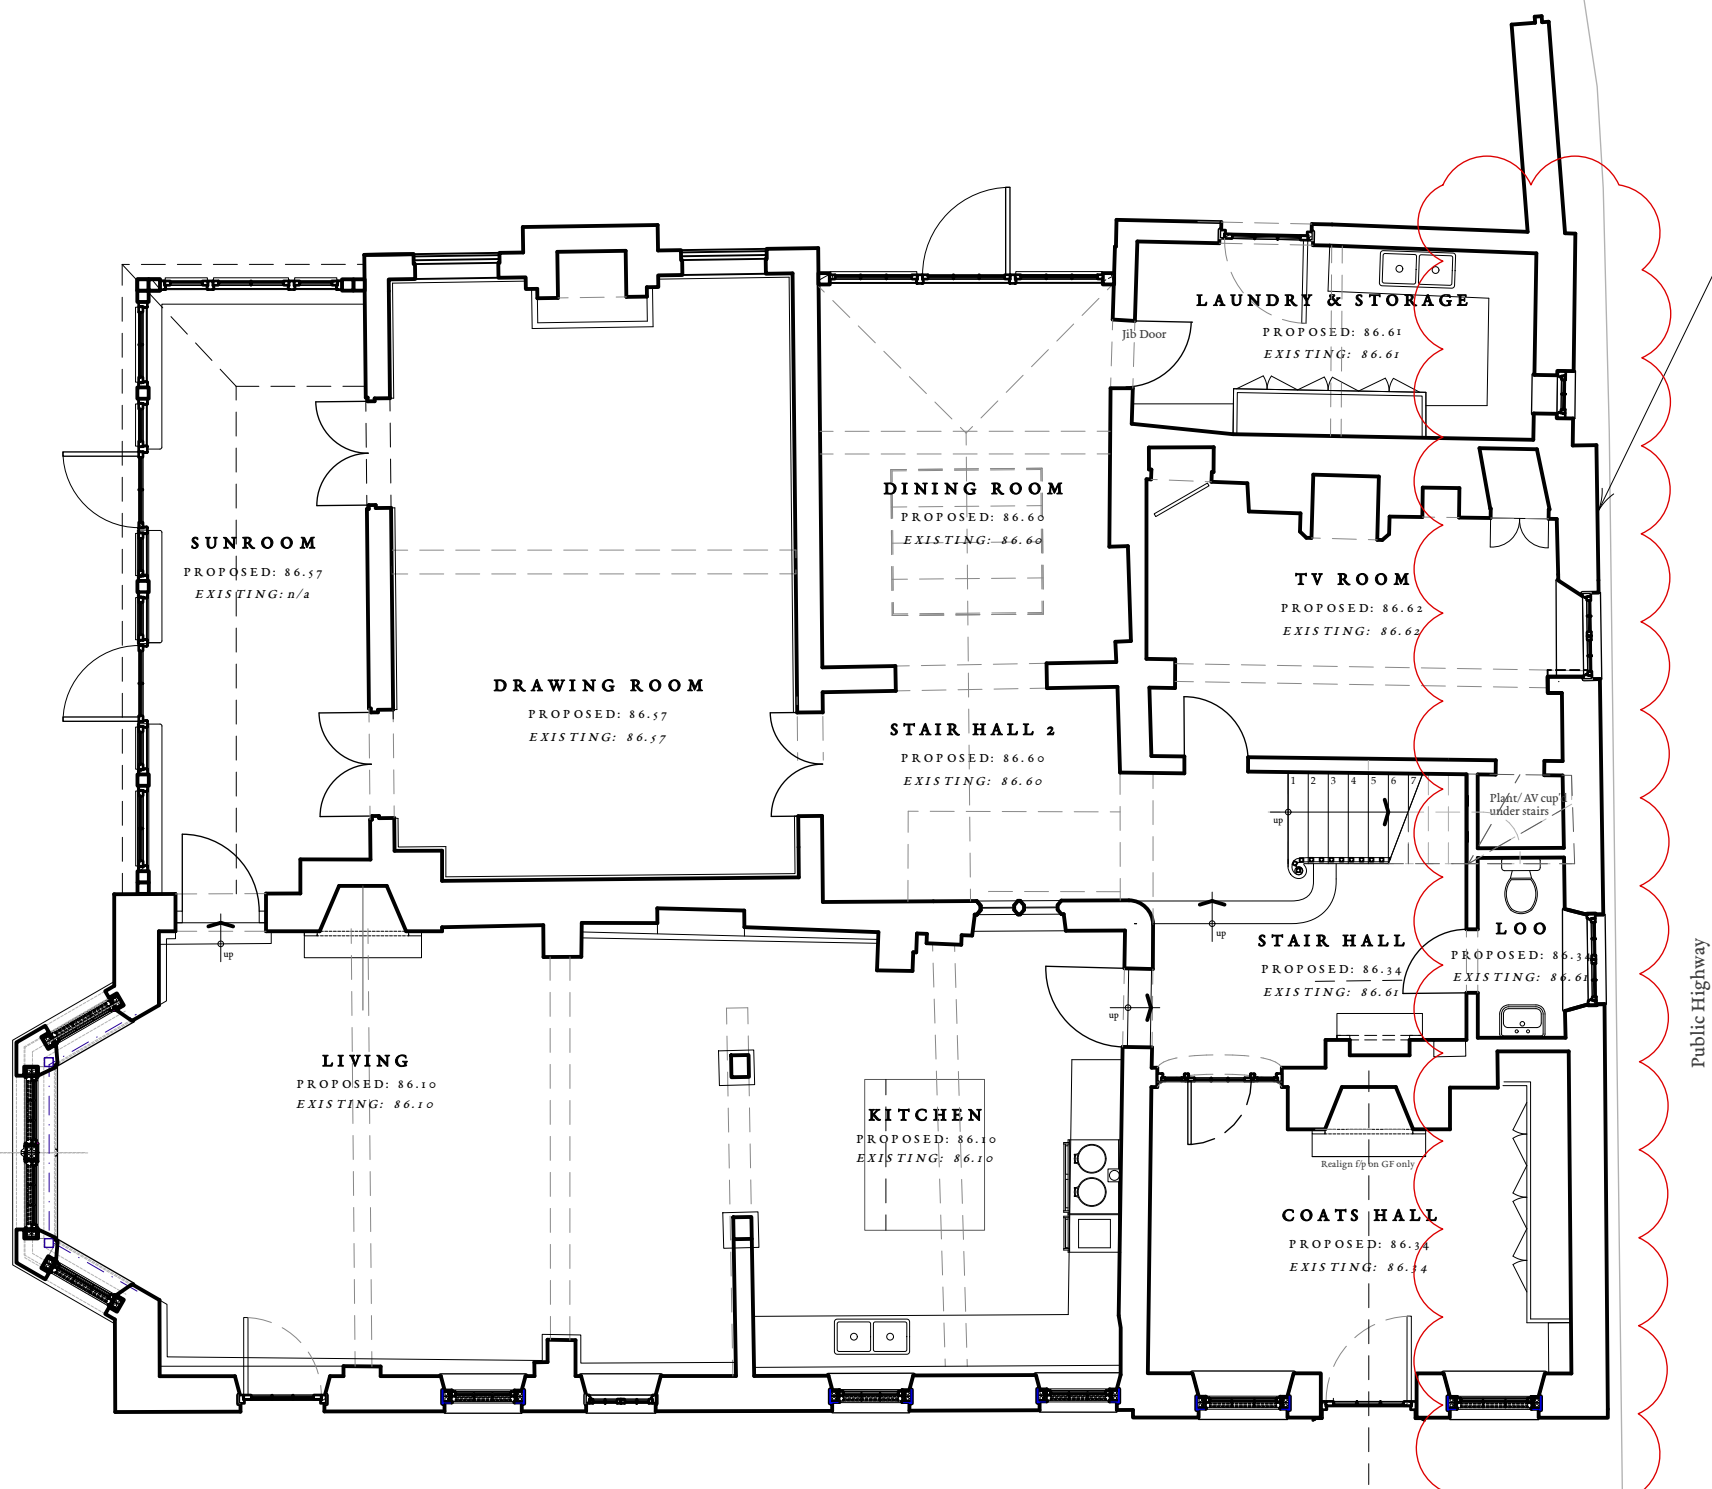

EXISTING CONSENTED GROUND FLOOR

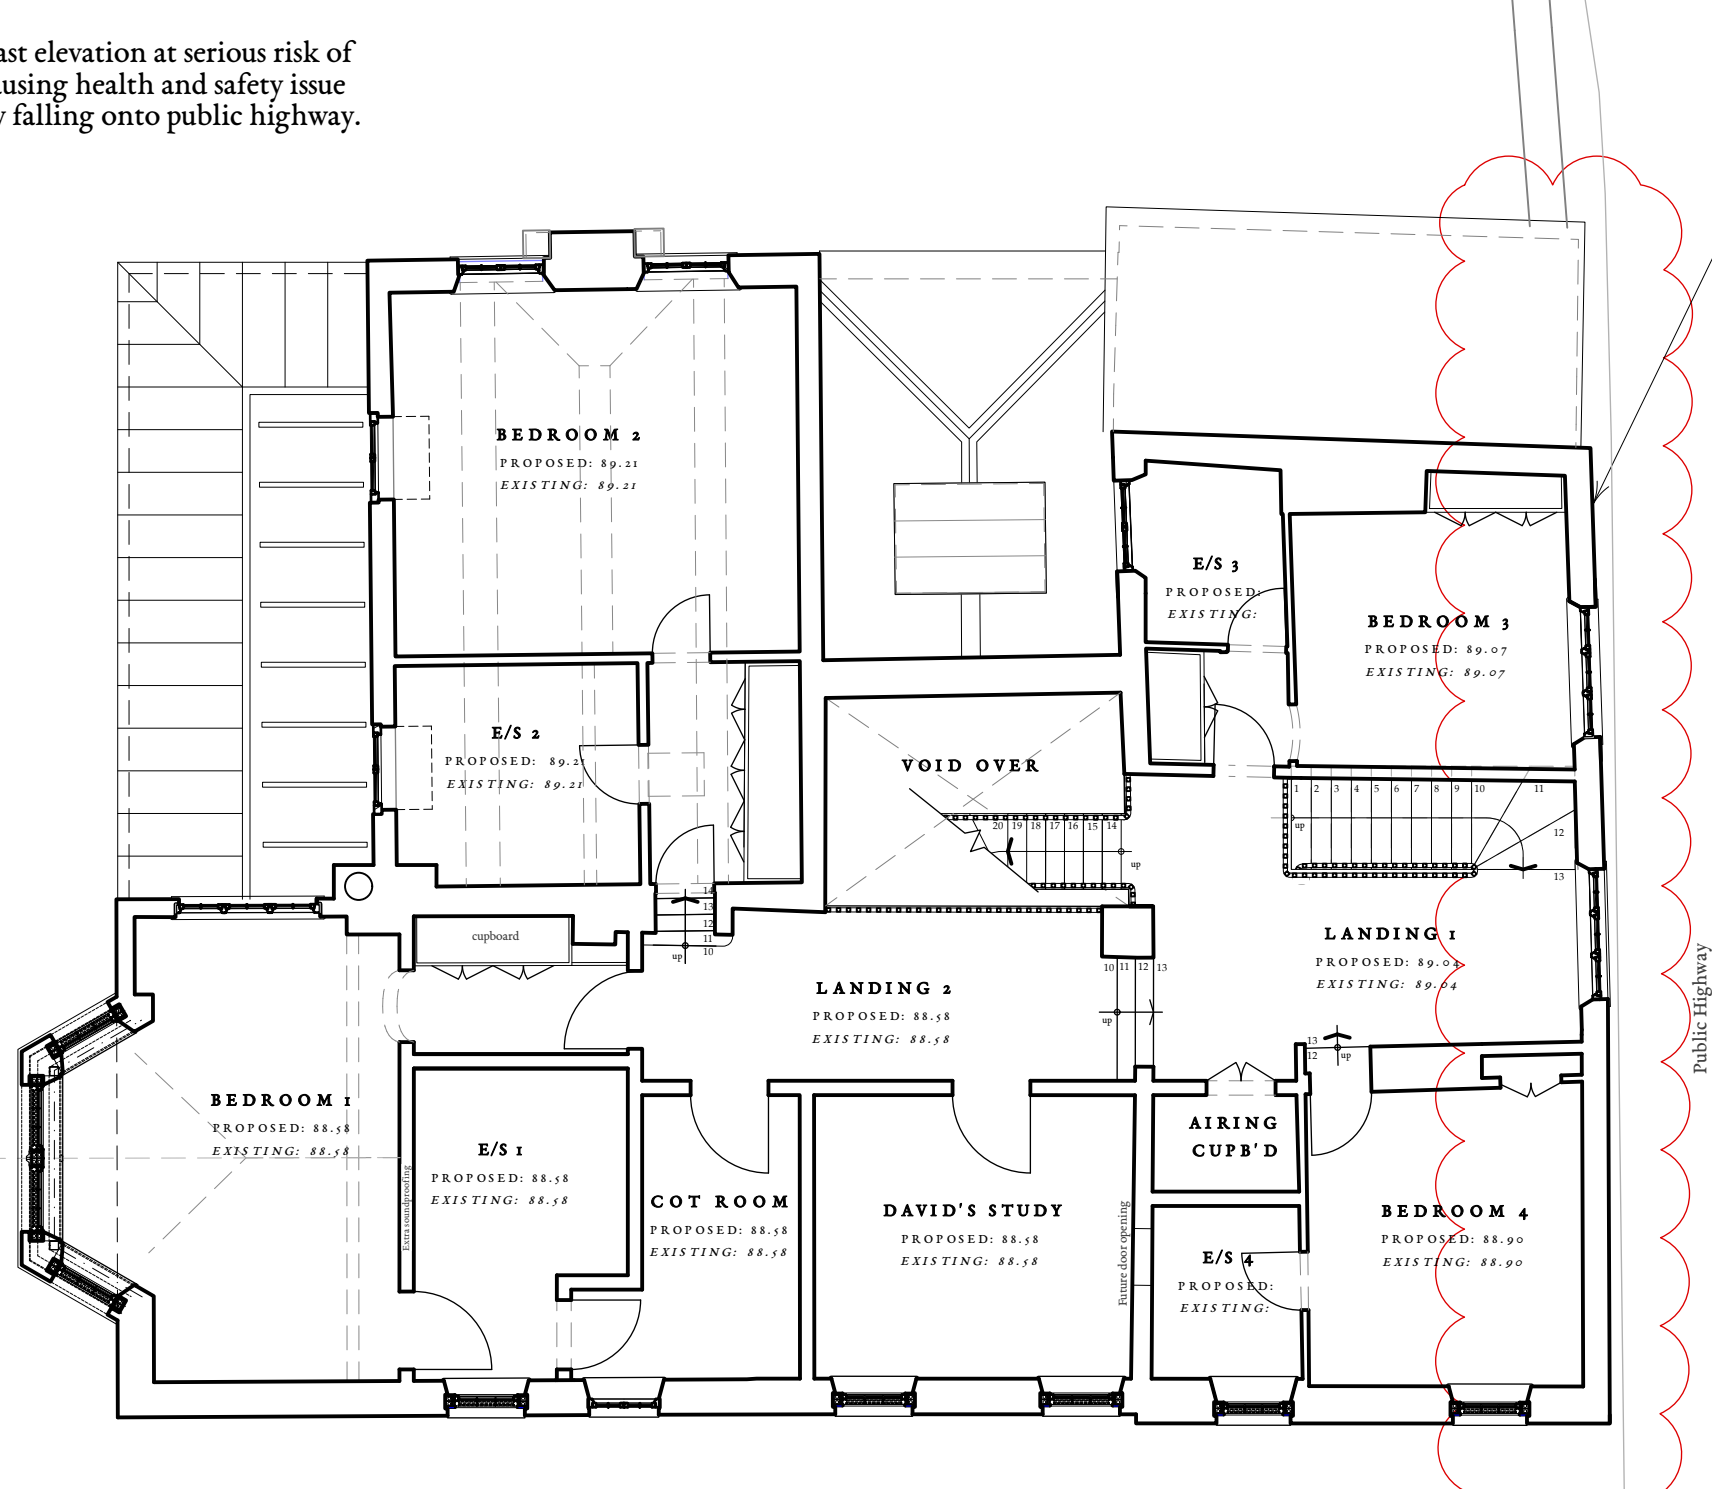

EXISTING CONSENTED FIRST FLOOR PLAN

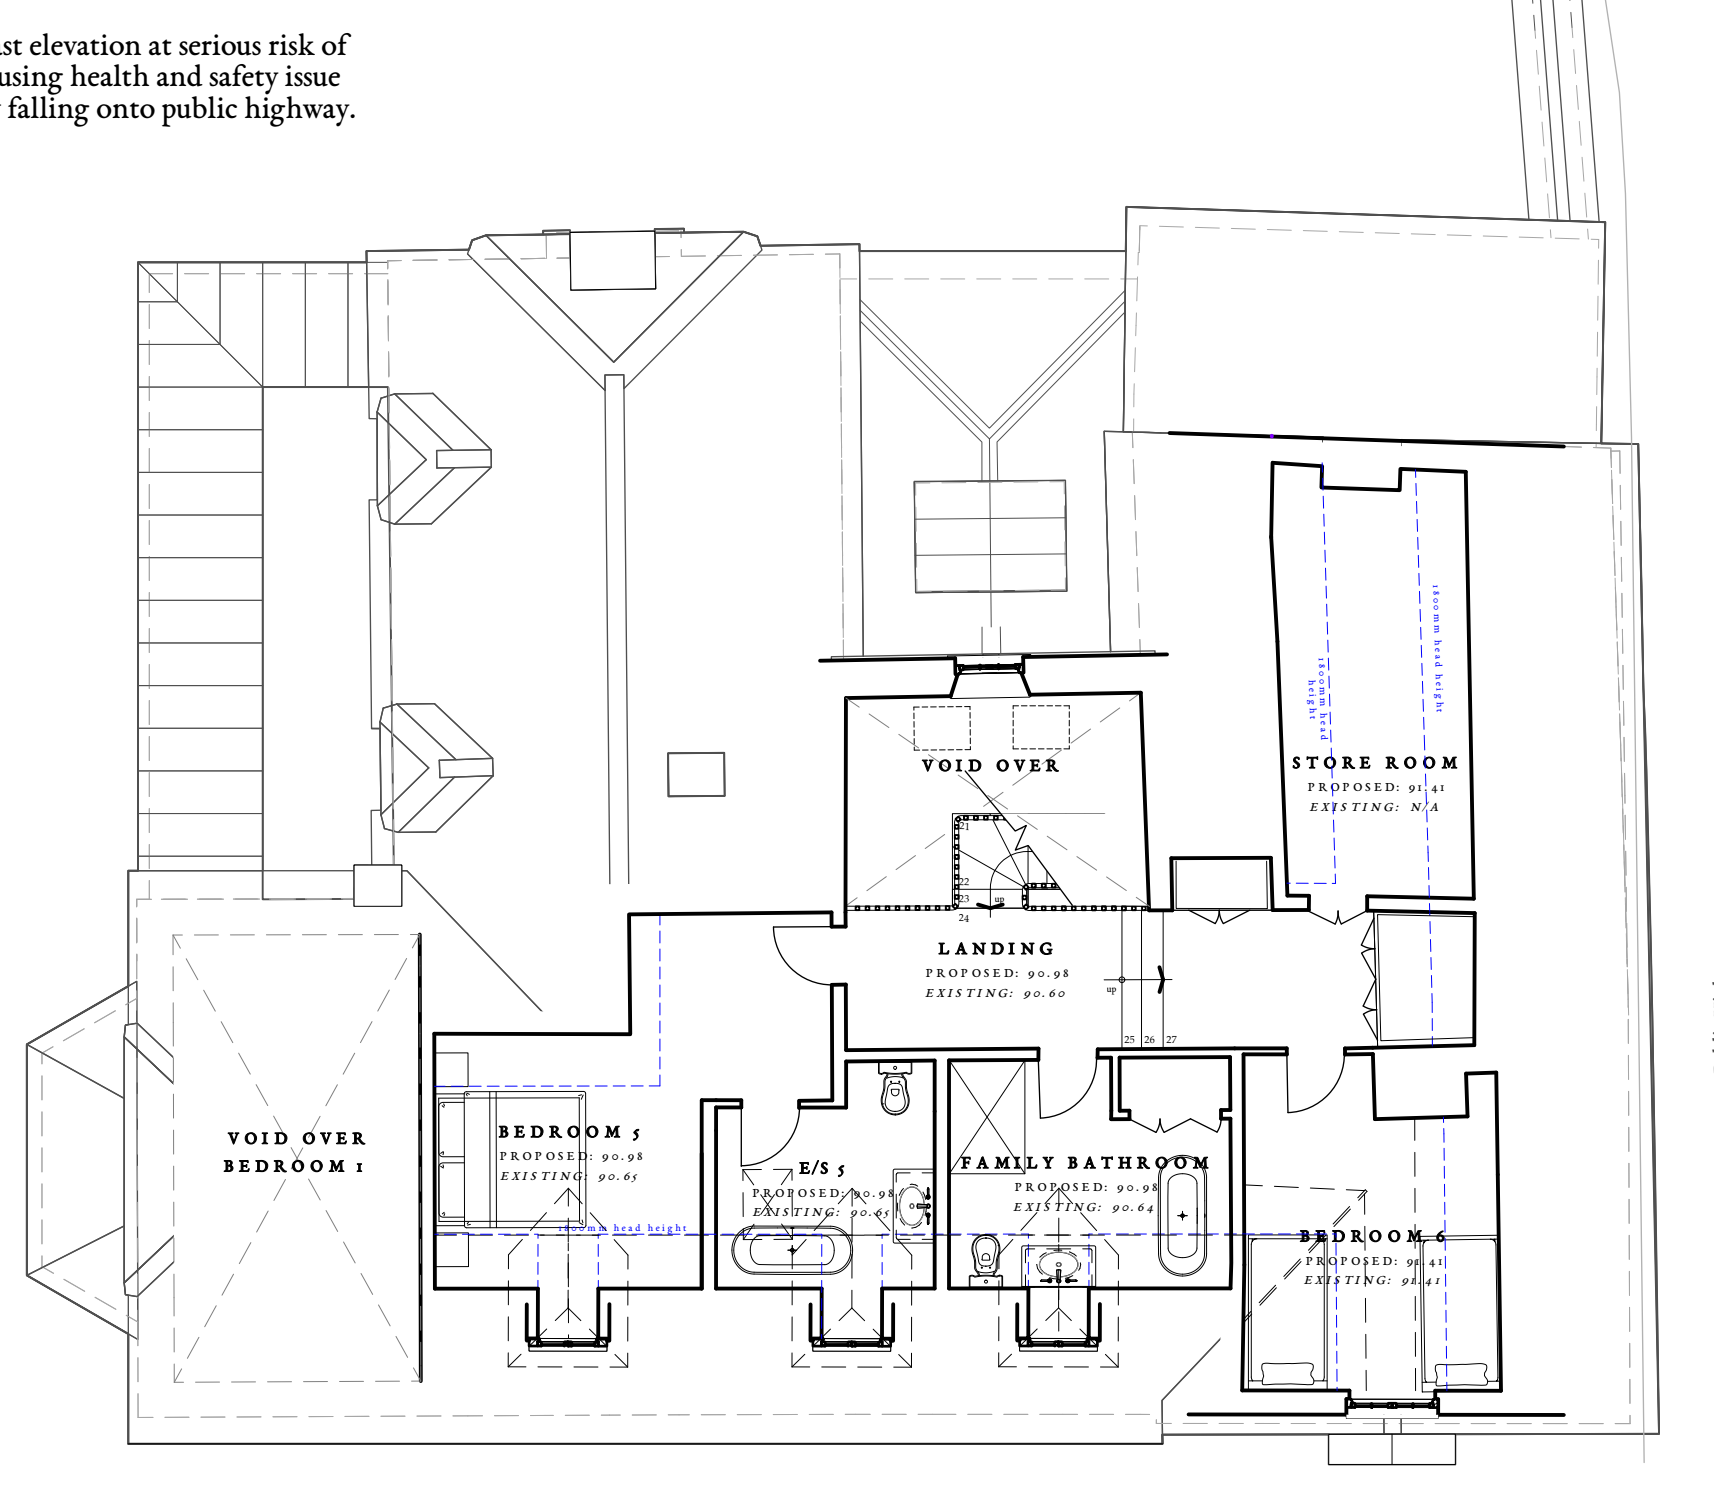

EXISTING CONSENTED ATTIC FLOOR PLAN



KEY:

Existing

EXISTING CONSENTED PLANS AND ELEVATIONS -
REF: PL/2024/07733



rev.	date	description

Leygore Farm Barn
Turkdean
Gloucestershire
GL14 4JN

+44 (0) 1451 86044
hello@flemingarchitects.co.uk
www.flemingarchitects.co.uk

title Existing Plans and Elevations
project Littlecott Mill date Aug 2026
client David House & George Holt drawn TD
scale 1:100 @ A1 checked CF