
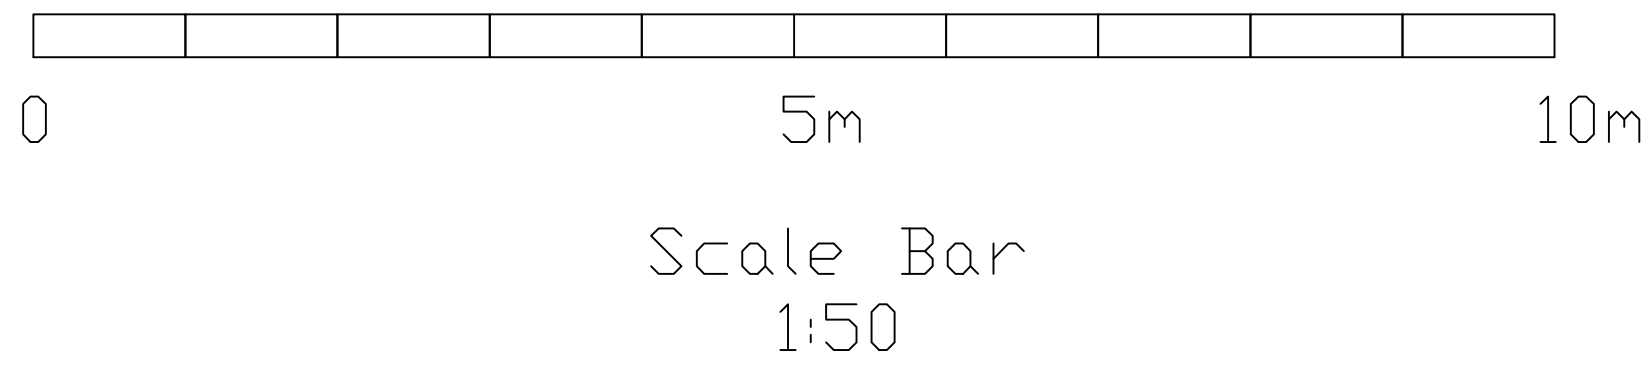
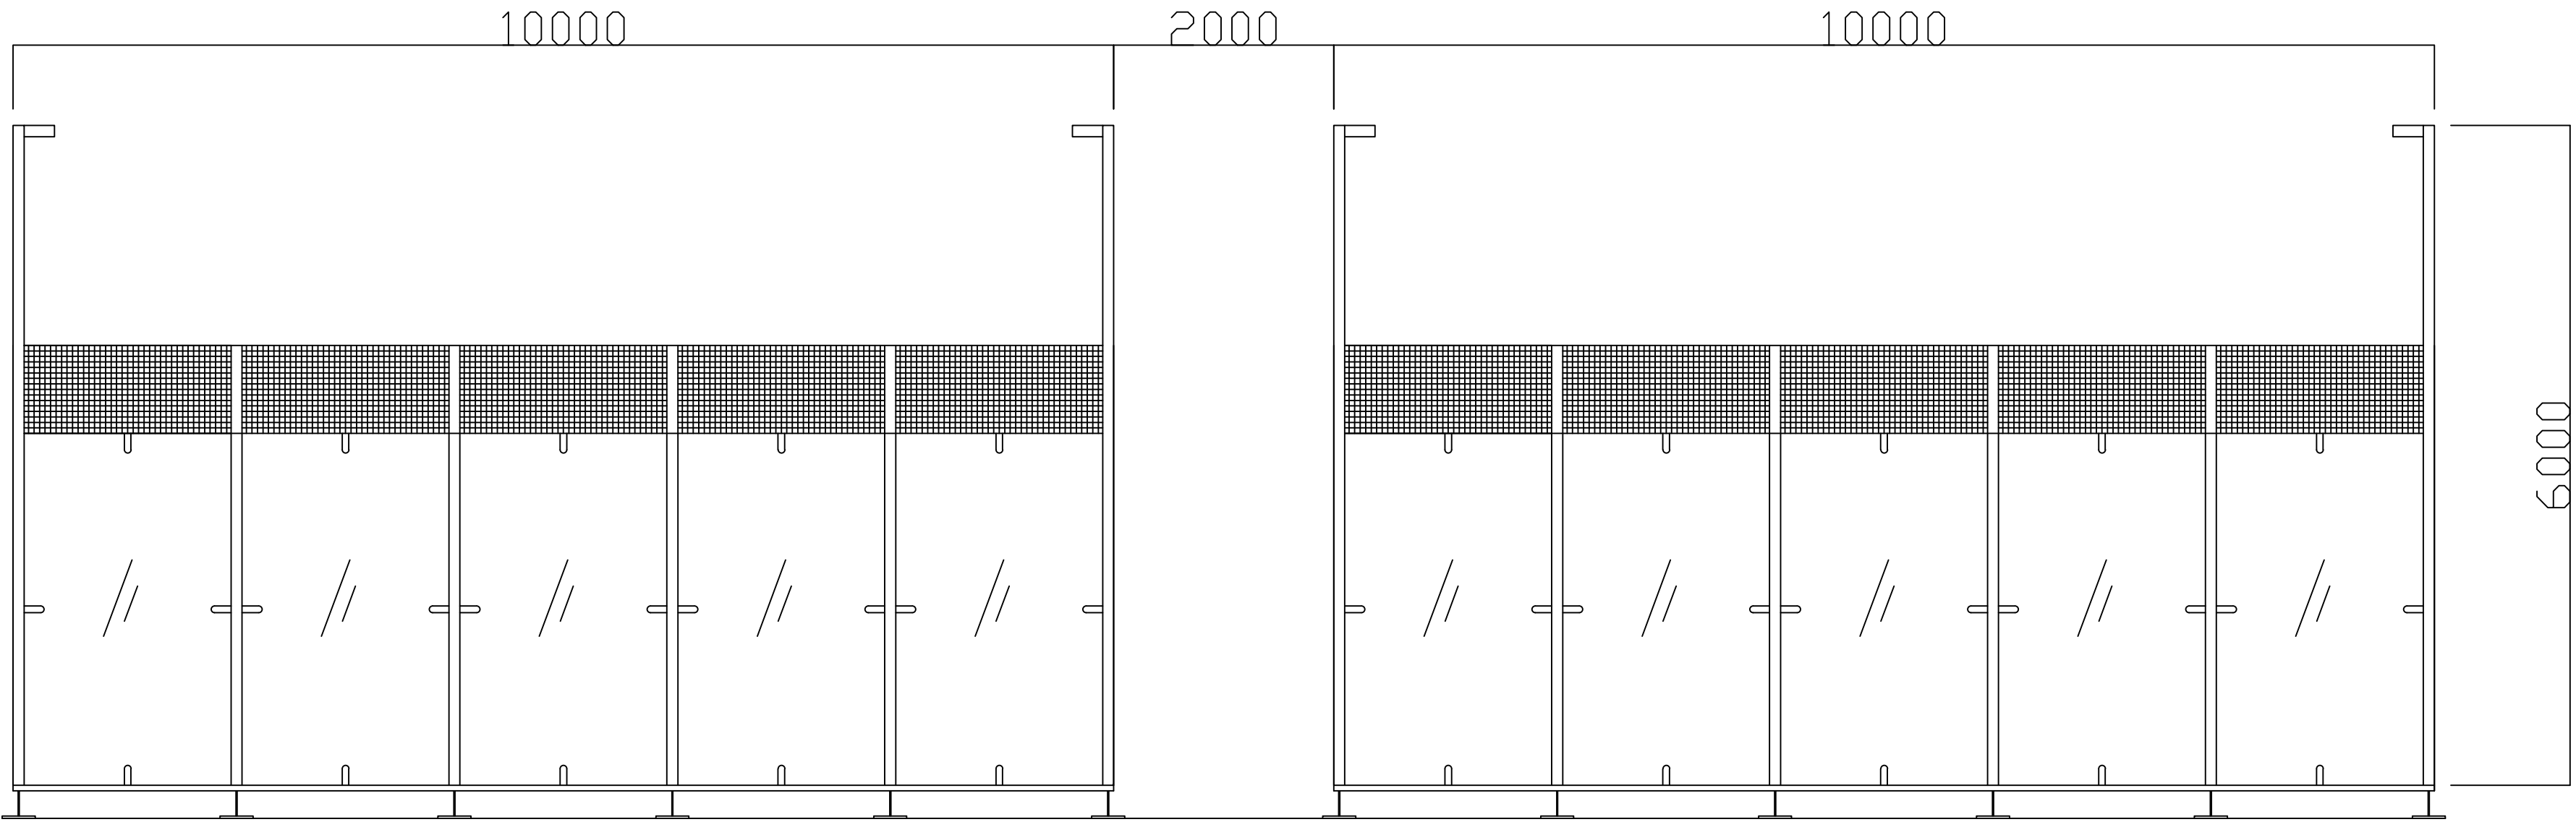


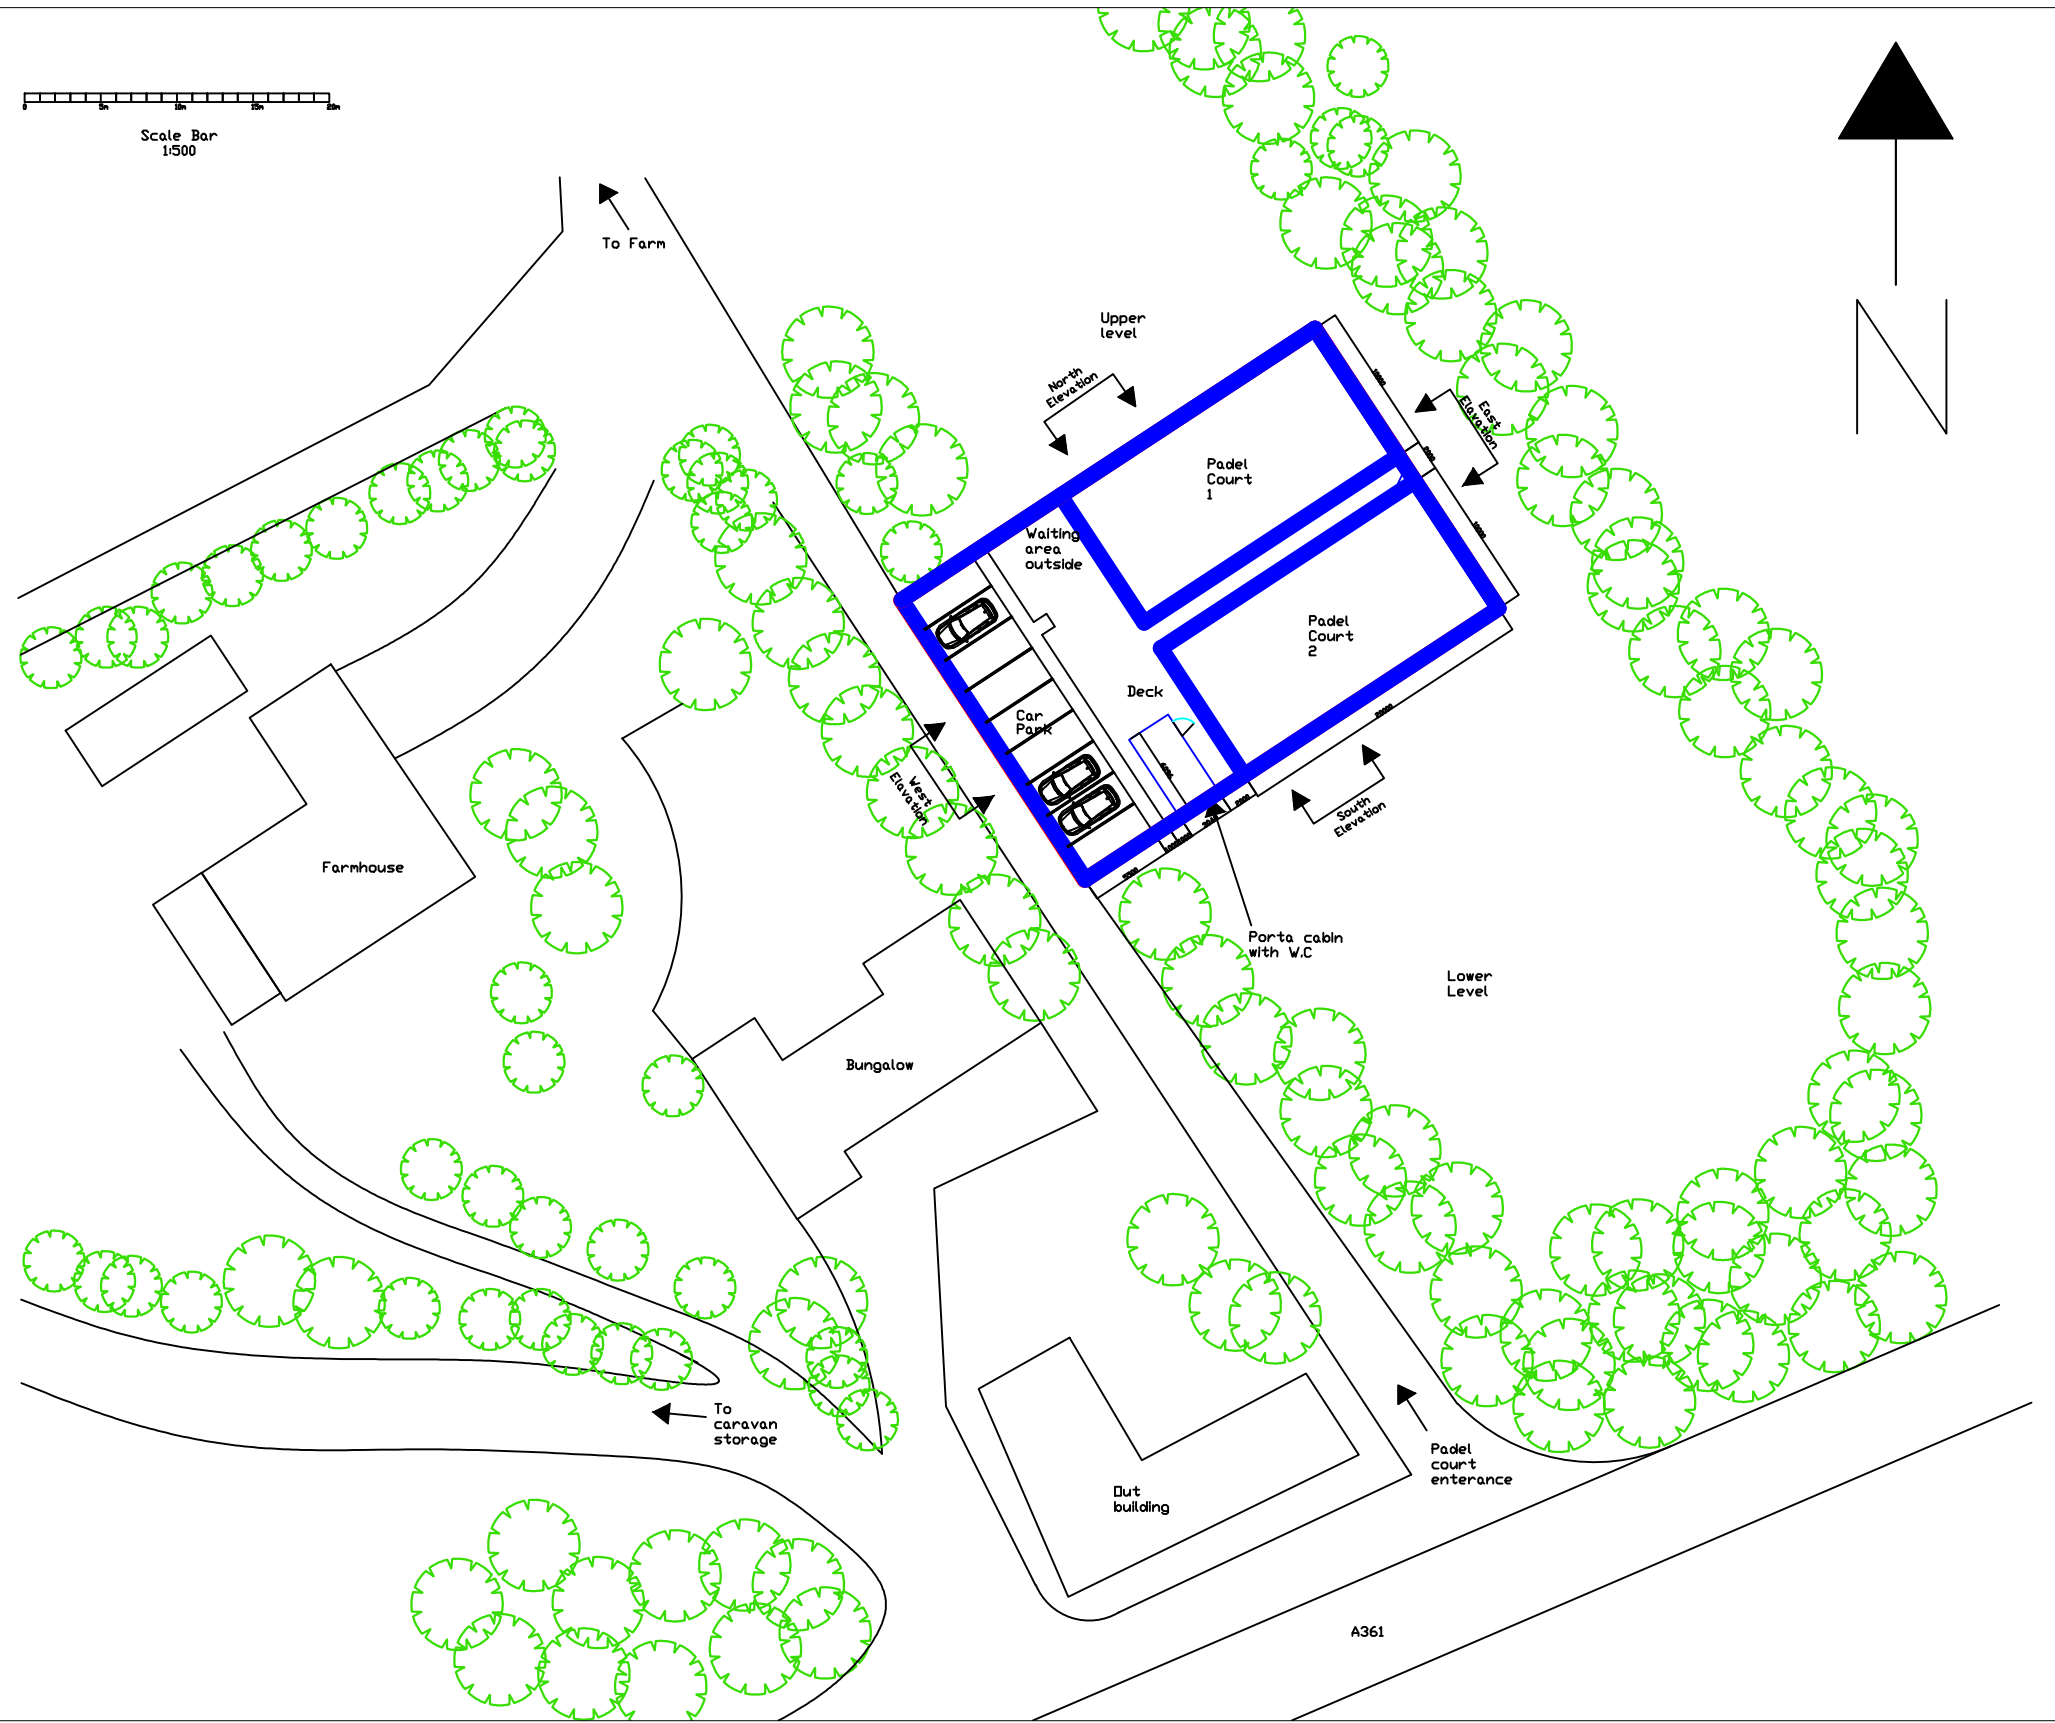

East Elevation

A	26/0./26	Initial Issue	DH
REVISION			
HATCHDETAILING			
CLIENT Tri Padel Courts			
PROJECT Fairfield caravan storage park Semington Trowbridge, BA14 6JD			
SUB PROJECT			
DRAWING TITLE East Elevation			
DRAWN BY DH	CHECKED BY JH	CREATED DATE	SHEET 1 OF 1
		SCALE @A1 1:50 Elevation 1:500 Plan	
PROJECT No.	SUB No.	DRAWING No.	REV
PROJECT No.	SUB No.	DRAWING No.	REV
		RDPC-004	A