
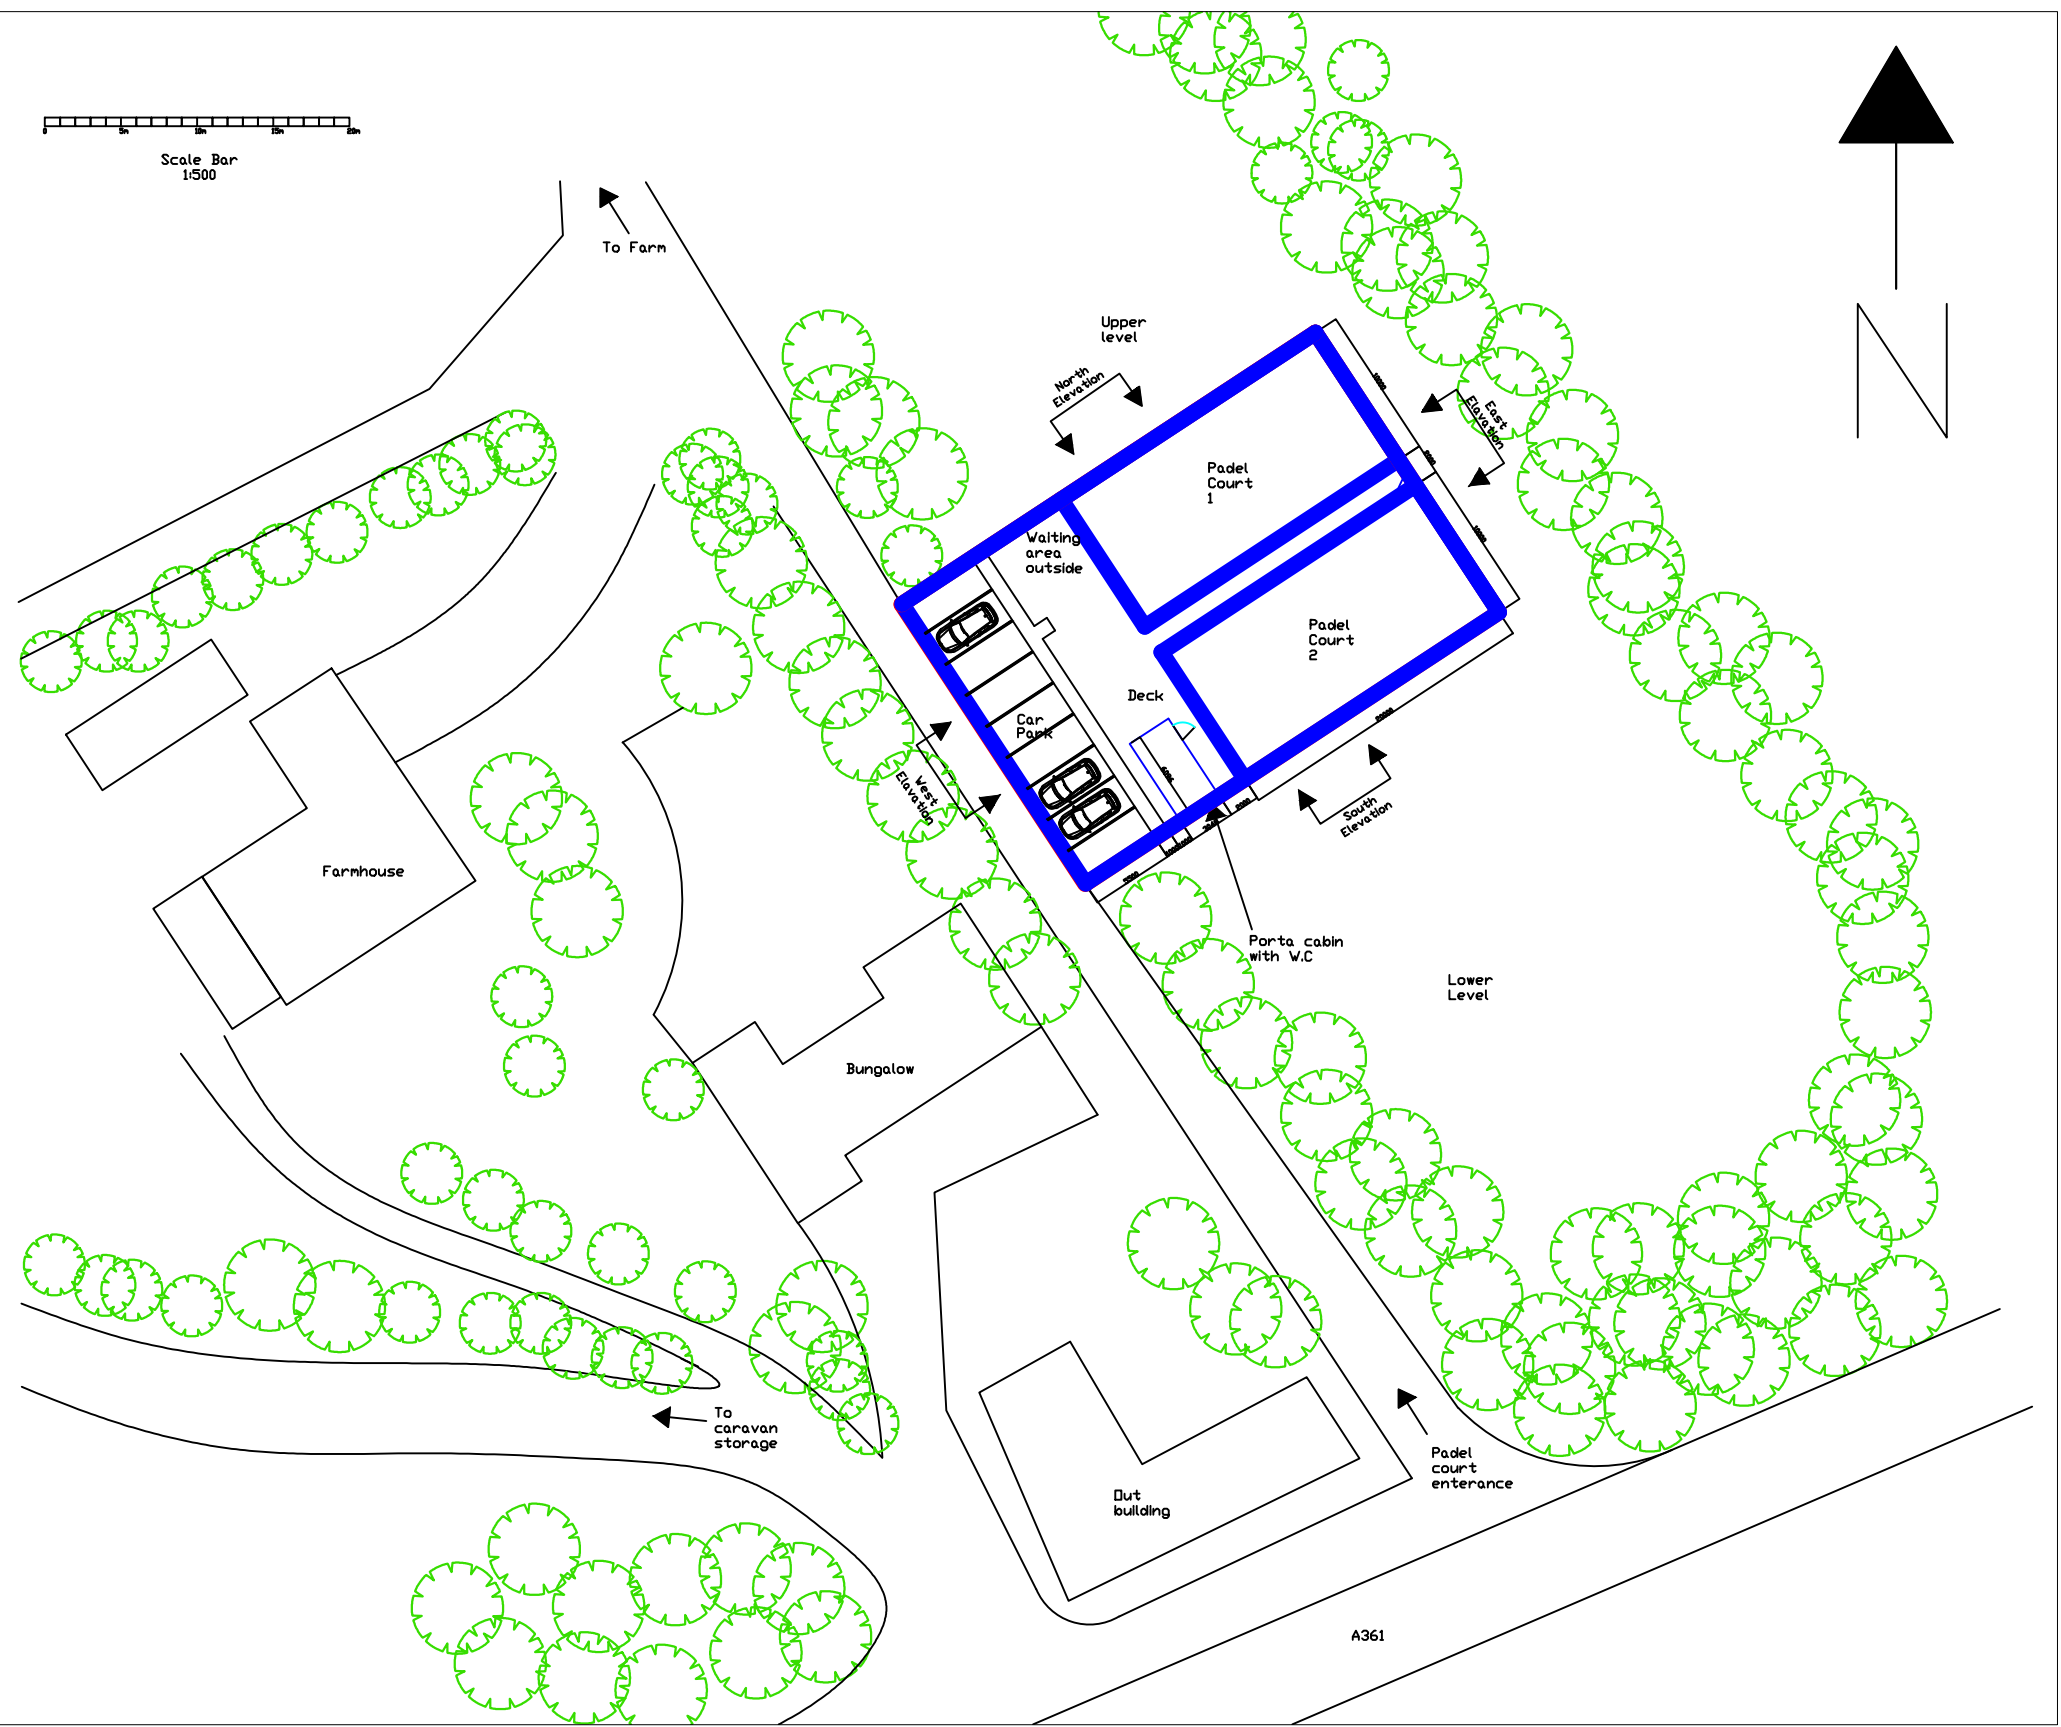


North Elevation

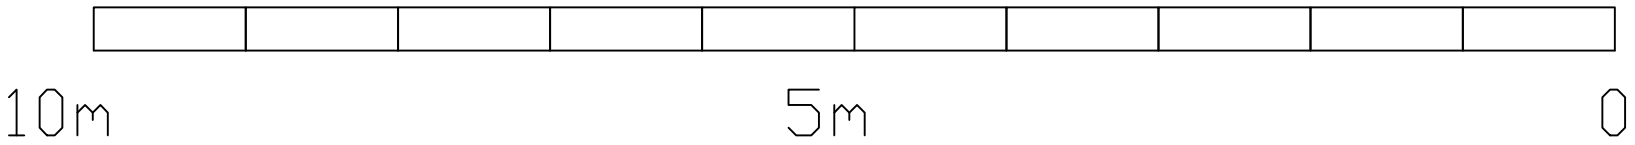

Scale Bar
1:50

A	26/0./26	Initial Issue	DH
REVISION			
HATCH DETAILING			
CLIENT Tri Padel Courts			
PROJECT Fairfield caravan storage park Semington Trowbridge, BA14 6JD			
SUB PROJECT			
DRAWING TITLE North Elevation			
DRAWN BY DH	CHECKED BY JH	CREATED DATE	SHEET 1 OF 1
PROJECT No.		SCALE @A1 1:50 Elevation 1:500 Plan	
SUB No.		DRAWING No.	
PROJECT No.		REV	
SUB No.		REV	
DRAWING No.		A	