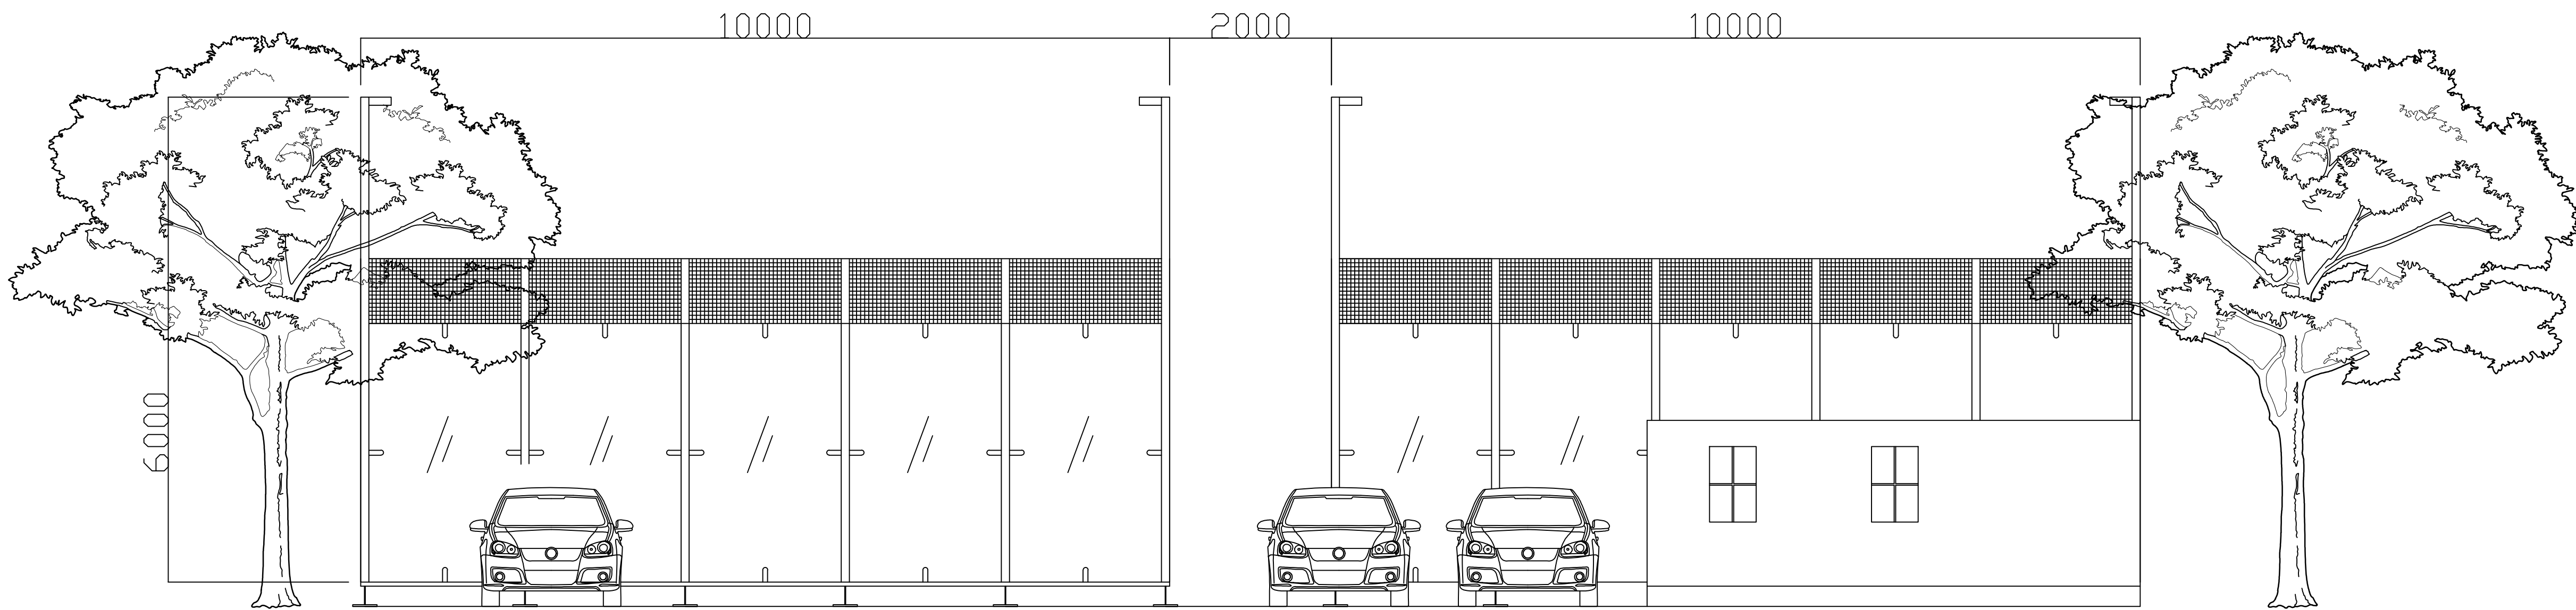
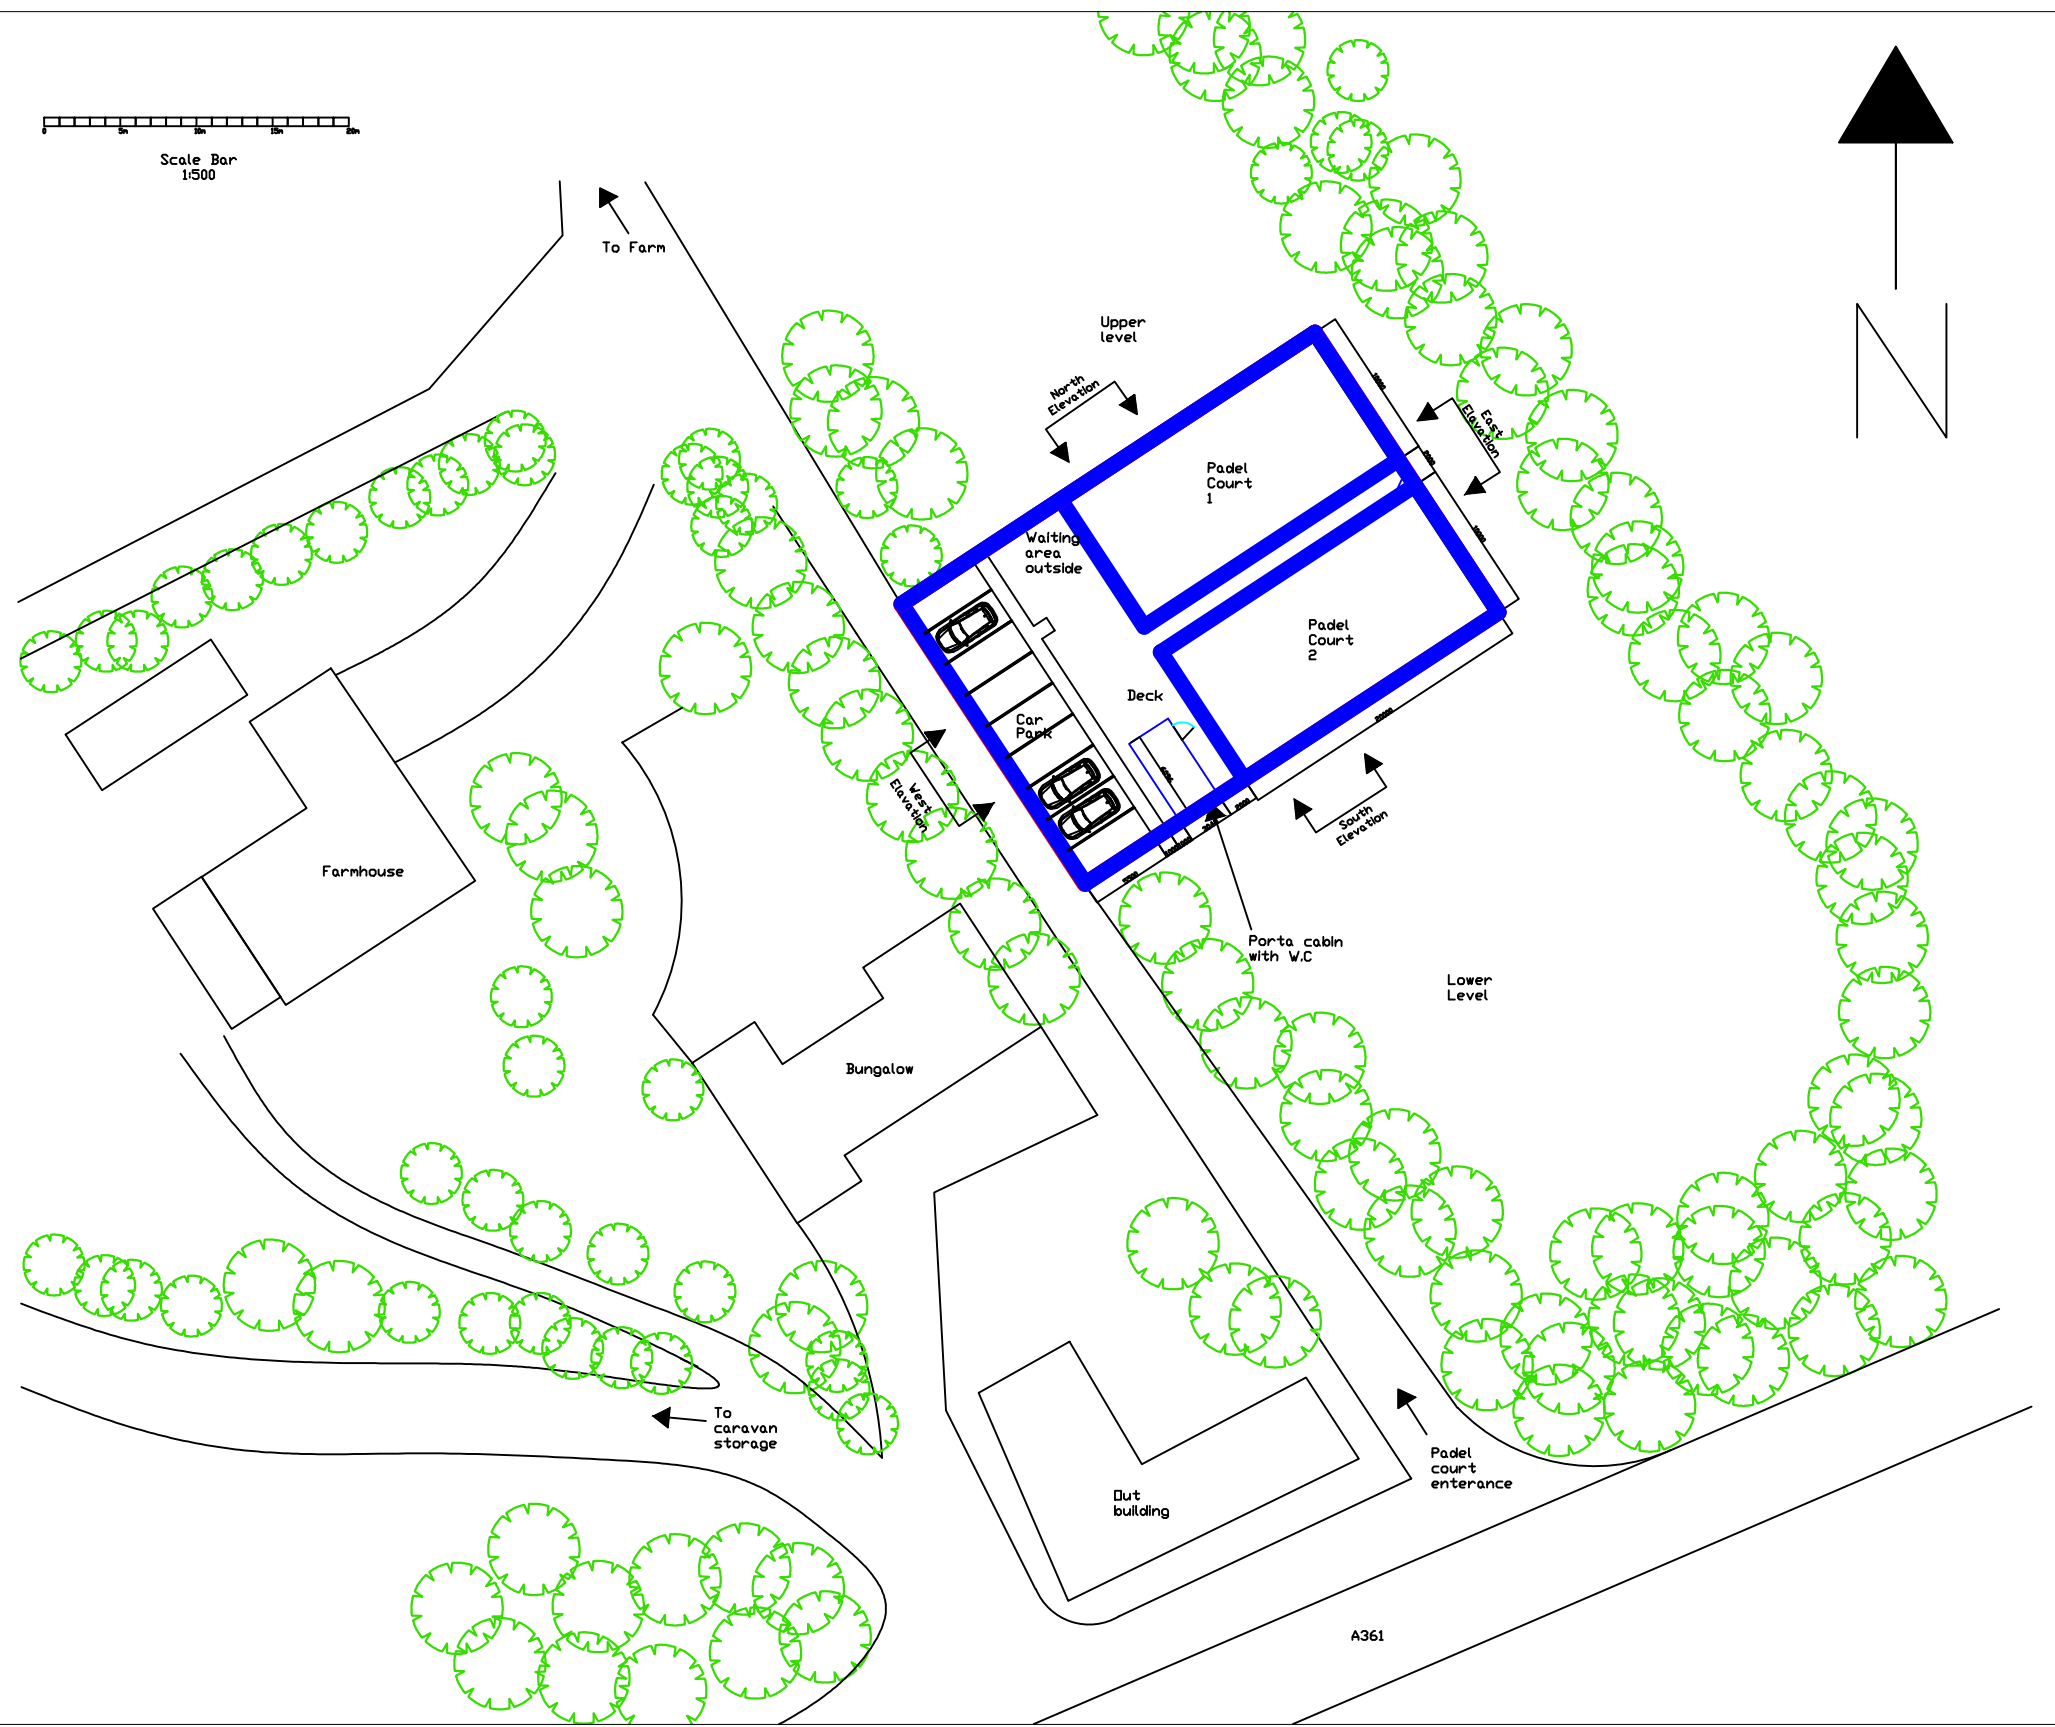


Scale Bar
1:50

West Elevation

A	26/0./26	Initial Issue	DH
REVISION			
HATCH DETAILING			
CLIENT Tri Padel Courts			
PROJECT Fairfield caravan storage park Semington Trowbridge, BA14 6JD			
SUB PROJECT			
DRAWING TITLE West Elevation			
DRAWN BY DH	CHECKED BY JH	CREATED DATE 1 OF 1	SCALE @A1 1:50 Elevation 1:500 Plan
PROJECT No.	SUB No.	DRAWING No.	REV
		RDPD-006	A