



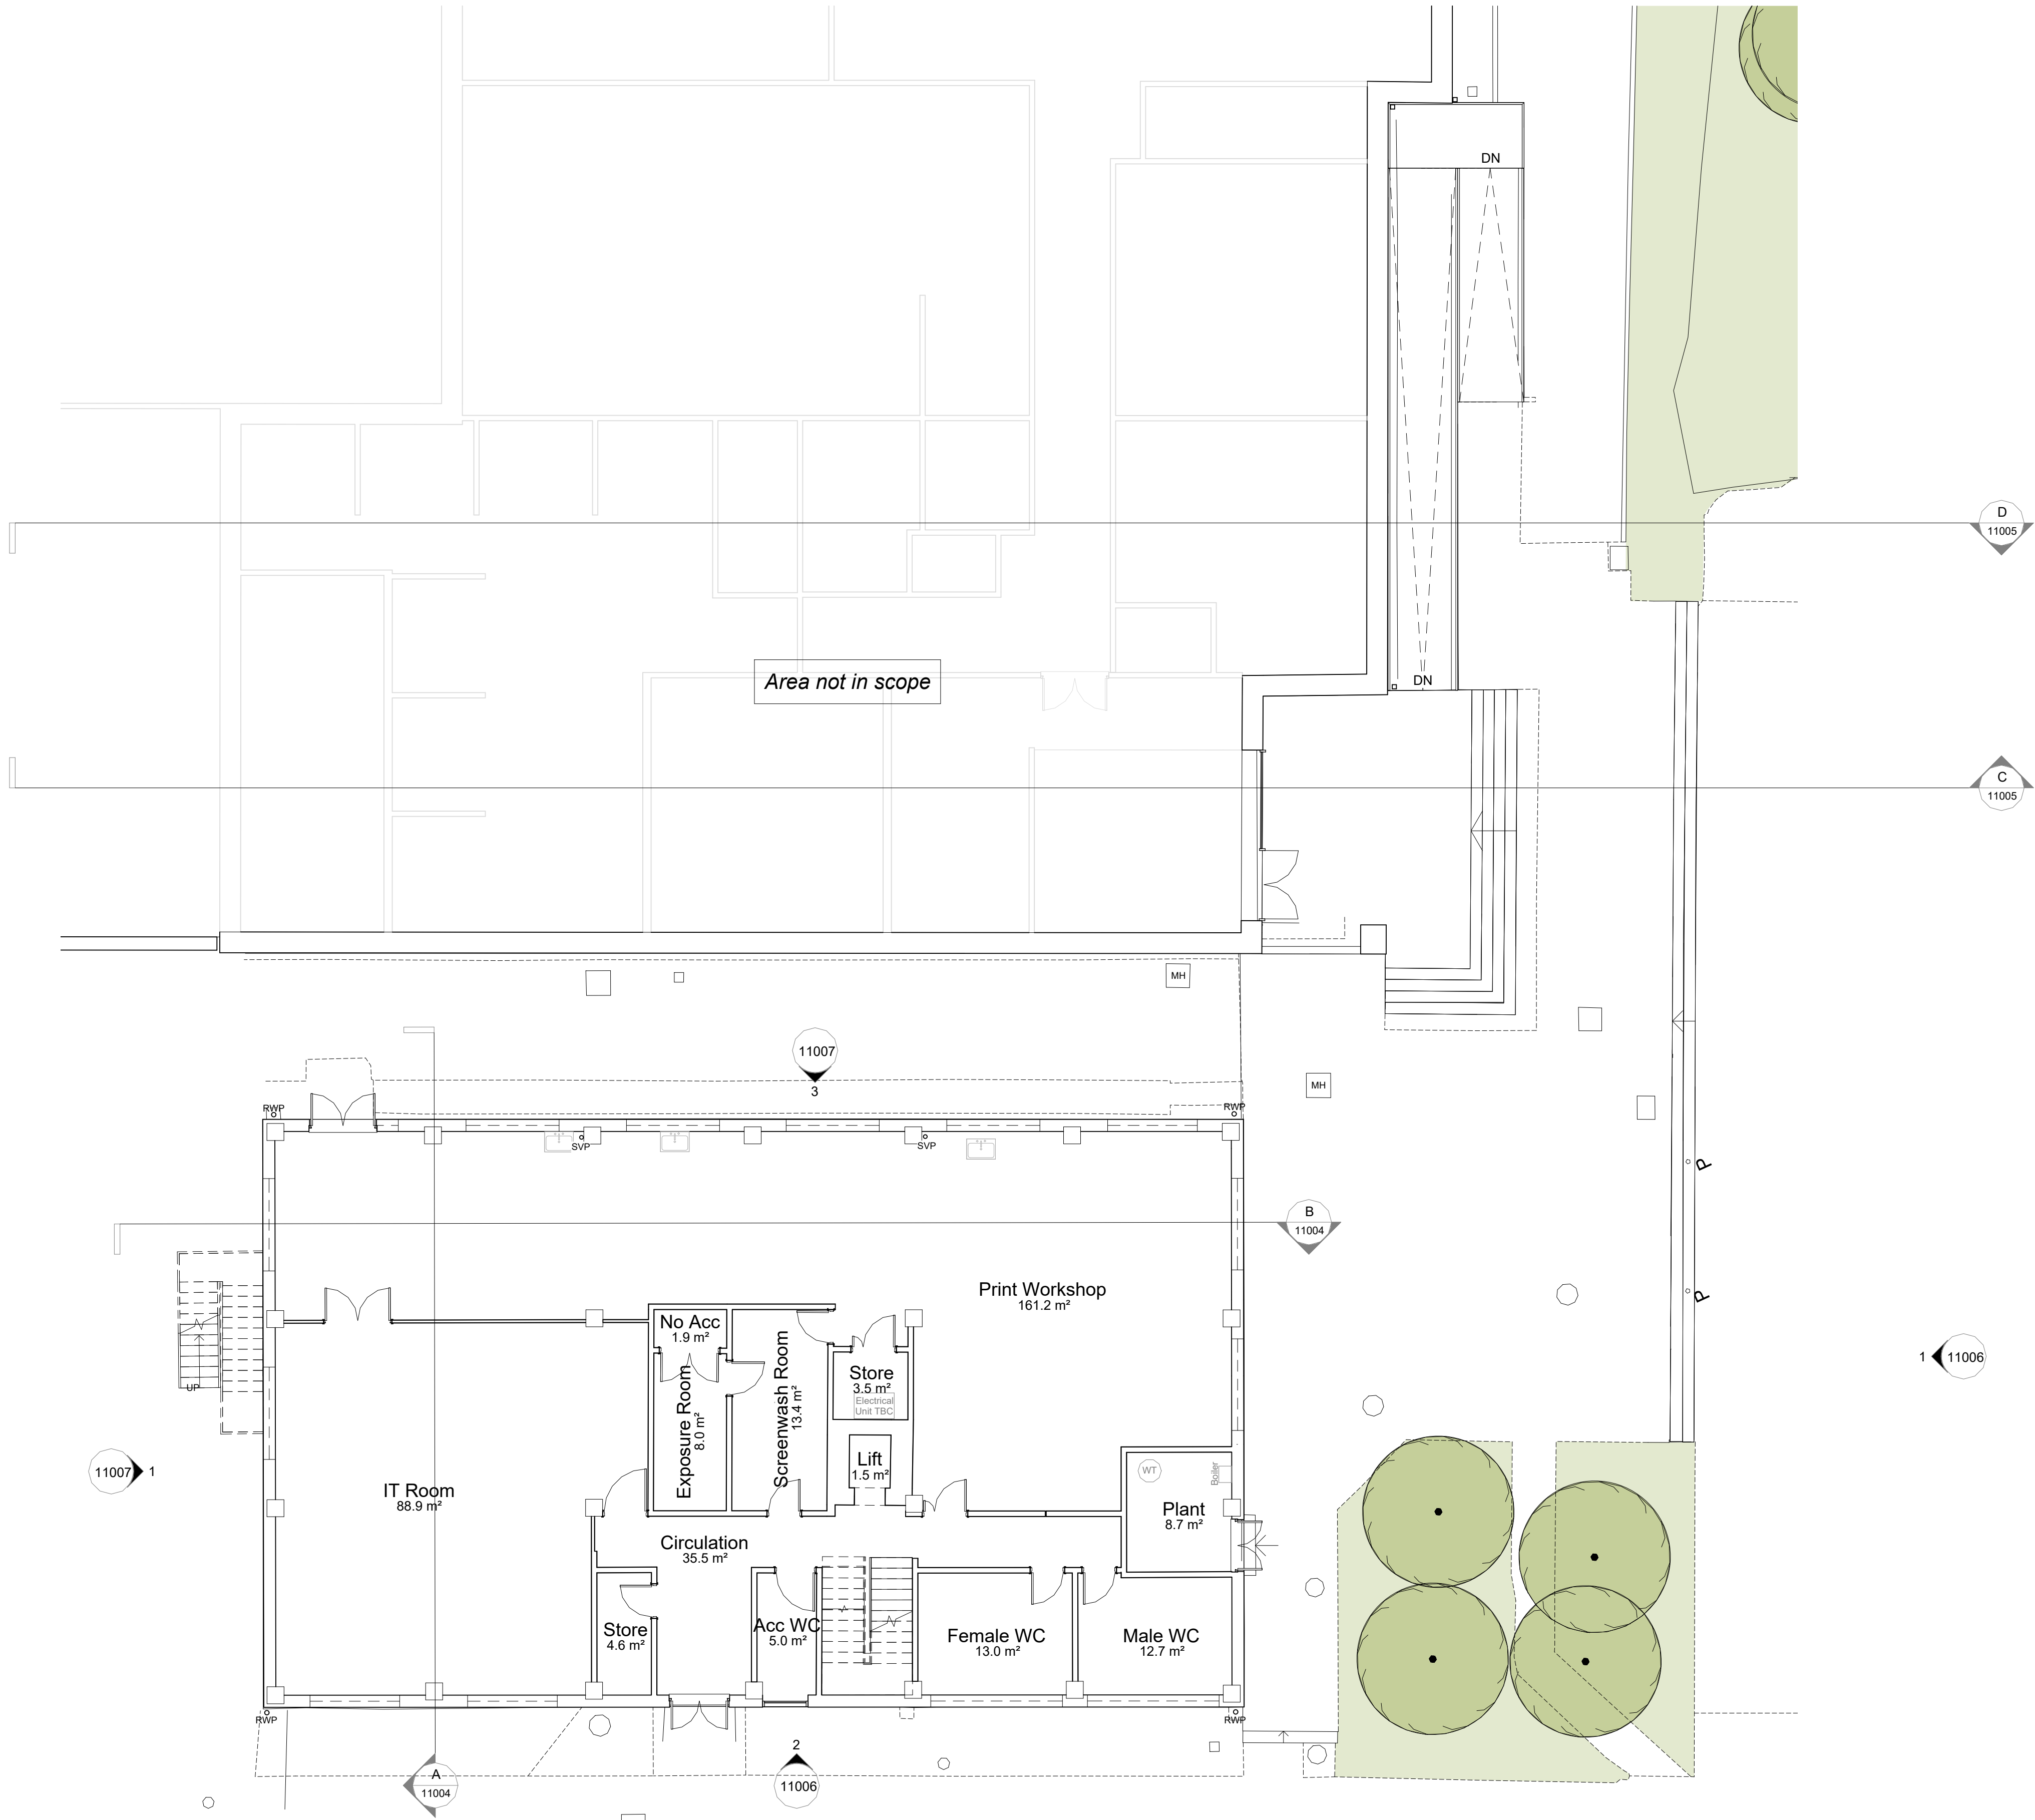

Existing Iford & Deverill - Ground Floor Plan
1 : 100

Notes
Do not scale from this document, unless for the purposes of planning applications where a scale bar is provided. Refer to figured dimensions only. All dimensions to be verified on site prior to construction. Report all discrepancies or ambiguities to the Document Originator immediately. This document is to be read in conjunction with relevant documents, drawings and standards.


Note on Deverill Building Drawings:
This drawing is based on historic record information only, the accuracy of which has not been verified i.e. this part of the estate has not been subject to a measured building survey. The contractor must check any critical setting out dimensions prior to ordering any materials and starting work.

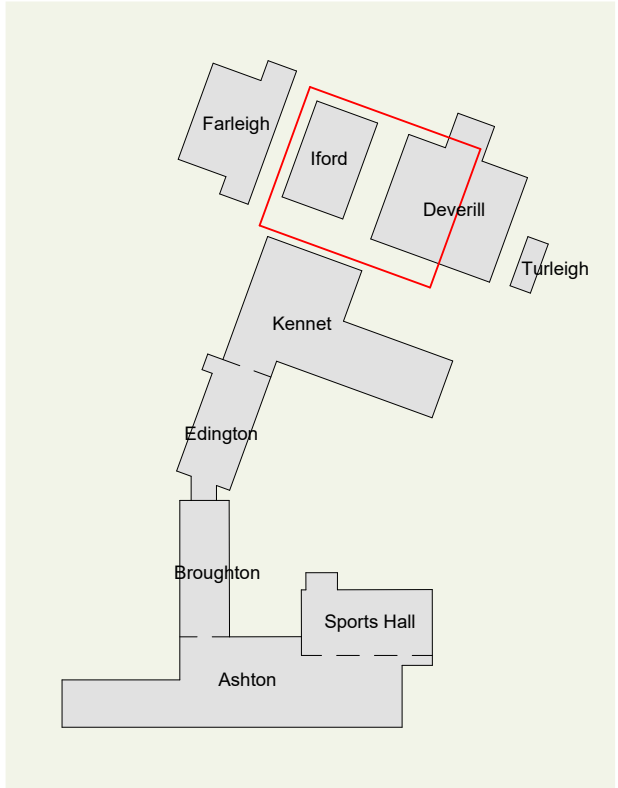

Campus Location Plan
1 : 2000

P03	12.08.26	FOR PLANNING	ON	DCP
P02	10.07.26	DRAFT PLANNING SET	ON	DCP
P01	27.05.26	First Issue - Existing Set & Proposed Set	ON	DCP

Rev	Date	Notes	Dm	Chk'd
-----	------	-------	----	-------

 

Document Originator
AWW
London Suite 1.07, Tide Bankside, SE1 9EA 020 7160 6000
Bristol pivot + mark, 48-52 Baldwin Street, BS1 1QB 0117 923 2535

RIBA Chartered Practice www.aww-uk.com

Client
Wiltshire College & University Centre

AWW Project Number 5002 Project Stage RIBA Stage 3

Project Title
Trowbridge College
BA14 OES

Title
Iford & Deverill - Existing Ground Floor Plan

Scale @ A1

Document Status

As indicated


S2 - Suitable for Information

Project	Origin	Volume	Level	Type	Role	Number	Rev
5002	AWW	IF	00	DR	A	11001	P03



Notes

Do not scale from this document, unless for the purposes of planning applications where a scale bar is provided. Refer to figured dimensions only. All dimensions to be verified on site prior to construction. Report all discrepancies or ambiguities to the Document Originator immediately. This document is to be read in conjunction with relevant documents, drawings and standards.

Note on Deverill Building Drawings:
This drawing is based on historic record information only, the accuracy of which has not been verified i.e. this part of the estate has not been subject to a measured building survey. The contractor must check any critical setting out dimensions prior to ordering any materials and starting work.

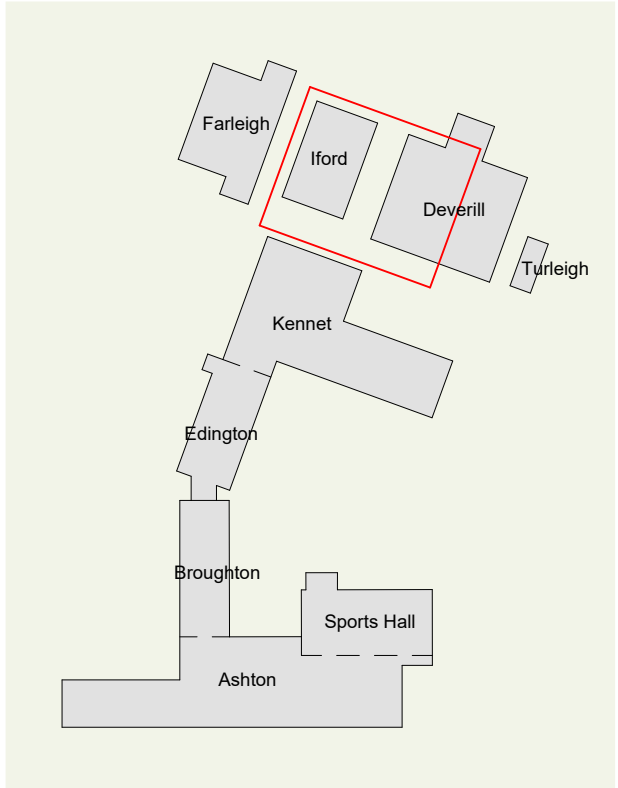

Campus Location Plan
1 : 2000

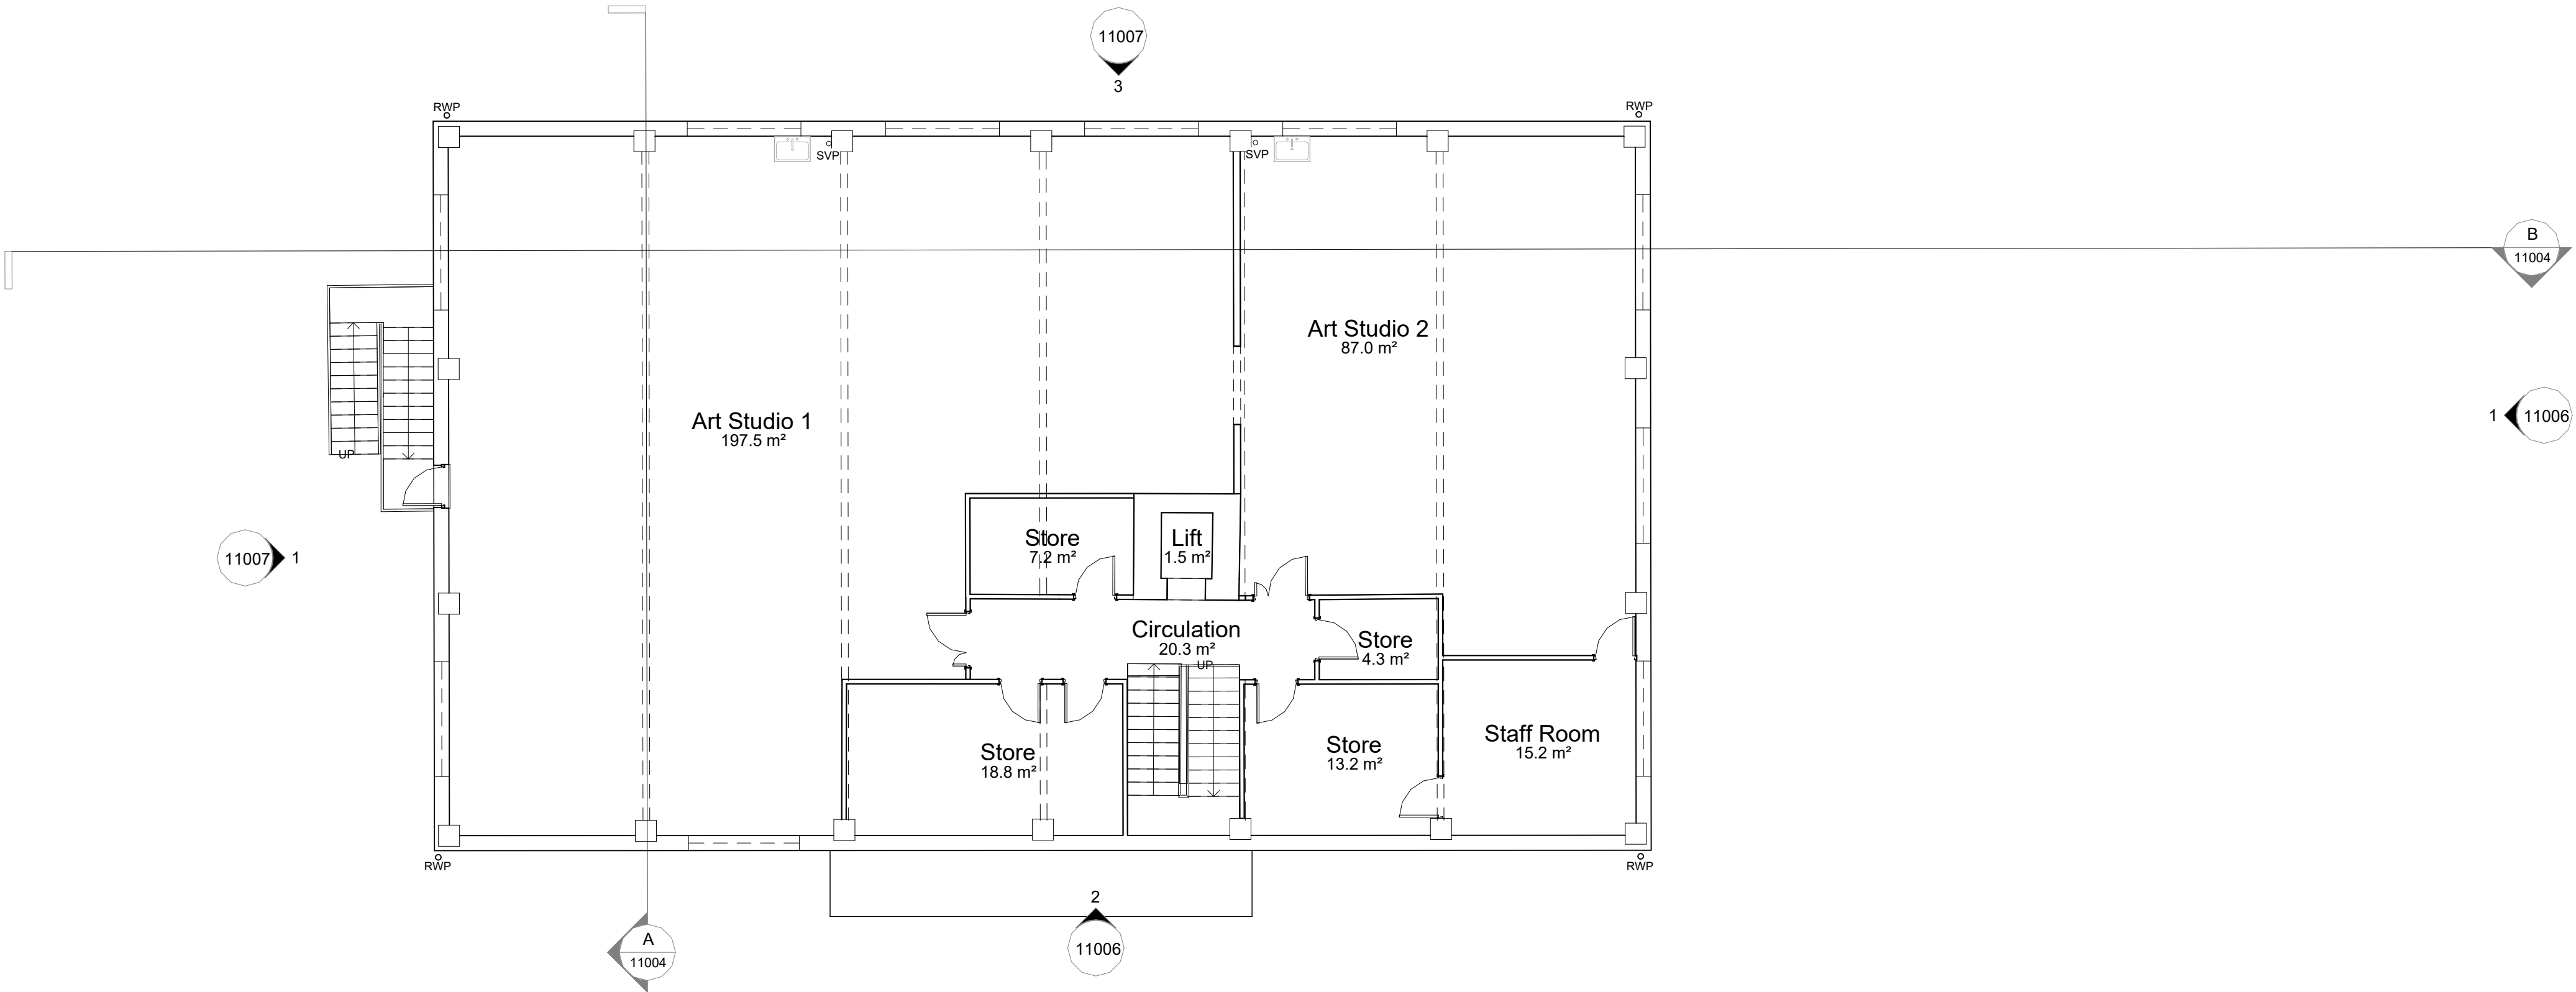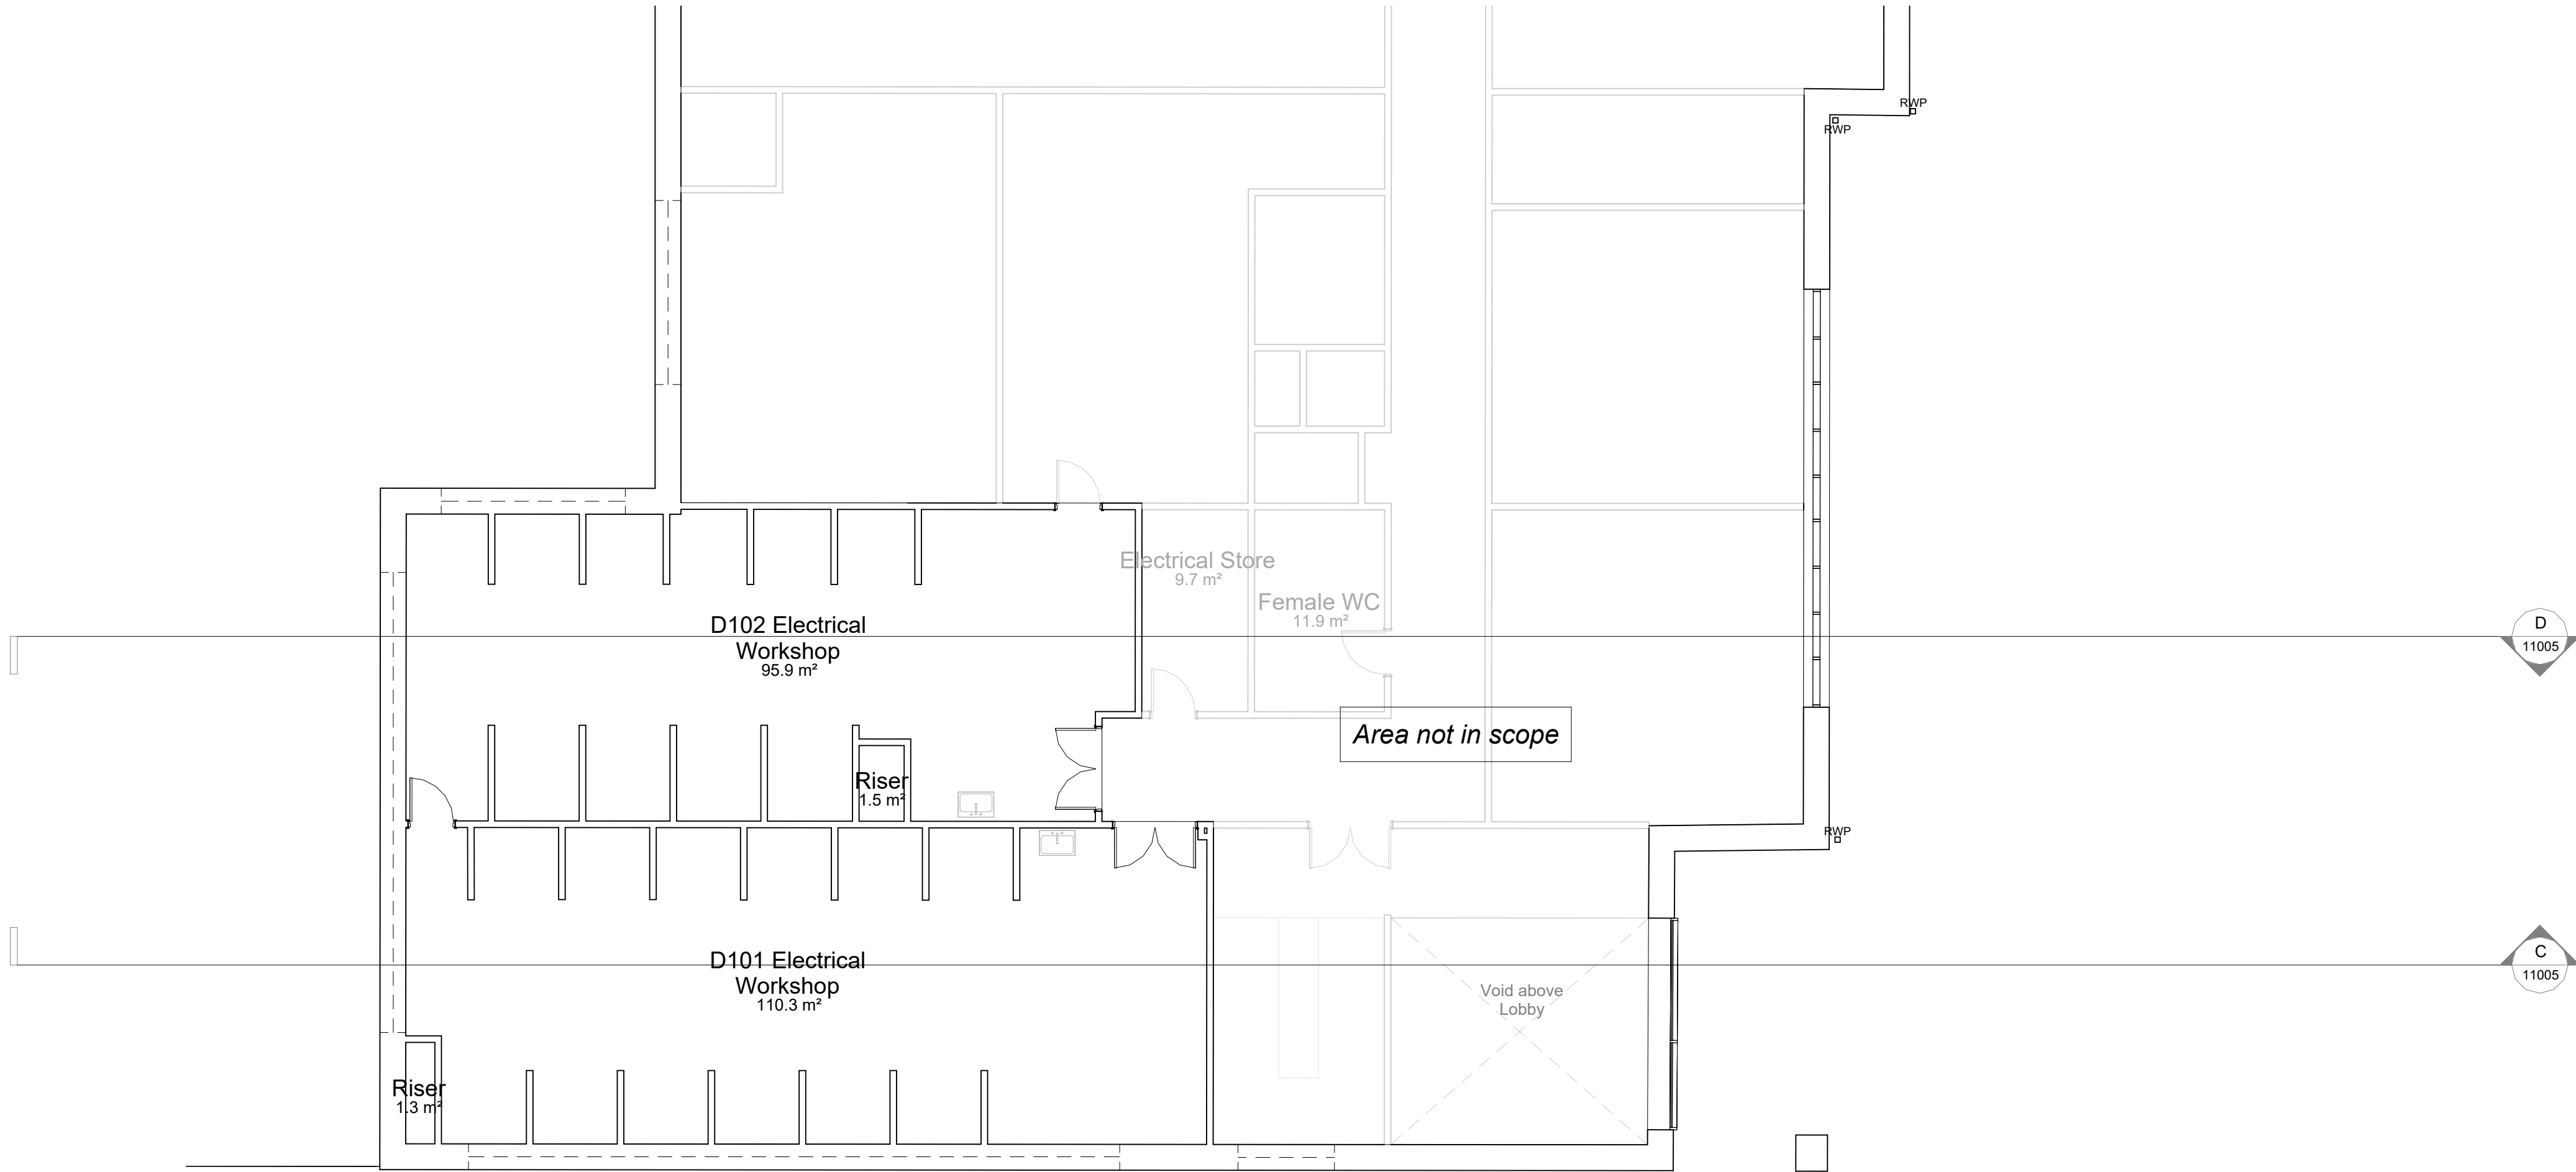

Existing Iford & Deverill - First Floor Plan
1 : 100

P02	12.08.26	FOR PLANNING	ON	DCP
P01	27.05.26	First Issue - Existing Set & Proposed Set	ON	DCP
Rev	Date	Notes	Dm	Chk'd
0.5 0 0.5 1 1.5 2 2.5 SCALE 1:50 m				

Document Originator

AWW

London Suite 1.07, Tide Bankside, SE1 9EA 020 7160 6000
Bristol pivot + mark, 48-52 Baldwin Street, BS1 1QB 0117 923 2535

RIBA Chartered Practice www.aww-uk.com

Client

Wiltshire College & University Centre

AWW Project Number 5002 Project Stage RIBA Stage 3

Project Title

Trowbridge College

BA14 0ES

Title

Iford & Deverill - Existing First Floor Plan

Scale @ A1 Document Status

As indicated S2 - Suitable for Information


Project	Origin	Volume	Level	Type	Role	Number	Rev
5002	AWW	IF	01	DR	A	11002	P02

Do not scale from this document, unless for the purposes of planning applications where a scale bar is provided. Refer to figured dimensions only. All dimensions to be verified on site prior to construction. Report all discrepancies or ambiguities to the Document Originator immediately. This document is to be read in conjunction with relevant documents, drawings and standards.

This drawing is based on historic record information only, the accuracy of which has not been verified i.e. this part of the estate has not been subject to a measured building survey. The contractor must check any critical setting out dimensions prior to ordering any materials and starting work.



Rev	Date	Notes	Drn	Chk'd
-----	------	-------	-----	-------

 

London	Suite 1.07, Tide Bankside, SE1 9EA	020 7160 6000
Bristol	pivot + mark, 48-52 Baldwin Street, BS1 1QB	0117 923 2535

RIBA Chartered Practice www.aww-uk.com

AWW Project Number	Project Stage
5002	RIBA Stage 3

Project Title
Trowbridge College
BA14 0ES

Title
Iford & Deverill - Existing Roof Plan

Scale @ A1 Document Status


As S2 - Suitable for Information

Project	Origin.	Volume	Level	Type	Role	Number	Rev
5002	AWW	IF	RF	DR	A	11003	P02


Notes

Do not scale from this document, unless for the purposes of planning applications where a scale bar is provided. Refer to figured dimensions only. All dimensions to be verified on site prior to construction. Report all discrepancies or ambiguities to the Document Originator immediately. This document is to be read in conjunction with relevant documents, drawings and standards.


Note on Devenill Building Drawings:
This drawing is based on historic record information only, the accuracy of which has not been verified i.e. this part of the estate has not been subject to a measured building survey. The contractor must check any critical setting out dimensions prior to ordering any materials and starting work.

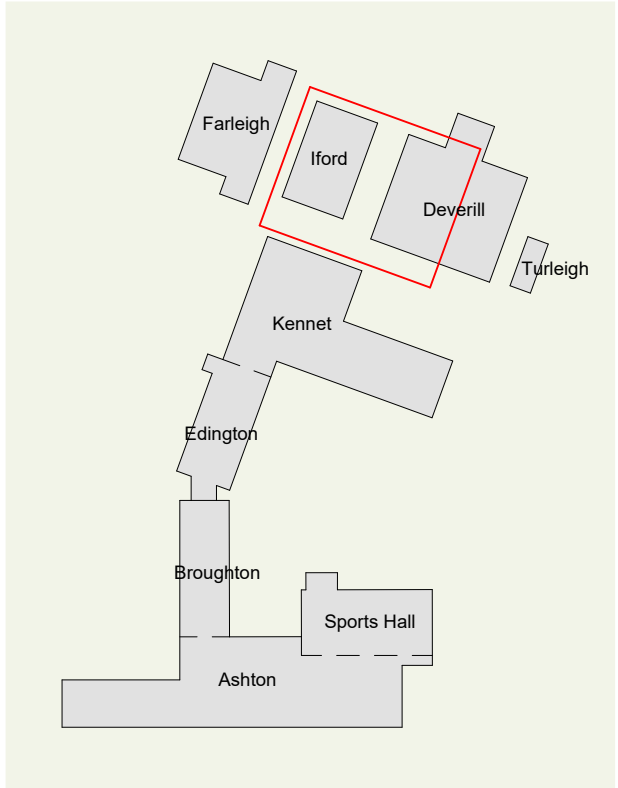

Campus Location Plan
1 : 2000

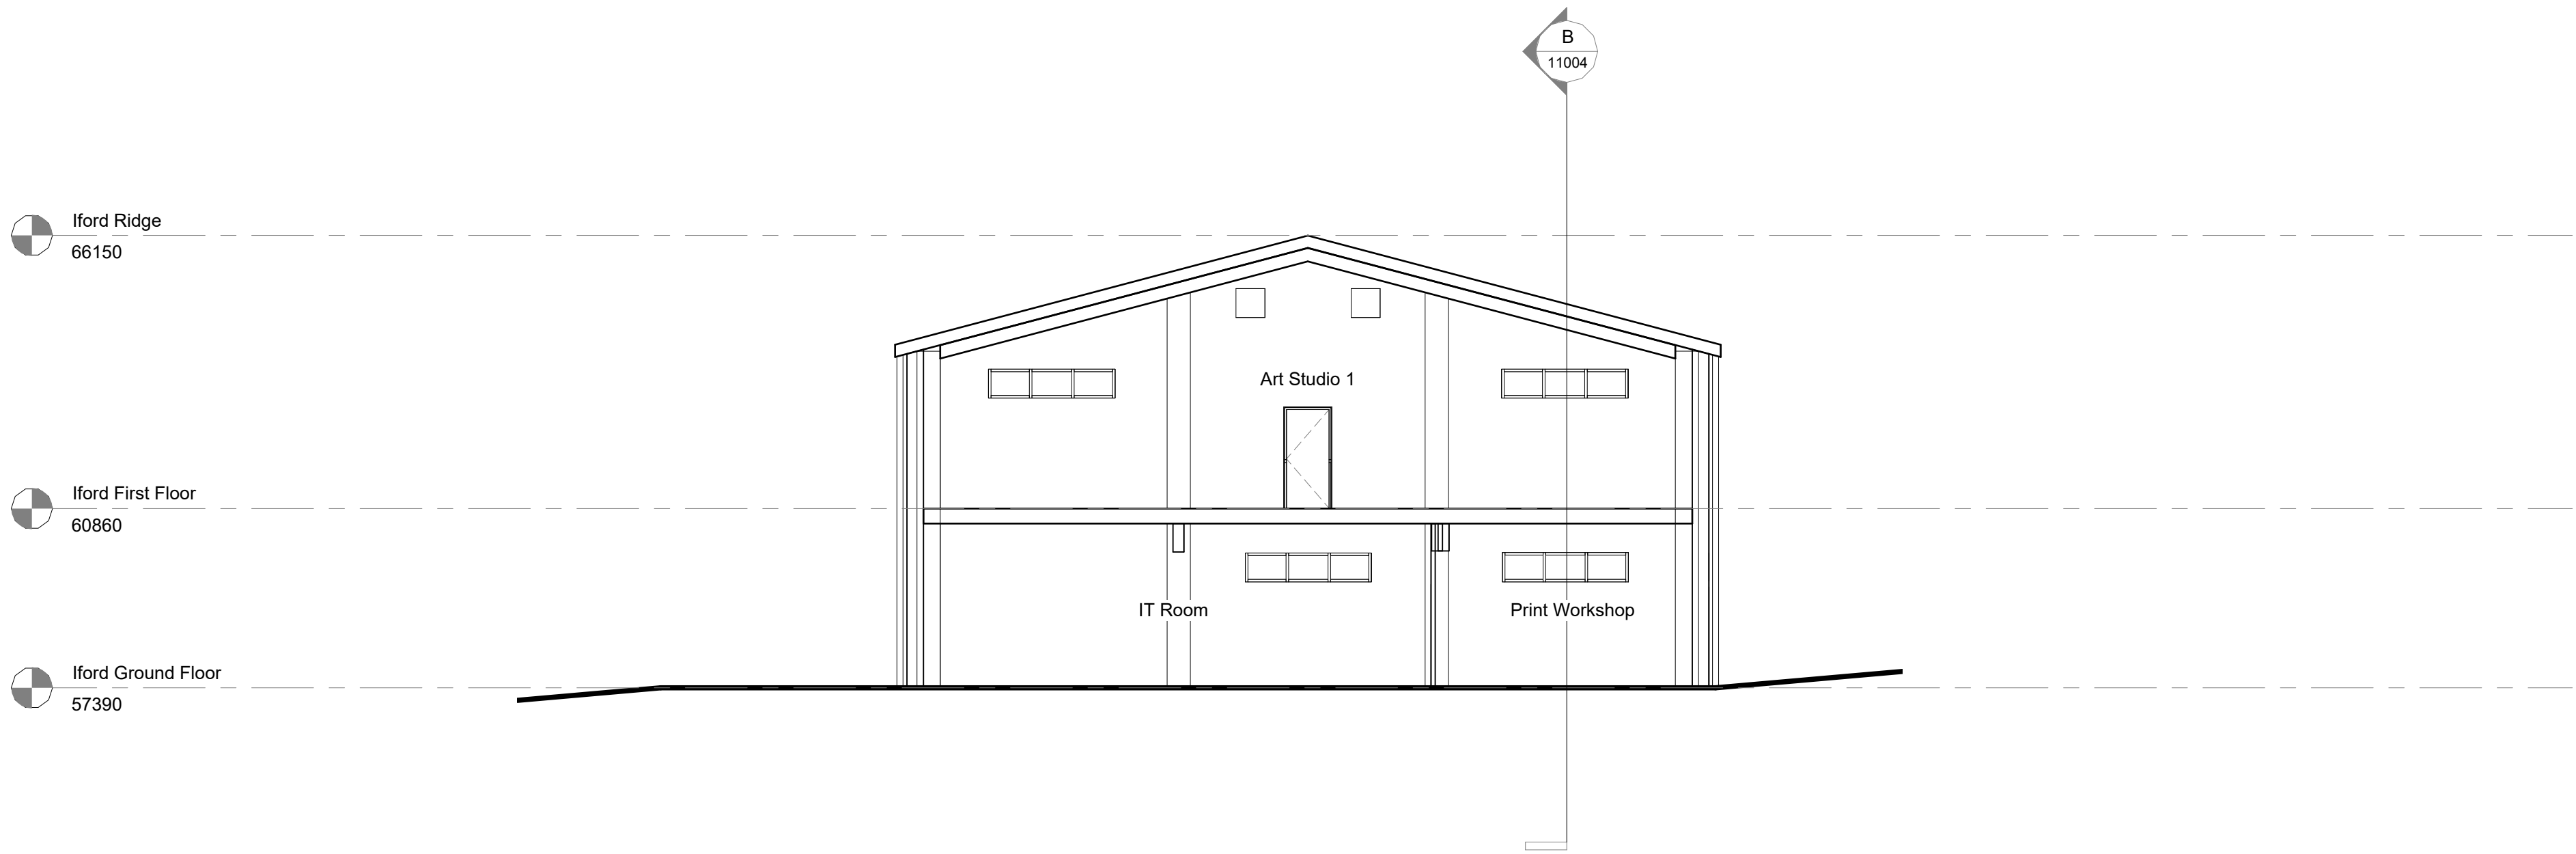


Existing Iford Building - Section A
1 : 100

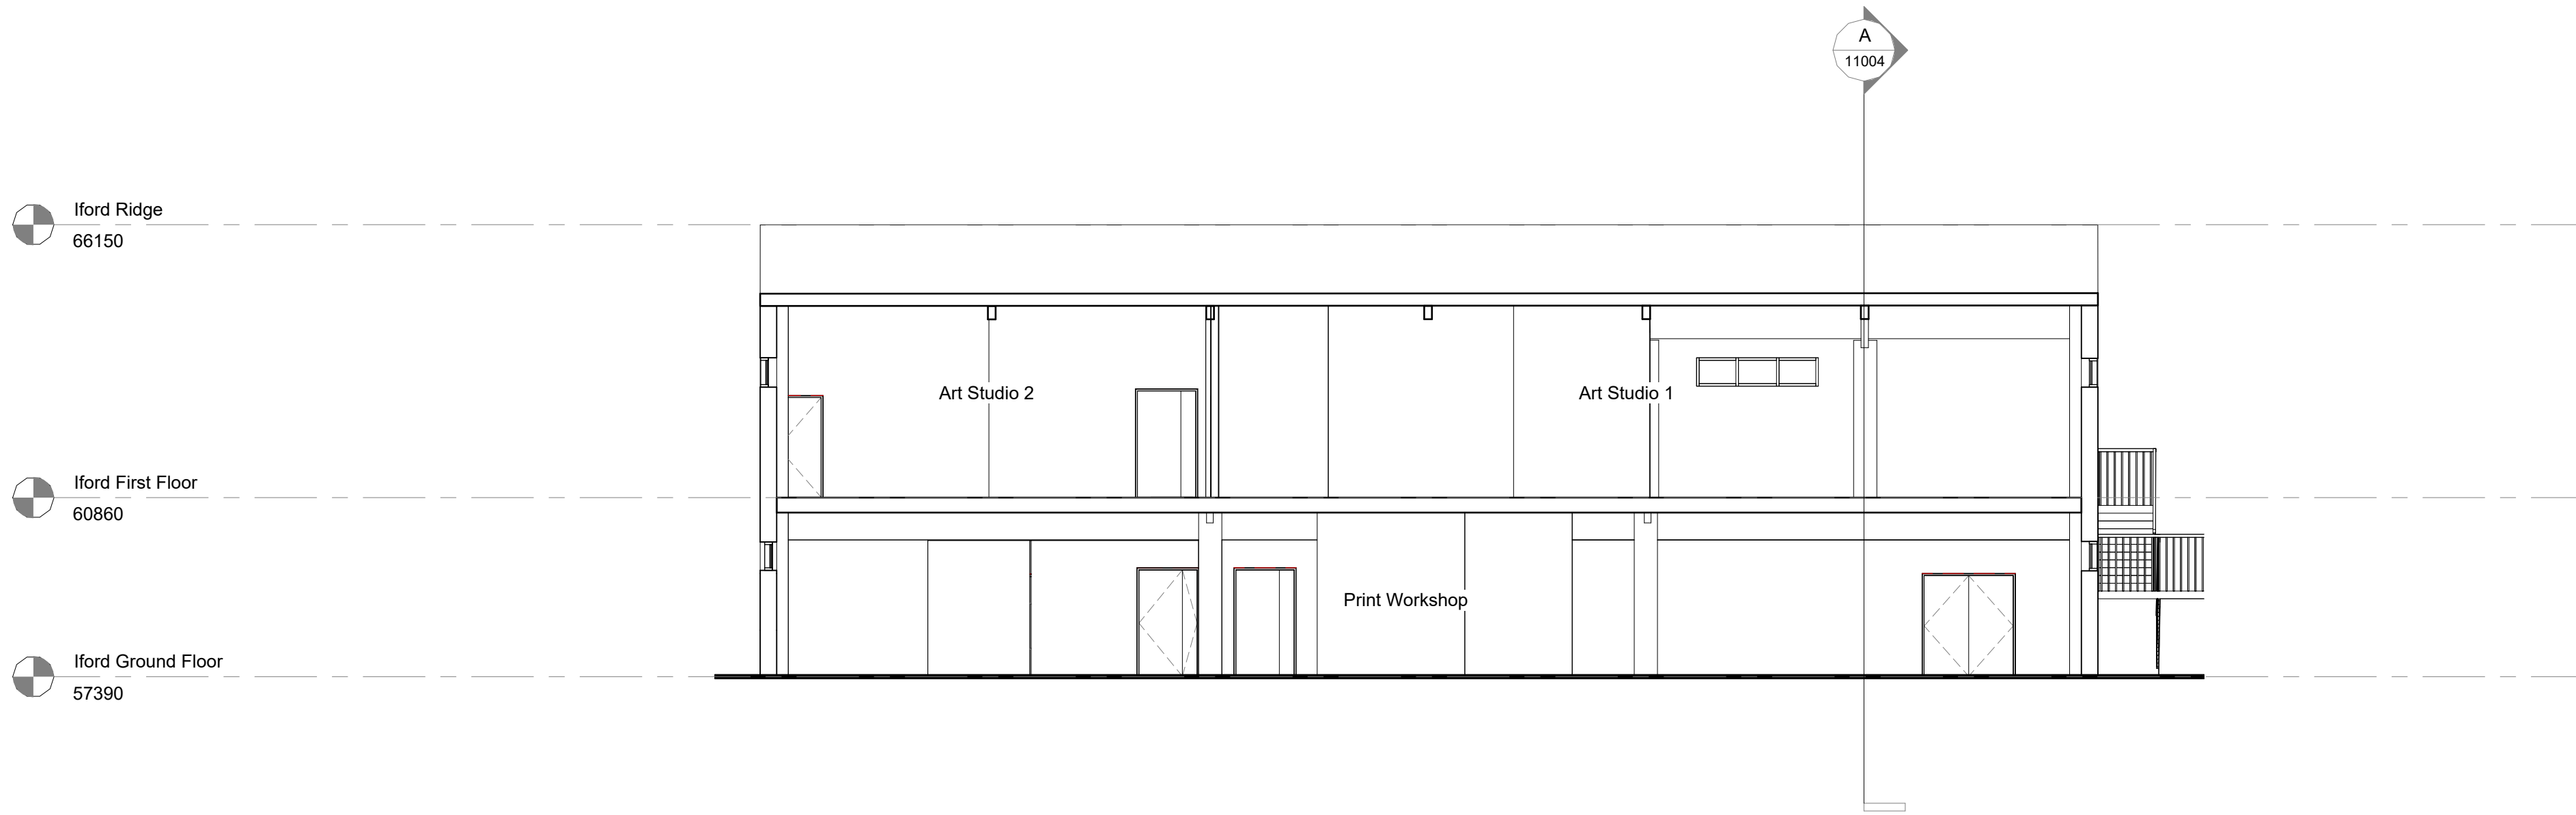

Existing Iford Building - Section B
1 : 100

P03	12.08.26	FOR PLANNING	ON	DCP
P02	10.07.26	DRAFT PLANNING SET	ON	DCP
P01	27.05.26	First Issue - Existing Set & Proposed Set	ON	DCP

Rev	Date	Notes	Dm	Chk'd
-----	------	-------	----	-------

 

Document Originator

AWW

London Suite 1.07, Tide Bankside, SE1 9EA 020 7160 6000
Bristol pivot + mark, 48-52 Baldwin Street, BS1 1QB 0117 923 2535

RIBA Chartered Practice www.aww-uk.com

Client
Wiltshire College & University Centre

AWW Project Number 5002
Project Stage RIBA Stage 3

Project Title
Trowbridge College
BA14 0ES

Title
Iford - Existing Section A and B

Scale @ A1 Document Status


As S2 - Suitable for Information

Indicated	Project	Origin	Volume	Level	Type	Role	Number	Rev
5002	AWW	IF	XX	DR	A		11004	P03


Notes

Do not scale from this document, unless for the purposes of planning applications where a scale bar is provided. Refer to figured dimensions only. All dimensions to be verified on site prior to construction. Report all discrepancies or ambiguities to the Document Originator immediately. This document is to be read in conjunction with relevant documents, drawings and standards.


Note on Deverill Building Drawings:
This drawing is based on historic record information only, the accuracy of which has not been verified i.e. this part of the estate has not been subject to a measured building survey. The contractor must check any critical setting out dimensions prior to ordering any materials and starting work.

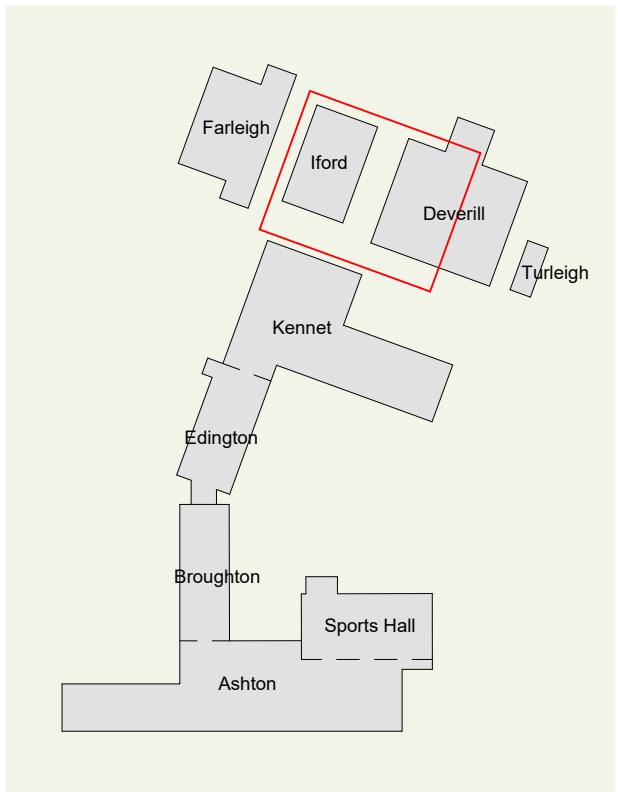

Campus Location Plan
1 : 2000

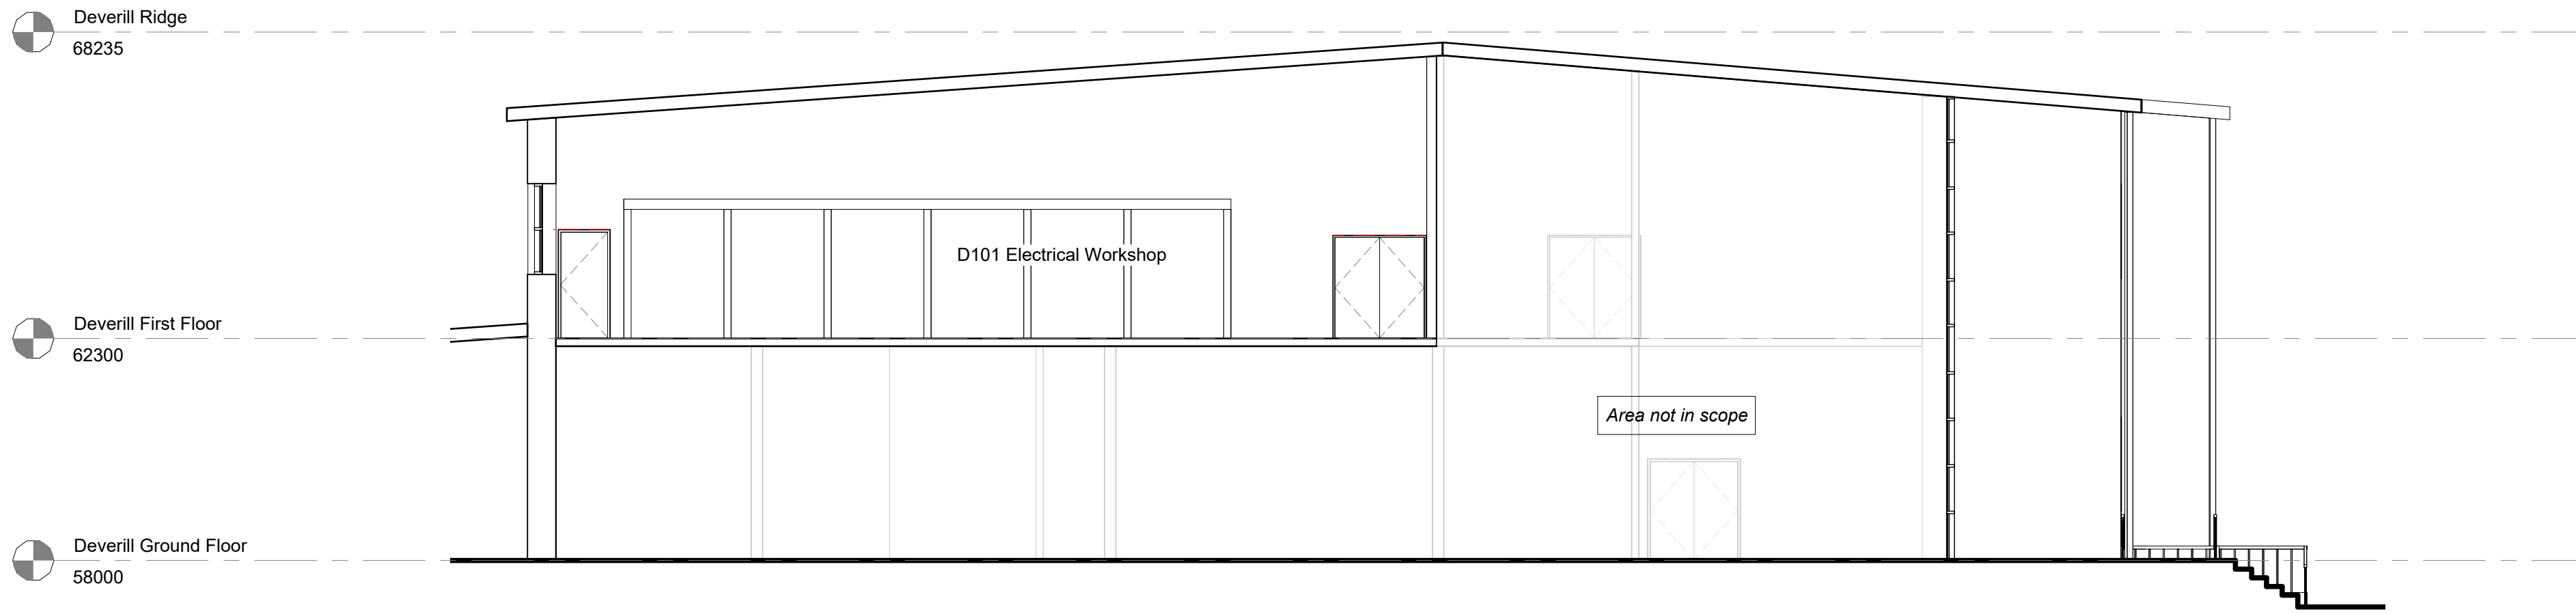


Existing Deverill Building - Section C
1 : 100

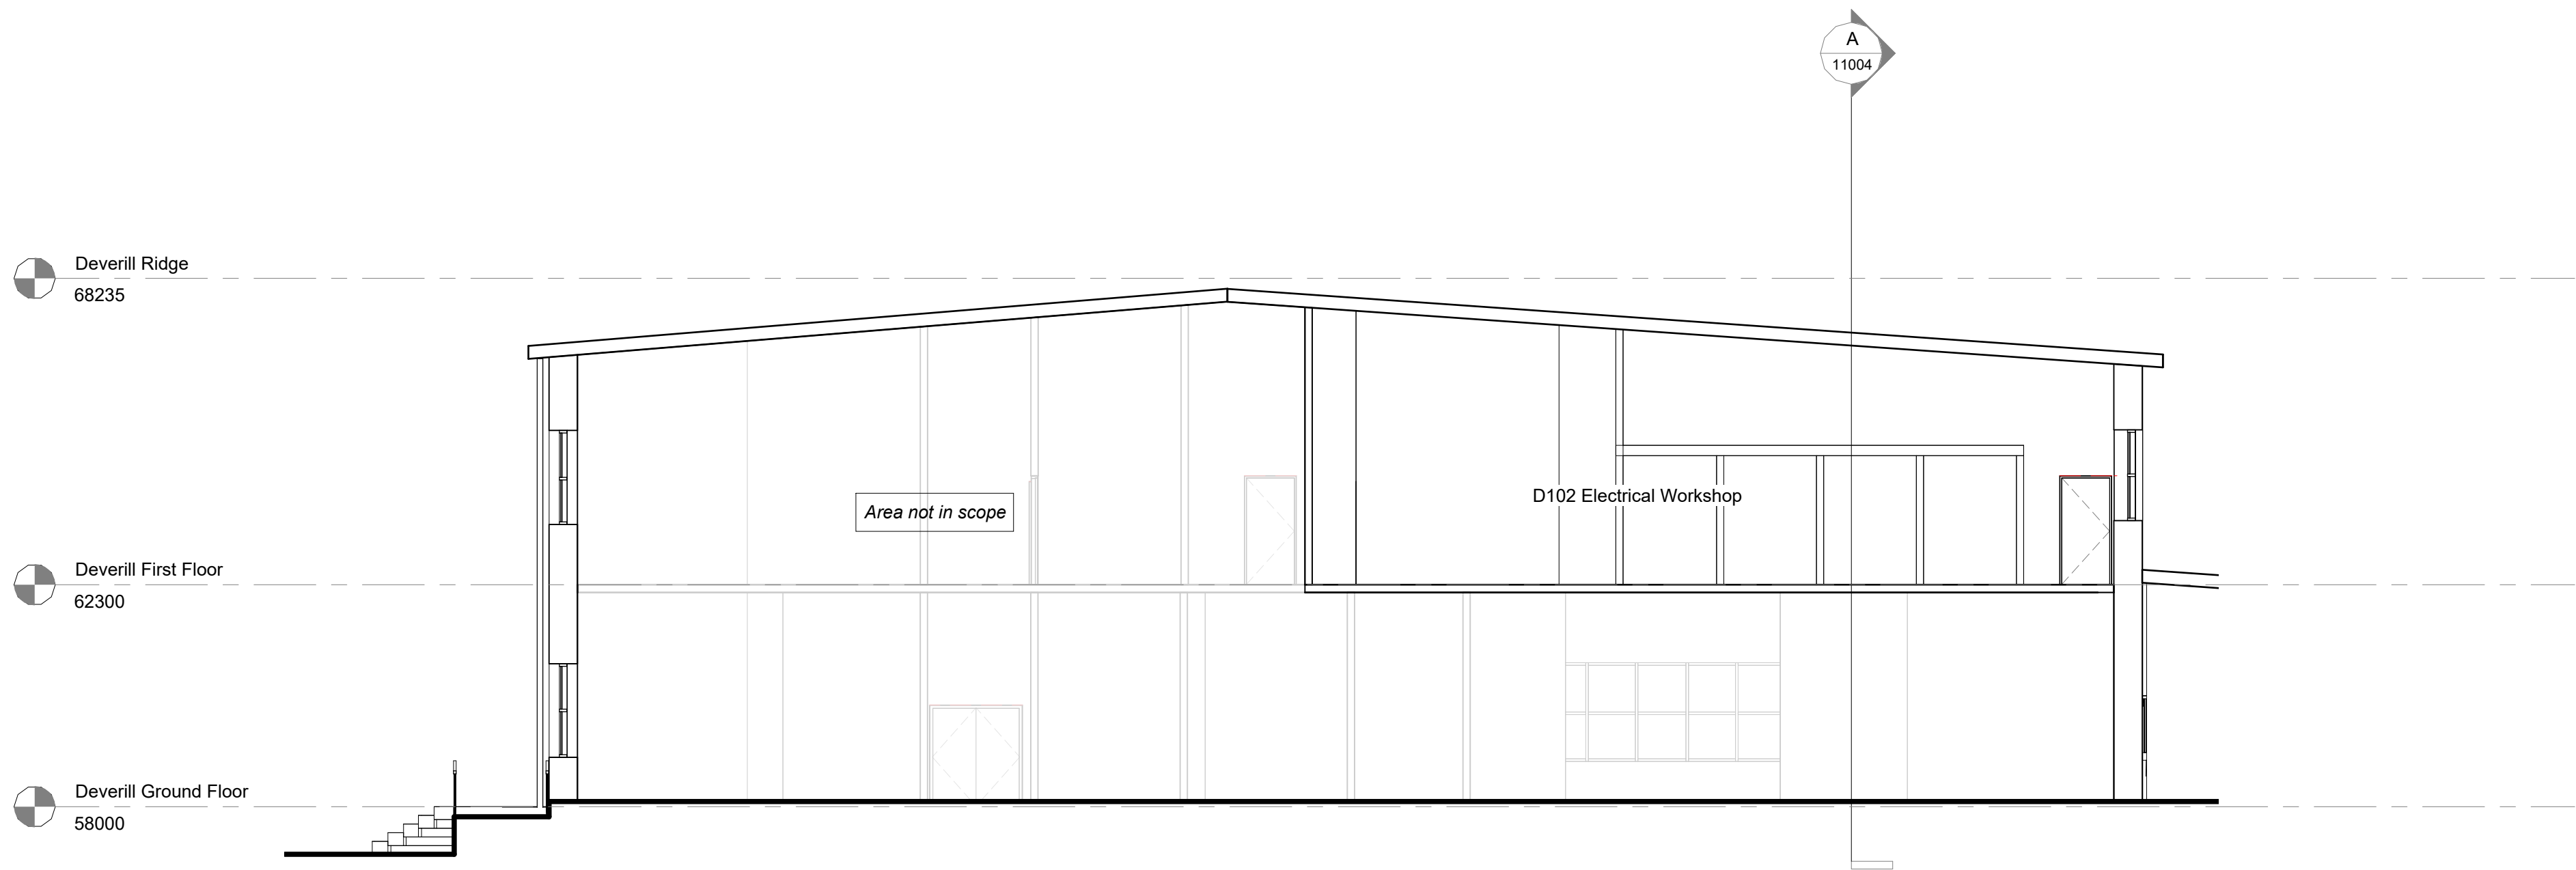

Existing Deverill Building - Section D
1 : 100

P03	12.08.26	FOR PLANNING	ON	DCP
P02	10.07.26	DRAFT PLANNING SET	ON	DCP
P01	27.05.26	First Issue - Existing Set & Proposed Set	ON	DCP

Rev	Date	Notes	Dm	Chk'd
-----	------	-------	----	-------

 

Document Originator

AWW

London Suite 1.07, Tide Bankside, SE1 9EA 020 7160 6000
Bristol pivot + mark, 48-52 Baldwin Street, BS1 1QB 0117 923 2535

RIBA Chartered Practice www.aww-uk.com

Client
Wiltshire College & University Centre

AWW Project Number 5002 Project Stage RIBA Stage 3

Project Title
Trowbridge College
BA14 0ES

Title
Deverill - Existing Section C and D

Scale @ A1 Document Status

As S2 - Suitable for Information


Indicated	Project	Origin	Volume	Level	Type	Role	Number	Rev
	5002	AWW	IF	XX	DR	A	11005	P03

- MATERIALS KEY -
1. Profiled metal sheeting
 2. Existing profiled metal roof
 3. Downpipes
 4. Brick
 5. Insulated metal panel
 6. External vent
 7. Glazed curtain wall
 8. Metal railings


Notes

Do not scale from this document, unless for the purposes of planning applications where a scale bar is provided. Refer to figured dimensions only. All dimensions to be verified on site prior to construction. Report all discrepancies or ambiguities to the Document Originator immediately. This document is to be read in conjunction with relevant documents, drawings and standards.


Note on Deverill Building Drawings:
This drawing is based on historic record information only, the accuracy of which has not been verified i.e. this part of the estate has not been subject to a measured building survey. The contractor must check any critical setting out dimensions prior to ordering any materials and starting work.

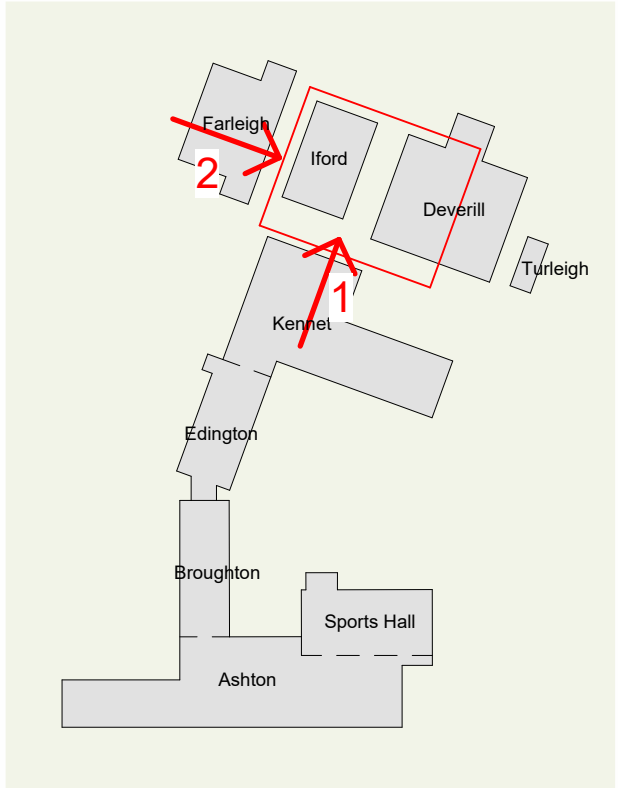

Campus Location Plan
1 : 2000

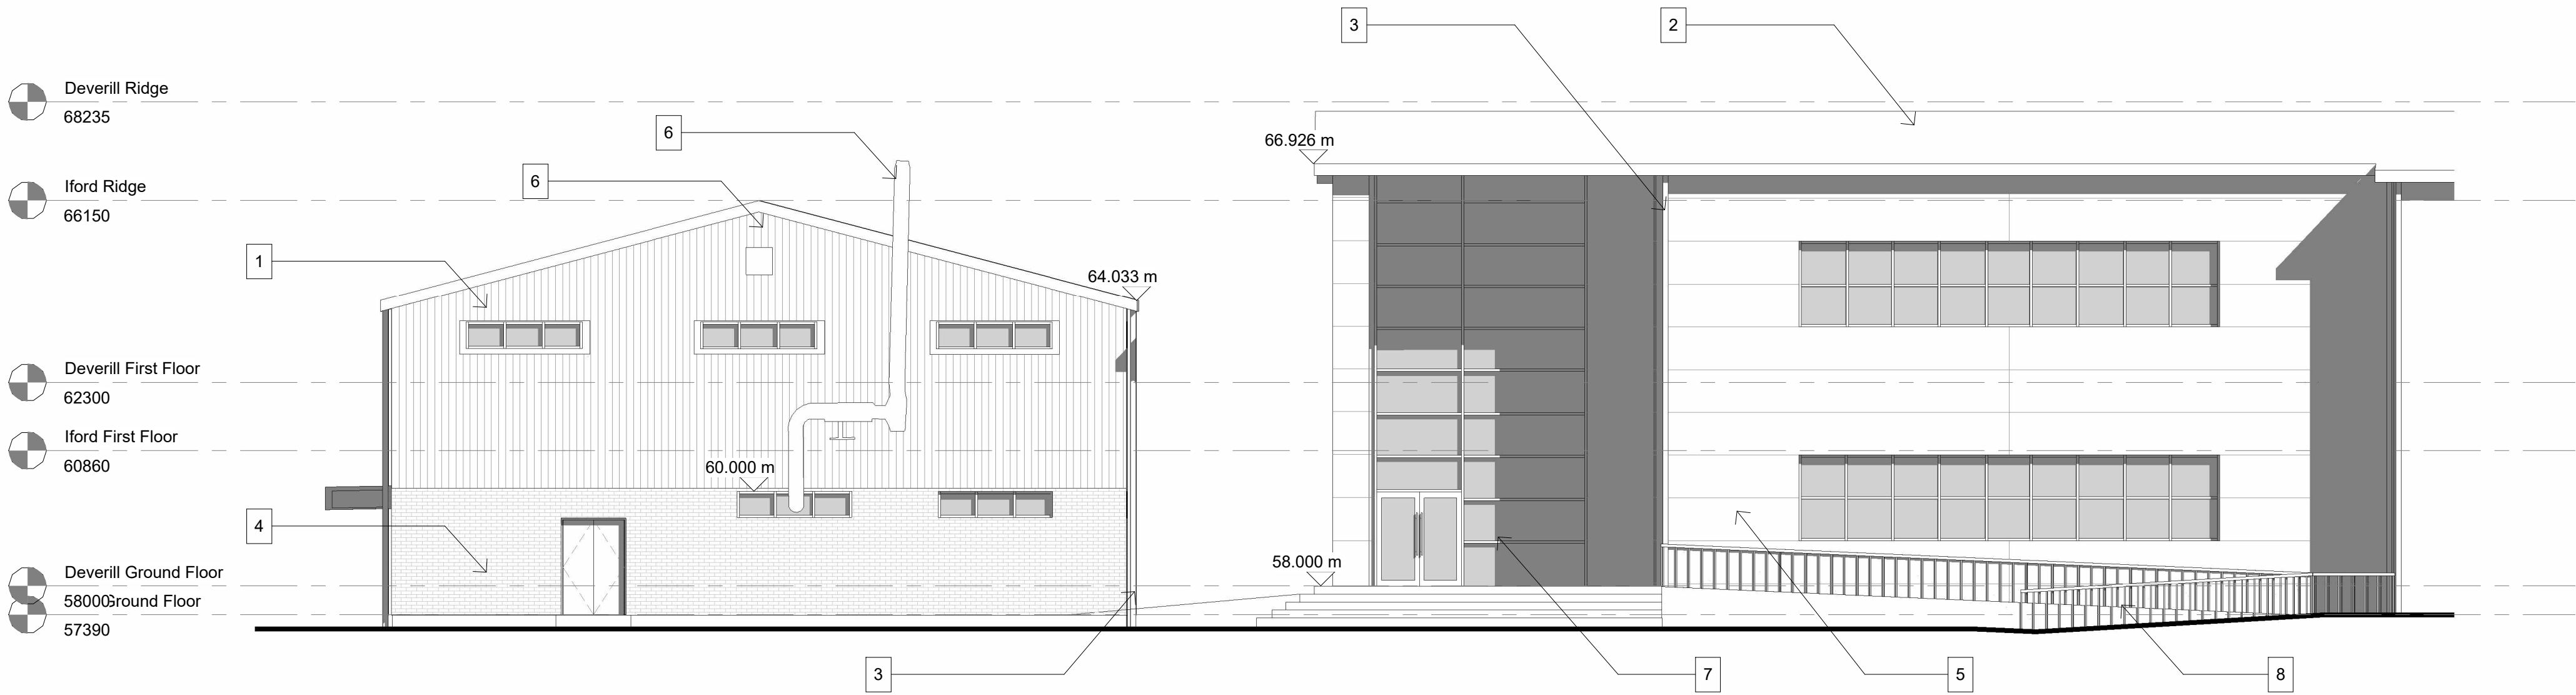


Existing Iford & Deverill - Elevation 1
1 : 100

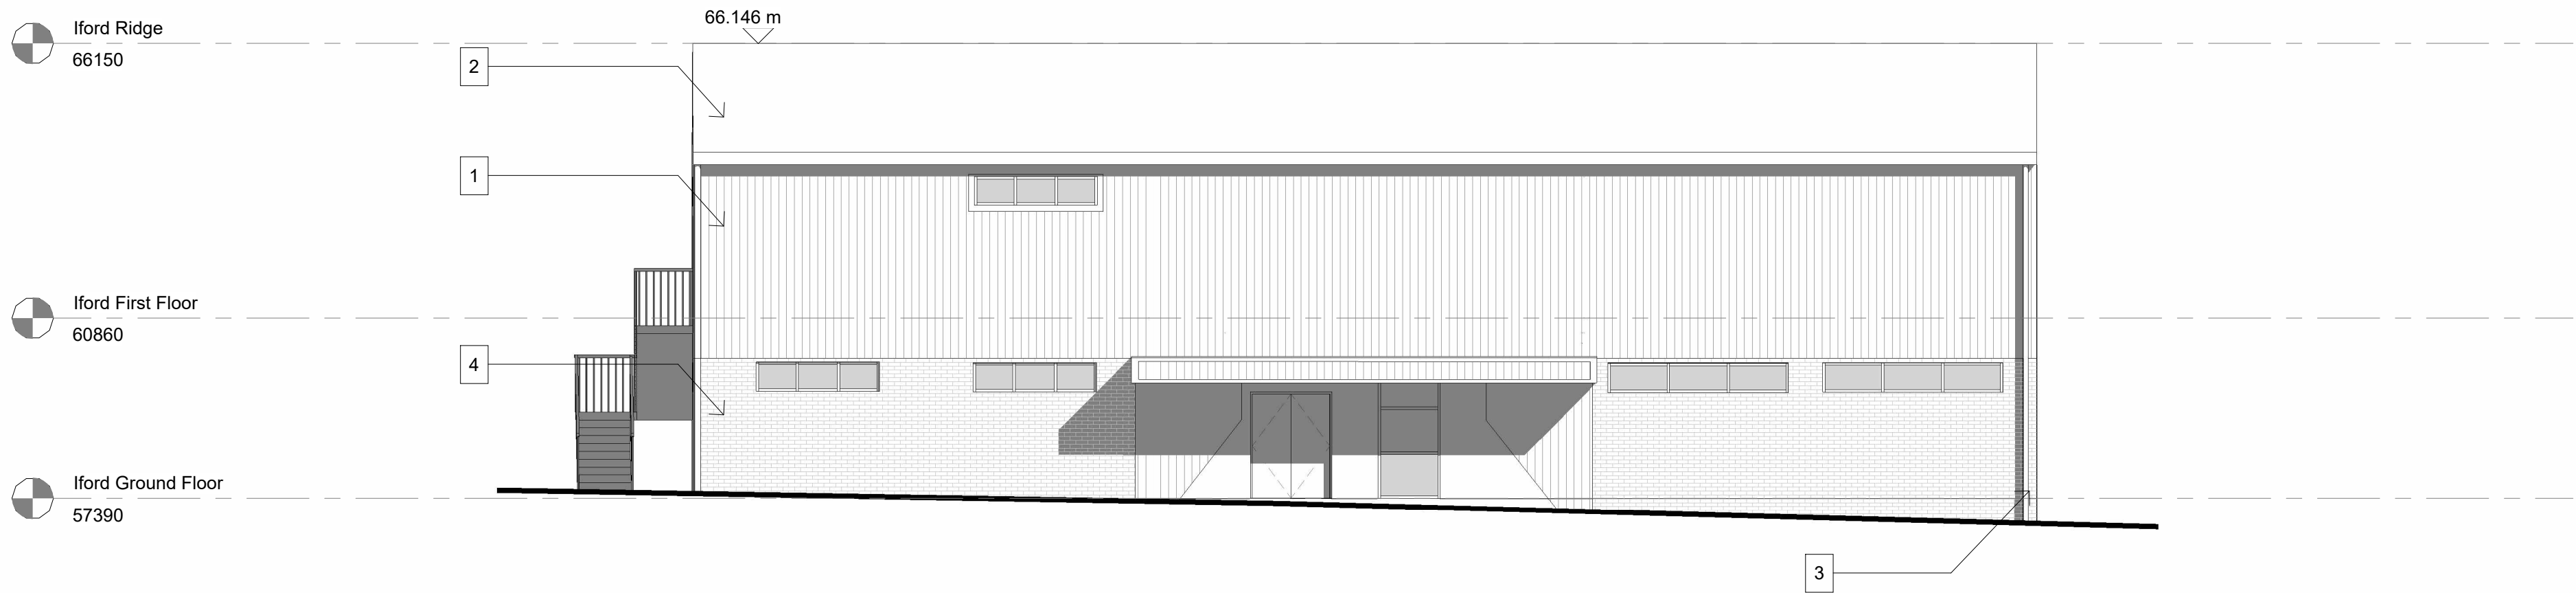

Existing Iford Building - Elevation 2 (Front)
1 : 100

P02	12.08.26	FOR PLANNING	ON	DCP
P01	10.07.26	DRAFT PLANNING SET	ON	DCP

Rev	Date	Notes	Dm	Chk'd
-----	------	-------	----	-------

 

Document Originator

AWW

London Suite 1.07, Tide Bankside, SE1 9EA 020 7160 6000
Bristol pivot + mark, 48-52 Baldwin Street, BS1 1QB 0117 923 2535

RIBA Chartered Practice www.aww-uk.com

Client
Wiltshire College & University Centre

AWW Project Number 5002 Project Stage RIBA Stage 3

Project Title
Trowbridge College
BA14 OES

Title
Iford & Deverill - Existing Elevation 1 and 2

Scale @ A1 Document Status
As S2 - Suitable for Information


Project	Origin	Volume	Level	Type	Role	Number	Rev
5002	AWW	IF	XX	DR	A	11006	P02

- MATERIALS KEY -**
1. Profiled metal sheeting
 2. Existing profiled metal roof
 3. Downpipes
 4. Brick
 5. Insulated metal panel
 6. External vent
 7. Glazed curtain wall
 8. Metal railings


Notes

Do not scale from this document, unless for the purposes of planning applications where a scale bar is provided. Refer to figured dimensions only. All dimensions to be verified on site prior to construction. Report all discrepancies or ambiguities to the Document Originator immediately. This document is to be read in conjunction with relevant documents, drawings and standards.


Note on Deverill Building Drawings:
This drawing is based on historic record information only, the accuracy of which has not been verified i.e. this part of the estate has not been subject to a measured building survey. The contractor must check any critical setting out dimensions prior to ordering any materials and starting work.

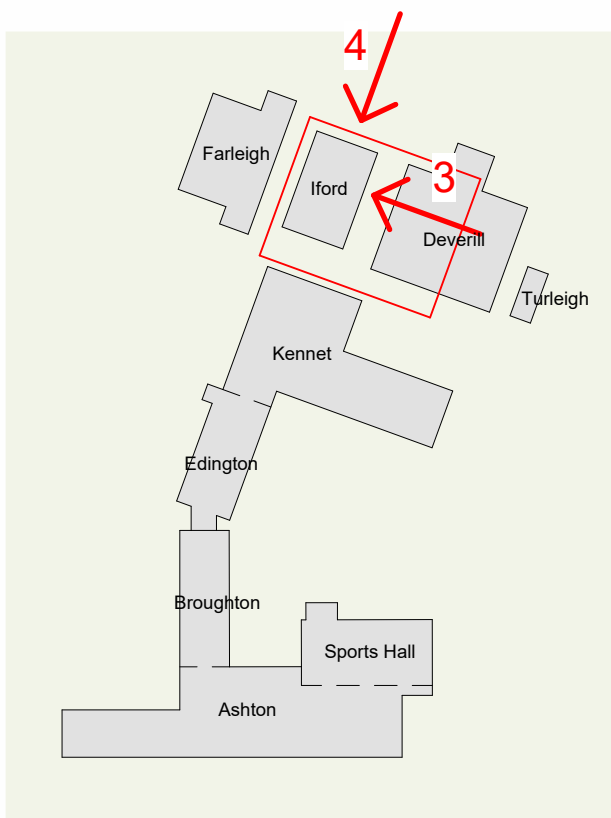

Campus Location Plan
1 : 2000

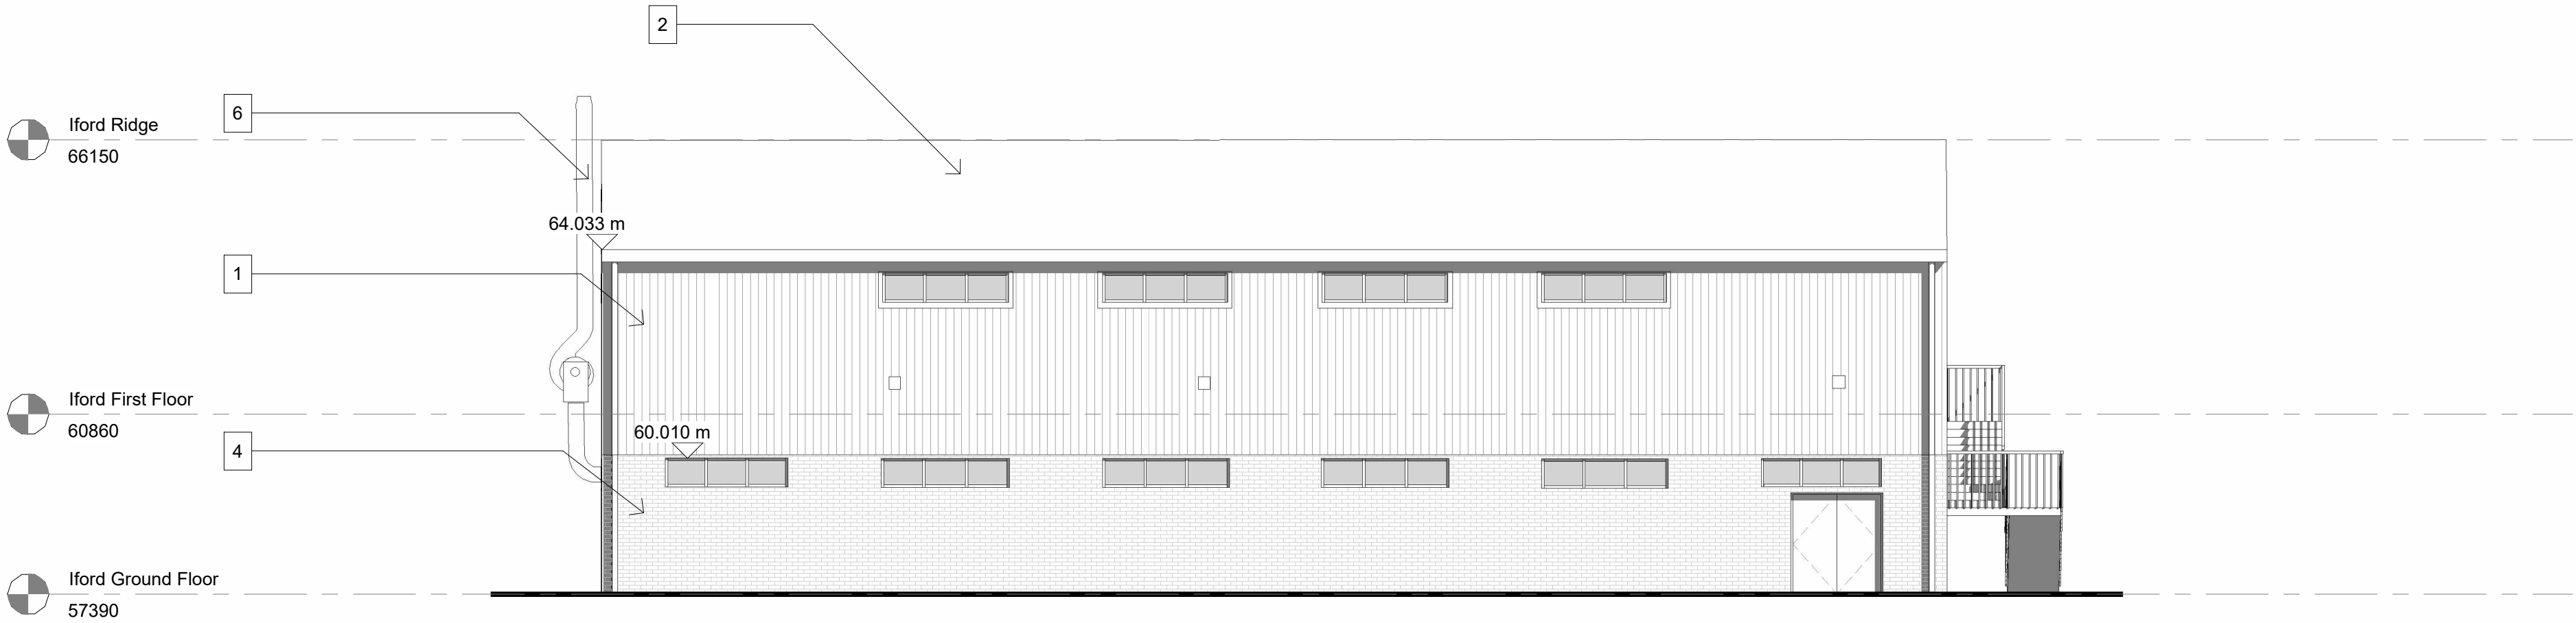


Existing Iford Building - Elevation 3
1 : 100

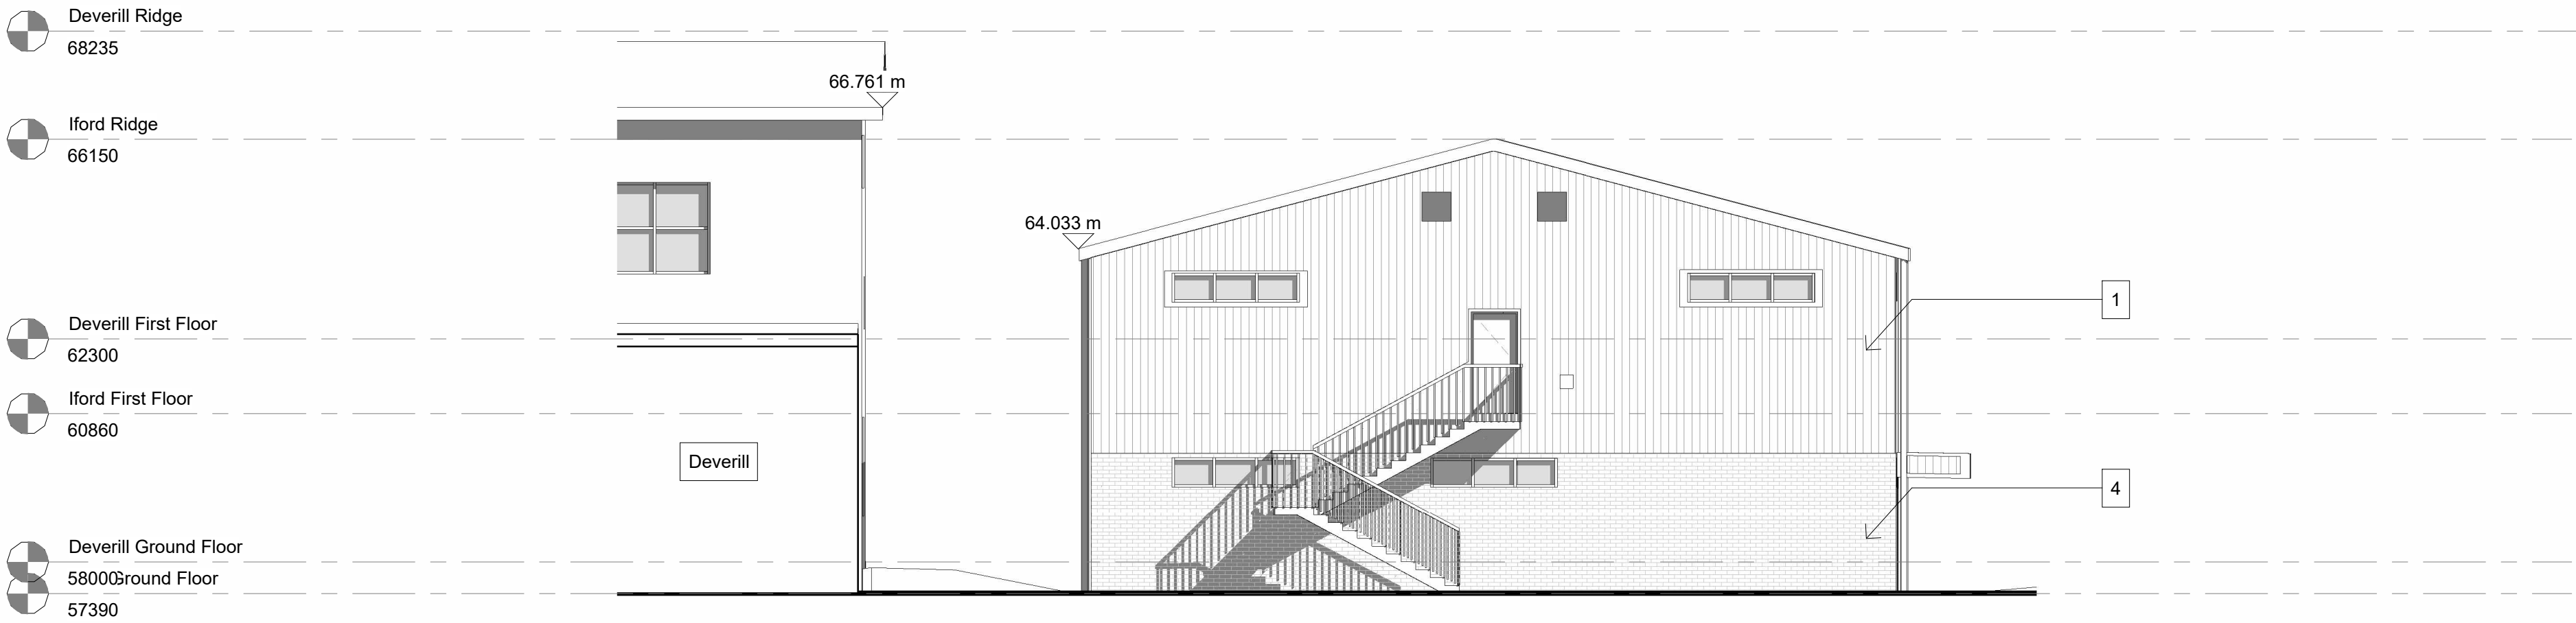

Existing Iford Building - Elevation 4
1 : 100

P02	12.08.26	FOR PLANNING	ON	DCP
P01	10.07.26	DRAFT PLANNING SET	ON	DCP

Rev	Date	Notes	Dm	Chk'd
-----	------	-------	----	-------

 

Document Originator

AWW

London Suite 1.07, Tide Bankside, SE1 9EA 020 7160 6000
Bristol pivot + mark, 48-52 Baldwin Street, BS1 1QB 0117 923 2535

RIBA Chartered Practice www.aww-uk.com

Client
Wiltshire College & University Centre

AWW Project Number 5002 Project Stage RIBA Stage 3

Project Title
Trowbridge College
BA14 OES

Title
Iford & Deverill - Existing Elevation 3 and 4

Scale @ A1 Document Status

As S2 - Suitable for Information

Project	Origin	Volume	Level	Type	Role	Number	Rev
5002	AWW	IF	XX	DR	A	11007	P02

MATERIALS KEY -


- Existing profiled metal sheeting
- Existing profiled metal roof
- New downpipes
- Brick
- Existing insulated metal panel
- Proposed insulated metal panel
- Metal coping
- New PPC metal windows
- Glazed curtain wall
- New double glazed doors
- New vents
- Signage

Notes


Do not scale from this document, unless for the purposes of planning applications where a scale bar is provided. Refer to figured dimensions only. All dimensions to be verified on site prior to construction. Report all discrepancies or ambiguities to the Document Originator immediately. This document is to be read in conjunction with relevant documents, drawings and standards.

Note on Deverill Building Drawings:


This drawing is based on historic record information only, the accuracy of which has not been verified i.e. this part of the estate has not been subject to a measured building survey. The contractor must check any critical setting out dimensions prior to ordering any materials and starting work.

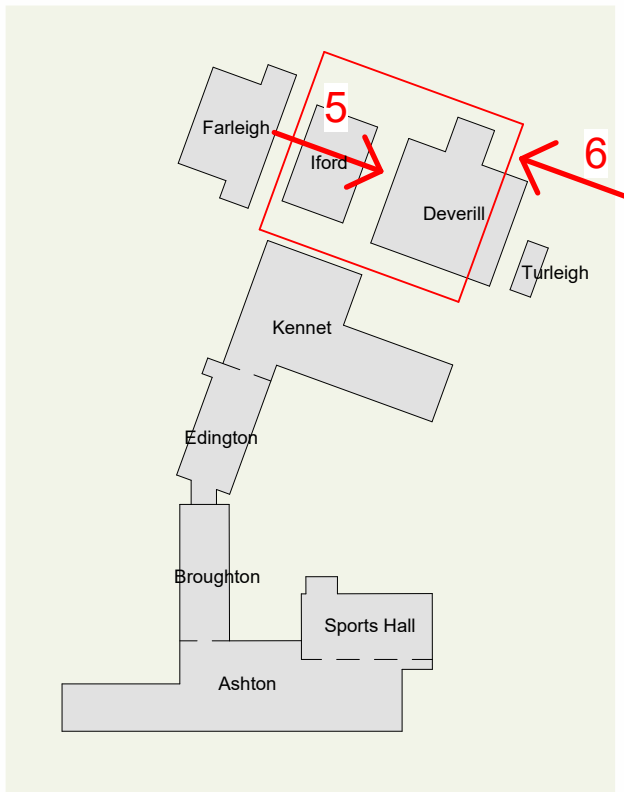

Campus Location Plan
1 : 2000

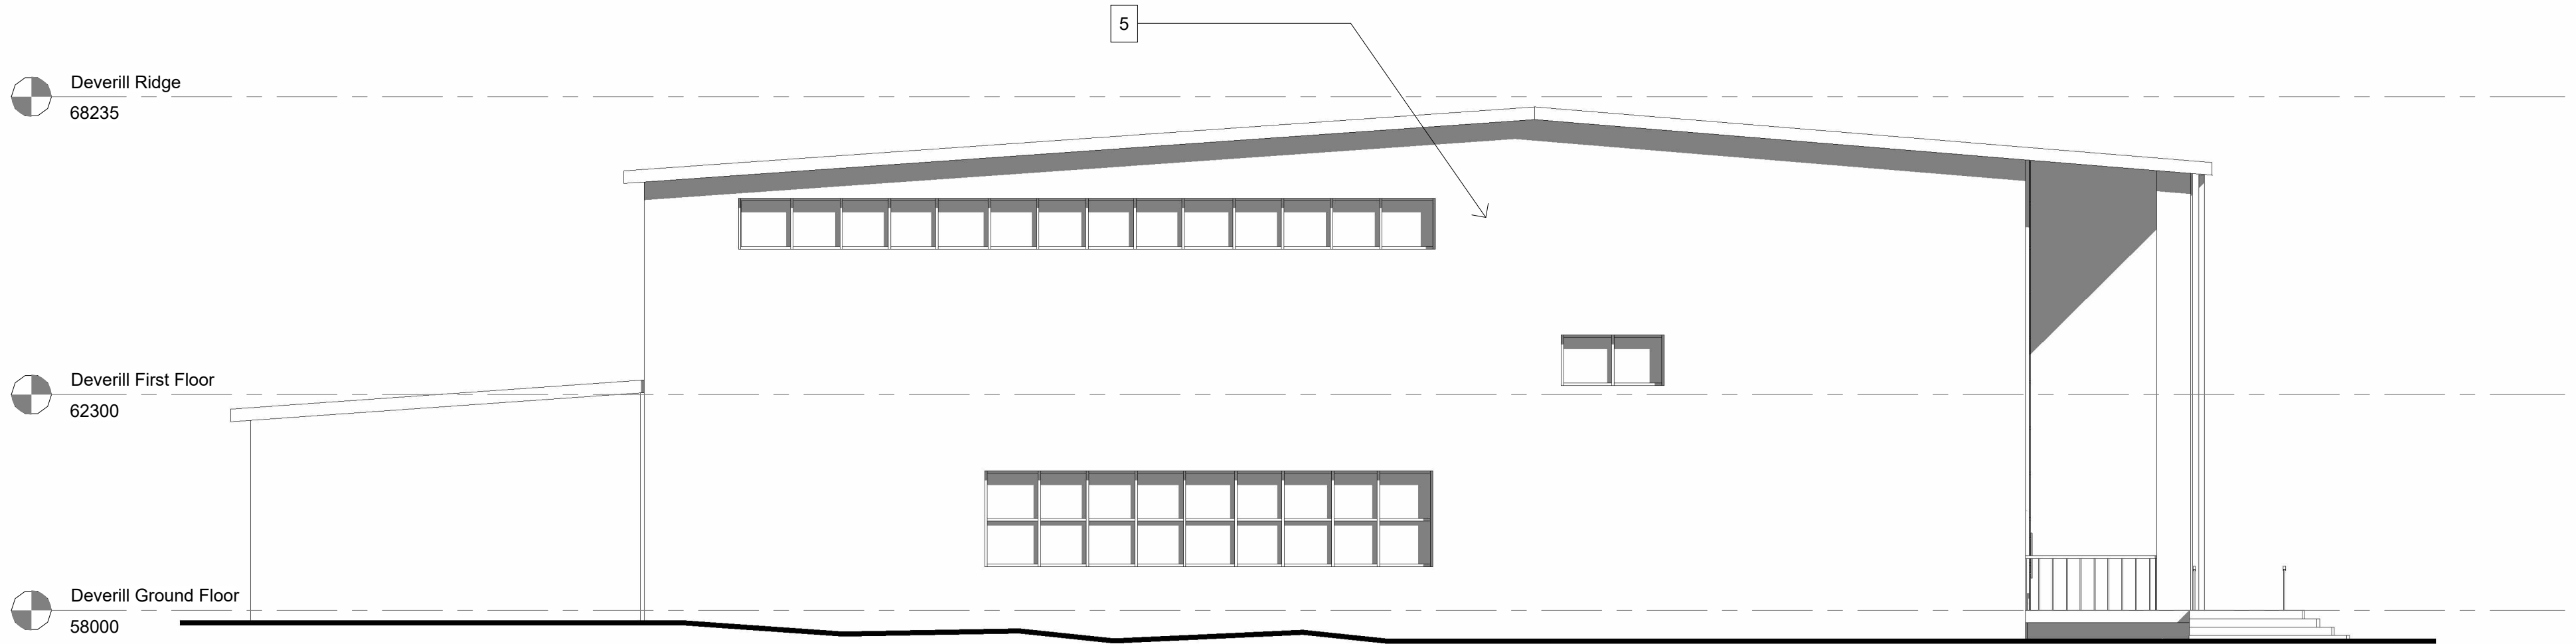


Existing Deverill Building - Elevation 5
1 : 100

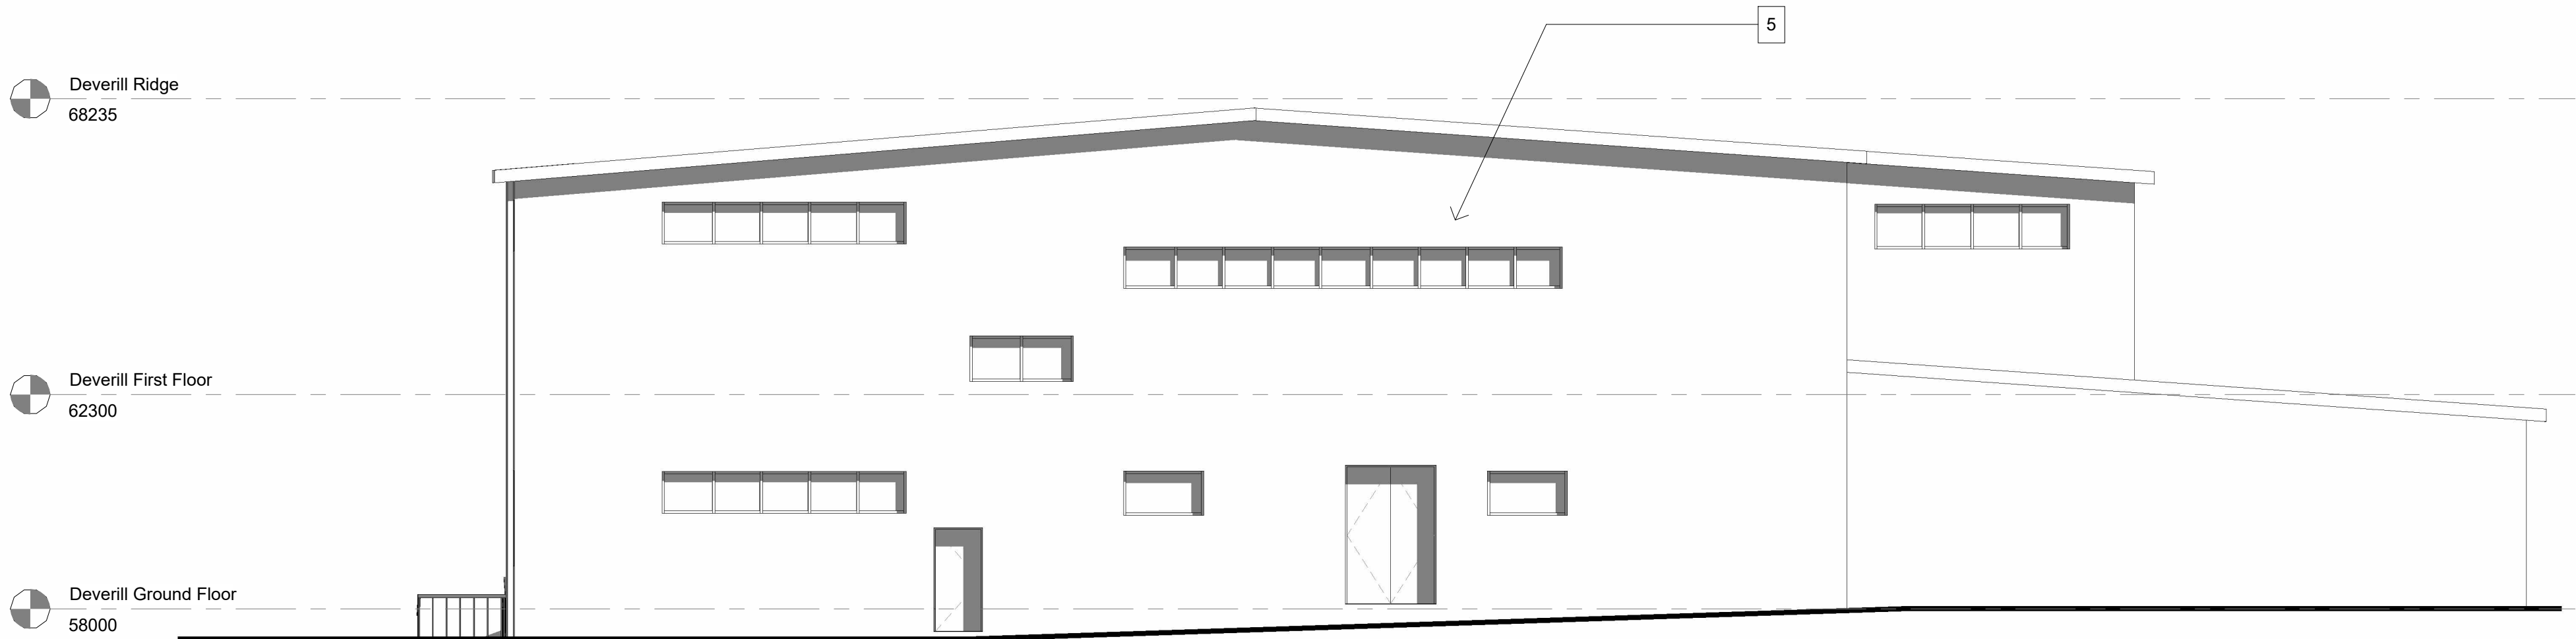

Existing Deverill Building - Elevation 6
1 : 100

P01 12.08.26 FOR PLANNING ON DCP

Rev	Date	Notes	Dm	Chk'd
-----	------	-------	----	-------

 

Document Originator

AWW

London Suite 1.07, Tide Bankside, SE1 9EA 020 7160 6000
Bristol pivot + mark, 48-52 Baldwin Street, BS1 1QB 0117 923 2535

RIBA Chartered Practice www.aww-uk.com

Client
Wiltshire College & University Centre

AWW Project Number 5002 Project Stage RIBA Stage 3

Project Title
Trowbridge College
BA14 0ES

Title
Iford & Deverill - Existing Elevation 5 and 6

Scale @ A1 Document Status

As S2 - Suitable for Information

Indicated	Project	Origin	Volume	Level	Type	Role	Number	Rev
	5002	AWW	IF	XX	DR	A	11008	P01