


KEY

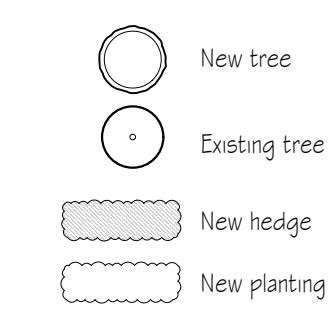

OAK
TREE
FARM



new barn

1.

2.

3.

4.


5.

CRAWLBOYS LANE


THE OAK

BLOCK PLAN

1:500

 


CRAWLBOYS LANE

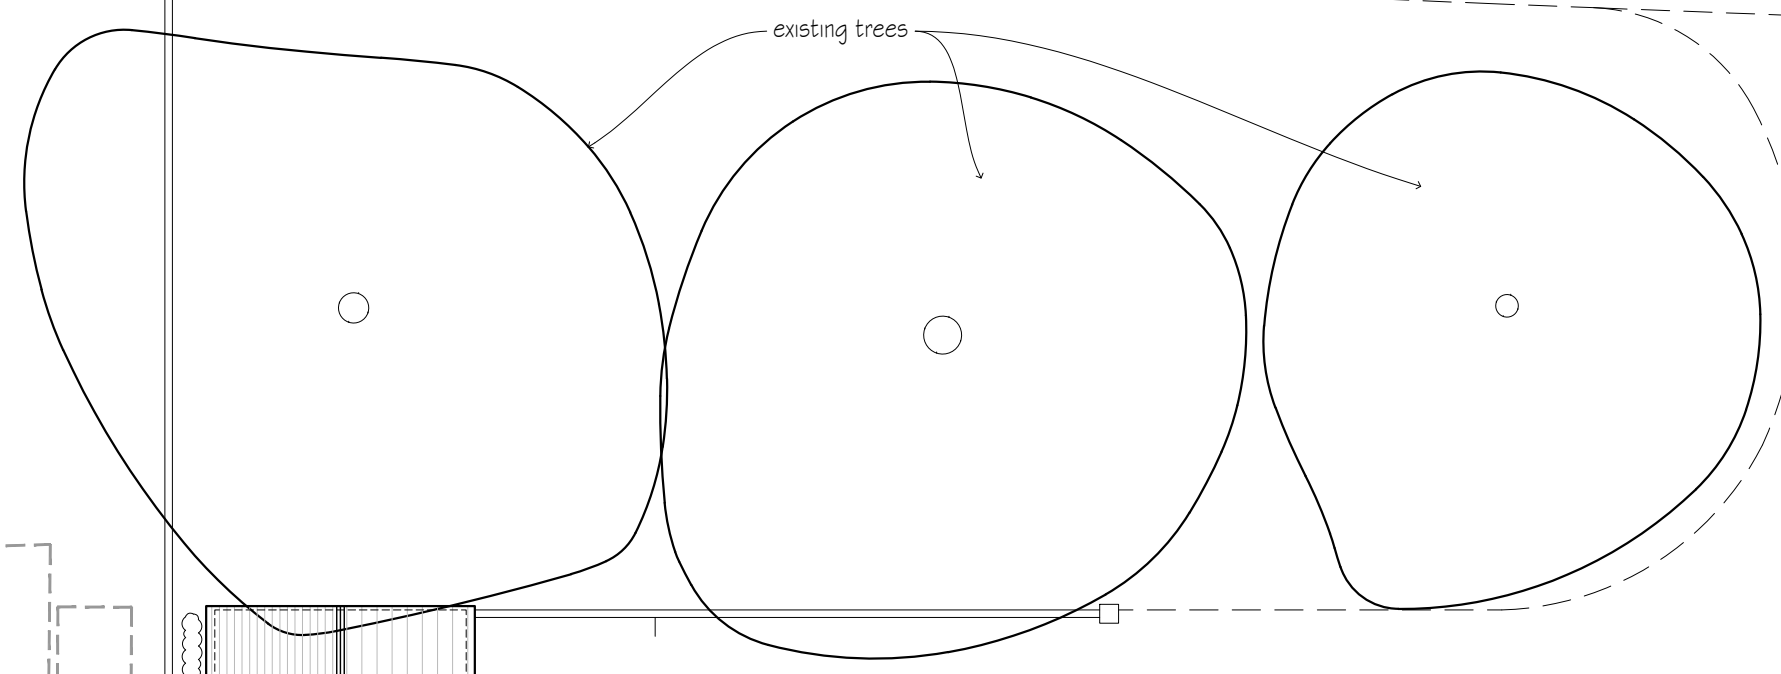

existing trees

5m of consolidated surface


5m of consolidated surface

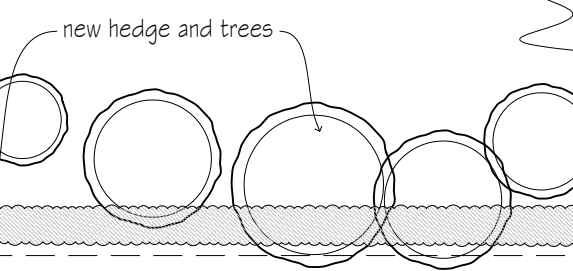

new hedge and trees






new access

existing boundary fence

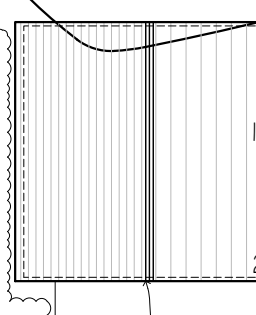

garage

new wall

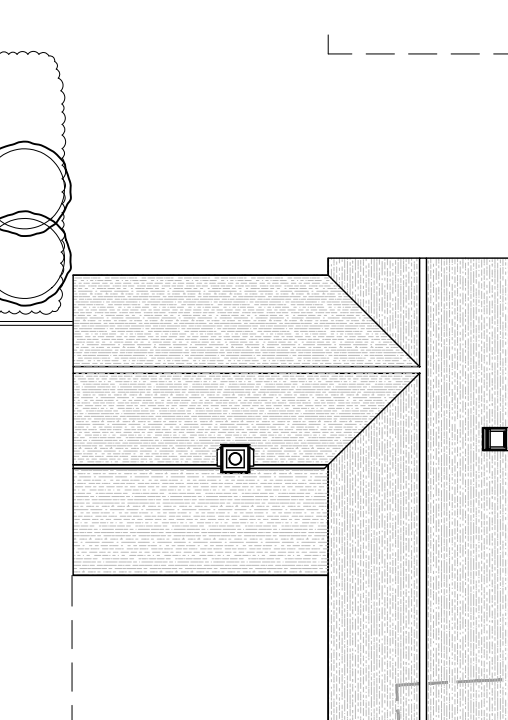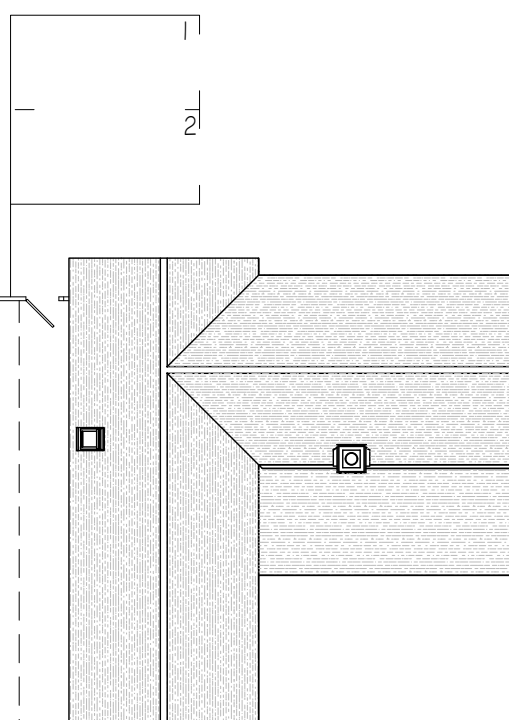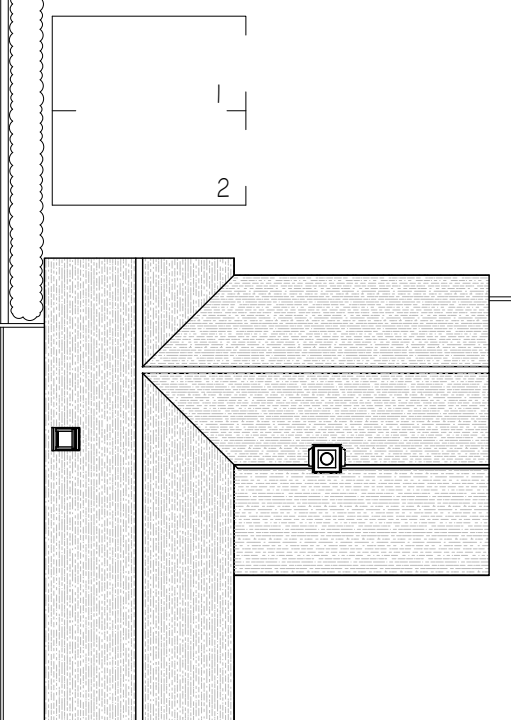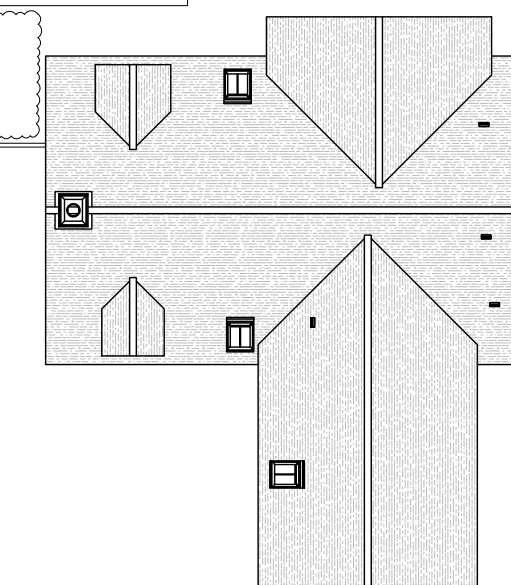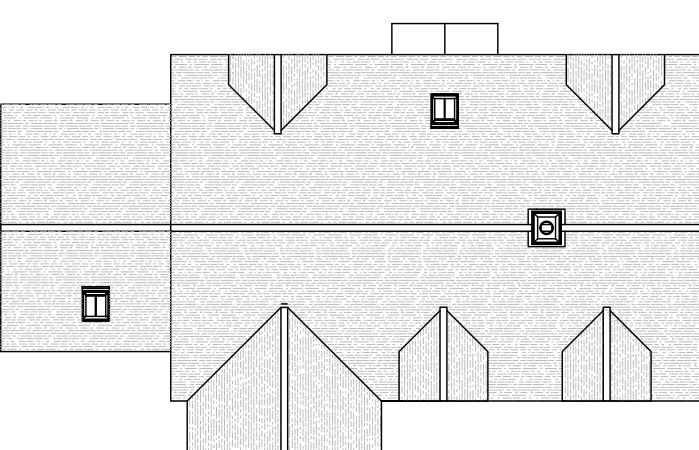

existing wall retained to preserve existing landform to T8 & T9

T8

T9

2.

3.

4.

5.

new fence

new fence

new fence

new fence

demolish extg outbuilding

existing boundary fence

existing tree

SITE PLAN

1:200



revisions initial date

Contractors, Sub Contractors and Suppliers are to check all relevant dimensions and levels of site and buildings before commencing any shop drawings or building work.

This drawing is copyright and may not be reproduced in any part of form without the written consent of Fowler Architecture and Planning

project
OAK TREE FARM

drawing
Site Plan


scale
1:200,500 @A1

drawn by
BL

date
August 2026

250902-03

drawing no rev

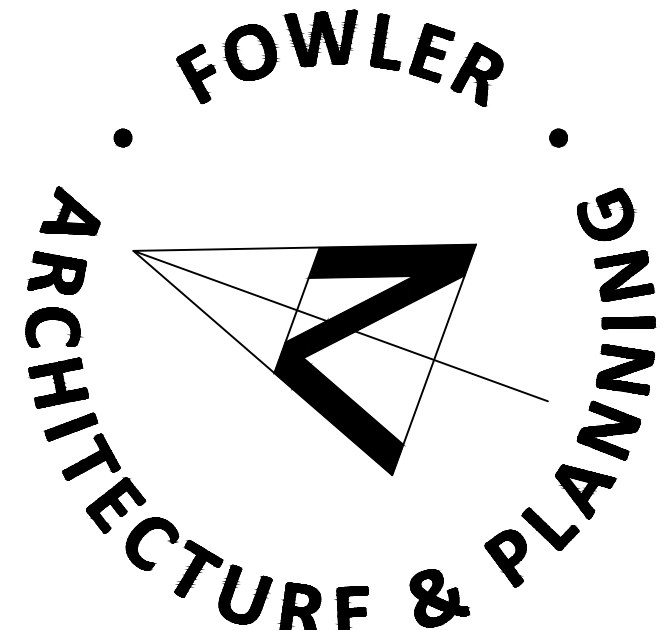

39 High Street
Pewsey
Wiltshire
SN9 5AF

tel (01672) 569444
fax (01672) 569488
enquiries@faap.co.uk