



Nesting Bird Enhancement Scheme

- Key
- Schwegler 3 x 1MR Bird Homes
 - Schwegler House Martin Nest No.11
 - Schwegler Bird Home 1MR
 - Schwegler Swift Box No.16

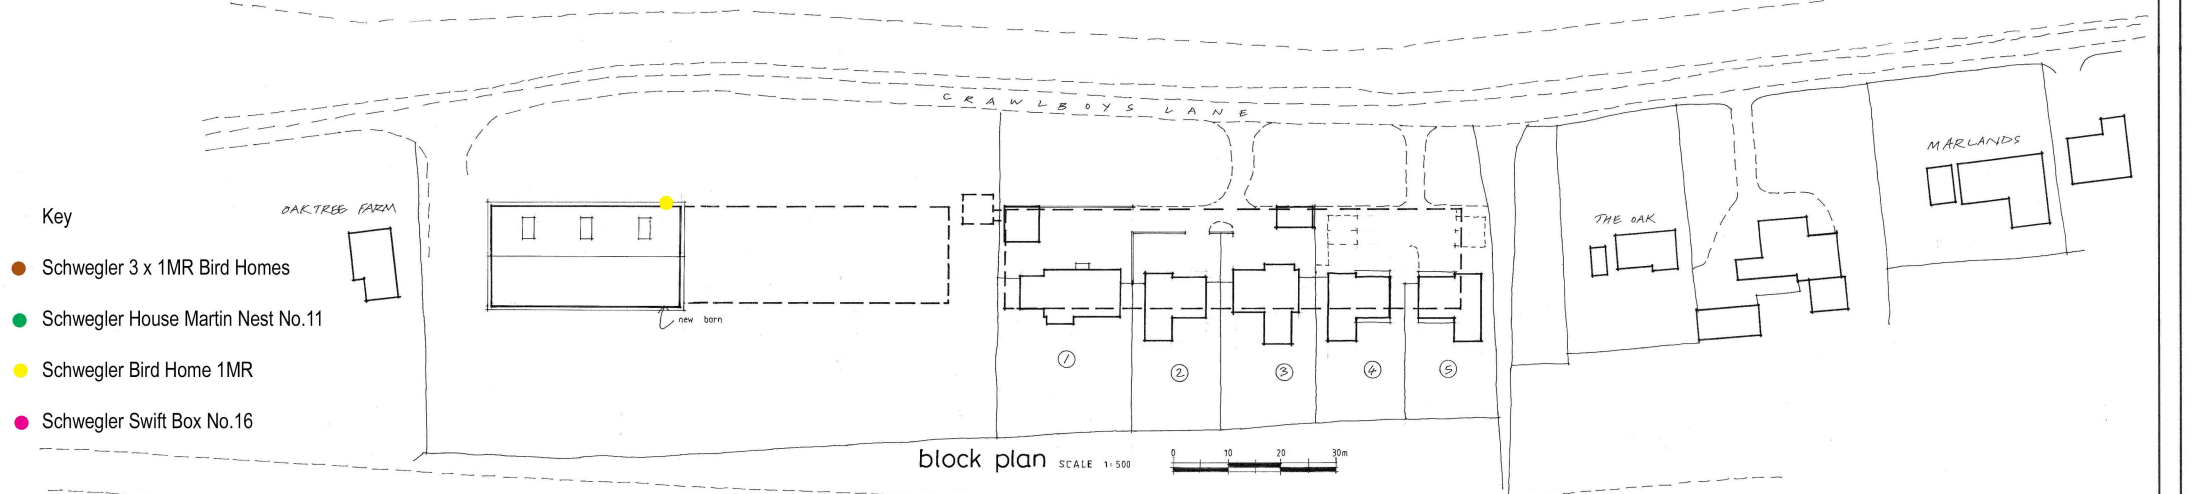

1MR Bird Homes to be installed at minimum height of 2 m.

House Martin and Swift nests/boxes to be installed at the apices of gable ends, under the eaves where present.

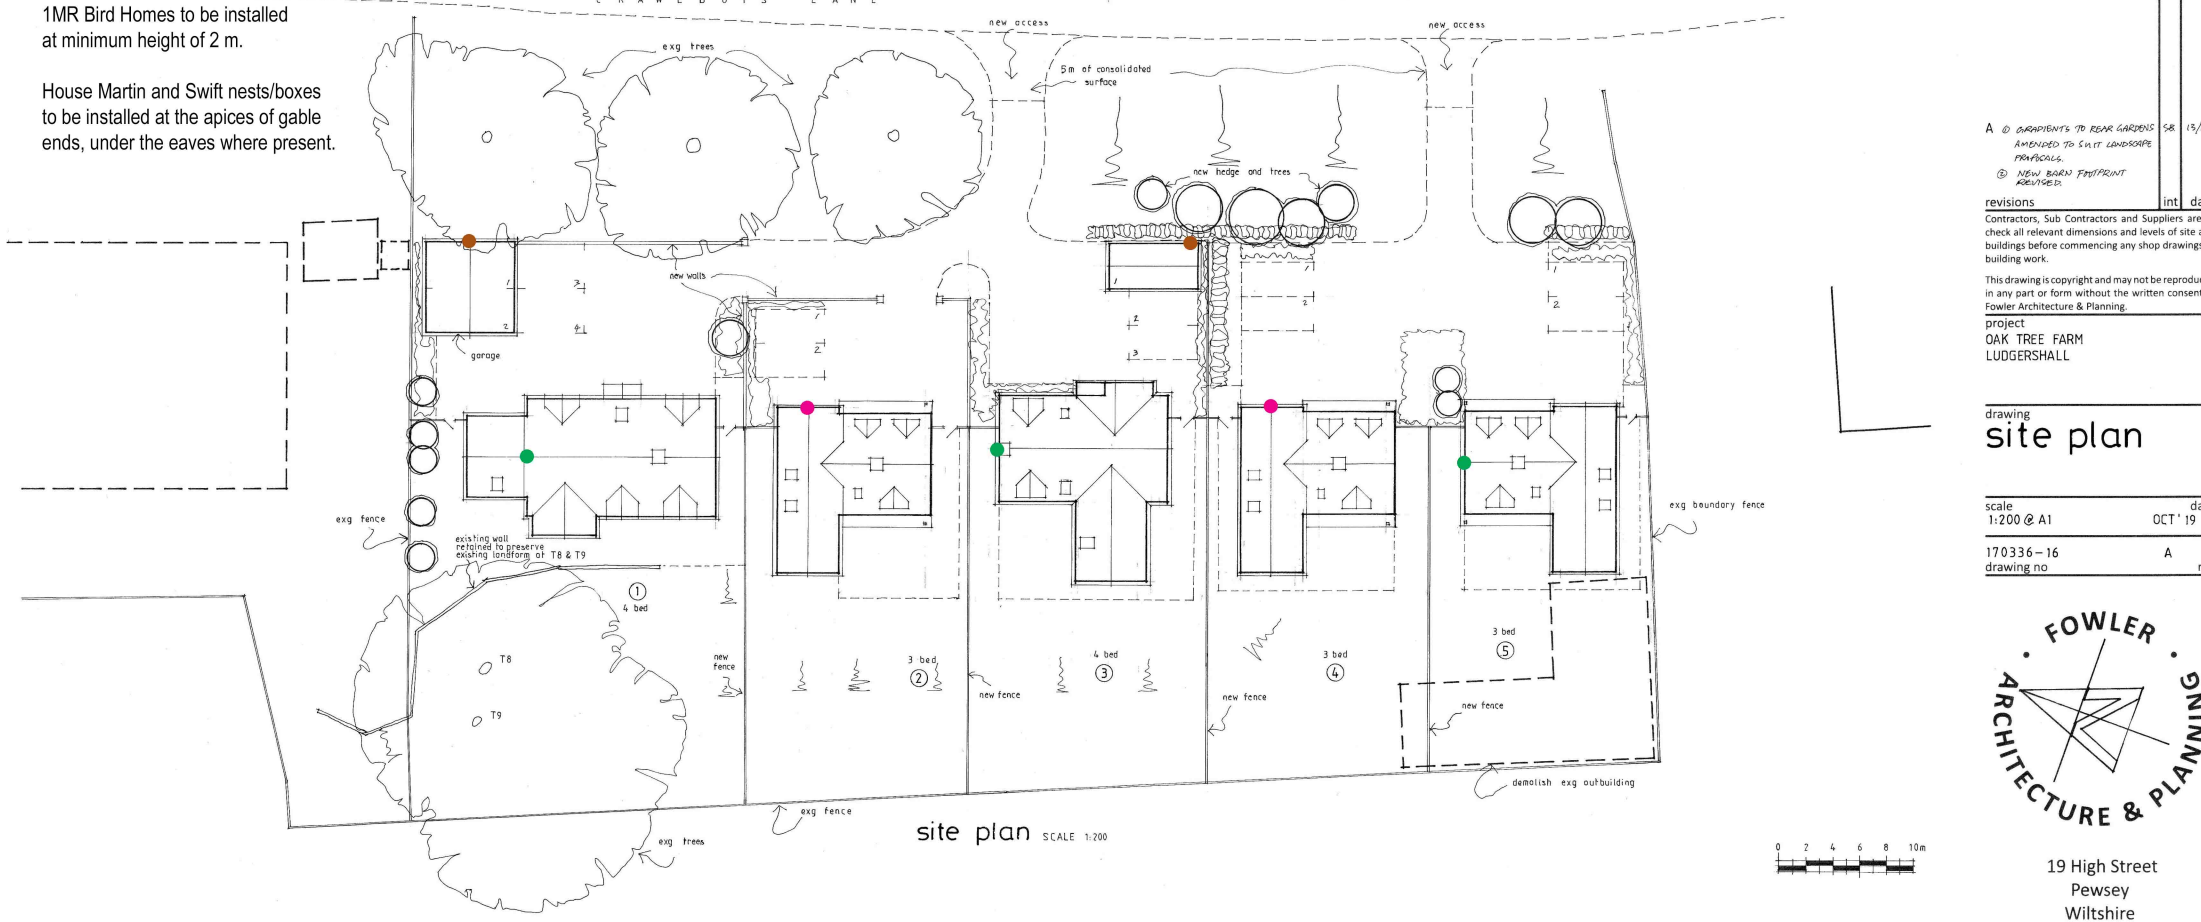

A ① GRADIENTS TO REAR GARDENS AMENDED TO SUIT LANDSCAPE PRACTICALS.
⑤ NEW BARN FOOTPRINT IDENTIFIED.

15/11/19

revisions

int date

Contractors, Sub Contractors and Suppliers are to check all relevant dimensions and levels of site and buildings before commencing any shop drawings or building work.

This drawing is copyright and may not be reproduced in any part or form without the written consent of Fowler Architecture & Planning.

project

OAK TREE FARM

LUDDERSHALL

drawing

site plan

scale

1:200 @ A1

date


OCT '19

170336-16

drawing no

A

rev

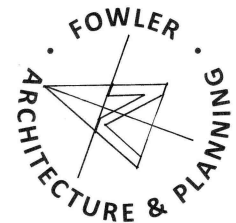

19 High Street
Pewsey
Wiltshire
SN9 5AF

01672 569444
enquiries@faap.co.uk