




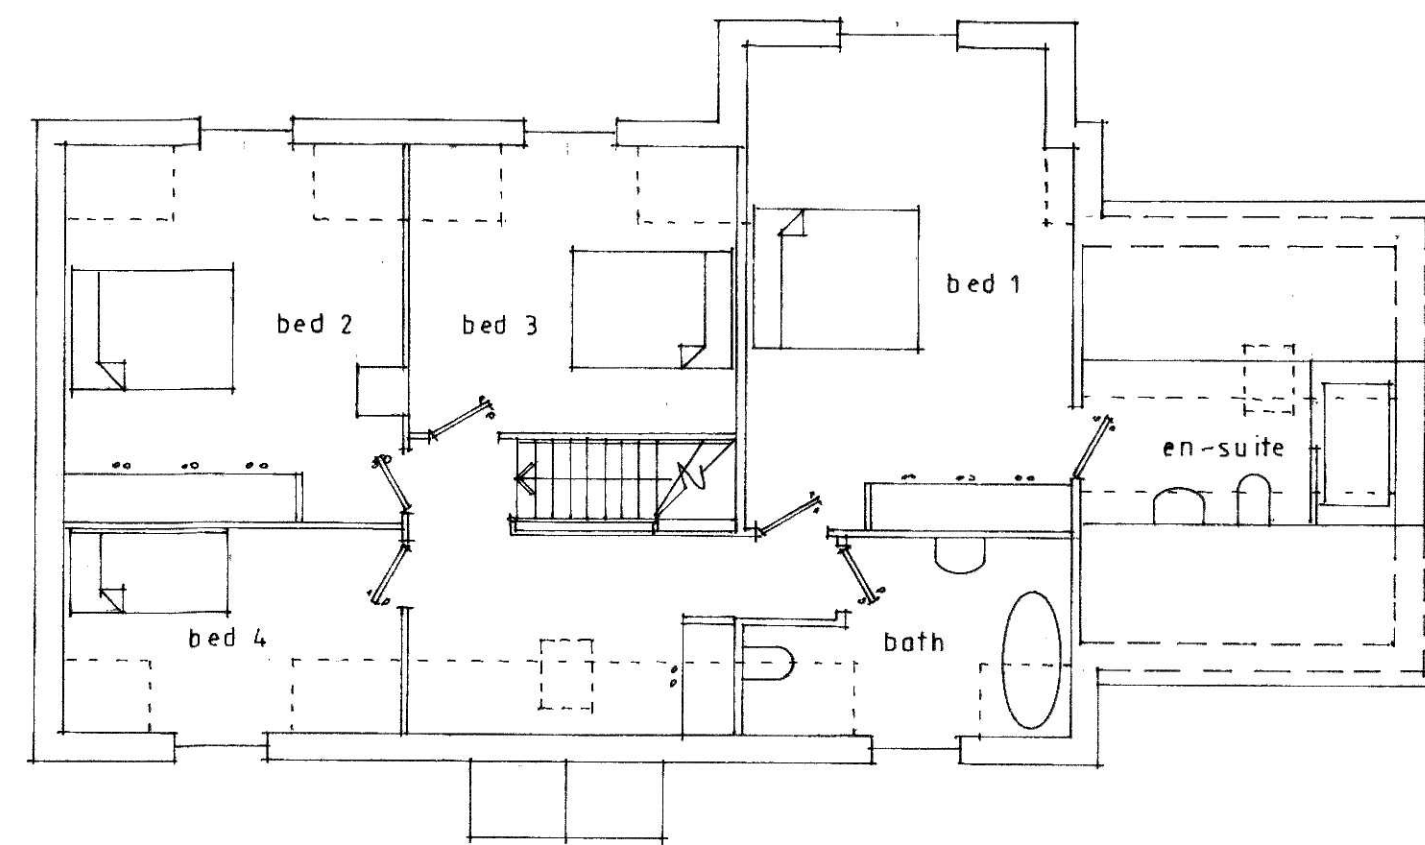


first floor plan

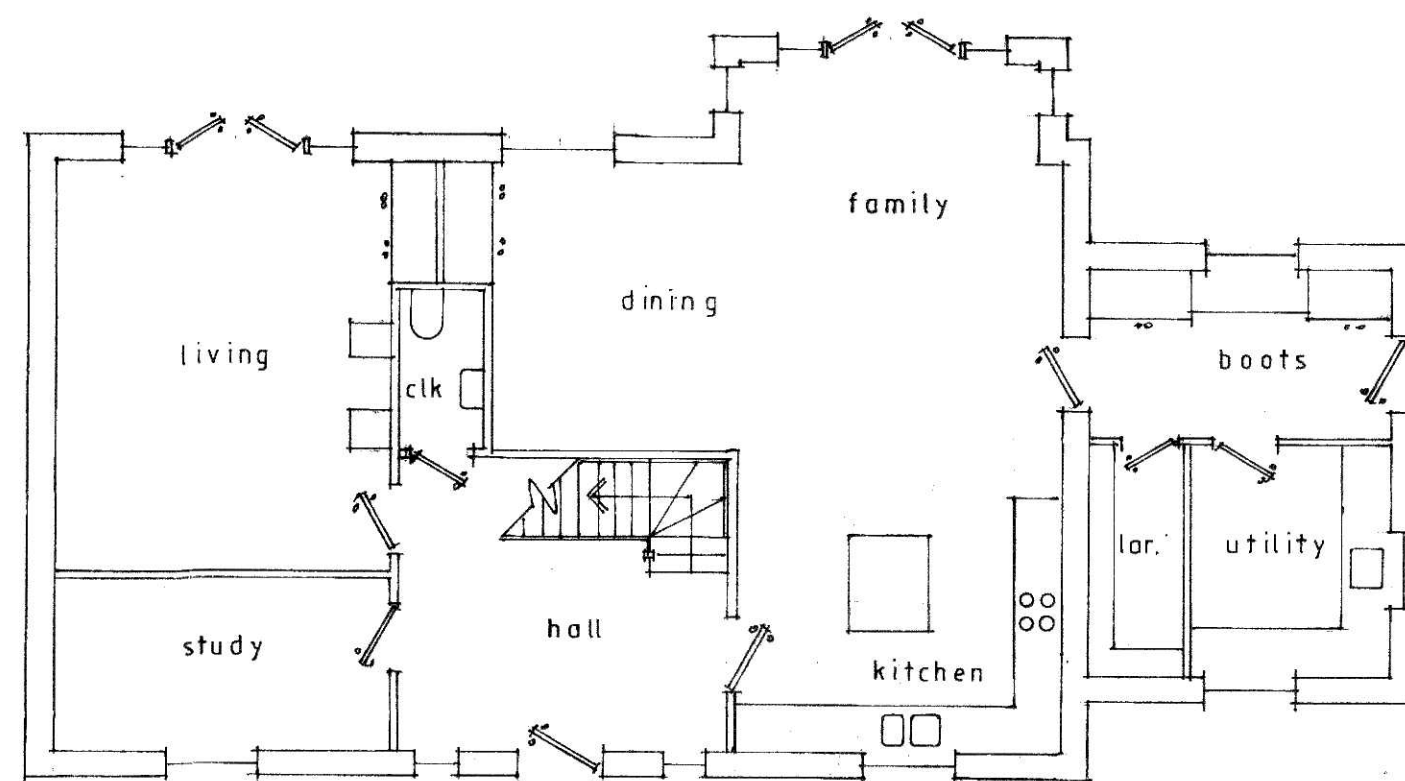

ground floor plan

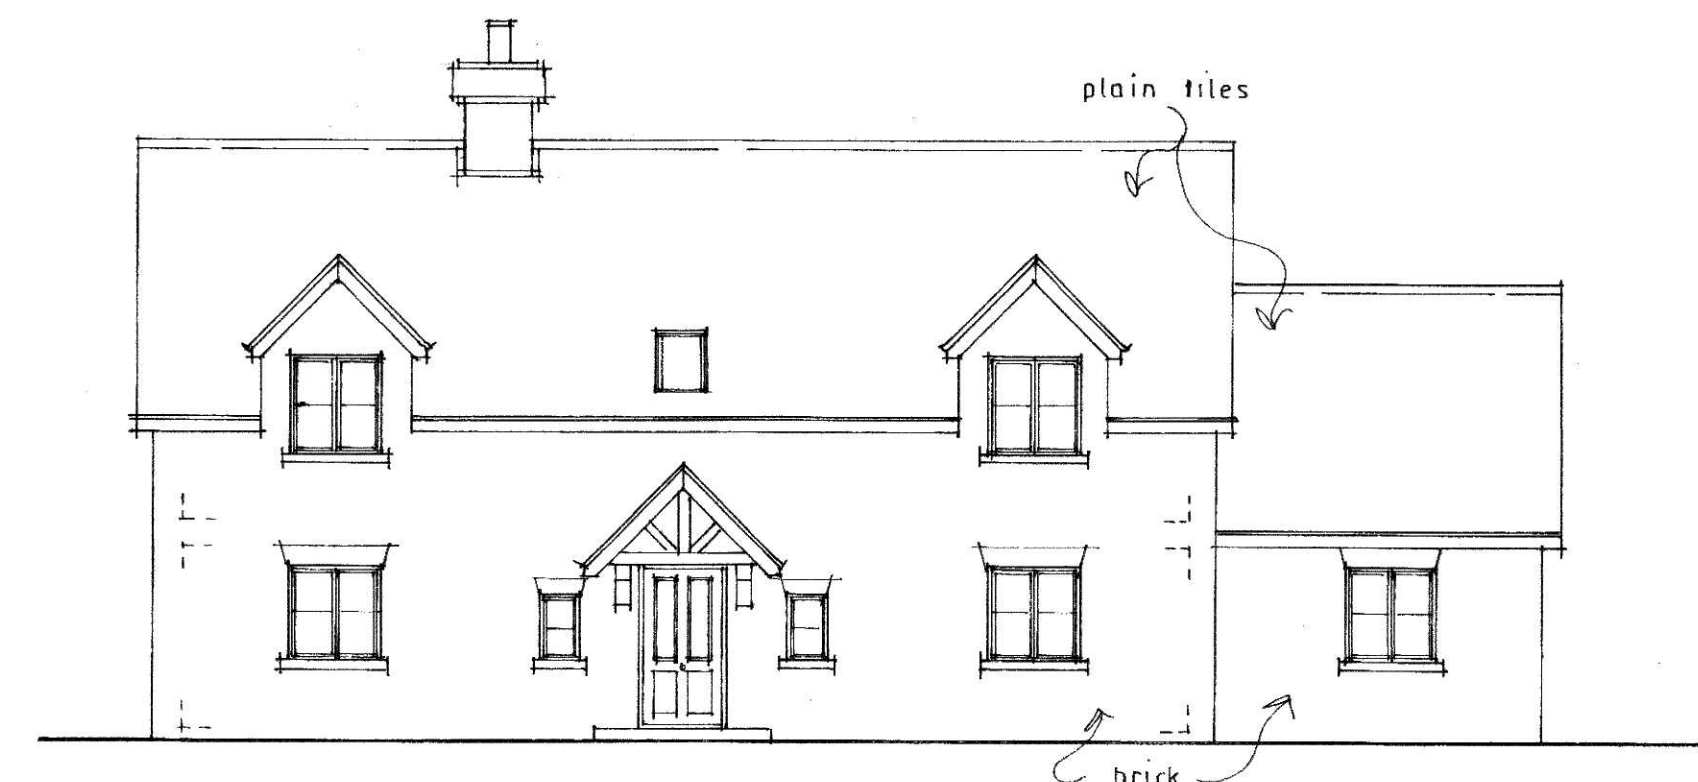

east elevation

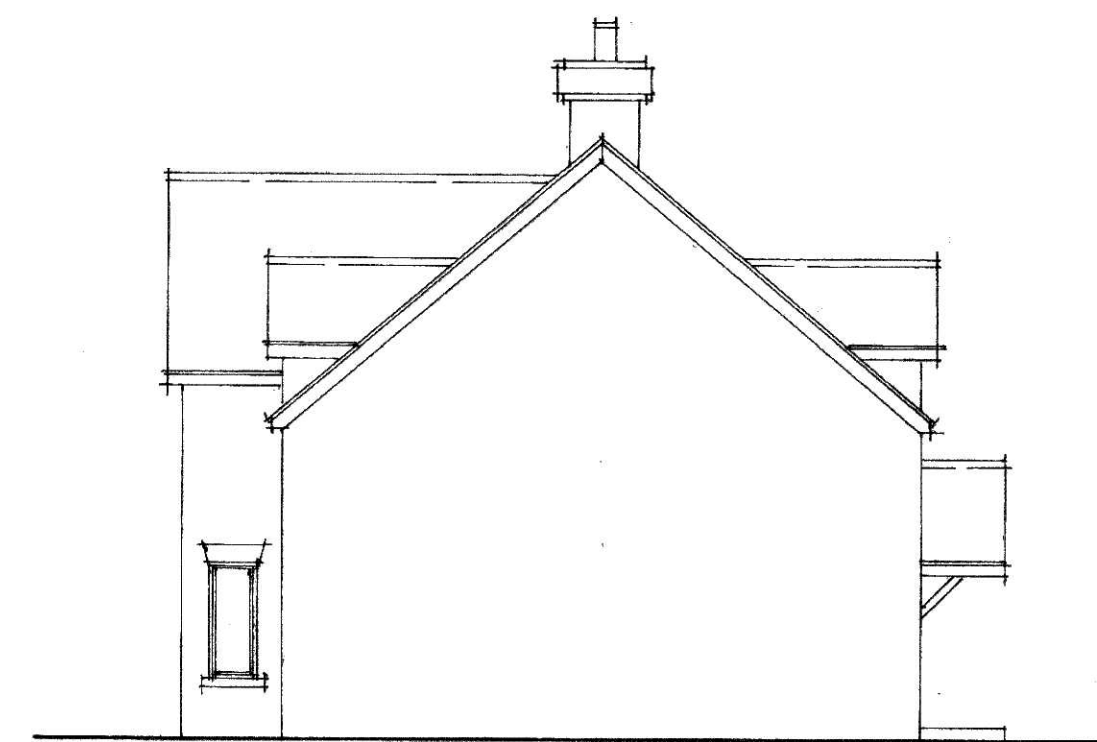


south elevation




north elevation




west elevation

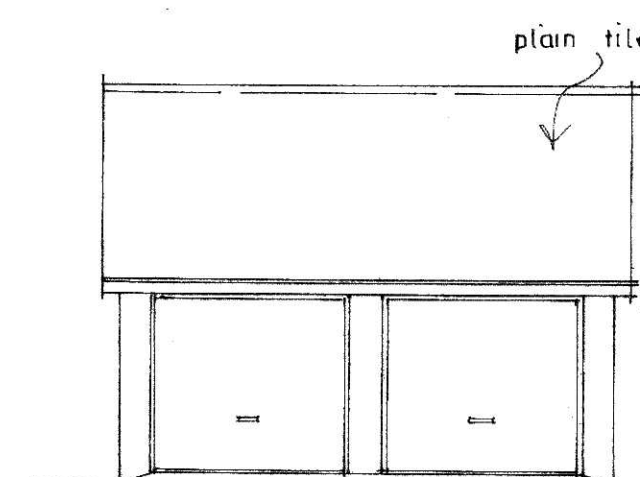


south elevation

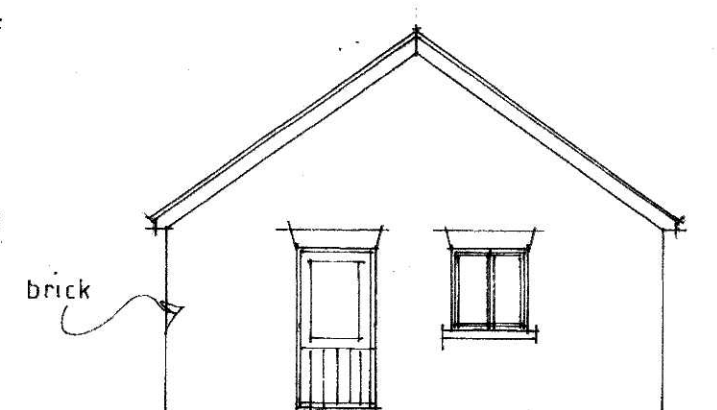


west elevation

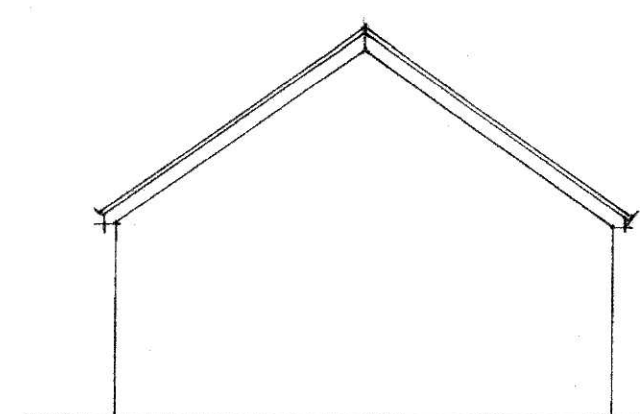

east elevation

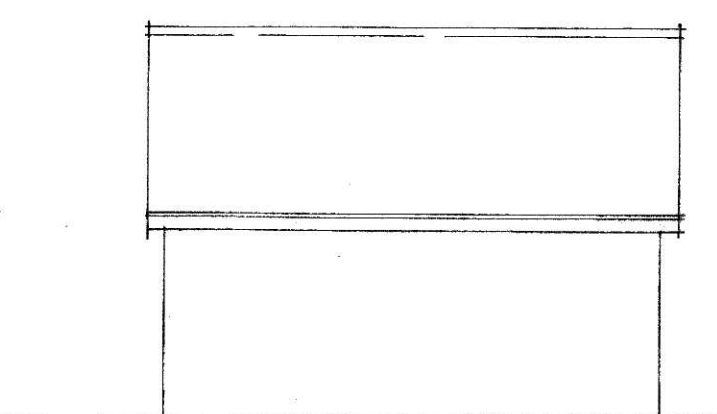

north elevation

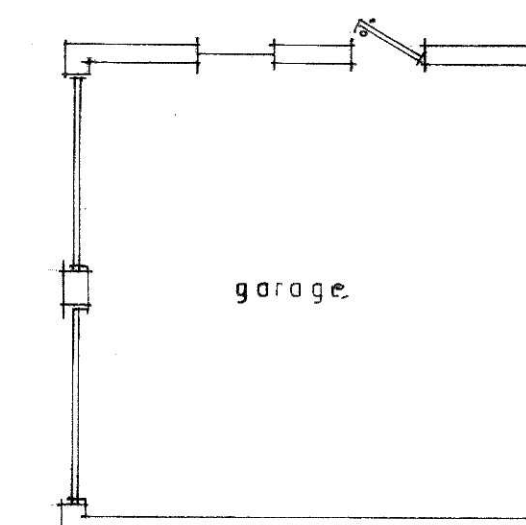

floor plan

revisions _____ date _____

Contractors, Sub Contractors and Suppliers are to check all relevant dimensions and levels of site and buildings before commencing any shop drawings or building work.

This drawing is copyright and may not be reproduced in any part or form without written consent of Fowler Architecture and Planning.

project


OAK TREE FARM
LUDGERSHALL

drawing

design scheme
PLOT ①

scale 1 : 100 @ A1 date Oct '19

drawing no 170336 ~ 17

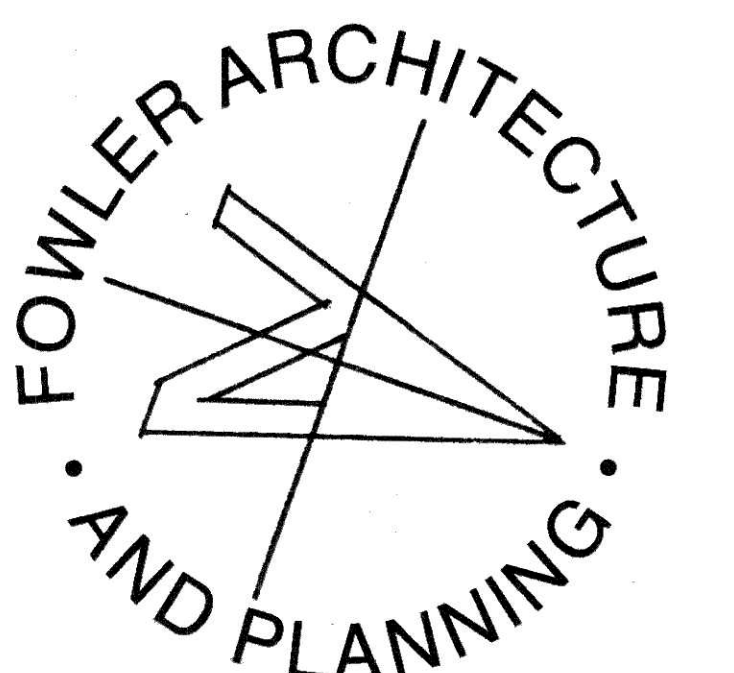

19 High Street
Pewsey
Wiltshire
SN9 5AF

Tel: 01672 569444

enquiries@faap.co.uk