



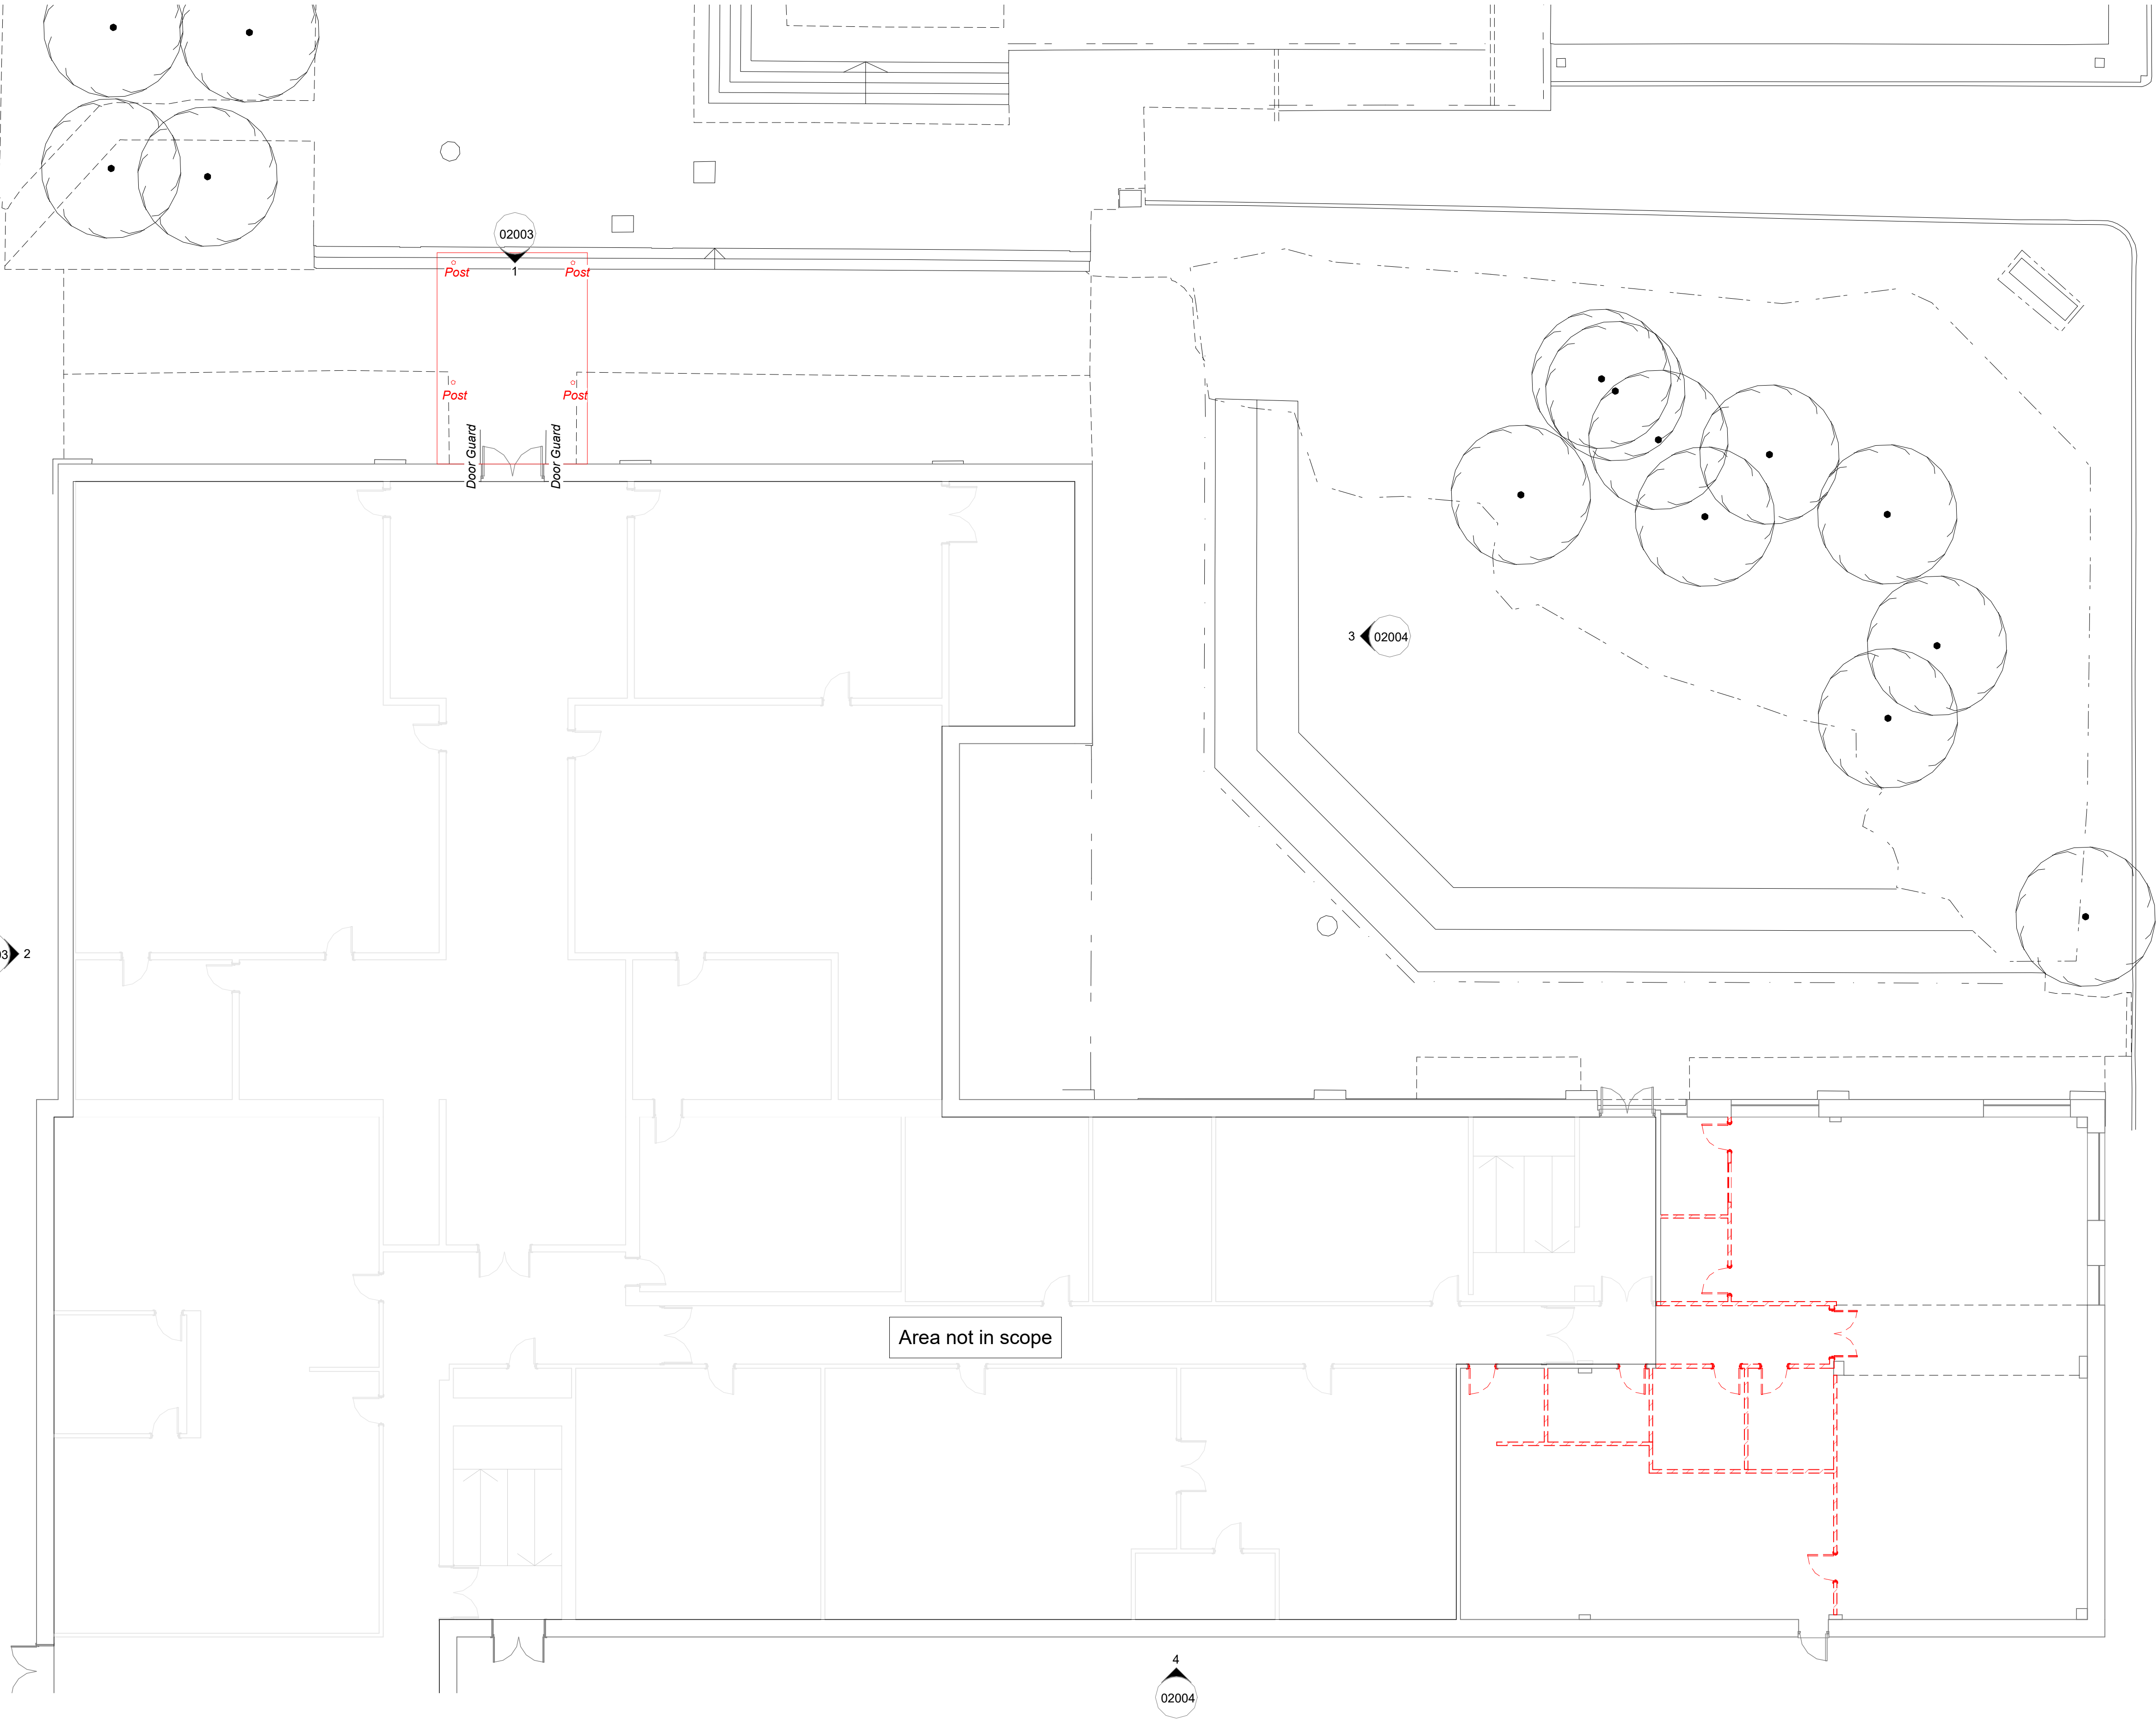

Demolition Kennet - Ground Floor Plan
1 : 100

Notes
Do not scale from this document, unless for the purposes of planning applications where a scale bar is provided. Refer to figured dimensions only. All dimensions to be verified on site prior to construction. Report all discrepancies or ambiguities to the Document Originator immediately. This document is to be read in conjunction with relevant documents, drawings and standards.

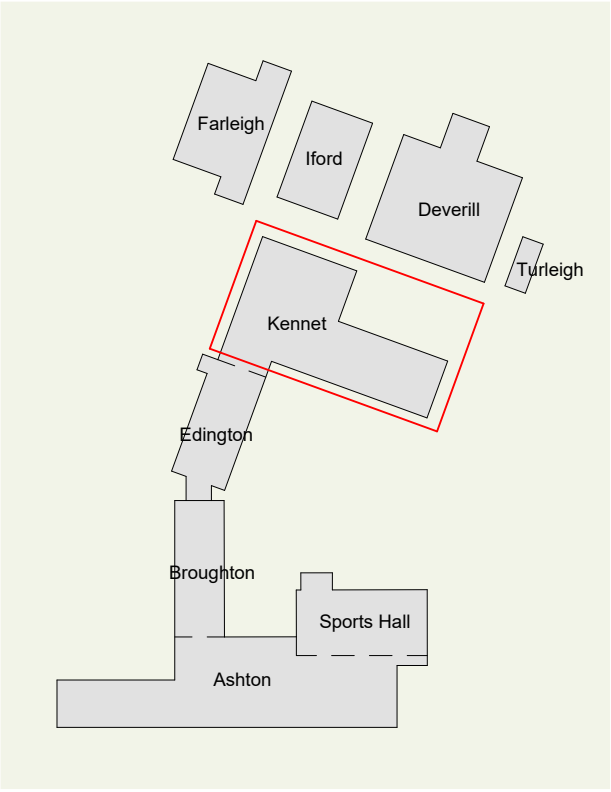


Campus Location Plan
1 : 2000

To be demolished

P01 12.08.26 FOR PLANNING ON DCP

Rev	Date	Notes	Dm	Chk'd
-----	------	-------	----	-------

 

Document Originator

AWW

London Suite 1.07, Tide Bankside, SE1 9EA 020 7160 6000
Bristol pivot + mark, 48-52 Baldwin Street, BS1 1QB 0117 923 2535

RIBA Chartered Practice www.aww-uk.com

Client
Wiltshire College & University Centre

AWW Project Number 5002 Project Stage RIBA Stage 3

Project Title
Trowbridge College
BA14 0ES


Title
Kennet - Demolition Ground Floor Plan

Scale @ A1 Document Status

As S2 - Suitable for Information


Indicated	Project	Origin	Volume	Level	Type	Role	Number	Rev
-----------	---------	--------	--------	-------	------	------	--------	-----

5002 AWW KEN 00 DR A 12001 P01

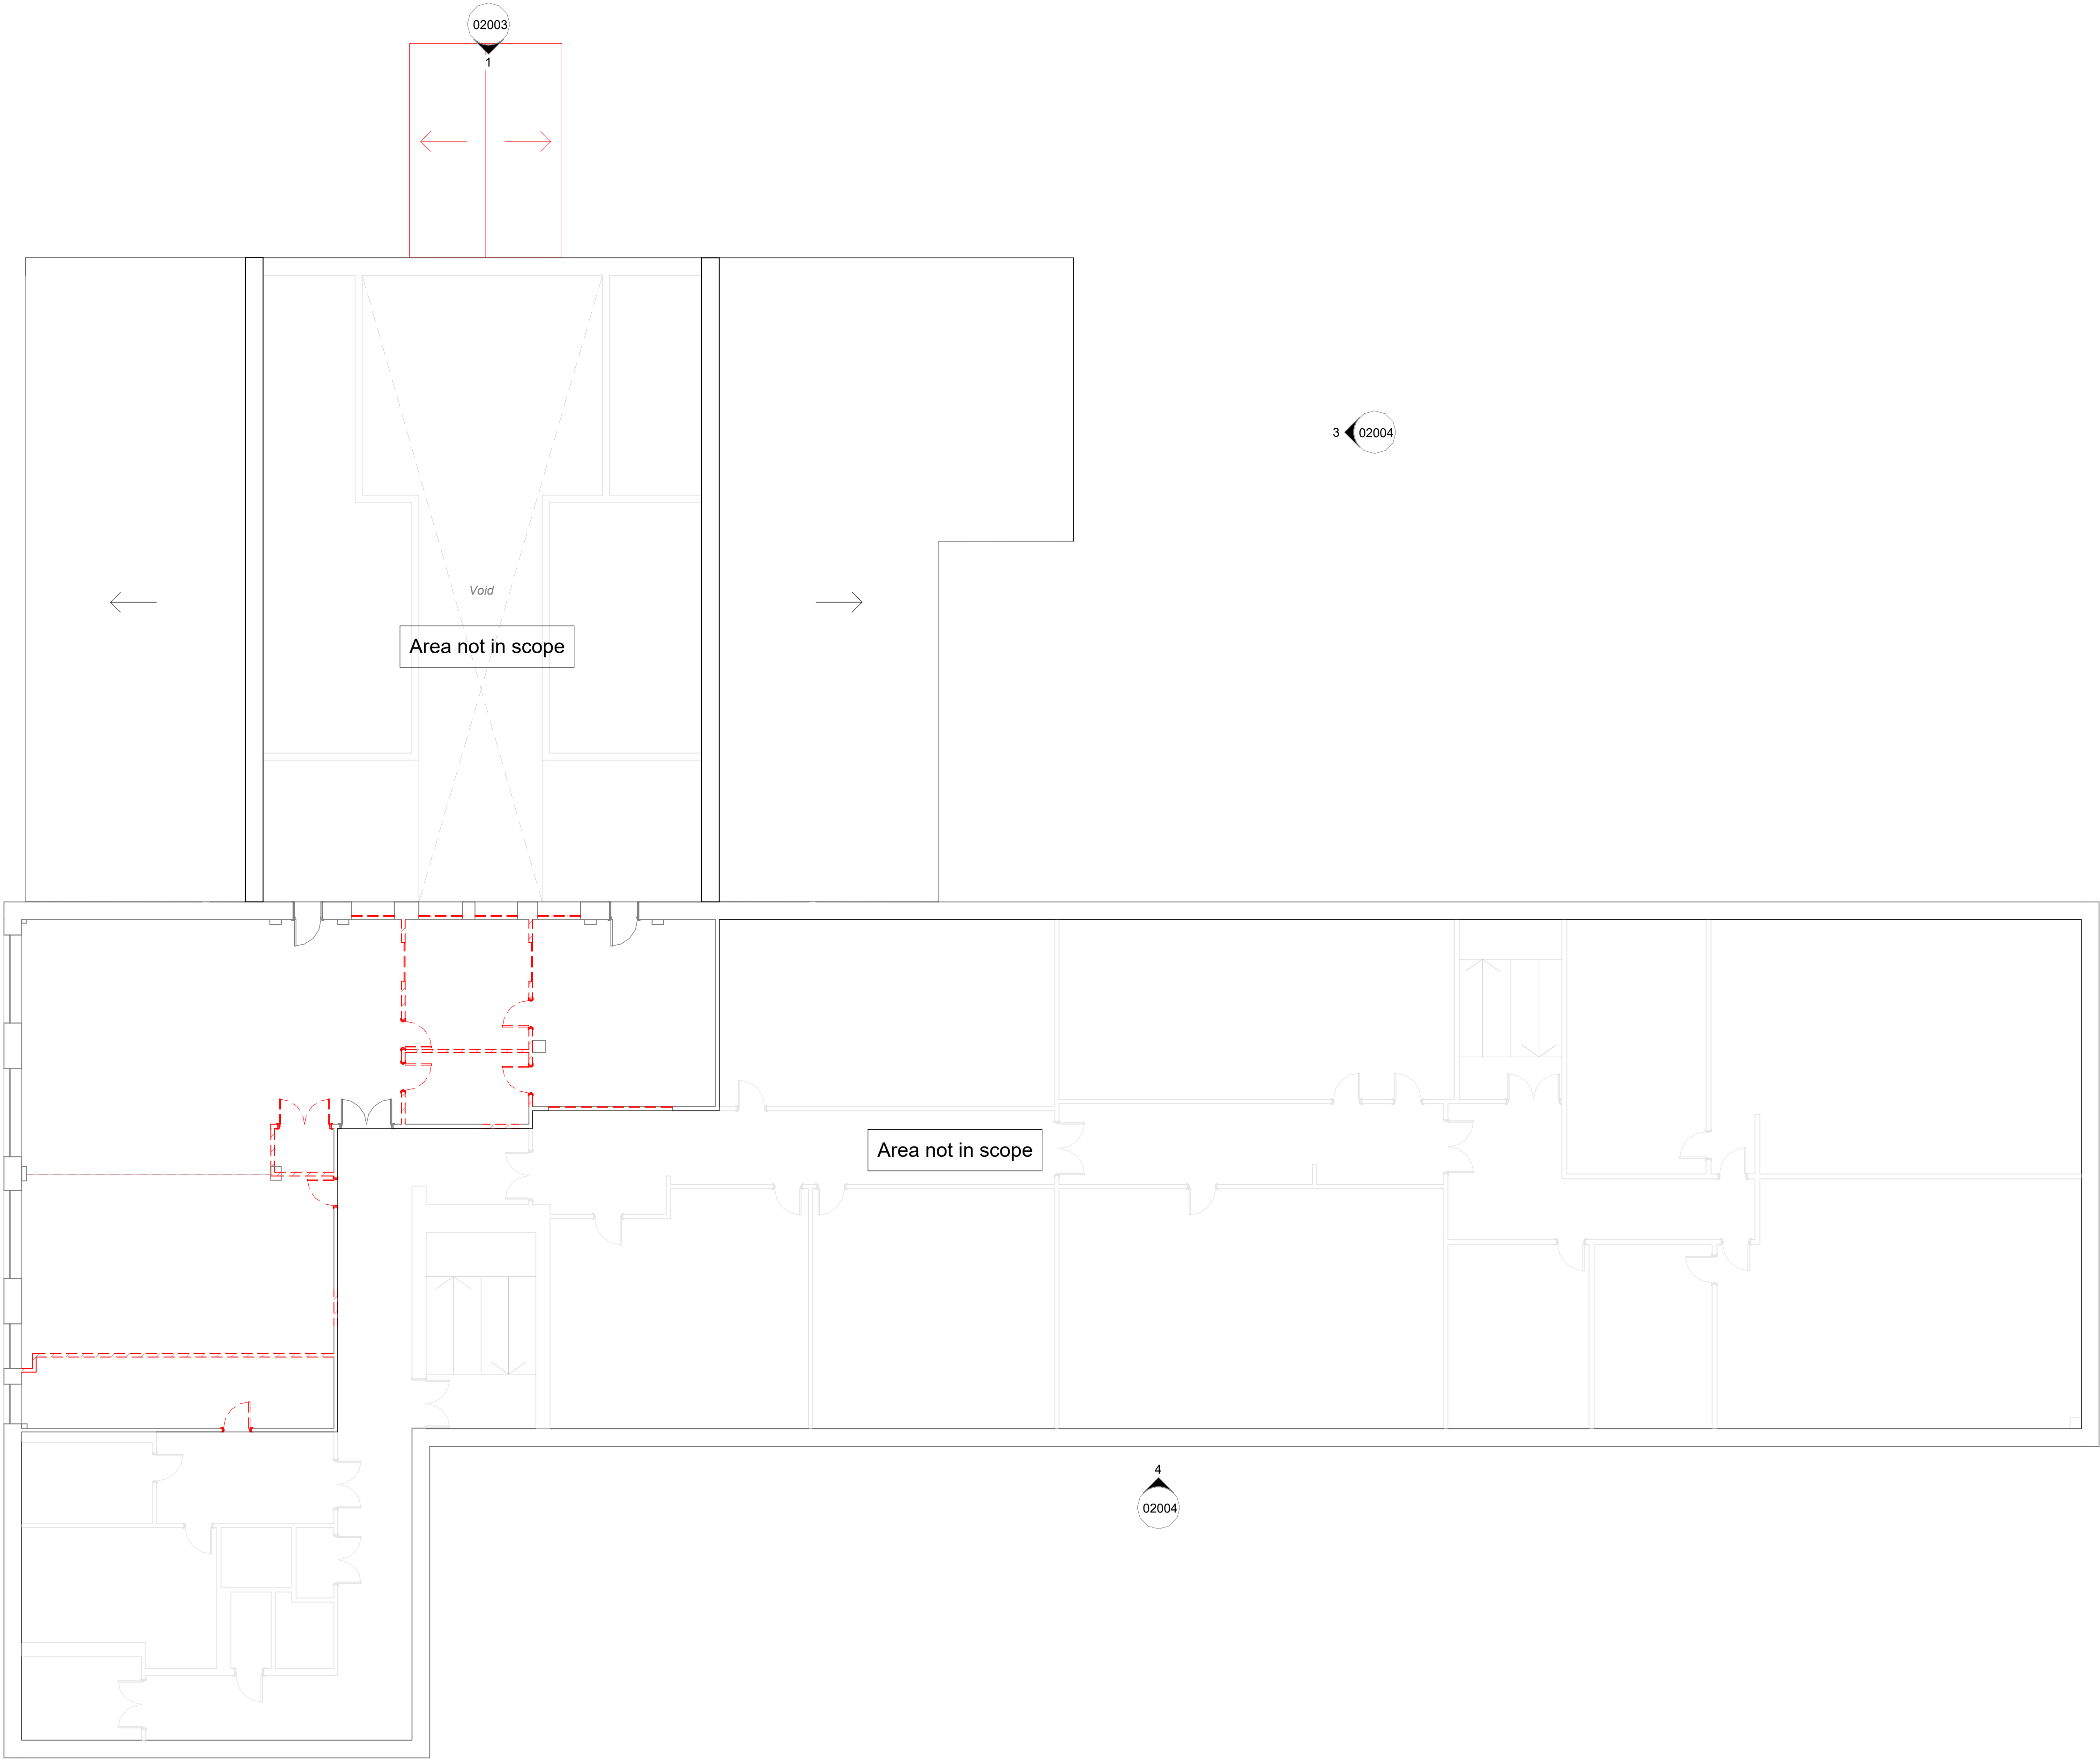

Demolition Kennet - First Floor Plan
1 : 100

Notes
Do not scale from this document, unless for the purposes of planning applications where a scale bar is provided. Refer to figured dimensions only. All dimensions to be verified on site prior to construction. Report all discrepancies or ambiguities to the Document Originator immediately. This document is to be read in conjunction with relevant documents, drawings and standards.

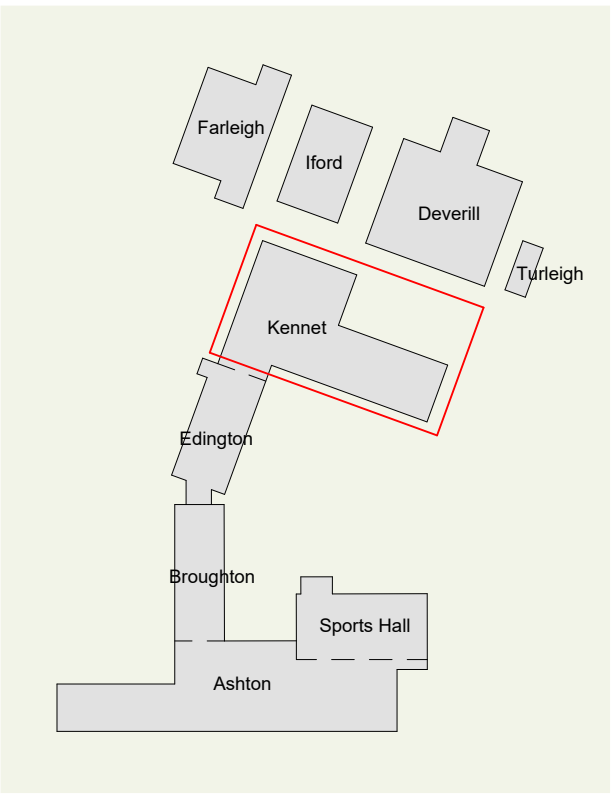


Campus Location Plan
1 : 2000

— To be demolished

P01 12.08.26 FOR PLANNING ON DCP

Rev	Date	Notes	Dm	Chk'd
-----	------	-------	----	-------

 

Document Originator

AWW

London Suite 1.07, Tide Bankside, SE1 9EA 020 7160 6000
Bristol pivot + mark, 48-52 Baldwin Street, BS1 1QB 0117 923 2535

RIBA Chartered Practice www.aww-uk.com

Client
Wiltshire College & University Centre

AWW Project Number 5002 Project Stage RIBA Stage 3

Project Title
Trowbridge College
BA14 0ES

Title
Kennet - Demolition First Floor Plan

Scale @ A1 Document Status

As S2 - Suitable for Information

Indicated Project	Origin	Volume	Level	Type	Role	Number	Rev
5002	AWW	KEN	01	DR	A	12002	P01



Demolition Kennet - Elevation 1 (Front)
1 : 100




Demolition Kennet - Elevation 2 (Side)
1 : 100

Notes

Do not scale from this document, unless for the purposes of planning applications where a scale bar is provided. Refer to figured dimensions only. All dimensions to be verified on site prior to construction. Report all discrepancies or ambiguities to the Document Originator immediately. This document is to be read in conjunction with relevant documents, drawings and standards.

Note on Kennet Building Drawings:

This drawing is based on a mixture of measured building surveys and historic record information, the accuracy of which has not been verified. Not all parts of the estate were subject to a measured building survey. The contractor must check any critical setting out dimensions prior to ordering any materials and starting work.

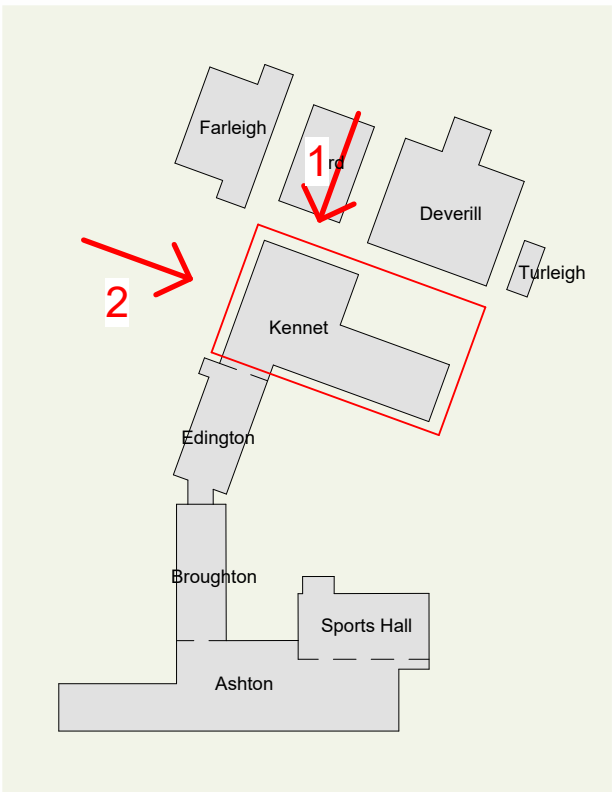

Campus Location Plan
1 : 2000

To be demolished

P01 12.08.26 FOR PLANNING ON DCP

Rev	Date	Notes	Dm	Chk'd
-----	------	-------	----	-------

1 0 1 2 3 4 5
SCALE 1:100 m

Document Originator

AWW

London Suite 1.07, Tide Bankside, SE1 9EA 020 7160 6000
Bristol pivot + mark, 48-52 Baldwin Street, BS1 1QB 0117 923 2535

RIBA Chartered Practice www.aww-uk.com

Client
Wiltshire College & University Centre

AWW Project Number 5002 Project Stage RIBA Stage 3


Project Title
Trowbridge College
BA14 0ES

Title
Kennet - Demolition Elevations 1 and 2

Scale @ A1 Document Status

As S2 - Suitable for Information

Indicated Project	Origin	Volume	Level	Type	Role	Number	Rev
5002	AWW	KEN	XX	DR	A	12003	P01

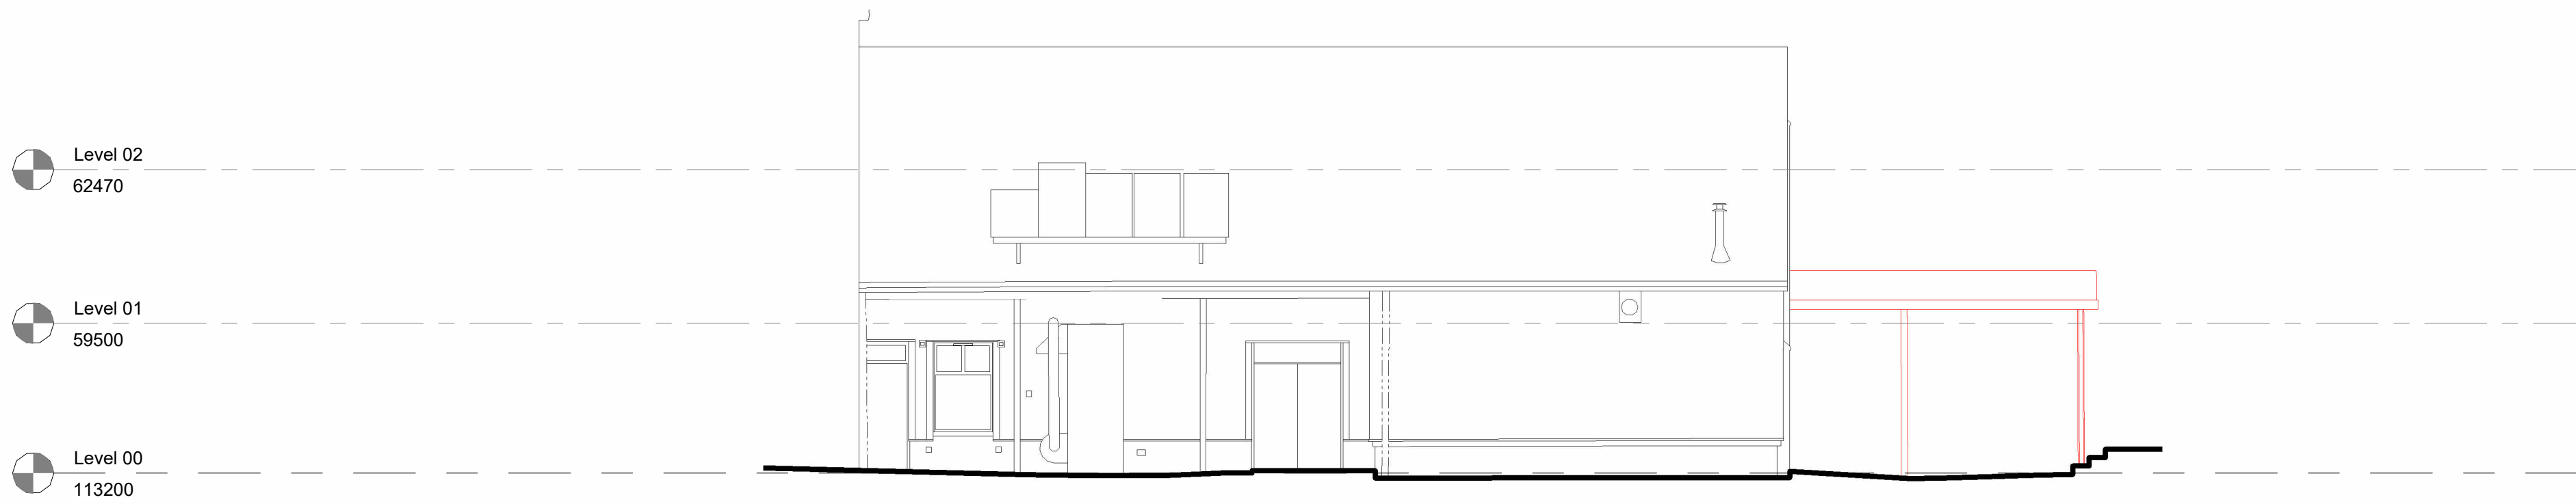

Demolition Kennet - Elevation 3 (Side)
1 : 100




Demolition Kennet - Elevation 4 (Side)
1 : 100

Notes

Do not scale from this document, unless for the purposes of planning applications where a scale bar is provided. Refer to figured dimensions only. All dimensions to be verified on site prior to construction. Report all discrepancies or ambiguities to the Document Originator immediately. This document is to be read in conjunction with relevant documents, drawings and standards.

Note on Kennet Building Drawings:
This drawing is based on a mixture of measured building surveys and historic record information, the accuracy of which has not been verified. Not all parts of the estate were subject to a measured building survey. The contractor must check any critical setting out dimensions prior to ordering any materials and starting work.

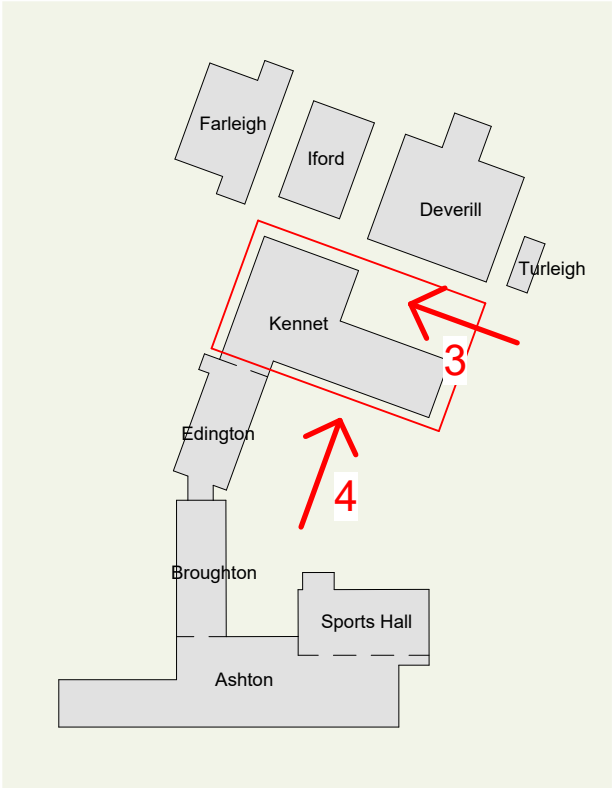

Campus Location Plan
1 : 2000

— To be demolished

P01	12.08.26	FOR PLANNING	ON	DCP
Rev	Date	Notes	Dm	Chk'd
1	0	1	2	3
4	5			
SCALE 1:100				

Document Originator

AWW

London Suite 1.07, Tide Bankside, SE1 9EA 020 7160 6000
Bristol pivot + mark, 48-52 Baldwin Street, BS1 1QB 0117 923 2636

RIBA Chartered Practice www.aww-uk.com

Client
Wiltshire College & University Centre

AWW Project Number
5002

Project Stage
RIBA Stage 3

Project Title
Trowbridge College
BA14 0ES

Title
Kennet - Demolition Elevations 3 and 4

Scale @ A1 Document Status

As S2 - Suitable for Information

Indicated	Project	Origin	Volume	Level	Type	Role	Number	Rev
5002	AWW	KEN	XX	DR	A		12004	P01