



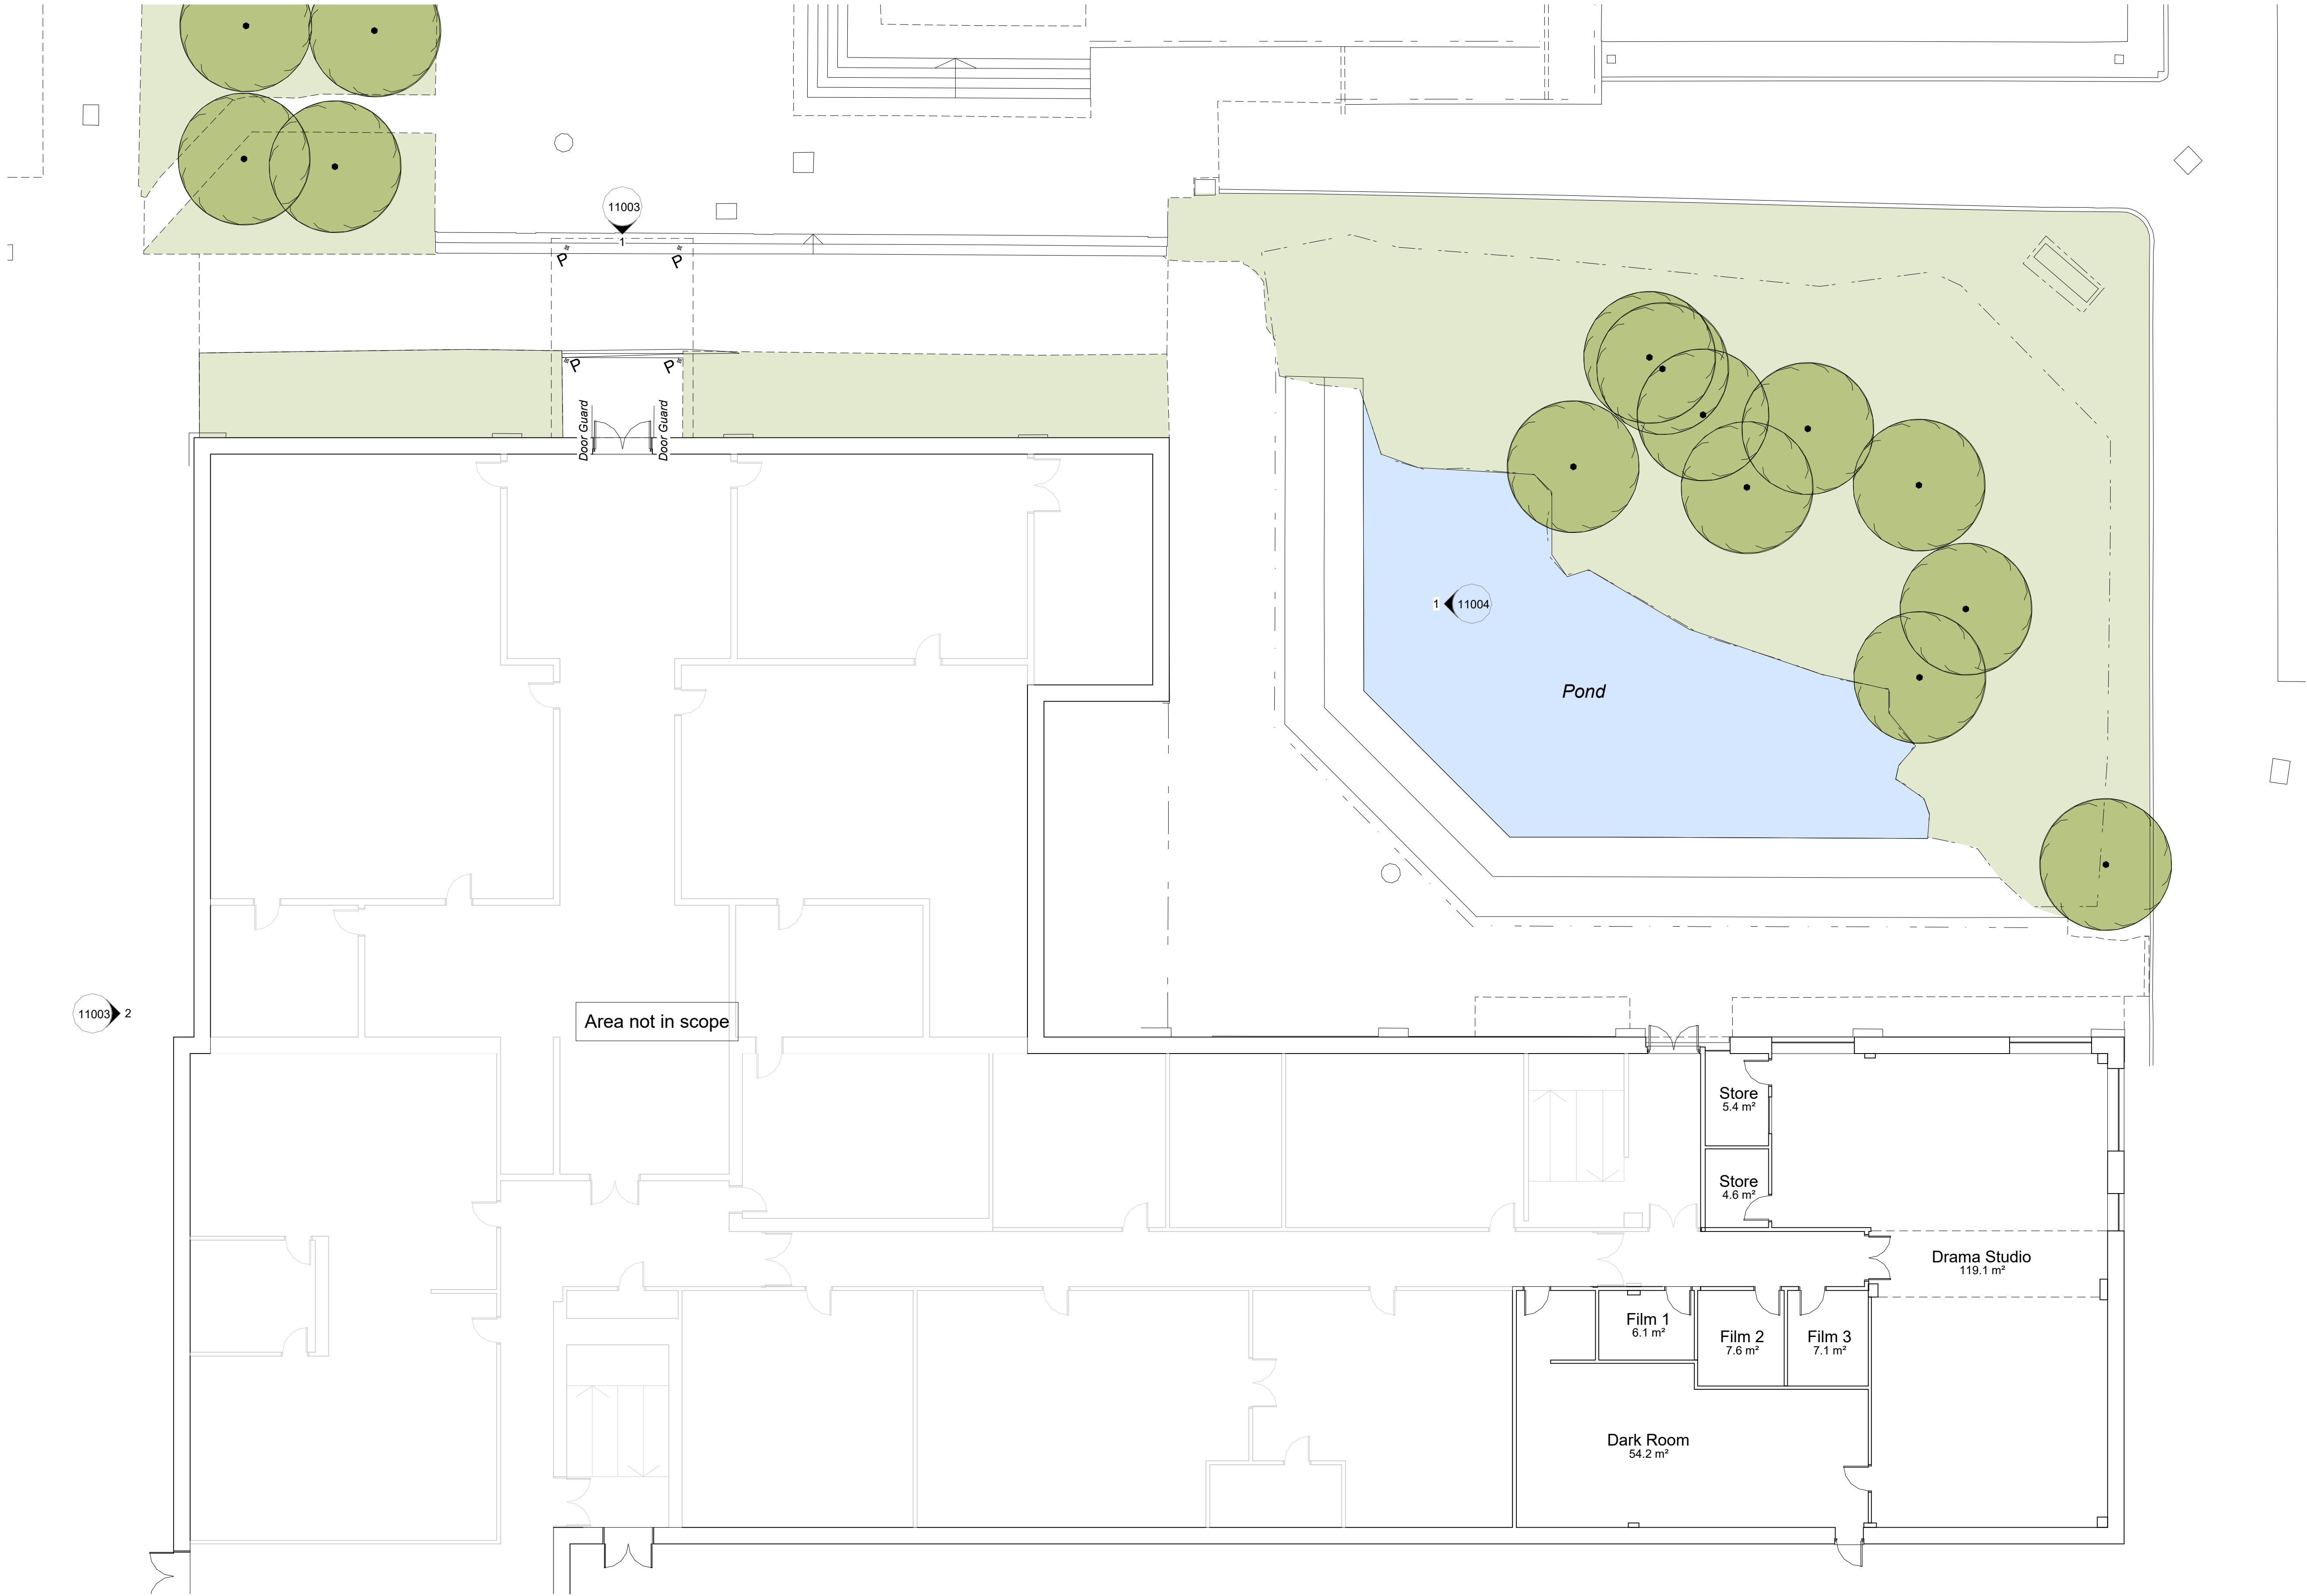

Existing Kennet - Ground Floor Plan
1 : 100

Notes
Do not scale from this document, unless for the purposes of planning applications where a scale bar is provided. Refer to figured dimensions only. All dimensions to be verified on site prior to construction. Report all discrepancies or ambiguities to the Document Originator immediately. This document is to be read in conjunction with relevant documents, drawings and standards.


Note on Kennet Building Drawings:
This drawing is based on a mixture of measured building surveys and historic record information, the accuracy of which has not been verified. Not all parts of the estate were subject to a measured building survey. The contractor must check any critical setting out dimensions prior to ordering any materials and starting work.

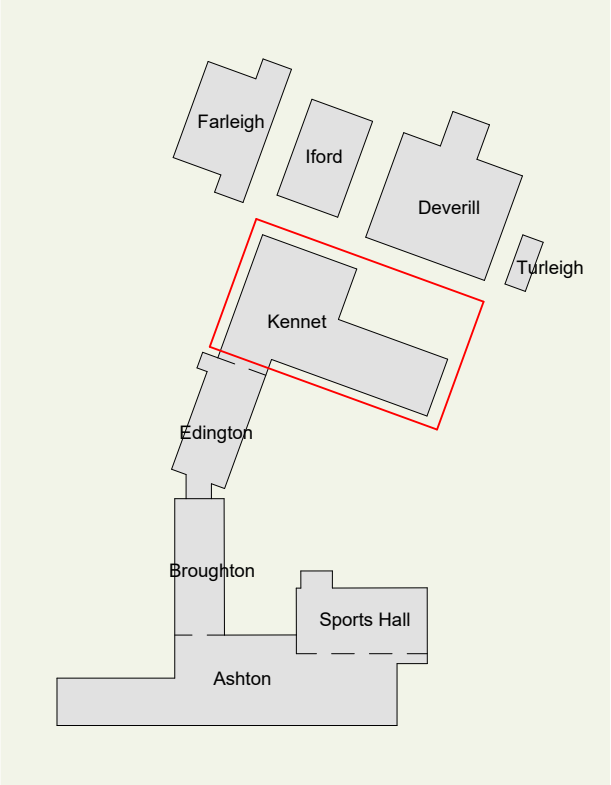

Campus Location Plan
1 : 2000

P02	12.08.26	FOR PLANNING	ON	DCP
P01	10.07.26	DRAFT PLANNING SET	ON	DCP

Rev	Date	Notes	Dm	Chk'd
-----	------	-------	----	-------

 

Document Originator
AWW
London Suite 1.07, Tide Bankside, SE1 9EA 020 7160 6000
Bristol pivot + mark, 48-52 Baldwin Street, BS1 1QB 0117 923 2635
RIBA Chartered Practice www.aww-uk.com

Client
Wiltshire College & University Centre

AWW Project Number 5002 Project Stage RIBA Stage 3

Project Title
Trowbridge College
BA14 OES

Title
Kennet - Existing Ground Floor Plan


Scale @ A1

Document Status

As indicated

S2 - Suitable for Information


Project	Origin	Volume	Level	Type	Role	Number	Rev
5002	AWW	KEN	00	DR	A	11001	P02

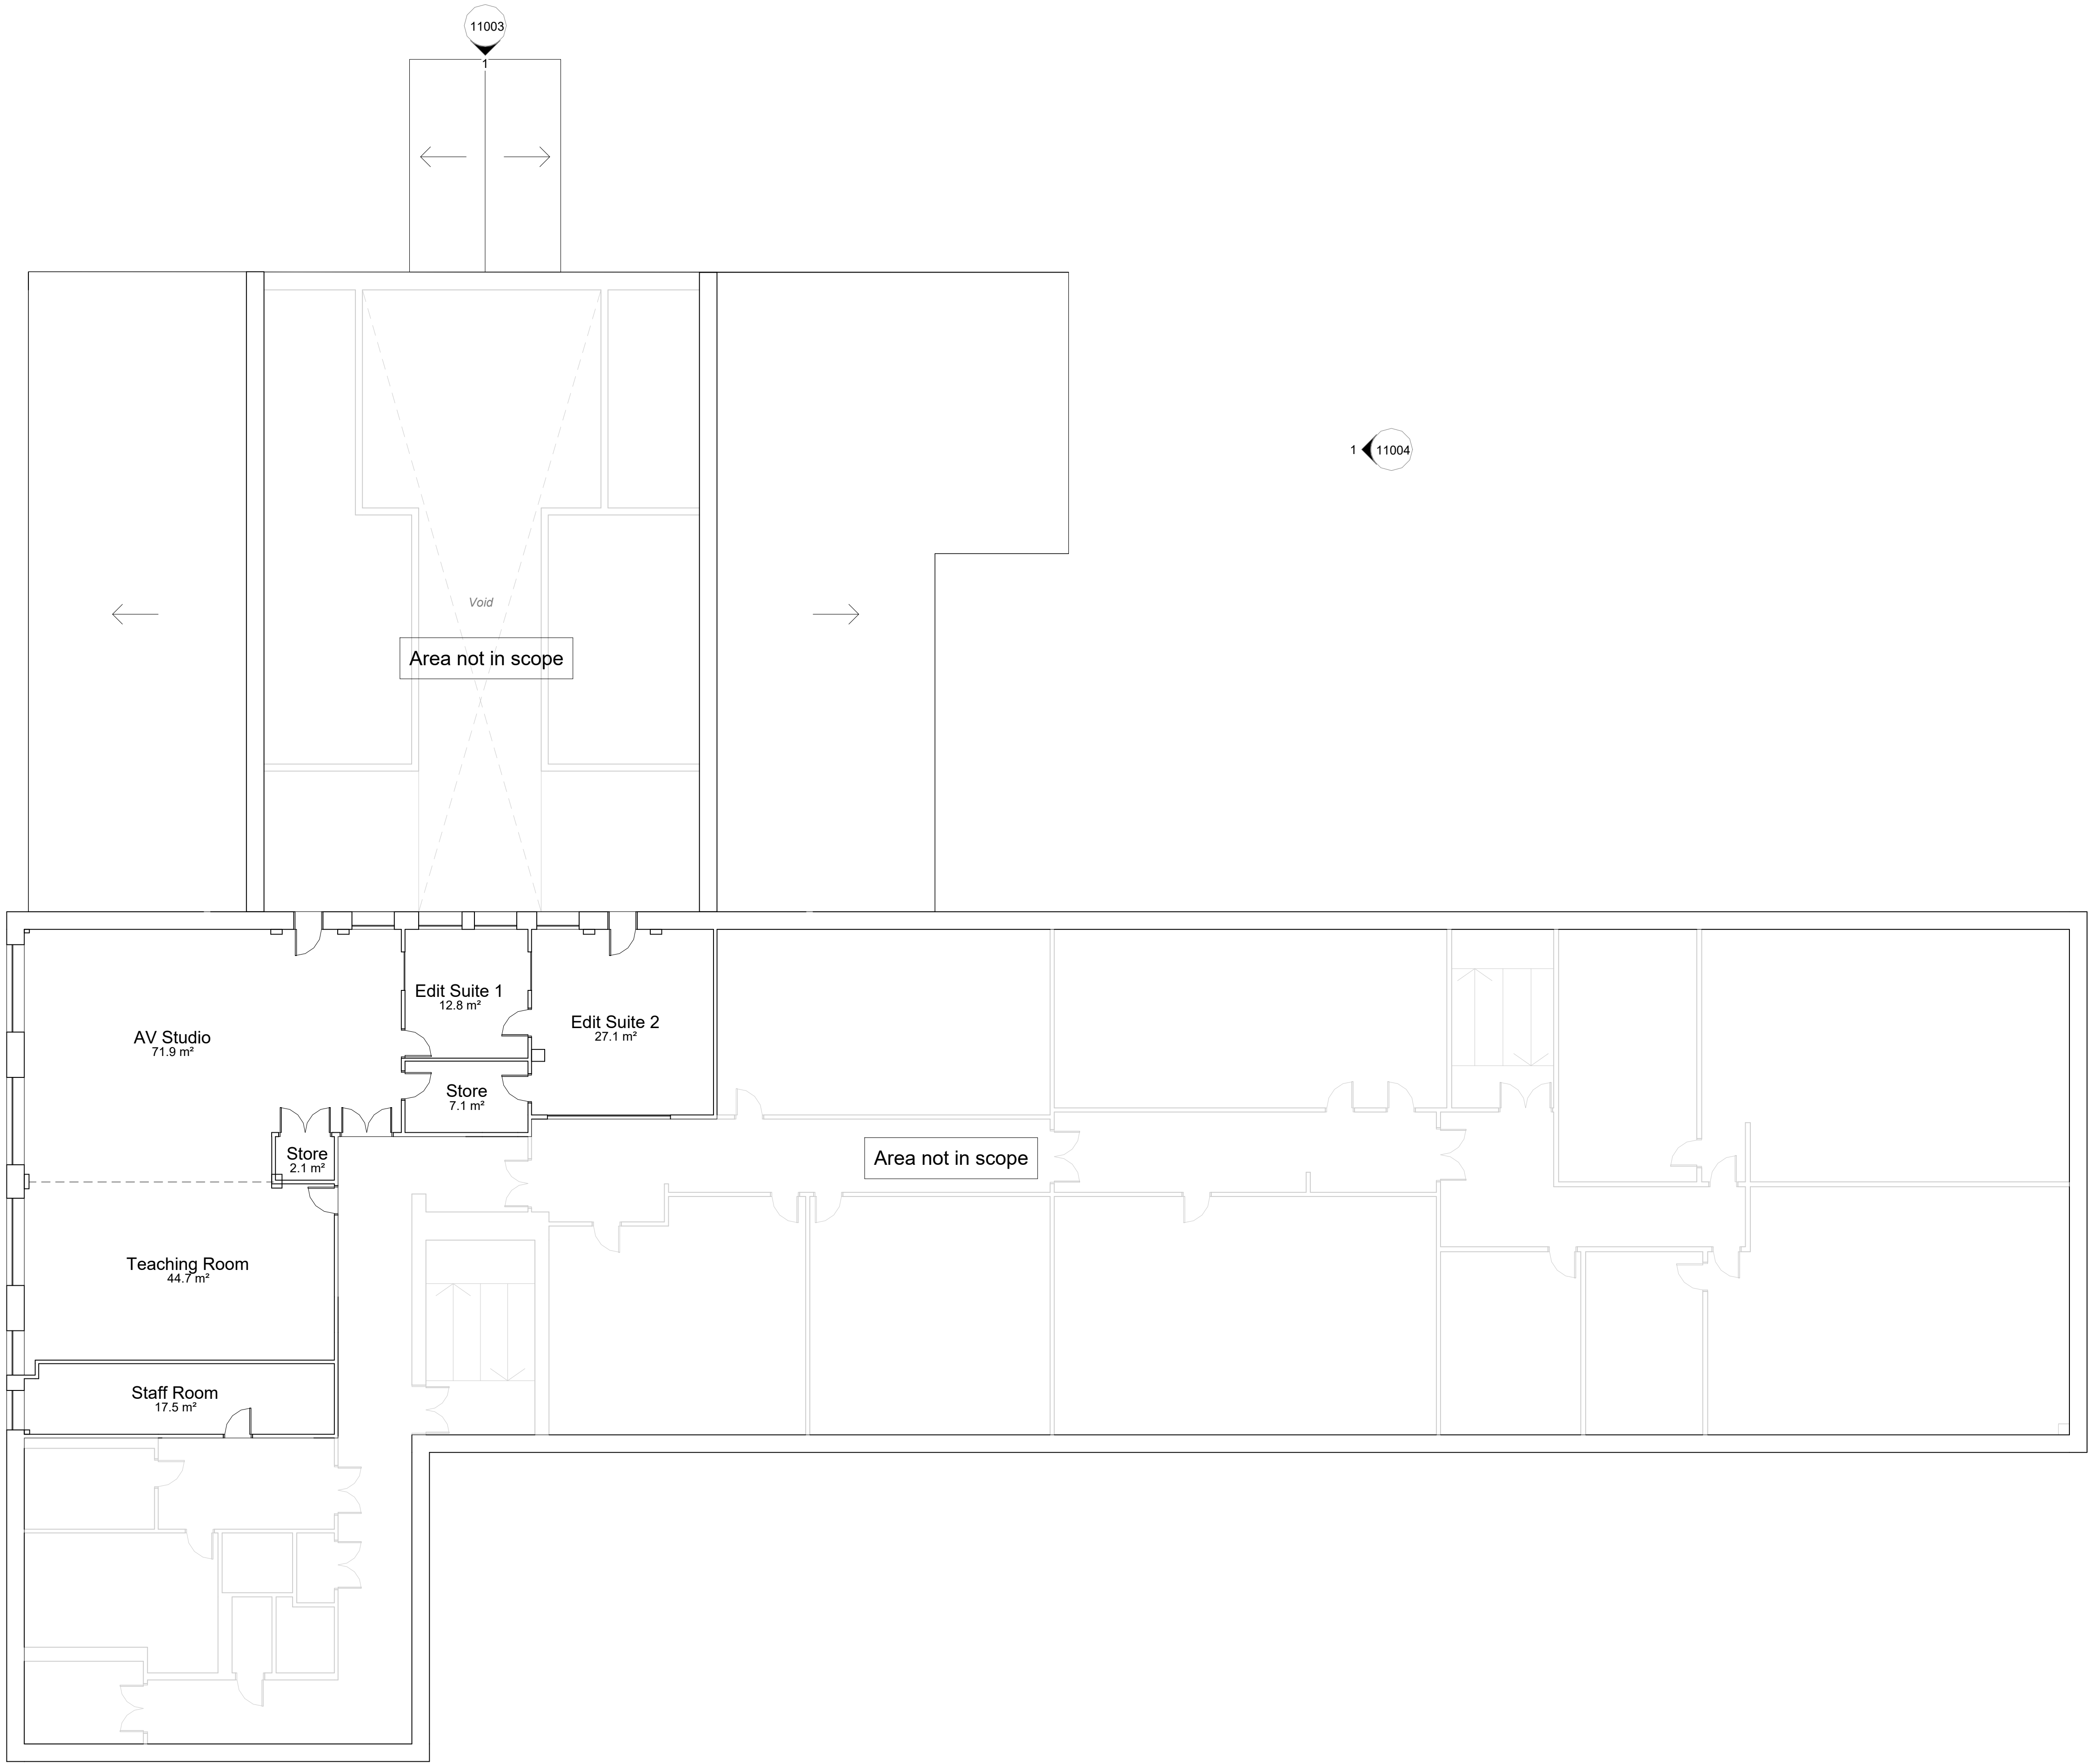

Existing Kennet - First Floor Plan
1 : 100

Notes
Do not scale from this document, unless for the purposes of planning applications where a scale bar is provided. Refer to figured dimensions only. All dimensions to be verified on site prior to construction. Report all discrepancies or ambiguities to the Document Originator immediately. This document is to be read in conjunction with relevant documents, drawings and standards.


Note on Kennet Building Drawings:
This drawing is based on a mixture of measured building surveys and historic record information, the accuracy of which has not been verified. Not all parts of the estate were subject to a measured building survey. The contractor must check any critical setting out dimensions prior to ordering any materials and starting work.

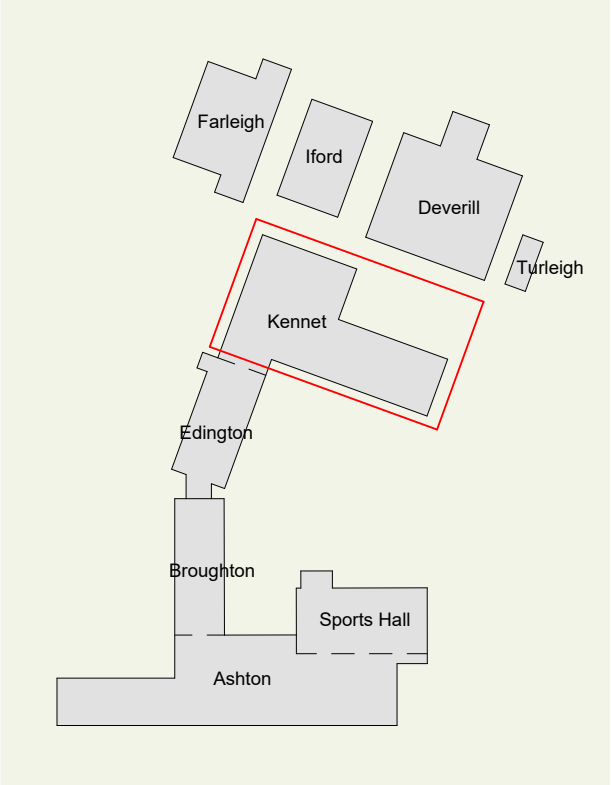

Campus Location Plan
1 : 2000

P02	12.08.26	FOR PLANNING	ON	DCP
P01	10.07.26	DRAFT PLANNING SET	ON	DCP

Rev	Date	Notes	Dm	Chk'd
-----	------	-------	----	-------

 

Document Originator

AWW

London Suite 1.07, Tide Bankside, SE1 9EA 020 7160 6000
Bristol pivot + mark, 48-52 Baldwin Street, BS1 1QB 0117 923 2535

RIBA Chartered Practice www.aww-uk.com

Client
Wiltshire College & University Centre

AWW Project Number 5002 Project Stage RIBA Stage 3

Project Title
Trowbridge College
BA14 0ES

Title
Kennet - Existing First Floor Plan

Scale @ A1 Document Status

As S2 - Suitable for Information

Indicated	Project	Origin	Volume	Level	Type	Role	Number	Rev
	5002	AWW	KEN	01	DR	A	11002	P02

MATERIALS KEY -


1. Profiled metal sheeting
2. Gutter
3. Metal Posts
4. Downpipes
5. New metal sheeting
6. Metal-clad columns

Notes

Do not scale from this document, unless for the purposes of planning applications where a scale bar is provided. Refer to figured dimensions only. All dimensions to be verified on site prior to construction. Report all discrepancies or ambiguities to the Document Originator immediately. This document is to be read in conjunction with relevant documents, drawings and standards.


Note on Kennet Building Drawings:

This drawing is based on a mixture of measured building surveys and historic record information, the accuracy of which has not been verified. Not all parts of the estate were subject to a measured building survey. The contractor must check any critical setting out dimensions prior to ordering any materials and starting work.

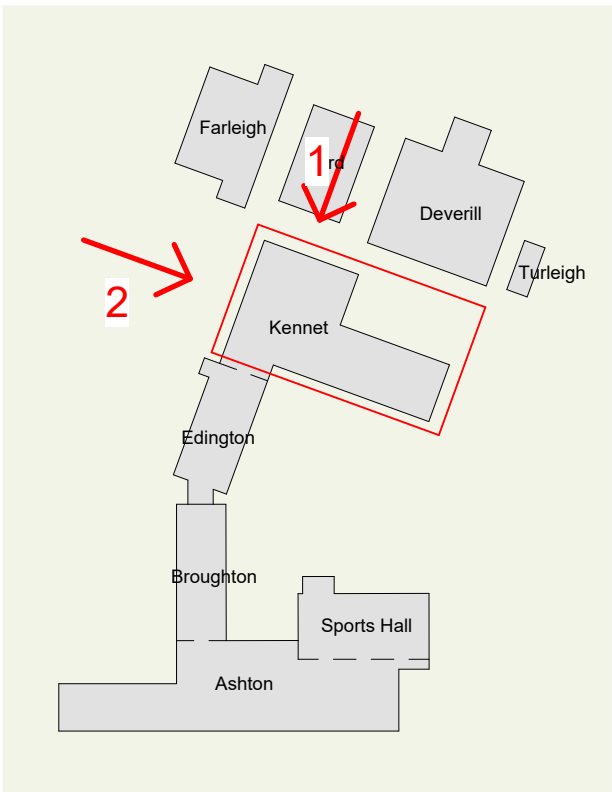

Campus Location Plan

1 : 2000

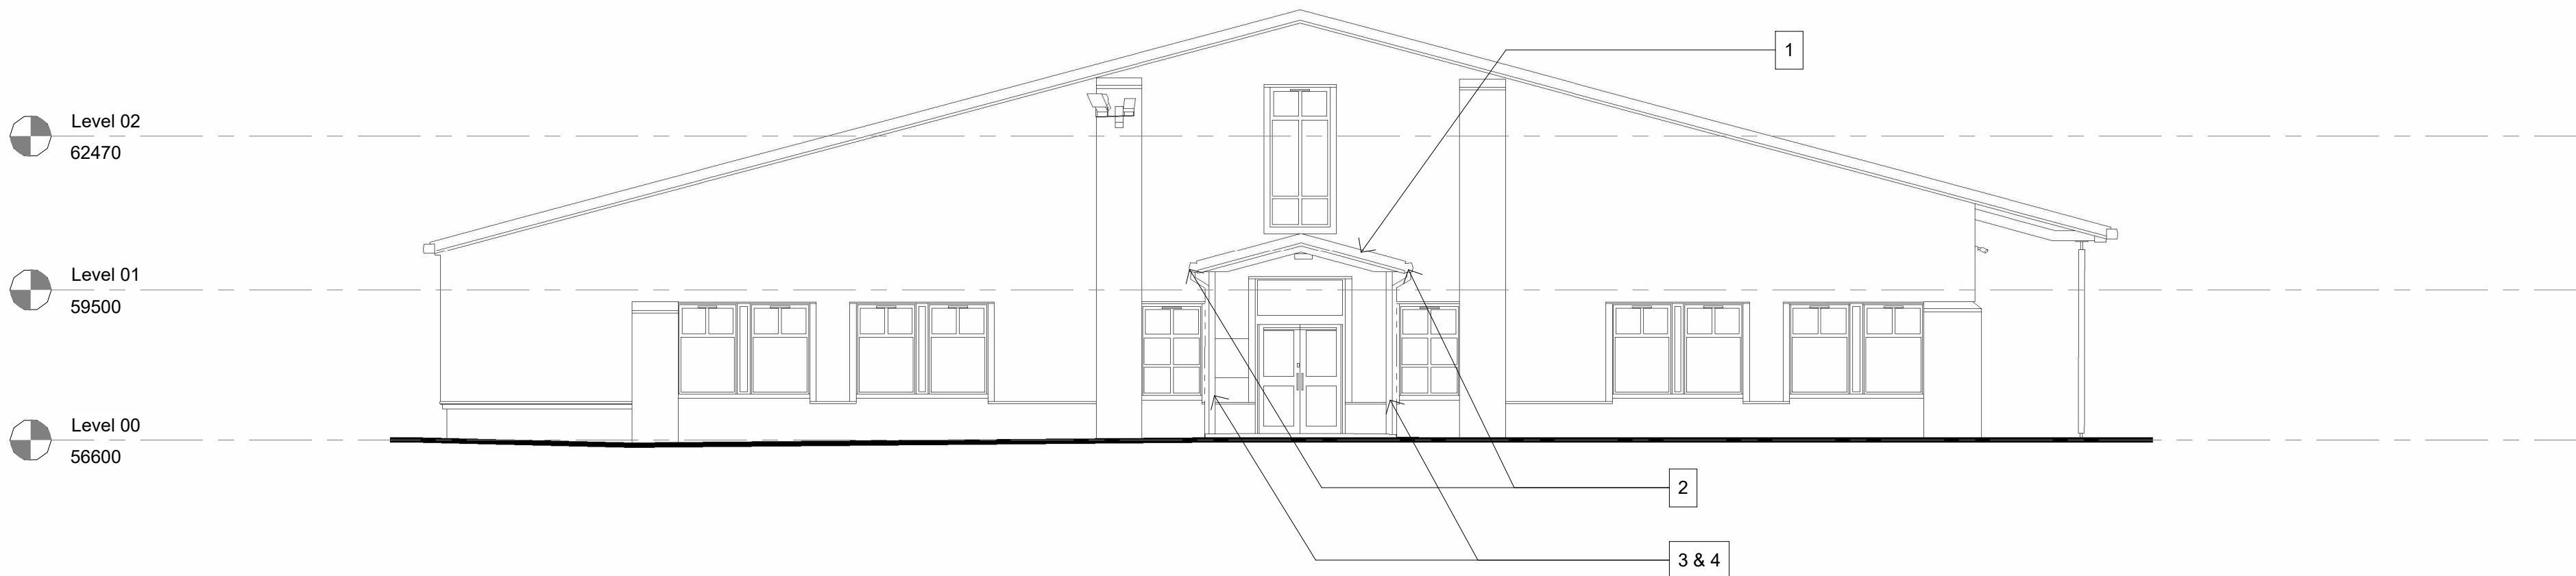

Existing Kennet - Elevation 1 (Front)

1 : 100




Existing Kennet - Elevation 2 (Side)

1 : 100

P01 12.08.26 FOR PLANNING ON DCP

Rev	Date	Notes	Dm	Chk'd
-----	------	-------	----	-------

 

Document Originator

AWW

London Suite 1.07, Tide Bankside, SE1 9EA 020 7160 6000
Bristol Bristol pivot + mark, 48-52 Baldwin Street, BS1 1QB 0117 923 2535

RIBA Chartered Practice

www.aww-uk.com

Client

Wiltshire College & University Centre

AWW Project Number

5002

Project Stage

RIBA Stage 3

Project Title

Trowbridge College

BA14 0ES

Title

Kennet - Existing Elevations 1 and 2

Scale @ A1 Document Status

As S2 - Suitable for Information

Indicated	Project	Origin	Volume	Level	Type	Role	Number	Rev
	5002	AWW	KEN	XX	DR	A	11003	P01

Level 02
62470

Level 01
59500

Level 00
113200

Existing Kennet - Elevation 3 (Side)
1 : 100

Level 02
62470

Level 01
59500

Level 00
113200

Existing Kennet - Elevation 4 (Side)
1 : 100

MATERIALS KEY -


1. Profiled metal sheeting
2. Gutter
3. Metal Posts
4. Downpipes
5. New metal sheeting
6. Metal-clad columns
7. External ducting
8. Vents

Notes

Do not scale from this document, unless for the purposes of planning applications where a scale bar is provided. Refer to figured dimensions only. All dimensions to be verified on site prior to construction. Report all discrepancies or ambiguities to the Document Originator immediately. This document is to be read in conjunction with relevant documents, drawings and standards.

Note on Kennet Building Drawings:

This drawing is based on a mixture of measured building surveys and historic record information, the accuracy of which has not been verified. Not all parts of the estate were subject to a measured building survey. The contractor must check any critical setting out dimensions prior to ordering any materials and starting work.

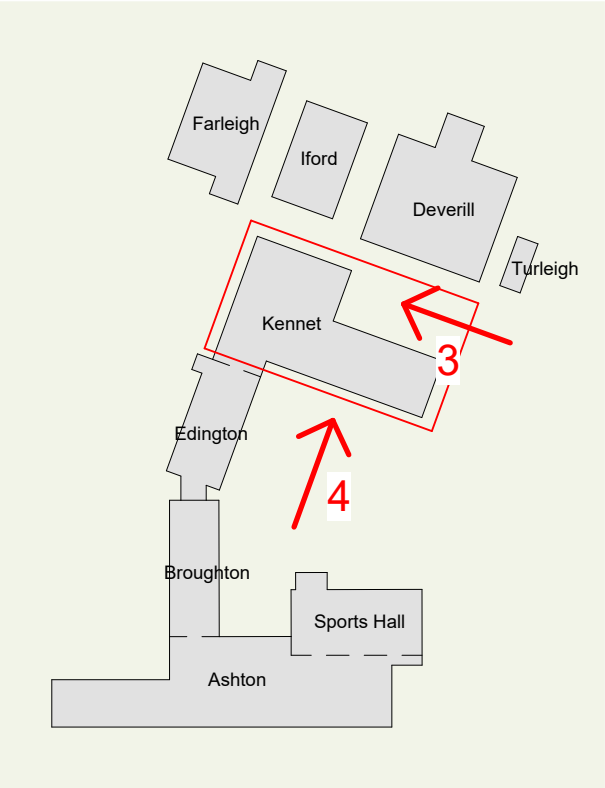

Campus Location Plan
1 : 2000

P01 12.08.26 FOR PLANNING ON DCP

Rev	Date	Notes	Dm	Chk'd
-----	------	-------	----	-------

1 0 1 2 3 4 5
SCALE 1:100 m

Document Originator

AWW

London Suite 1.07, Tide Bankside, SE1 9EA 020 7160 6000
Bristol pivot + mark, 48-52 Baldwin Street, BS1 1QB 0117 923 2636

RIBA Chartered Practice www.aww-uk.com

Client
Wiltshire College & University Centre

AWW Project Number Project Stage
5002 RIBA Stage 3

Project Title
Trowbridge College
BA14 0ES

Title
Kennet - Existing Elevations 3 and 4

Scale @ A1 Document Status
As S2 - Suitable for Information

Indicated	Project	Origin	Volume	Level	Type	Role	Number	Rev
	5002	AWW	KEN	XX	DR	A	11004	P01