


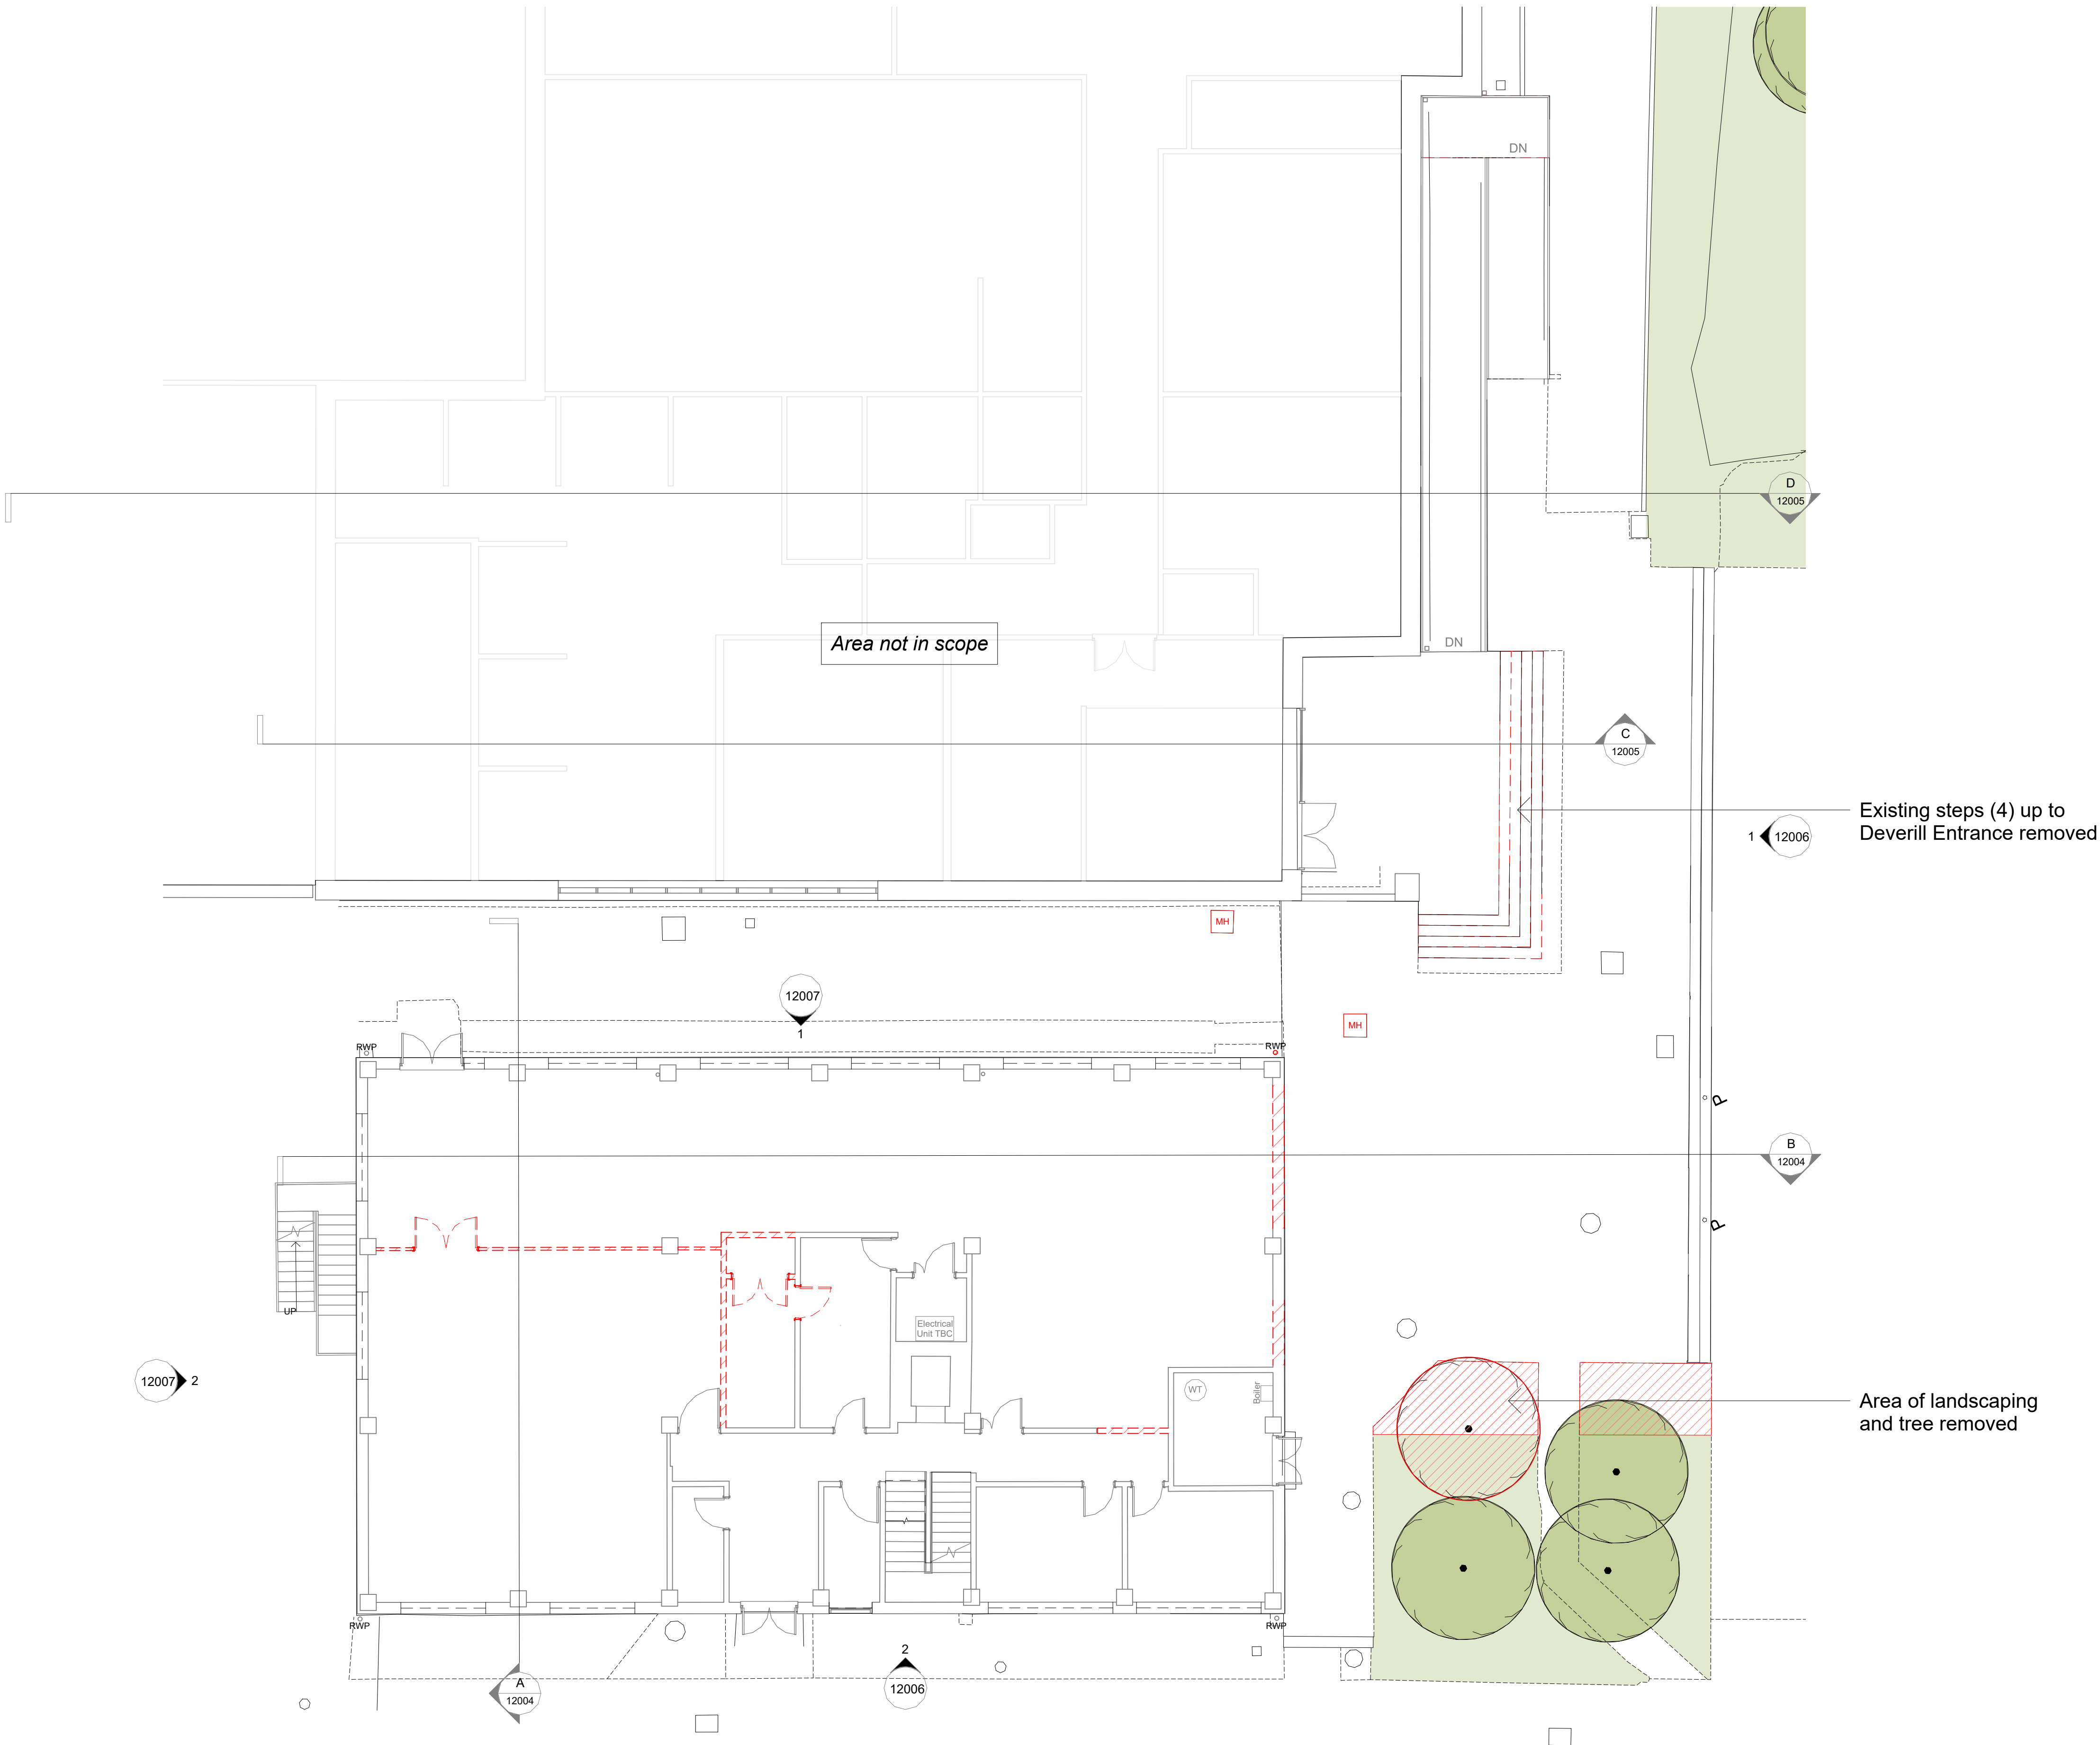


Demolition Iford Building - Ground Floor Plan
1 : 100

Notes

Do not scale from this document, unless for the purposes of planning applications where a scale bar is provided. Refer to figured dimensions only. All dimensions to be verified on site prior to construction. Report all discrepancies or ambiguities to the Document Originator immediately. This document is to be read in conjunction with relevant documents, drawings and standards.

Note on Deverill Building Drawings:

This drawing is based on historic record information only, the accuracy of which has not been verified i.e. this part of the estate has not been subject to a measured building survey. The contractor must check any critical setting out dimensions prior to ordering any materials and starting work.

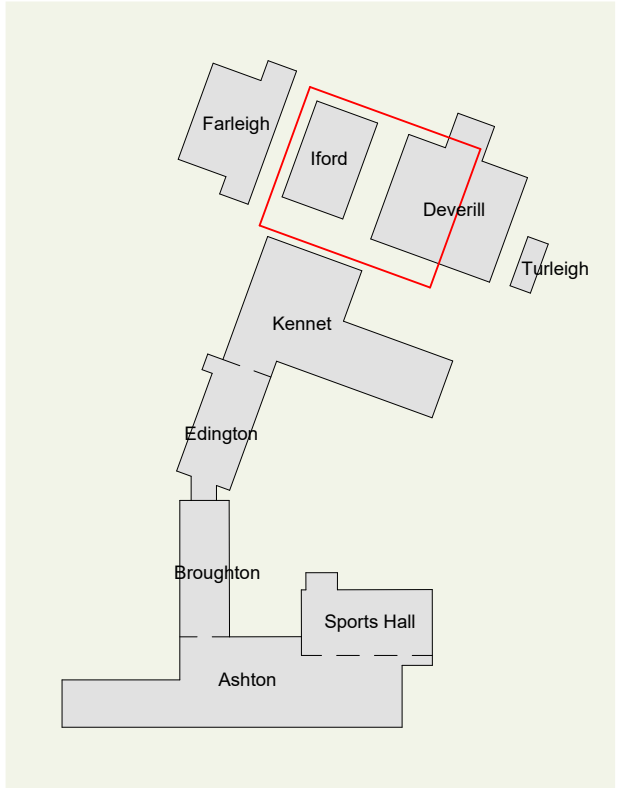


Campus Location Plan
1 : 2000

--- To be demolished

P01 12.08.26 FOR PLANNING ON DCP

Rev	Date	Notes	Dm	Chk'd
-----	------	-------	----	-------

 

Document Originator

AWW

London Suite 1.07, Tide Bankside, SE1 9EA 020 7160 6000
Bristol pivot + mark, 48-52 Baldwin Street, BS1 1QB 0117 923 2635

RIBA Chartered Practice www.aww-uk.com

Client
Wiltshire College & University Centre

AWW Project Number 5002 Project Stage RIBA Stage 3


Project Title
Trowbridge College
BA14 0ES

Title
Iford & Deverill - Demolition Ground Floor Plan

Scale @ A1 Document Status

As S2 - Suitable for Information

Indicated	Project	Origin	Volume	Level	Type	Role	Number	Rev
	5002	AWW	IF	00	DR	A	12001	P01

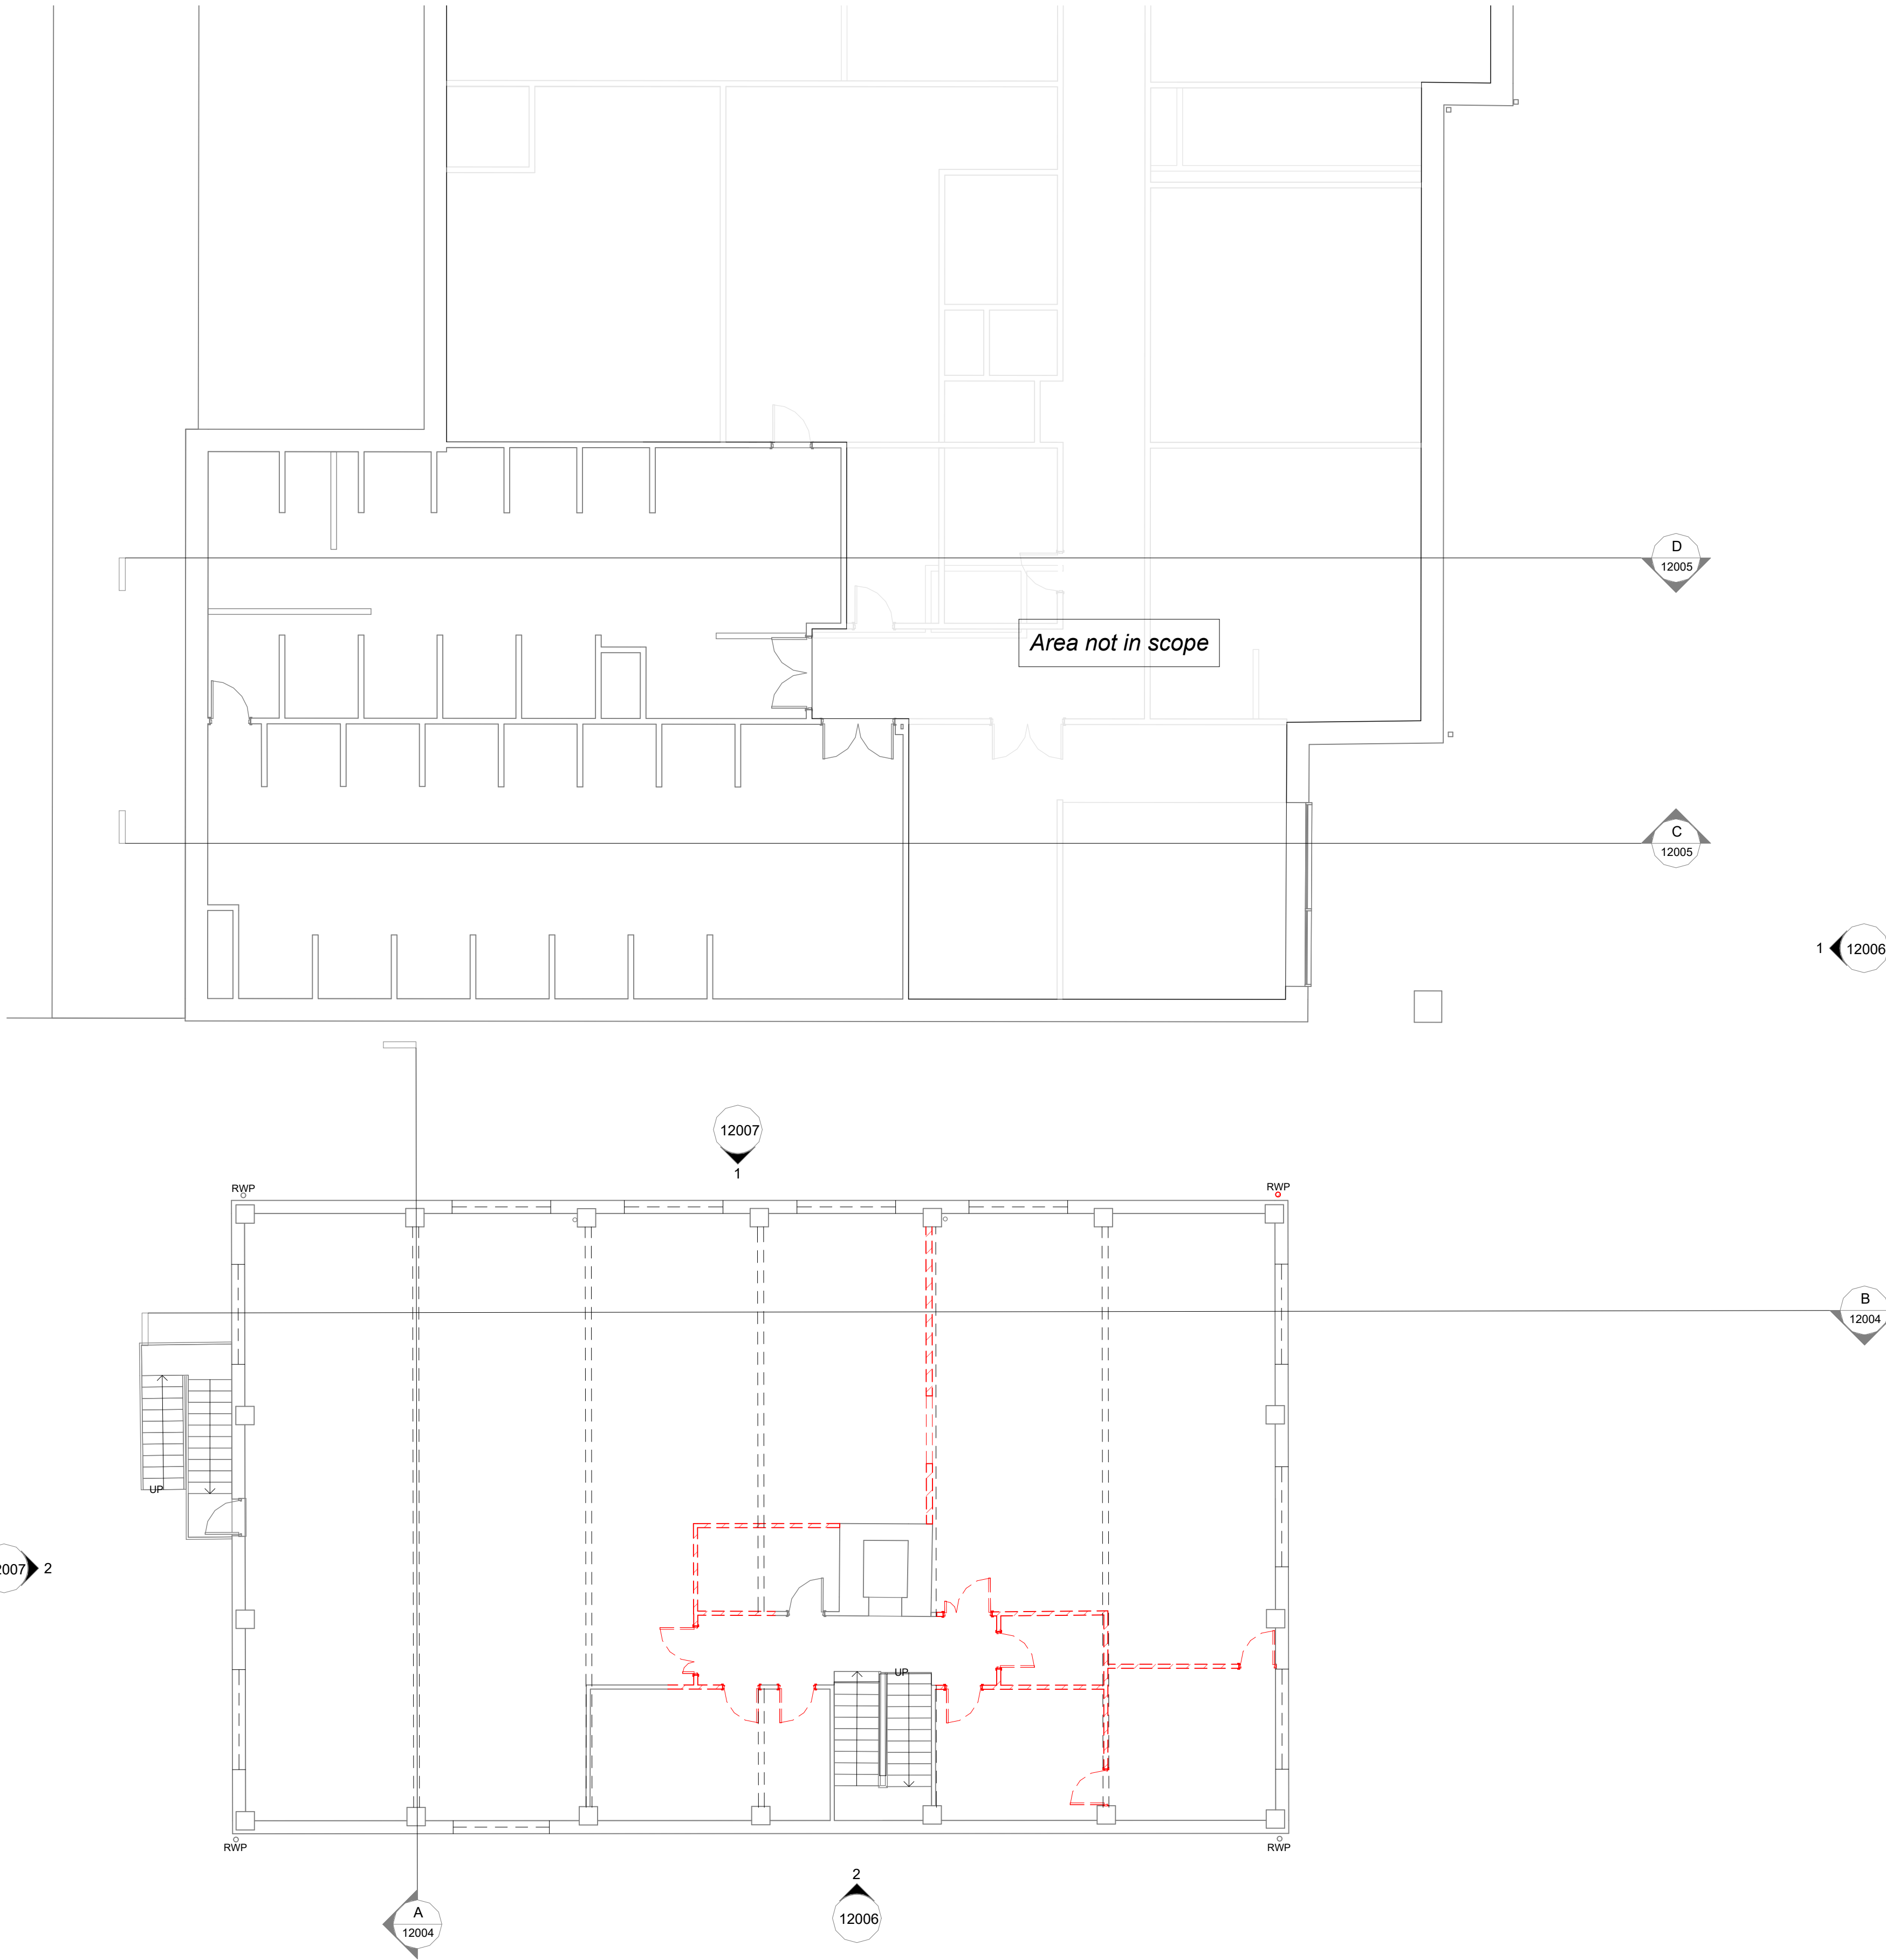


Demolition Iford Building - First Floor Plan
1 : 100

Notes

Do not scale from this document, unless for the purposes of planning applications where a scale bar is provided. Refer to figured dimensions only. All dimensions to be verified on site prior to construction. Report all discrepancies or ambiguities to the Document Originator immediately. This document is to be read in conjunction with relevant documents, drawings and standards.

Note on Deverill Building Drawings:

This drawing is based on historic record information only, the accuracy of which has not been verified i.e. this part of the estate has not been subject to a measured building survey. The contractor must check any critical setting out dimensions prior to ordering any materials and starting work.

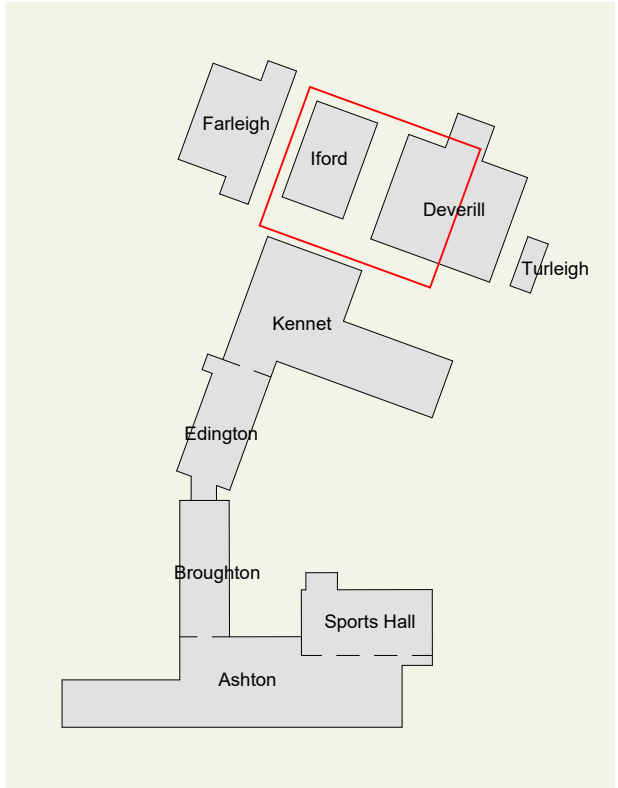


Campus Location Plan
1 : 2000

--- To be demolished

P01 12.08.26 FOR PLANNING ON DCP

Rev	Date	Notes	Dm	Chk'd
-----	------	-------	----	-------

 

Document Originator

AWW

London Suite 1.07, Tide Bankside, SE1 9EA 020 7160 6000
Bristol pivot + mark, 48-52 Baldwin Street, BS1 1QB 0117 923 2535

RIBA Chartered Practice www.aww-uk.com

Client
Wiltshire College & University Centre

AWW Project Number 5002 Project Stage RIBA Stage 3


Project Title
Trowbridge College
BA14 0ES

Title
Iford & Deverill - Demolition First Floor Plan

Scale @ A1 Document Status

As S2 - Suitable for Information


Indicated	Project	Origin	Volume	Level	Type	Role	Number	Rev
	5002	AWW	IF	01	DR	A	12002	P01

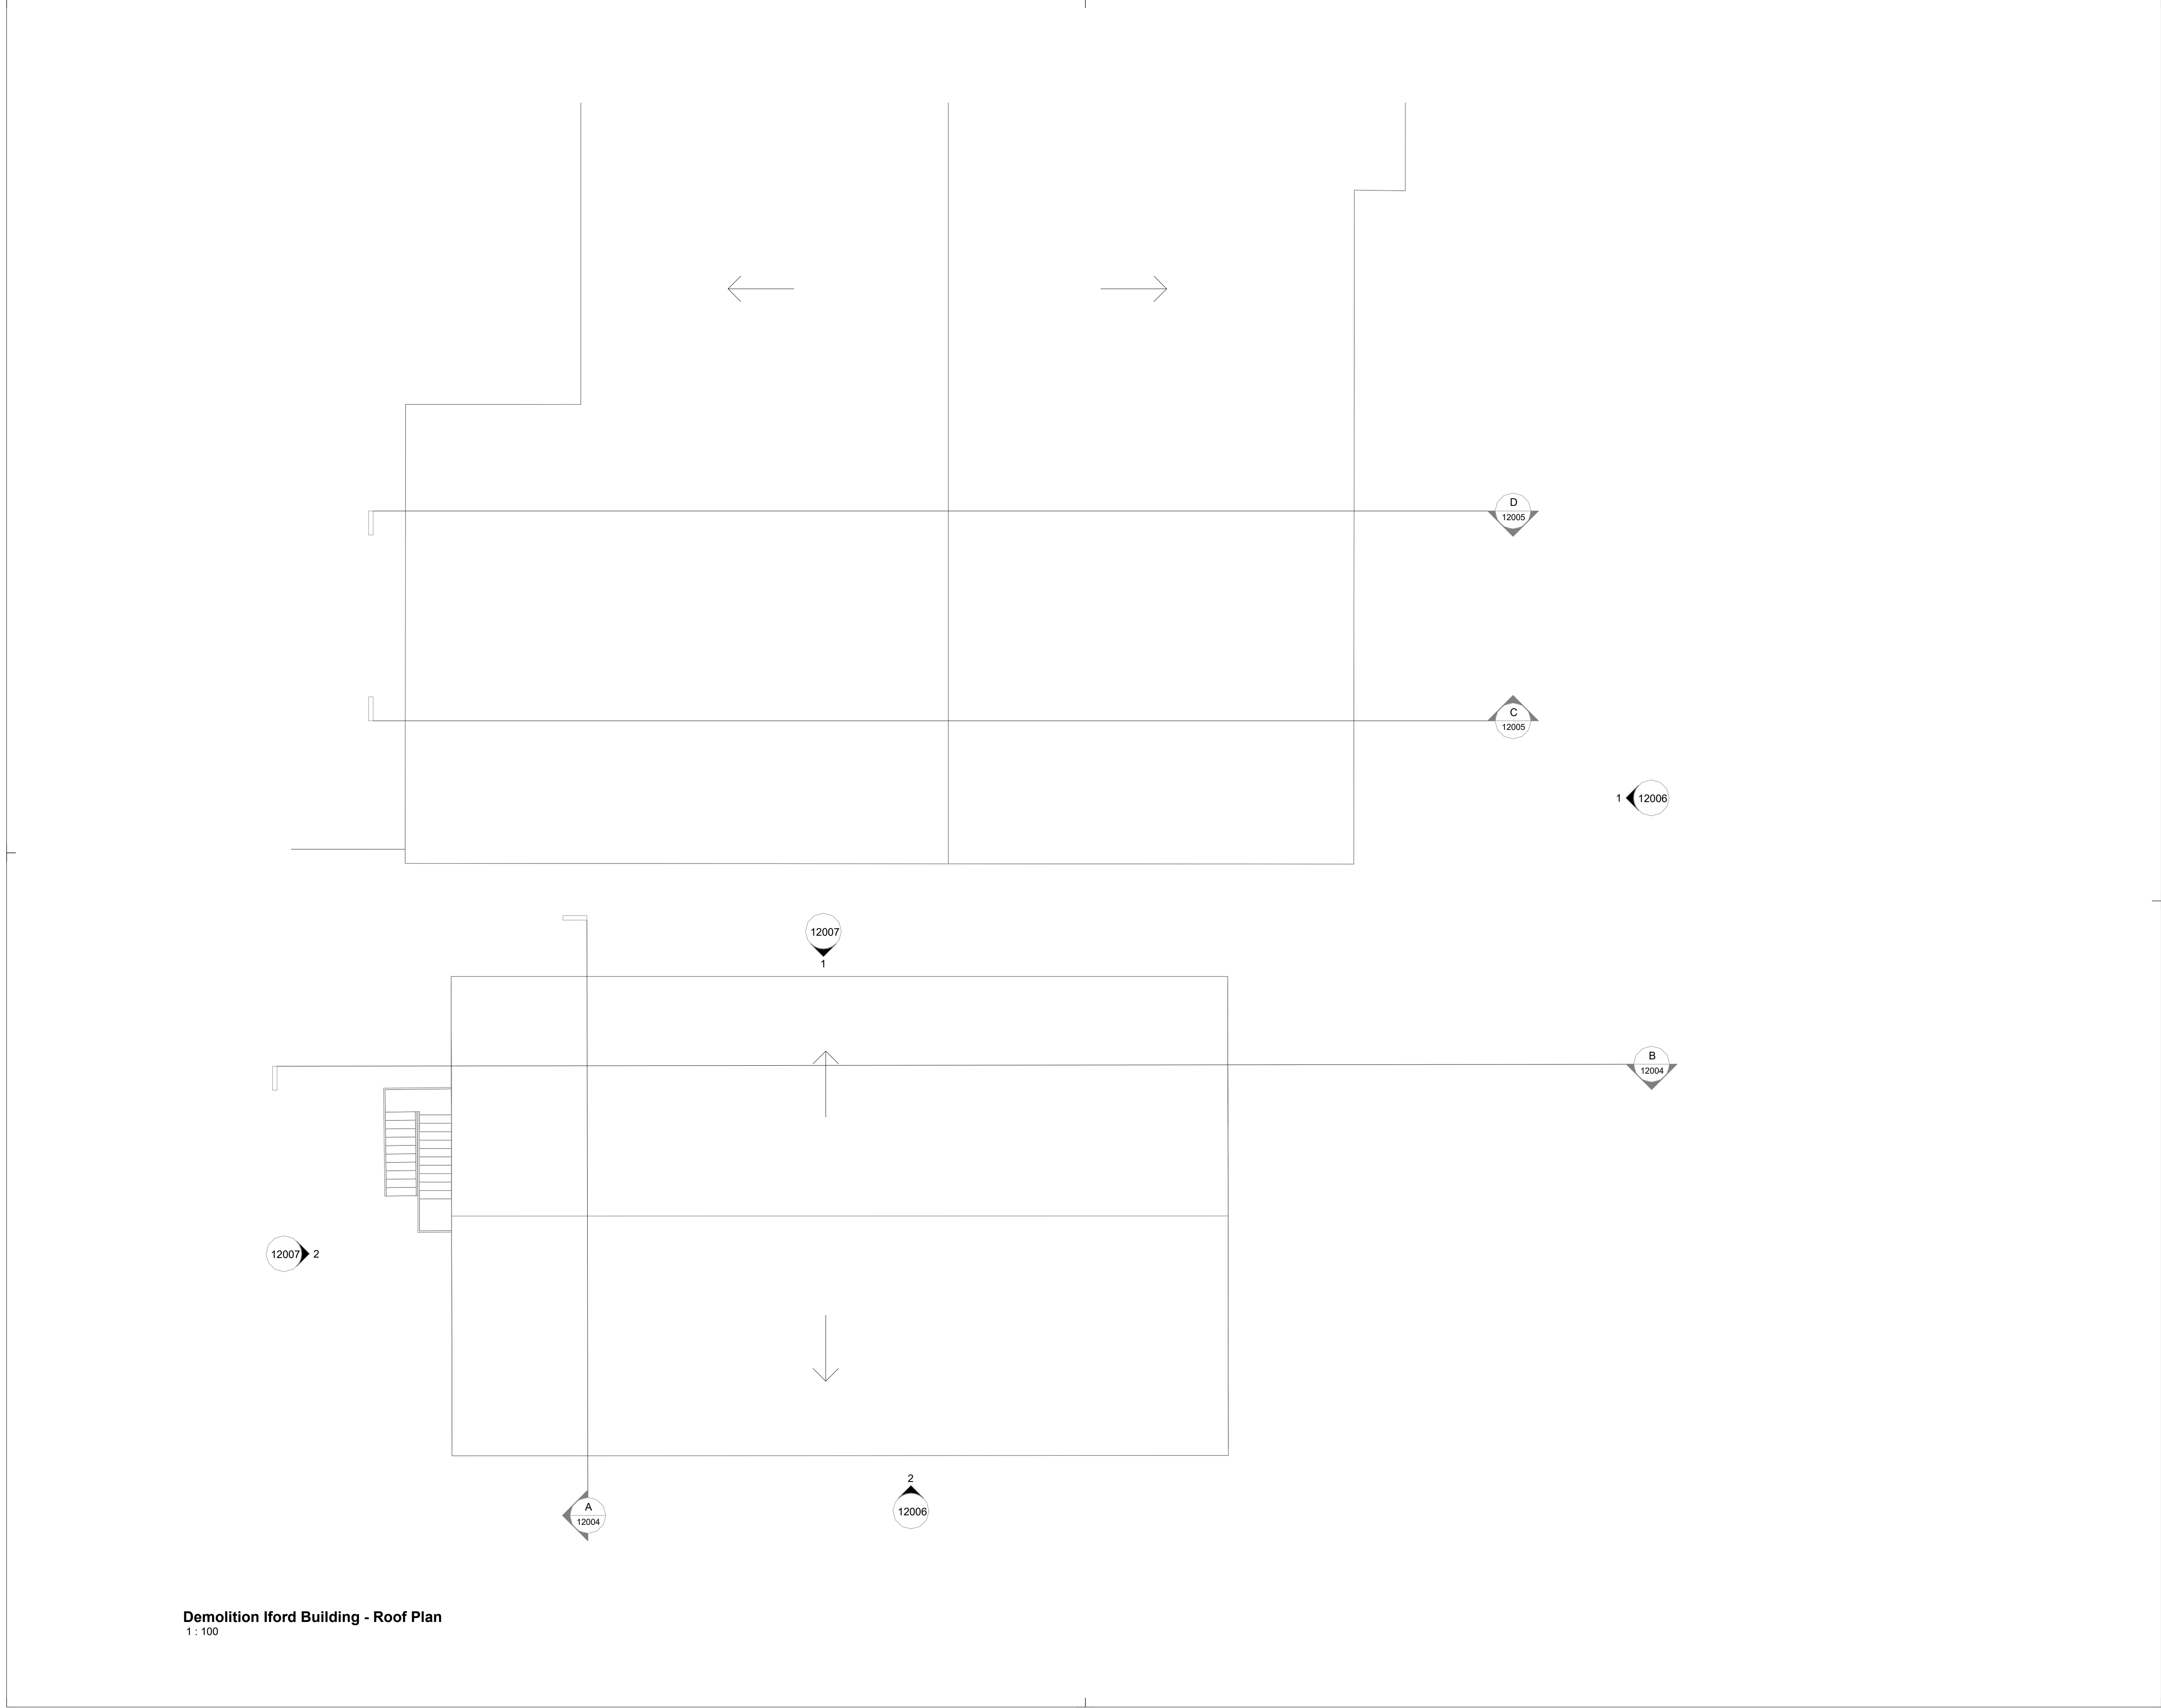

Notes

Do not scale from this document, unless for the purposes of planning applications where a scale bar is provided. Refer to figured dimensions only. All dimensions to be verified on site prior to construction. Report all discrepancies or ambiguities to the Document Originator immediately. This document is to be read in conjunction with relevant documents, drawings and standards.

Note on Deverill Building Drawings:
This drawing is based on historic record information only, the accuracy of which has not been verified i.e. this part of the estate has not been subject to a measured building survey. The contractor must check any critical setting out dimensions prior to ordering any materials and starting work.

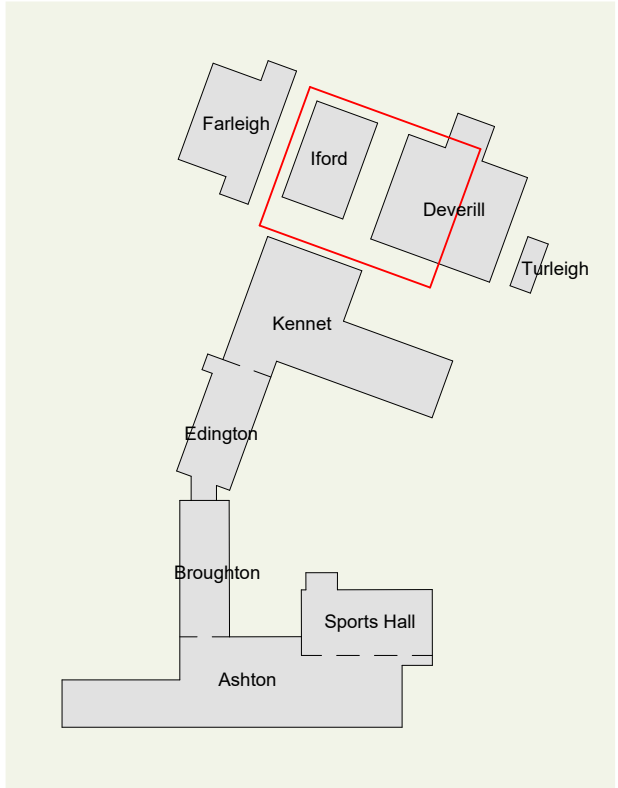

Campus Location Plan
1 : 2000

--- To be demolished

P0112.08.26FOR PLANNINGON DCP

Rev	Date	Notes	Dm	Chk'd
-----	------	-------	----	-------

1012345
SCALE 1:100m

Document Originator

AWW

London Suite 1.07, Tide Bankside, SE1 9EA020 7160 6000
Bristol pivot + mark, 48-52 Baldwin Street, BS1 1QB0117 923 2535

RIBA Chartered Practicewww.aww-uk.com

Client
Wiltshire College & University Centre

AWW Project Number
5002

Project Stage
RIBA Stage 3


Project Title
Trowbridge College
BA14 OES

Title
Iford & Deverill - Demolition Roof Plan


Scale @ A1Document Status

AsS2 - Suitable for Information

Indicated Project	Origin	Volume	Level	Type	Role	Number	Rev
5002	AWW	IF	RF	DR	A	12003	P01

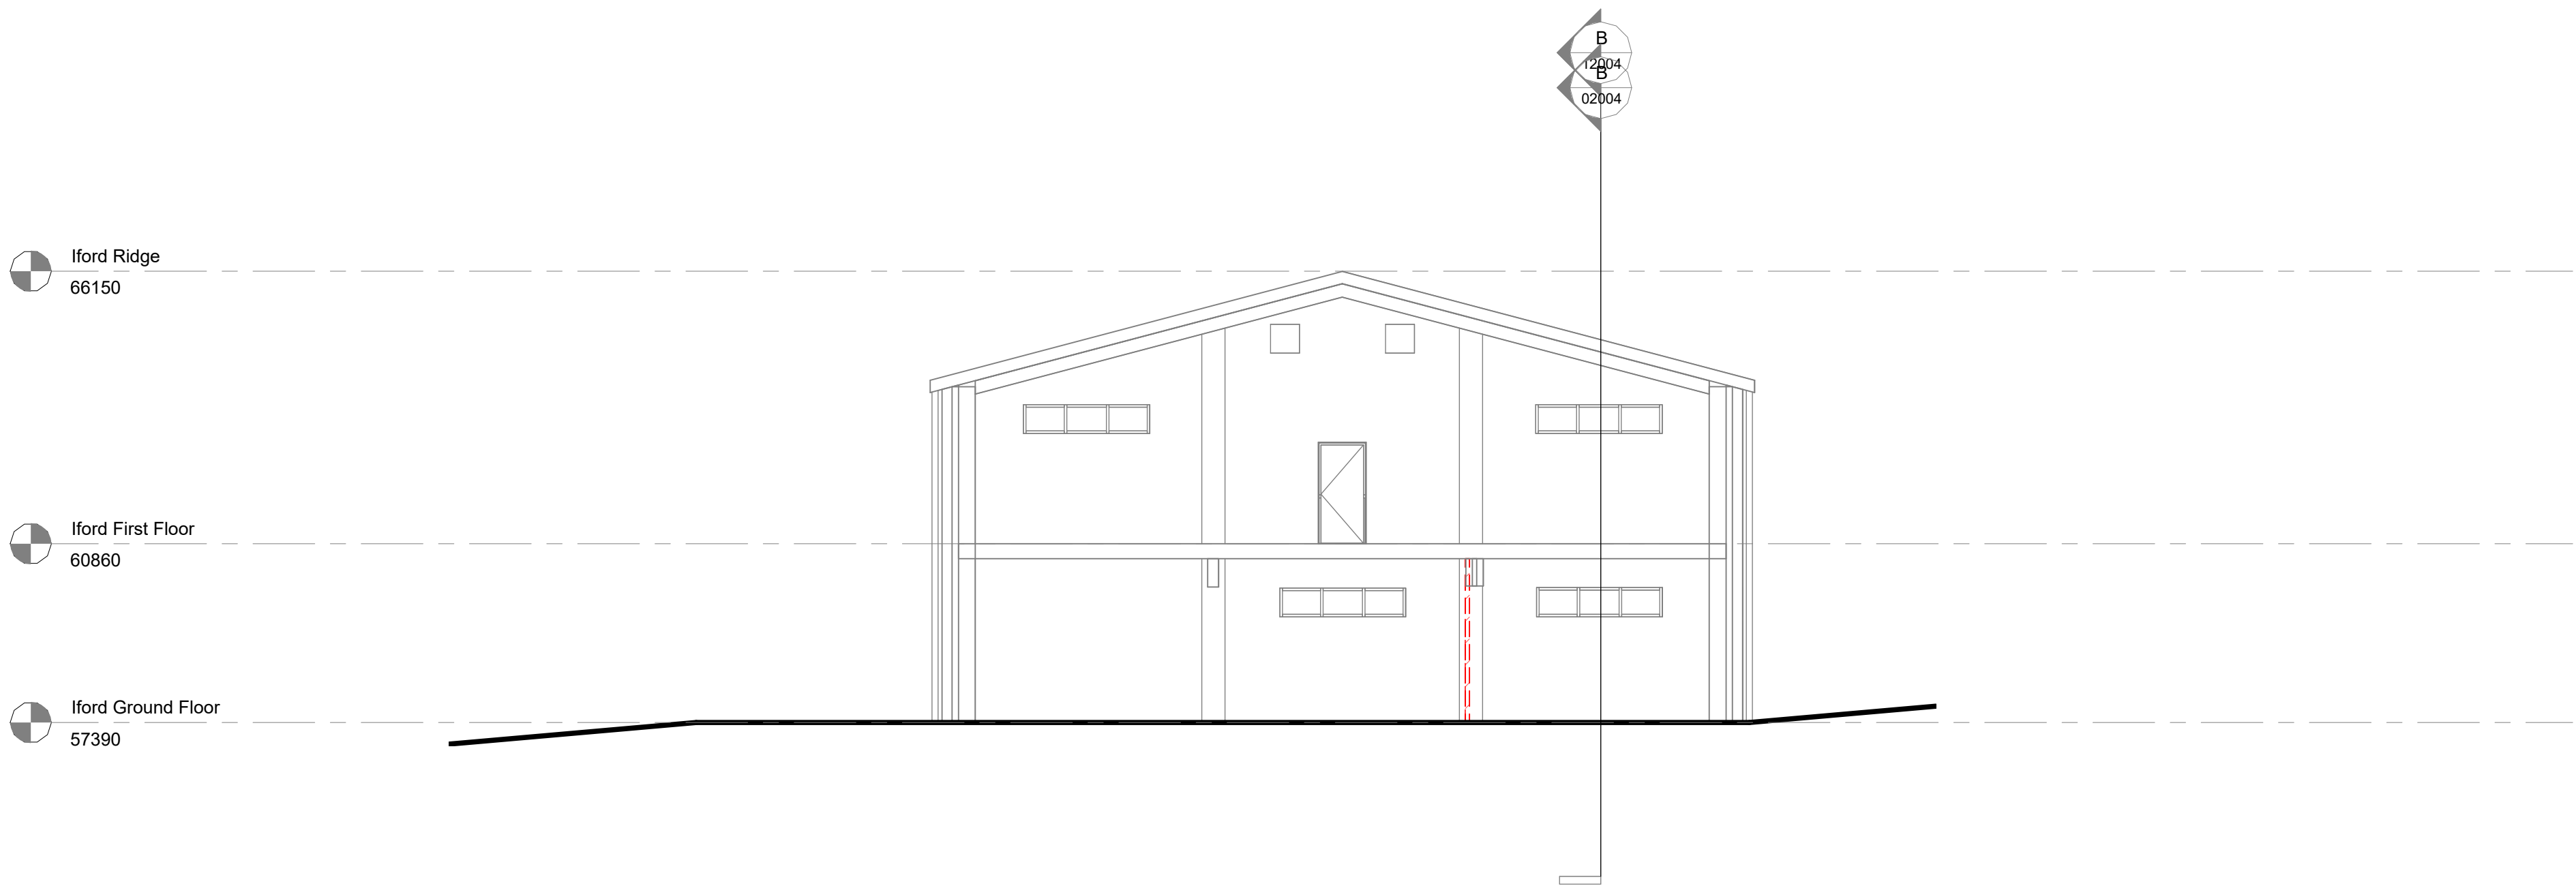

Demolition Iford Building - Section A
1 : 100

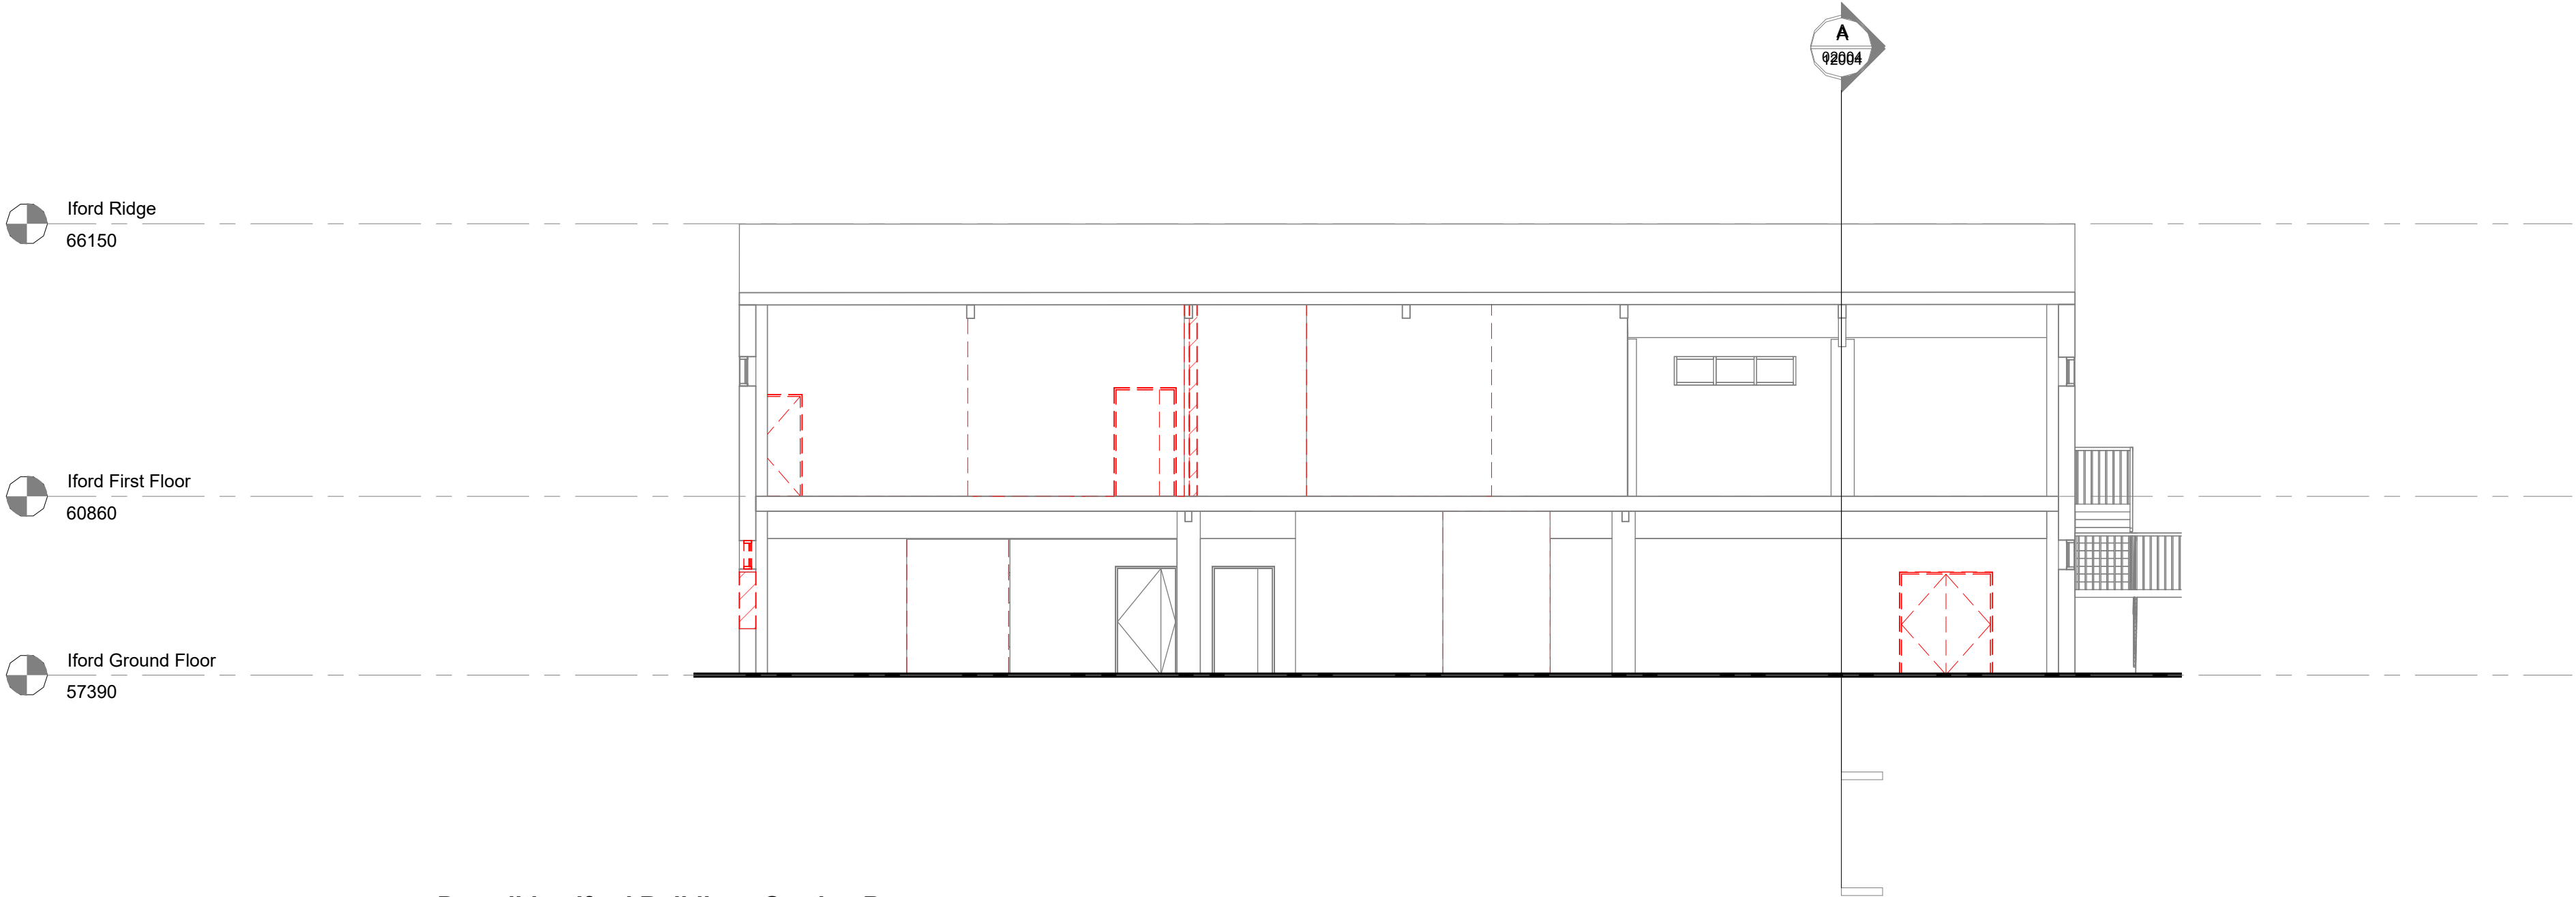


Demolition Iford Building - Section B
1 : 100

Notes

Do not scale from this document, unless for the purposes of planning applications where a scale bar is provided. Refer to figured dimensions only. All dimensions to be verified on site prior to construction. Report all discrepancies or ambiguities to the Document Originator immediately. This document is to be read in conjunction with relevant documents, drawings and standards.

Note on Devernill Building Drawings:
This drawing is based on historic record information only, the accuracy of which has not been verified i.e. this part of the estate has not been subject to a measured building survey. The contractor must check any critical setting out dimensions prior to ordering any materials and starting work.

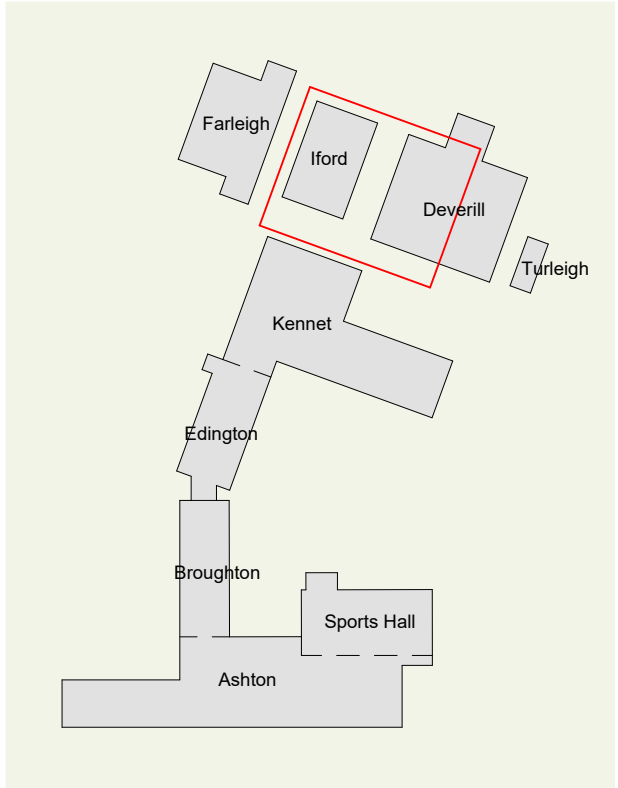

Campus Location Plan
1 : 2000

--- To be demolished

P01	12.08.26	FOR PLANNING	ON	DCP
Rev	Date	Notes	Dm	Chk'd
1	0	1	2	3
4	5			
SCALE 1:100				

Document Originator

AWW

London Suite 1.07, Tide Bankside, SE1 9EA 020 7160 6000
Bristol pivot + mark, 48-52 Baldwin Street, BS1 1QB 0117 923 2535

RIBA Chartered Practice www.aww-uk.com

Client
Wiltshire College & University Centre

AWW Project Number	Project Stage
5002	RIBA Stage 3
Project Title	
Trowbridge College	
BA14 0ES	


Title
Iford - Demolition Section A and B

Scale @ A1 Document Status


As S2 - Suitable for Information

indicated

Project	Origin	Volume	Level	Type	Role	Number	Rev
5002	AWW	IF	XX	DR	A	12004	P01

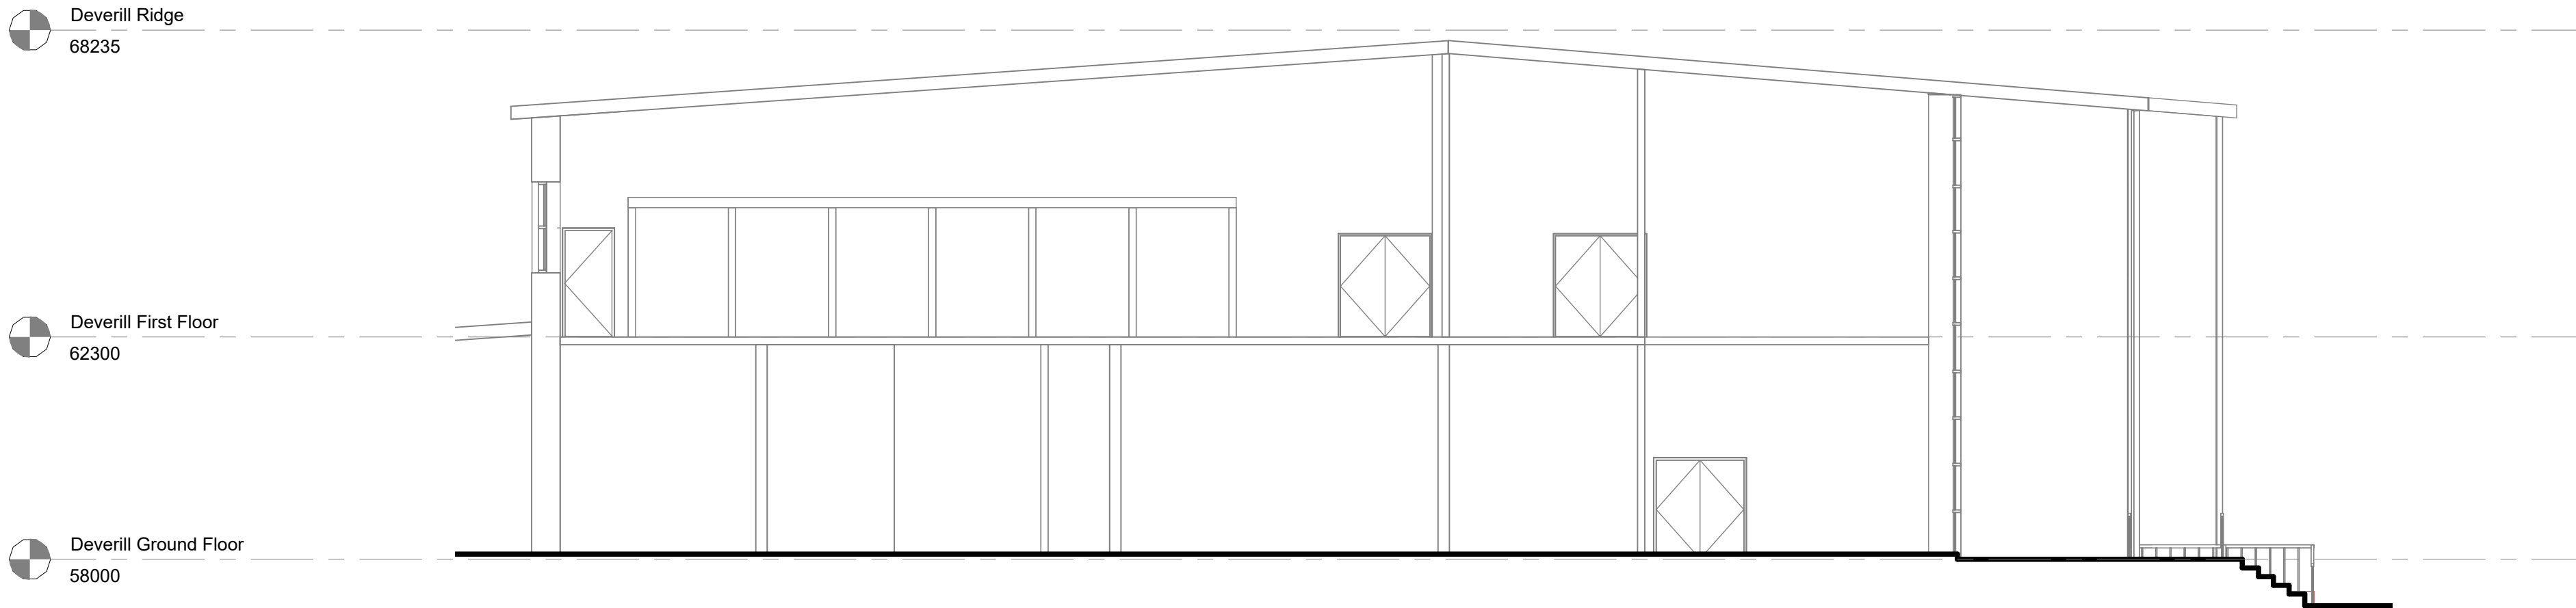


Demolition Deverill Building - Section C
1 : 100

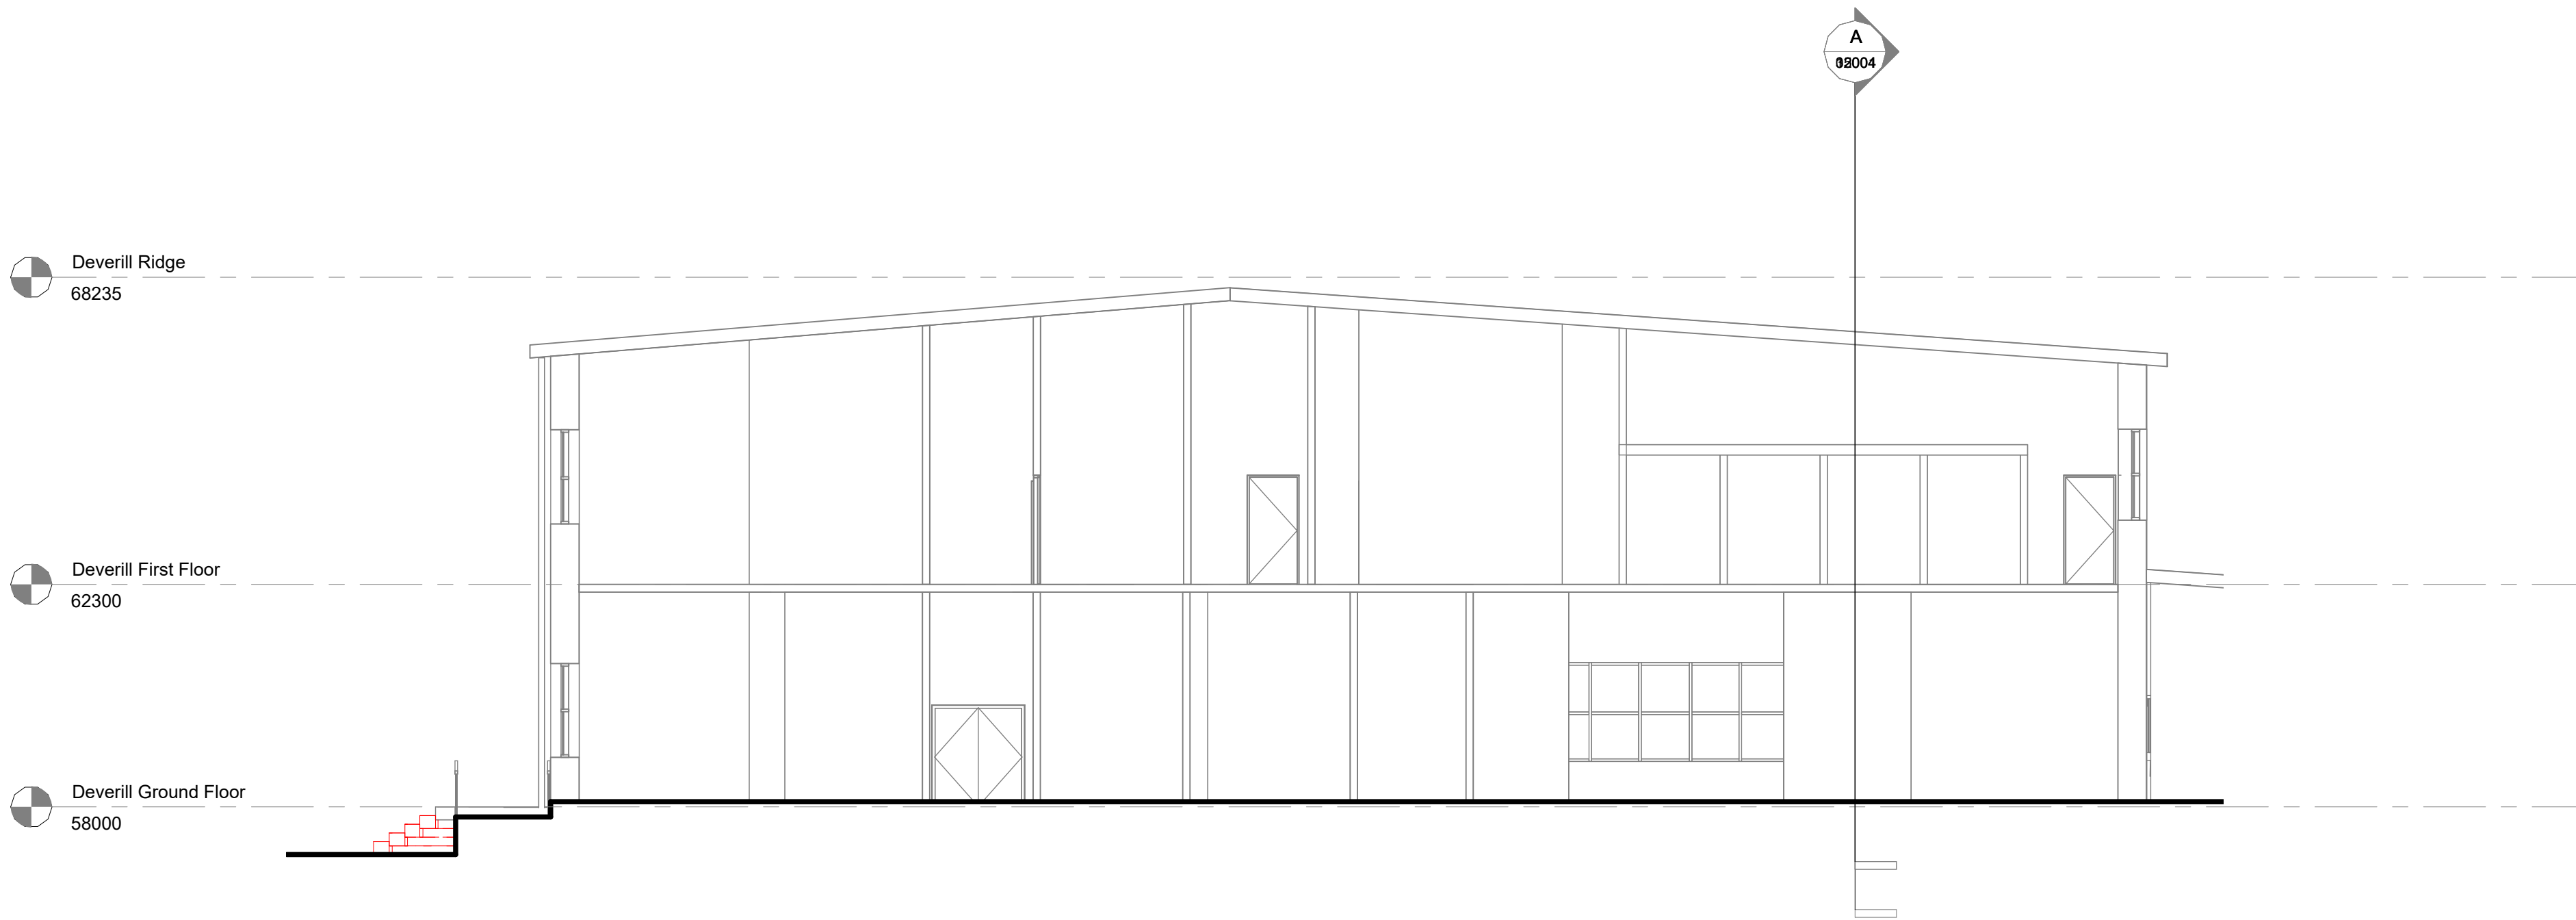

Demolition Deverill Building - Section D
1 : 100

Notes
Do not scale from this document, unless for the purposes of planning applications where a scale bar is provided. Refer to figured dimensions only. All dimensions to be verified on site prior to construction. Report all discrepancies or ambiguities to the Document Originator immediately. This document is to be read in conjunction with relevant documents, drawings and standards.

Note on Deverill Building Drawings:
This drawing is based on historic record information only, the accuracy of which has not been verified i.e. this part of the estate has not been subject to a measured building survey. The contractor must check any critical setting out dimensions prior to ordering any materials and starting work.

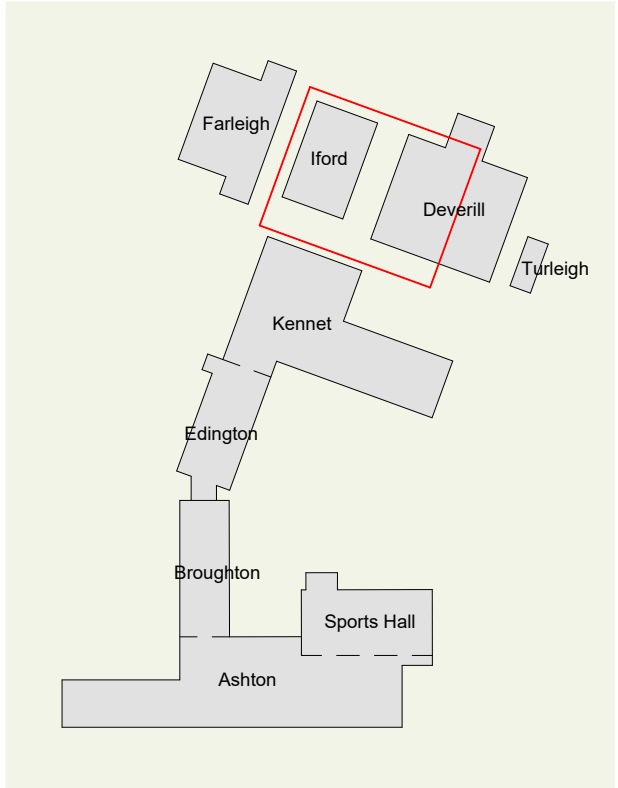


Campus Location Plan
1 : 2000

--- To be demolished

P01 12.08.26 FOR PLANNING ON DCP

Rev	Date	Notes	Dm	Chk'd
-----	------	-------	----	-------

 

Document Originator

AWW

London Suite 1.07, Tide Bankside, SE1 9EA 020 7160 6000
Bristol pivot + mark, 48-52 Baldwin Street, BS1 1QB 0117 923 2535

RIBA Chartered Practice www.aww-uk.com

Client
Wiltshire College & University Centre

AWW Project Number 5002 Project Stage RIBA Stage 3


Project Title
Trowbridge College
BA14 0ES

Title
Deverill - Demolition Section C and D


Scale @ A1 Document Status

As S2 - Suitable for Information

Indicated Project	Origin	Volume	Level	Type	Role	Number	Rev
5002	AWW	IF	XX	DR	A	12005	P01

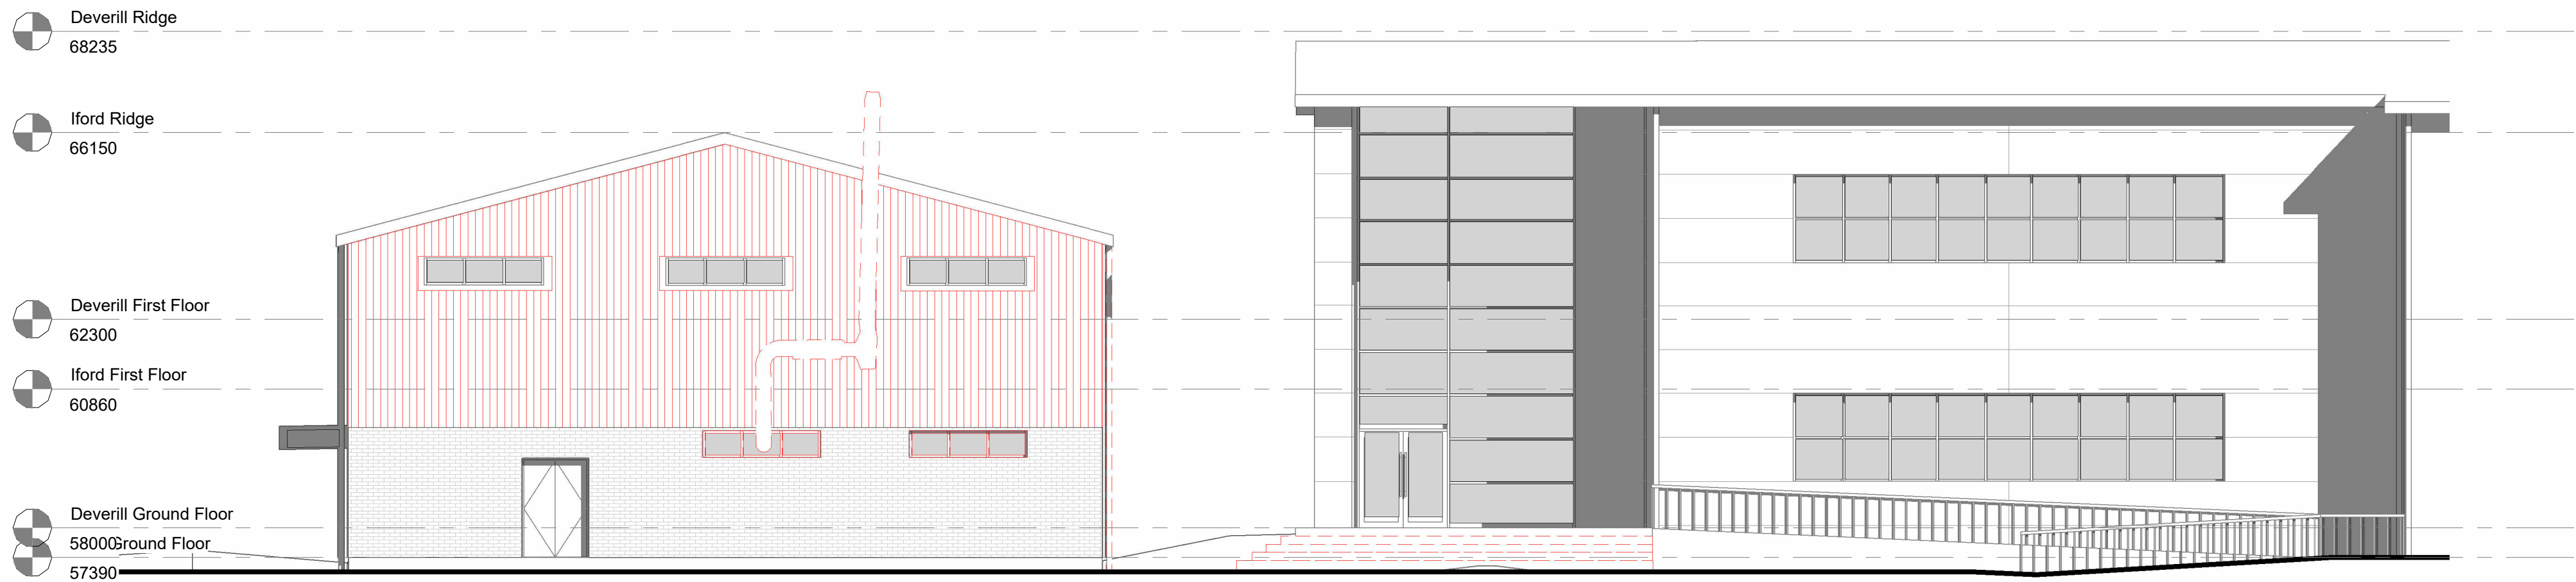


Demolition Deverill Building - Elevation 1 (Front)
1 : 100

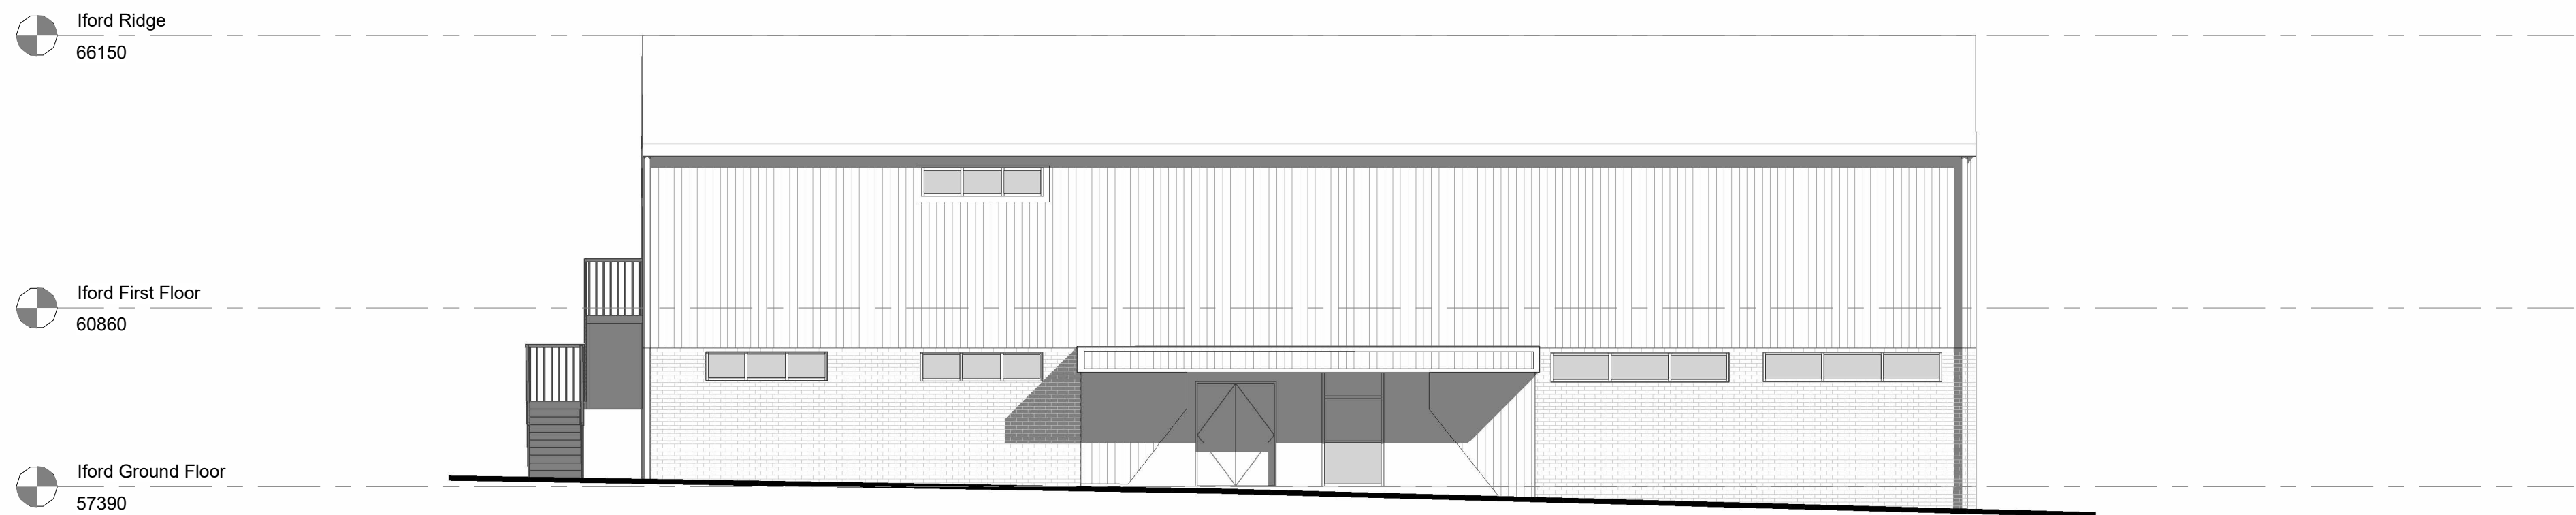

Demolition Iford Building - Elevation 2 (Front)
1 : 100

Notes
Do not scale from this document, unless for the purposes of planning applications where a scale bar is provided. Refer to figured dimensions only. All dimensions to be verified on site prior to construction. Report all discrepancies or ambiguities to the Document Originator immediately. This document is to be read in conjunction with relevant documents, drawings and standards.

Note on Deverill Building Drawings:
This drawing is based on historic record information only, the accuracy of which has not been verified i.e. this part of the estate has not been subject to a measured building survey. The contractor must check any critical setting out dimensions prior to ordering any materials and starting work.

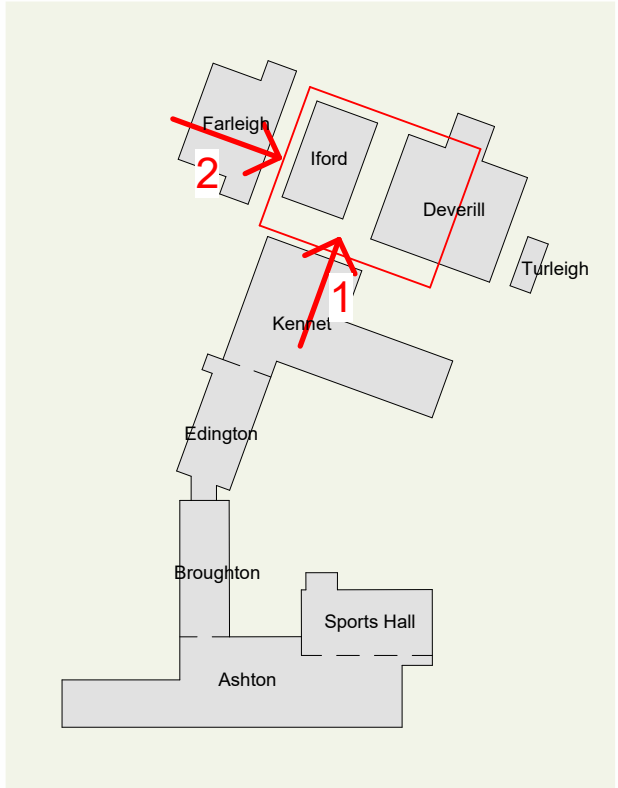


Campus Location Plan
1 : 2000

--- To be demolished

P01 12.08.26 FOR PLANNING ON DCP

Rev	Date	Notes	Dm	Chk'd
-----	------	-------	----	-------

 

Document Originator

AWW

London Suite 1.07, Tide Bankside, SE1 9EA 020 7160 6000
Bristol pivot + mark, 48-52 Baldwin Street, BS1 1QB 0117 923 2535

RIBA Chartered Practice www.aww-uk.com

Client
Wiltshire College & University Centre

AWW Project Number 5002 Project Stage RIBA Stage 3


Project Title
Trowbridge College
BA14 0ES

Title
Iford & Deverill - Demolition Elevation 1 and 2

Scale @ A1 Document Status

As S2 - Suitable for Information

Project	Origin	Volume	Level	Type	Role	Number	Rev
5002	AWW	IF	XX	DR	A	12006	P01

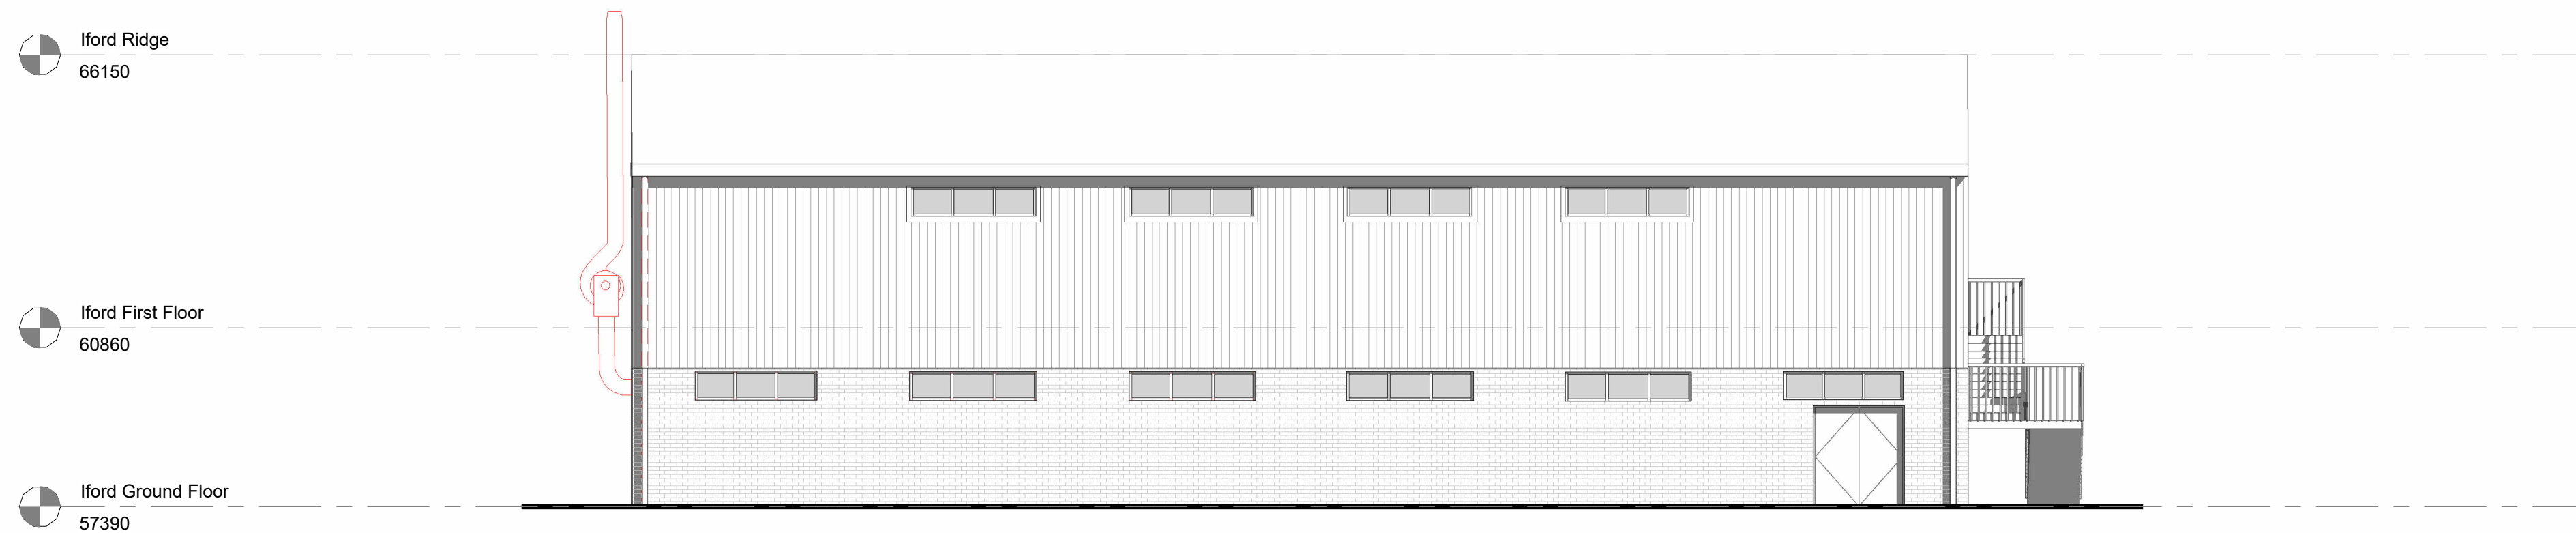


Demolition Iford Building - Elevation 3
1 : 100



Demolition Iford Building - Elevation 4
1 : 100

Notes
Do not scale from this document, unless for the purposes of planning applications where a scale bar is provided. Refer to figured dimensions only. All dimensions to be verified on site prior to construction. Report all discrepancies or ambiguities to the Document Originator immediately. This document is to be read in conjunction with relevant documents, drawings and standards.

Note on Deverill Building Drawings:
This drawing is based on historic record information only, the accuracy of which has not been verified i.e. this part of the estate has not been subject to a measured building survey. The contractor must check any critical setting out dimensions prior to ordering any materials and starting work.

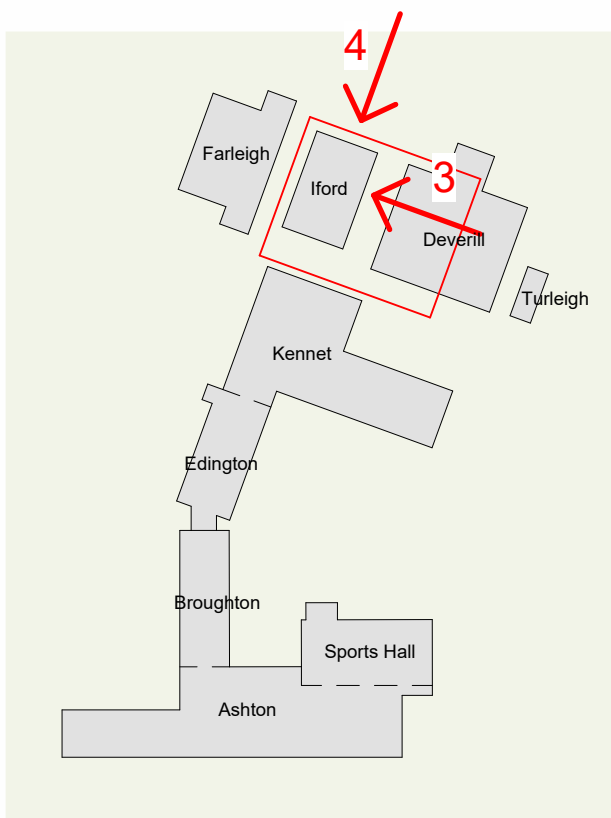


Campus Location Plan
1 : 2000

--- To be demolished

P01 12.08.26 FOR PLANNING ON DCP

Rev	Date	Notes	Dm	Chk'd
-----	------	-------	----	-------

 

Document Originator

AWW

London Suite 1.07, Tide Bankside, SE1 9EA 020 7160 6000
Bristol pivot + mark, 48-52 Baldwin Street, BS1 1QB 0117 923 2535

RIBA Chartered Practice www.aww-uk.com

Client
Wiltshire College & University Centre

AWW Project Number 5002 Project Stage RIBA Stage 3

Project Title
Trowbridge College
BA14 0ES

Title
Iford & Deverill - Demolition Elevation 3 and 4

Scale @ A1 Document Status

As S2 - Suitable for Information

Indicated Project	Origin	Volume	Level	Type	Role	Number	Rev
5002	AWW	IF	XX	DR	A	12007	P01