


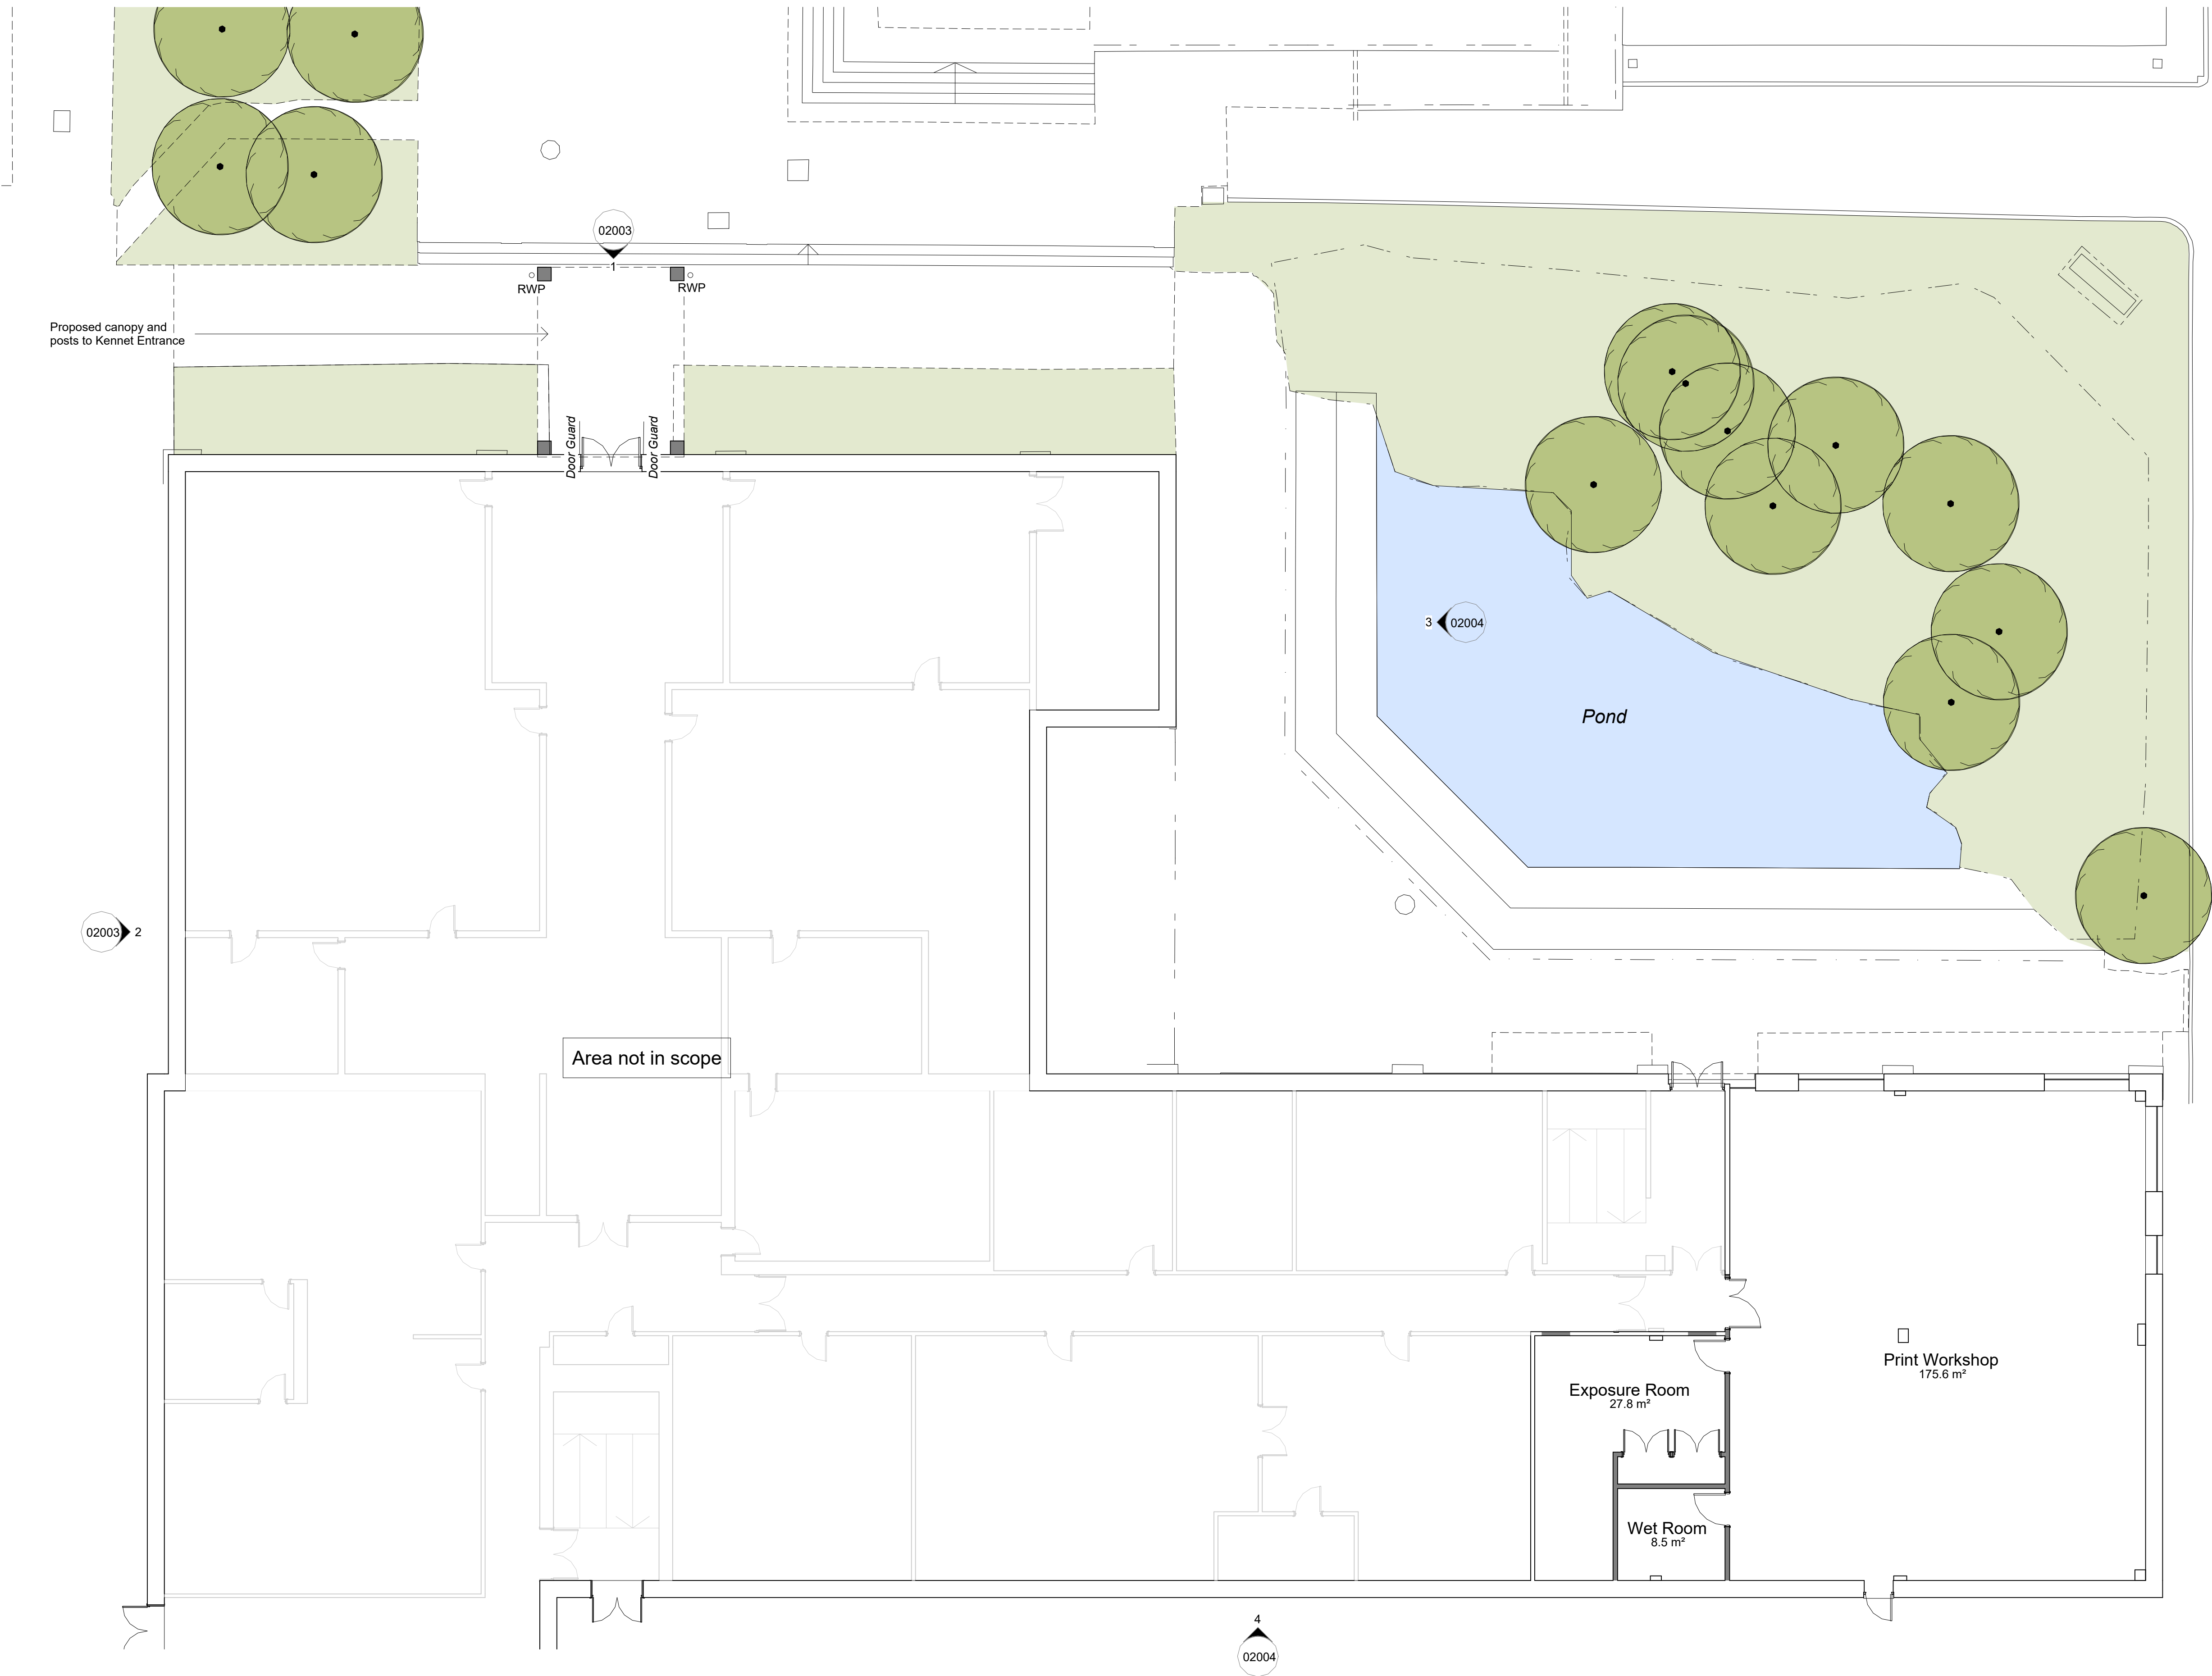


Proposed Kennet - Ground Floor Plan
1 : 100

Notes

Do not scale from this document, unless for the purposes of planning applications where a scale bar is provided. Refer to figured dimensions only. All dimensions to be verified on site prior to construction. Report all discrepancies or ambiguities to the Document Originator immediately. This document is to be read in conjunction with relevant documents, drawings and standards.

P01	12.08.26	FOR PLANNING	ON	DCP
Rev	Date	Notes	Dm	Chk'd

 

Document Originator

AWW

London Suite 1.07, Tide Bankside, SE1 9EA 020 7160 6000
Bristol pivot + mark, 48-52 Baldwin Street, BS1 1QB 0117 923 2535

RIBA Chartered Practice www.aww-uk.com

Client

Wiltshire College & University Centre


AWW Project Number 5002 Project Stage RIBA Stage 3

Project Title
Trowbridge College
BA14 0ES

Title
Kennet - Proposed Ground Floor Plan

Scale @ A1 Document Status
1 : 100 S2 - Suitable for Information

Project	Origin	Volume	Level	Type	Role	Number	Rev
5002	AWW	KEN	00	DR	A	02001	P01

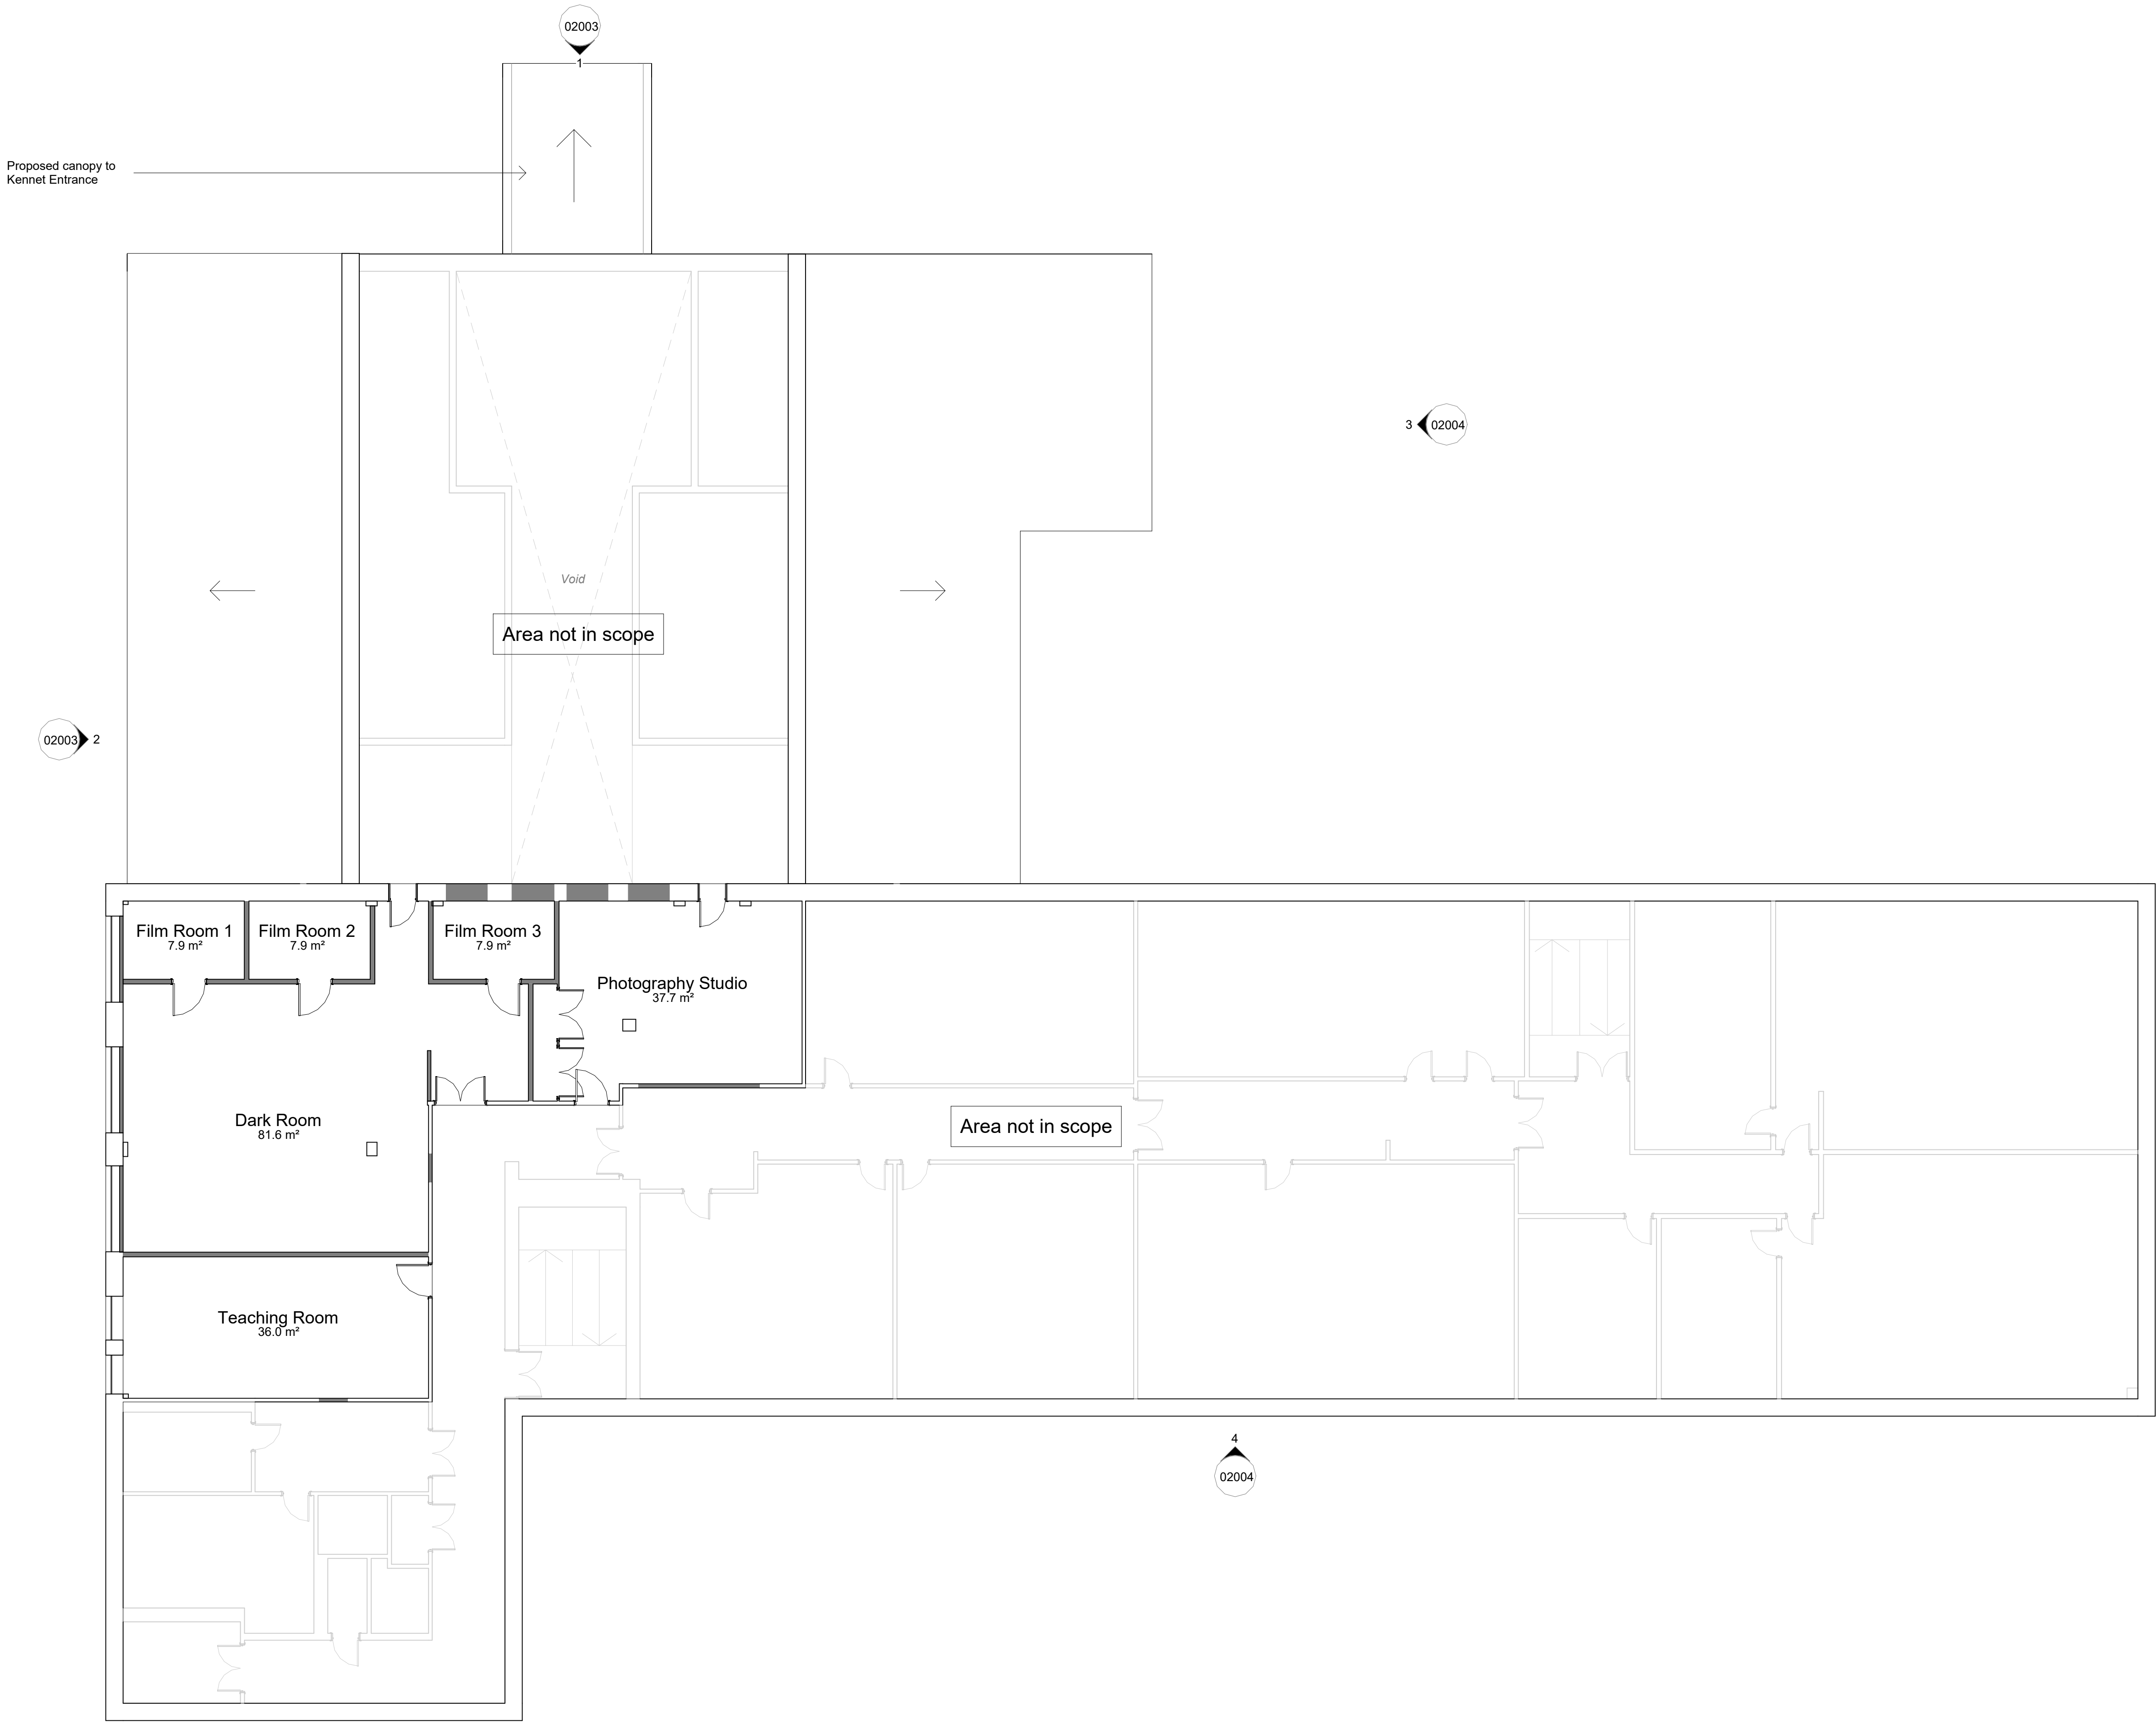

Proposed Kennet - First Floor Plan
1 : 100

Notes
Do not scale from this document, unless for the purposes of planning applications where a scale bar is provided. Refer to figured dimensions only. All dimensions to be verified on site prior to construction. Report all discrepancies or ambiguities to the Document Originator immediately. This document is to be read in conjunction with relevant documents, drawings and standards.

P01 12.08.26 FOR PLANNING ON DCP

Rev	Date	Notes	Dm	Chk'd

 1 0 1 2 3 4 5
SCALE 1:100 m

Document Originator

AWW

London Suite 1.07, Tide Bankside, SE1 9EA 020 7160 6000
Bristol pivot + mark, 48-52 Baldwin Street, BS1 1QB 0117 923 2635

RIBA Chartered Practice www.aww-uk.com

Client
Wiltshire College & University Centre

AWW Project Number	Project Stage
5002	RIBA Stage 3

Project Title
Trowbridge College
BA14 0ES

Title						
Kennet - Proposed First Floor Plan						

Scale @ A1 Document Status
1 : 100 S2 - Suitable for Information

Project	Origin	Volume	Level	Type	Role	Number	Rev
5002	AWW	KEN	01	DR	A	02002	P01

MATERIALS KEY -


1. Profiled metal sheeting
2. Gutter
3. Metal Posts
4. Downpipes
5. New metal sheeting
6. Metal-clad columns

Notes

Do not scale from this document, unless for the purposes of planning applications where a scale bar is provided. Refer to figured dimensions only. All dimensions to be verified on site prior to construction. Report all discrepancies or ambiguities to the Document Originator immediately. This document is to be read in conjunction with relevant documents, drawings and standards.

Note on Kennet Building Drawings:

This drawing is based on a mixture of measured building surveys and historic record information, the accuracy of which has not been verified. Not all parts of the estate were subject to a measured building survey. The contractor must check any critical setting out dimensions prior to ordering any materials and starting work.

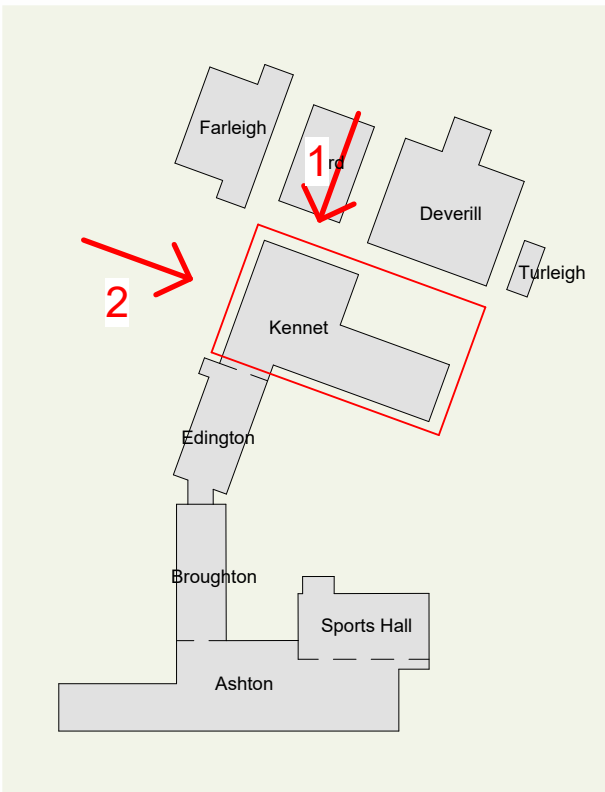

Campus Location Plan
1 : 2000




Proposed Kennet - Elevation 1 (Front)
1 : 100



Proposed Kennet - Elevation 2 (Side)
1 : 100

P01 12.08.26 FOR PLANNING ON DCP

Rev	Date	Notes	Dm	Chk'd
-----	------	-------	----	-------

 

Document Originator

AWW

London Suite 1.07, Tide Bankside, SE1 9EA 020 7160 6000
Bristol Bristol pivot + mark, 48-52 Baldwin Street, BS1 1QB 0117 923 2535

RIBA Chartered Practice www.aww-uk.com

Client
Wiltshire College & University Centre

AWW Project Number 5002 Project Stage RIBA Stage 3

Project Title
Trowbridge College
BA14 0ES

Title
Kennet - Proposed Elevations 1 and 2

Scale @ A1 Document Status

As S2 - Suitable for Information

Indicated Project	Origin	Volume	Level	Type	Role	Number	Rev
5002	AWW	KEN	01	DR	A	02003	P01

MATERIALS KEY -


1. Profiled metal sheeting
2. Gutter
3. Metal Posts
4. Downpipes
5. New metal sheeting
6. Metal-clad columns
7. External ducting
8. Vents

Notes

Do not scale from this document, unless for the purposes of planning applications where a scale bar is provided. Refer to figured dimensions only. All dimensions to be verified on site prior to construction. Report all discrepancies or ambiguities to the Document Originator immediately. This document is to be read in conjunction with relevant documents, drawings and standards.

Note on Kennet Building Drawings:

This drawing is based on a mixture of measured building surveys and historic record information, the accuracy of which has not been verified. Not all parts of the estate were subject to a measured building survey. The contractor must check any critical setting out dimensions prior to ordering any materials and starting work.

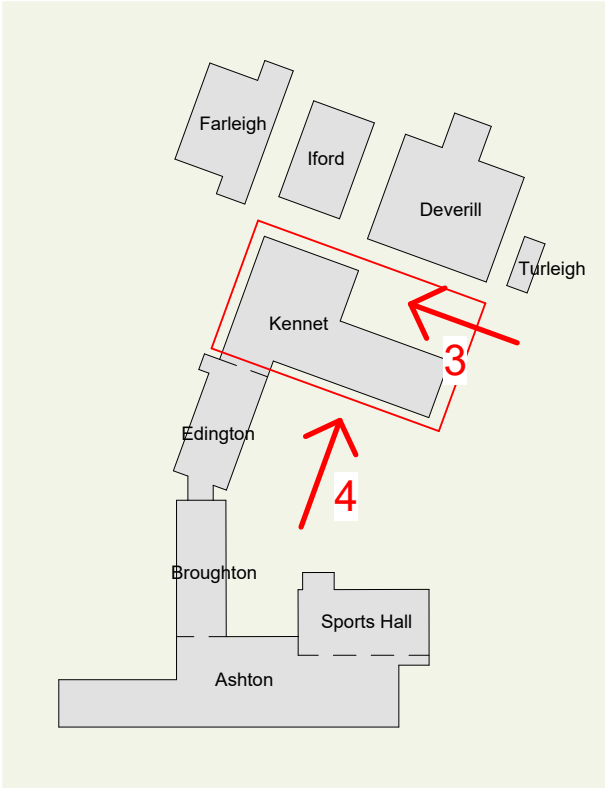


Campus Location Plan

1 : 2000

Proposed Kennet - Elevation 3 (Side)


1 : 100

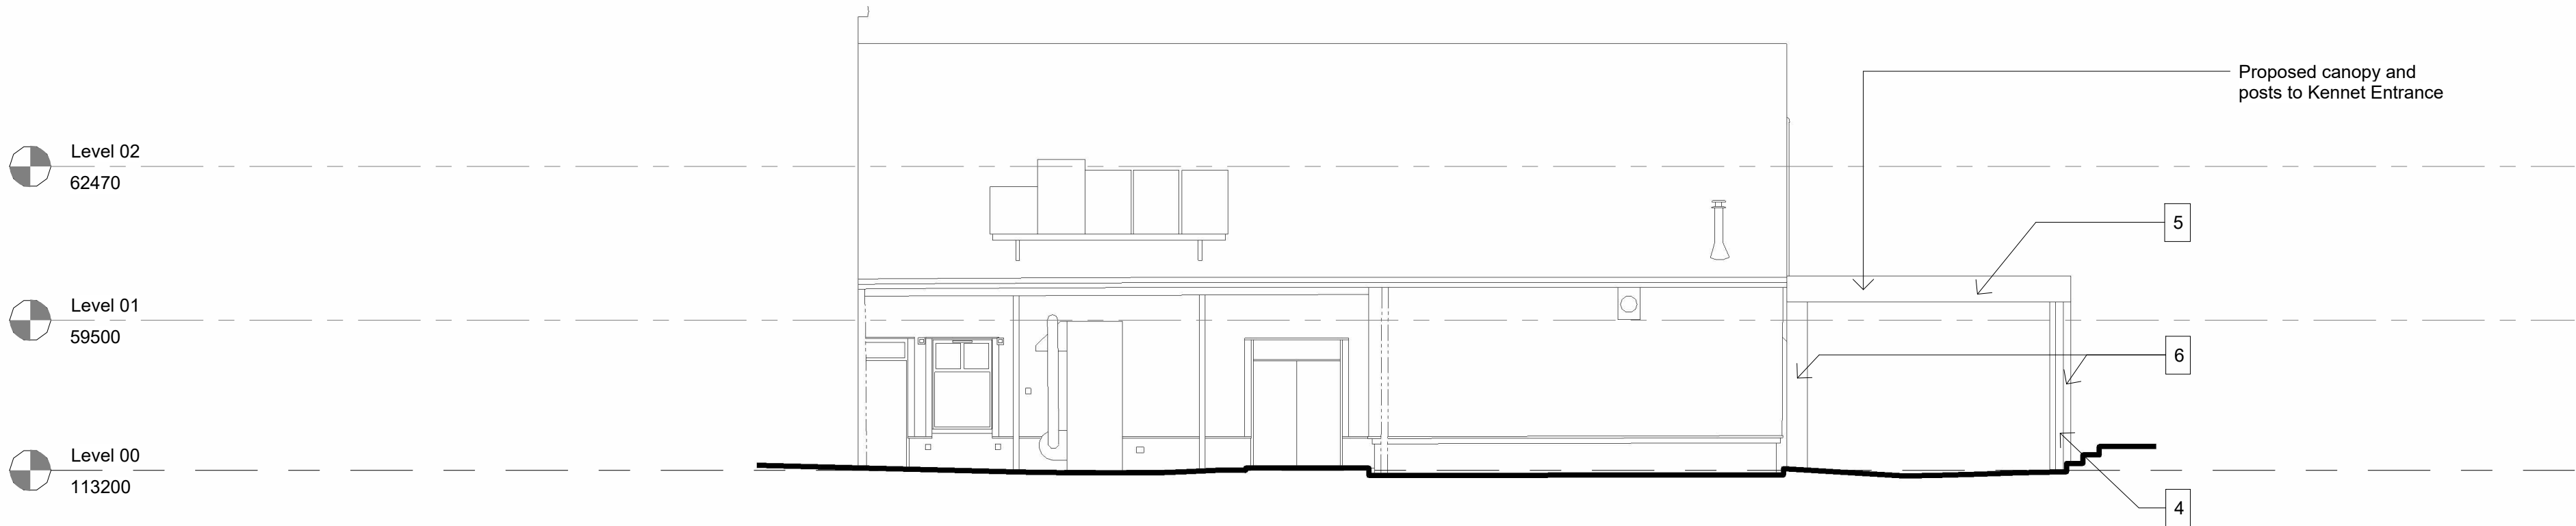

Ductwork reused from Iford building to facilitate extract from proposed Print Workshop Wetroom


Proposed Kennet - Elevation 4 (Side)

1 : 100

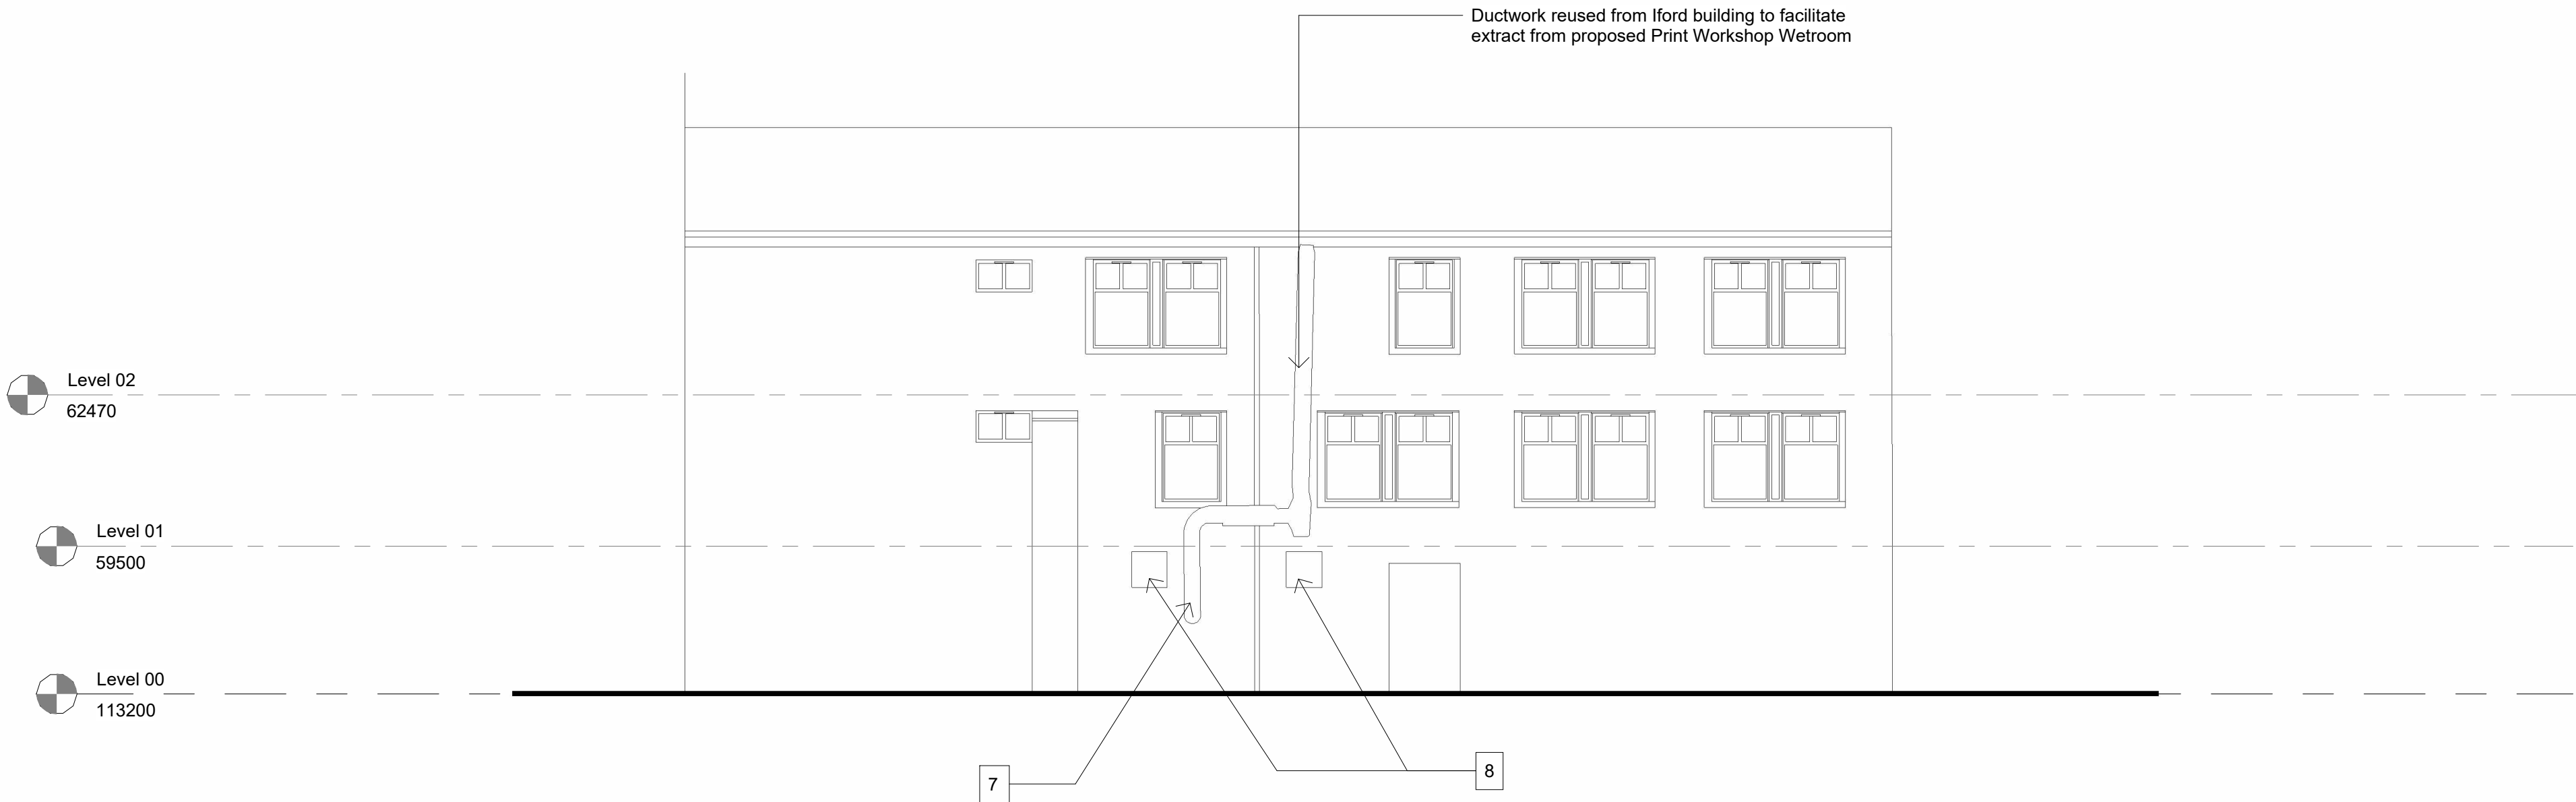

P01 12.08.26 FOR PLANNING ON DCP

Rev	Date	Notes	Dm	Chk'd
-----	------	-------	----	-------

 

Document Originator

AWW

London Suite 1.07, Tide Bankside, SE1 9EA 020 7160 6000
Bristol pivot + mark, 48-52 Baldwin Street, BS1 1QB 0117 923 2535

RIBA Chartered Practice www.aww-uk.com

Client
Wiltshire College & University Centre

AWW Project Number 5002 Project Stage RIBA Stage 3

Project Title
Trowbridge College
BA14 0ES

Title
Kennet - Proposed Elevations 3 and 4

Scale @ A1 Document Status

As S2 - Suitable for Information

Project	Origin	Volume	Level	Type	Role	Number	Rev
5002	AWW	KEN	01	DR	A	02004	P01