


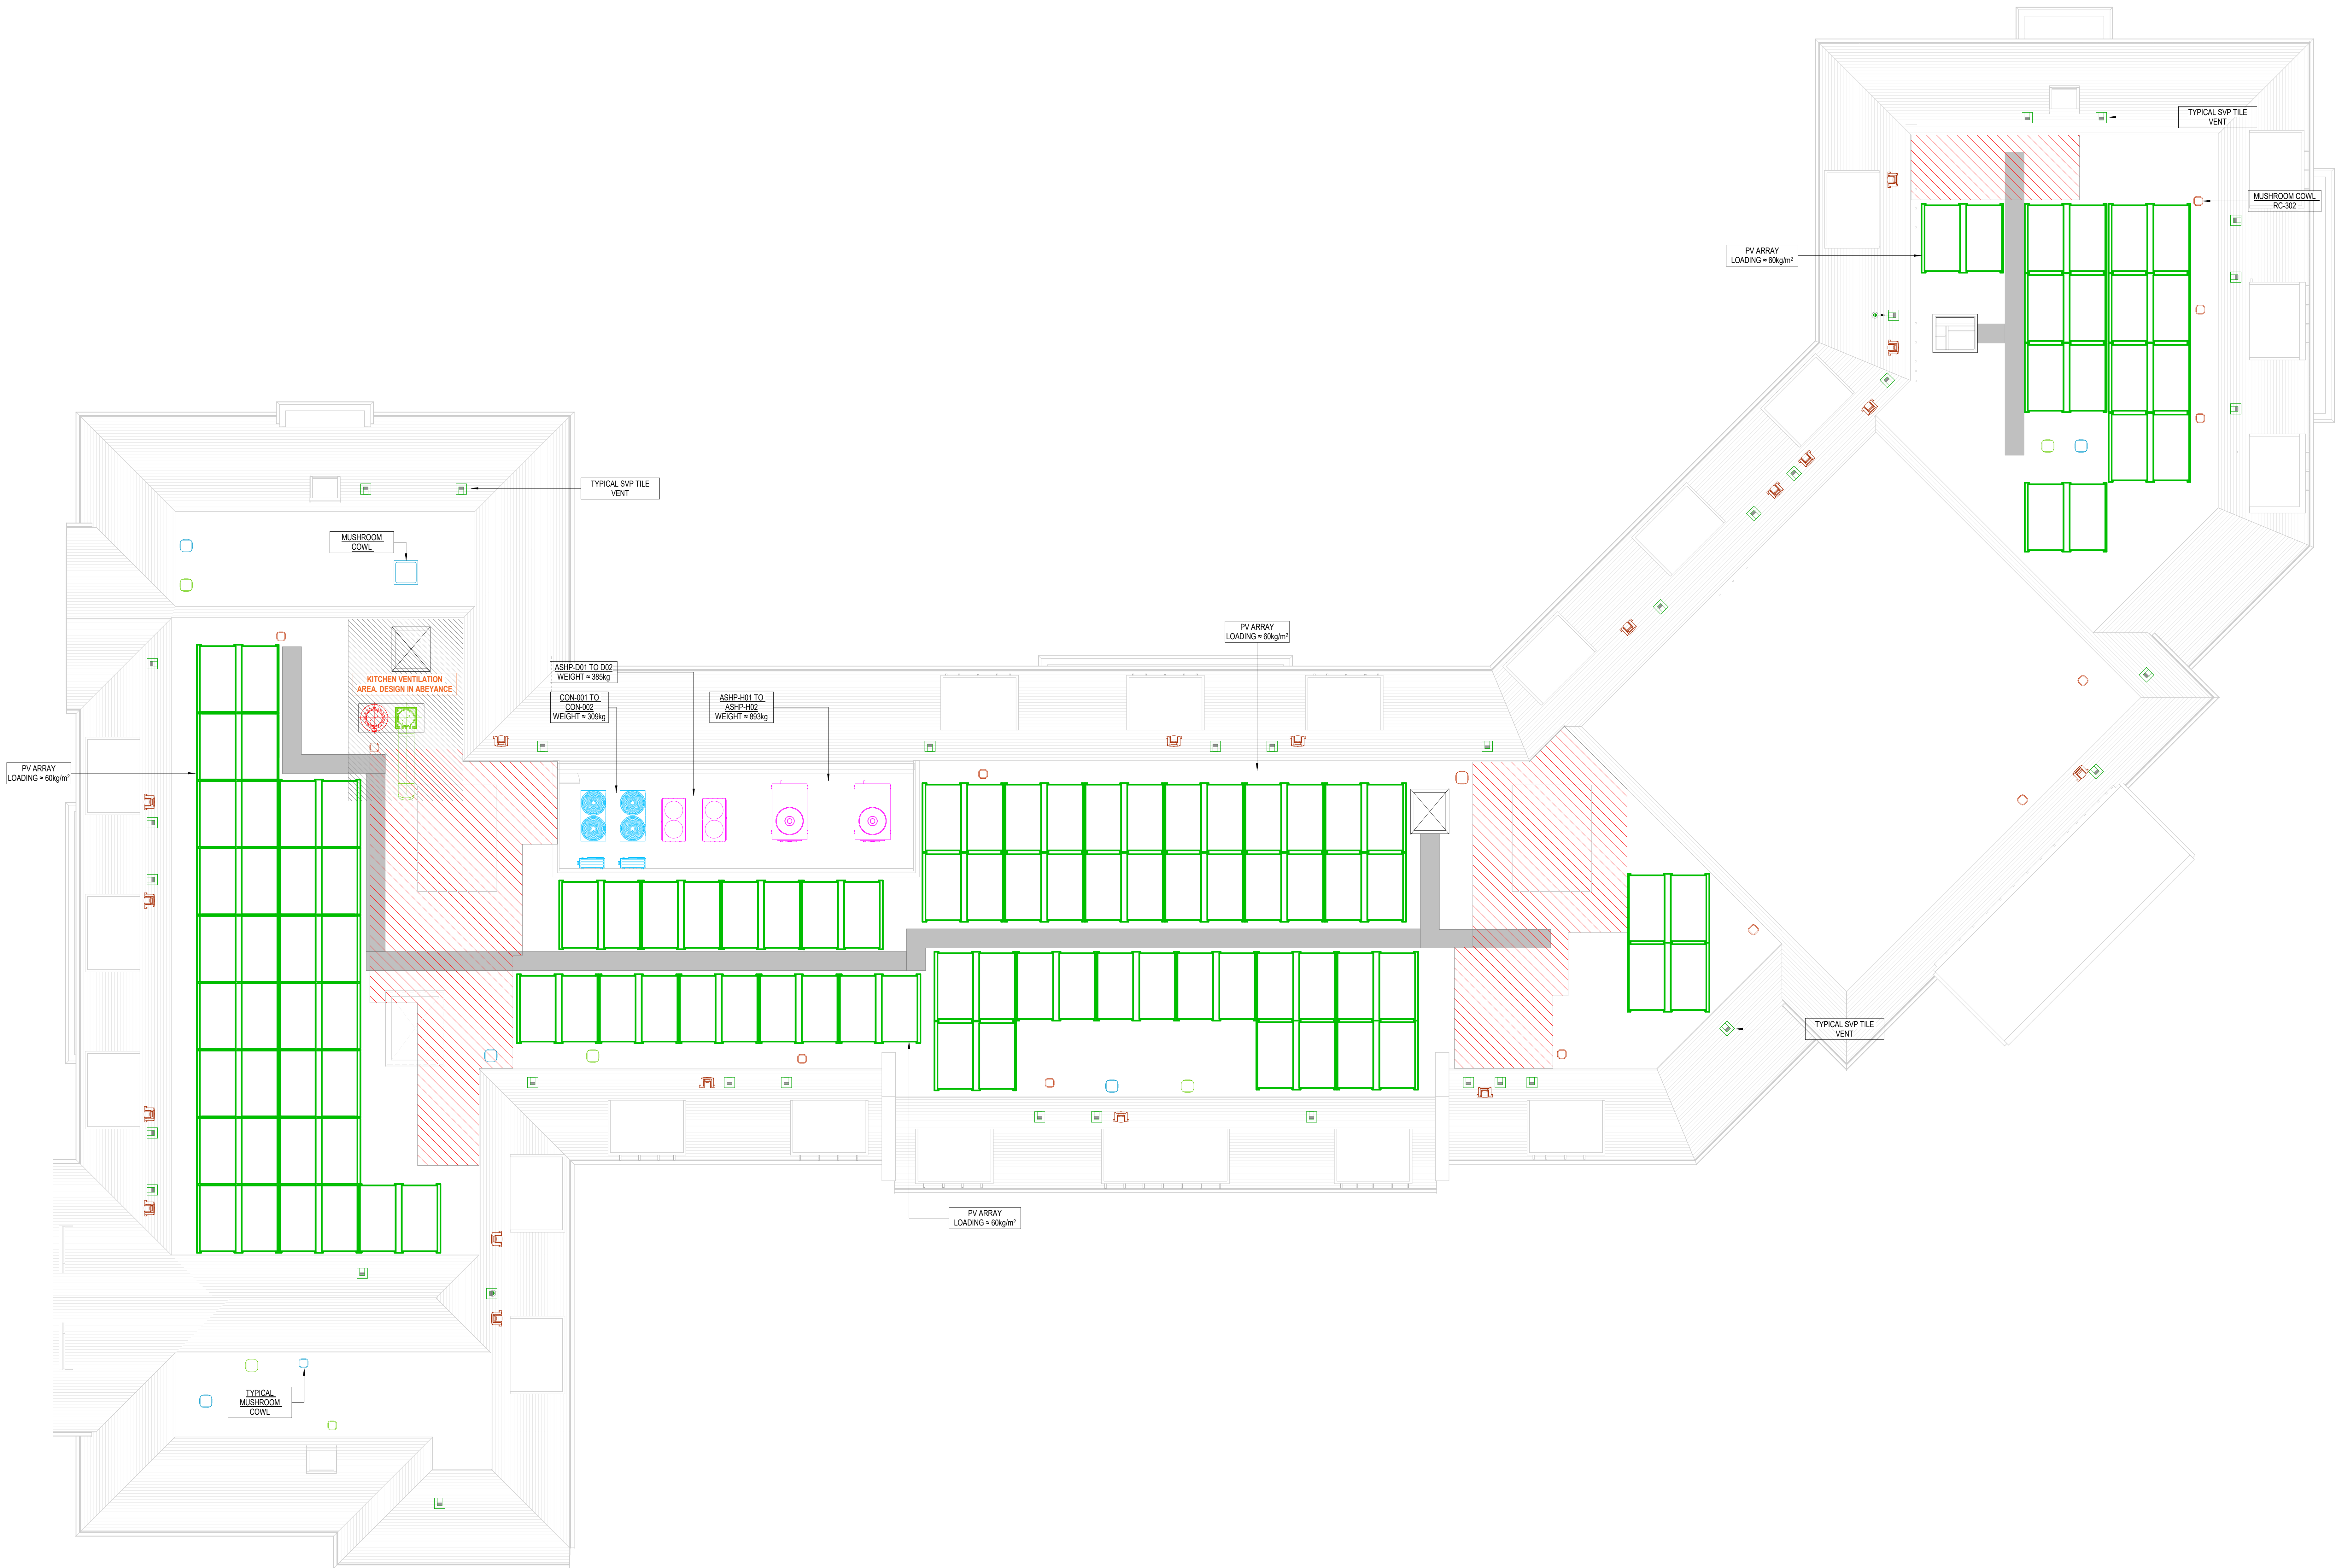

- NOTES:
1. THIS DRAWING SHALL BE READ IN CONJUNCTION WITH ANY RELEVANT STRUCTURAL, ARCHITECTURAL, & CONSULTANTS DRAWINGS/SPECIFICATIONS.
 2. THIS DRAWING IS NOT TO BE SCALED
 3. ALL DIMENSIONS STATED IN mm.
 4. DRAWING IS SUBJECT TO FULL COORDINATION OF M&E SERVICES.
 5. THE ACCESS WALKWAY HAS BEEN INDICATIVELY DETAILED AND SHALL BE FULLY COORDINATED WITH THE INSTALLED M&E SERVICES.

C03	24.04.26	VENTILATION TILE VENTS ADDED	WA
C02	17.03.26	SVP TILE VENTS ADDED	WA
C01	22.10.25	REVISED IN LINE WITH FIRE COMPARTMENTATION REQUIREMENTS	WA
P03	08.10.25	ISSUED FOR INFORMATION	DL
P02	22.08.25	REVISIONS AS CLOUDED	DL
P01	28.05.25	ISSUED FOR INFORMATION	DL
REV	DATE	DETAILS OF REVISION	BY

HARNISS
1 Weekley Wood Avenue,
Kettering, Northants, NN14 1UQ
Tel: 01933 656850
Email: info@harniss.co.uk

CLIENT
LAWRENCE BAKER
(OSJ)

PROJECT
PROPOSED CARE HOME
LAND AT LONGLEAZE LANE
MELKSHAM, SN12 6UN

DRAWING TITLE
MEP SERVICES
COORDINATED ROOF PLAN

Issue Status
FOR CONSTRUCTION

Original Size	Scale	Drawn
A0	1:75	DL
HCL Project No.	Suitability	Checked
2607		CC
Project	Originator	Volume
2607 - HCL - ZZ - XX - DR - M - 9000		