
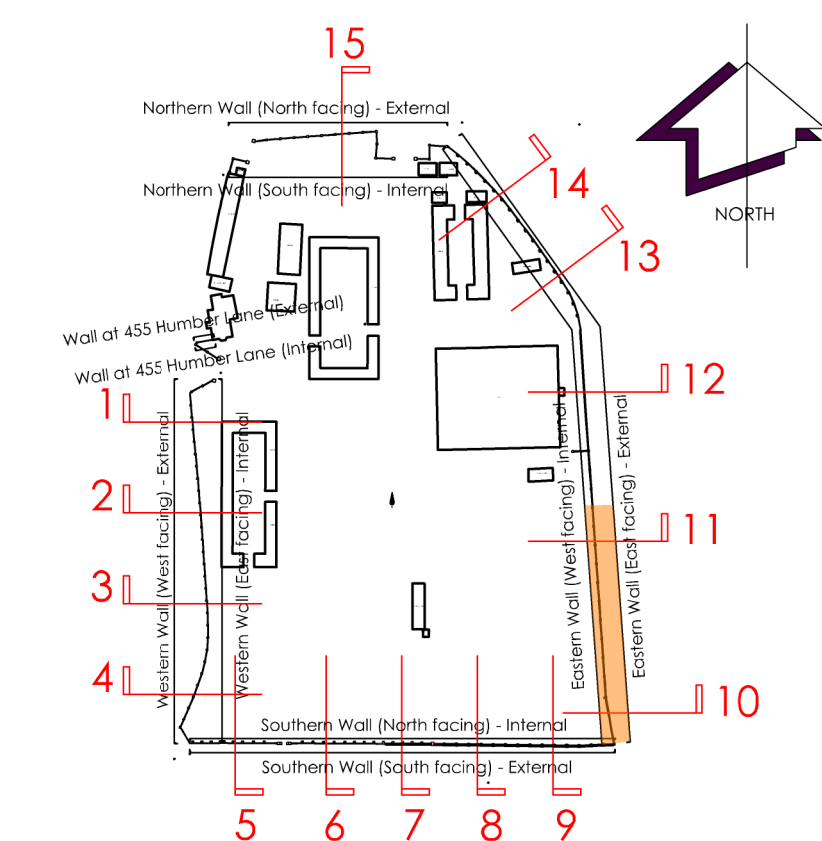
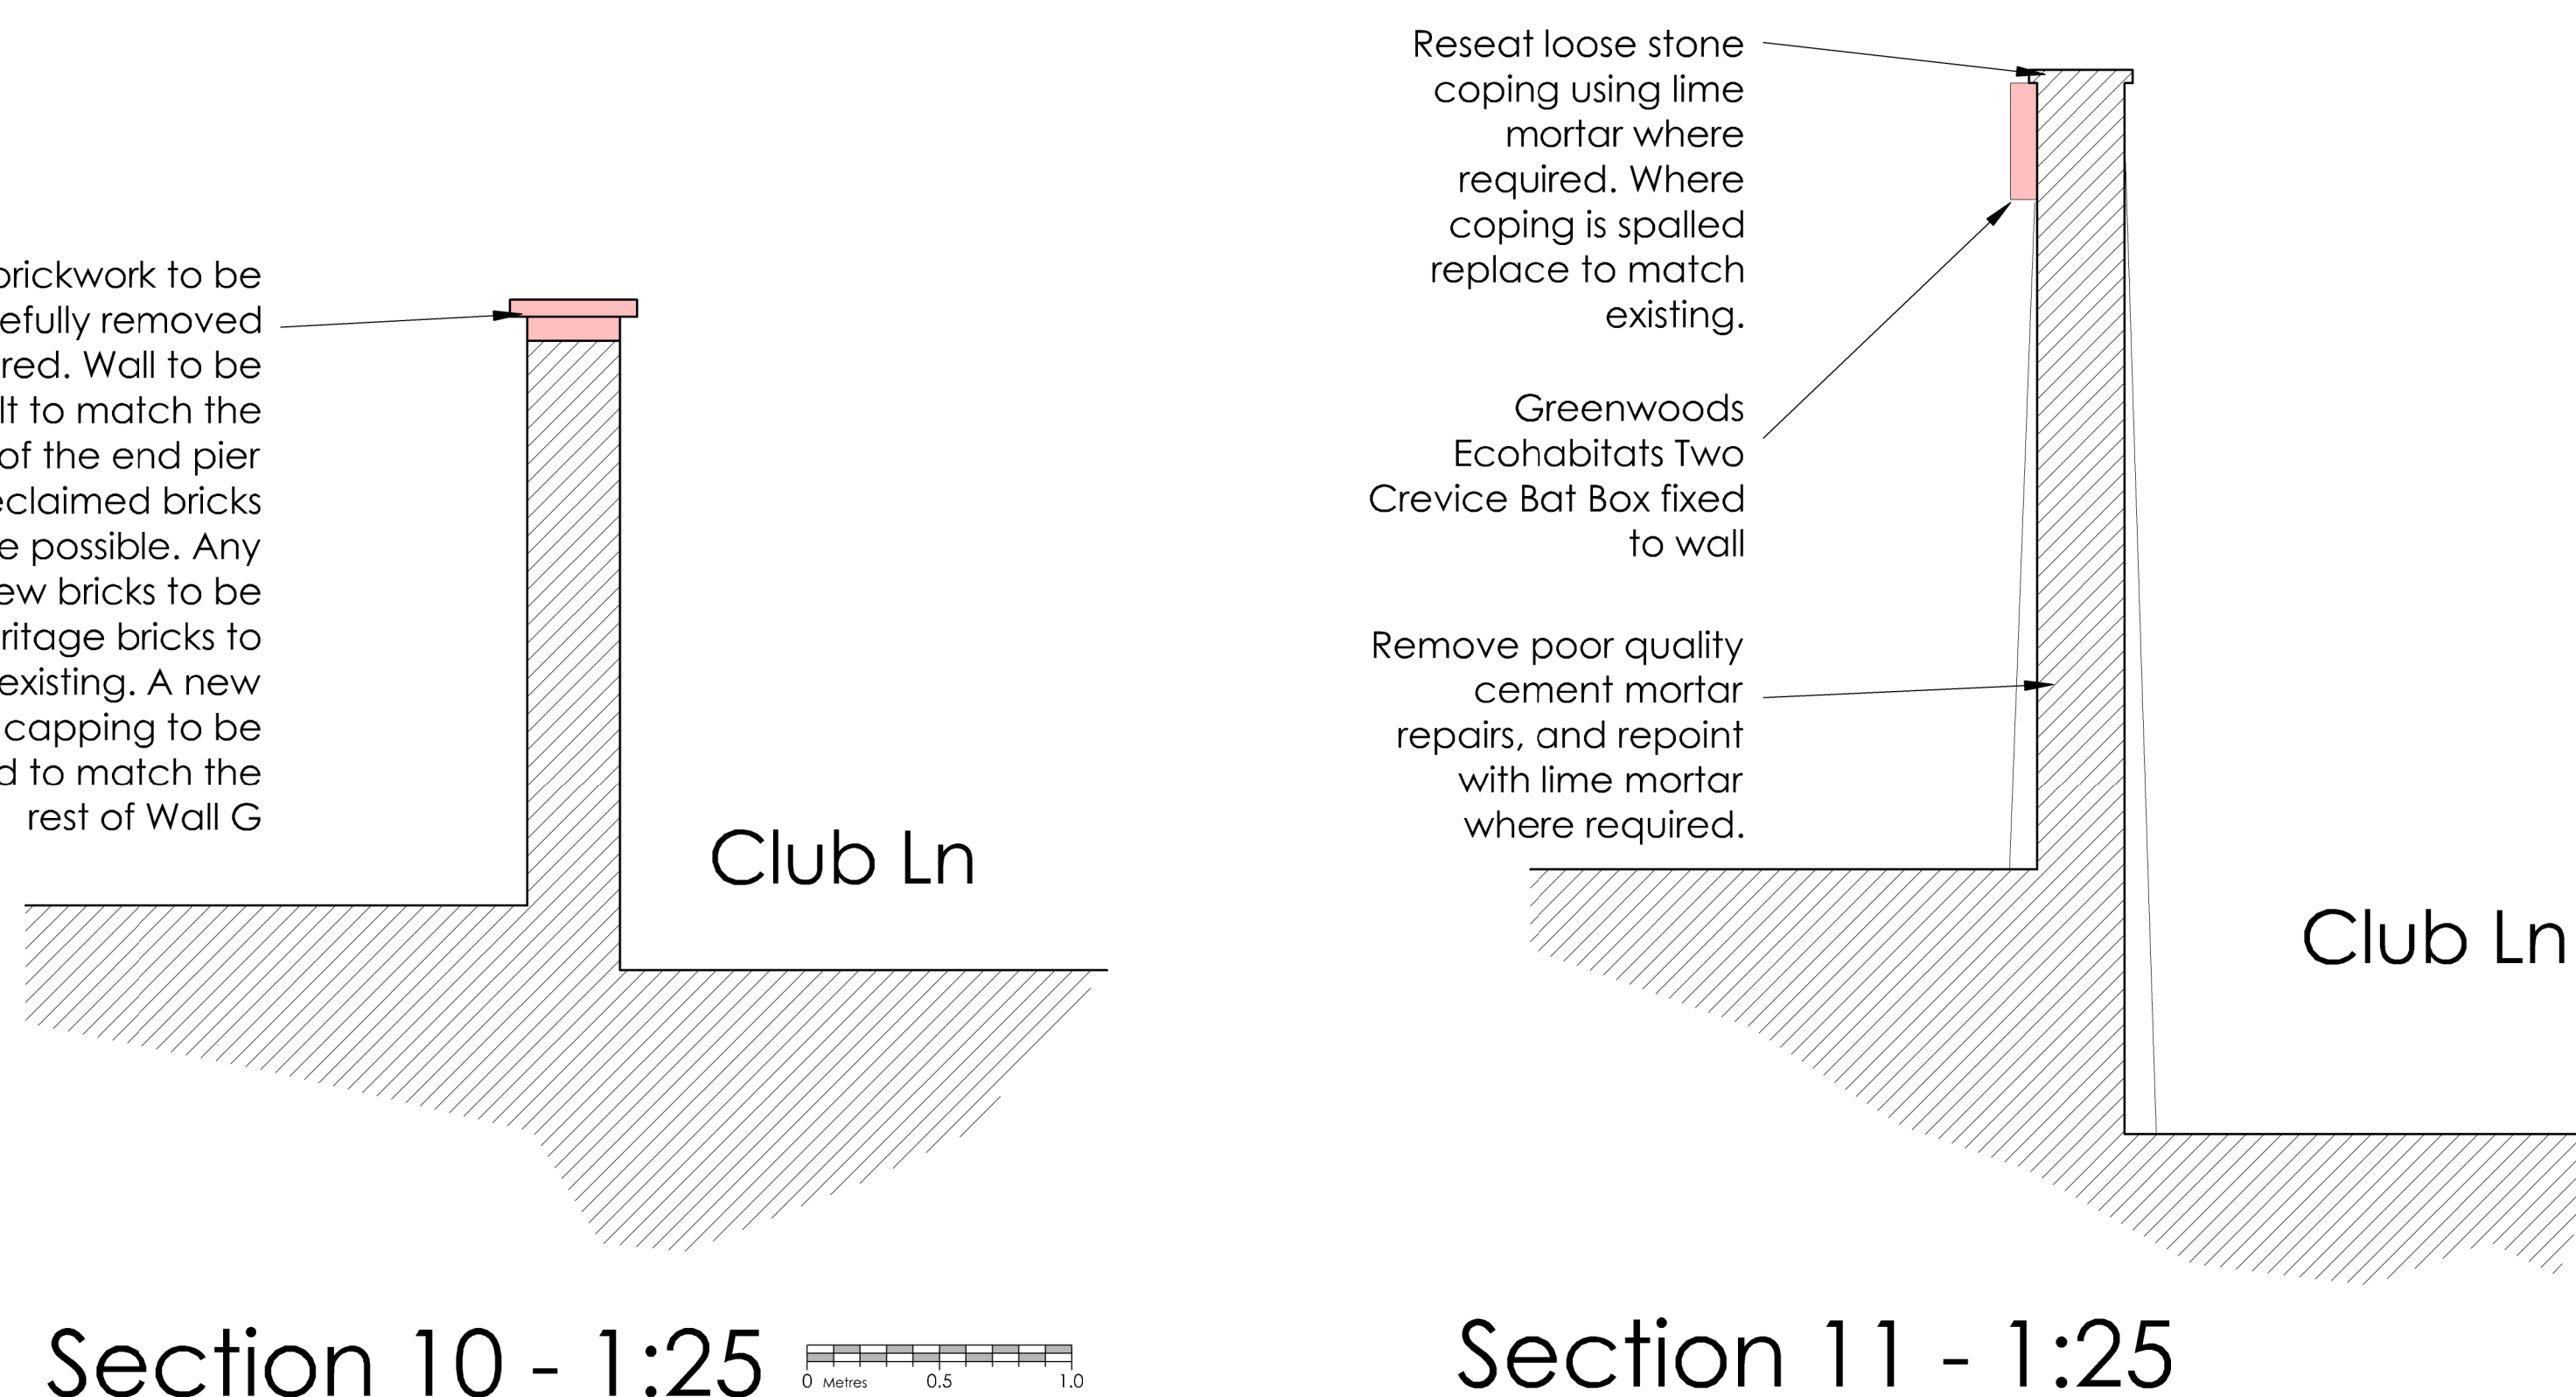


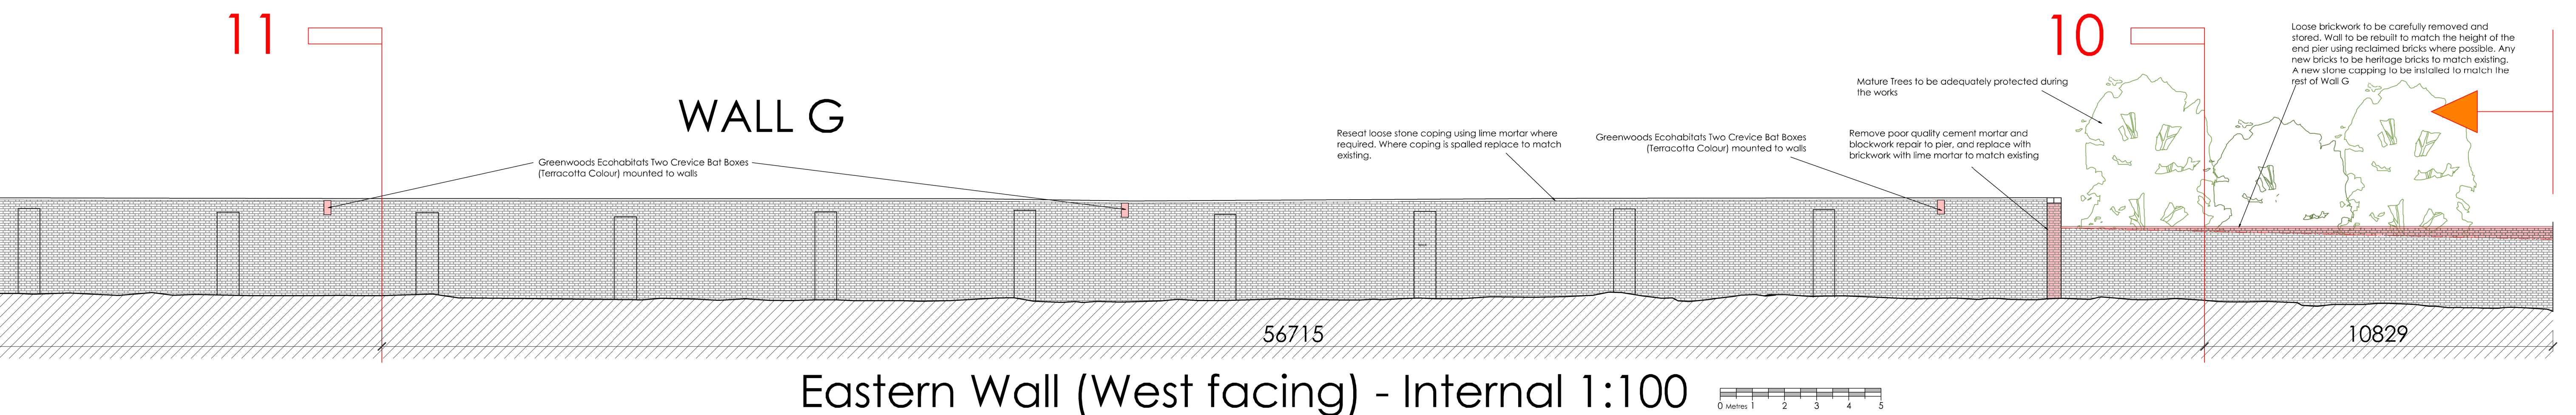

Revisions.
B - Coordinated with S.E. information
C - Hatch Amendments
D - Wall K added
E - Notes Updated
F - Biodiversity improvements updated

Della Valle
architects

Lake View • Charlton Estate • Shepton Mallet • BA4 5QE
T 01749 330672 • E mail@dellavallearchitects.co.uk
Chartered Architect • Designer • Project Manager

Client • Aspire Defence Services Ltd

Job • Tedworth Equestrian Centre,
Tidworth, SP9 7AW

Title • Wall G
Proposed Wall Sections 10 to
11 and Elevations

Scale 1:100 1:25 @A1

Date • August 2025

Drawn • WT

Drg No • F1883 / 156/ F

Sections based on information
provided by Surveybase.

Refer to S.E. information for foundations and structural specification