



Southern Wall (South facing) - External 1:100

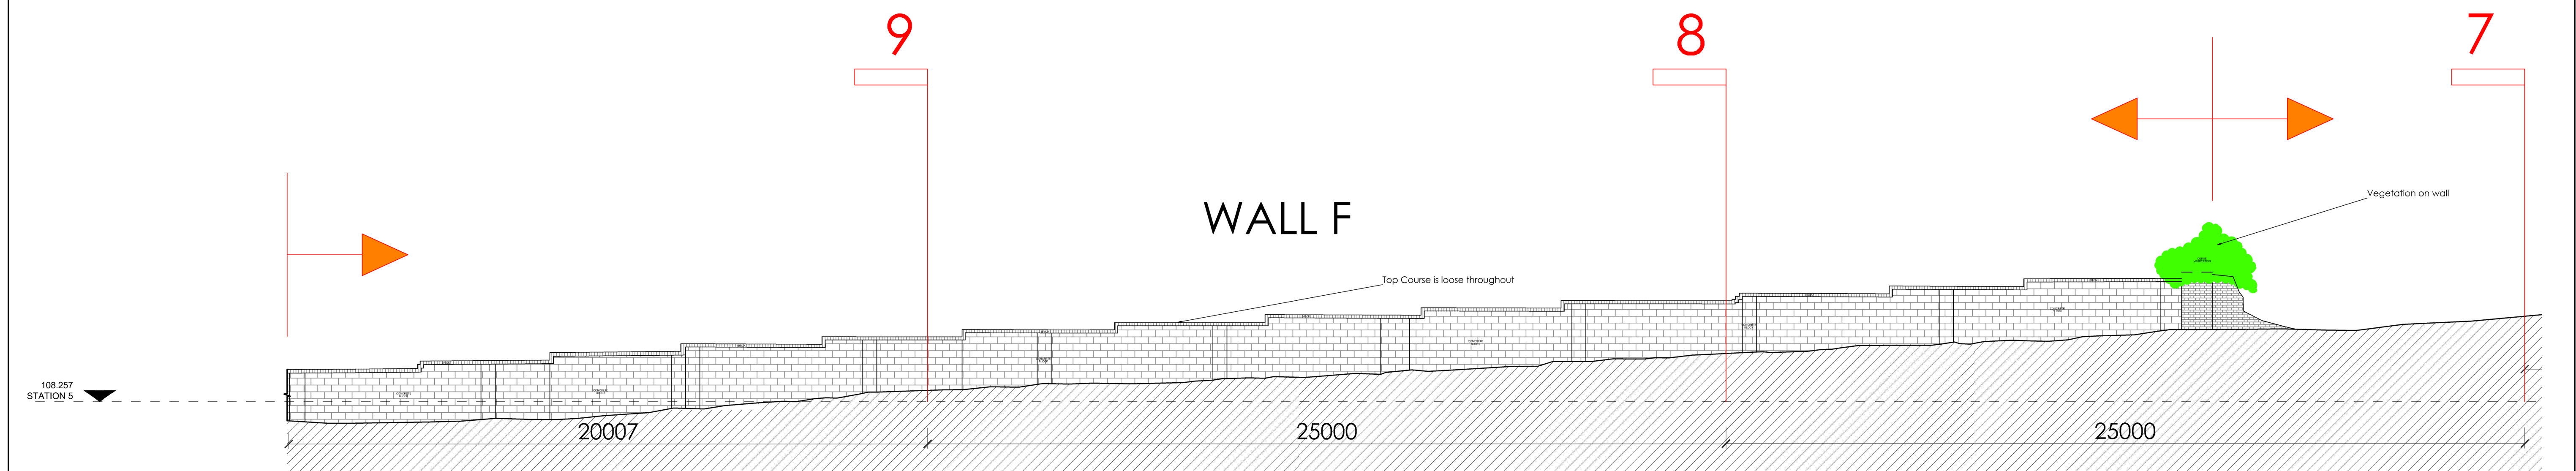


Southern Wall (North facing) - Internal 1:100

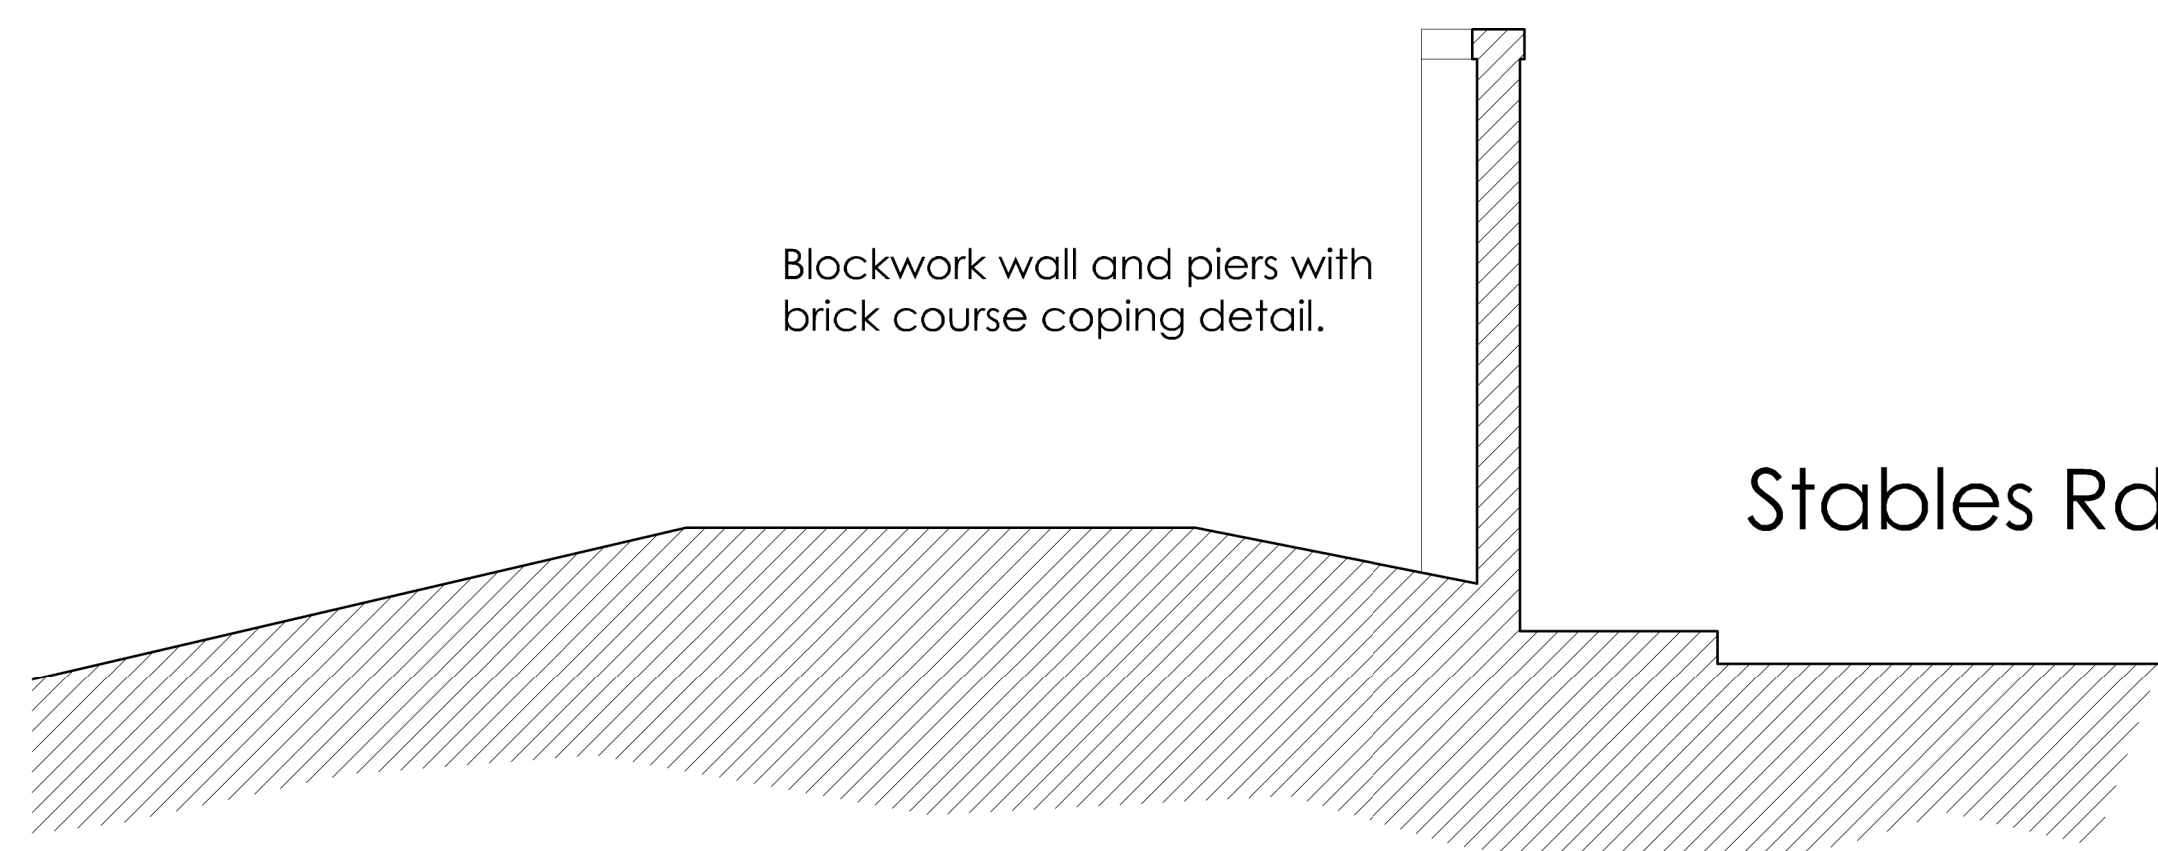


Section 8 - 1:25

Sections based on information provided by Surveybase.

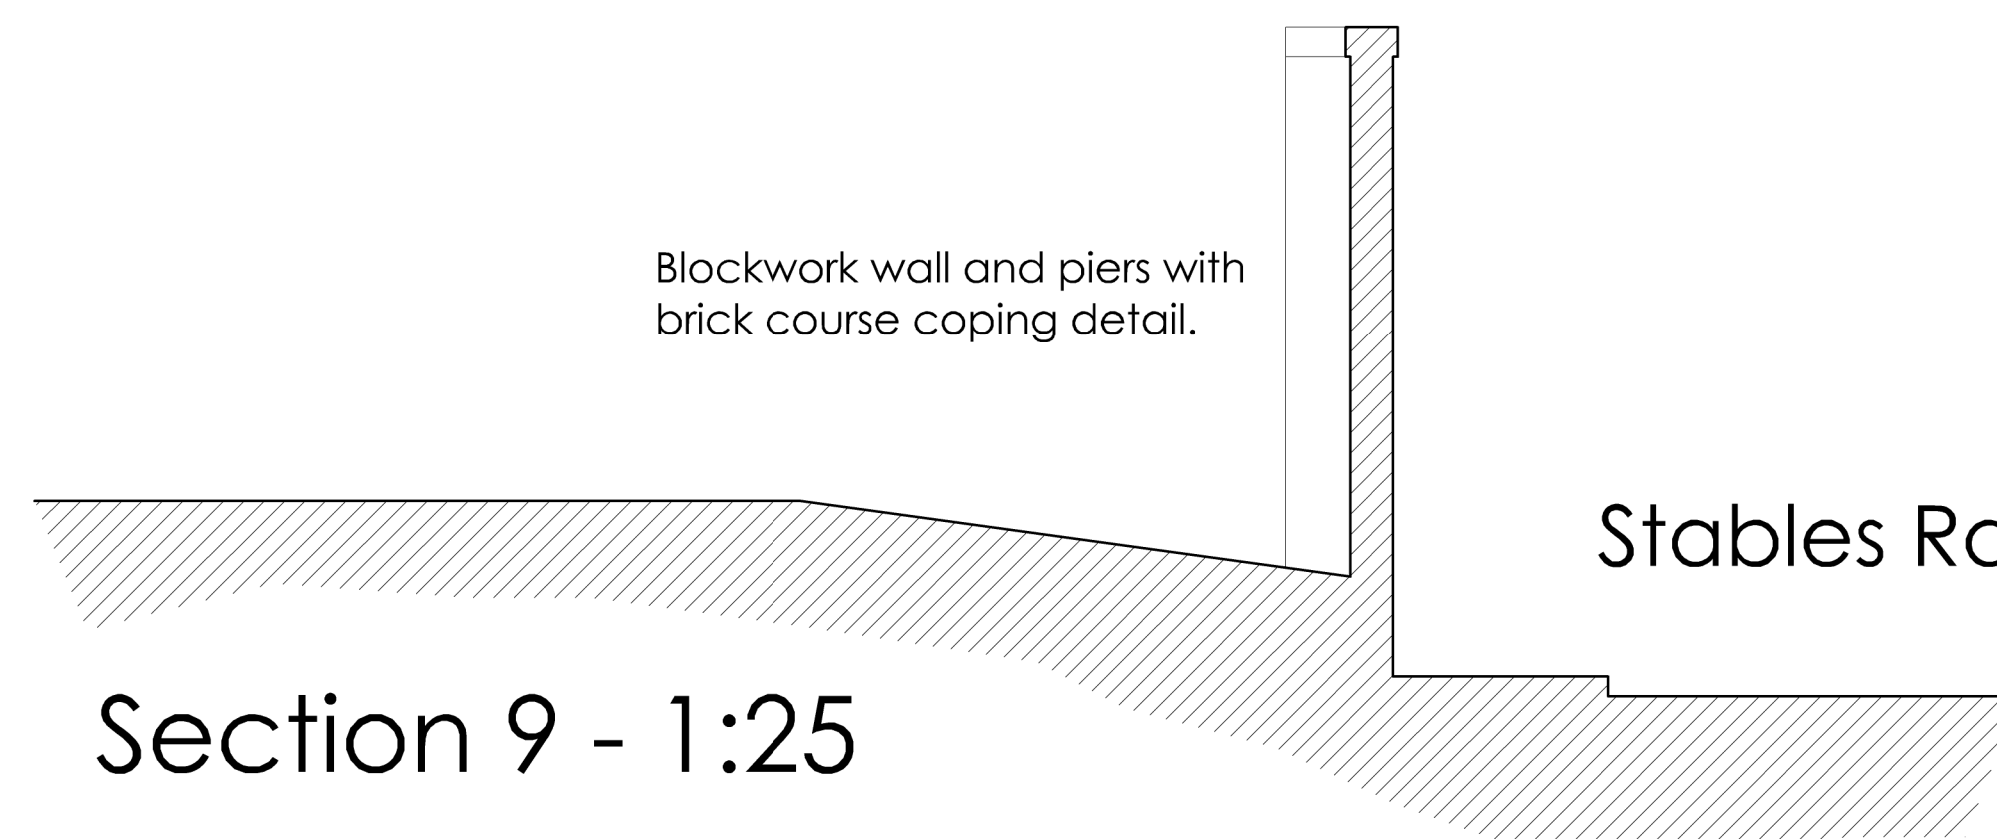

Section 9 - 1:25

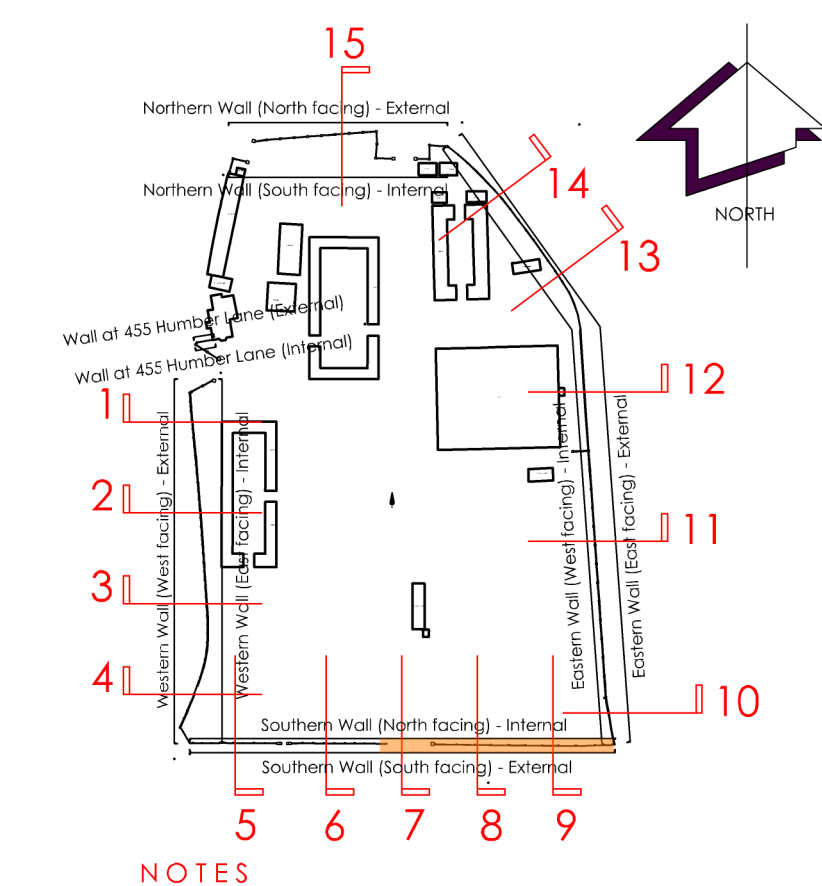

NOTES

1. Responsibility is not accepted for errors made by others in scaling from this drawing. All construction information should be taken from figured dimensions only and checked on site. Drawings based on topographic survey undertaken by Surveybase.
2. Any discrepancies and/or changes in design that affect Planning and Building Regulation approvals are to be reported to ADSL Ltd.
3. All drawings should be read in conjunction with Structural Engineer designs, utility survey and any other relevant information.
4. All walls including Wall K based on dimensions provided by others, and shown indicatively only. Exact size and layout to be checked on site.

Revisions.
B - Hatch Amendments
C - Wall K added
D - Notes Updated

Della Valle architects

Lake View • Charlton Estate • Shepton Mallet • BA4 5QE
T 01749 330672 • E mail@dellavallearchitects.co.uk
Chartered Architect • Designer • Project Manager

Client	Aspire Defence Services Ltd
Job	Tedworth Equestrian Centre, Tidworth, SP9 7AW
Title	Walls E - F Existing Wall Sections 8 to 9 and Elevations
Scale	1:100, 1:25 @A1
Date	August 2025
Drawn	FDV/ WT
Drg No	F1883 / 005/ D