




Eastern Wall (East facing) - External 1:100

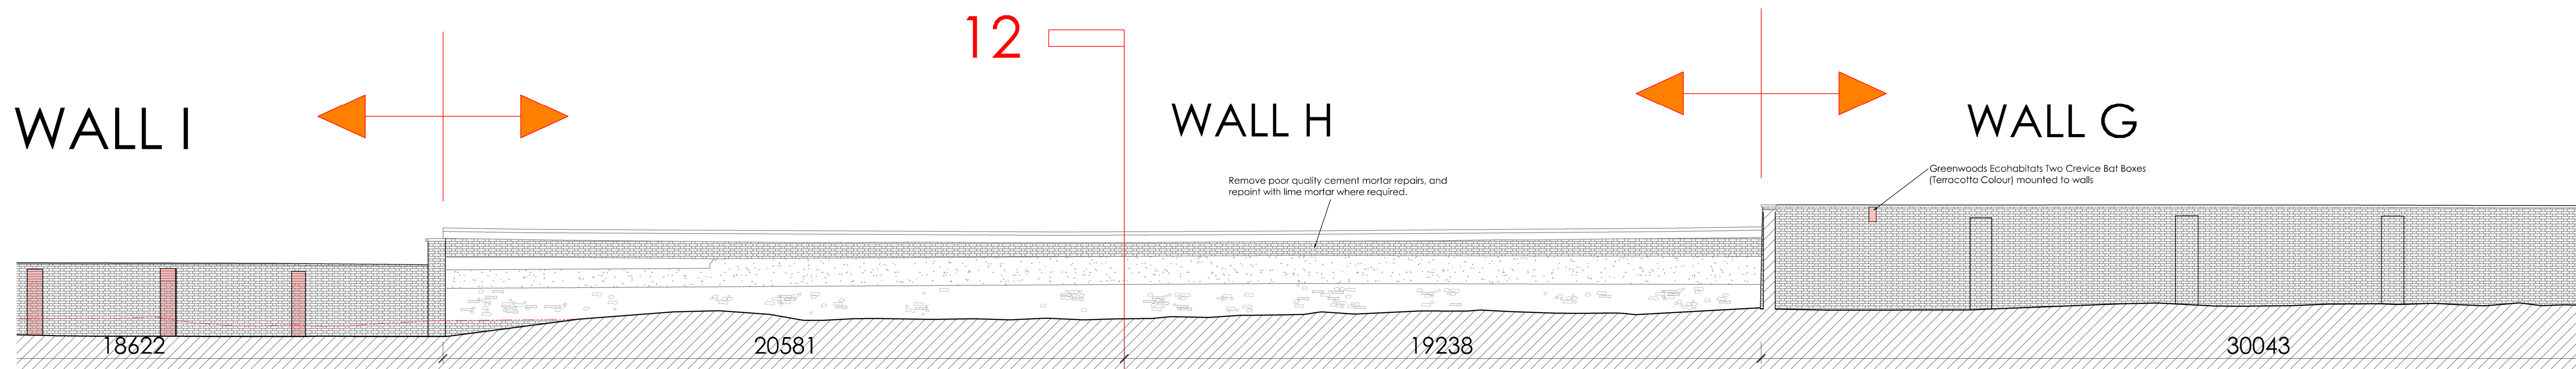

Eastern Wall (West facing) - Internal 1:100

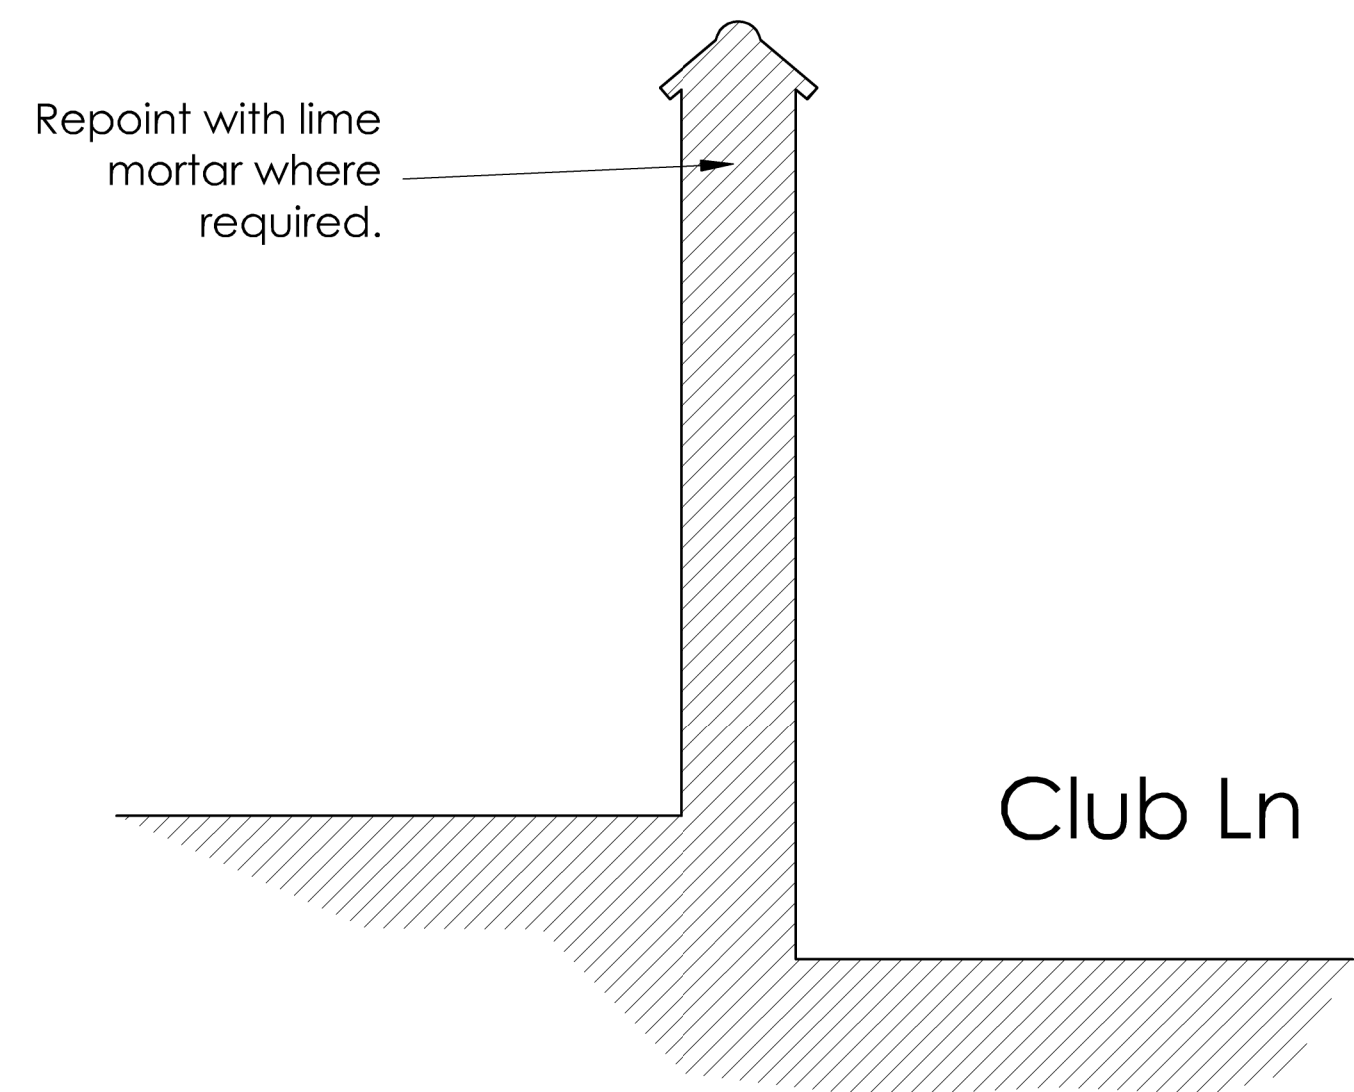

Section 12 - 1:25

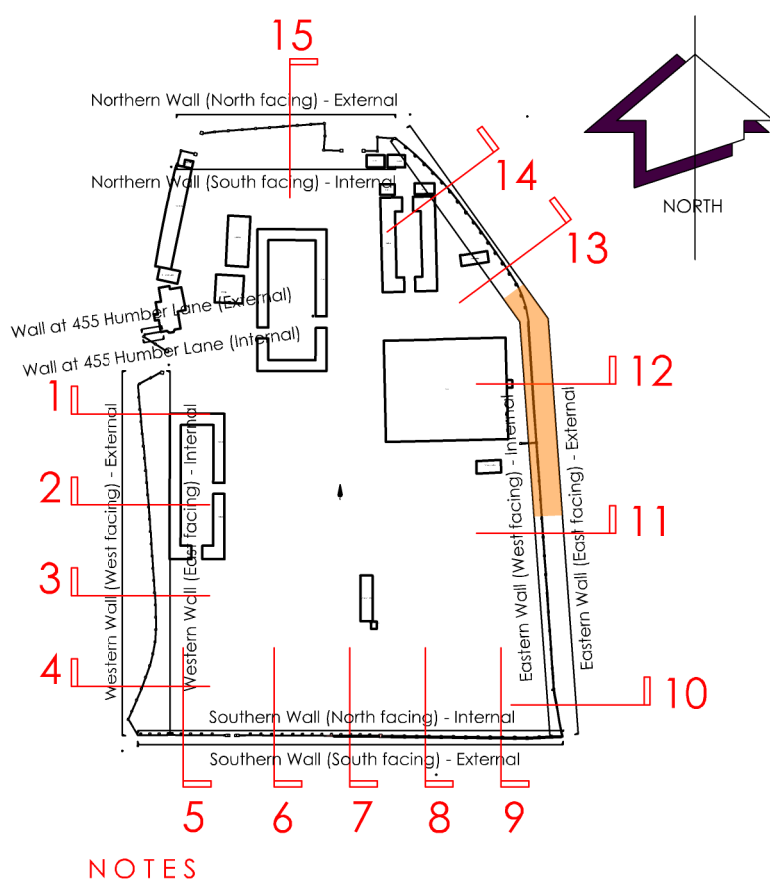

1. Responsibility is not accepted for errors made by others in scaling from this drawing. All construction information should be taken from figured dimensions only and checked on site. Drawings based on topographical survey undertaken by Surveybase.
2. Any discrepancies and/or changes in design that affect Planning and Building Regulation approvals are to be reported to ADSL Ltd.
3. All drawings should be read in conjunction with Structural Engineer designs, utility survey and any other relevant information.
4. All walls including Wall K based on dimensions provided by others, and shown indicatively only. Exact size and layout to be checked on site.

Revisions.
B - Coordinated with S.E. information
C - Hatch Amendments
D - Wall K added
E - Notes Updated
F - Biodiversity Improvements Updated

Della Valle architects

Lake View • Charlton Estate • Shepton Mallet • BA4 5QE
T 01749 330672 • E mail@dellavallearchitects.co.uk
Chartered Architect • Designer • Project Manager

Client	•	Aspire Defence Services Ltd
Job	•	Tedworth Equestrian Centre, Tidworth, SP9 7AW
Title	•	Walls G - H Proposed Wall Section 12 and Elevations
Scale	•	1:100, 1:25 @A1
Date	•	August 2025
Drawn	•	WT
Drg No	•	F1883 / 157/ F