



Eastern Wall (East facing) - External 1:100

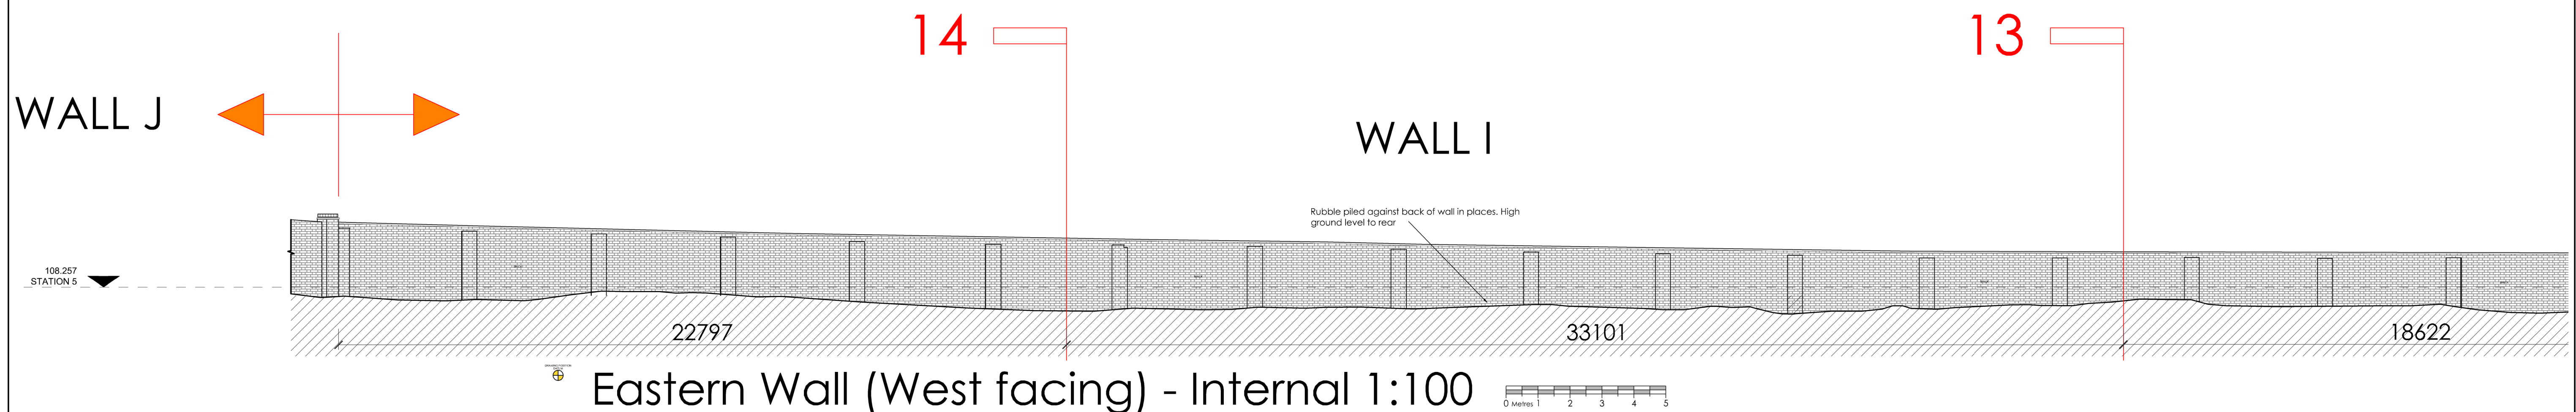


Eastern Wall (West facing) - Internal 1:100


Sections based on information provided by Surveybase.

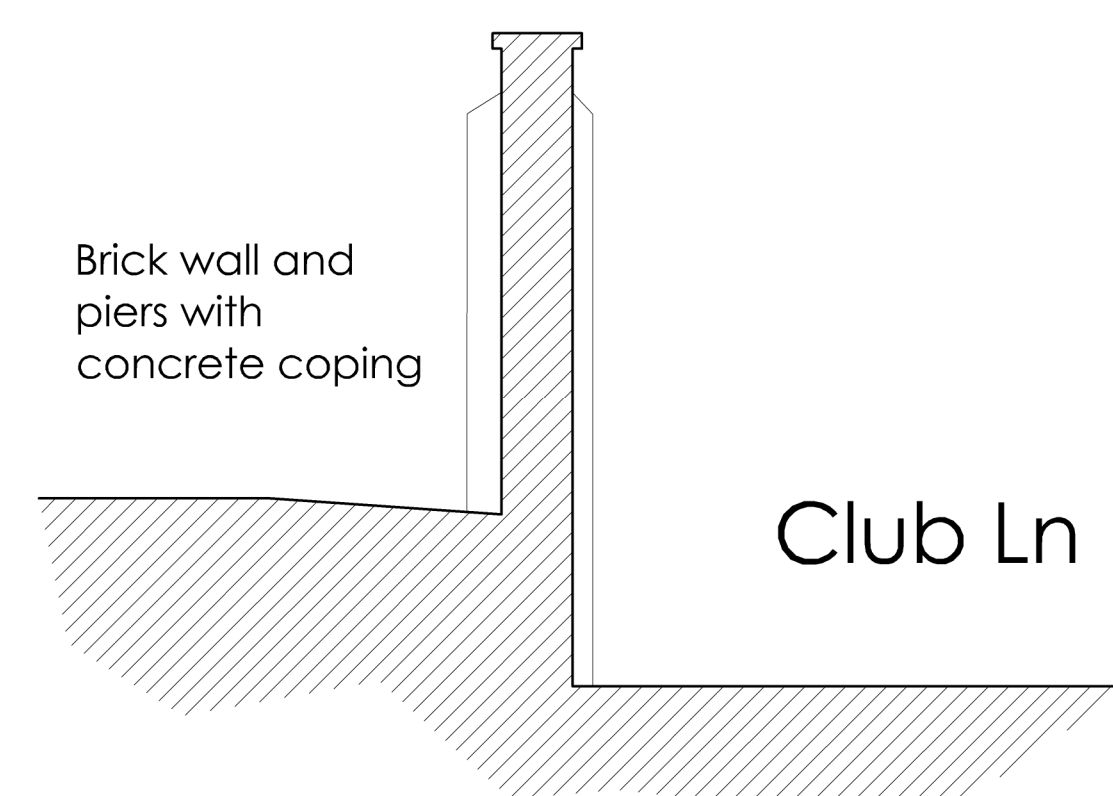

Section 13 - 1:25

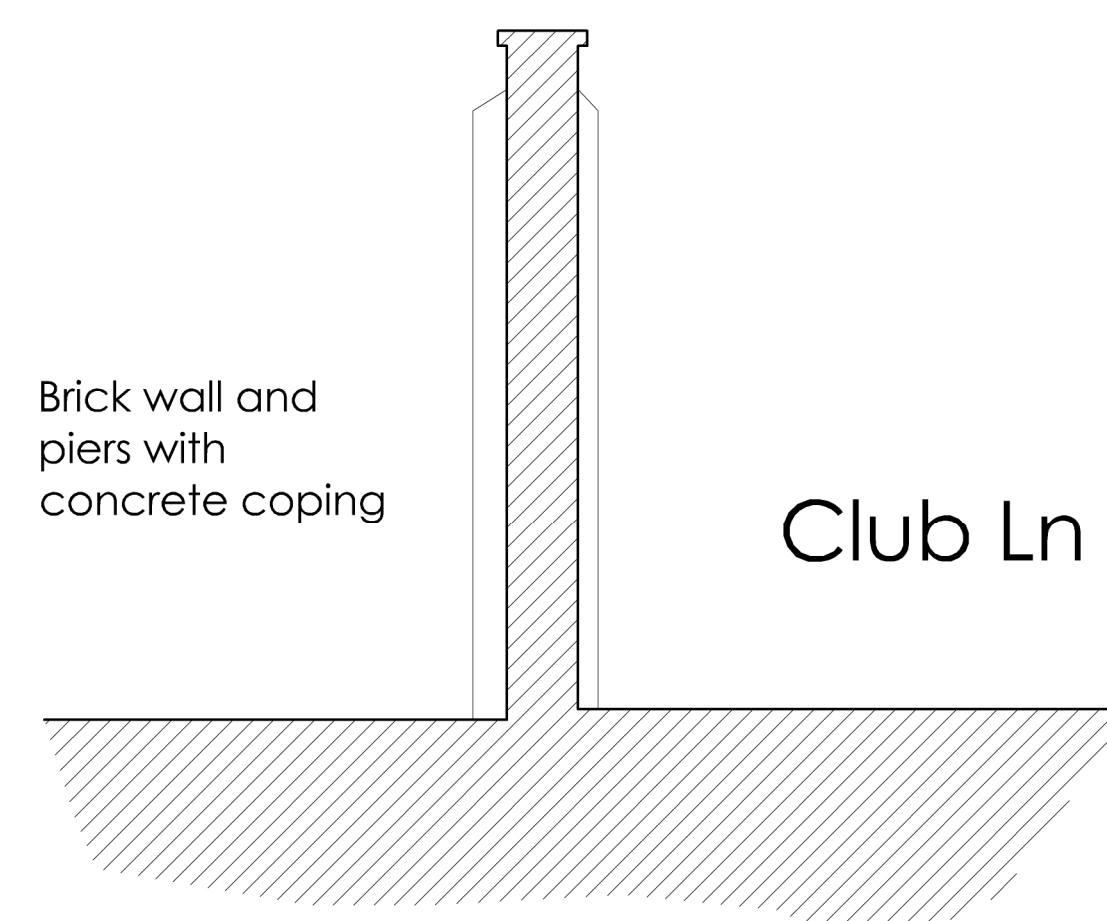

Section 14 - 1:25

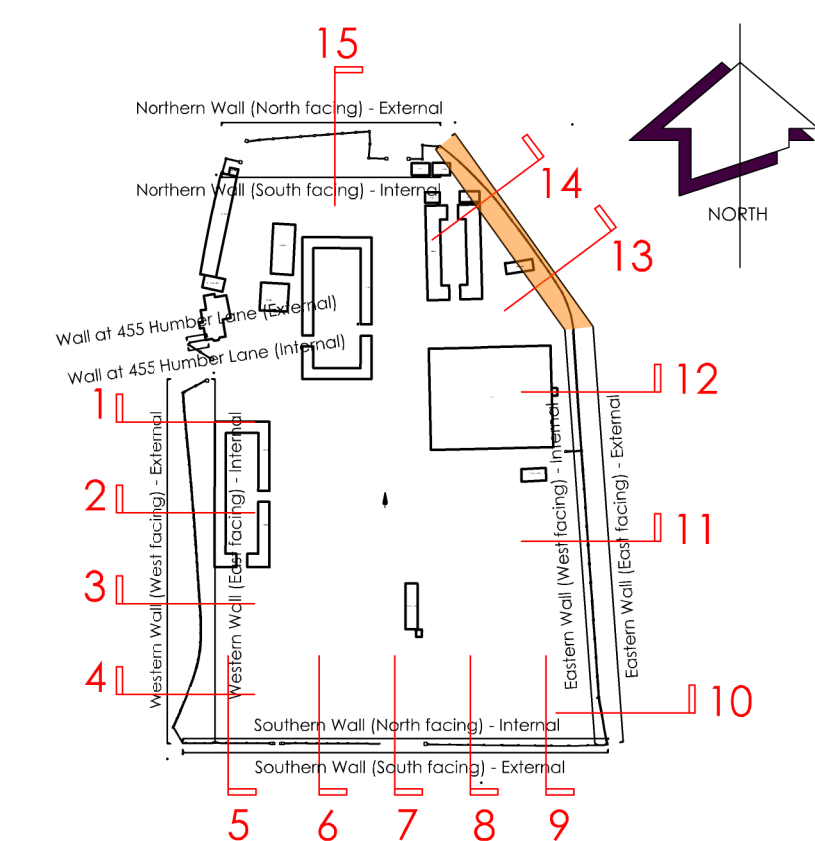

NOTES

1. Responsibility is not accepted for errors made by others in scaling from this drawing. All construction information should be taken from figured dimensions only and checked on site. Drawings based on topographical survey undertaken by Surveybase.
2. Any discrepancies and/or changes in design that affect Planning and Building Regulation approvals are to be reported to ADSL Ltd.
3. All drawings should be read in conjunction with Structural Engineer designs, utility survey and any other relevant information.
4. All walls including Wall K based on dimensions provided by others, and shown indicatively only. Exact size and layout to be checked on site.

Revisions.
B - Hatch Amendments
C - Wall K amended
D - Notes Updated

Della Valle
architects

Lake View • Charlton Estate • Shepton Mallet • BA4 5QE
T 01749 330672 • E mail@dellavallearchitects.co.uk
Chartered Architect • Designer • Project Manager

Client • Aspire Defence Services Ltd

Job • Tedworth Equestrian Centre,
Tidworth, SP9 7AW

Title • Wall I
Existing Wall Section 13 to 14
and Elevations

Scale • 1:100, 1:25 @A1

Date • August 2025

Drawn • WT

Drg No • F1883 / 008/ D