



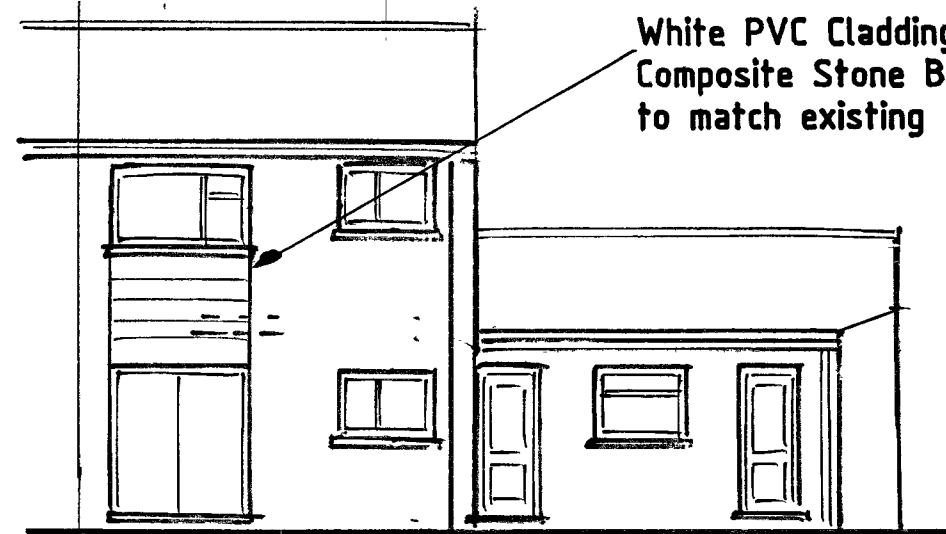


Proposed Rear Elevation

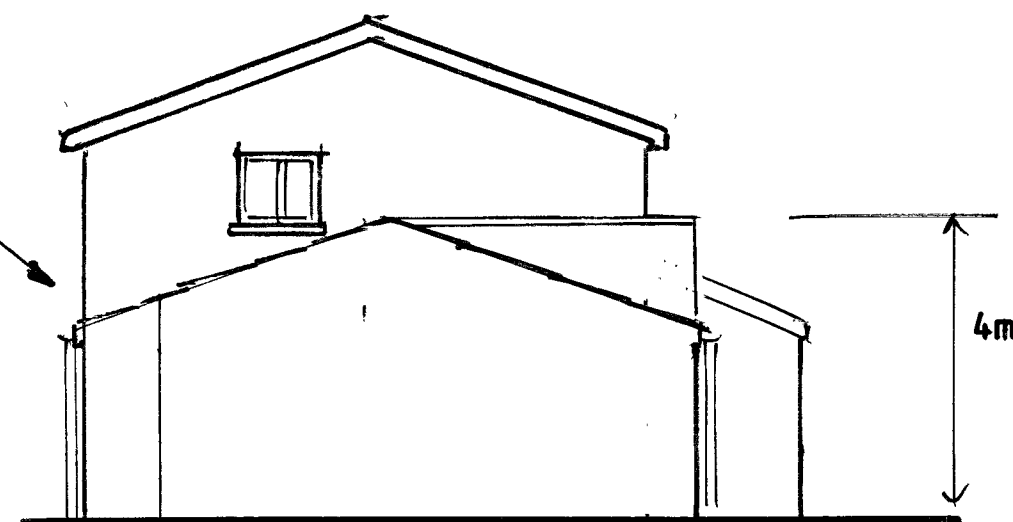


Proposed Side Elevation

Plain Profile Tiles to match existing

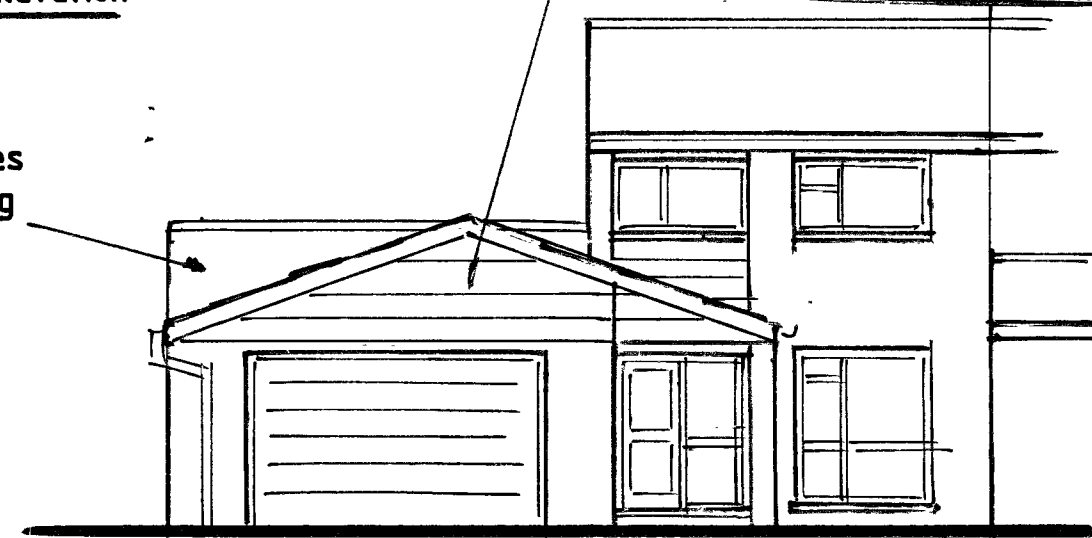


Proposed Front Elevation


Oak Post

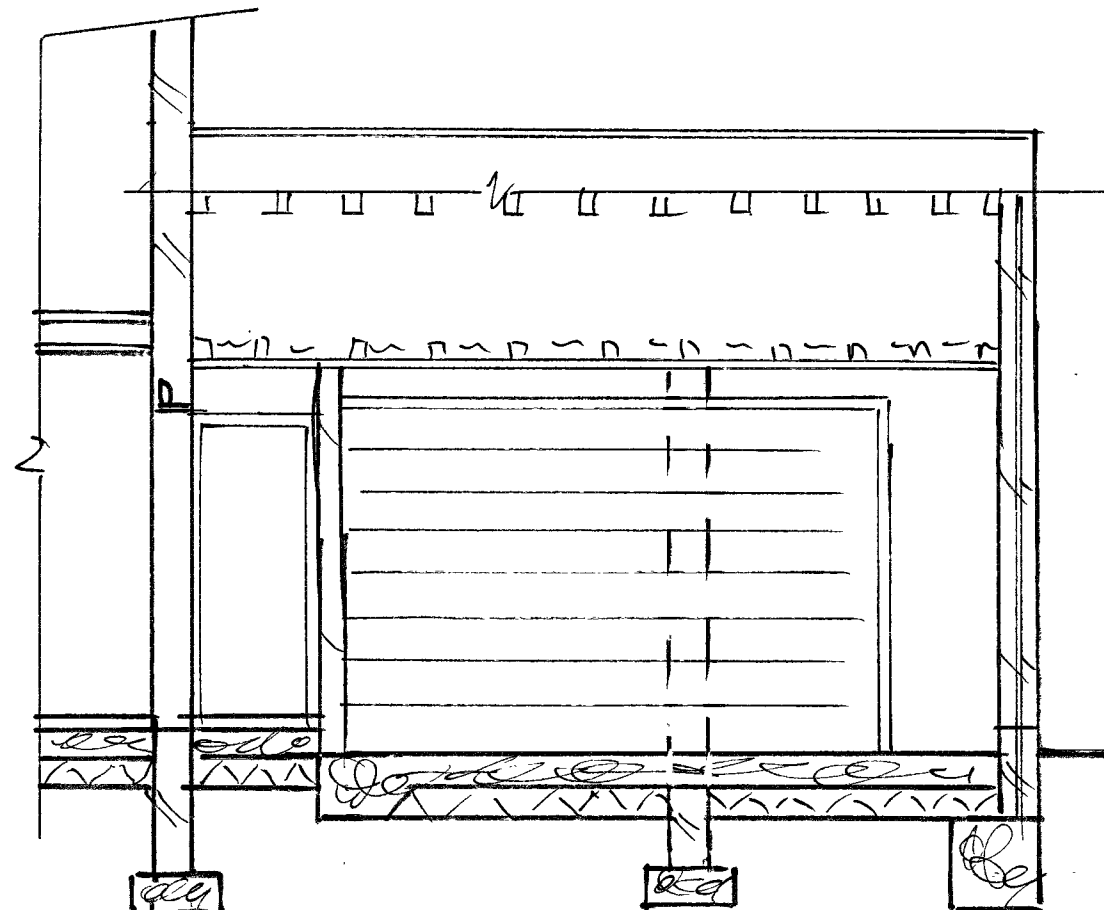


Section A-A

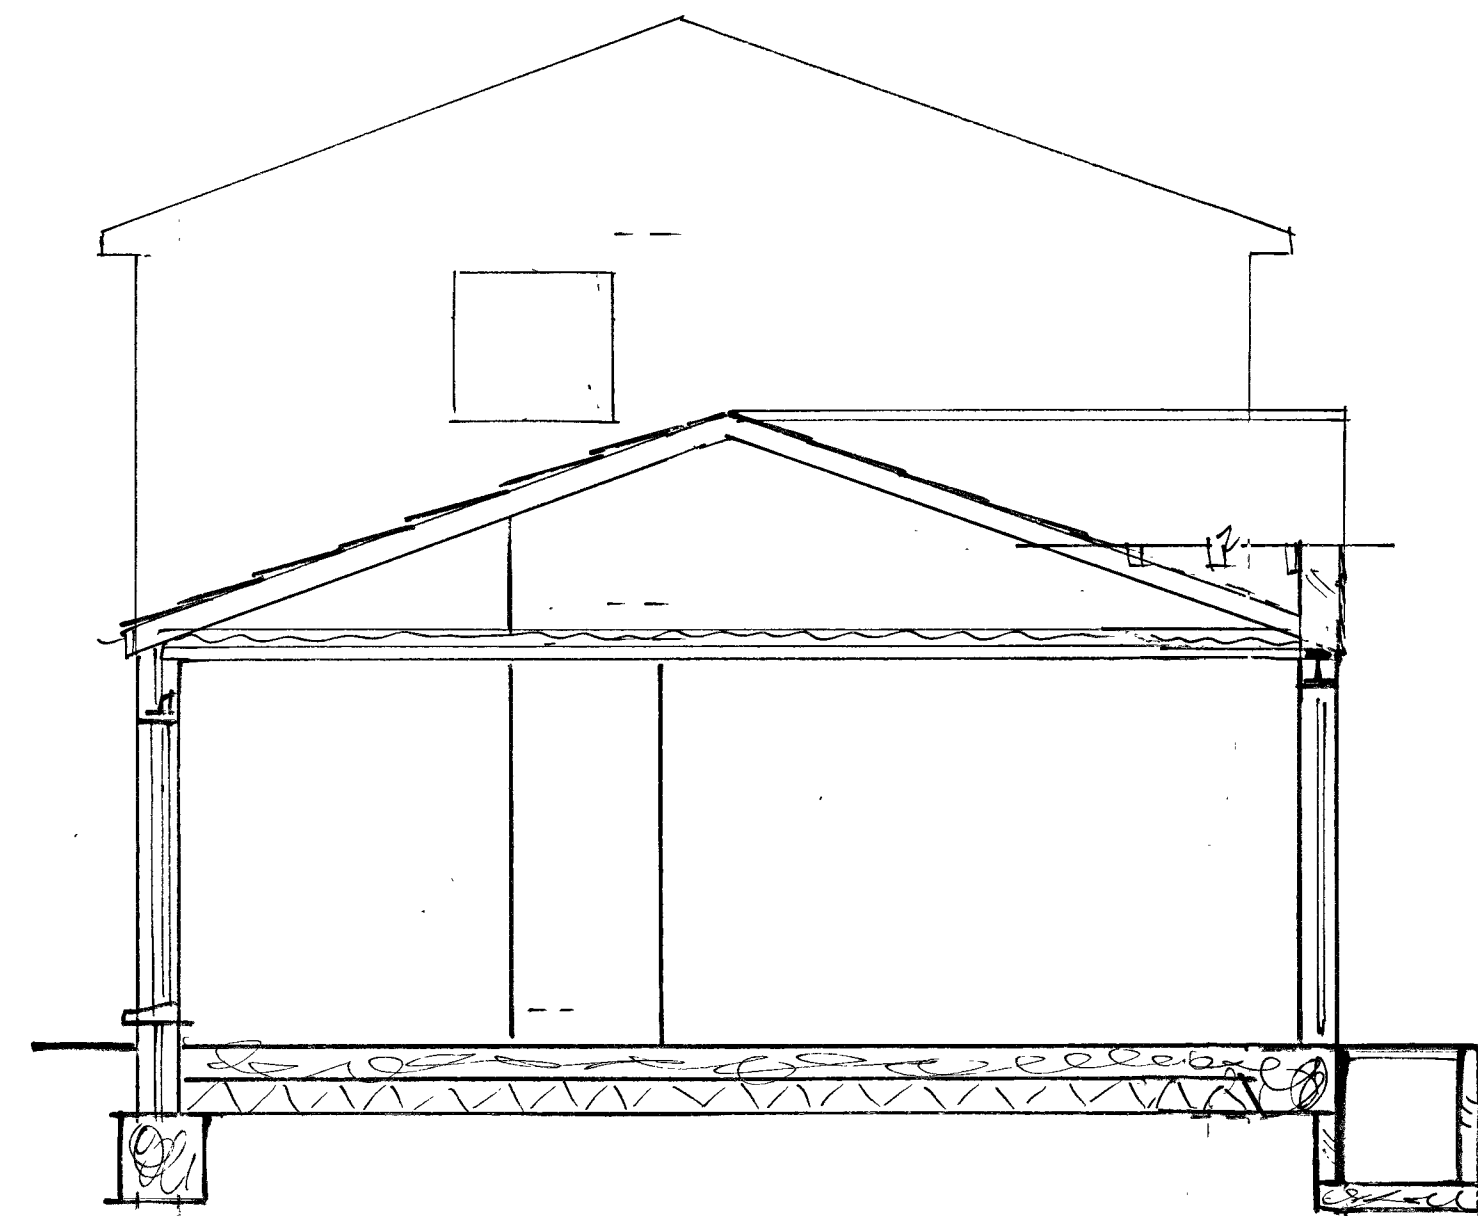


Section B-B

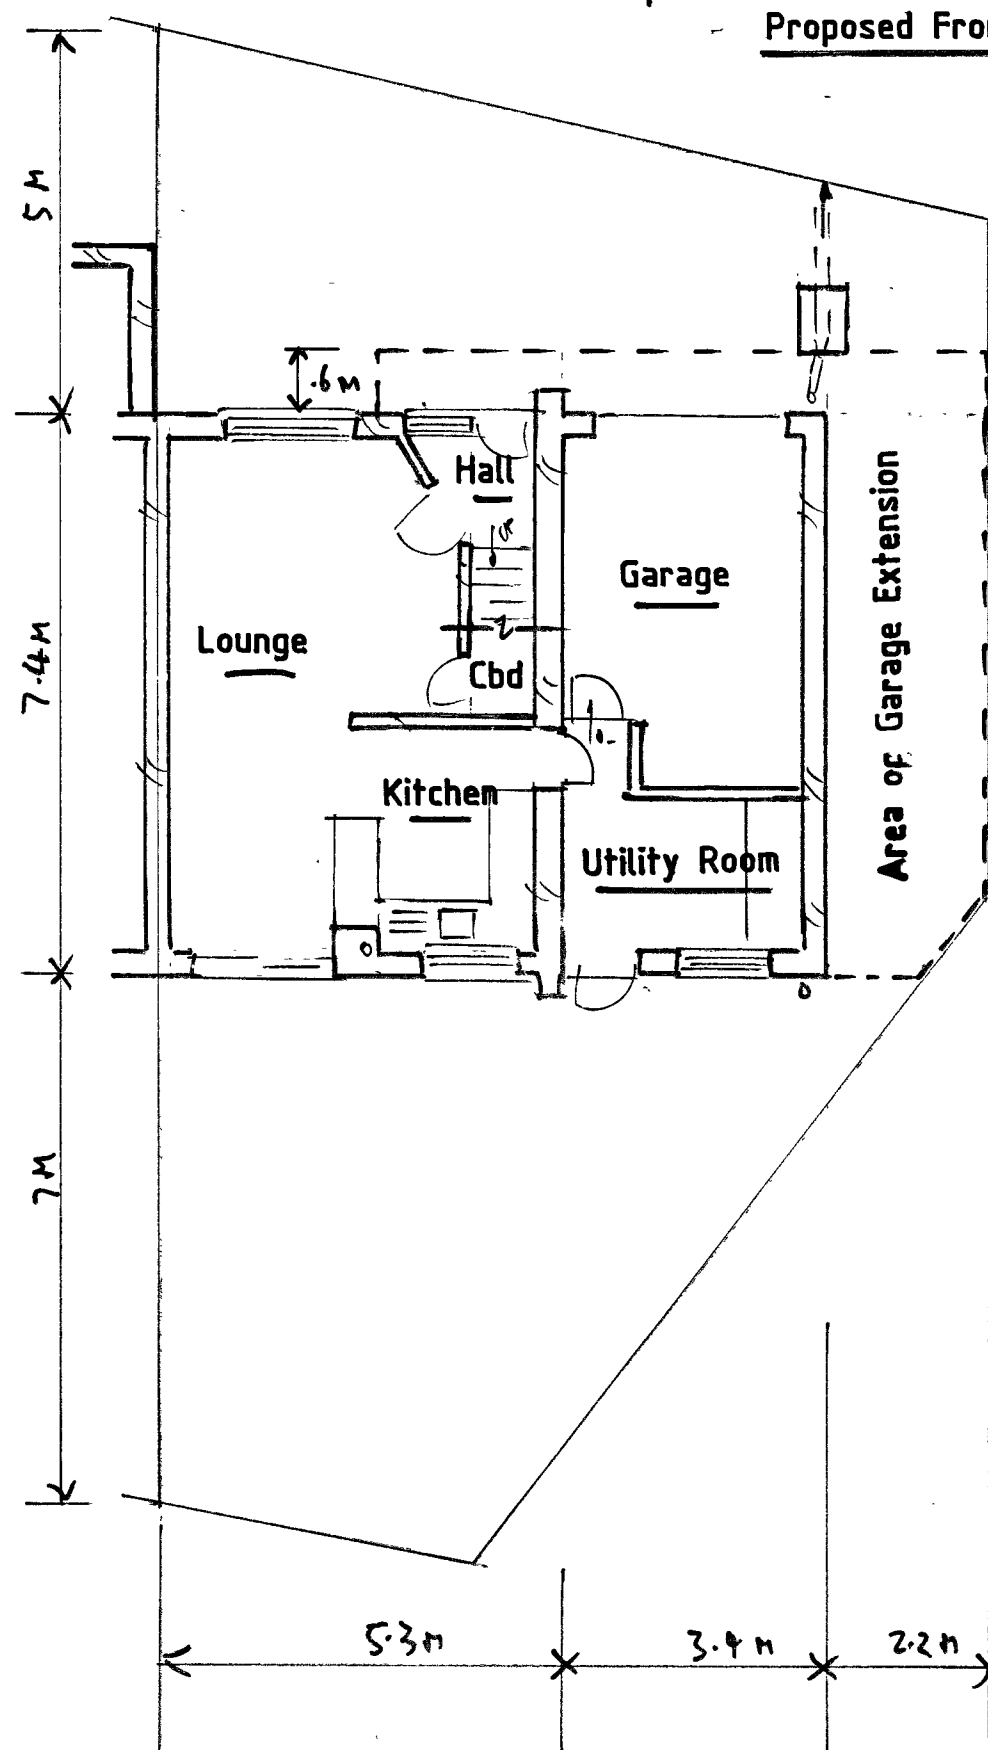

Existing Ground Floor & Site Plan

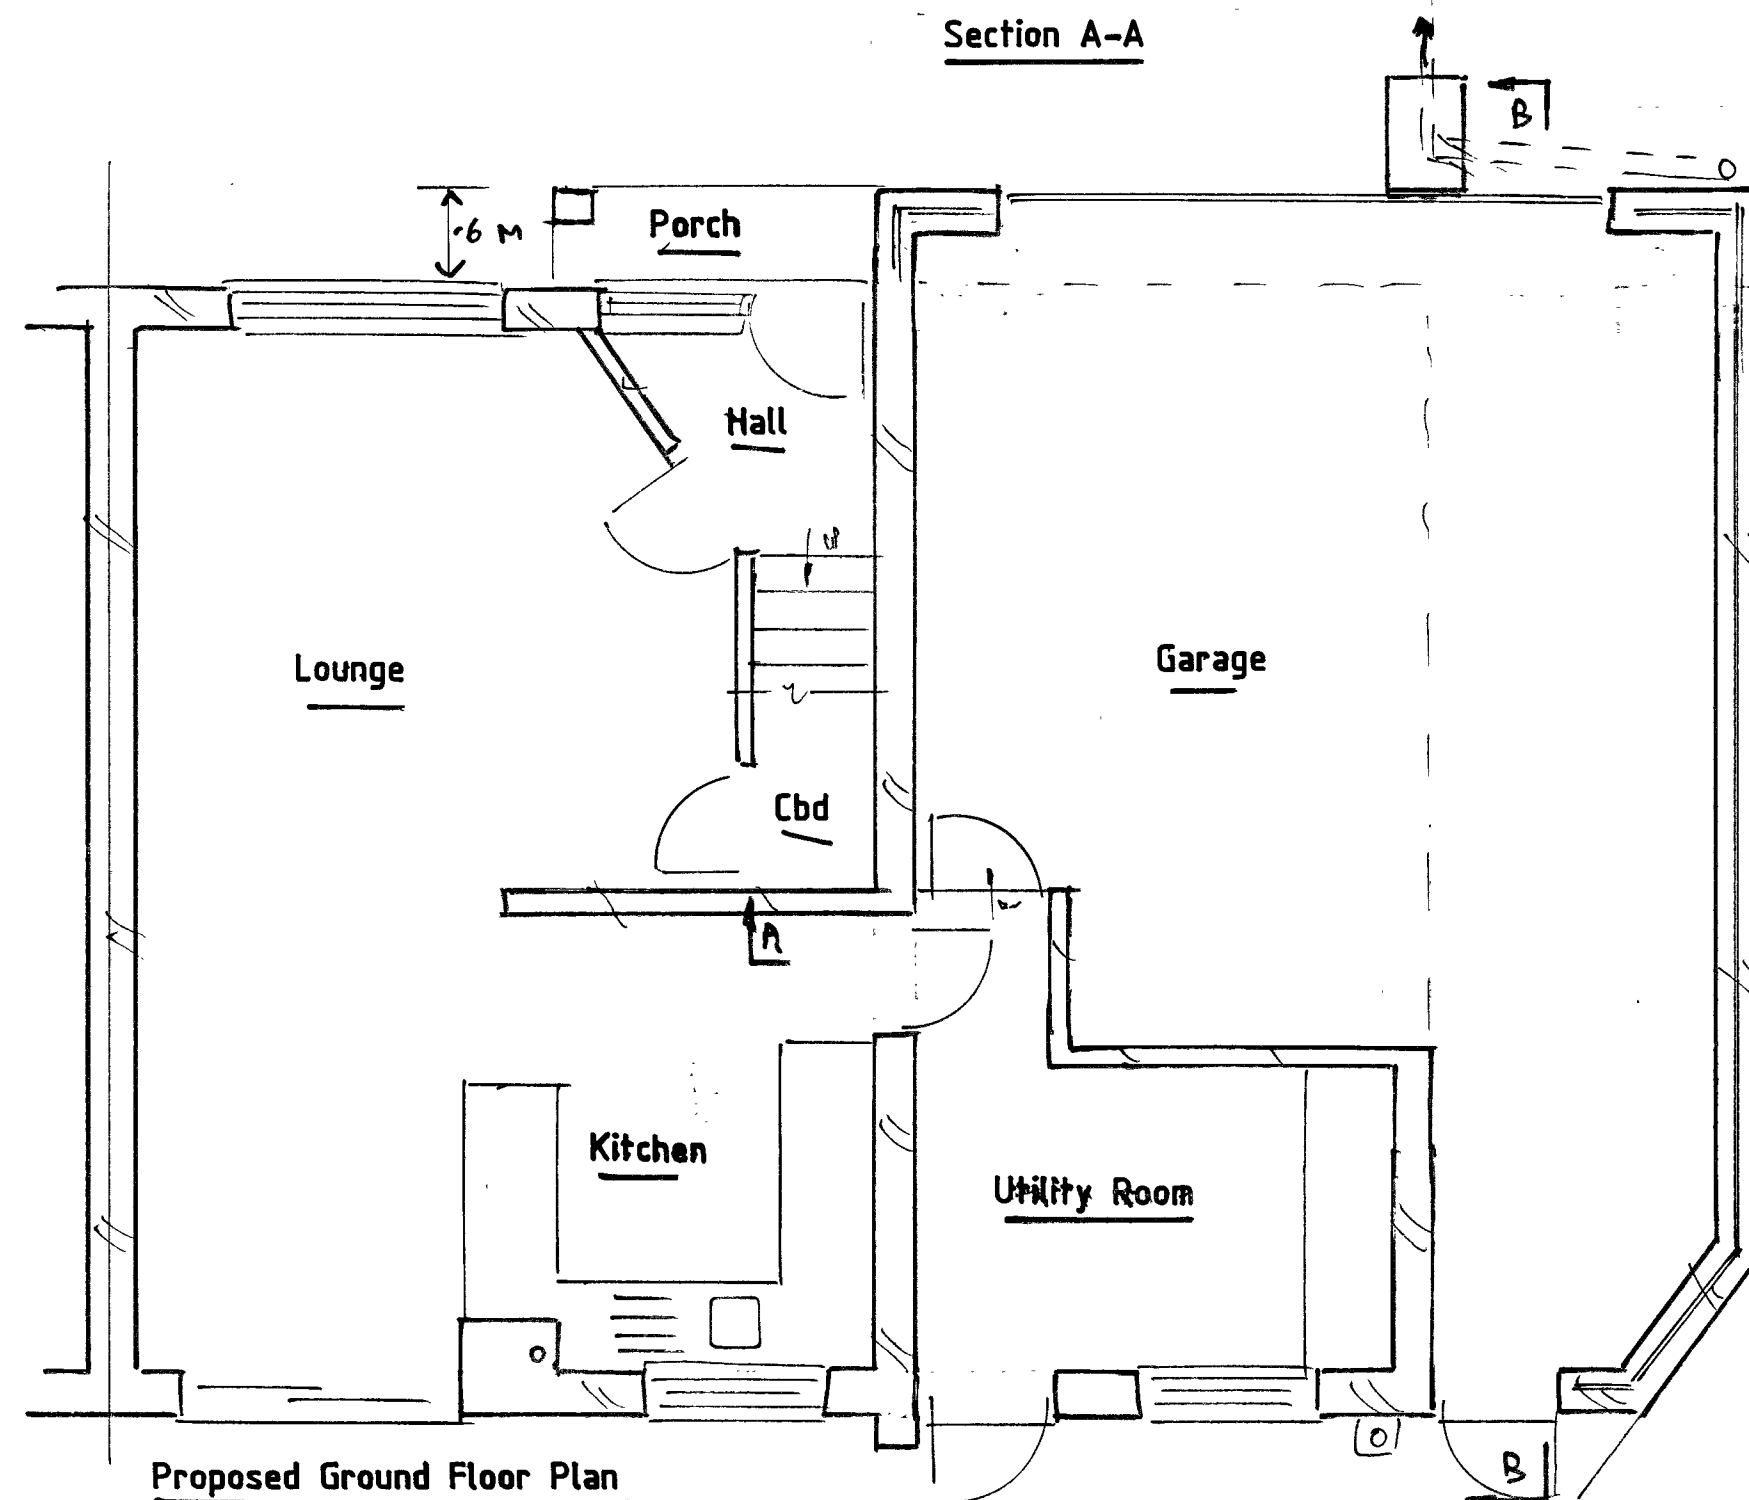

Proposed Ground Floor Plan

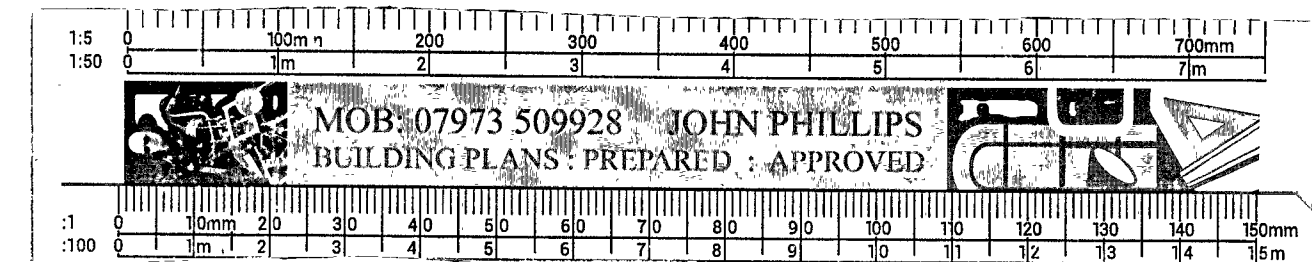

Proposed Single Storey Side Extension at 18
Forrester Green Colerne SN14 for Mr Daleney of
the above address
Drawn By J W Phillips Merryfields Star Corner
Colerne Wiltshire SN14 8DG
Tel.No: 01225 744788 & 07973509928 Date 12/8/26
Amendments
www.buildplans.uk Scale 1:100 & 1:50 at A2
DRG. NO:5161-1