




Southern Wall (South facing) - External 1:100

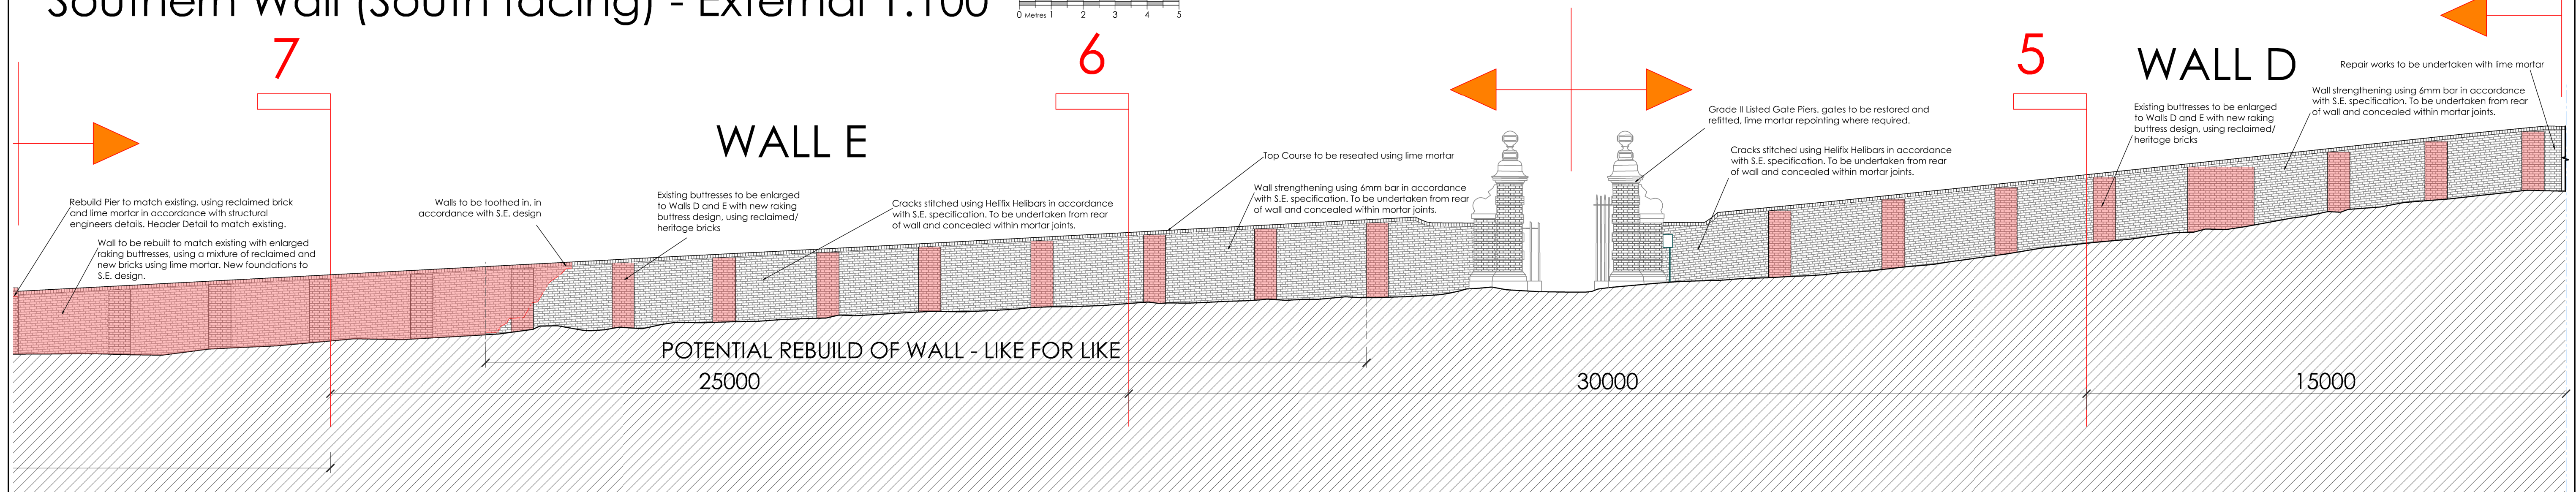

Southern Wall (North facing) - Internal 1:100

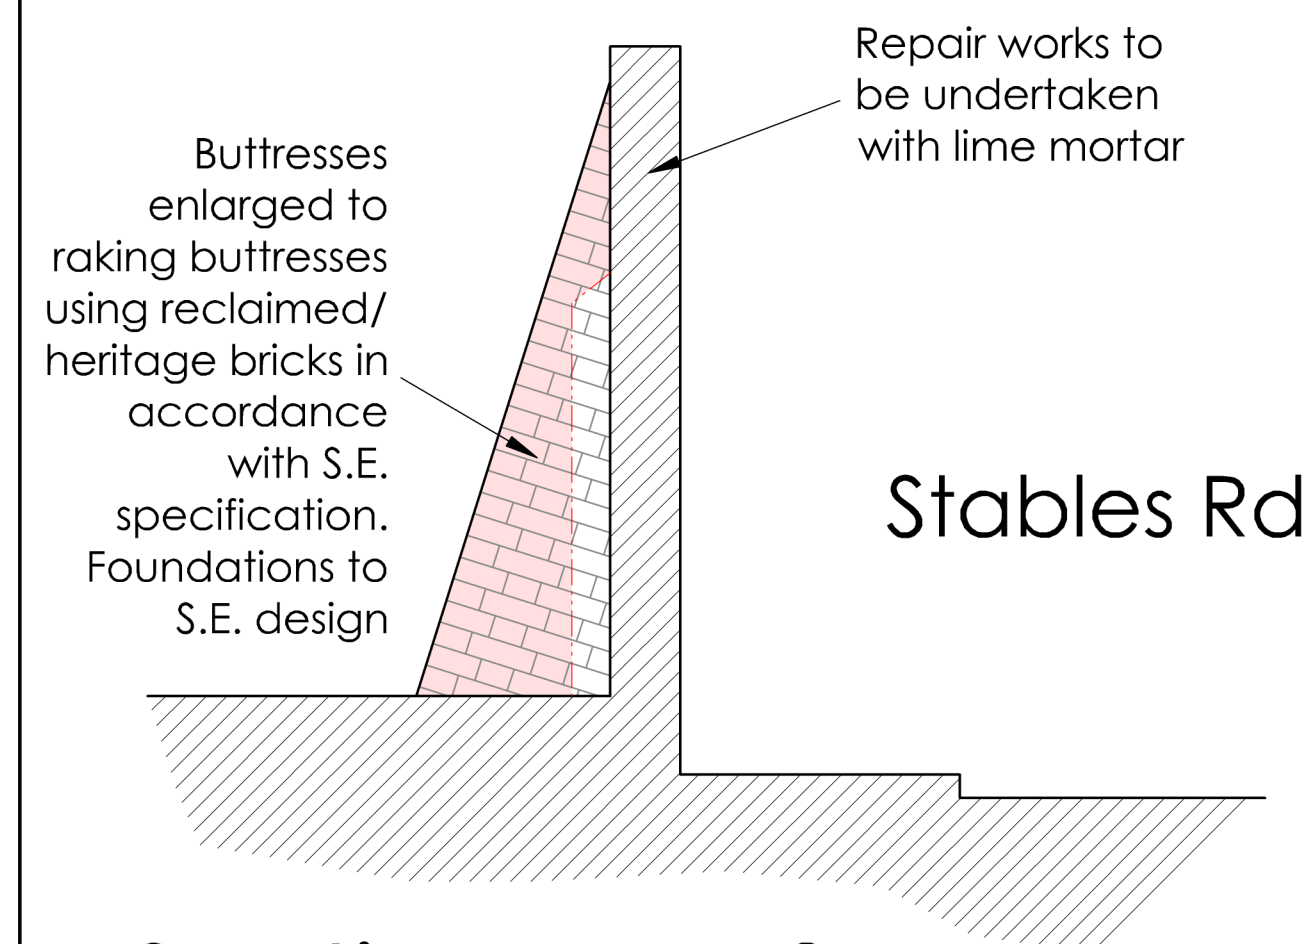

Section 5 - 1:25

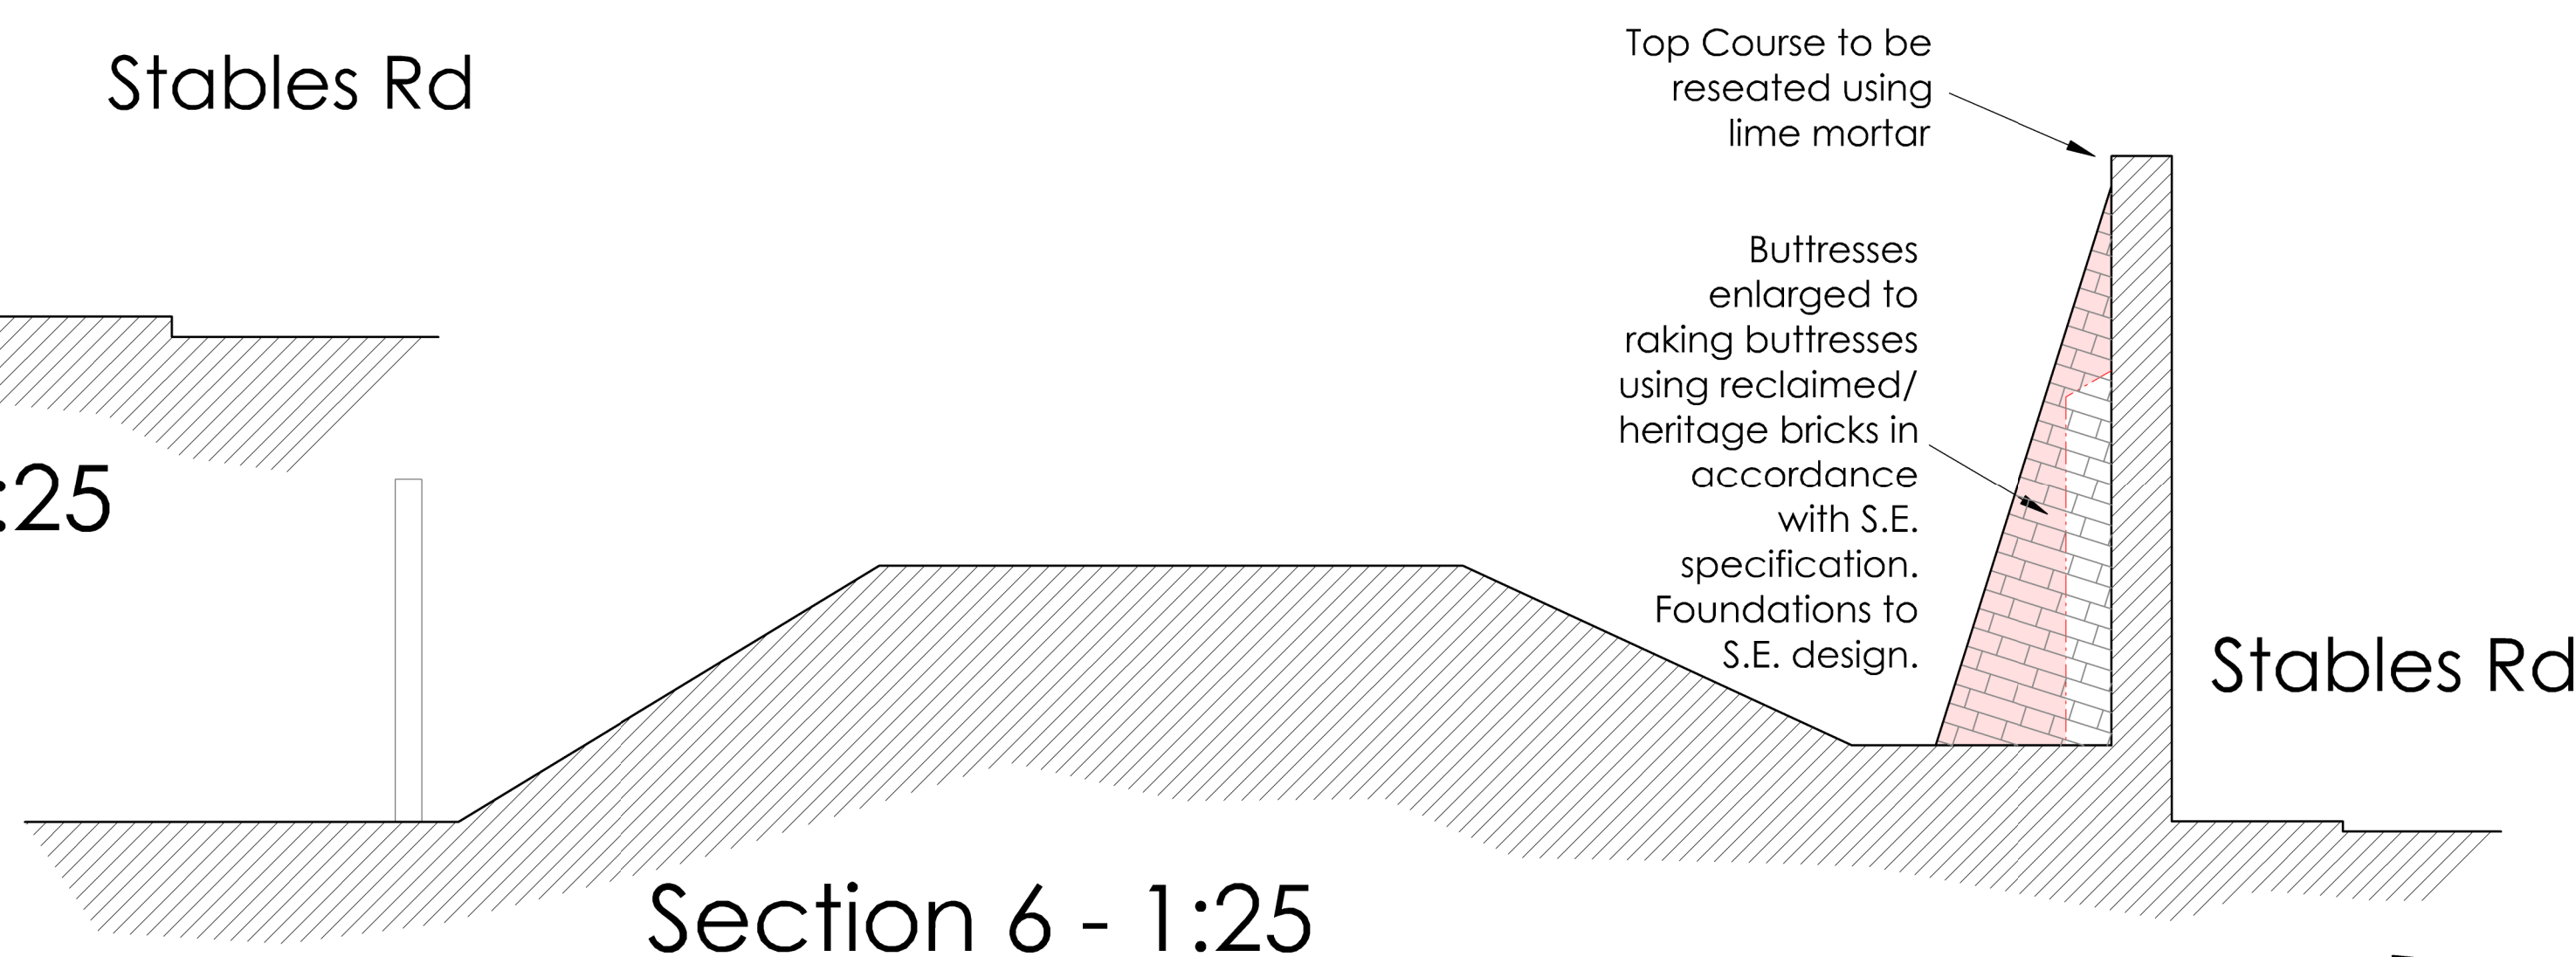


Section 6 - 1:25

Sections based on information provided by Surveybase.

NOTES

1. Responsibility is not accepted for errors made by others in scaling from this drawing. All construction information should be taken from figured dimensions only and checked on site. Drawings based on topographical survey undertaken by Surveybase.
2. Any discrepancies and/or changes in design that affect Planning and Building Regulation approvals are to be reported to ADSL Ltd.
3. All drawings should be read in conjunction with Structural Engineer designs, utility survey and any other relevant information.
4. All walls including Wall K based on dimensions provided by others, and shown indicatively only. Exact size and layout to be checked on site.

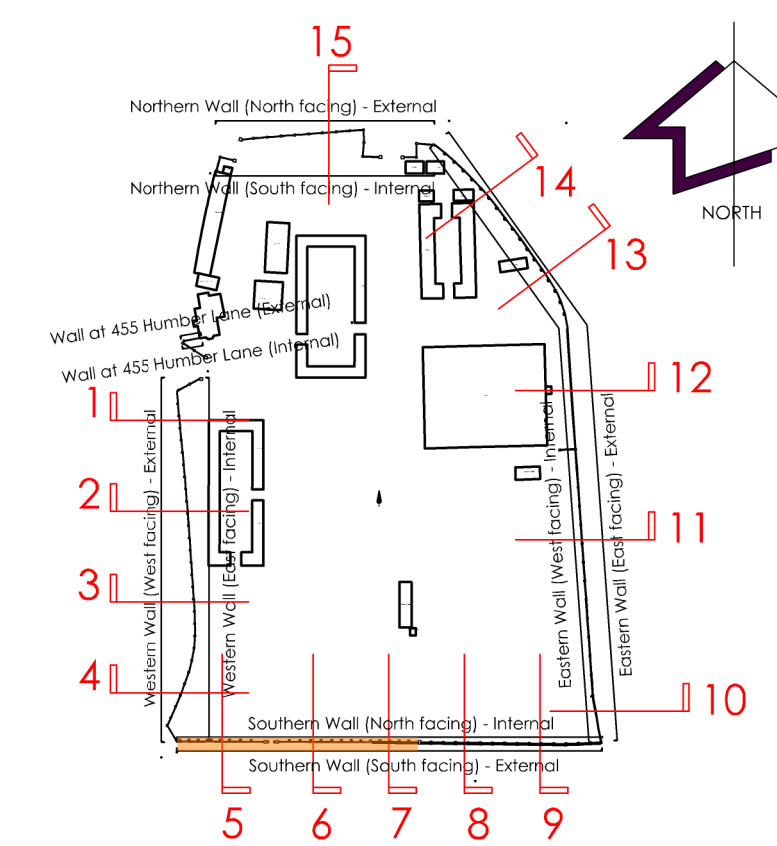

Revisions.
B - Revised to show piers to Wall E
C - Piers Enlarged
D - Hatch Amendments
E - Wall K added
F - Notes Updated

Della Valle
architects

Lake View • Charlton Estate • Shepton Mallet • BA4 5QE
T 01749 330672 • E mail@dellavallearchitects.co.uk
Chartered Architect • Designer • Project Manager

Client • Aspire Defence Services Ltd

Job • Tedworth Equestrian Centre,
Tidworth, SP9 7AW

Title • Wall D - E
Proposed Wall Sections 5 to 7
and Elevations

Scale • 1:100, 1:25 @A1

Date • August 2025

Drawn • WT

Drg No • F1883 / 154/ F

Wall to be rebuilt to match existing with enlarged raked piers to S.E. specification, using a mixture of reclaimed and new bricks using lime mortar. New foundations to S.E. design.

Pier in background to be carefully taken down and reconstructed to match existing

Foundation to S.E. design

Section 7 - 1:25