


Eastern Wall (East facing) - External 1:100

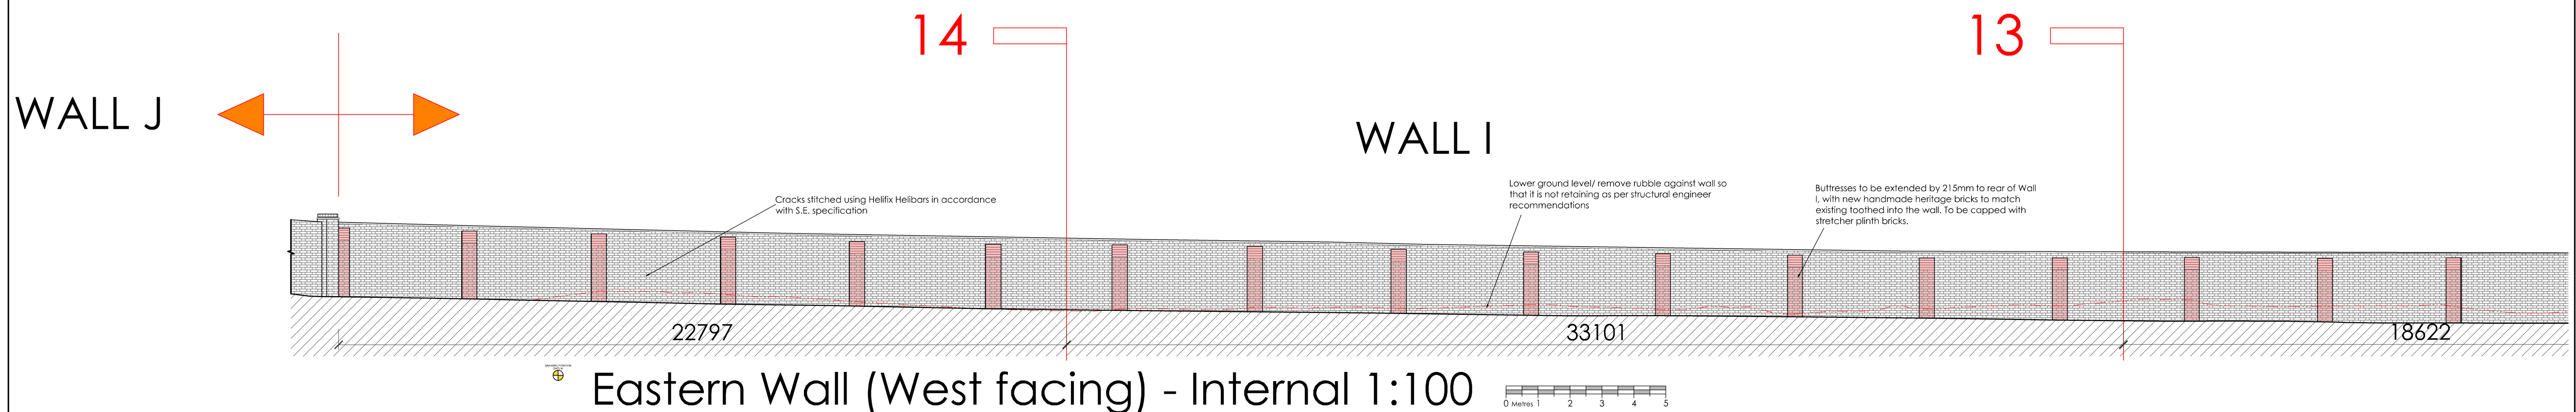

Eastern Wall (West facing) - Internal 1:100

Buttress to be extended by 215mm to rear of Wall I, with new handmade heritage bricks to match existing toothed into the wall. To be capped with stretcher plinth bricks.

Soil to be removed from base of wall so it is no longer retaining in accordance with structural engineer recommendations

Club Ln

Section 13 - 1:25

Buttress to be extended by 215mm to rear of Wall I, with new handmade heritage bricks to match existing toothed into the wall. To be capped with stretcher plinth bricks.


Sensitive repairs on a like-for-like basis

Club Ln

Section 14 - 1:25

Sections based on information provided by Surveybase.

Refer to S.E. information for foundations and structural specification

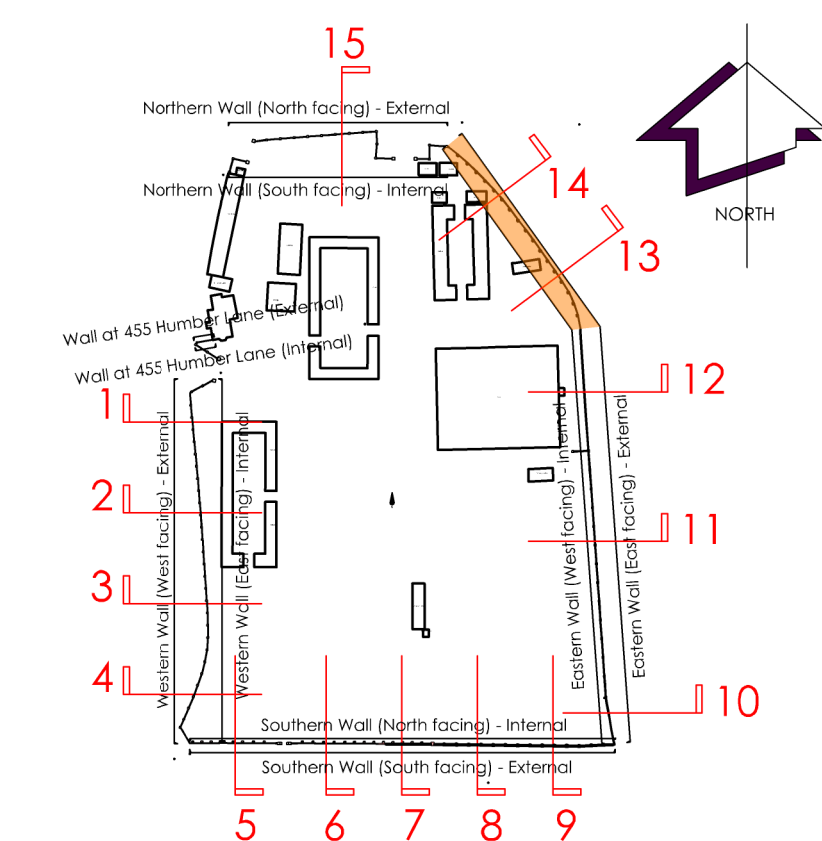

NOTES

1. Responsibility is not accepted for errors made by others in scaling from this drawing. All construction information should be taken from figured dimensions only and checked on site. Drawings based on topographical survey undertaken by Surveybase.
2. Any discrepancies and/or changes in design that affect Planning and Building Regulation approvals are to be reported to ADSL Ltd.
3. All drawings should be read in conjunction with Structural Engineer designs, utility survey and any other relevant information.
4. All walls including Wall K based on dimensions provided by others, and shown indicatively only. Exact size and layout to be checked on site.

Revisions.
B - Coordinated with S.E. information
C - Hatch Amendments
D - Wall K added
E - Notes Updated

Della Valle
architects

Lake View • Charlton Estate • Shepton Mallet • BA4 5QE
T 01749 330672 • E mail@dellavallearchitects.co.uk
Chartered Architect • Designer • Project Manager

Client • Aspire Defence Services Ltd

Job • Tedworth Equestrian Centre,
Tidworth, SP9 7AW

Title • Wall I
Proposed Wall Section 13 to
14 and Elevations

Scale • 1:100, 1:25 @A1

Date • August 2025

Drawn • WT

Drg No • F1883 / 158/ E