



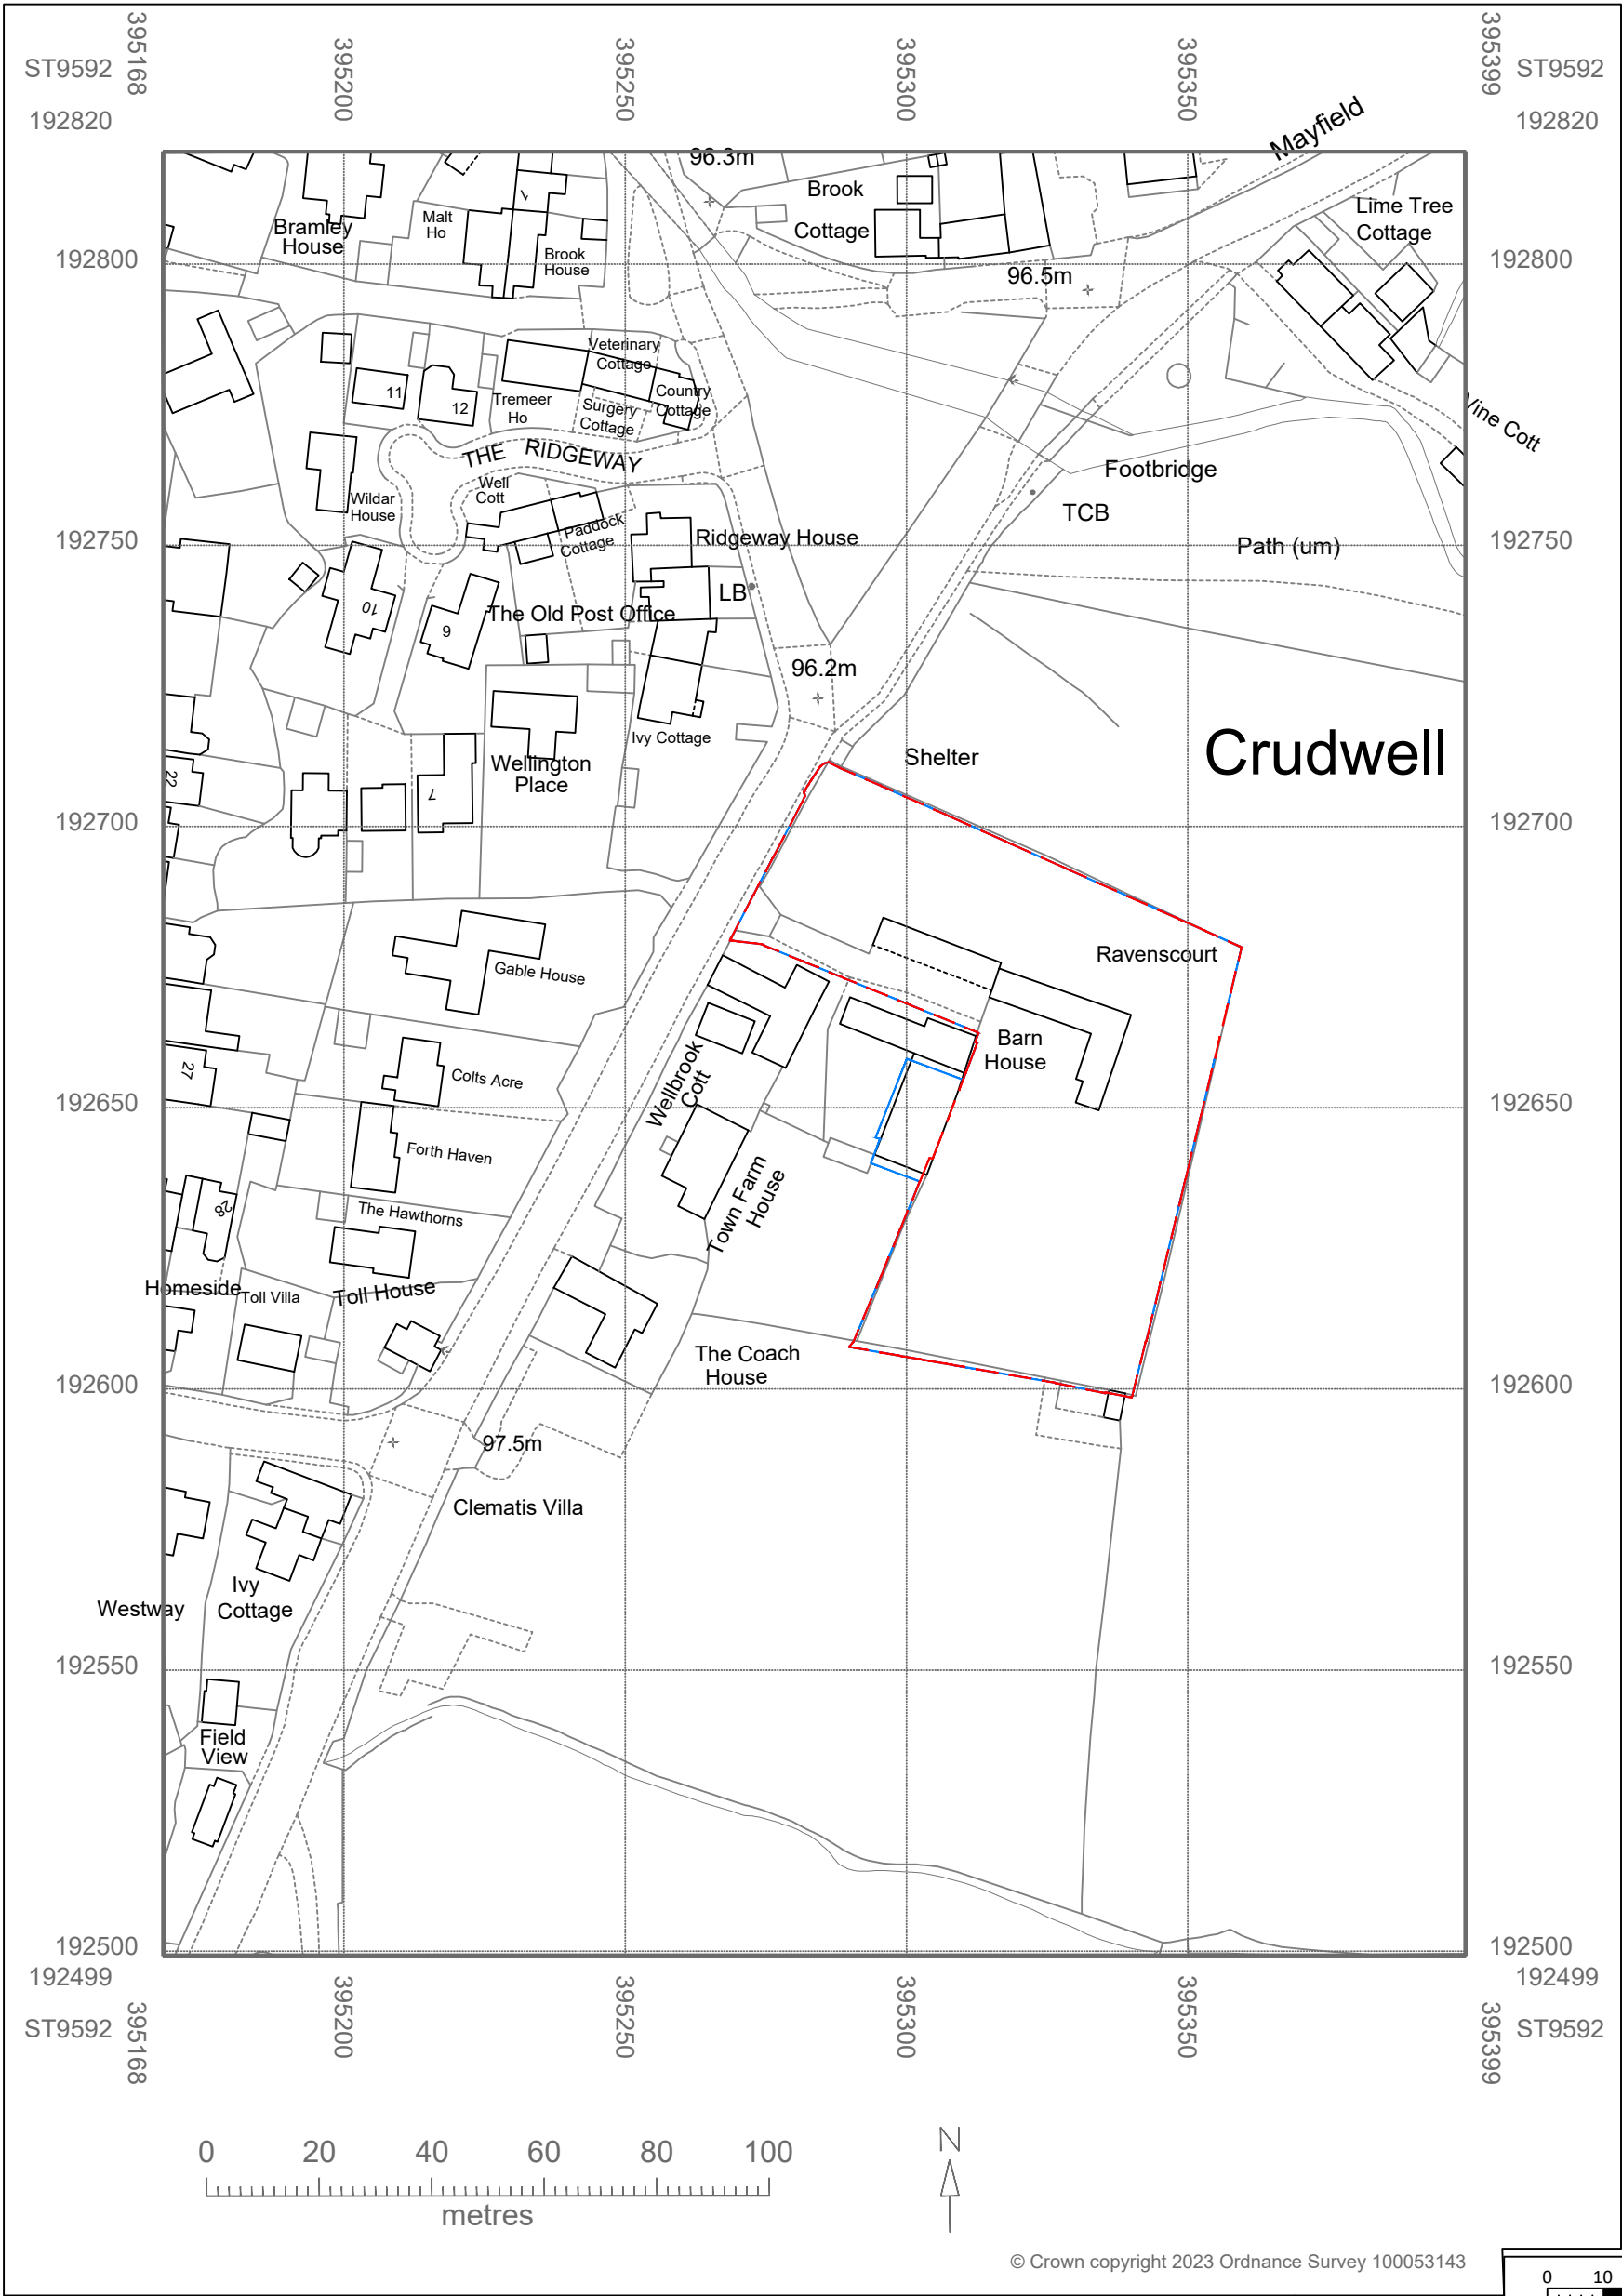

© Crown copyright 2023 Ordnance Survey 100053143

 

B	26/06/23	PLANNING DRAWINGS	JS	n/a
A	22/06/23	Planning Drawings for Review	JS	n/a
SK05	01/06/23	Developed Sketch Design	JS	n/a
SK04	24/05/23	Developed Sketch Design	JS	n/a
SK03	11/05/23	Developed Sketch Design	JS	n/a
SK02	25/04/23	Developed Sketch Design	JS	n/a
SK01	05/04/23	Initial Sketch Floor Plans for Comment	JS	n/a
Rev:	Date:	Description:	Drawn:	Checked:

Client: Mike & Helen Whelan		
Site Address: Ravenscourt The Street, Crudwell, Wiltshire SN16 9ER		
Drawing Title: Site Location Plan		
Job Number: 23-014	Drawing Number: SL	Revision: B
Drawing Scale (UNO): 0 5 10 15 20 25 1:1250@A4		

POTTON

Potton
Eltisley Road,
Great Gransden,
Beds, SG19 3AR

Tel: 01767 676400
E-mail: sales@potton.co.uk
Web: www.potton.co.uk

This document is the copyright of Kingspan Timber Solutions Ltd, and is made available on the express condition that it shall not be used in connection with the erection of any building or the production of any components for such a building unless the building to be erected or the components are supplied by Kingspan Timber Solutions Ltd.

© Kingspan Timber Solutions Ltd.