



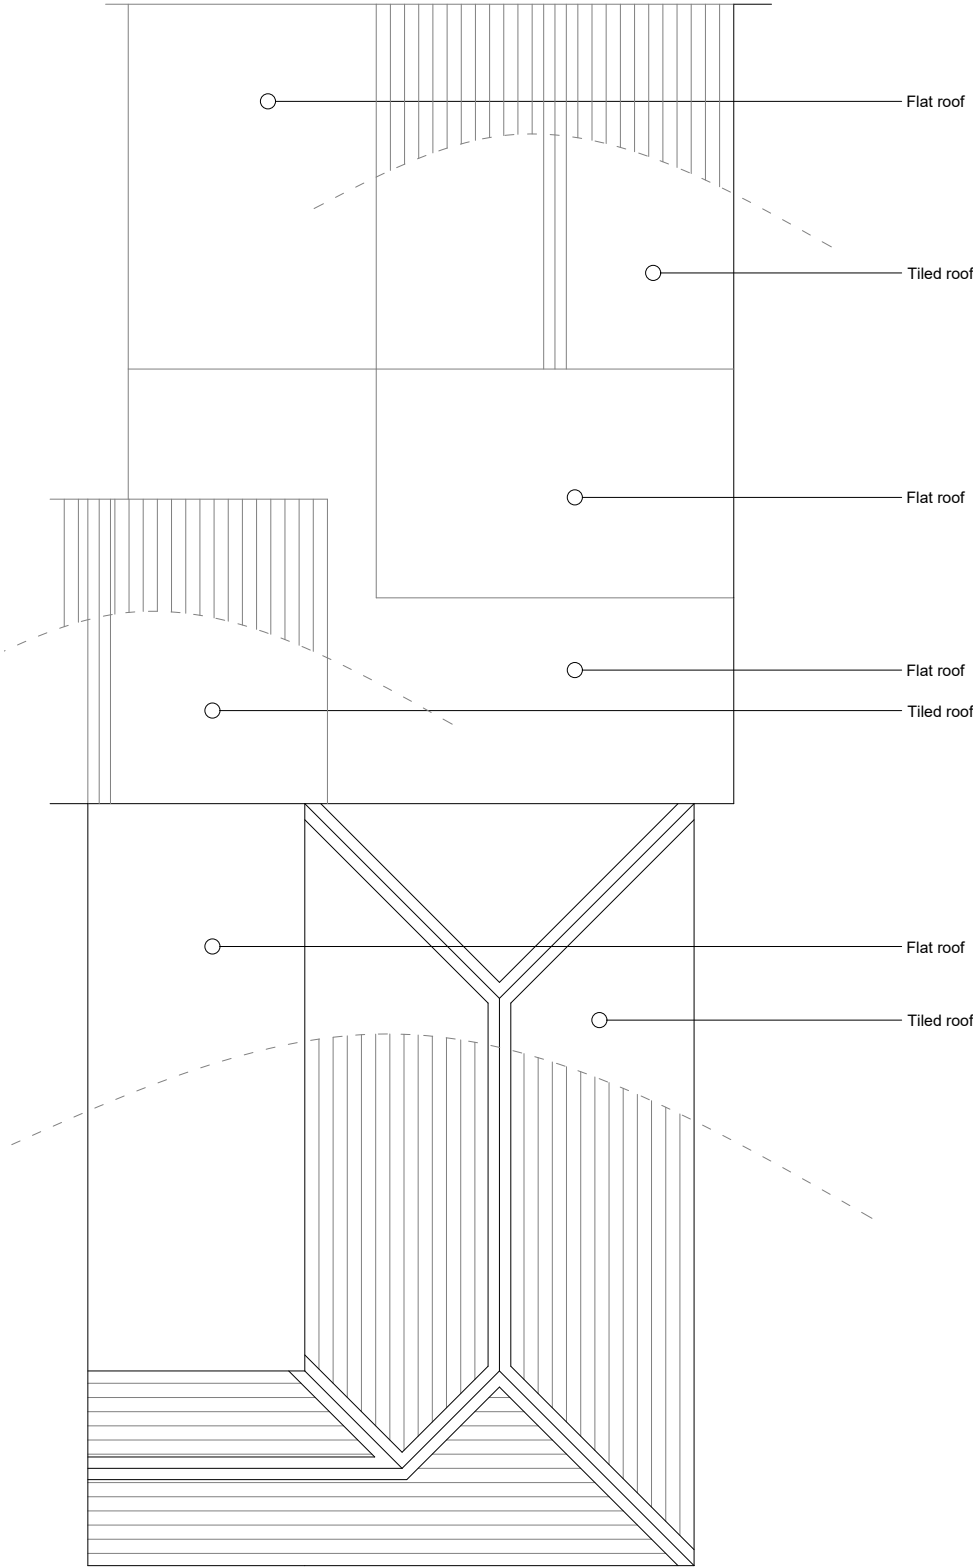


Roof Plan
As Existing

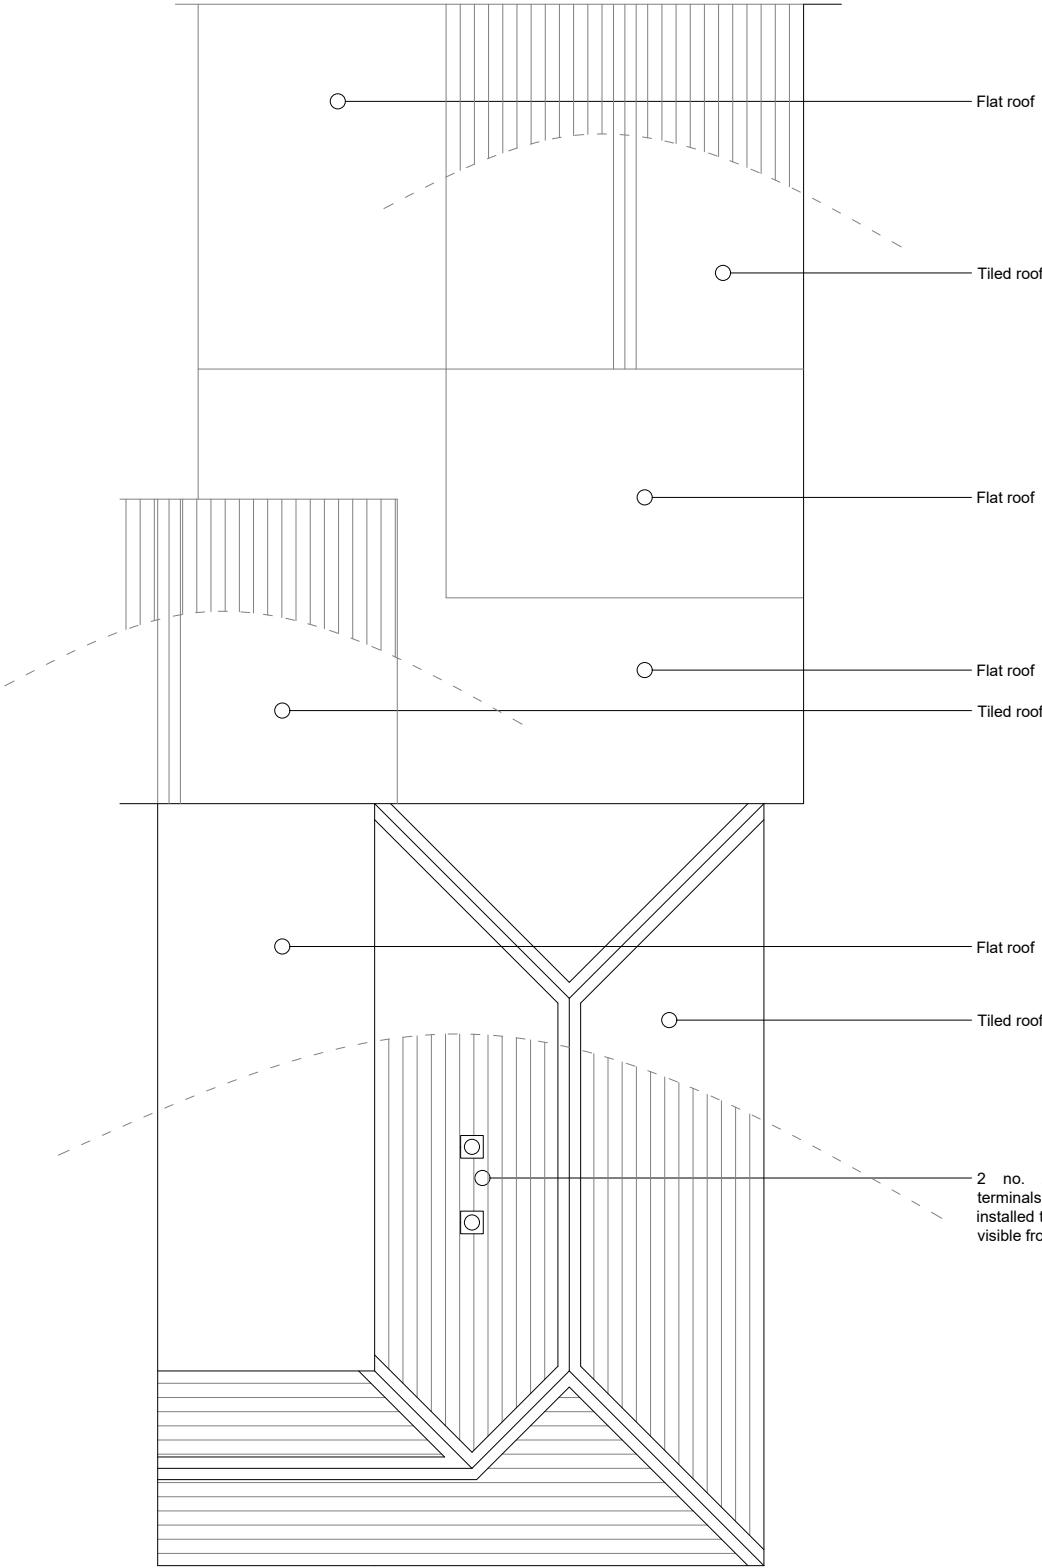

Roof Plan
As Proposed

Existing flat roof & tiled / slate roof areas to remain as existing

REV	DATE	DESCRIPTION	DRAWN	CHECKED
	13/08/26	HMO application	ME	ME

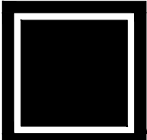

BUILD ARCHITECTS
www.build-architects.co.uk
studio@build-architects.co.uk
07977 582048

- Architecture
- Landscape
- Interiors
- Historic Buildings
- Masterplanning

This drawing is copyright of the Architect and shall not be reproduced without permission.

Check all dimensions and report any errors, or omissions.

Responsibility for setting out rests with the contractor, all dimensions & setting out to be checked on site prior to commencement of works.

Planning

D Bilgic

HMO Conversion
33 Catherine Street,
Salisbury, SP1 2DQ

Roof Plan
As Existing / As Proposed

2025 / 098

PP 013

Dec 2025

ME

1:100 @ A3

ME