


To all church roof areas: roof tiles, felt and battens removed. Any damaged roof timbers replaced or treated as appropriate. New bat-friendly felt and insulation installed between battens, where feasible. Existing tiles of appropriate condition to be reinstated, with new tiles to match the existing replacing those that cannot be reinstated. Reinstated and new clay tiles to be laid in a pattern replicating the existing. Flashings in lead.

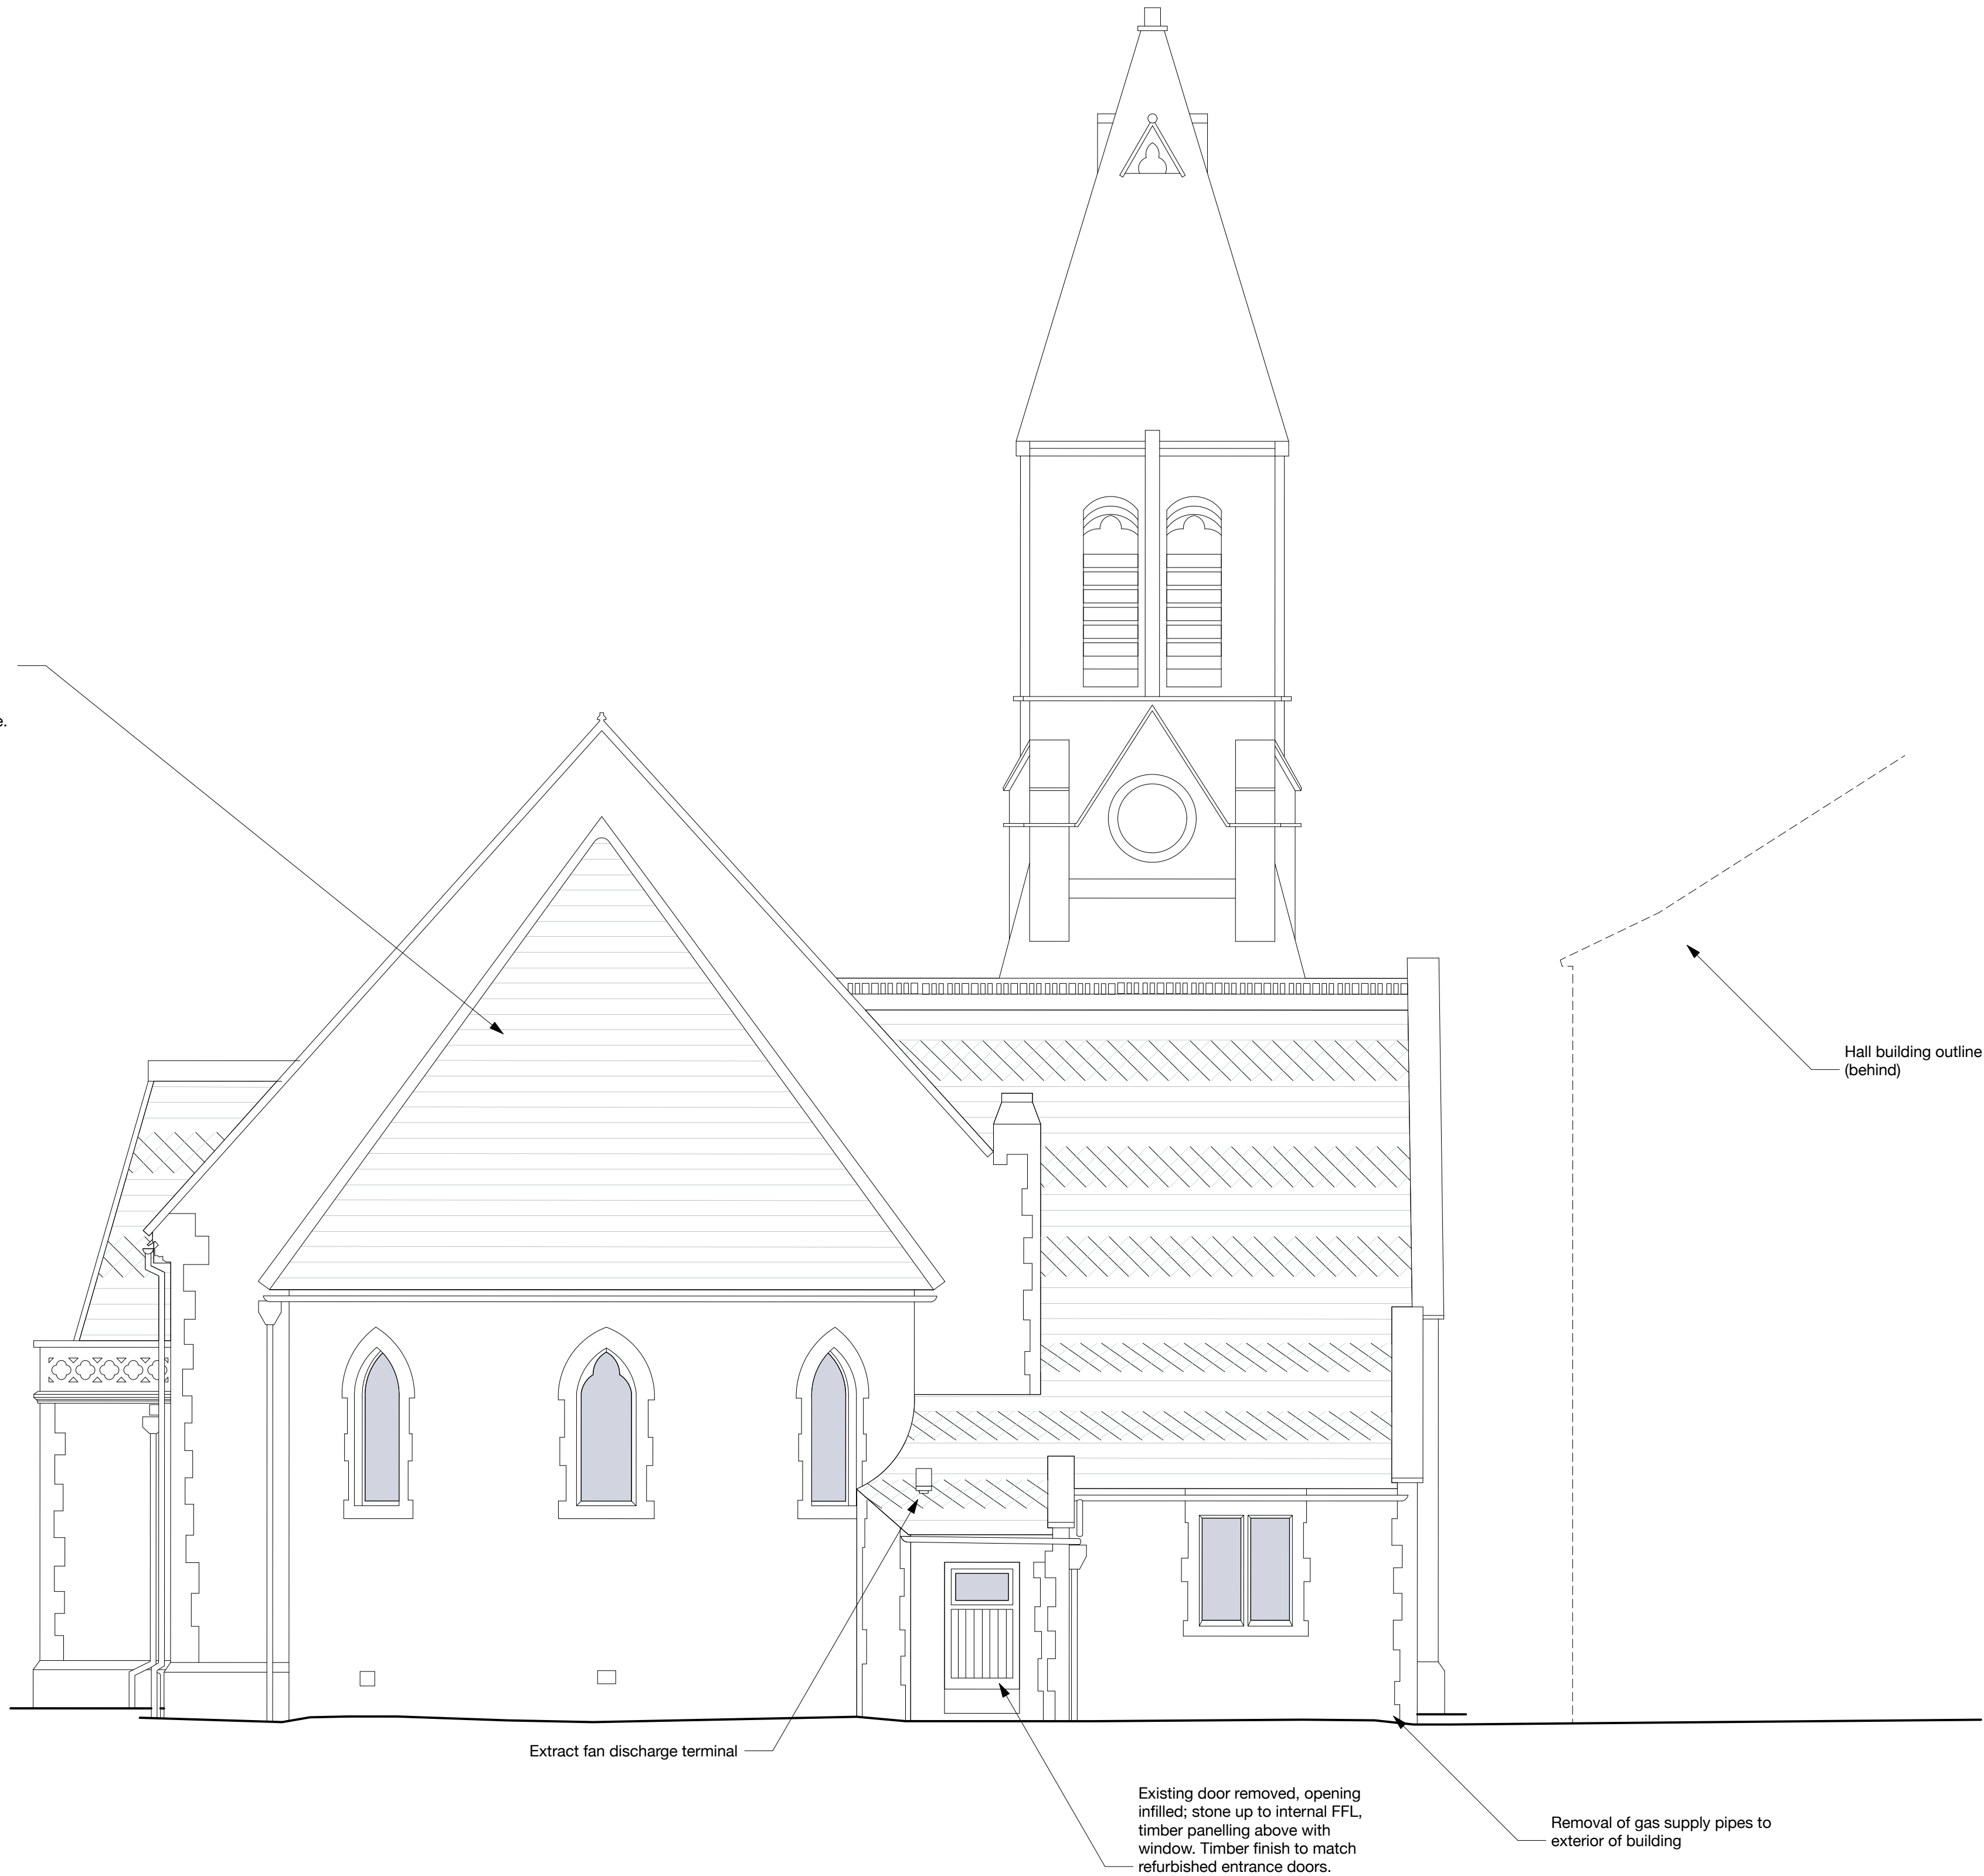

Proposed Southeast Elevation

B	13/08/2026	Note added for works to roof
A	15/01/2026	Drawing label corrected

Rev.	Issue date	Revision Notes
------	------------	----------------

PLANNING

olearygoss
ARCHITECTS

Chapel House
11a Alexandra Park
Bristol BS6 6QB
T 0117 989 2661
E mail@olearygoss.co.uk
W www.olearygoss.co.uk

Project Title
Holt United Reformed Church
89 The Street, Holt
BA14 6RS

Drawing Title
**Proposed Church
Southeast Elevation**
Project No. Drawing No. Revision
3343 PA_169 B

Date 22/12/2025 Scale 1:50 @ A1 / 1:100 @ A3
Drawn by CW Checked by JG

