



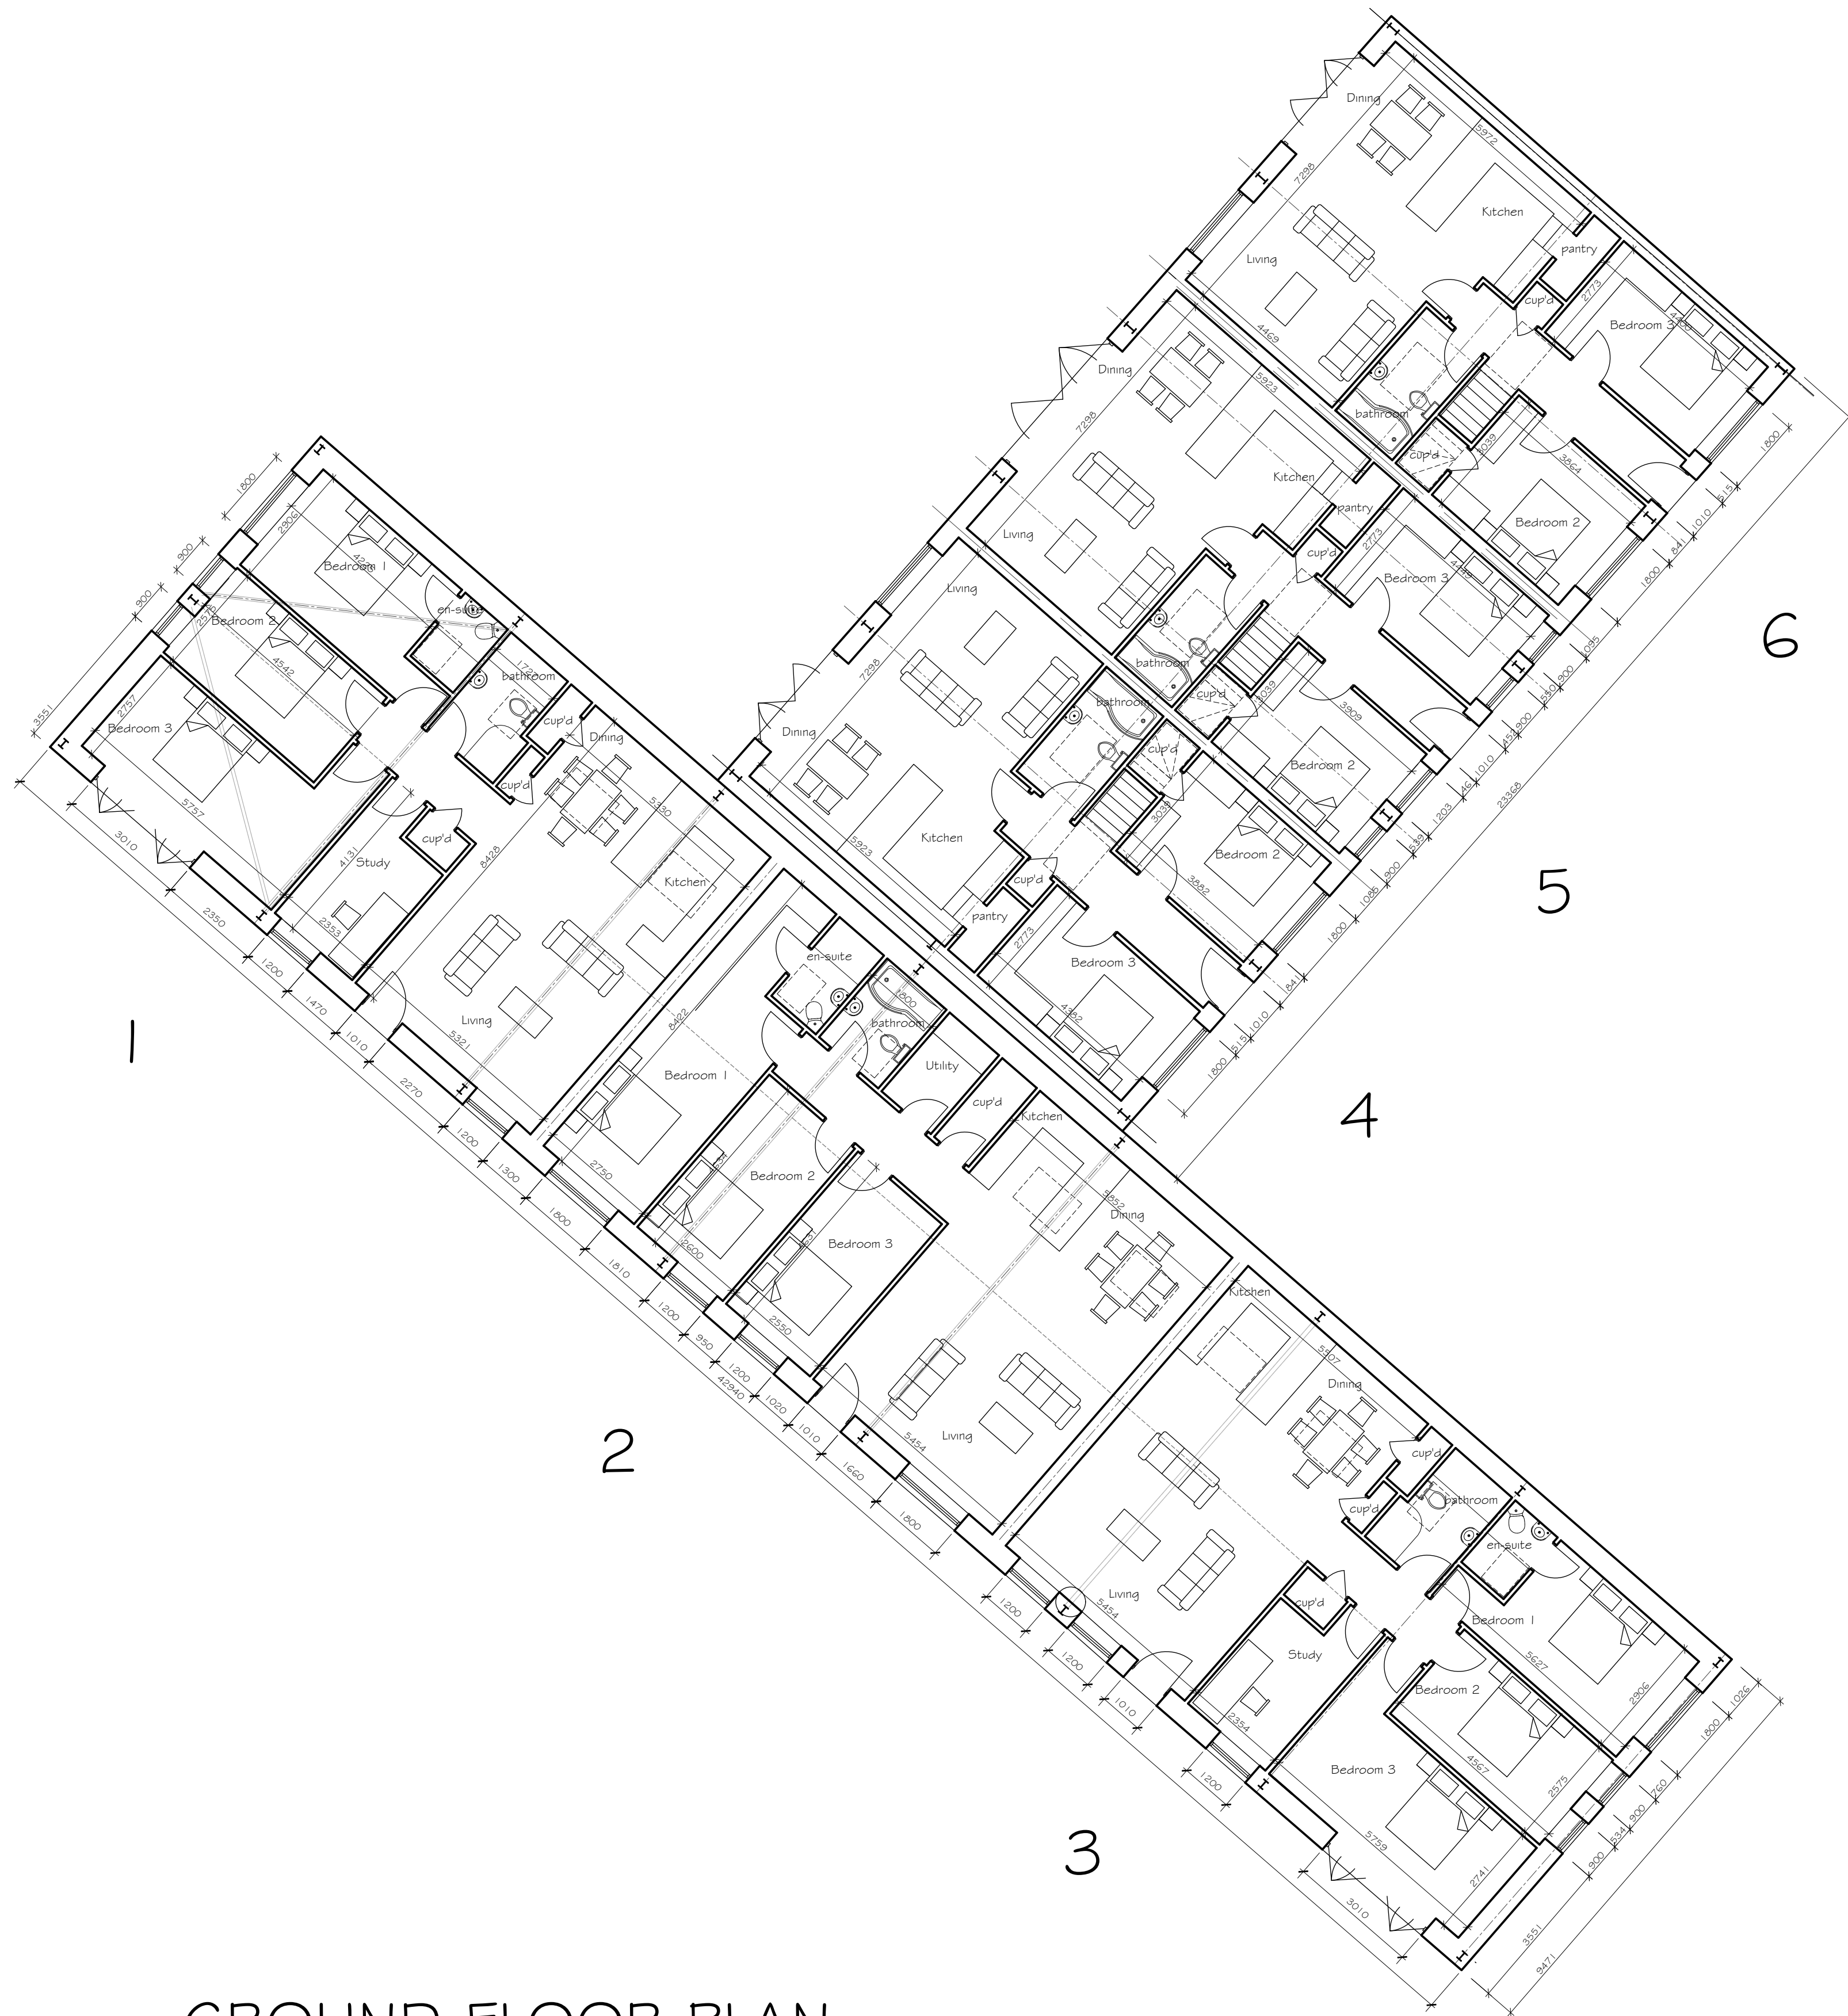


GROUND FLOOR PLAN

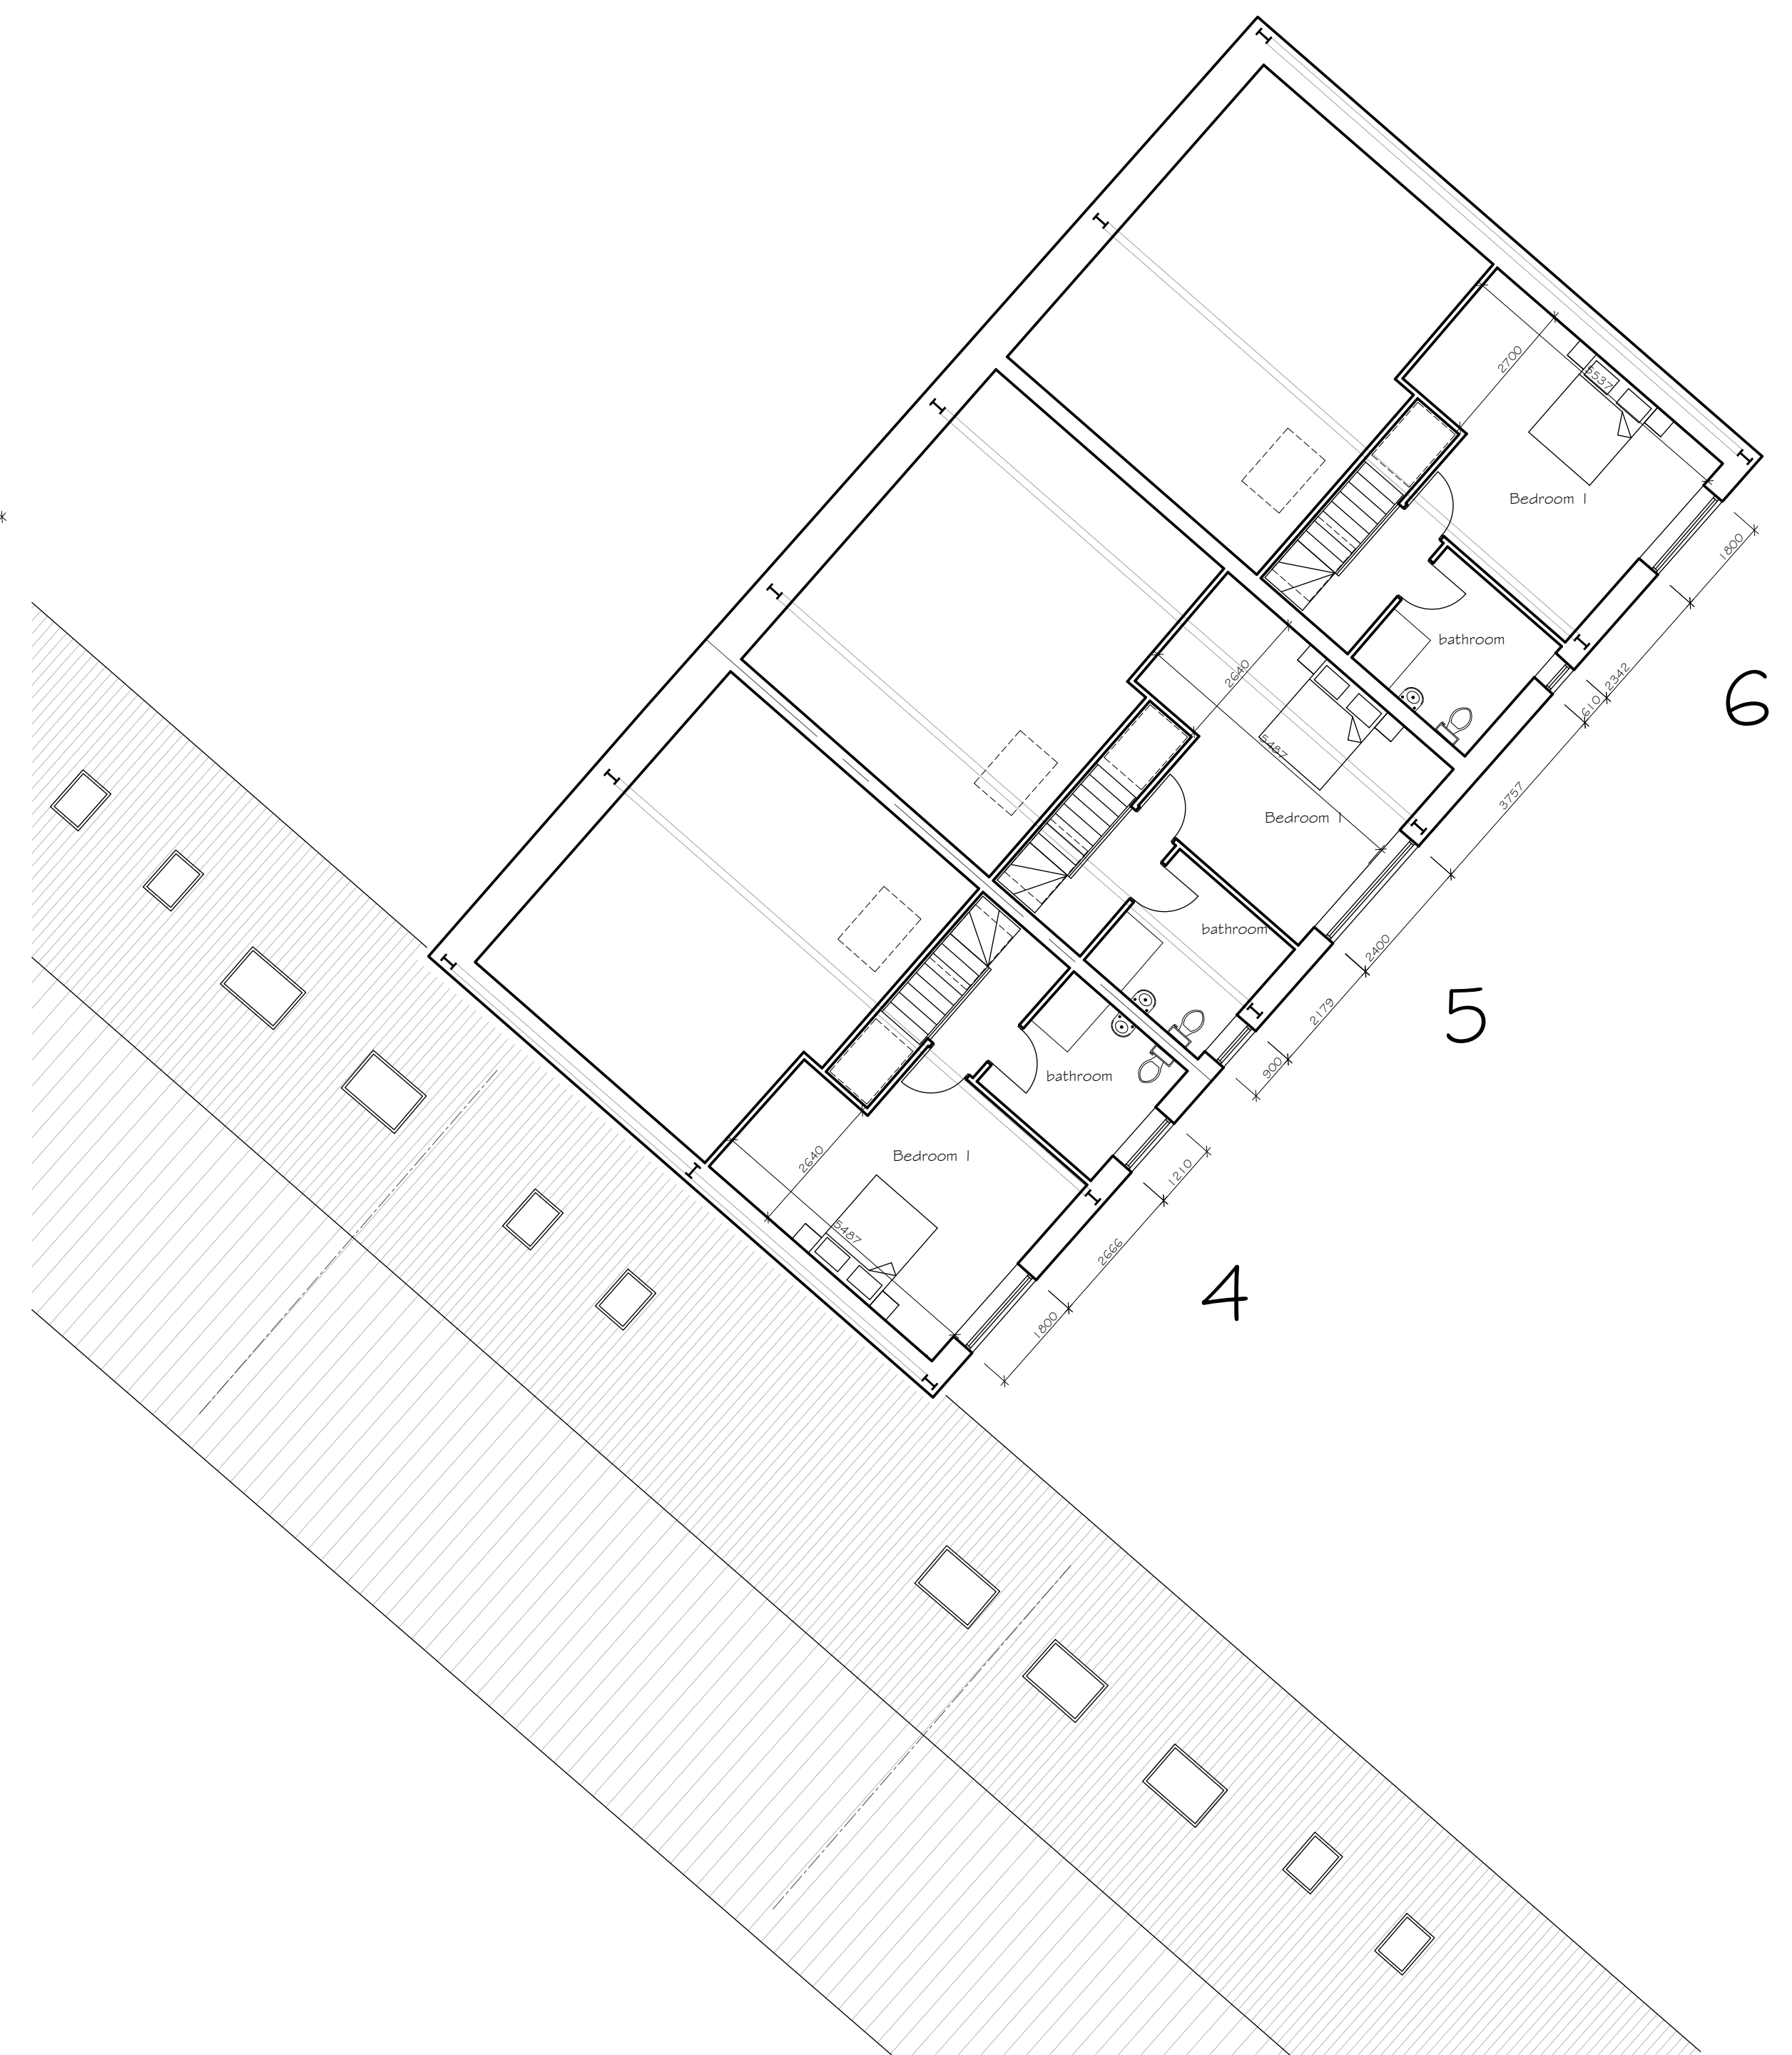

FIRST FLOOR PLAN

(m ²)	GIA	Footprint	Curtilage
Unit 1	115	136	136
Unit 2	115	133.4	133
Unit 3	116	138	136.7
Unit 4	120	98.25	98.2
Unit 5	120	93.9	67
Unit 6	120	96	94.6

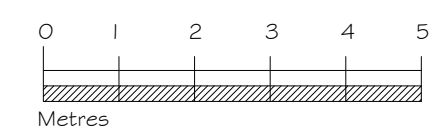

Rev Date Notes

lpc
TOWN AND
COUNTRY
PLANNING
DEVELOPMENT
CONSULTANTS

LPC (TRULU) LTD.,
TRULL, TETBURY, GLOUCESTERSHIRE GL8 8SQ
Tel: 01285 841433 email: admin@lpc-trull.com

Client
Mr & Mrs Matthews

Project
Lower Hook Farm, Hook
Street, Swindon SN4 8EF

Drawing
PROPOSED BARN B - PLAN

Date: July 2025 Scale: 1:100 @ A1
Drawing Number

LPC 237 PR 11