


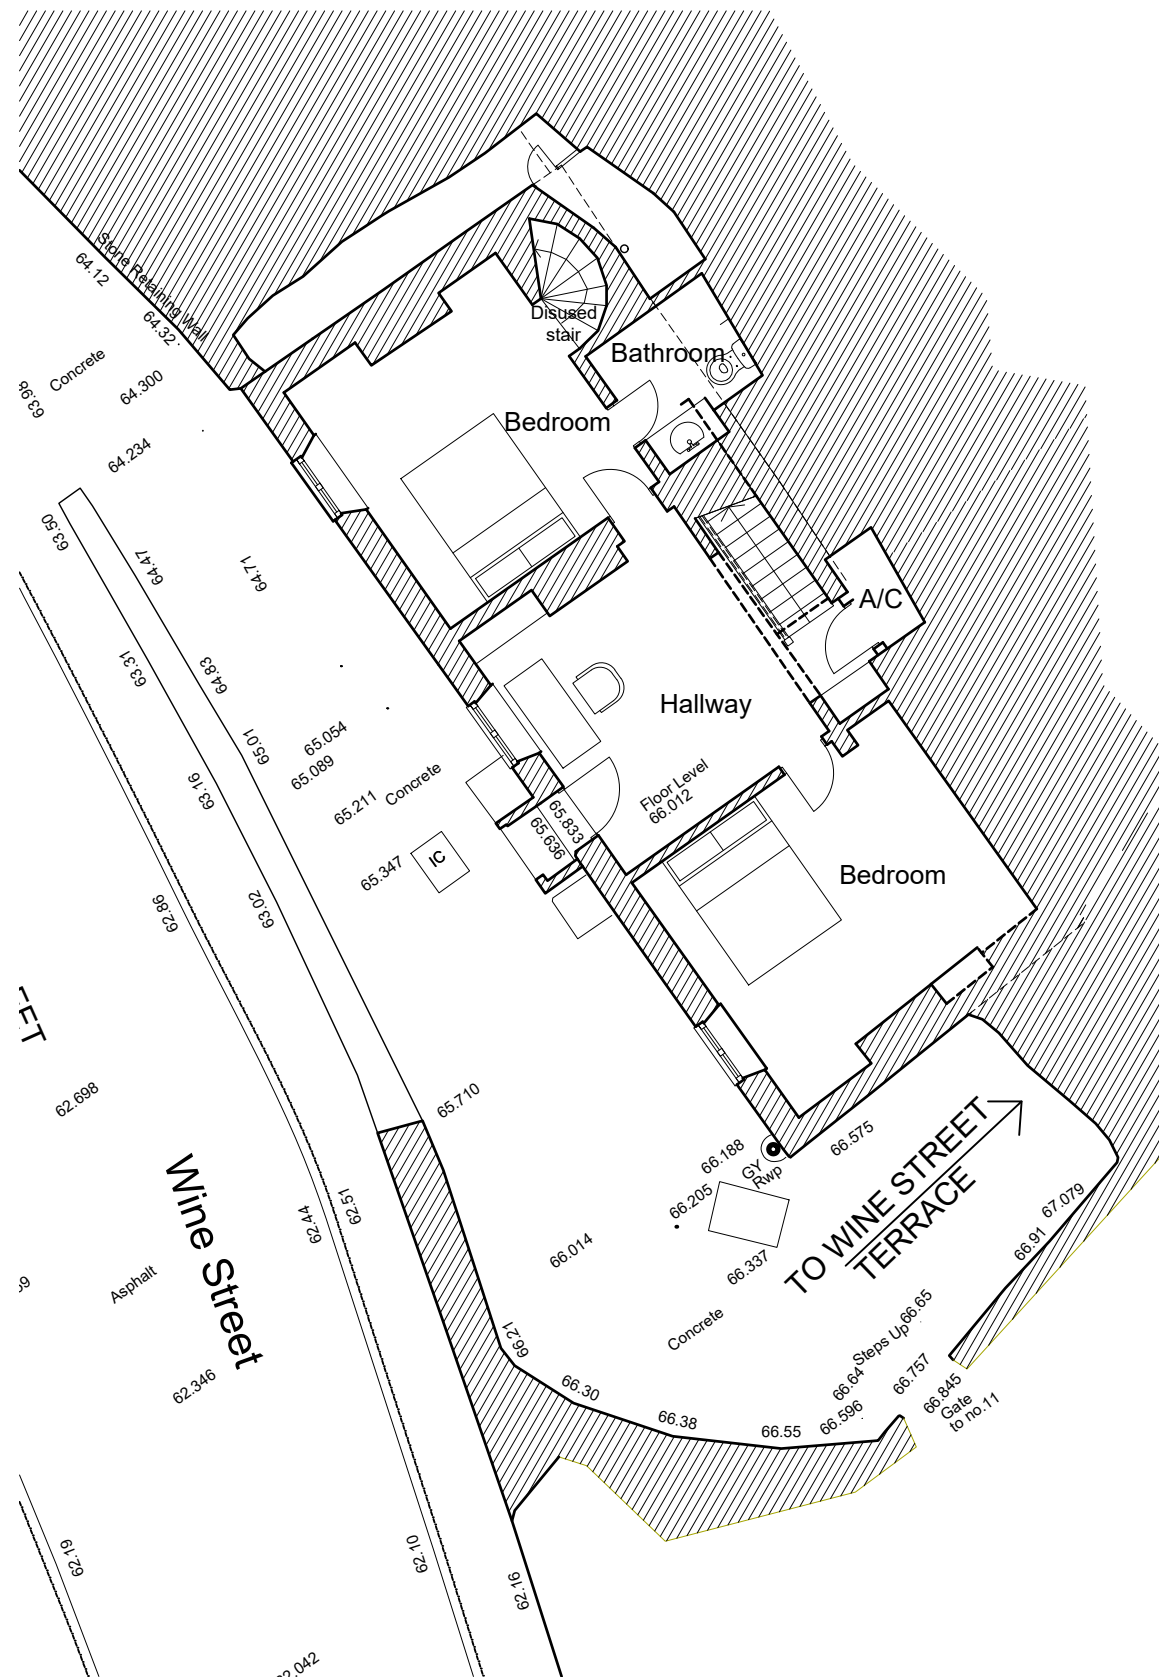

Ground Floor Plan



First Floor Plan

NOTES:  
All dimensions are to be checked on site prior to construction.



| REV | DATE       | NOTES              | BY |
|-----|------------|--------------------|----|
| A   | 14-08-2026 | Scale bars added   | SK |
| ~   | 27-06-2026 | Drawing originated | SK |

JOB TITLE  
**45 Wine Street**  
**Bradford on Avon BA15 1NS**  
  
DRAWING TITLE  
**Ground and First Floor Plans**  
**Existing**

JOB No  
**45 WS**  
  
DRAWN BY  
**SK**

DWG No  
**011**  
  
SCALE  
**1:100 at A3**

REV  
**A**  
  
DATE  
**July 2026**

