

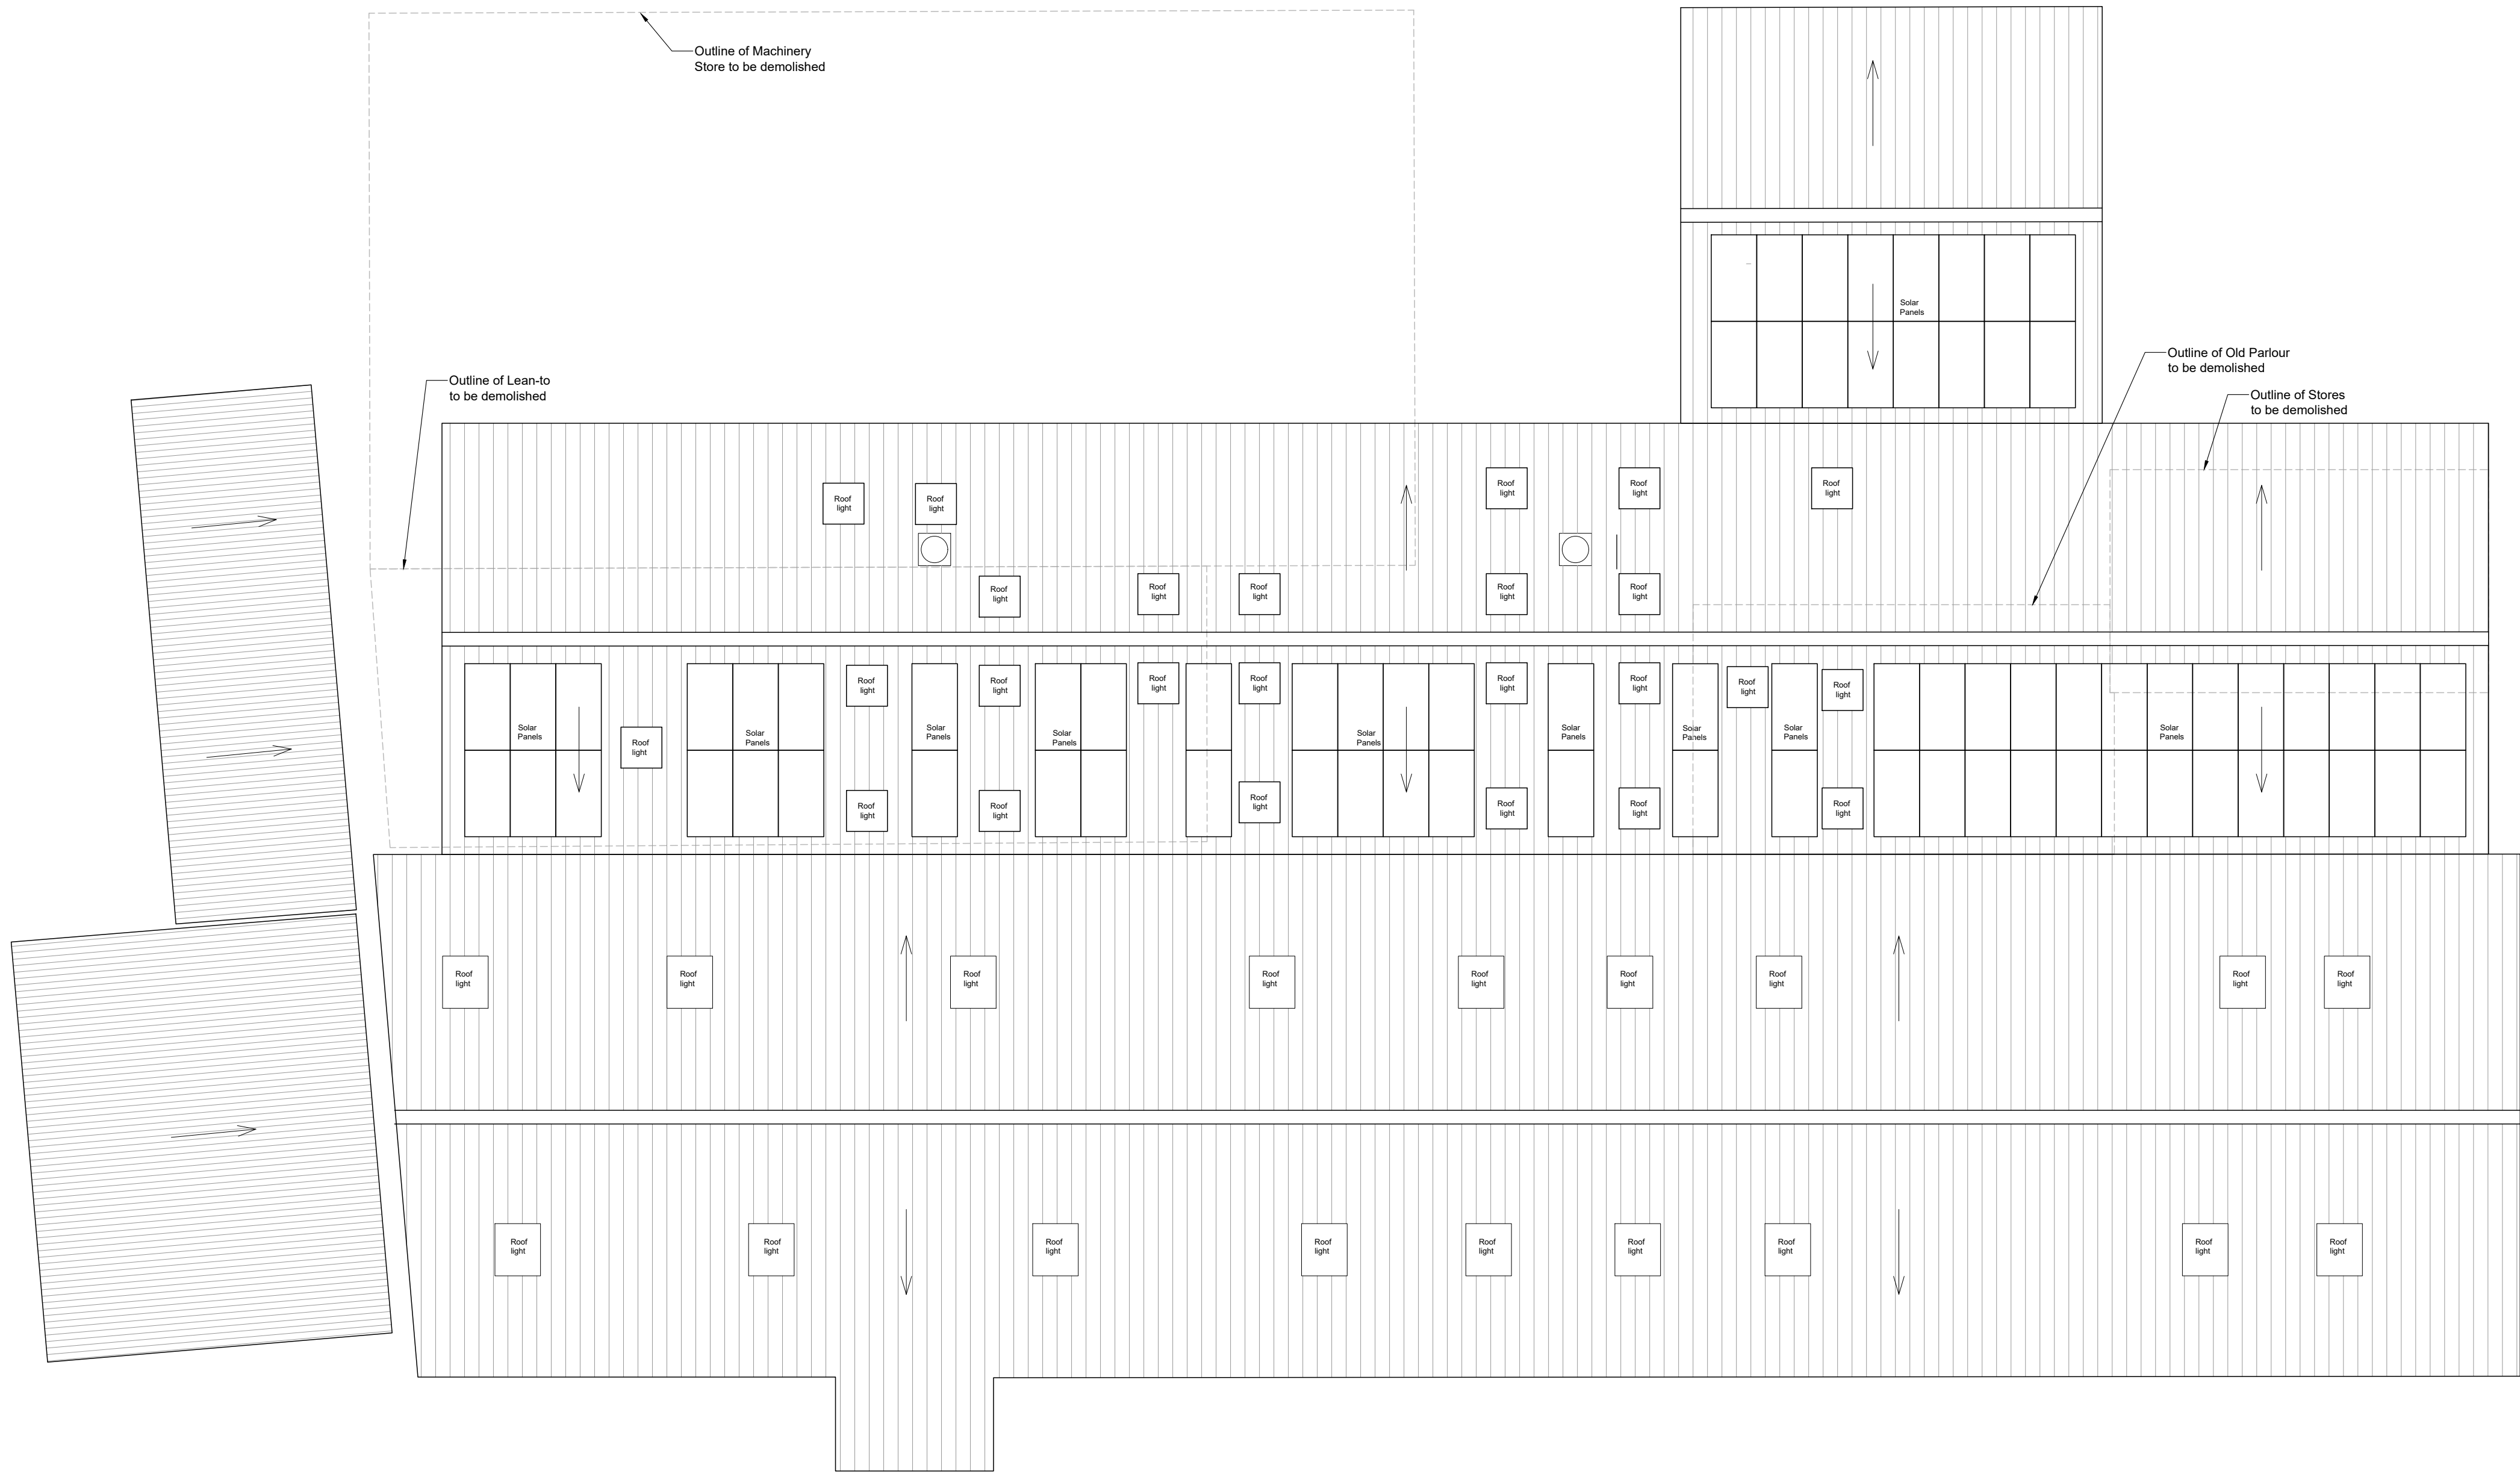


 

Proposed
Roof Plan

Scale 1:100

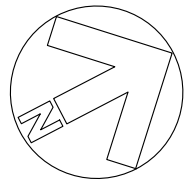

Scale bar (1:100)

B	17.08.2026	Extraction vents added	AB
A	03.06.2026	New workshop and kitchen removed	AB
Rev.	Date		Init

CLIENT

Mr. T & Mrs. L Hues

PROJECT

Lodge Farm
Cafe and Kitchen

DRAWING

Proposed
Roof Plan

DRAWN:	Date:	Scale:
AB	13/07/2026	As stated @ A1
Drawing number:	4476-26	Rev. B

DOLMAN
ARCHITECTURAL DESIGNERS BUILDING SURVEYORS
COST CONSULTANTS CDM PRINCIPAL DESIGNERS
Sussex House
Bath Road
Devizes
Wiltshire SN10 2AF
Tel: 01380 729456
Web: www.dolmansurveyors.co.uk
Email: info@dolmansurveyors.co.uk