
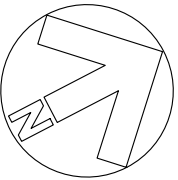


NOTE
Drawings have been amended to suit
Matthew Read Topographical Survey


Floor Areas (GIA):

Brick Barn - 497m²
Lean-to - 110m²
Machinery Store - 281m²
Workshop - 80m²
Stores - 36m²
Old Parlour - 47m²

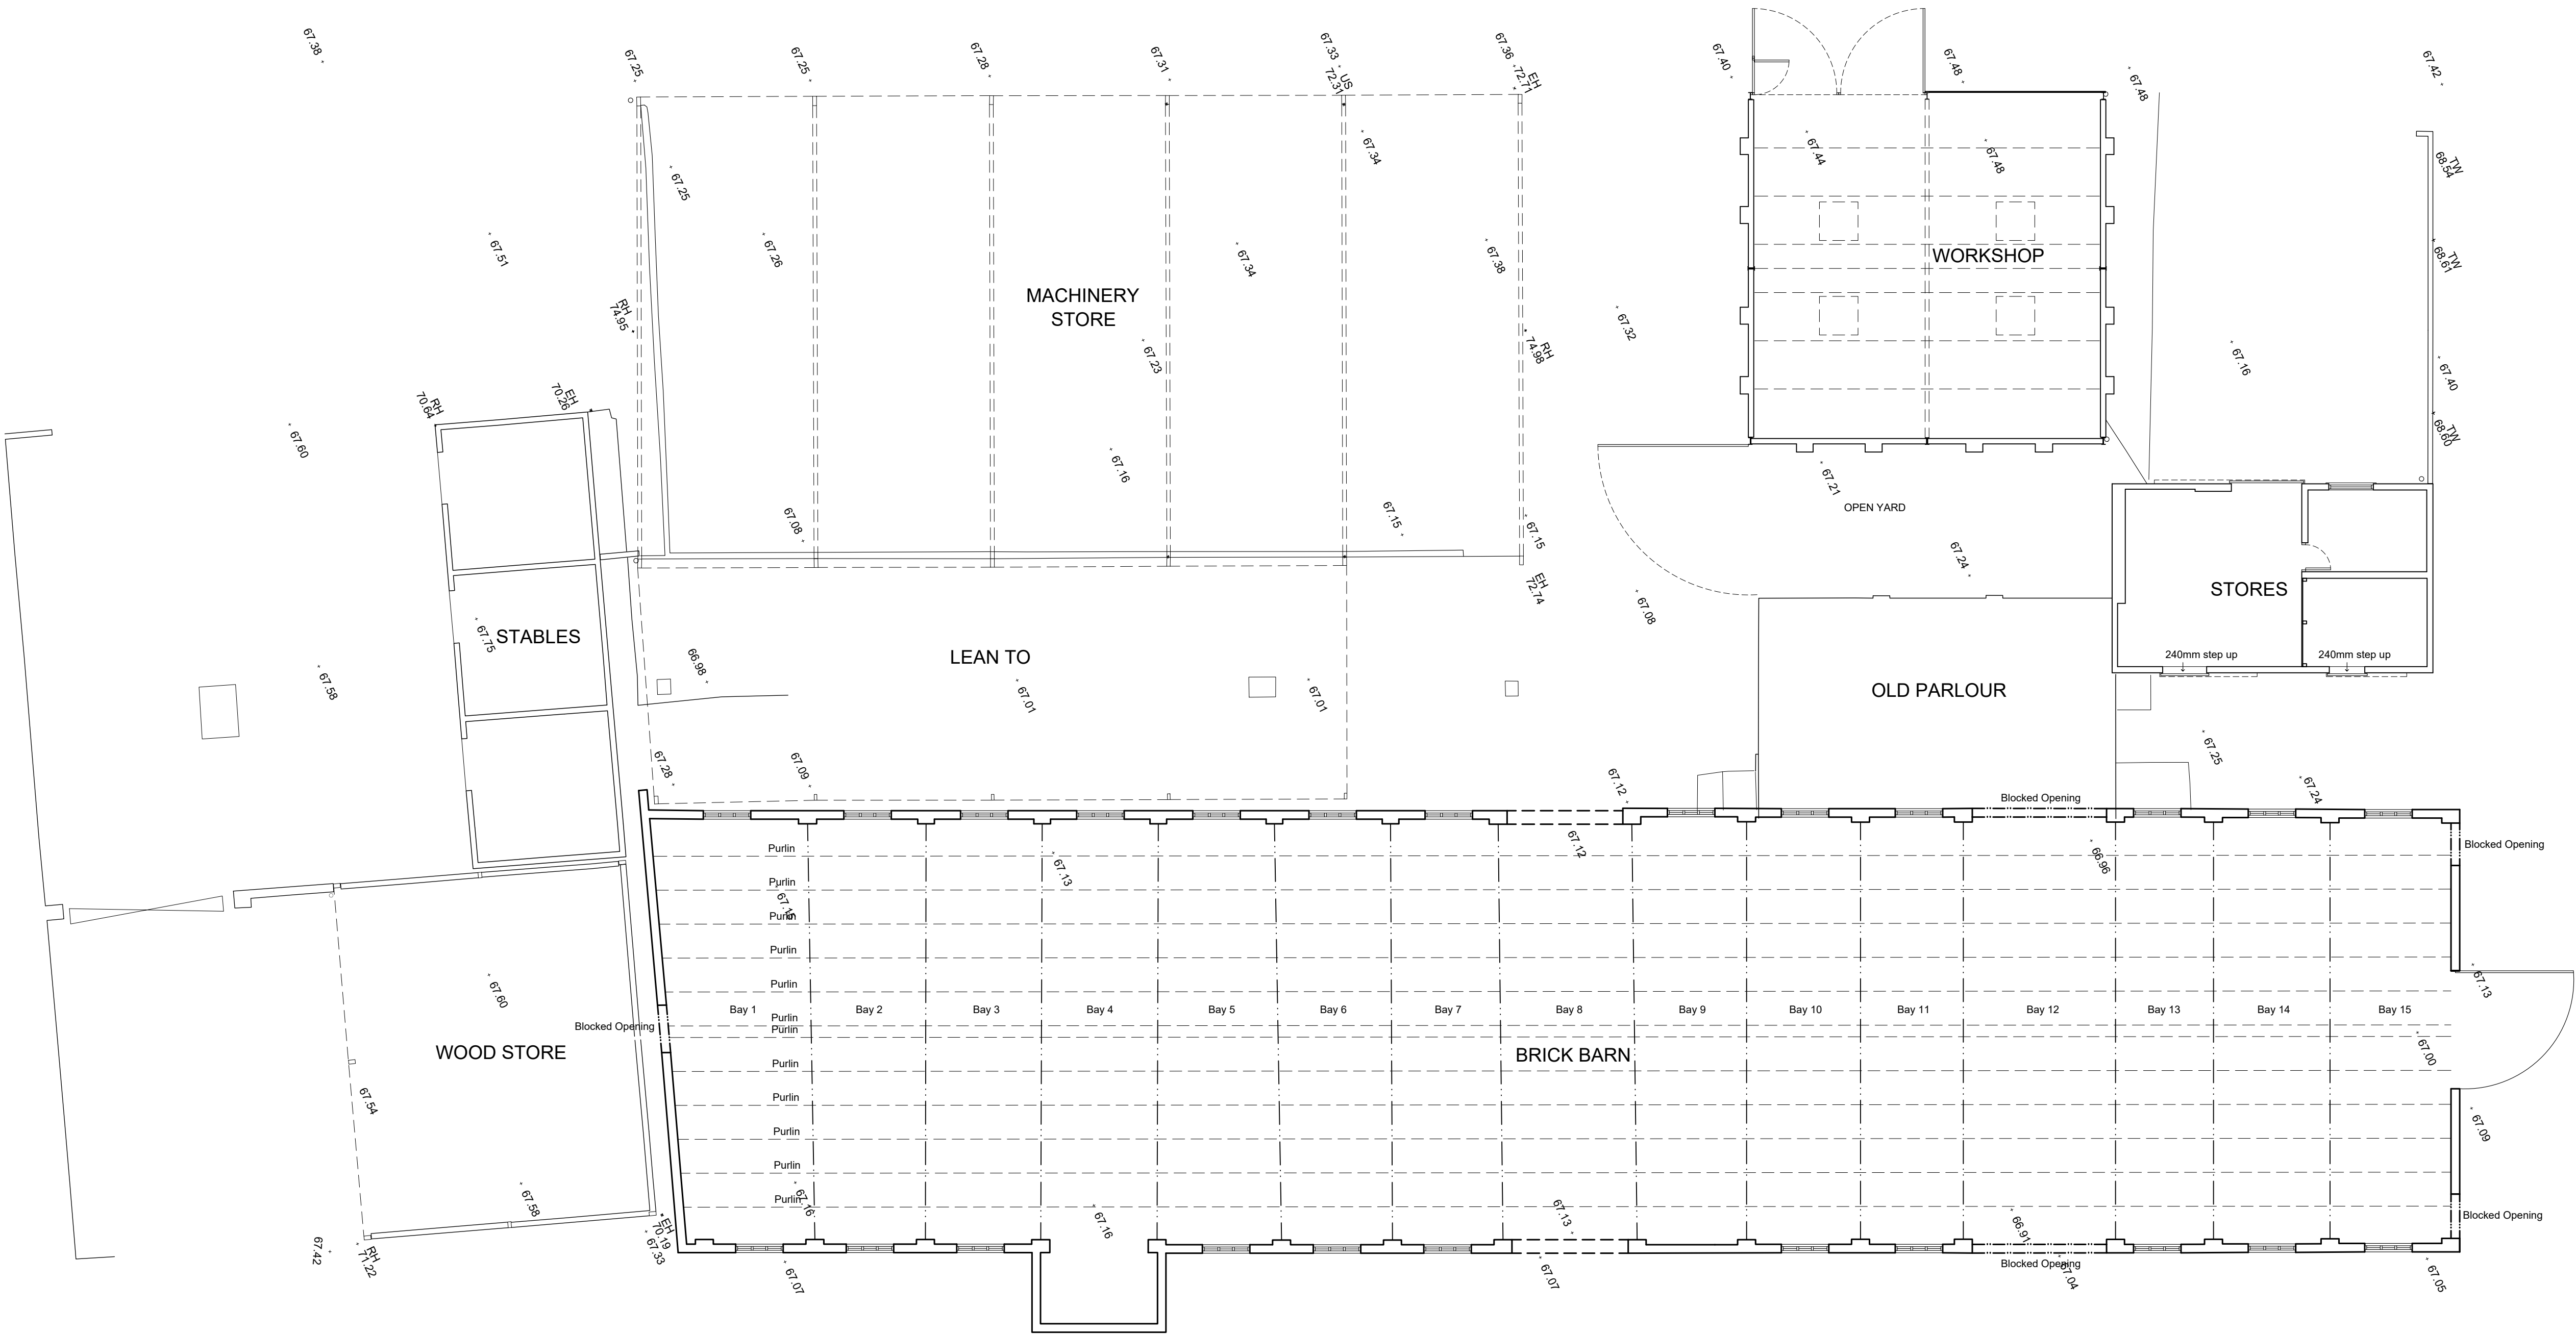

Existing
Floor Plan

Scale 1:100

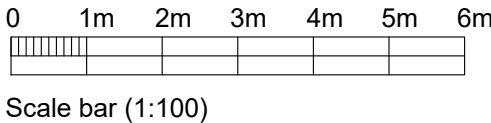

B	17.08.26	Floor areas for wood store & stables removed	AB
A	20.07.26	Floor areas added	AB
Rev.	Date		Init

CLIENT			Mr. T & Mrs. L Hues
PROJECT			Lodge Farm Cafe and Kitchen
DRAWING			Existing Floor Plan
DRAWN: AB	Date: 12/06/2026	Scale: As stated @ A1	
Drawing number: 4476-21		Rev. B	
DOLMAN			
ARCHITECTURAL DESIGNERS BUILDING SURVEYORS COST CONSULTANTS CDM PRINCIPAL DESIGNERS			
Sussex House Bath Road Devizes Wiltshire SN10 2AF			
Tel: 01380 729456 Web: www.dolmansurveyors.co.uk Email: info@dolmansurveyors.co.uk			