


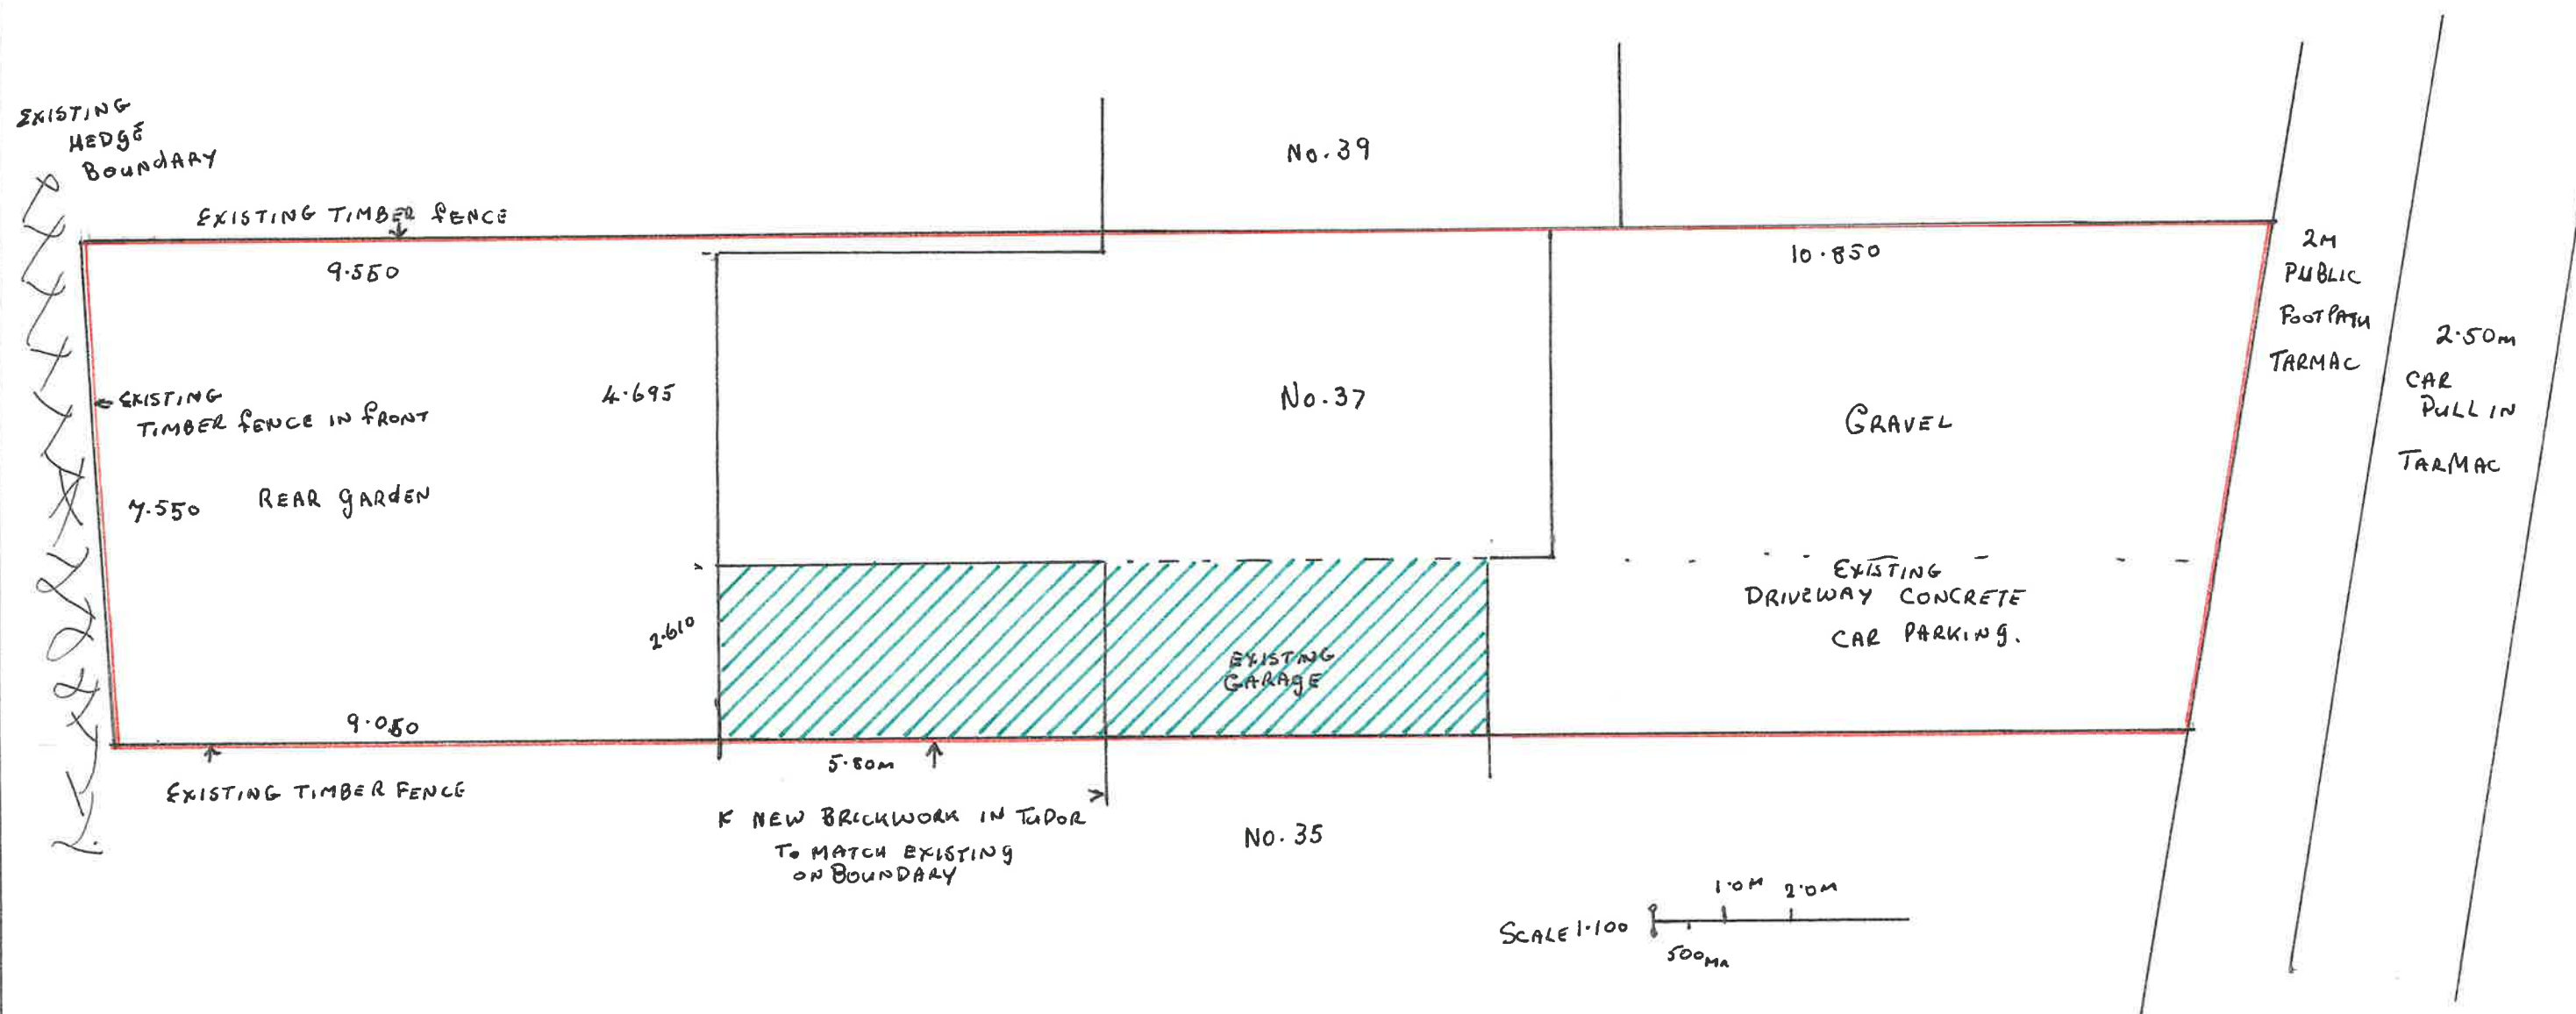

PROPOSED EXTENSION & GARAGE CONVERSION TO 37 BRECON CLOSE, MELKSHAM BLOCK SITE PLAN
 IN GREEN ////

A3

DRAWING No.15

37 BRECON CLOSE, MELKSHAM, WILTS SN12 7RZ

for MR P. CREW & K. WILLIAMS

SCALE 1:100 DRAWN BY R.J. CREW DATE 9/8/26