


39.

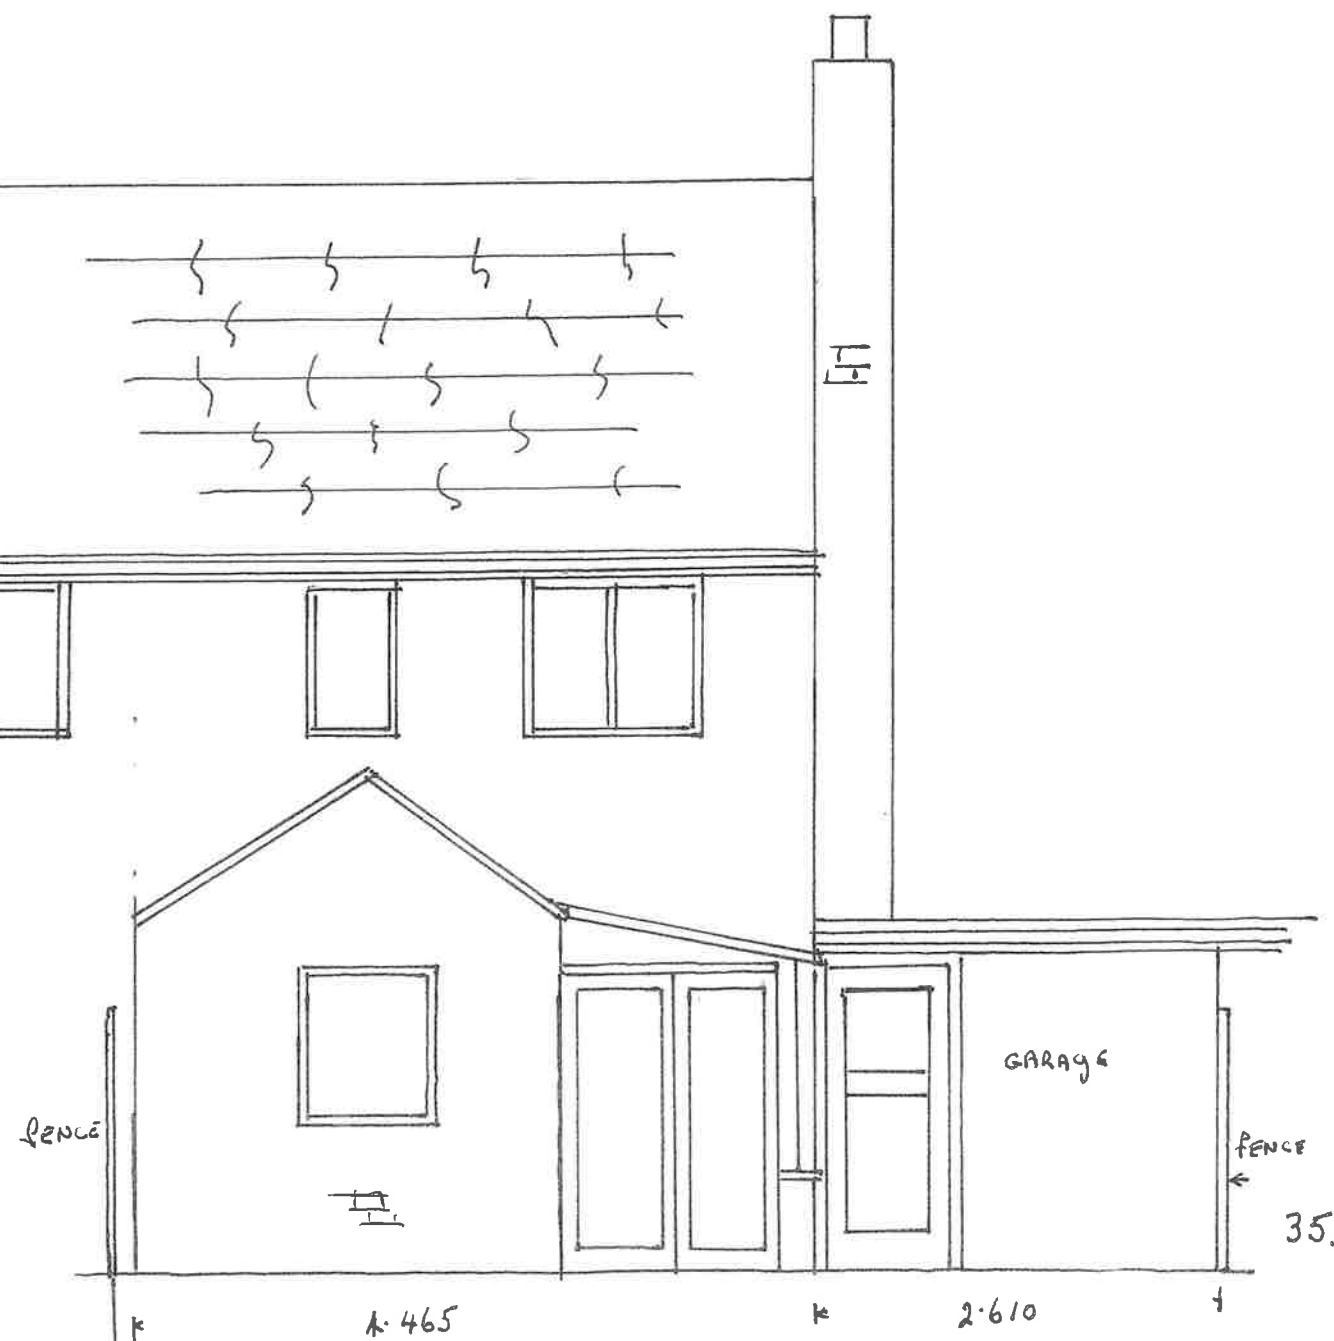

EXISTING REAR ELEVATION

SCALE 1:50
0 500mm 1.0m

PROPOSED BEDROOM EXTENSION



DRAWING No. 4	
37 BRECON CLOSE, MELKSHAM, WILTS SN12 7R2	
for MR P. CREW & K. WILLIAMS	
SCALE 1:50	DRAWN BY R.T. CREW 18/4/2026