


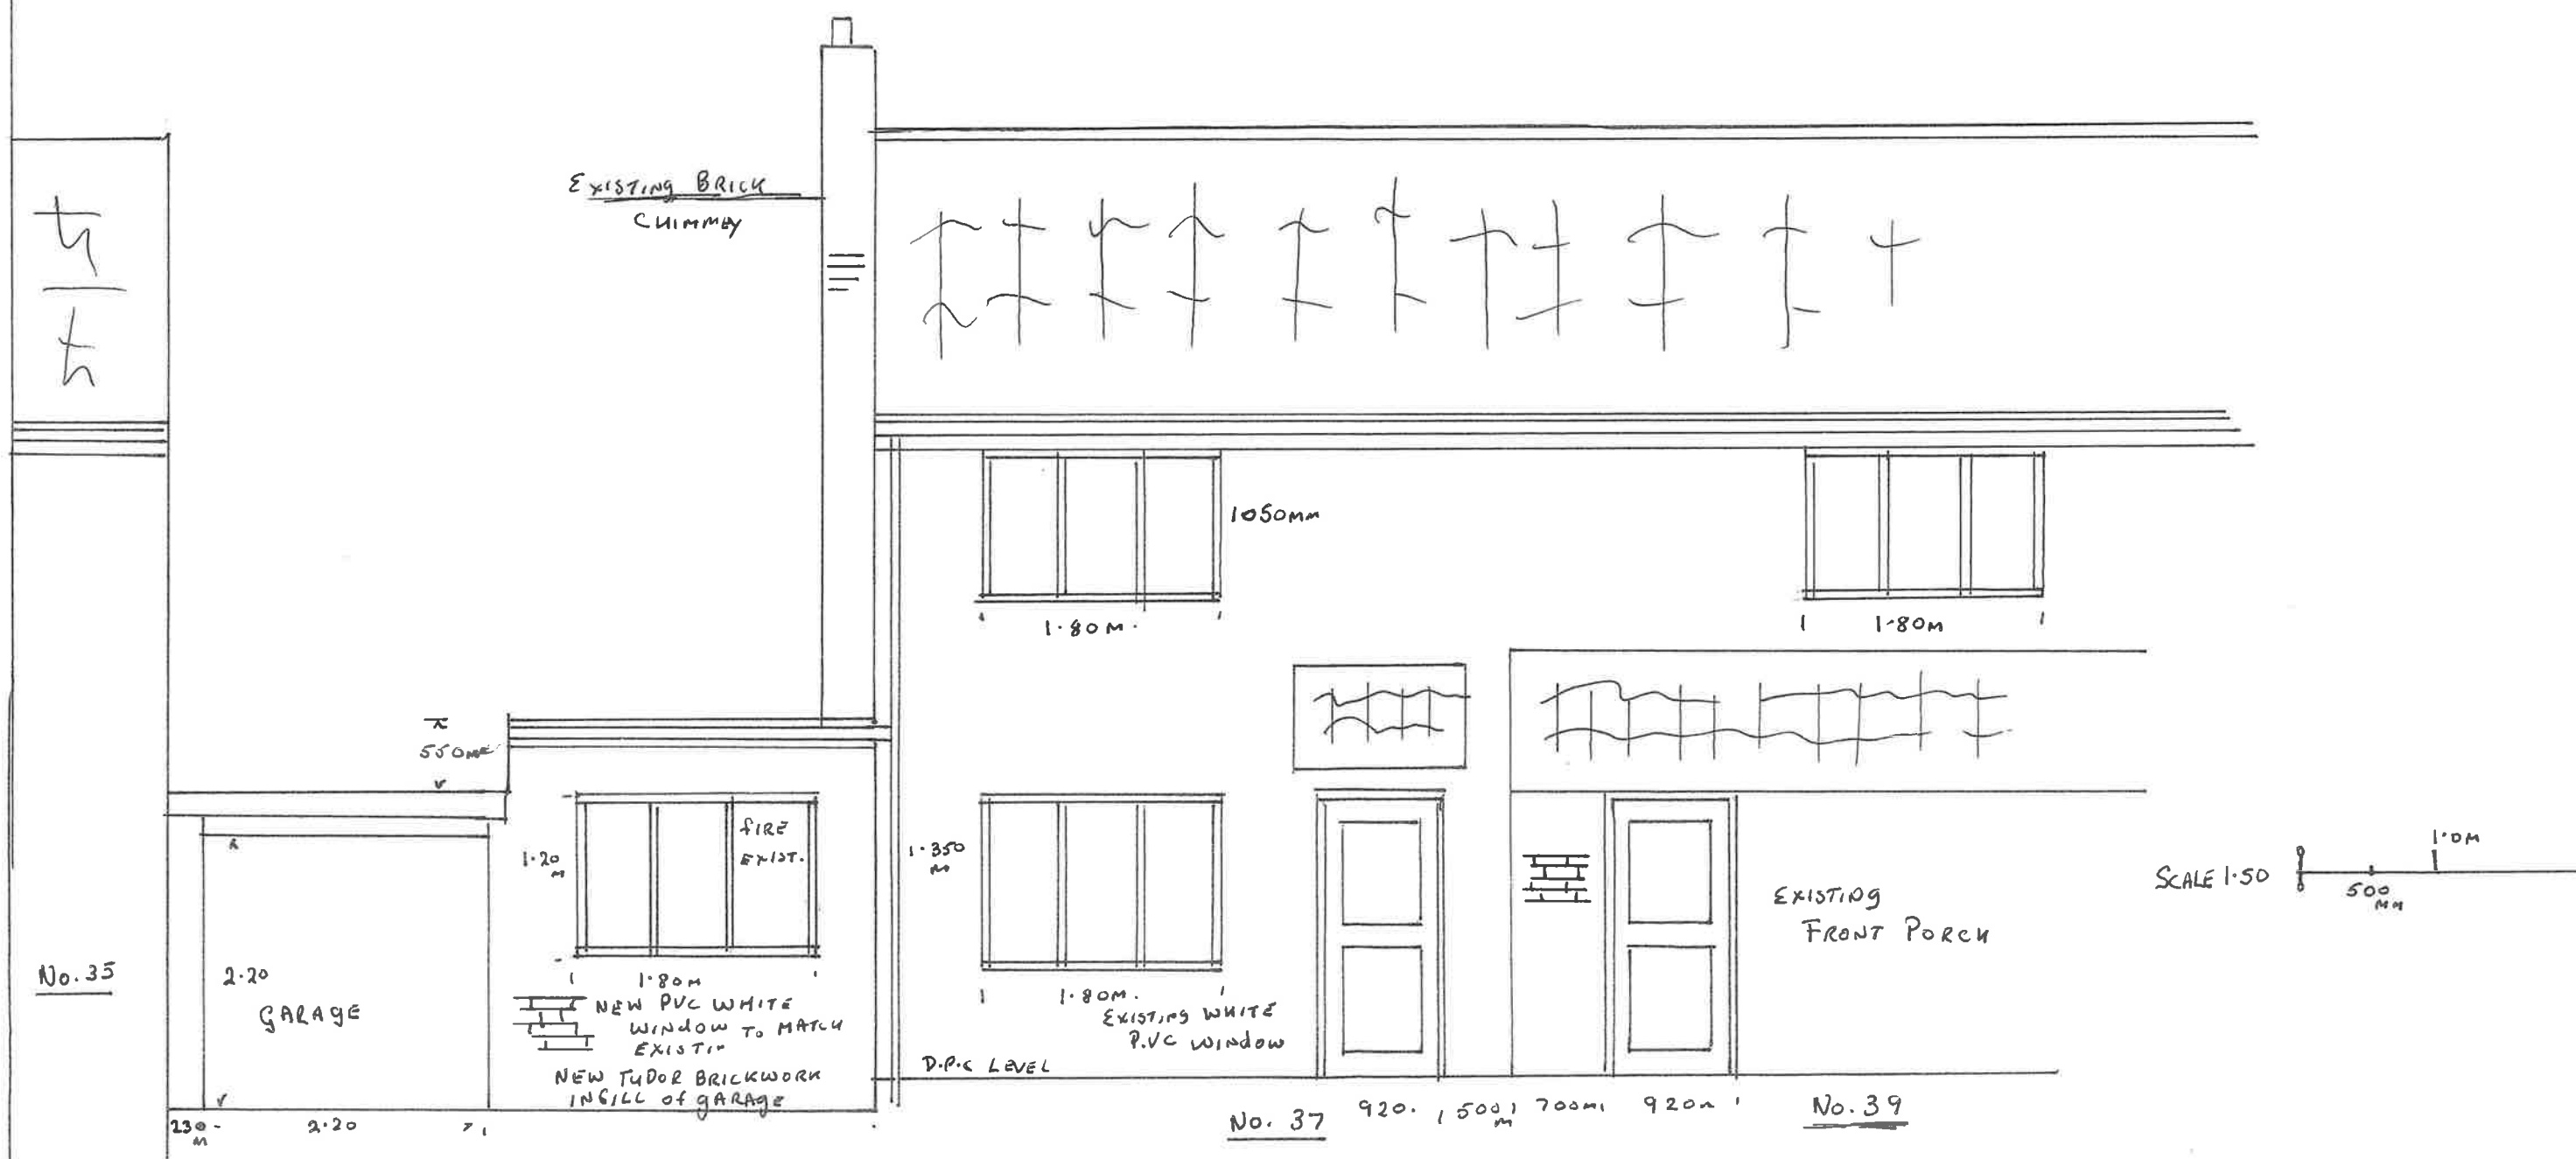

NEW PROPOSED FRONT ELEVATION WITH GARAGE CONVERSION.

DRAWING No. 13.

37 BRECON CLOSE, MELKSUAM SN12 7RZ

FOR MR. P. CREW & K. WILLIAMS

SCALE 1:50 DRAWN BY R.T. CREW DATE 8th Aug 2026