


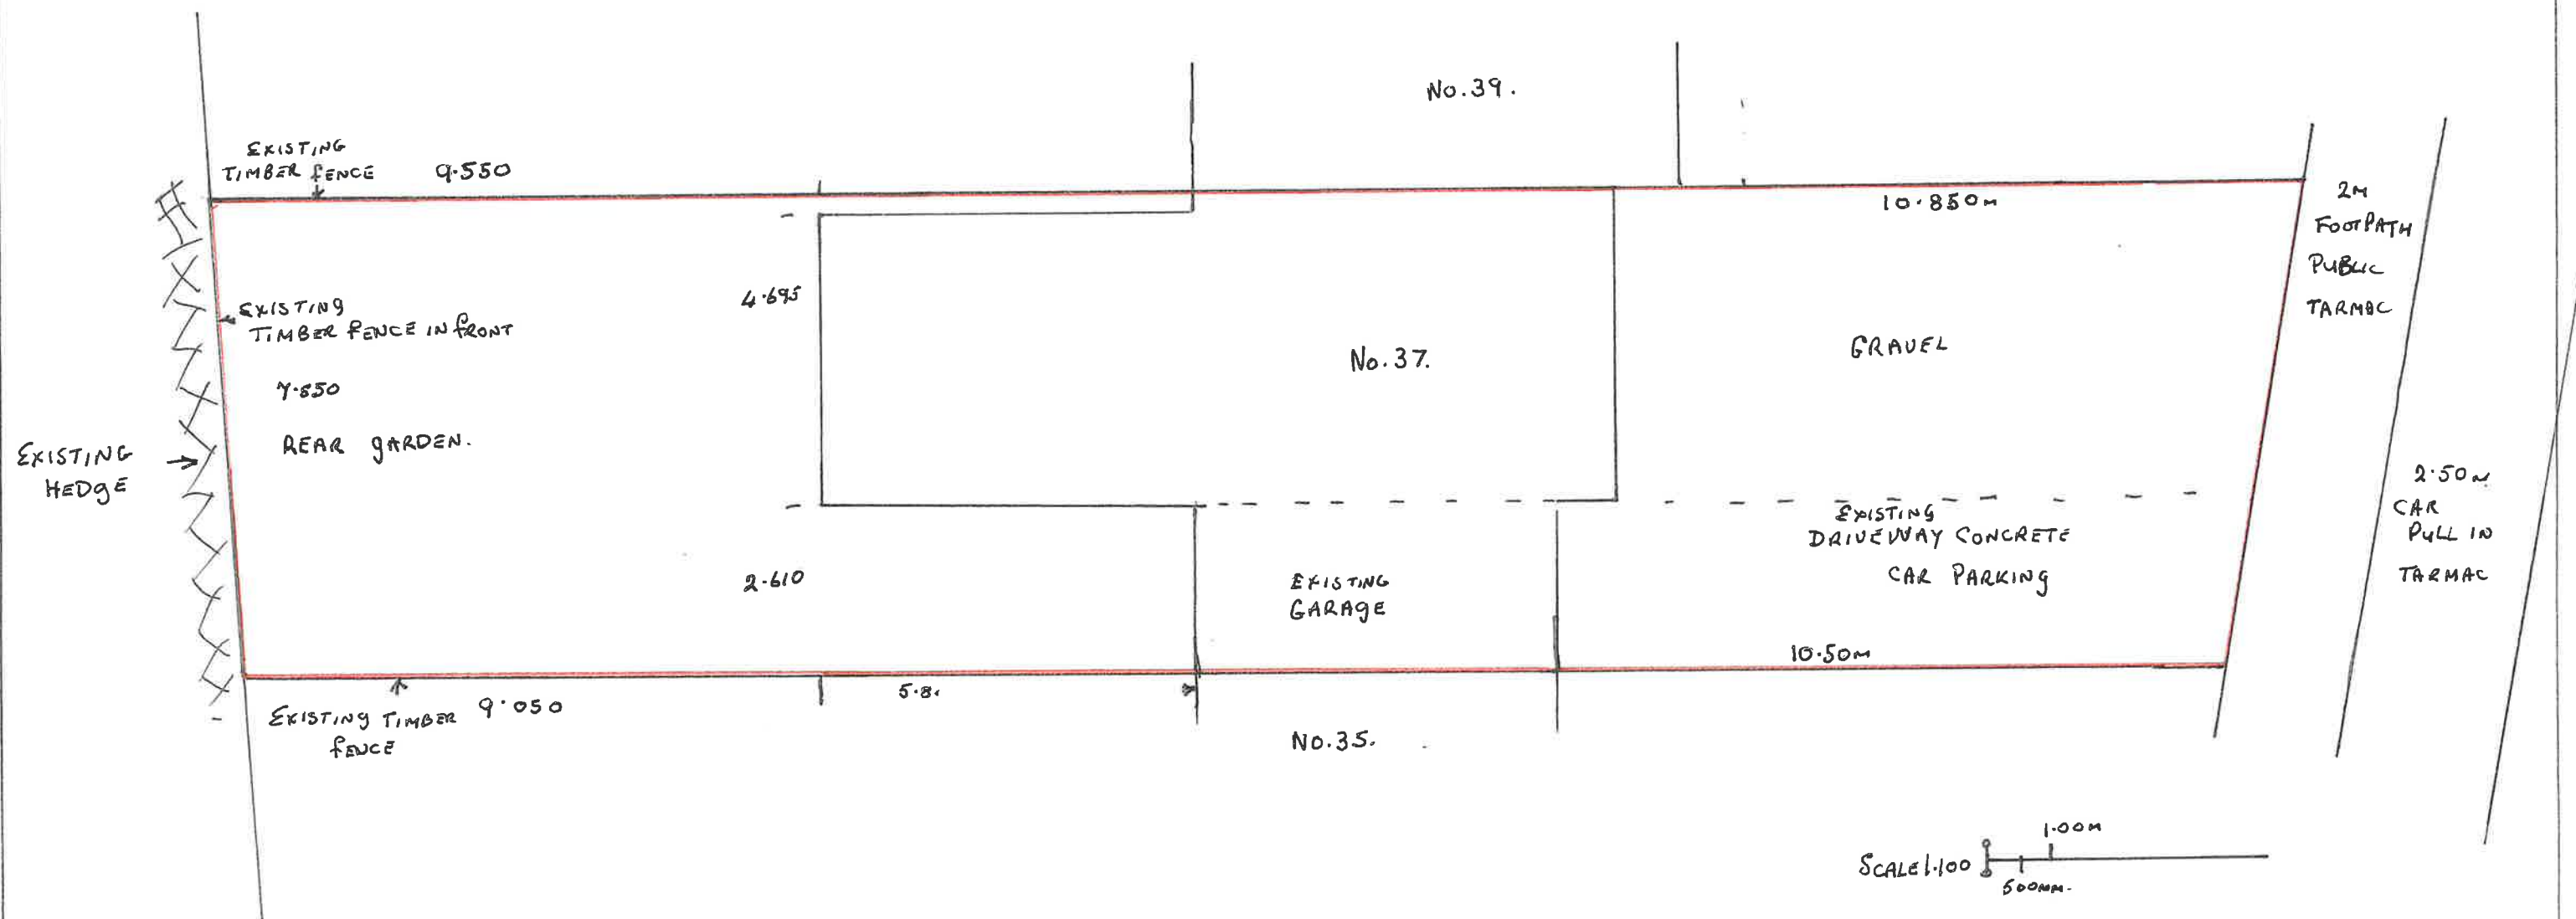

EXISTING BLOCK SITE PLAN OF 37 BRECON CLOSE, MELKSHAM.

PAPER SIZE A3

DRAWING No. 14

37 BRECON CLOSE, MELKSHAM, WILTS SN12 7RZ

FOR MR P. CREW & K. WILLIAMS

SCALE 1:100 DRAWN BY R.J. CREW 9/8/2026 DATE