


35.

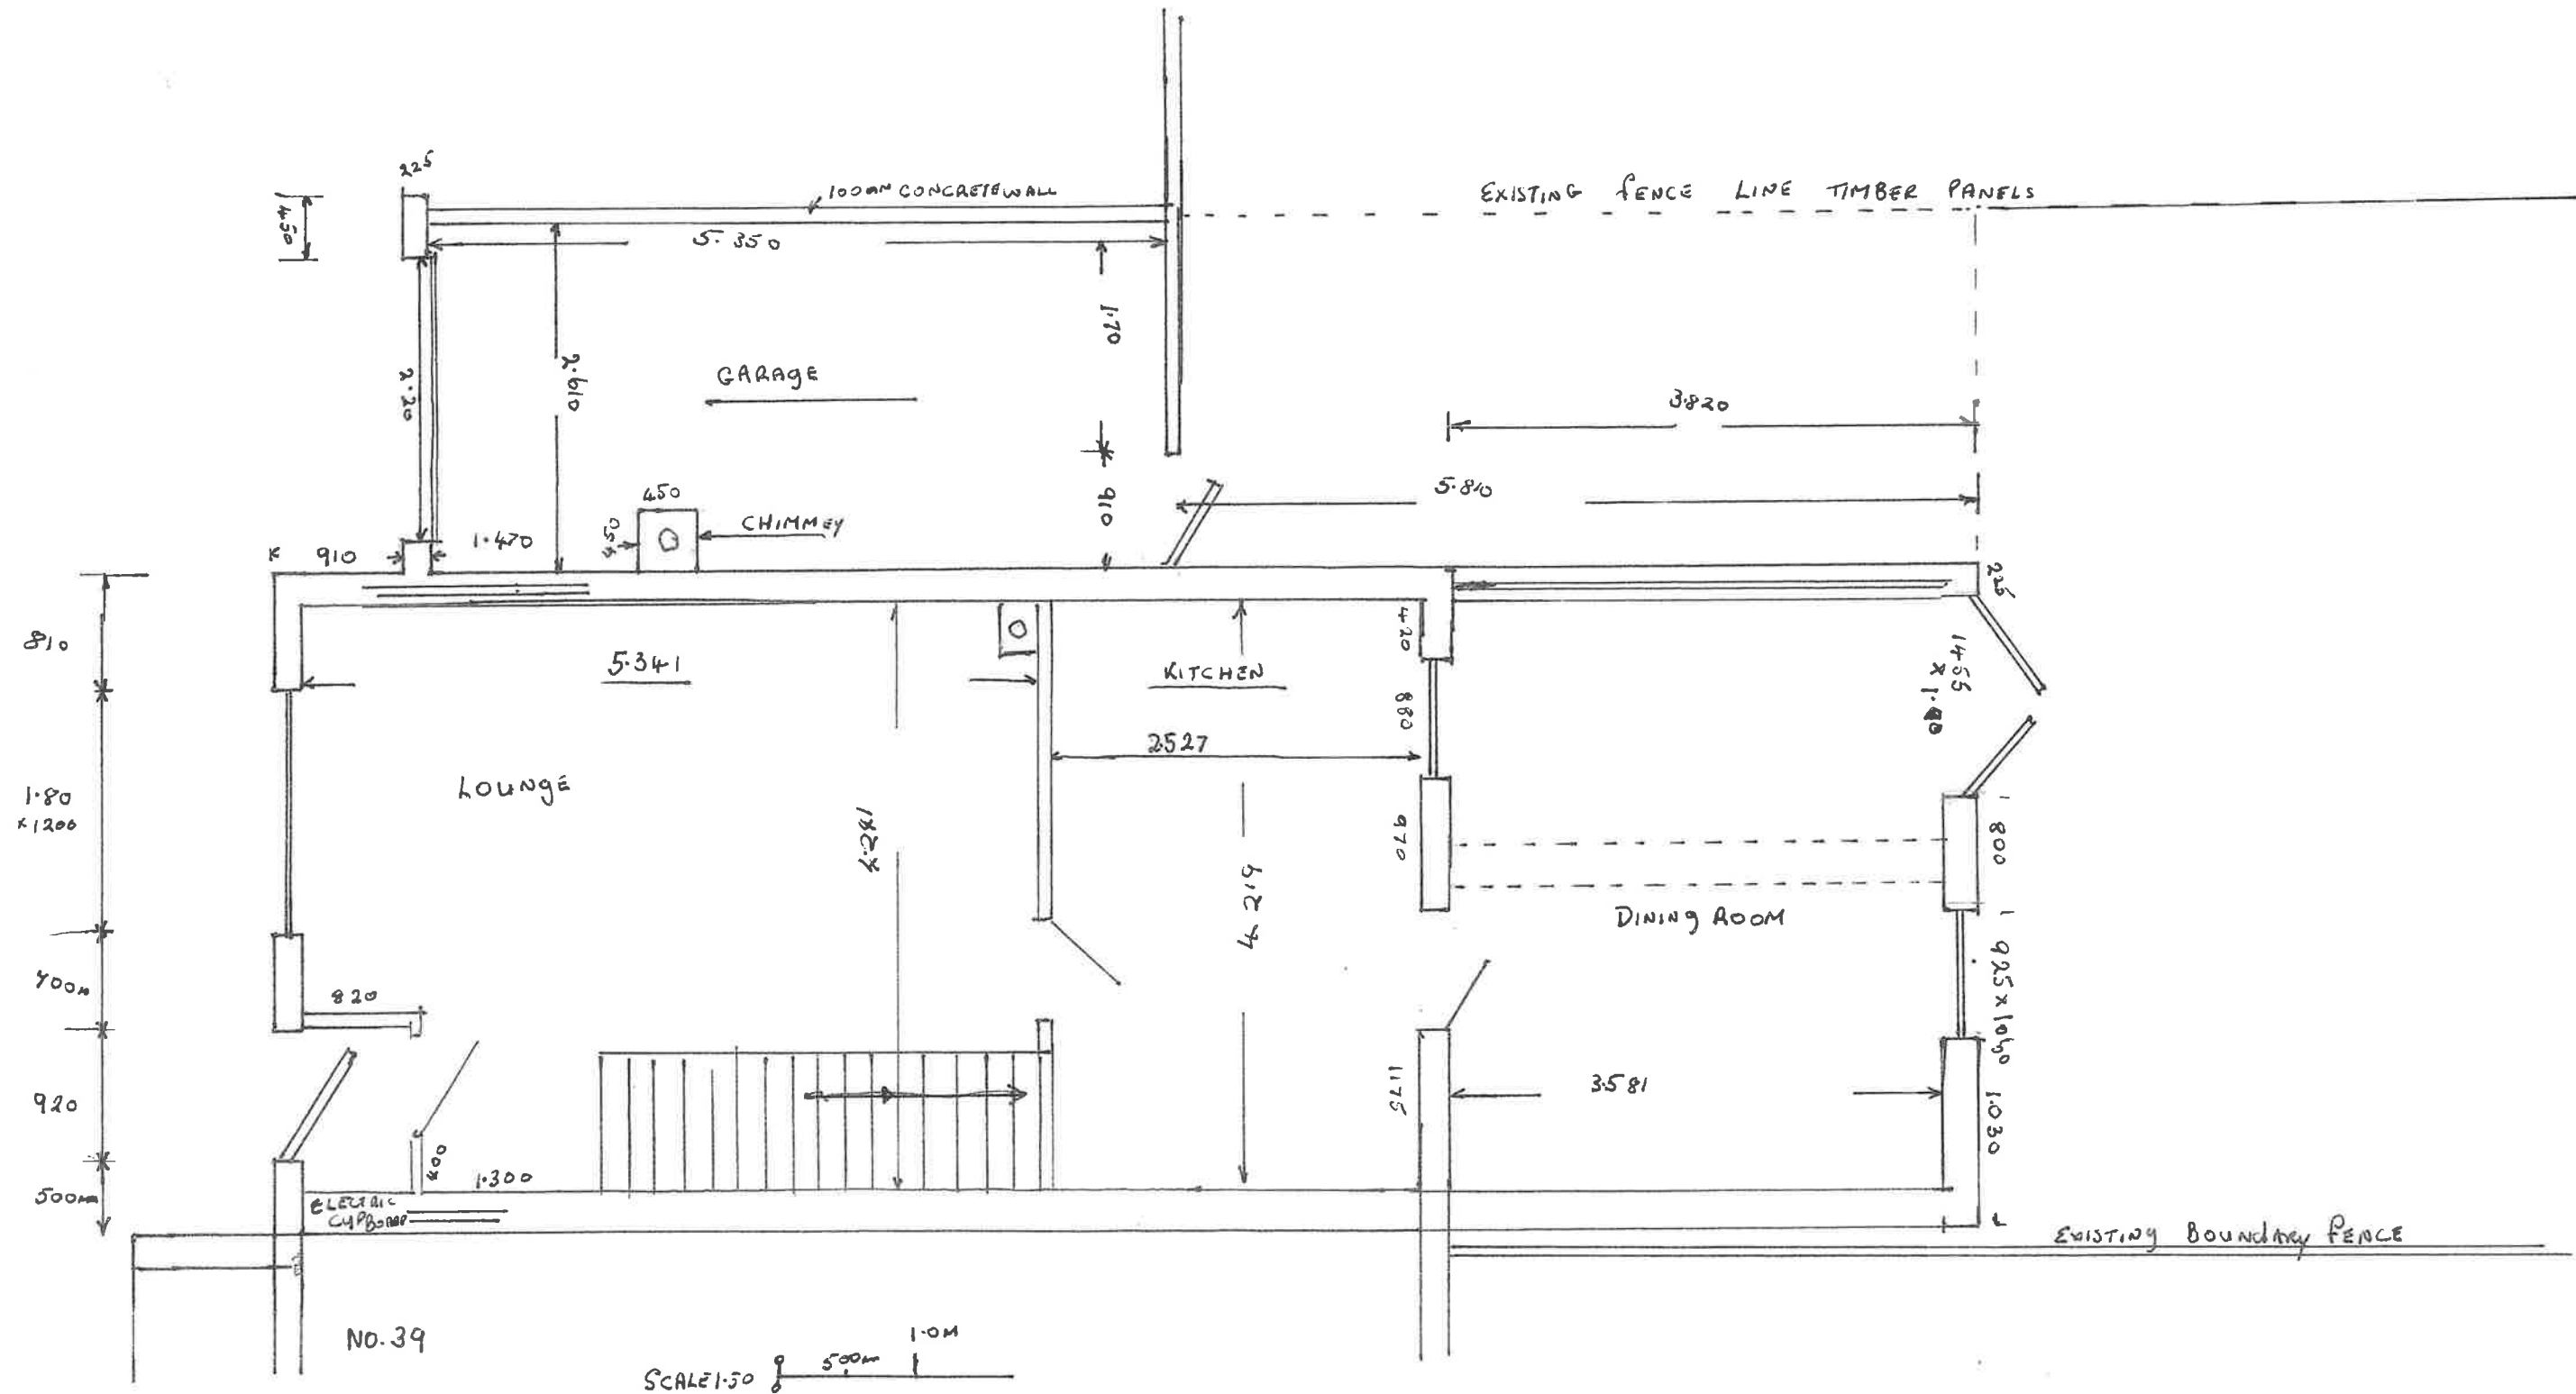

EXISTING GROUND FLOOR PLAN

DRAWING NO. 1
 37 BRECON CLOSE, MELKSHAM WILTS SN12 7RZ
 FOR MR. P. CREW & K. WILLIAMS
 SCALE 1:50 DRAWN BY R.J. CREW 16/4/26