




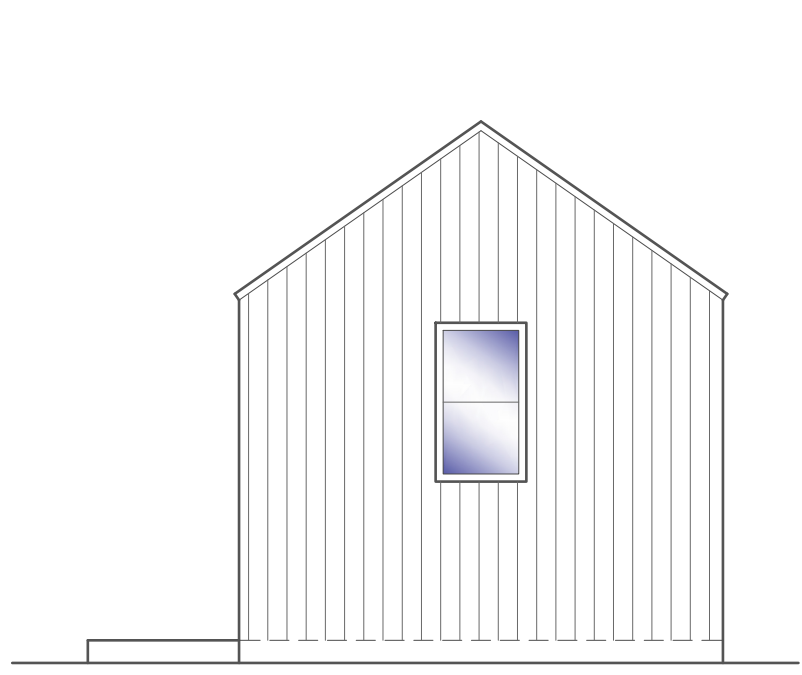


SIDE ELEVATION  
Scale 1:50

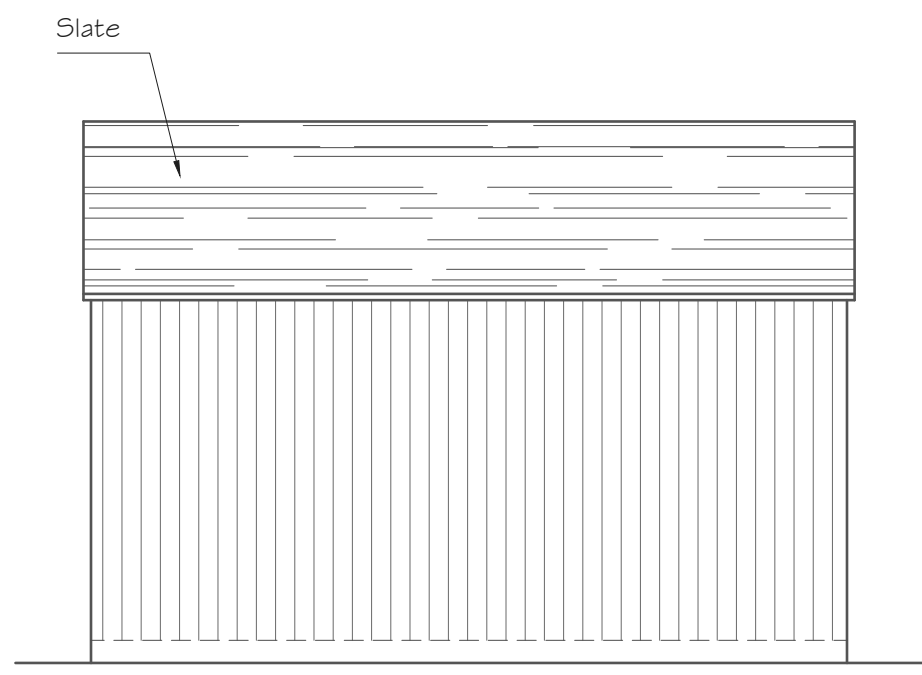

REAR ELEVATION  
Scale 1:50

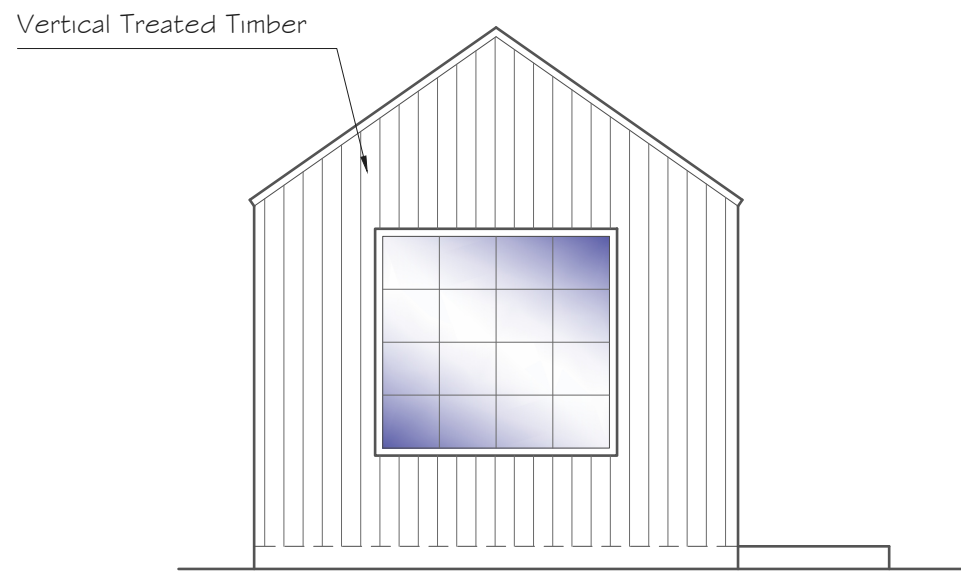


SIDE ELEVATION  
Scale 1:50

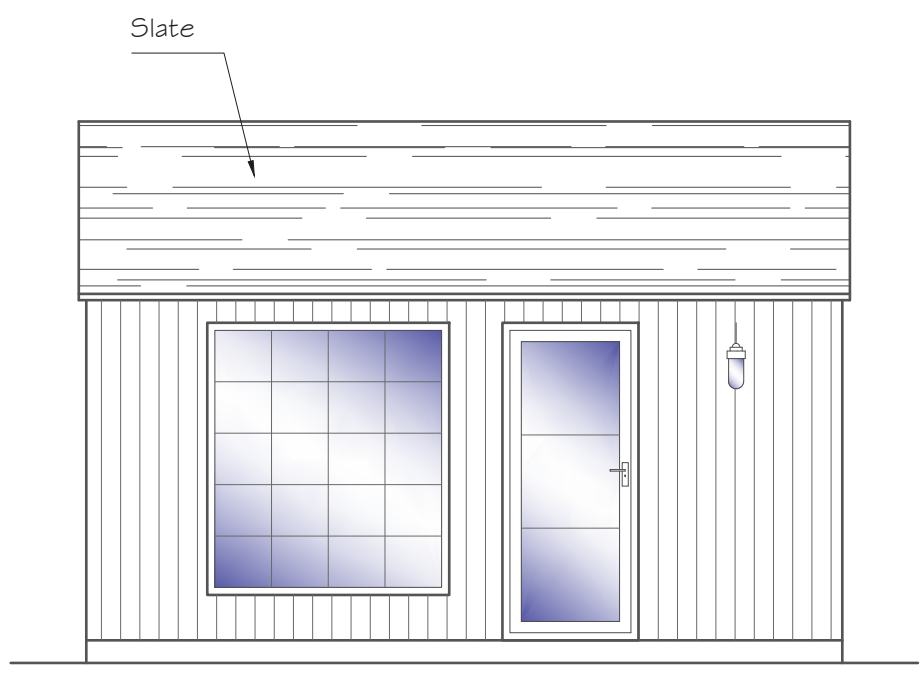

FRONT ELEVATION  
Scale 1:50




IMPRESSION  
Scale NT5

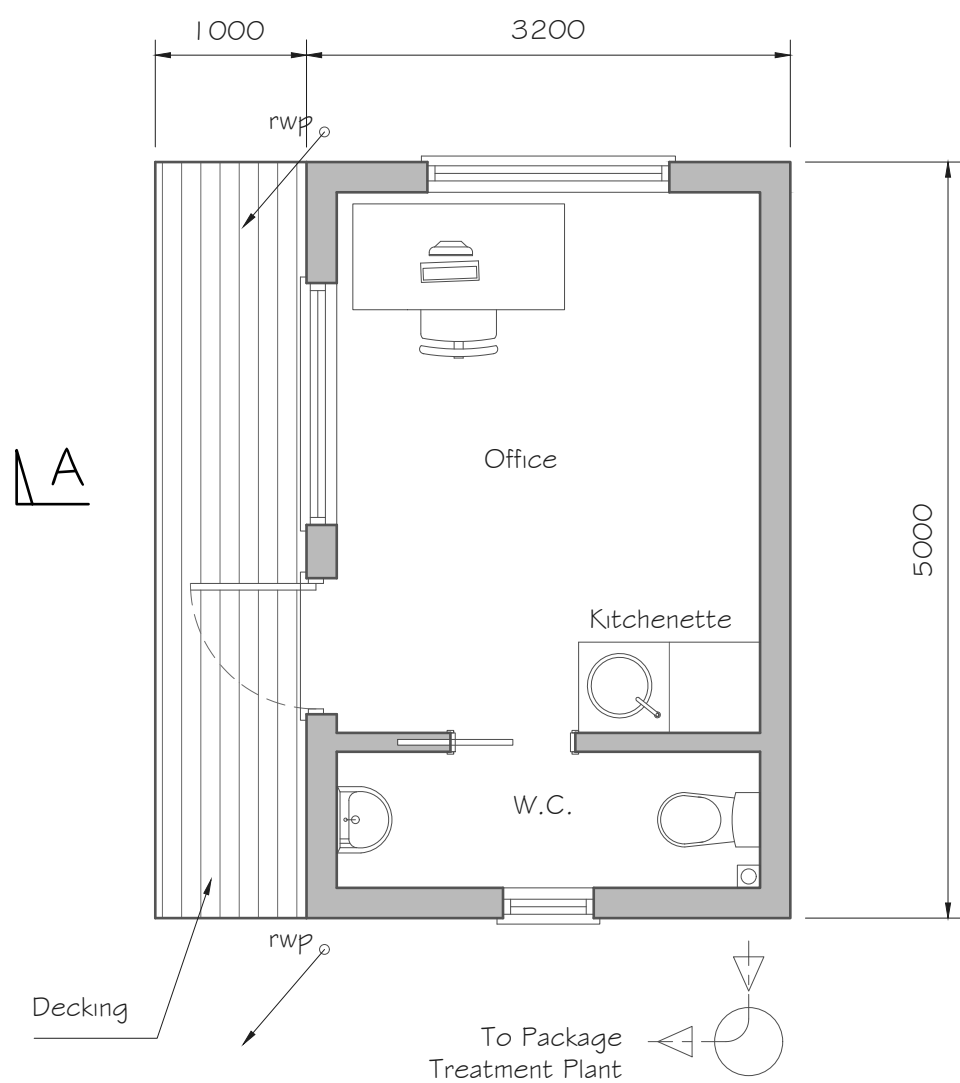


GROUND FLOOR PLAN  
Scale 1:50




SITE PLAN  
Scale 1:200

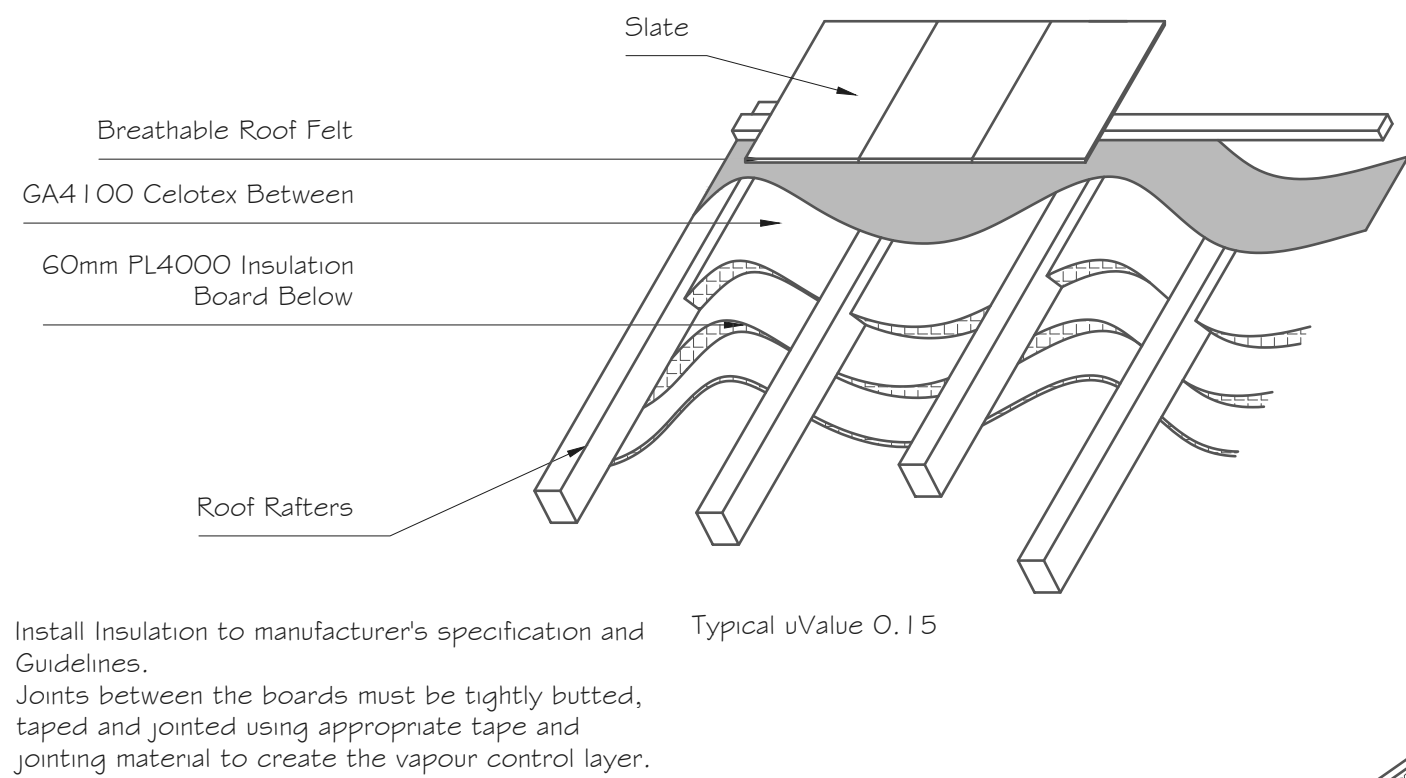


ROOF DETAIL  
Scale 1:20

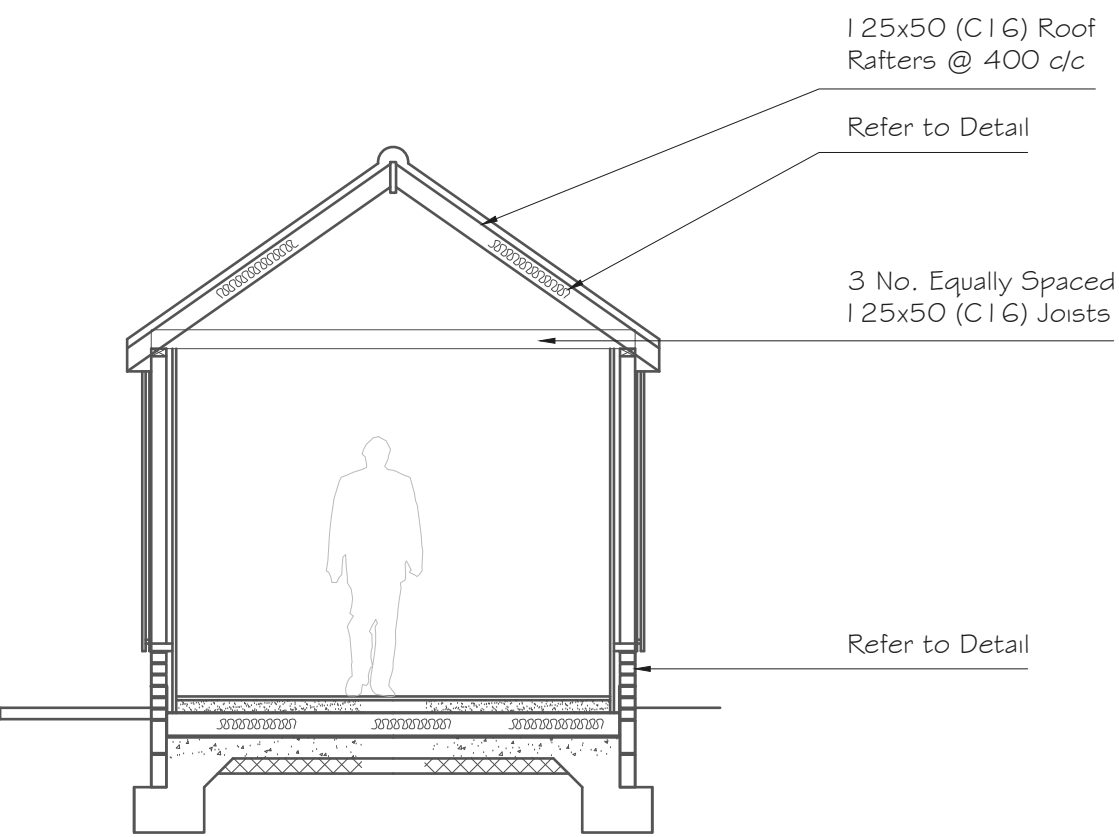


SECTION A-A  
Scale 1:50

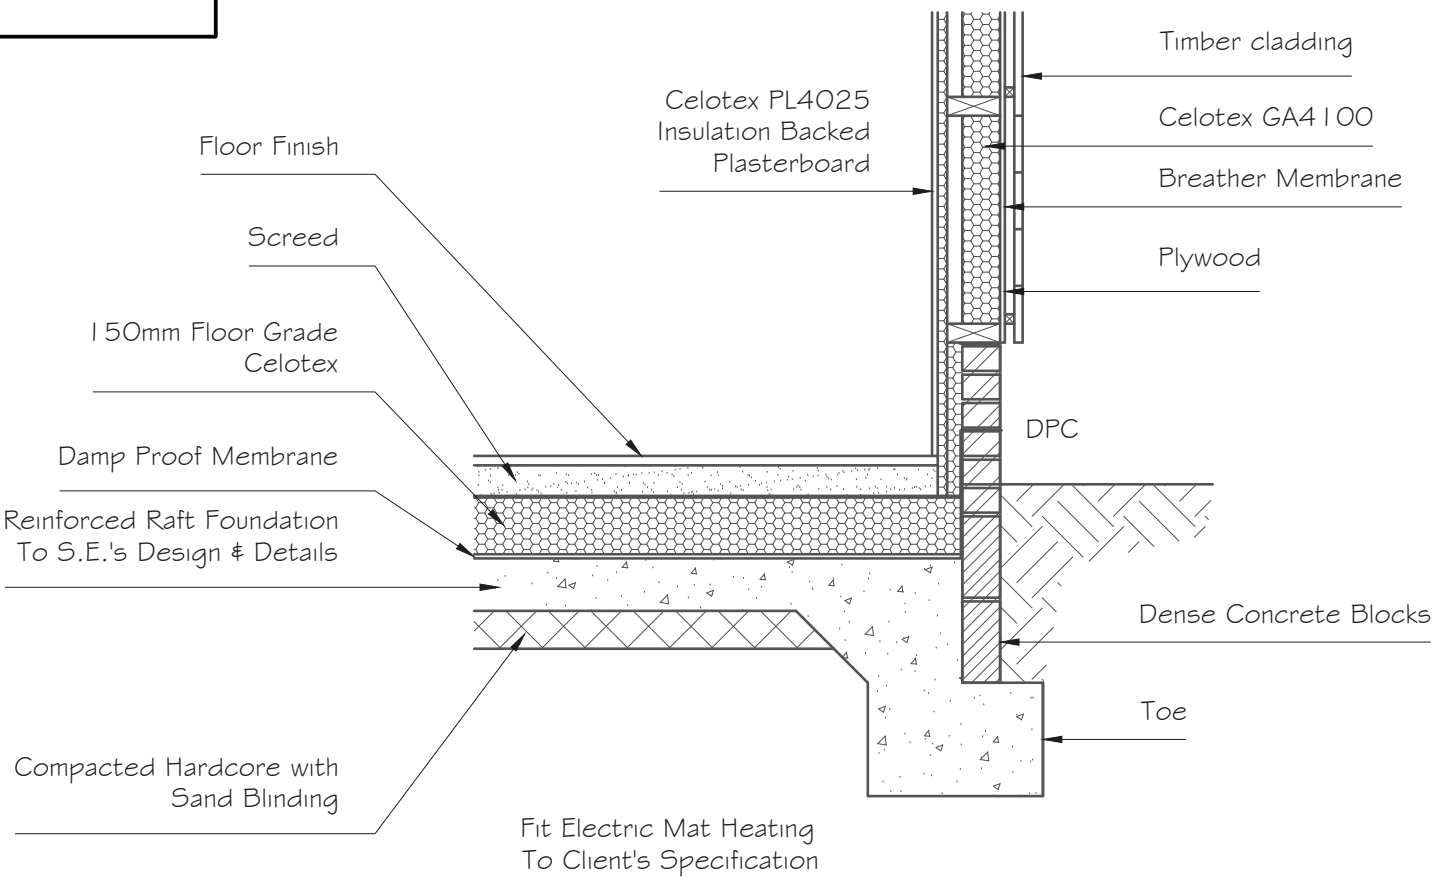



FOUNDATION DETAIL  
Scale 1:20

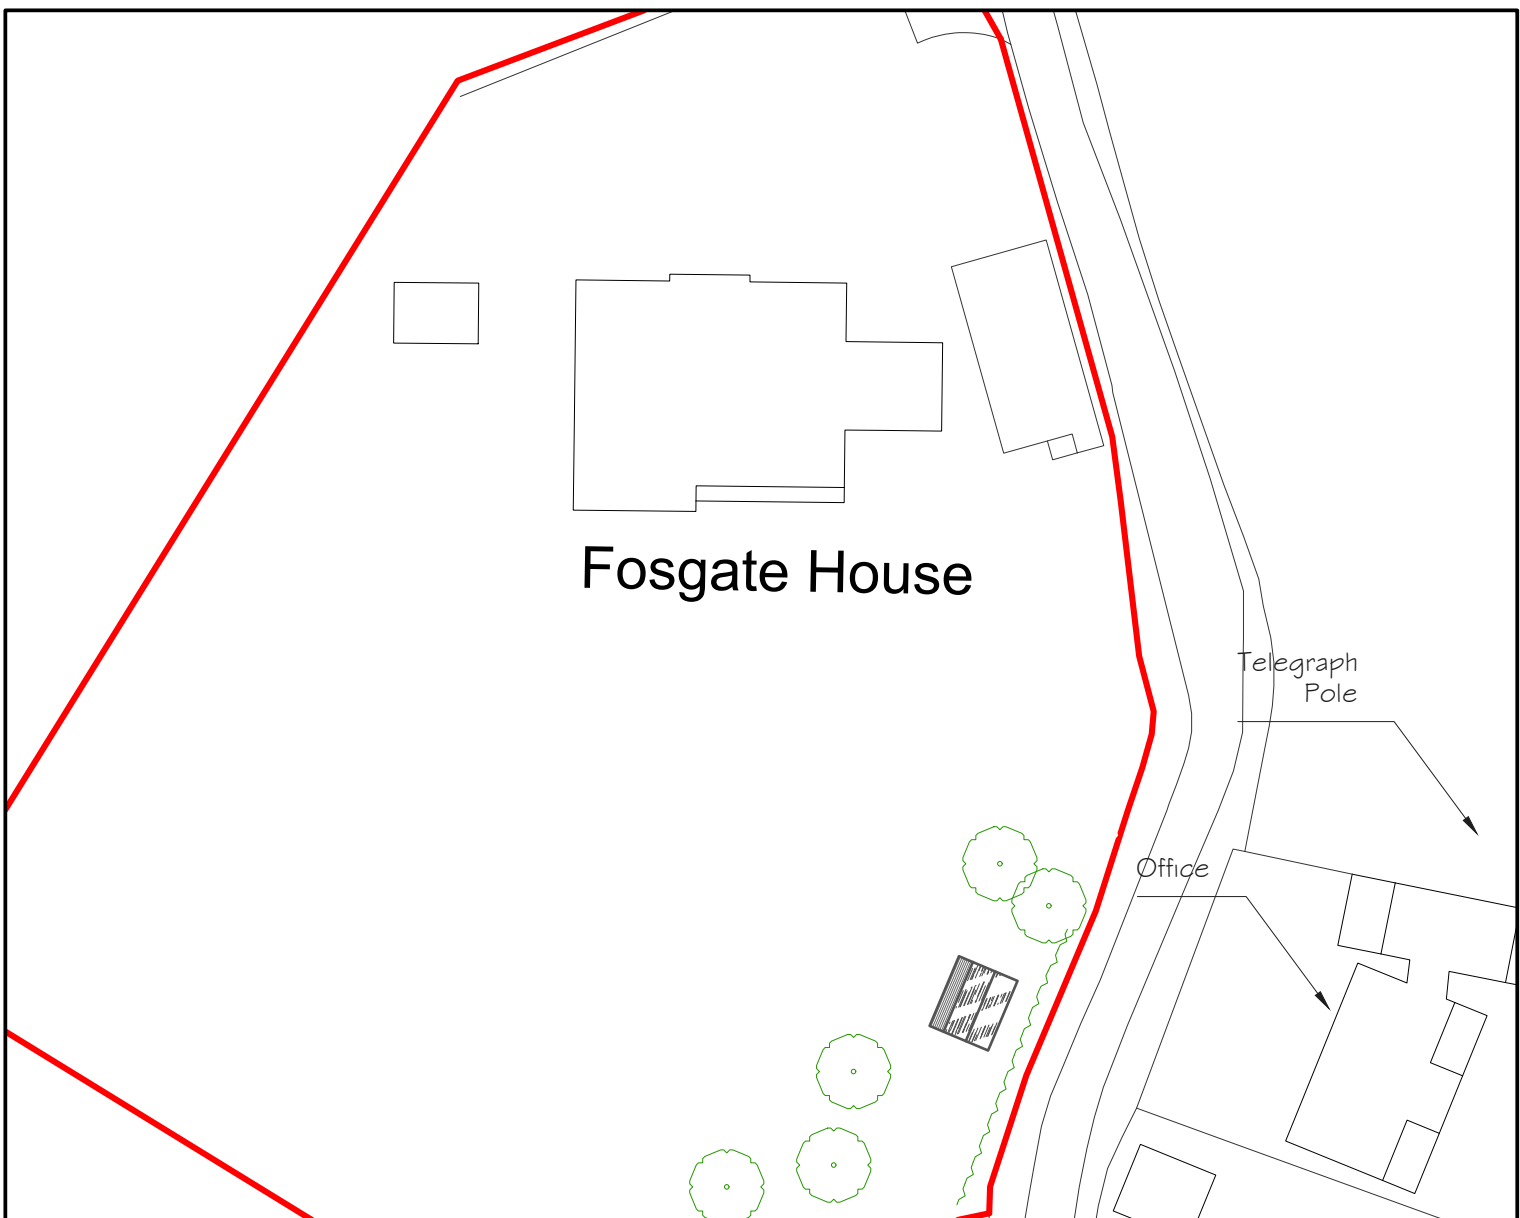

BLOCK PLAN  
Scale 1:500

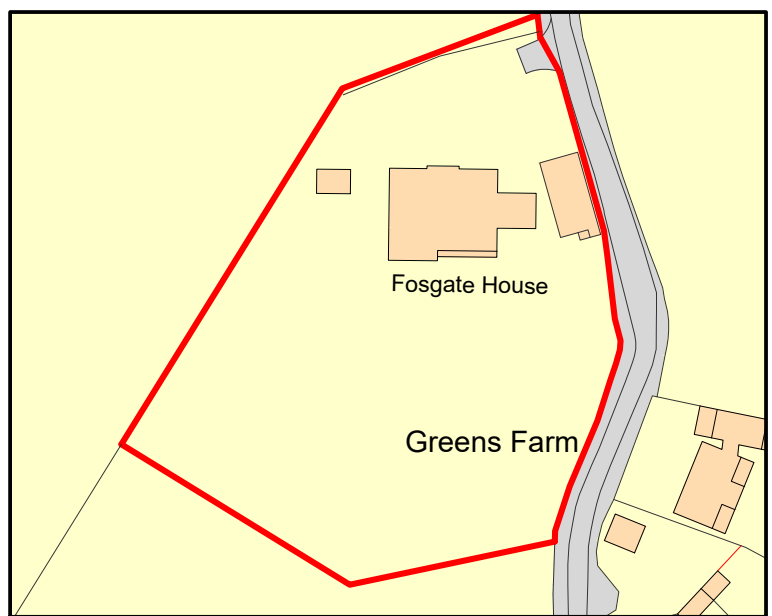

LOCATION PLAN  
Scale 1:1250

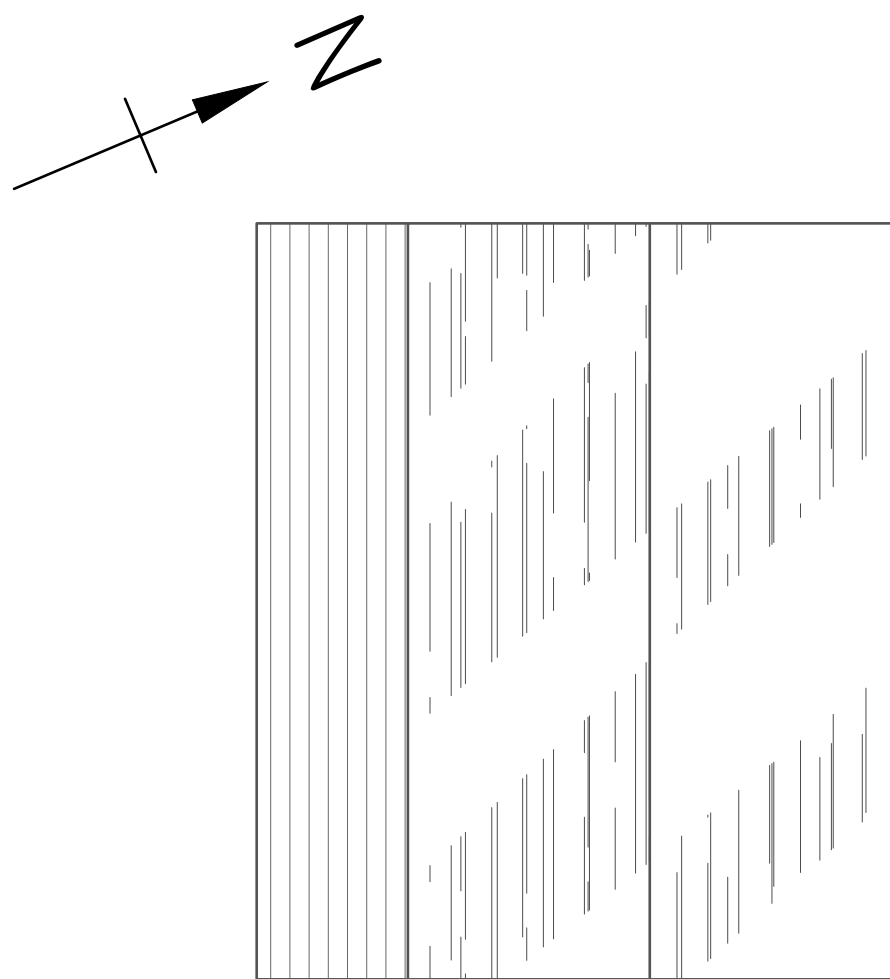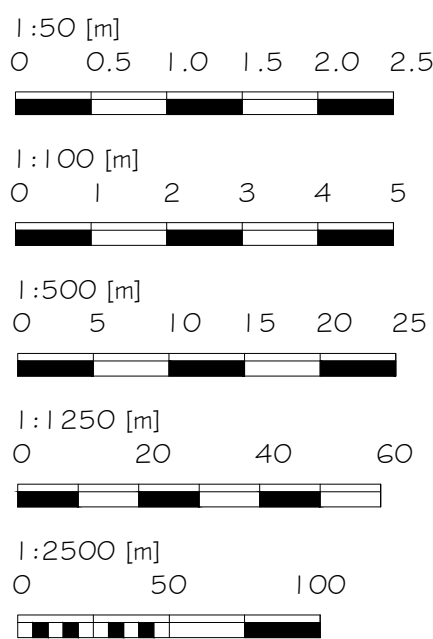

ROOF PLAN  
Scale 1:50

|   |             |
|---|-------------|
| <p>Alex Dawson<br/>www.addraughting.co.uk<br/>alex@addraughting.co.uk<br/>01672 511412<br/>07791 341698</p> <p>59 Barrow Close<br/>Marlborough<br/>Wiltshire<br/>SN8 2BE</p> <p><b>AD DRAUGHTING</b><br/>ARCHITECTURAL SERVICES</p> |             |
| Client<br>SOPHIE IRBY   |             |
| Job Title<br>GARDEN OFFICE AT:<br>FOSGATE HOUSE,<br>UPPER CHUTE,<br>SP11 9EW.   |             |
| Drawing Title<br>ELEVATIONS AND PLANS   |             |
| Scale<br>AS SHOWN   |             |
| Date<br>17/08/2026   | Drawn<br>AD |
| Drawing No.<br>1643-01   | Rev<br>C    |