


©Copyright
Prior to commencement of works on the site, the contractor should check all dimensions on the drawings and check against actual site dimensions, and report and discrepancies immediately to the Architect.


Written dimensions are to take precedence over scaled dimensions.




Proposed East Elevation Scale 1:100

 

Proposed South Elevation Scale 1:100

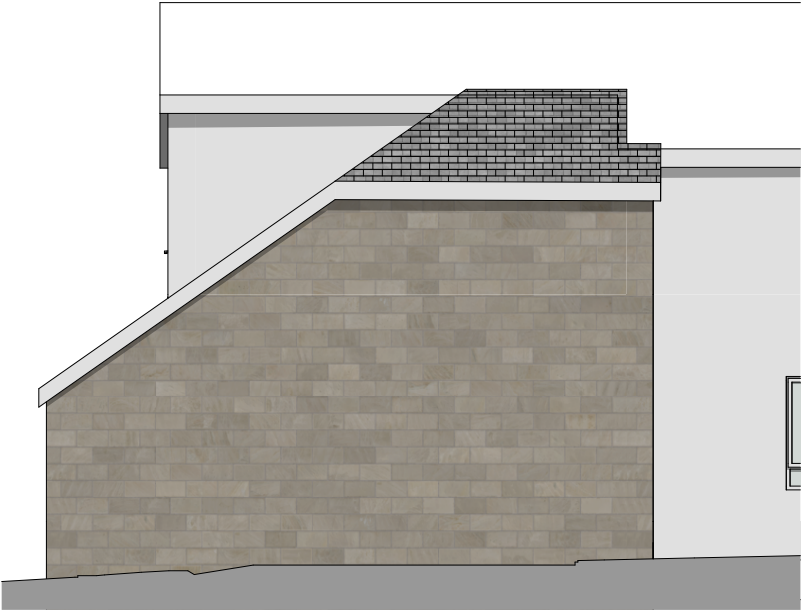

Proposed North Elevation Scale 1:100

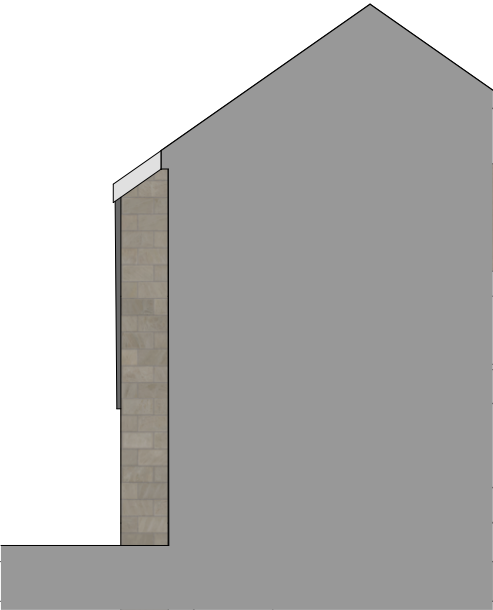

Proposed West Elevation Scale 1:100



Proposed West Elevation (rear bedroom extension)
Scale 1:100

Rev	Date	By	Description
01	2025.08.29	AW	First issue

noma | architects
14 Guinea Street
Redcliffe, Bristol BS1 6SX
T 0117 929 2041
E mail@noma-uk.com
www.noma-uk.com

Job
Mavern House Care Home
Corsham Road, Shaw,
Melksham, SN12 8EH

Client
Welford Care

Drawing Title
Proposed Fire Exist and Rear
Bedroom Extension Elevations

Drawing Number		2595		2201		01	
Project		Number		Revision		Scale	
Planning		1:100					
Purpose of Issue							

AW	SD	2025.08.29			A3		
Drawn	Checked	Issue Date			Size		

2595	Noma	00	00	00	A	00
NOMA Project No	Owner	Zone	Level	Type	Role	Status