


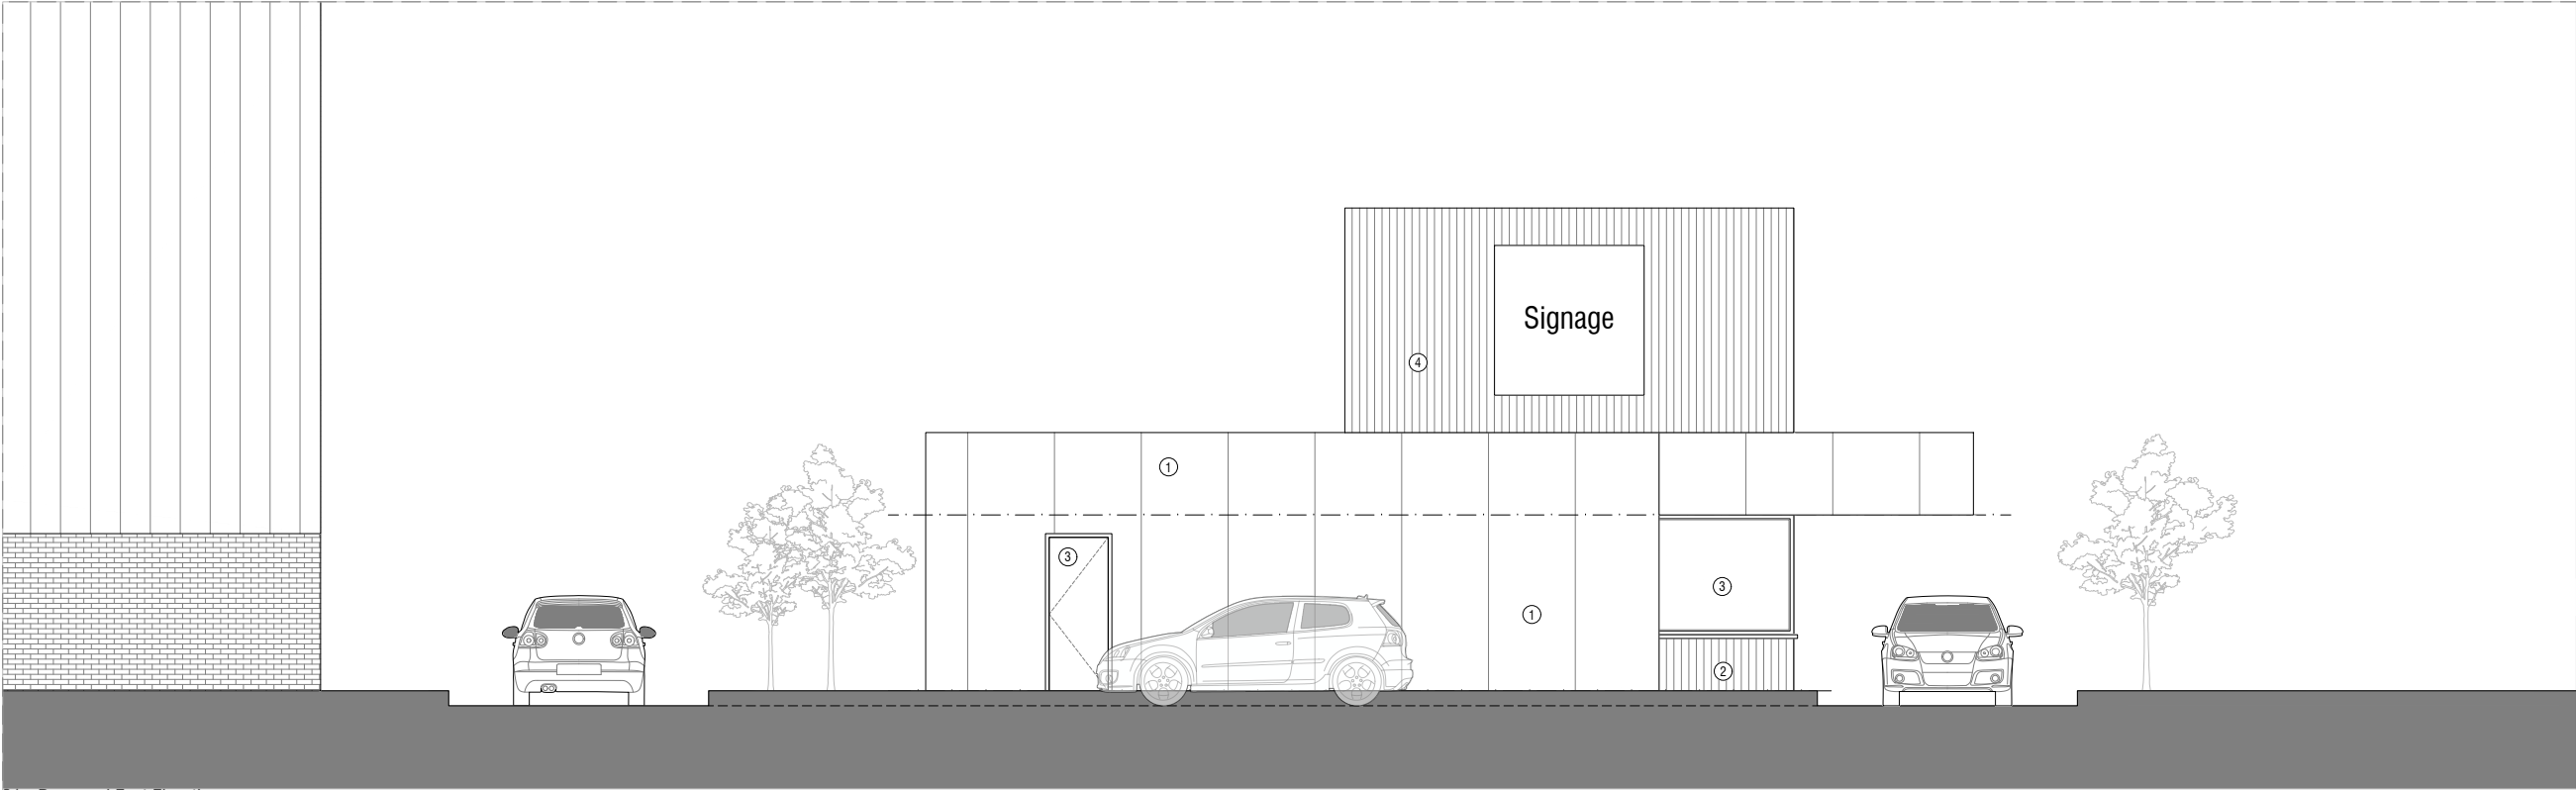

01 - Proposed East Elevation

- General Notes:**
- Do not scale drawings other than for planning purposes and refer only to figured dimensions.
  - Contractor is to raise any concerns of discrepancies in this drawing and that of what is noted on site to the architect before building works commence.
  - In the circumstance that the drawing relates to an existing building or setting, the contractor is to confirm there is no conflict between this drawings dimensions and the actual building/settings dimensions.
  - Refer to all other project consultants and specialists relevant drawings and specifications.
  - It is the contractor responsibility to ensure all site dimensions, levels and setting out is in line with the architects drawings.
  - Refer to the Structural Engineers drawings for full details on structure where necessary

**Materials Key**

|   |                                                    |
|---|----------------------------------------------------|
| ① | PPC Insulated Cladding Panels                      |
| ② | Vertical Cedral Cladding                           |
| ③ | Aluminium Glazing and Doors                        |
| ⑥ | Aquarius Soundtec louvered / solid acoustic screen |



02 - Proposed West Elevation

|      |          |                            |
|------|----------|----------------------------|
| P4   | 27.05.25 | Acoustic screening amended |
| P3   | 20.06.25 | Planning Issue             |
| P2   | 10.06.25 | Planning Issue             |
| P1   | 10.04.25 | Planning Issue             |
| Rev: | Date:    | Revision History:          |

T: 01722 680 419  
M: 07810 647 790  
W: info@esdon-architecture.com

Project:  
**25-020**  
**Armishaws**

|                 |              |              |       |
|-----------------|--------------|--------------|-------|
| Name:           | Date:        | Name:        | Date: |
| Designed by: EE | Checked: EE  | Approved: EE |       |
| Drawn By: EE    | Approved: EE |              |       |

|       |          |
|-------|----------|
| A3    | Status:  |
| 1:100 | Planning |

Drawing Title:  
**Proposed Drive-thru Coffee Unit Elevations**

|                              |                   |
|------------------------------|-------------------|
| Drawing No:<br><b>10-202</b> | Rev:<br><b>P4</b> |
|------------------------------|-------------------|

