



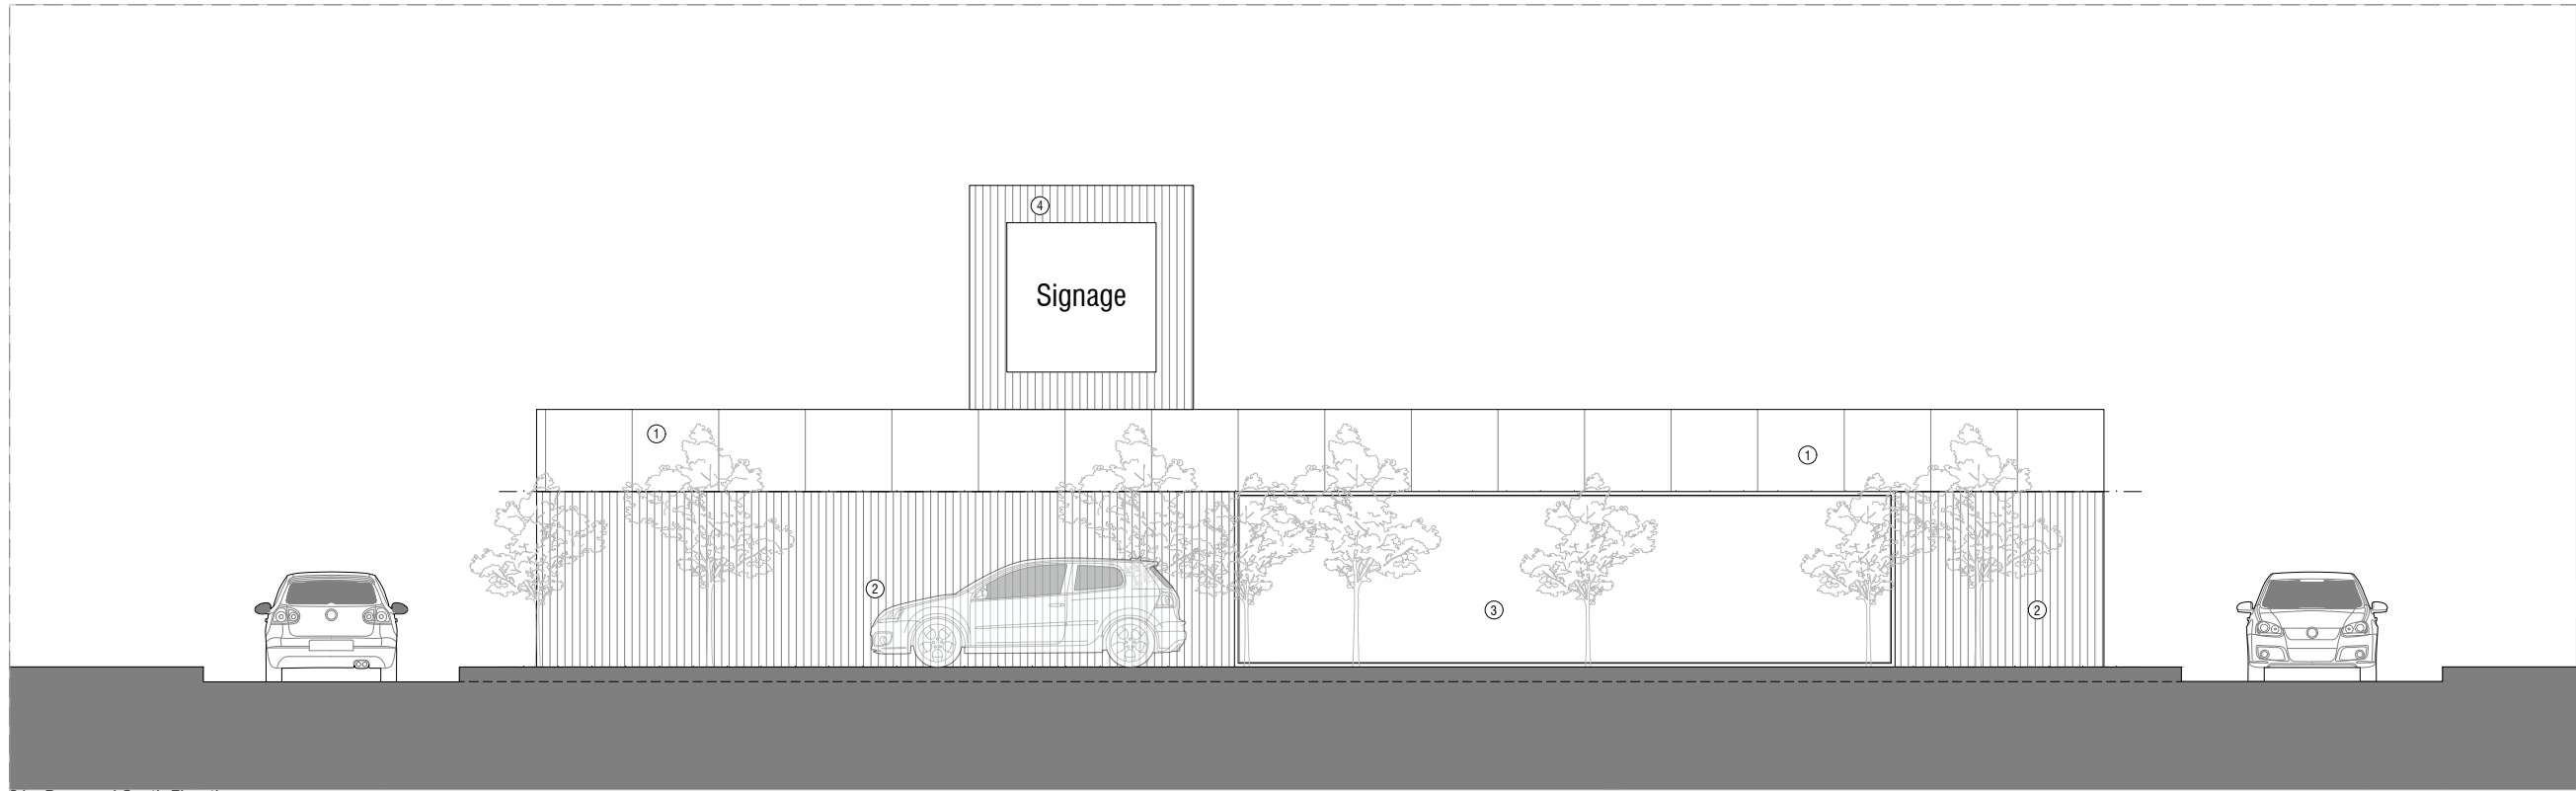

01 - Proposed South Elevation

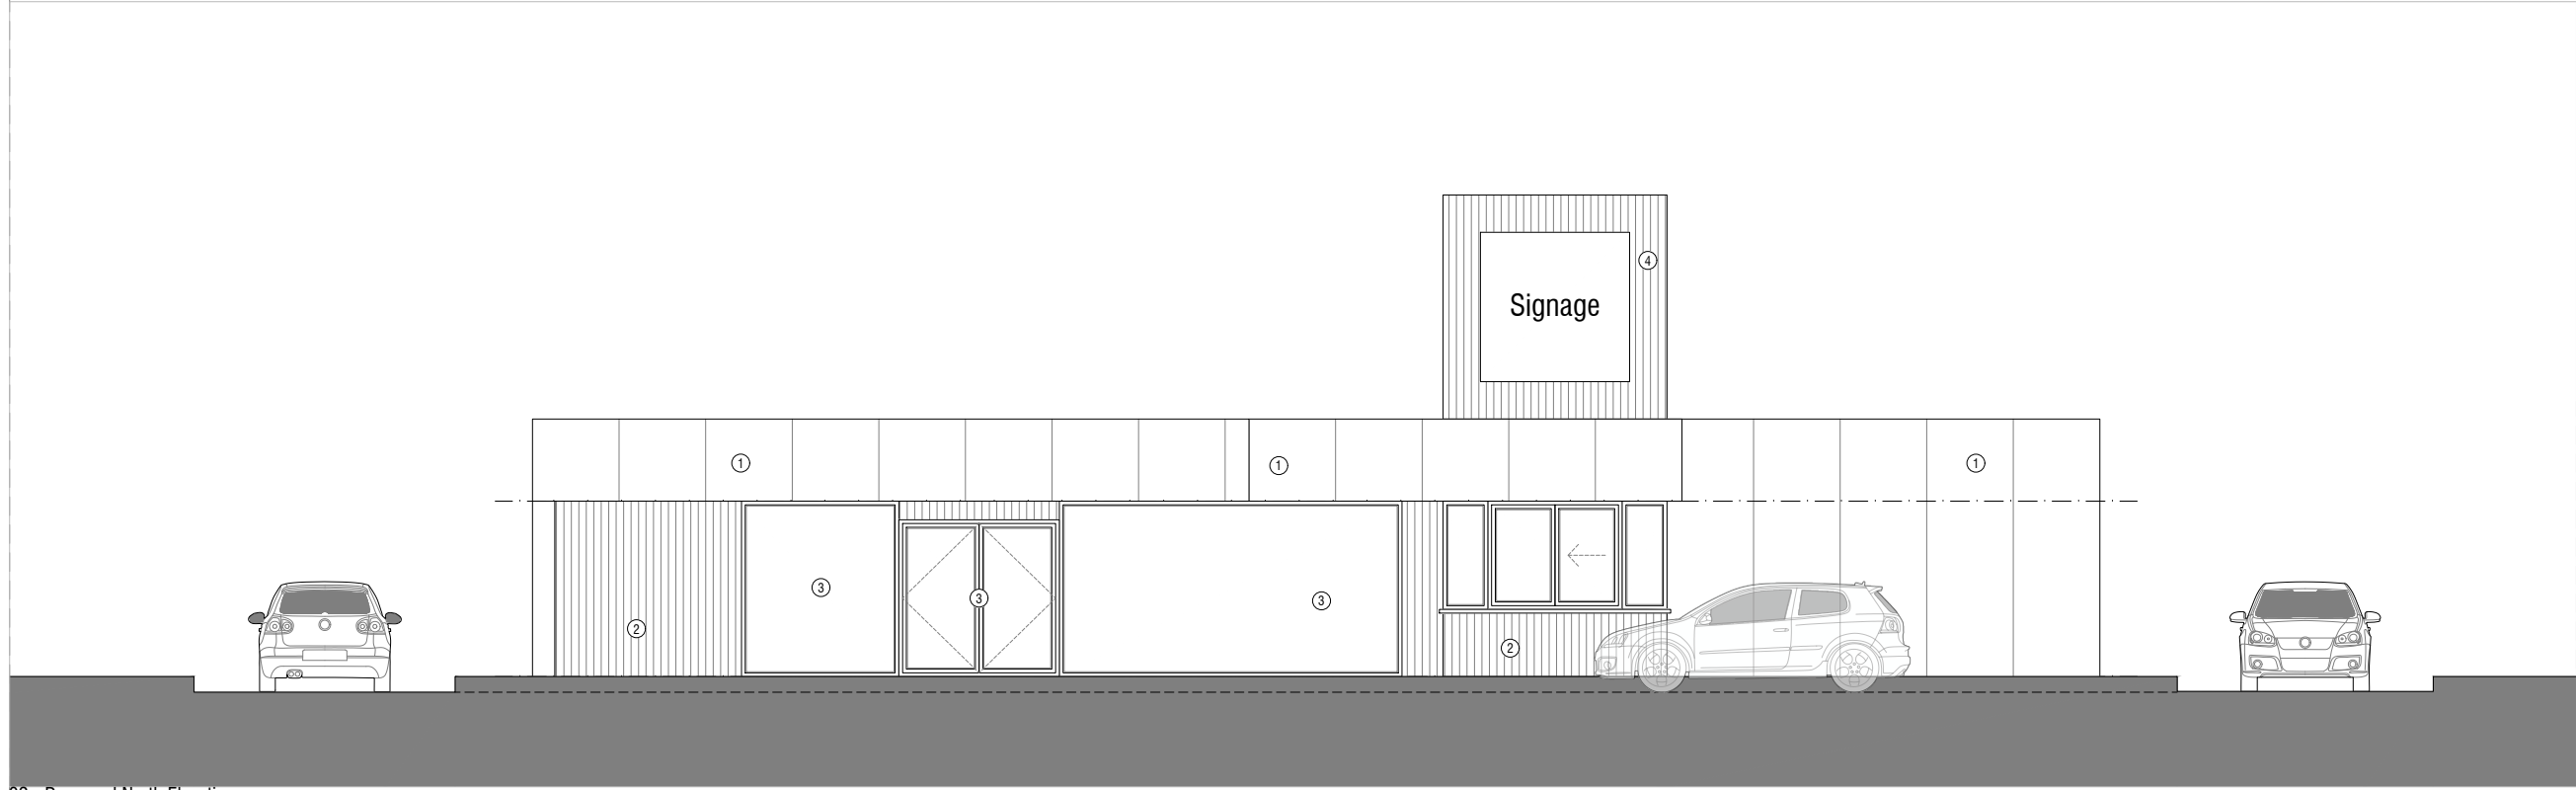

02 - Proposed North Elevation

- General Notes:**
- Do not scale drawings other than for planning purposes and refer only to figured dimensions.
 - Contractor is to raise any concerns of discrepancies in this drawing and that of what is noted on site to the architect before building works commence.
 - In the circumstance that the drawing relates to an existing building or setting, the contractor is to confirm there is no conflict between this drawings dimensions and the actual building/settings dimensions.
 - Refer to all other project consultants and specialists relevant drawings and specifications.
 - It is the contractor responsibility to ensure all site dimensions, levels and setting out is in line with the architects drawings.
 - Refer to the Structural Engineers drawings for full details on structure where necessary

Materials Key

①	PPC Insulated Cladding Panels
②	Vertical Cedral Cladding
③	Aluminium Glazing and Doors
④	Aquarius Soundtec louvered / solid acoustic screen

P4	27.05.25	Acoustic screening amended
P3	20.06.25	Planning Issue
P2	10.06.25	Planning Issue
P1	10.04.25	Planning Issue
Rev:	Date:	Revision History:

T: 01722 680 419
M: 07810 647 790
W: info@esdon-architecture.com

Project: 25-020 Armishaws					
Designed by:	Name:	Date:	Checked:	Name:	Date:
Drawn By:	EE		Approved:	EE	

A3	Status:
1:100	Planning

Drawing Title: Proposed Drive-thru Coffee Unit Elevations	
Drawing No: 10-203	Rev: P4

