




01 - Proposed East Elevation

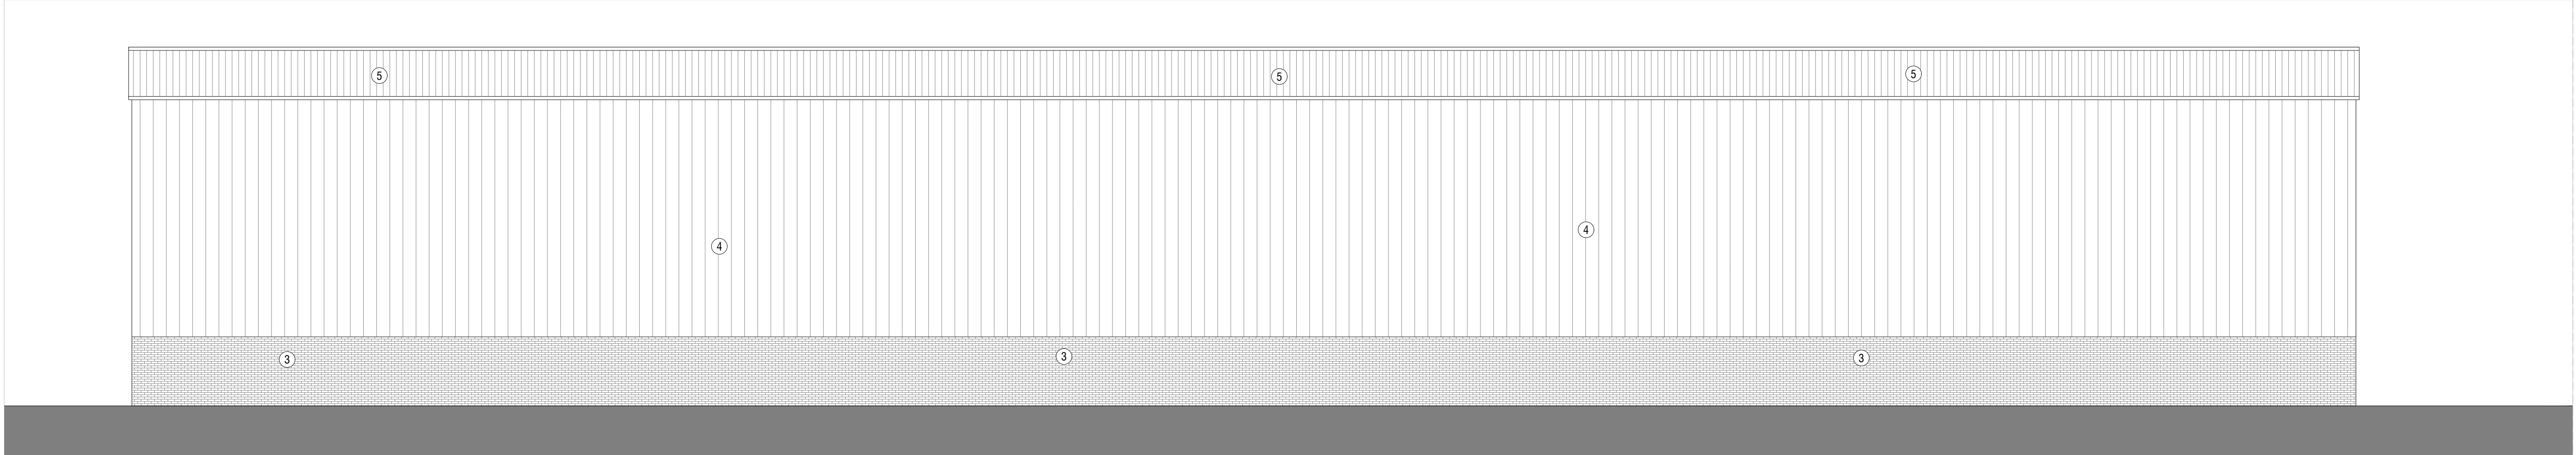

02 - Proposed West Elevation

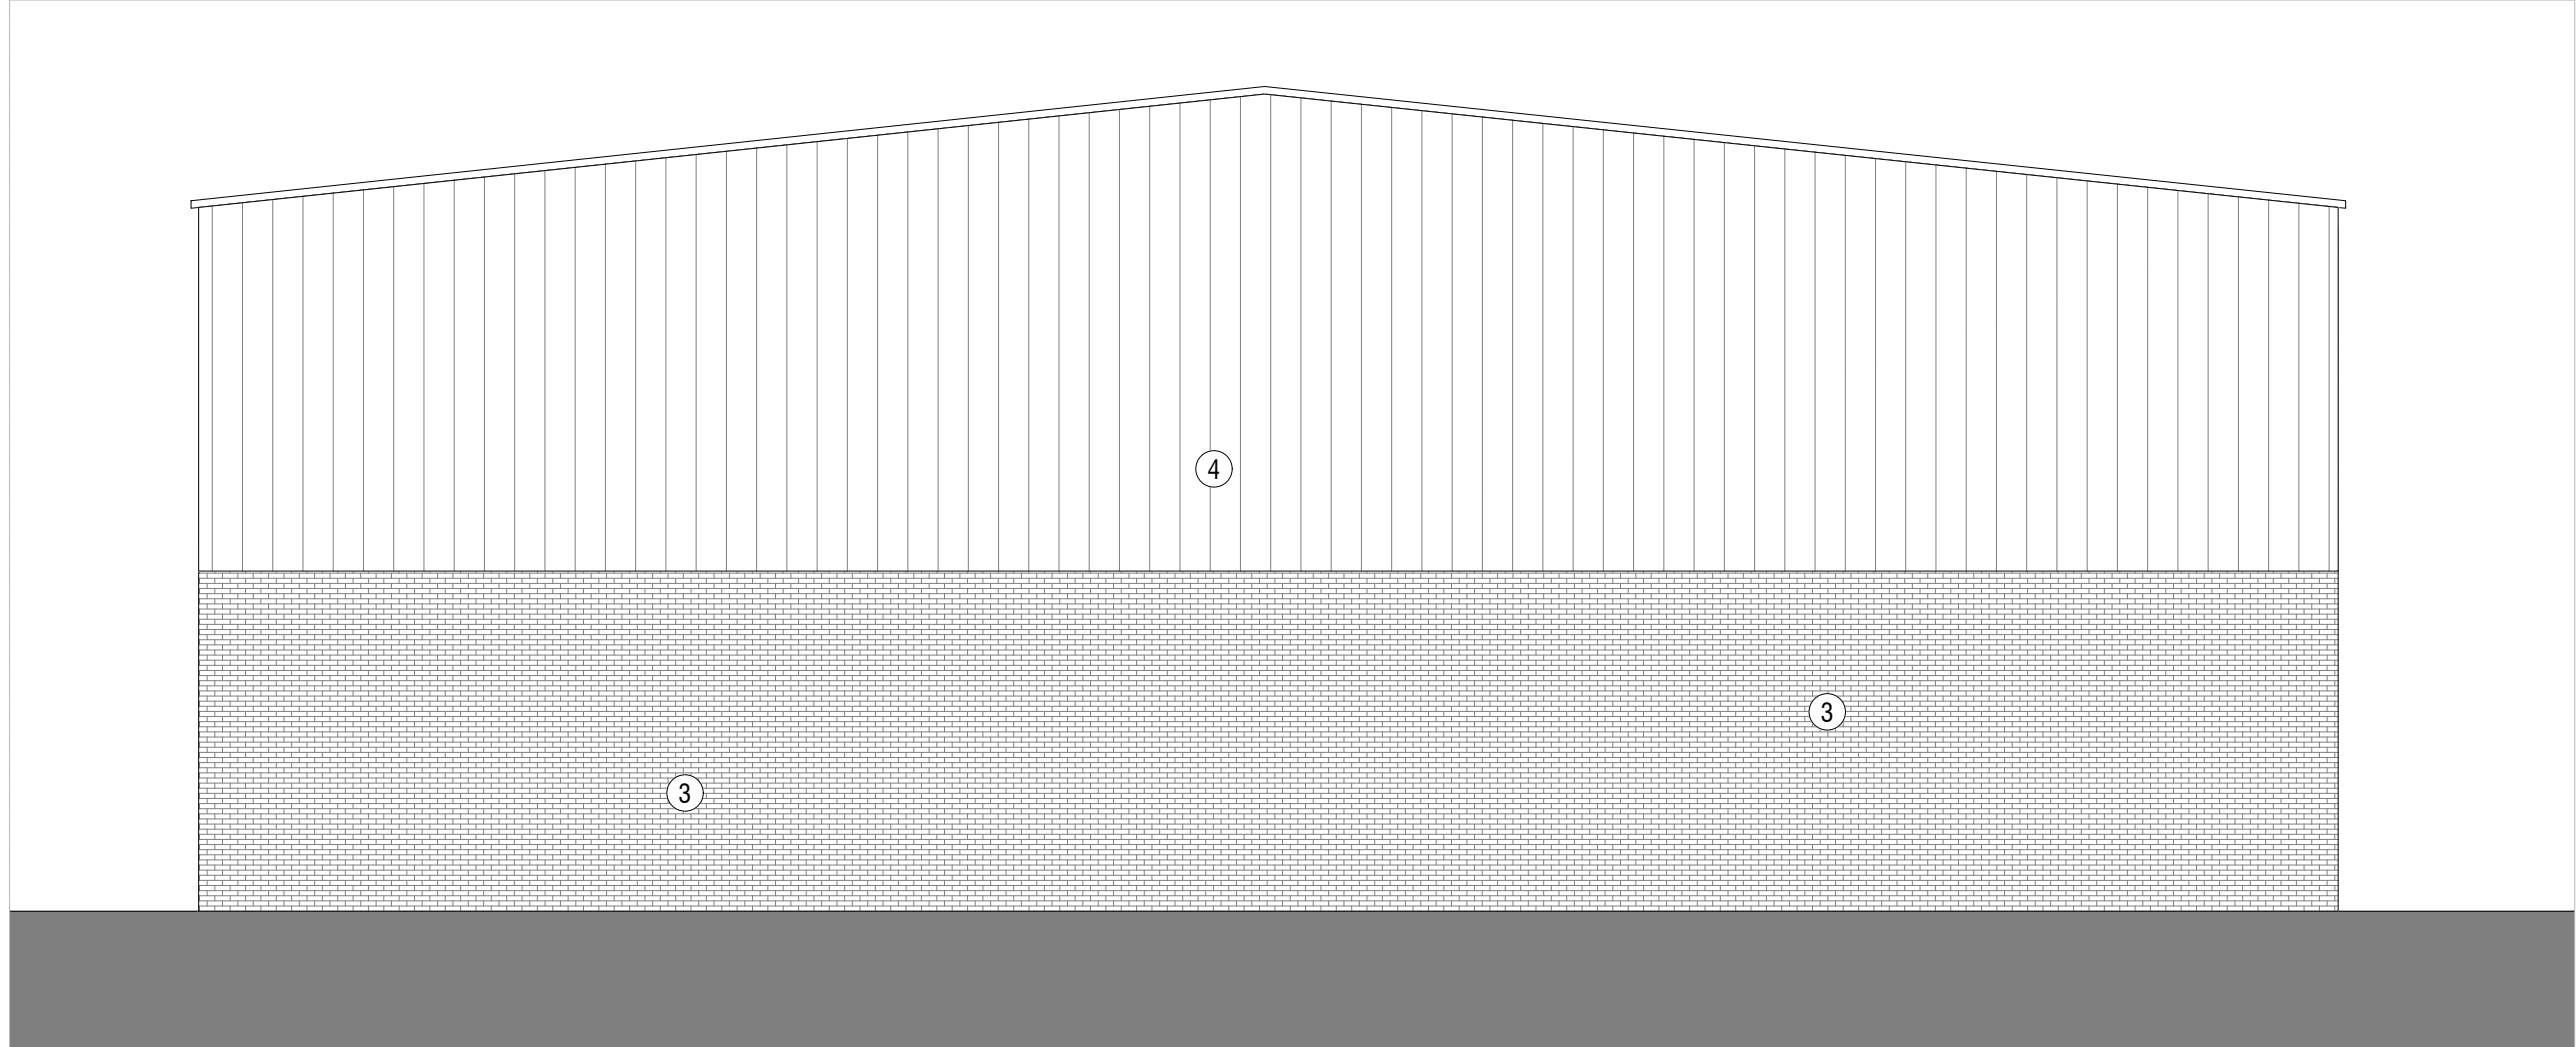

03 - Proposed North Elevation

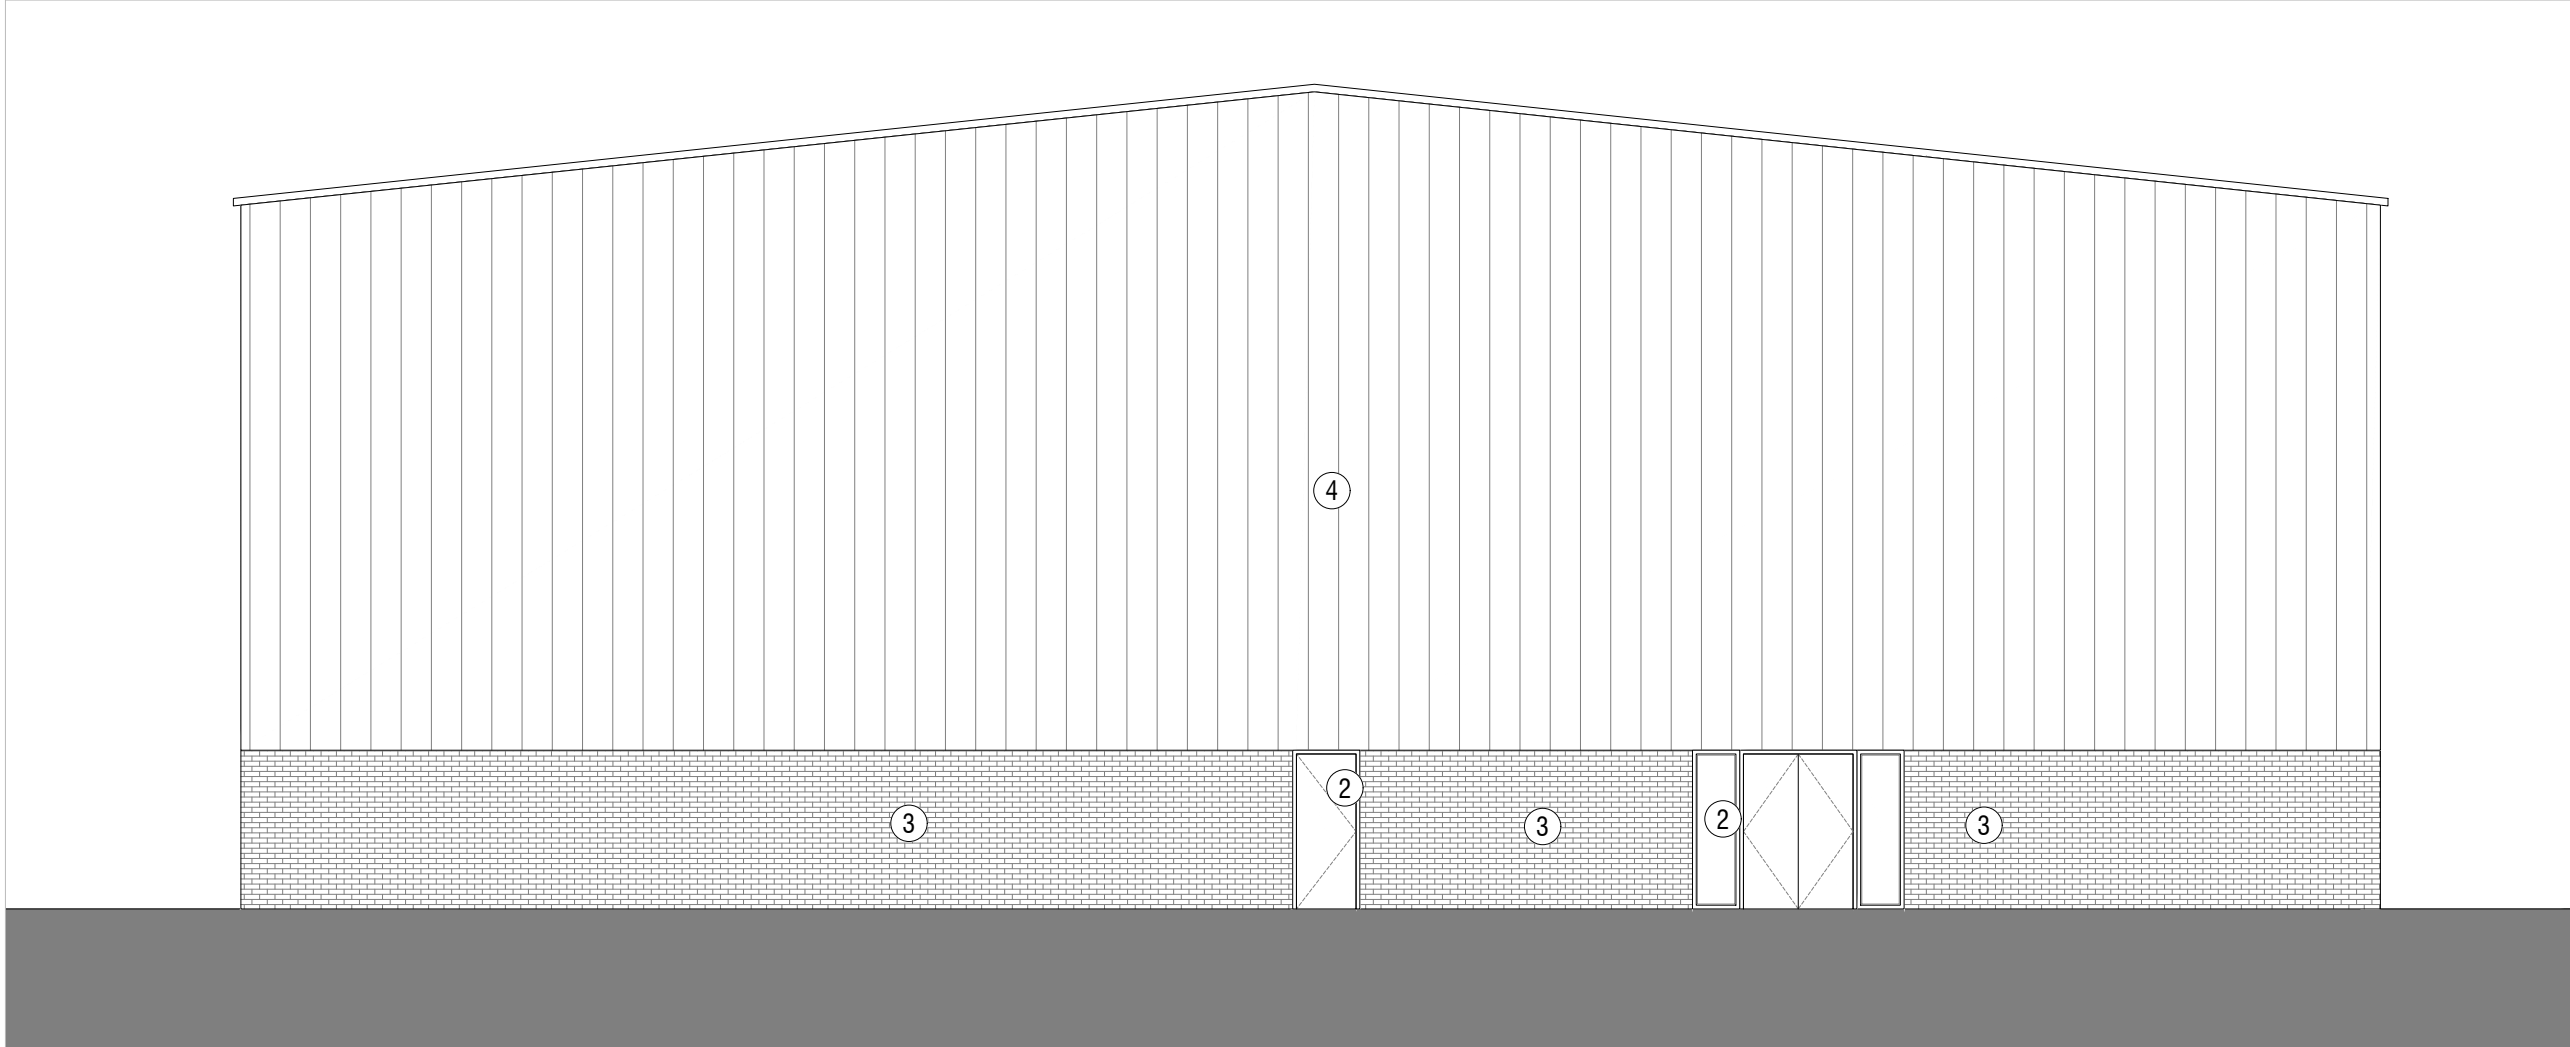


04 - Proposed South Elevation

General Notes:

- Do not scale drawings other than for planning purposes and refer only to figured dimensions.
- Contractor is to raise any concerns of discrepancies in this drawing and that of what is noted on site to the architect before building works commence.
- In the circumstance that the drawing relates to an existing building or setting, the contractor is to confirm there is no conflict between this drawings dimensions and the actual building/settings dimensions.
- Refer to all other project consultants and specialists relevant drawings and specifications.
- It is the contractor responsibility to ensure all site dimensions, levels and setting out is in line with the architects drawings.
- Refer to the Structural Engineers drawings for full details on structure where necessary

Materials Key

- | | |
|---|--|
| ① | Roller Shutter Doors (To match existing) |
| ② | UPVC Doors and Windows (To match existing) |
| ③ | Brick (To match Existing) |
| ④ | Vertical Tin Siding panels (To match existing and refurbished) |
| ⑤ | Tin Roof (To match Existing) |

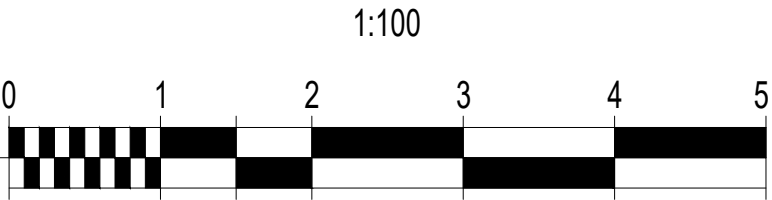

P2	10.07.25	All Plans to 1:100
P1	10.04.25	Planning Issue
Rev:	Date:	Revision History:

ESDON ARCHITECTURE	T: 01722 680 419 M: 07810 647 790 W: info@esdon-architecture.com
-----------------------	--

Project:	25-020
Armishaws	

Designed by:	EE	Name:	EE	Date:	
Drawn By:	EE	Checked:	EE	Approved:	EE

Scale: @A1	Status:
1:100	Planning

Drawing Title:	Proposed Warehouse Elevations
----------------	-------------------------------

Drawing No:	10-204	Rev:	P2
-------------	--------	------	----