




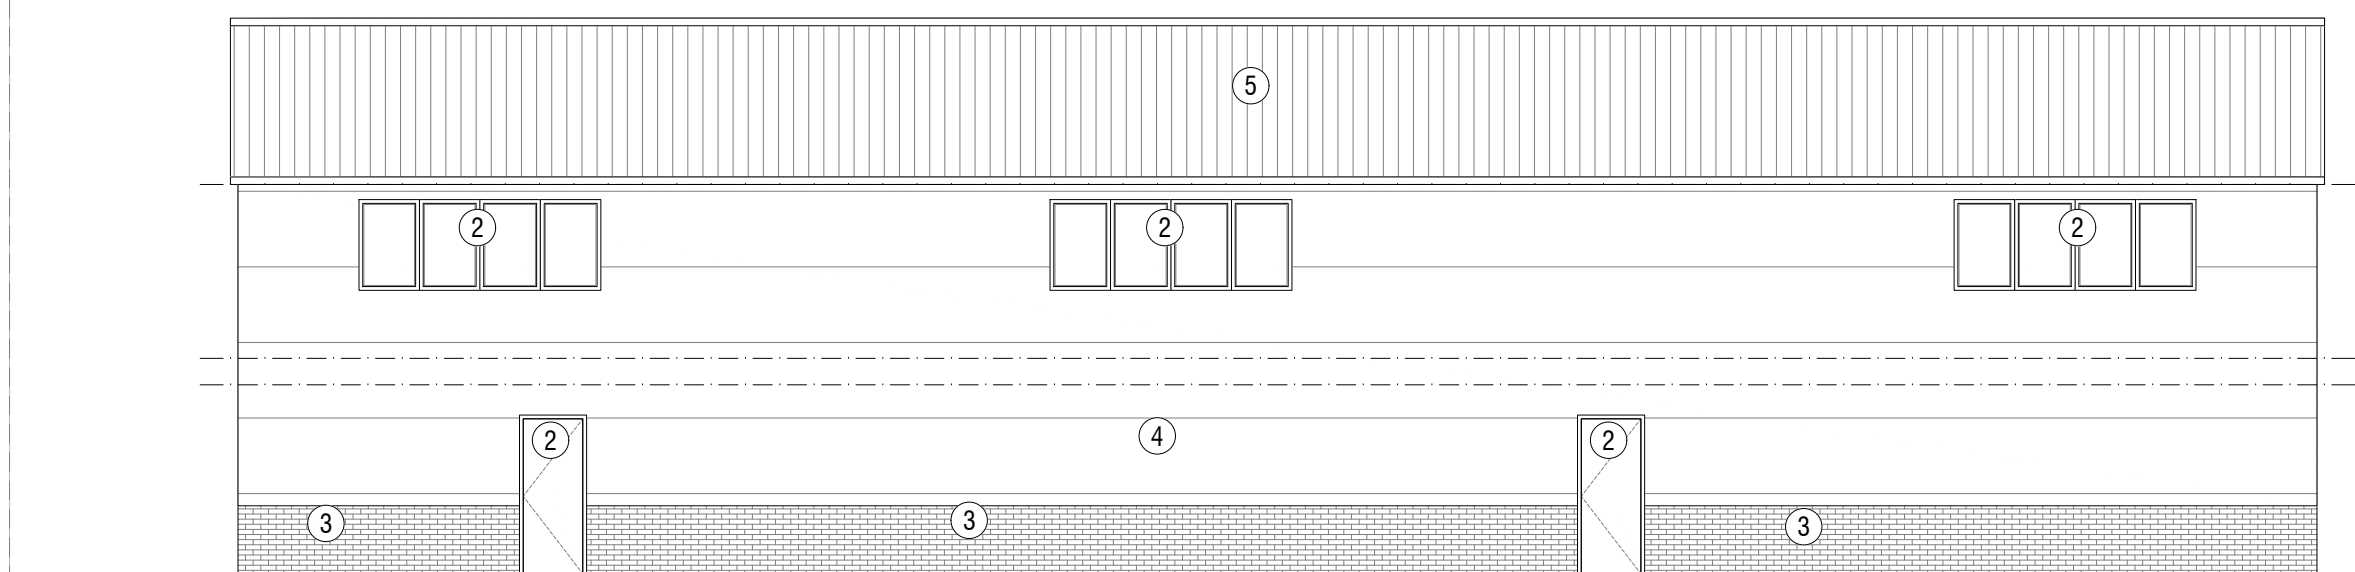


01 - Proposed East Elevation

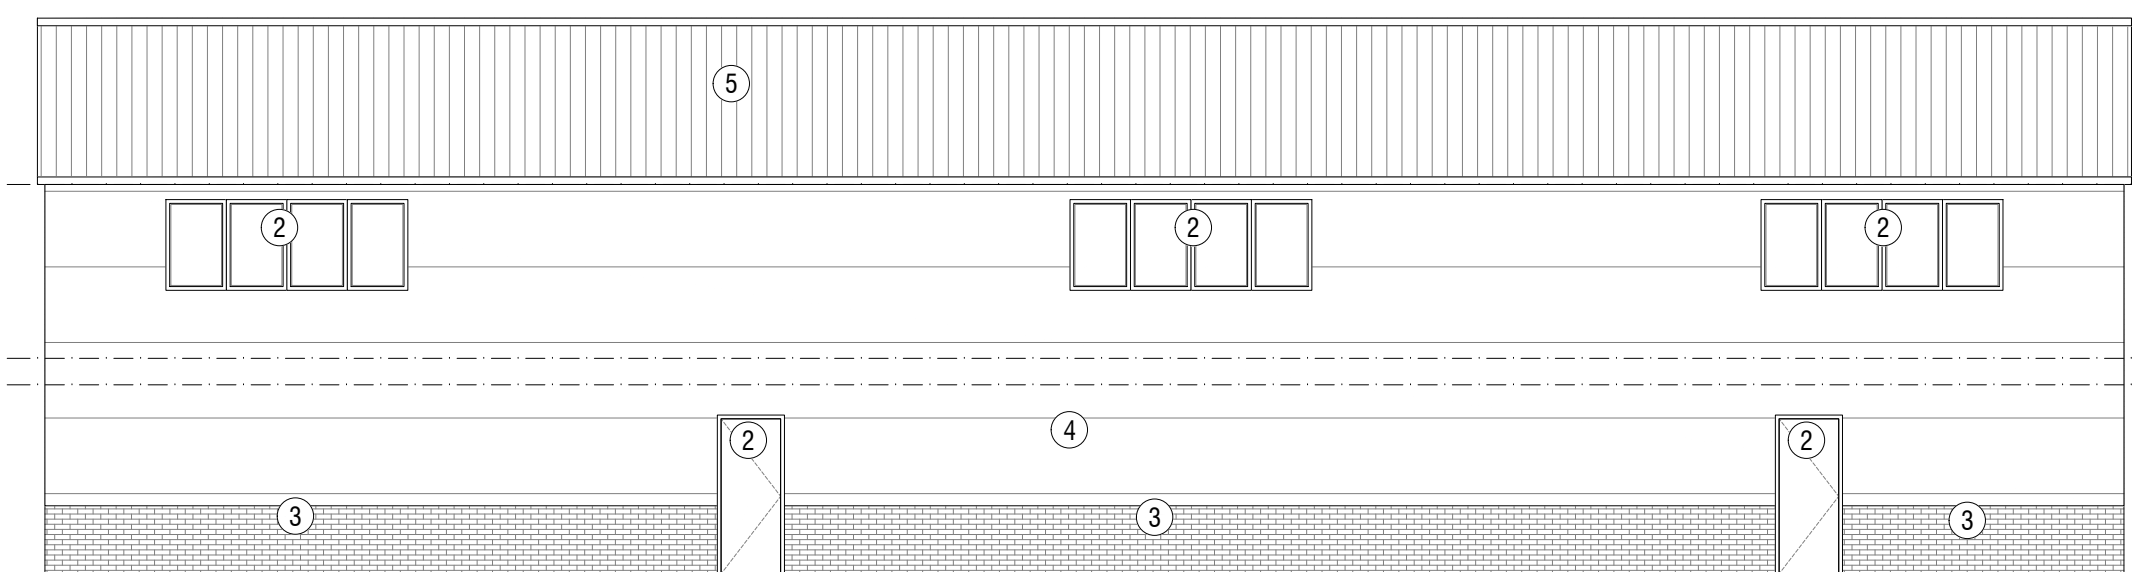

02 - Proposed West Elevation

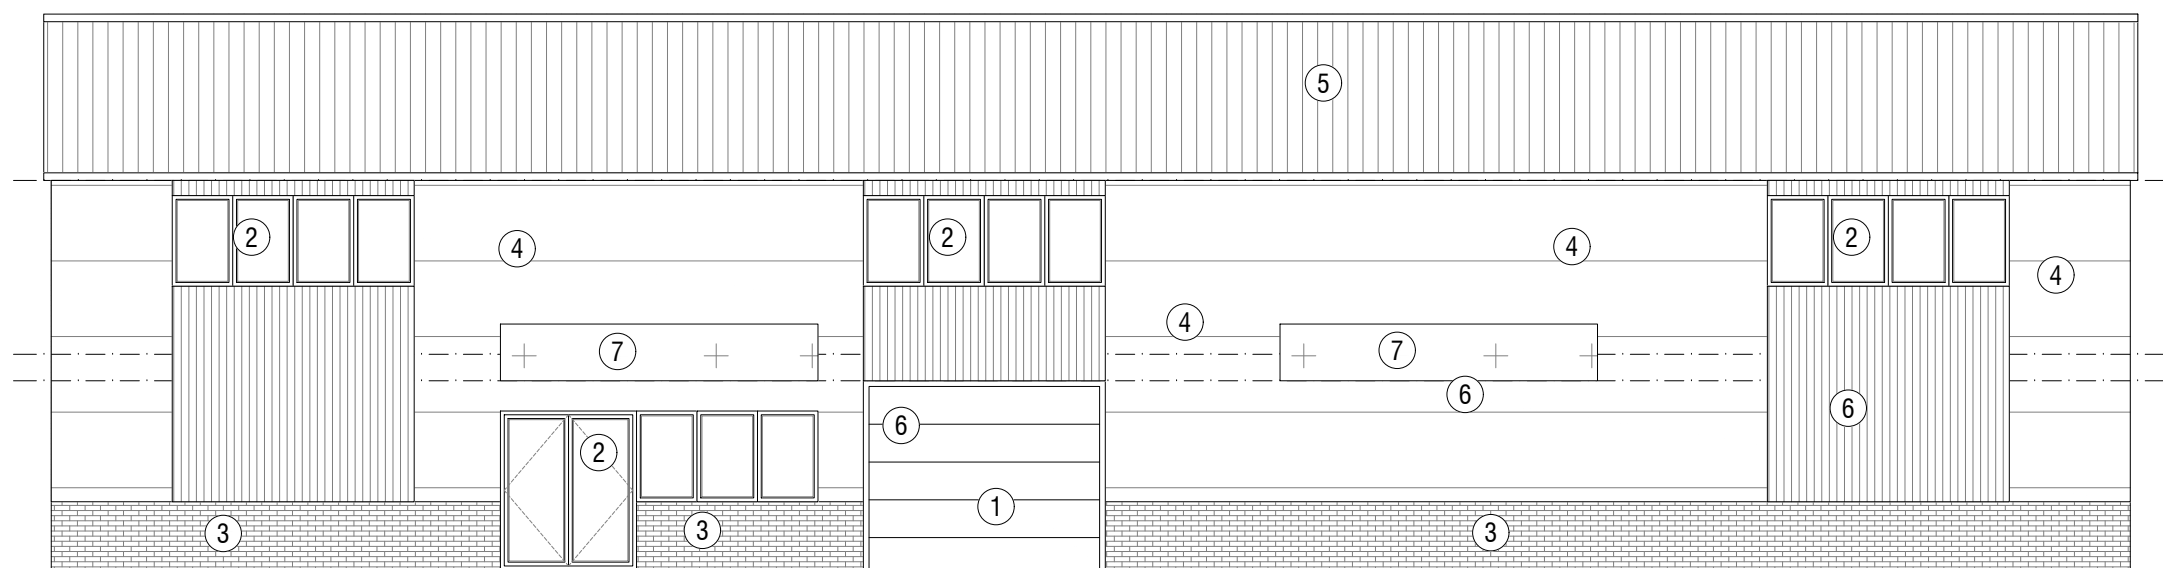

03 - Proposed North Elevation (Shows Unit 03, Unit 02 North and South Elevations Flipped)

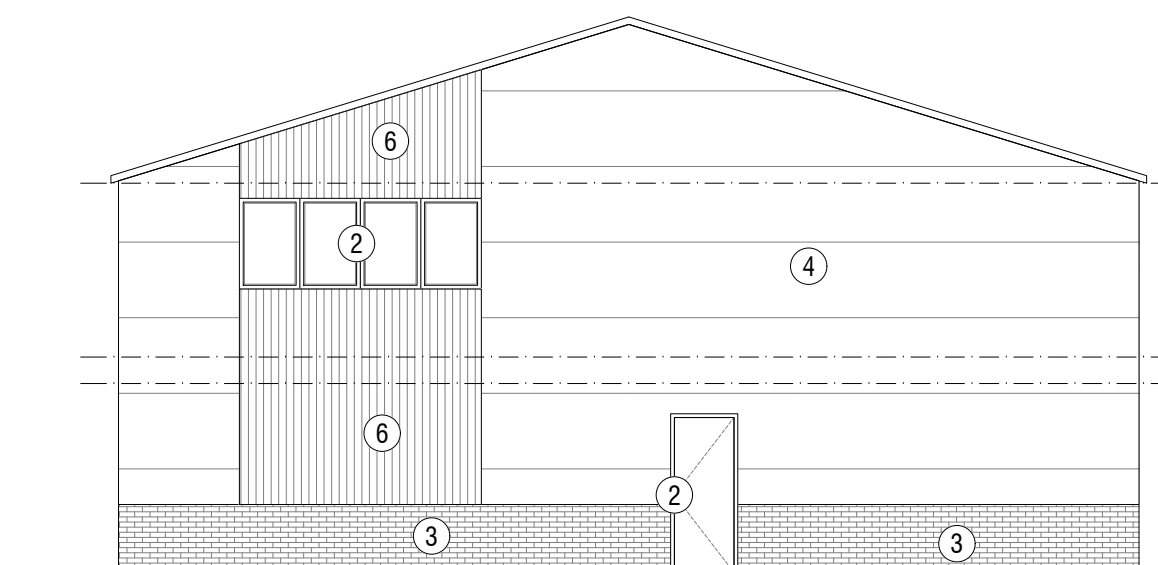


04 - Proposed South Elevation (Shows Unit 03, Unit 02 North and South Elevations Flipped)

- General Notes:**
- Do not scale drawings other than for planning purposes and refer only to figured dimensions.
 - Contractor is to raise any concerns of discrepancies in this drawing and that of what is noted on site to the architect before building works commence.
 - In the circumstance that the drawing relates to an existing building or setting, the contractor is

- to confirm there is no conflict between this drawings dimensions and the actual building/settings dimensions.
- Refer to all other project consultants and specialists relevant drawings and specifications. It is the contractor responsibility to ensure all site dimensions, levels and setting out is in line with the architects drawings.
- Refer to the Structural Engineers drawings for full details on structure where necessary

Materials Key

- ① Roller Shutter Doors
- ② Aluminium Glazed Doors and Windows
- ③ Brick
- ④ PPC Insulated Cladding Panels
- ⑤ Tin Roof
- ⑥ Cedar timber effect cladding
- ⑦ Signage
- ⑧ Aquarius Soundtec louvered / solid acoustic screen

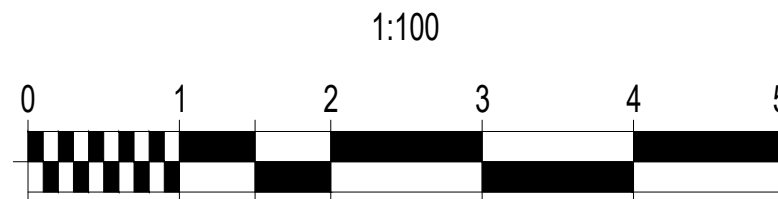

P5	26.05.25	Bin store and plant added
P4	10.07.25	All Plans to 1:100
P3	02.07.25	Planning Issue
P2	10.06.25	Planning Issue
P1	17.04.25	Planning Issue
Rev:	Date:	Revision History:

ESDON ARCHITECTURE	T: 01722 680 419 M: 07810 647 790 W: info@esdon-architecture.com
------------------------------	--

Project:	25-020
Armishaws	

Name:	Date:	Name:	Date:
Designed by: EE		Checked: EE	
Drawn By: EE		Approved: EE	

Scale: @A1	Status:
1:100	Planning

Drawing Title:
Proposed Retail Units 02 & 03 Elevations

Drawing No:	Rev:
10-205	P5