
 


Proposed Rear Elevation Rev A, 14 August 2026

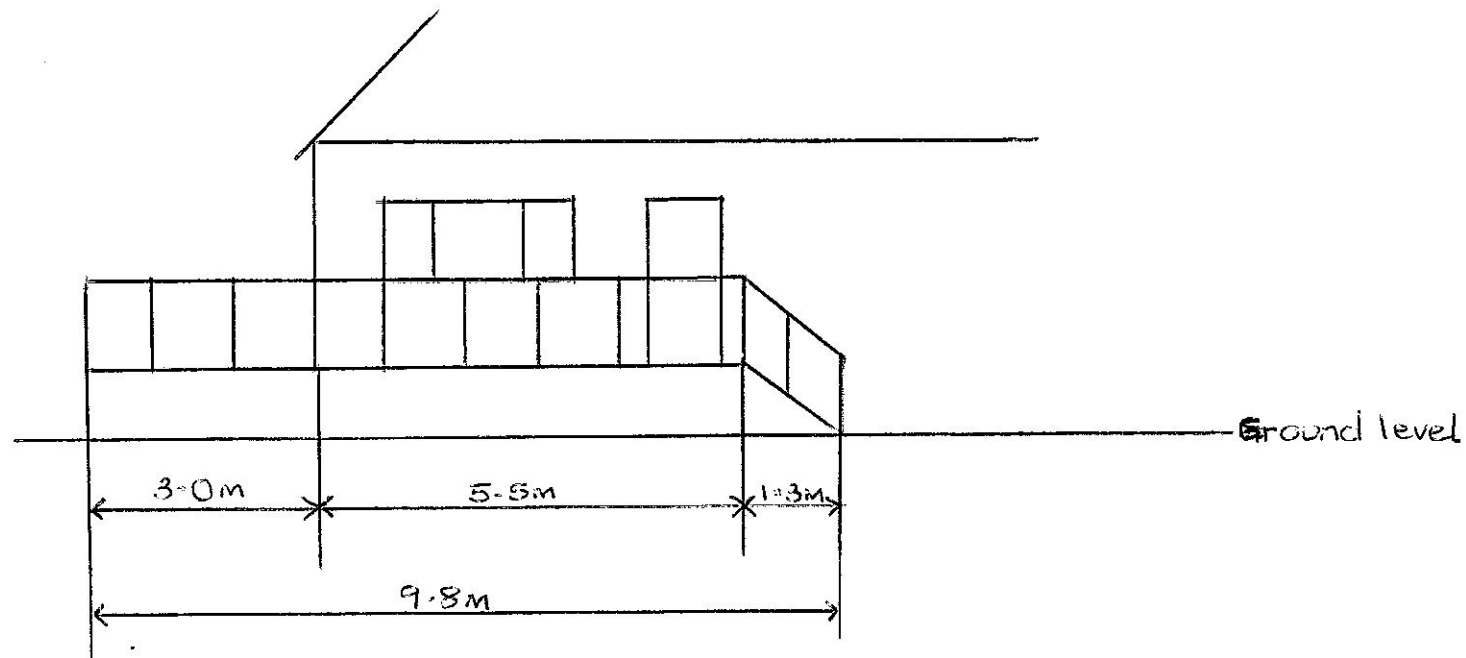

Scale 1:100