


- Material Key
1. Natural Stone - Park Lane Bath Stone (To match North Courtyard)
 2. Windows - Painted Accoya Wood (To match Main House)
 3. Roof Slates - Welsh Slate Peryhyn in Heather Blue (To Match North Courtyard)
 4. Roof Flashing/ Rainwater Goods - Lead
 5. Rooflights - Polyester Powder Coated Aluminium Roof Lights (Slate Grey RAL 7015)
 6. External Doors - Solid Oak
 7. Parterre Gate - Wrought Iron
 8. Lightwell Rooflight - Polyester Powder Coated Aluminium with Lead Flashing (Slate Grey RAL 7015)
 9. Lightwell Louvers - Polyester Powder Coated Aluminium (Stone 20)

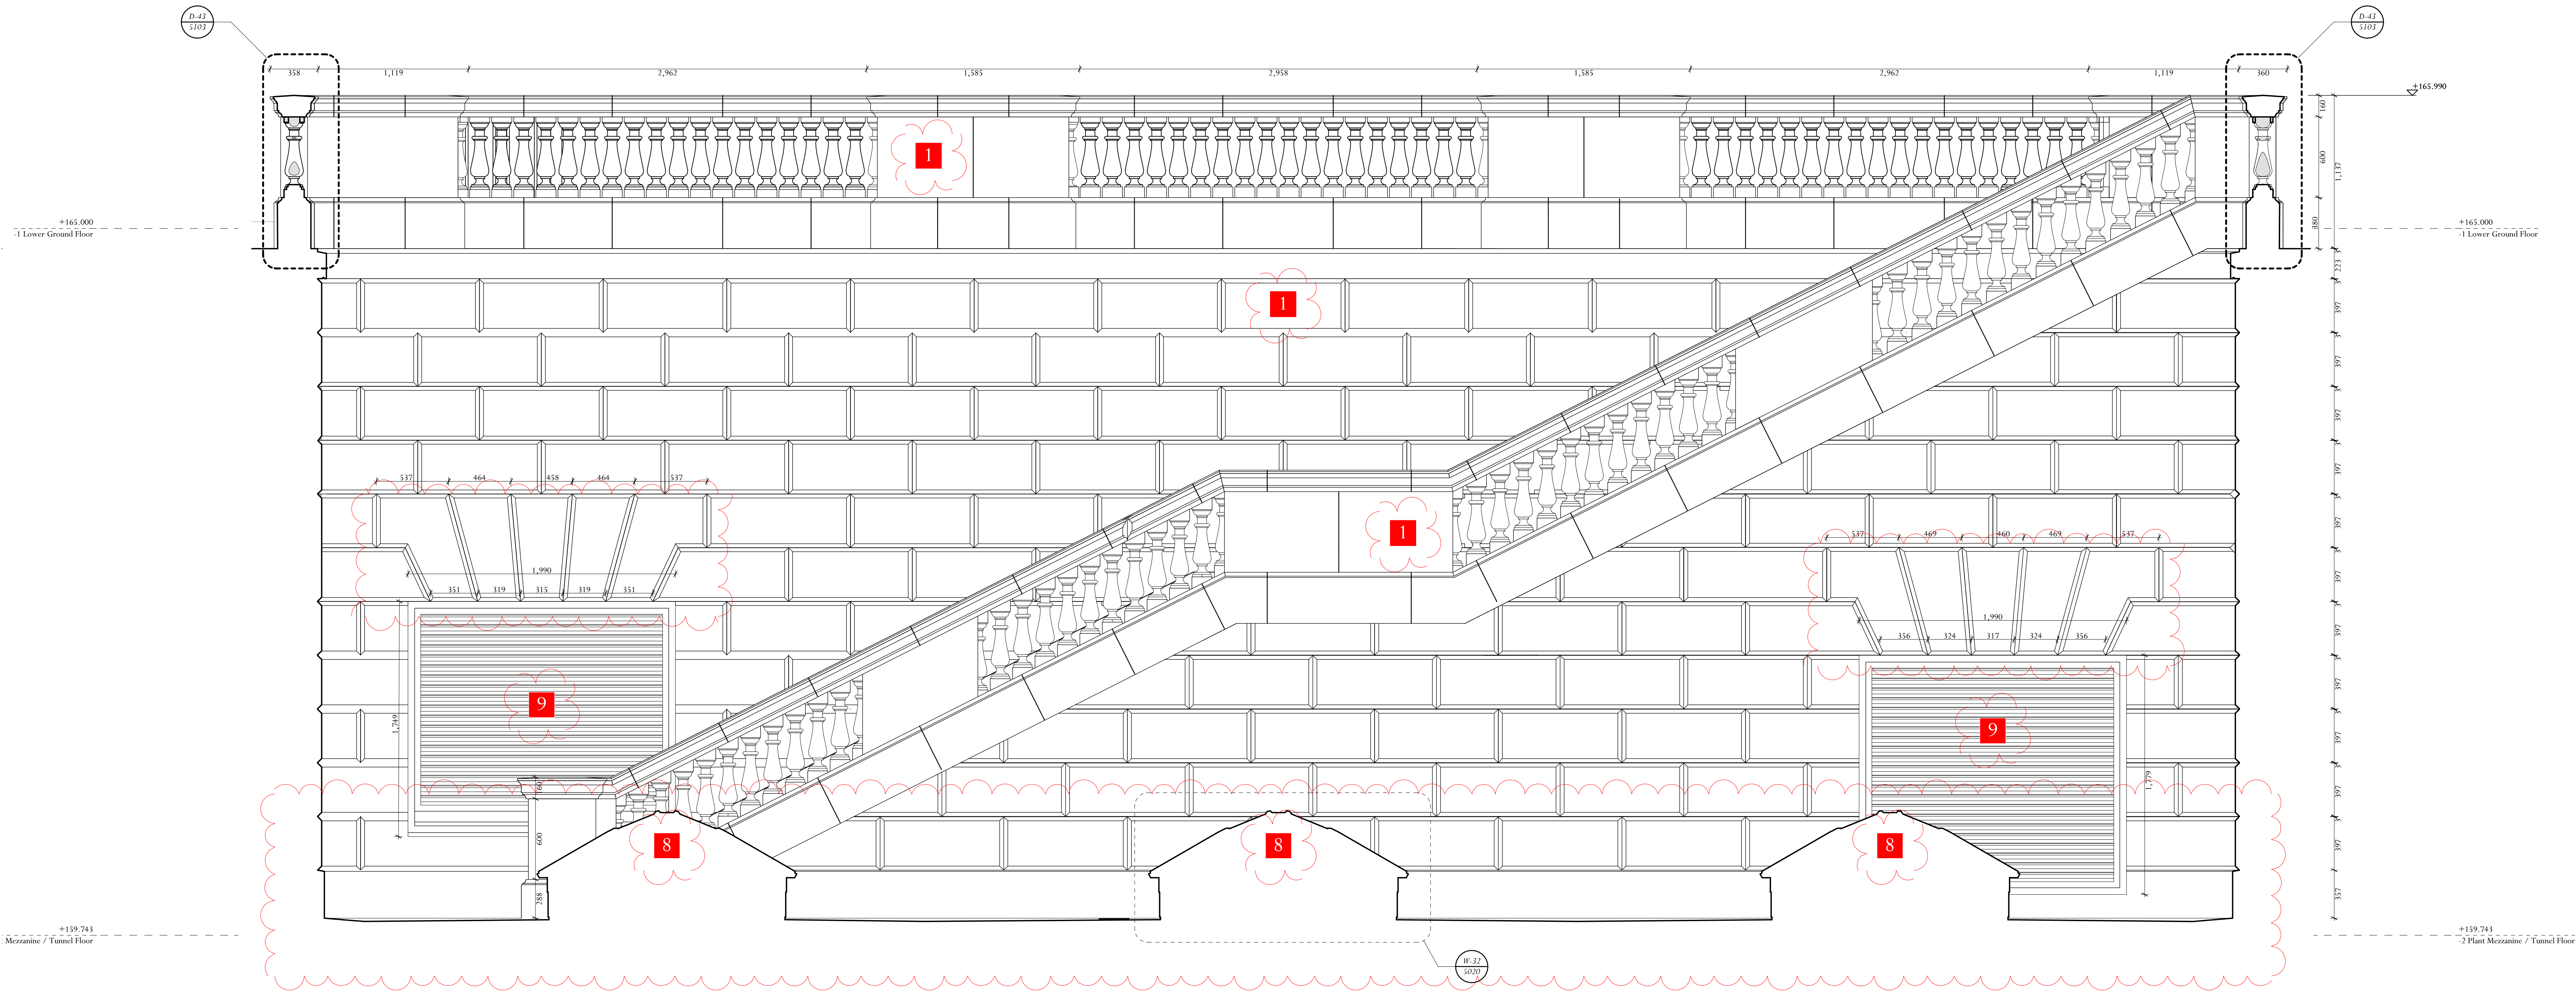

Adjacent Properties and Boundaries are shown for illustrative purposes only and have not been surveyed unless otherwise stated.

All areas shown are approximate and should be verified before forming the basis of a decision.

Do not scale other than for Planning Application purposes.


All dimensions must be checked by the contractor before commencing work on site.

No deviation from this drawing will be permitted without the prior written consent of the Architect.

The copyright of this drawing remains with the Architect and may not be reproduced in any form without prior written consent.

Ground Floor Slabs, Foundations, Sub-Structures, etc. All work below ground level is shown provisionally. Inspection of ground condition is essential prior to work commencing.

Reassessment is essential when the ground conditions are apparent, and redesign may be necessary in the light of soil conditions found. The responsibility for establishing the soil and sub-soil conditions rests with the contractor.

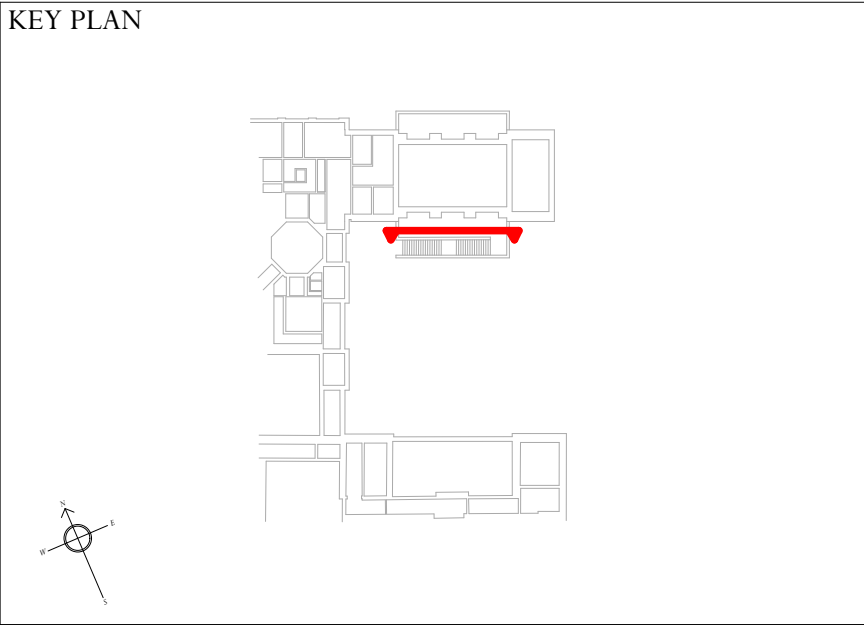

Scale 1:20

For architectural profiles, niches, door case, and external balustrading detail, please refer to drawings 6150-ADAM-PG-00-DR-A-5101 to 5108

PLEASE NOTE:

Stonework detailed design & support are contractors design proportion.

These elevation & details are for design intent only.

Material key and designators added to drawing.			HA
T2	30.07.26	Lightwell slab and rooflights updated, Stonework/Window Joinery Design Development	
T1	10.12.25	Initial Issue	TC
Rev	Date	Description	Initials
TENDER/CONDITION DISCHARGE			

PROJECT: Tottenham House - Picture Gallery

TITLE: Stonework - South Lightwell South Elevation

SCALE: 1:20 @A0

DATE: November 2025

DRAWING No: THB047-ADA-PG-XX-DR-A-3205


DRAWN BY: CL

ADAM ARCHITECTURE


OLD HYDE HOUSE, 75 HYDE STREET
WINCHESTER, HANTS, SO23 7DW, TEL. 01962 845843

WEST WING, SOMERSET HOUSE, STRAND
LONDON, WC2R 1LA, TEL. 020 7841 0140

www.adamarchitecture.com contact@adamarchitecture.com

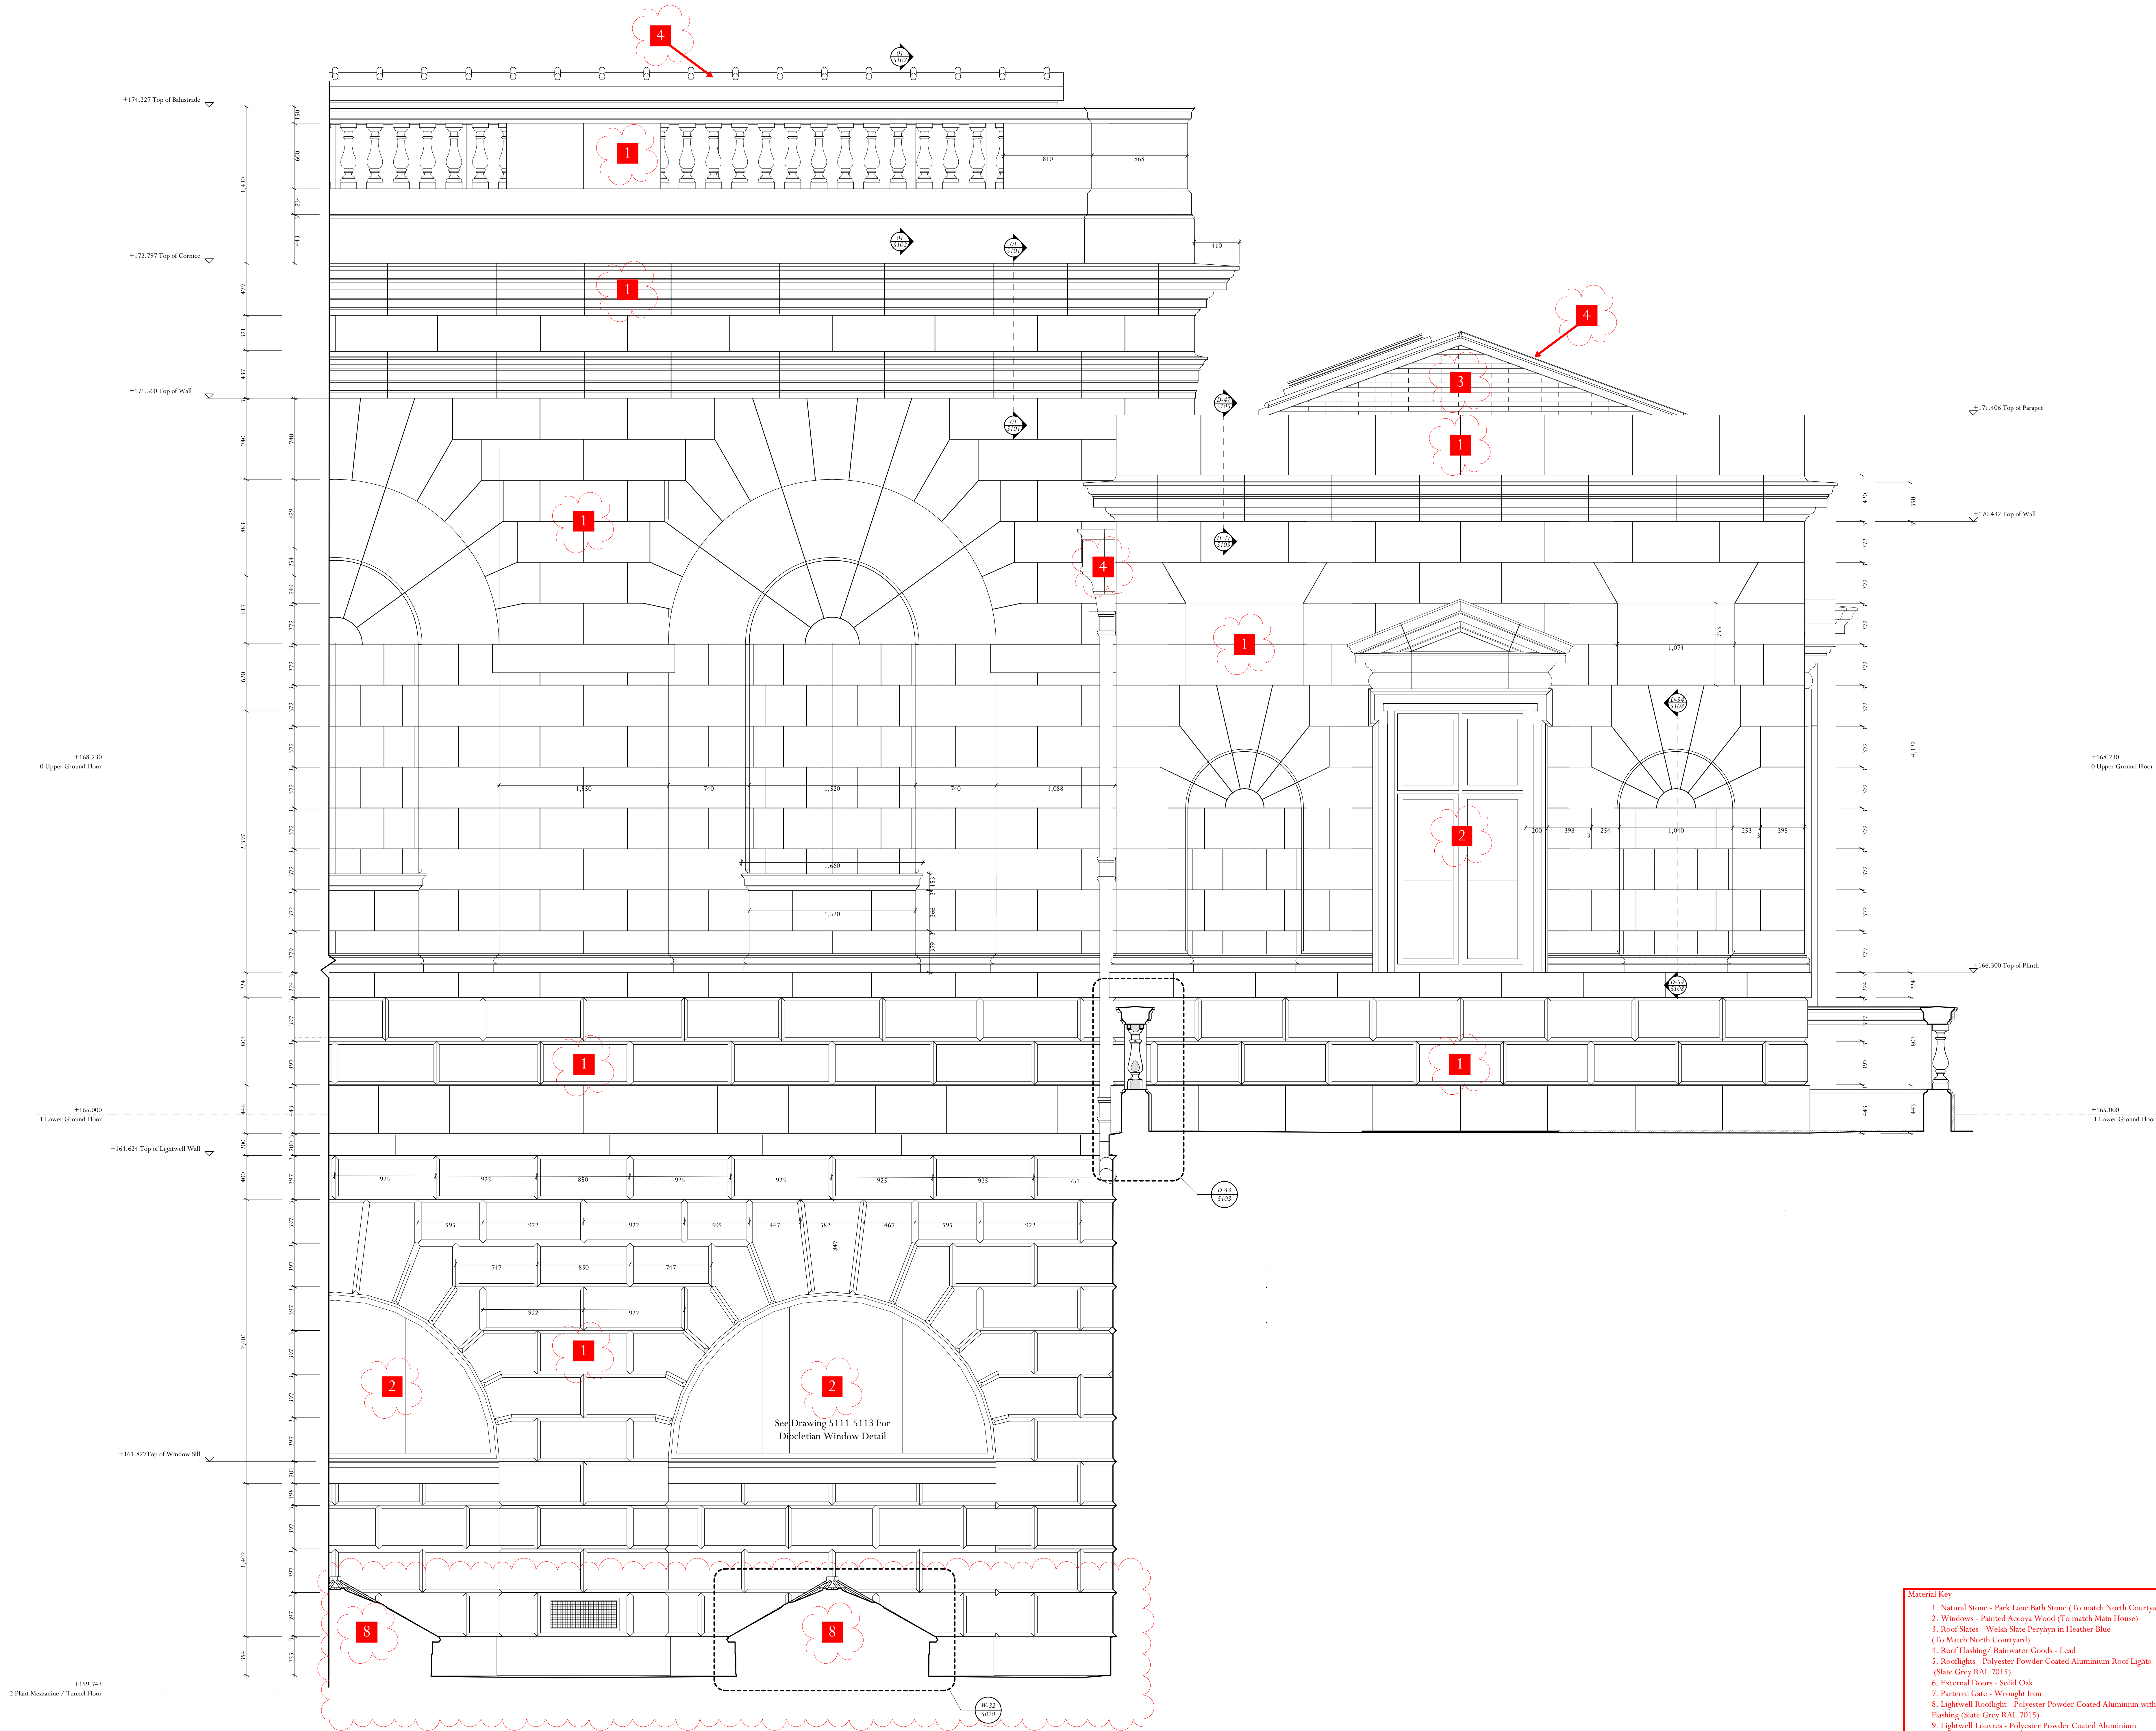

Adjacent Properties and Boundaries are shown for illustrative purposes only and have not been surveyed unless otherwise stated.
All areas shown are approximate and should be verified before forming the basis of a decision.
Do not scale other than for Planning Application purposes.
All dimensions must be checked by the contractor before commencing work on site.
No deviation from this drawing will be permitted without the prior written consent of the Architect.
The copyright of this drawing remains with the Architect and may not be reproduced in any form without prior written consent.
Ground Floor Slabs, Foundations, Sub-Structures, etc. All work below ground level is shown provisionally. Inspection of ground condition is essential prior to work commencing.
Reassessment is essential when the ground conditions are apparent, and redesign may be necessary in the light of soil conditions found. The responsibility for establishing the soil and sub-soil conditions rests with the contractor.

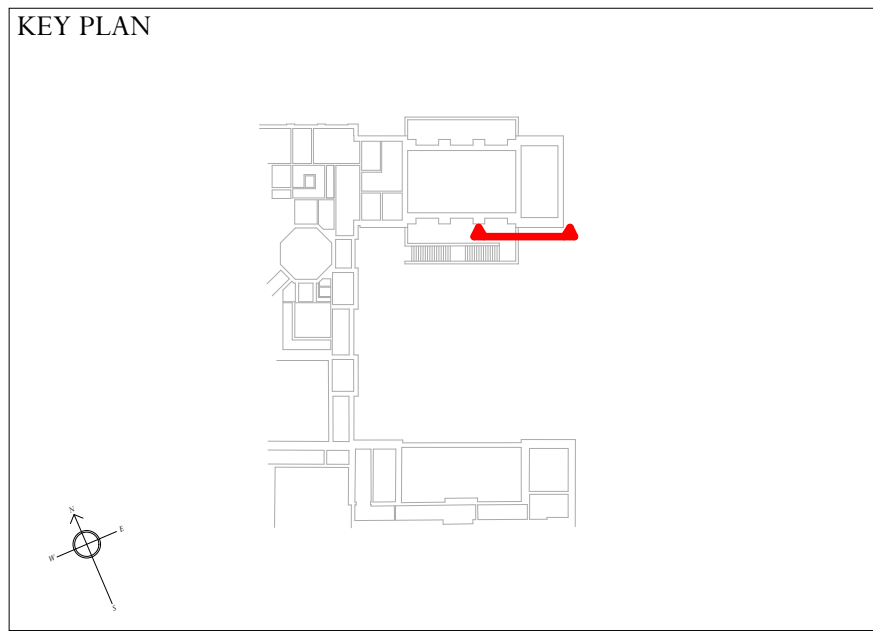

Scale 1:20

For architectural profiles, niches, door case, and external balustrading detail, please refer to drawings 6150-ADAM-PG-00-DR-A-5101 to 5108

PLEASE NOTE:
Stonework detailed design & support are contractors design proportion.
These elevation & details are for design intent only.

T2	30.07.26	Material key and designators added to drawing. Lightwell slab and rooflights updated	HA
T1	10.12.25	Initial Issue	TC
Rev	Date	Description	Initials

TENDER/CONDITION DISCHARGE

PROJECT: Tottenham House - Picture Gallery

TITLE: Stonework - South Lightwell North Elevation

SCALE: 1:20 @A0

DATE:

DRAWING No: THB047-ADA-PG-XX-DR-A-3206

DRAWN BY: CL










OLD HYDE HOUSE, 75 HYDE STREET
WINCHESTER, HANTS, SO23 7DW, TEL. 01962 845843

WEST WING, SOMERSET HOUSE, STRAND
LONDON, WC2R 1LA. TEL. 020 7841 0140

www.adamarchitecture.com contact@adamarchitecture.com

- Material Key
1. Natural Stone - Park Lane Bath Stone (To match North Courtyard)
 2. Windows - Painted Accoya Wood (To match Main House)
 3. Roof Slates - Welsh Slate Peryhyn in Heather Blue (To Match North Courtyard)
 4. Roof Flashing/ Rainwater Goods - Lead
 5. Rooflights - Polyester Powder Coated Aluminium Roof Lights (Slate Grey RAL 7015)
 6. External Doors - Solid Oak
 7. Parterre Gate - Wrought Iron
 8. Lightwell Rooflight - Polyester Powder Coated Aluminium with Lead Flashing (Slate Grey RAL 7015)
 9. Lightwell Louvers - Polyester Powder Coated Aluminium (Stone 2D)

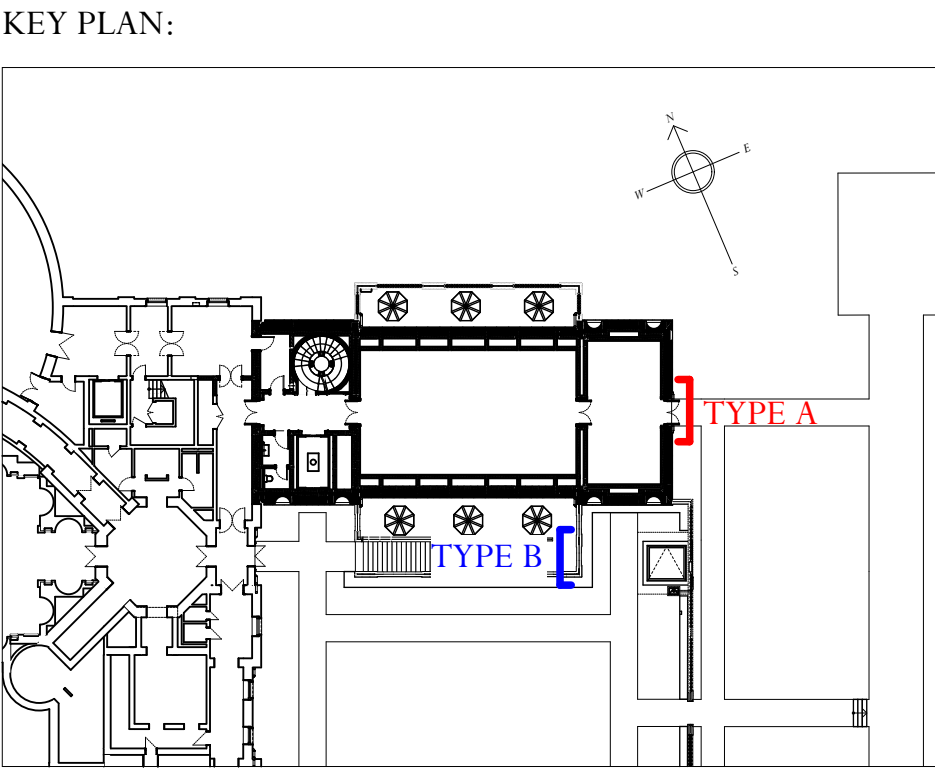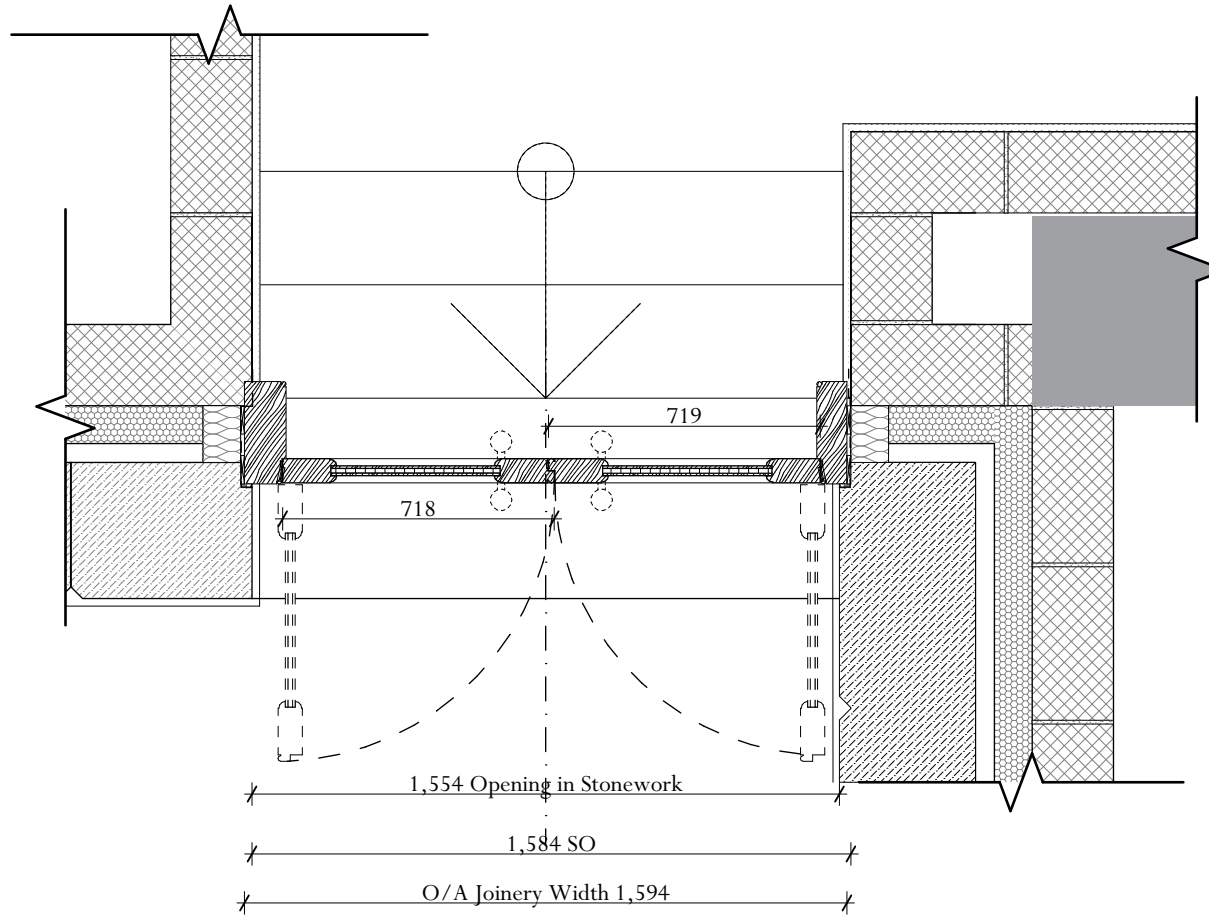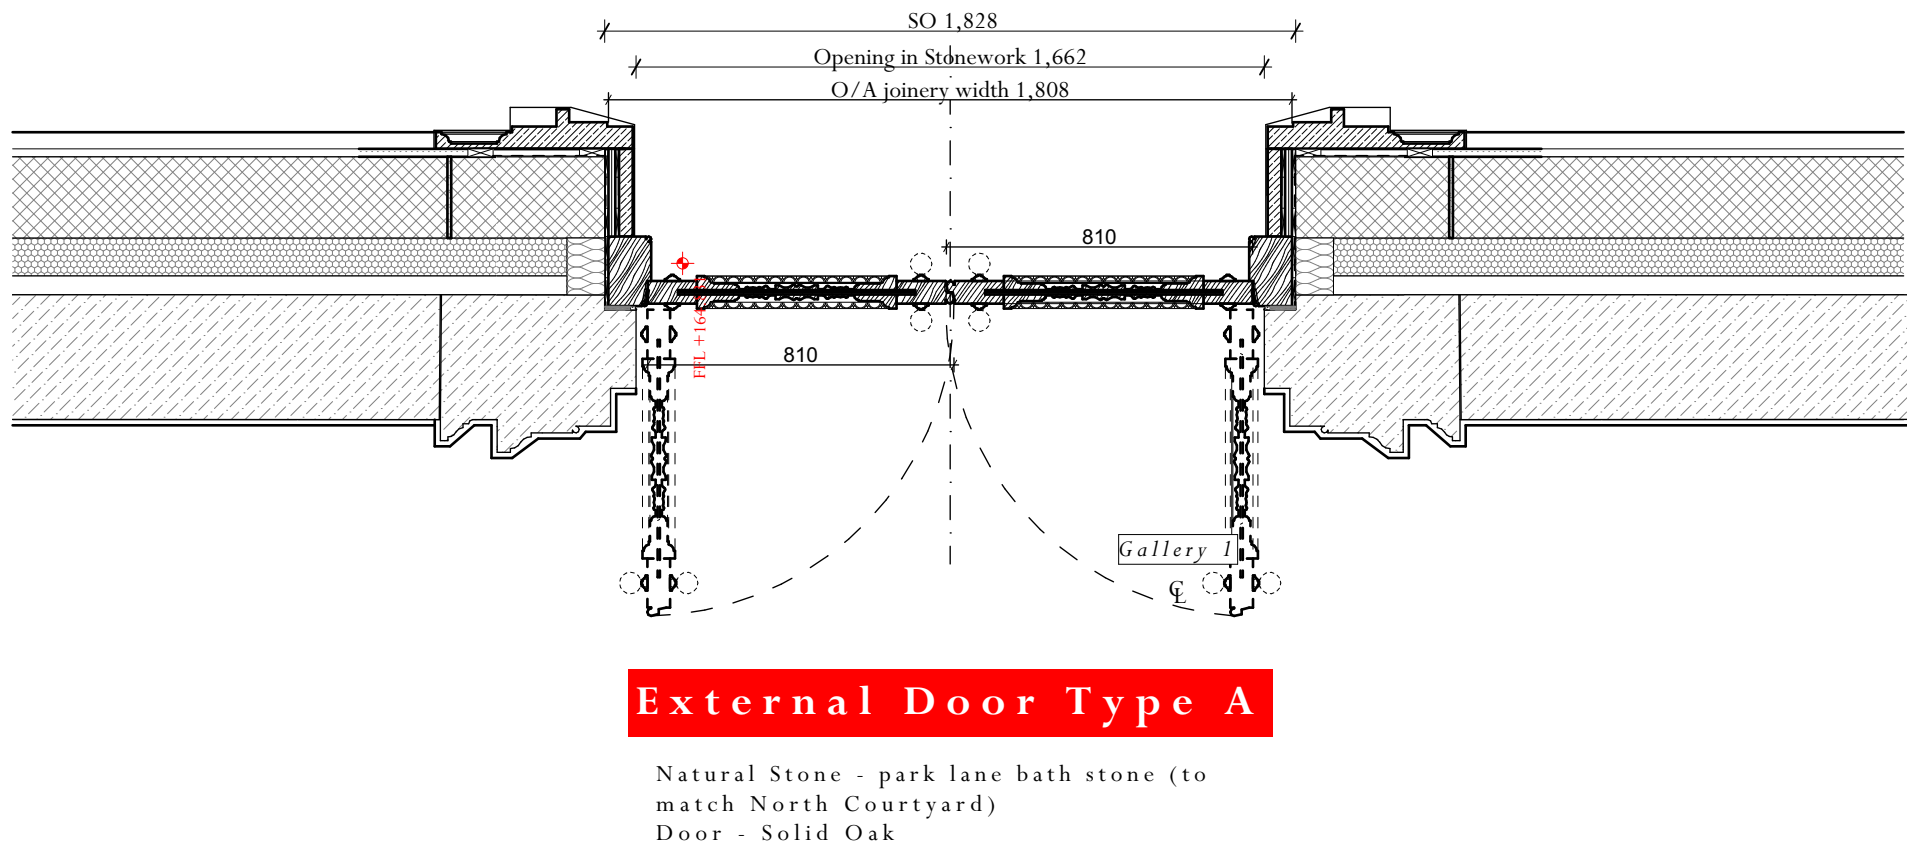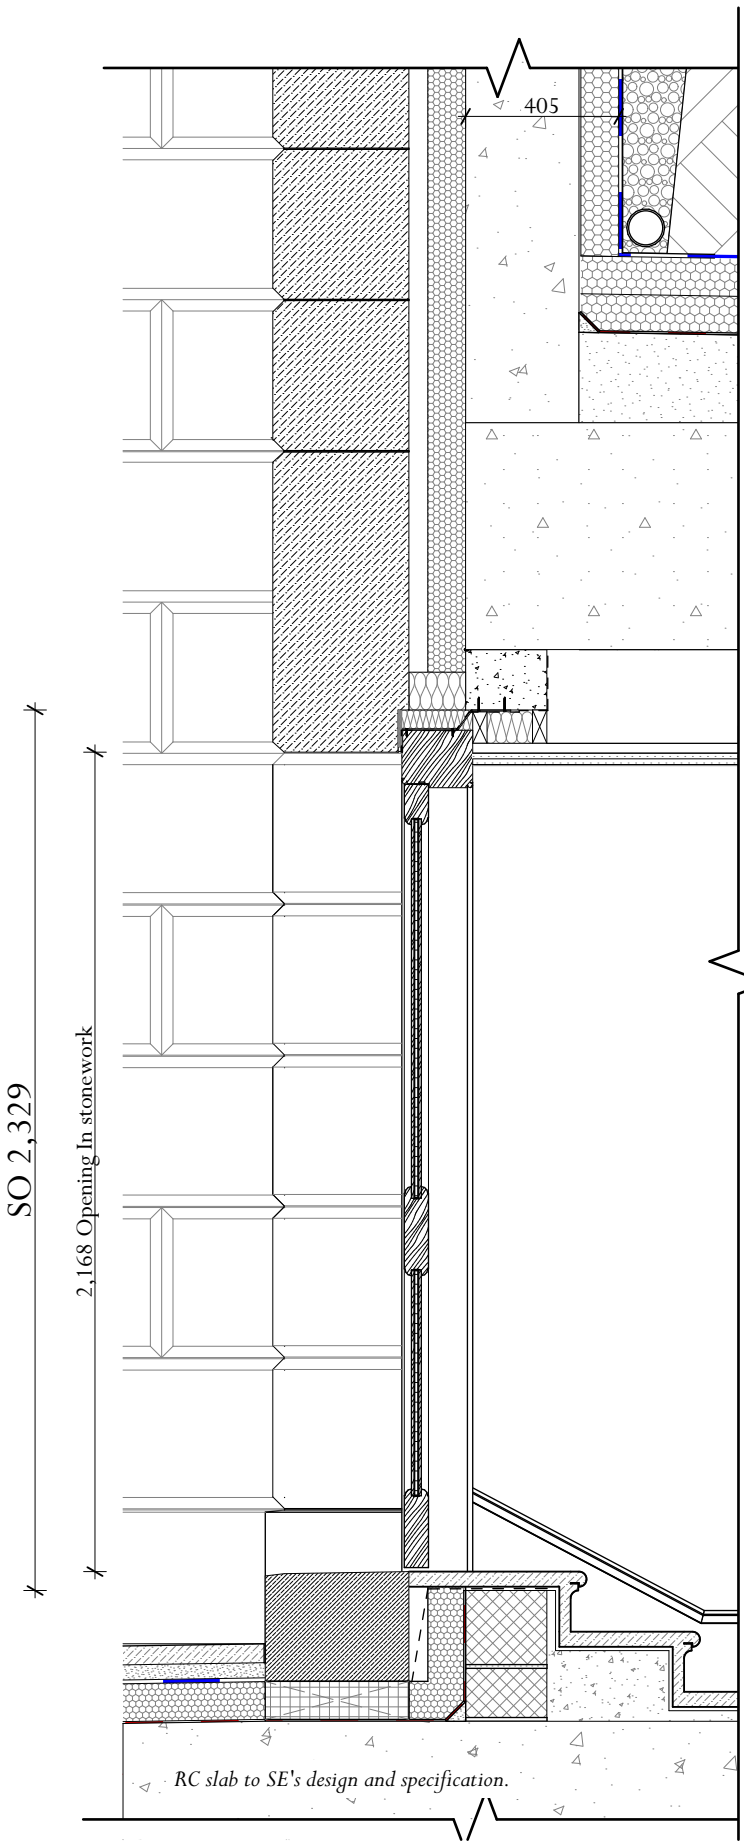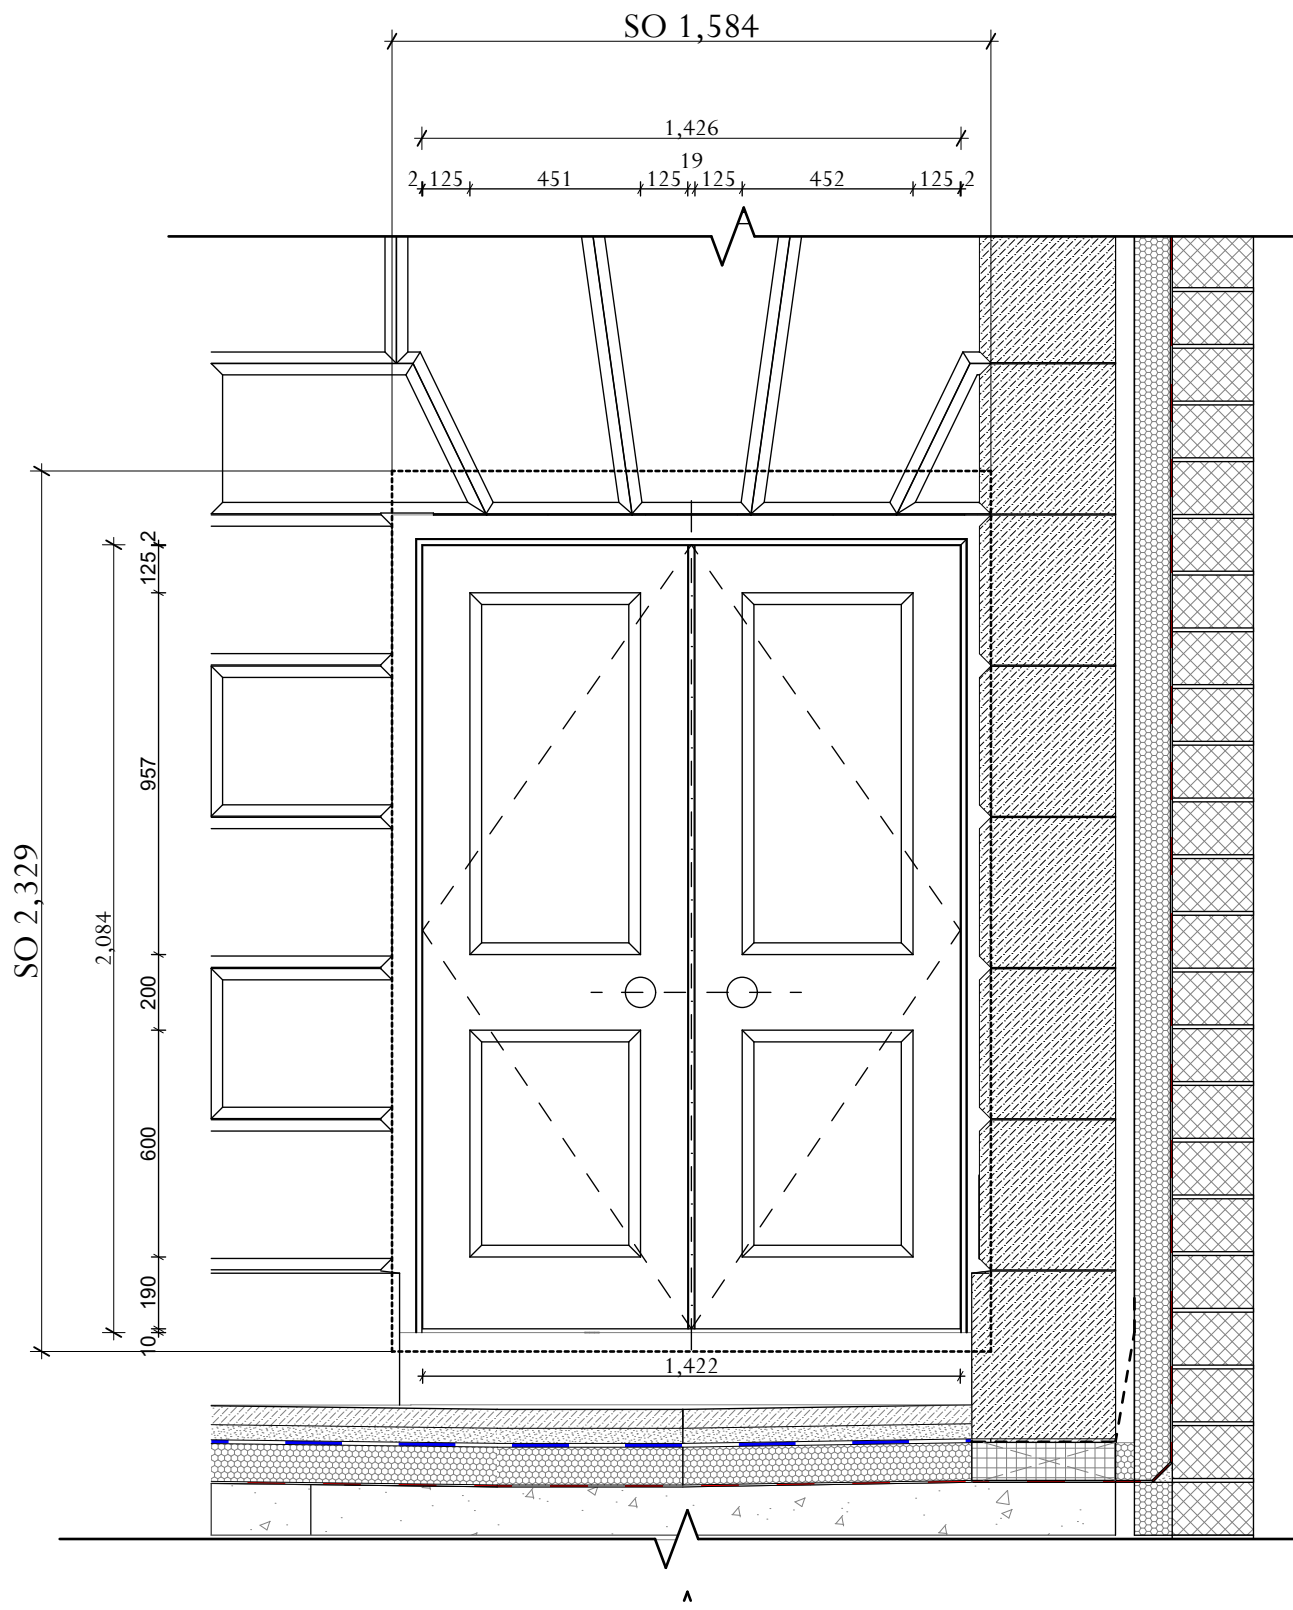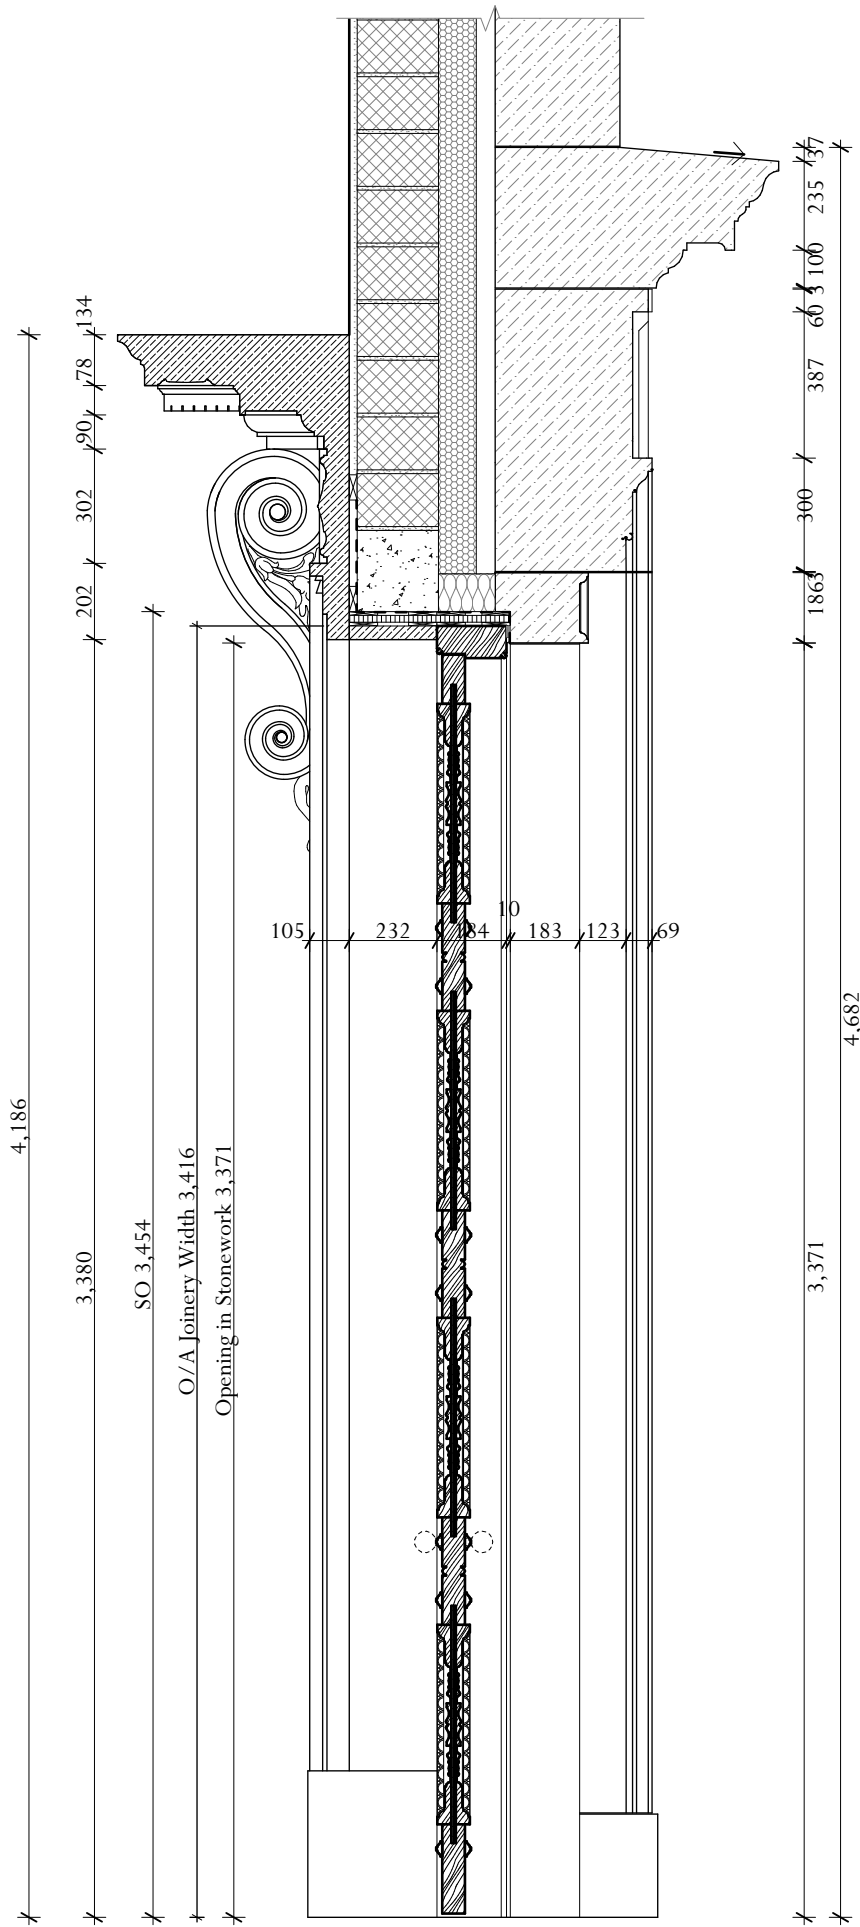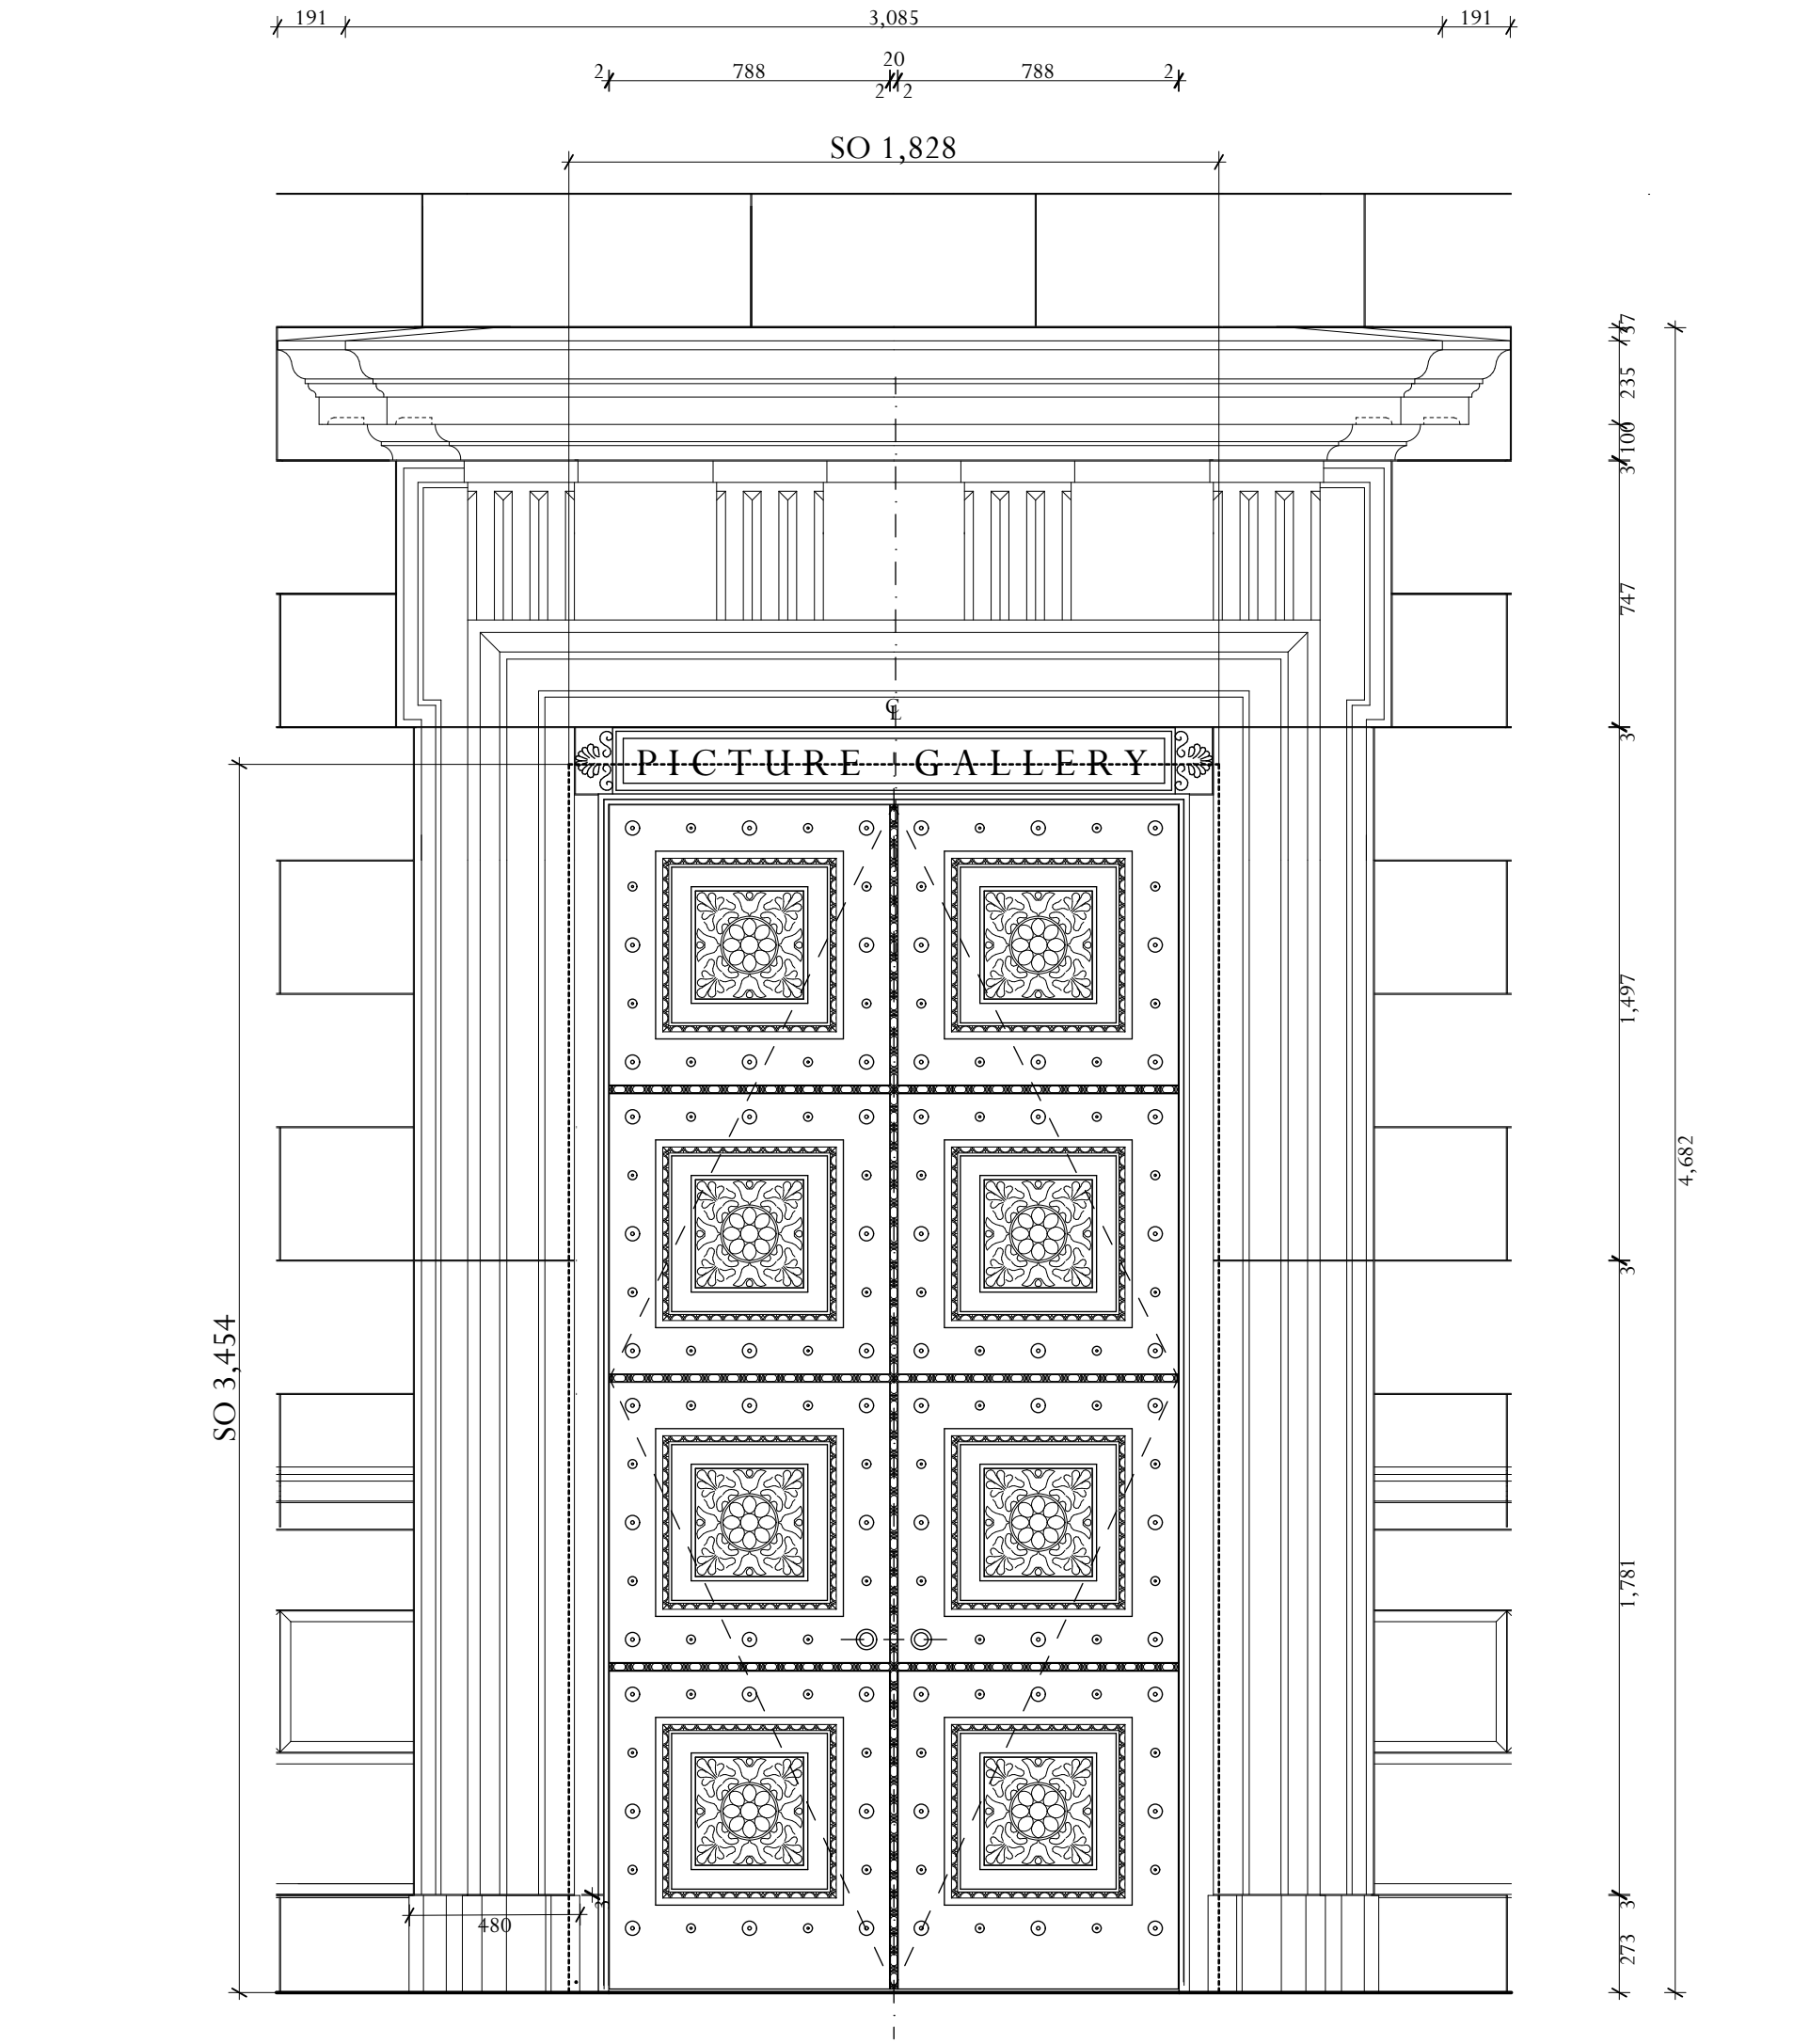

General note: Deep mahogany and oak door reveal panels to be profiled in alignment with the door leaf panel design.

ADAM ARCHITECTURE

OLD HYDE HOUSE, 75 HYDE STREET
WINCHESTER, HANTS, SO23 7DW, TEL. 01962 843843

WEST WING, SOMERSET HOUSE, STRAND
LONDON, WC2R 1LA, TEL. 020 7841 0140

www.adamarchitecture.com contact@adamarchitecture.com

Adjacent Properties and Boundaries are shown for illustrative purposes only and have not been surveyed unless otherwise stated.
All areas shown are approximate and should be verified before forming the basis of a decision.
Do not scale other than for Planning Application purposes.
All dimensions must be checked by the contractor before commencing work on site.
No deviation from this drawing will be permitted without the prior written consent of the Architect.

The copyright of this drawing remains with the Architect and may not be reproduced in any form without prior written consent.
Ground Floor Slabs, Foundations, Sub-Structures, etc. All work below ground level is shown provisionally. Inspection of ground condition is essential prior to work commencing.
Reassessment is essential when the ground conditions are apparent, and redesign may be necessary in the light of soil conditions found. The responsibility for establishing the soil and sub-soil conditions rests with the contractor.

T1	30.07.26	Tender Issue	HA
Rev	Date	Description	Initials


TENDER/CONDITION DISCHARGE



PROJECT: Tottenham House - Picture Gallery DATE: May 2026

DRAWING No: THB047-ADA-PG-XX-DR-A-4048



TITLE: External Door Types DRAWN BY: HA

SCALE: 1:20 @A1

 

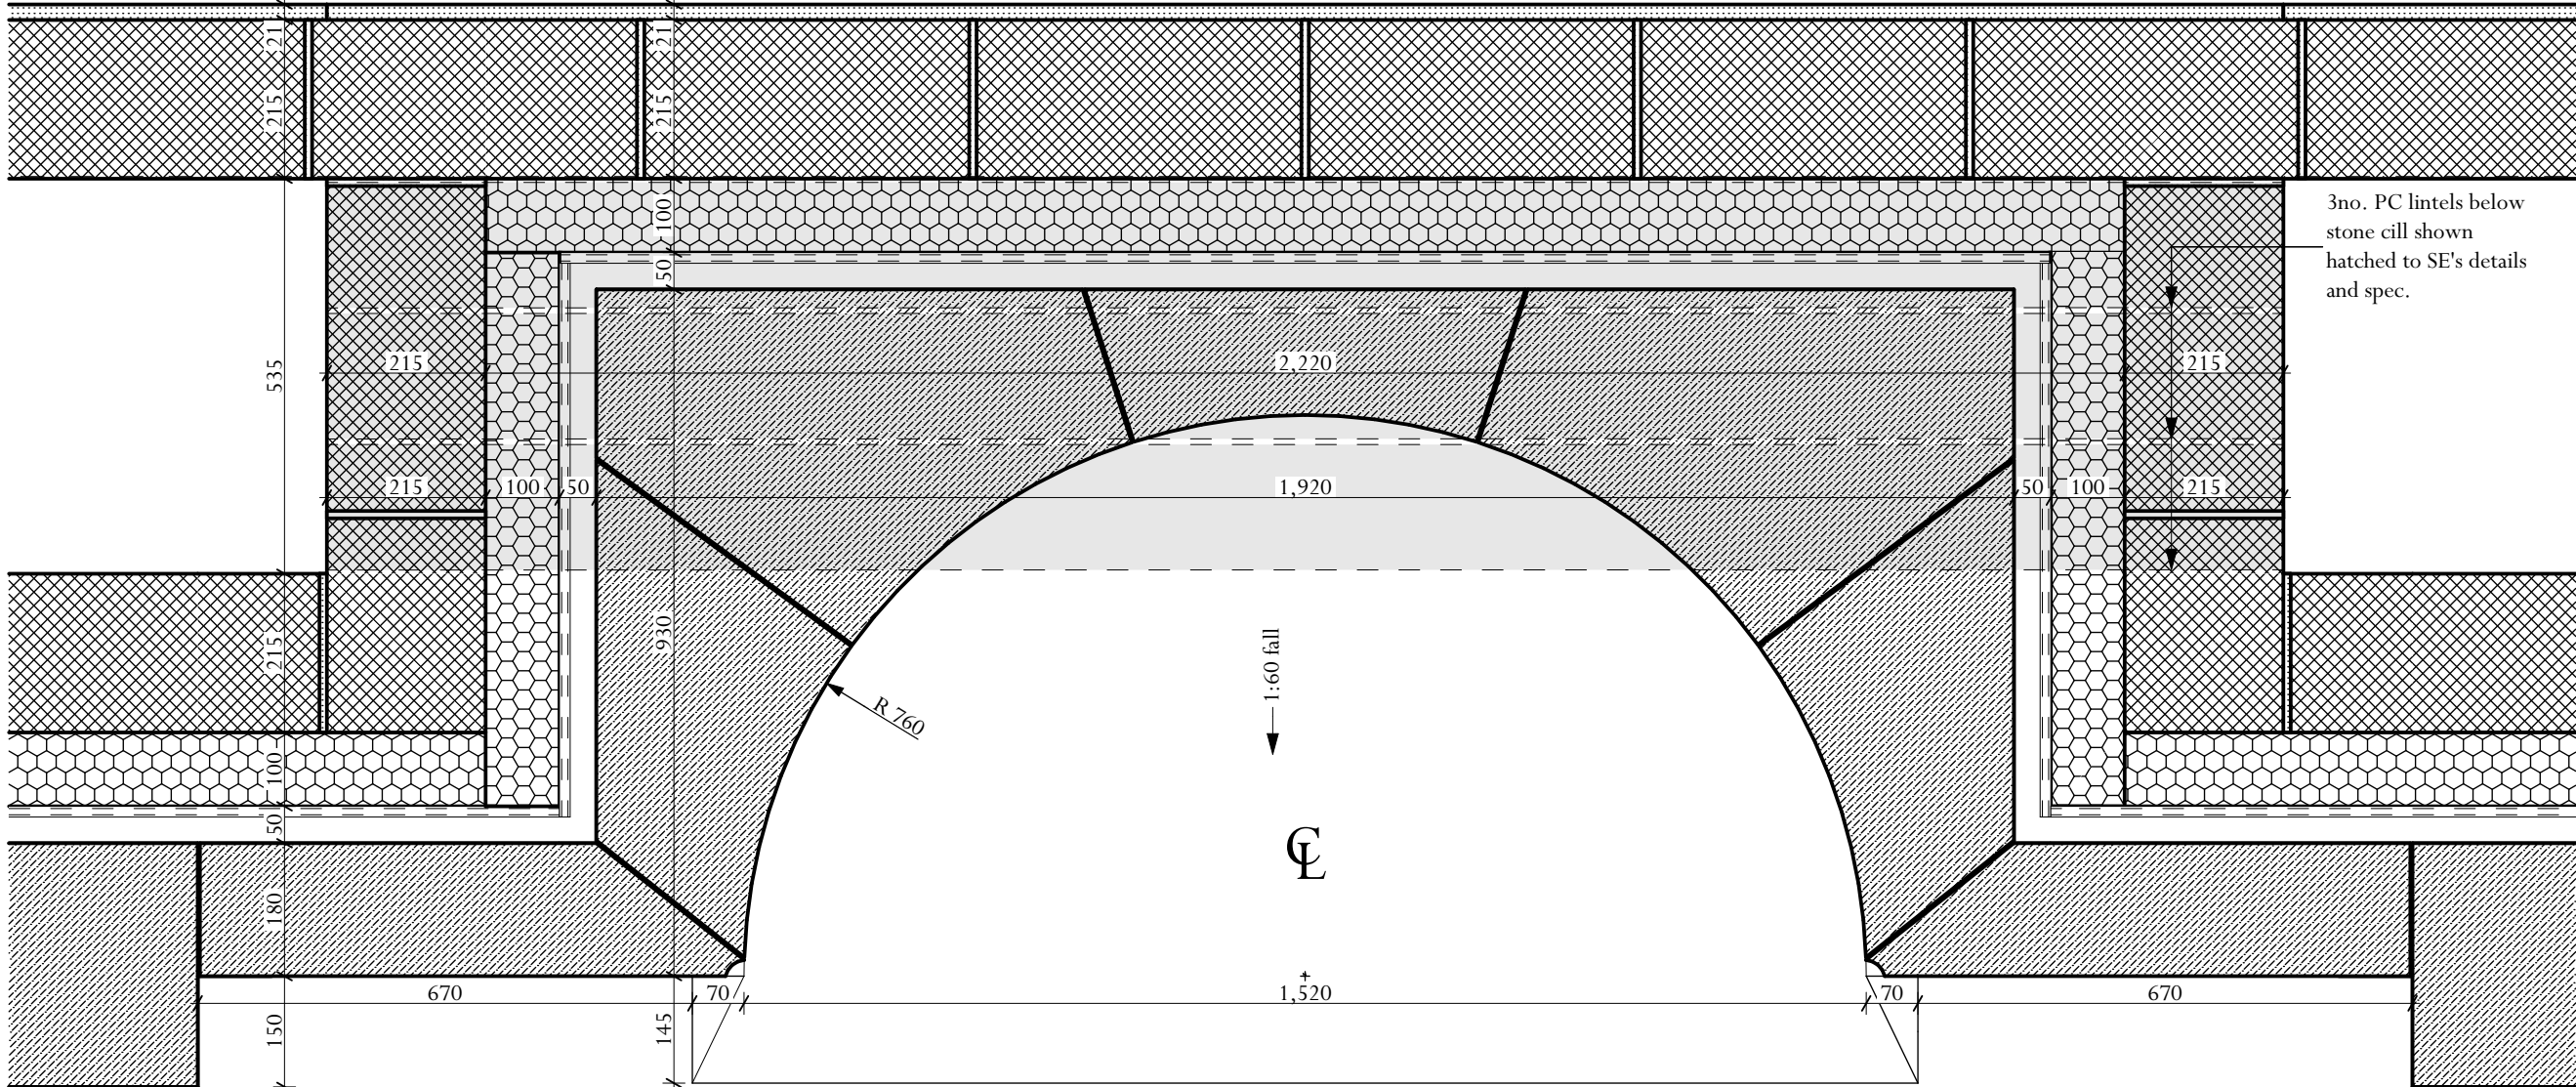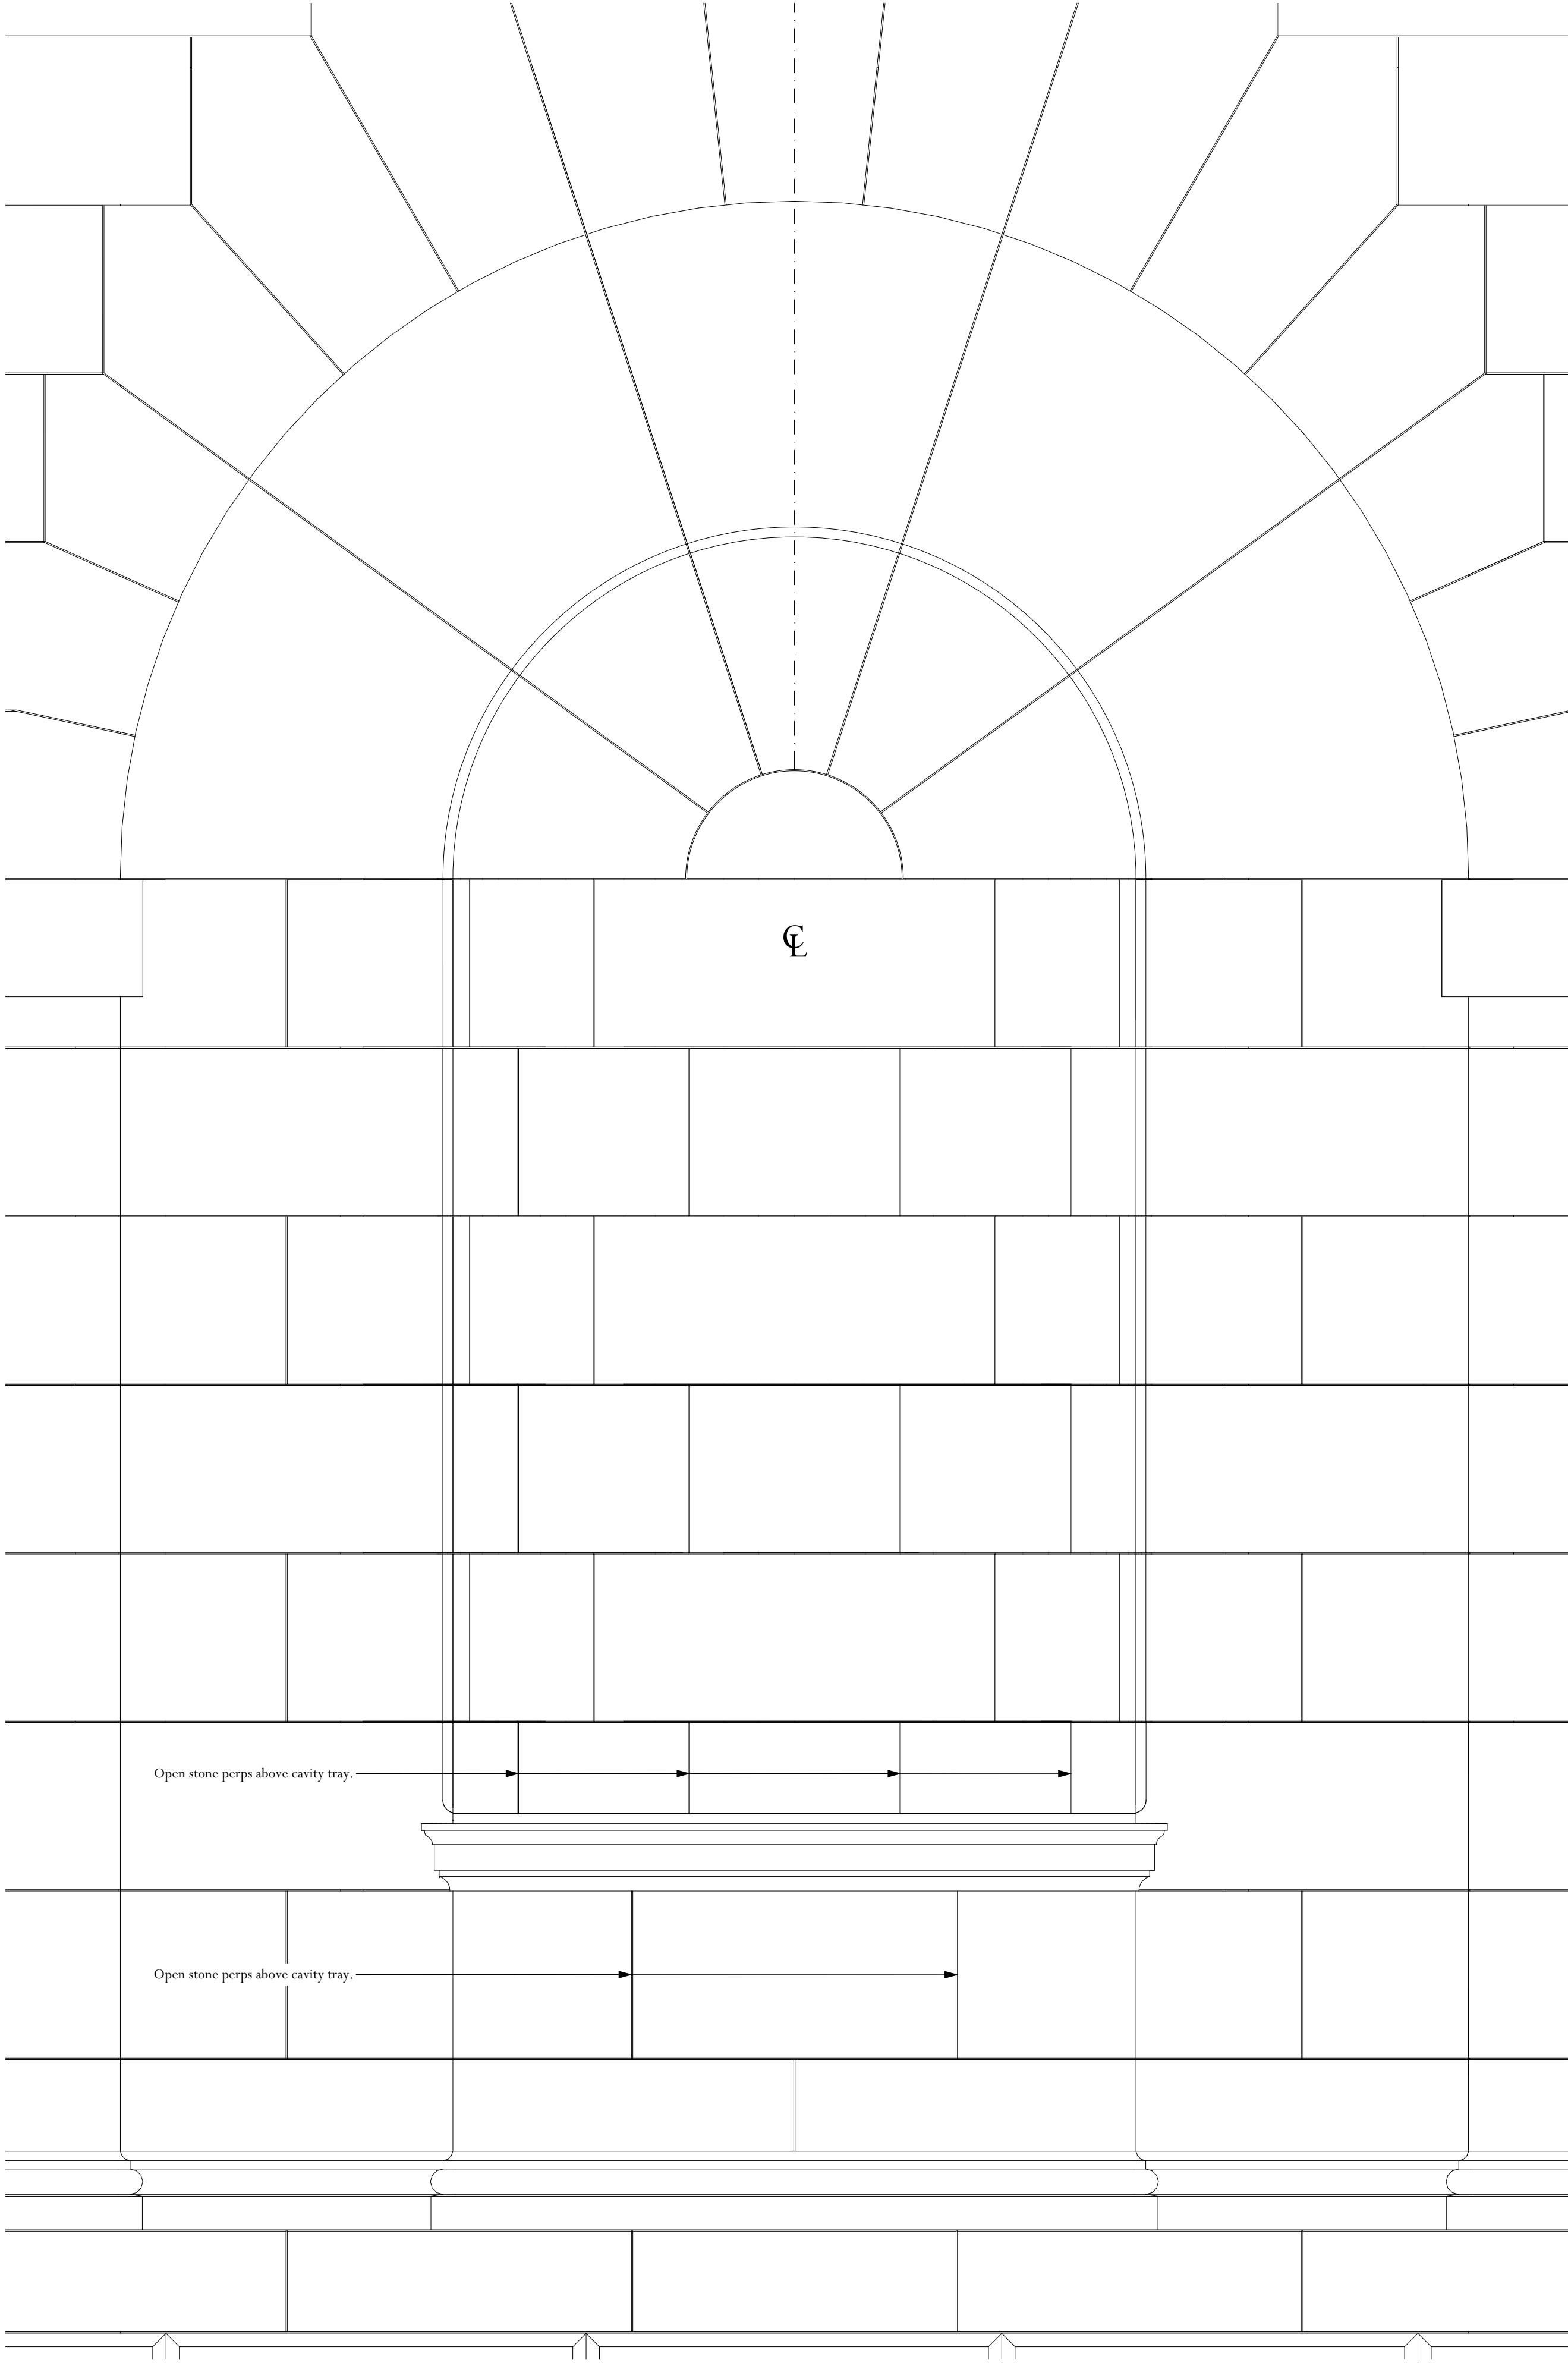

Adjacent Properties and Boundaries are shown for illustrative purposes only and have not been surveyed unless otherwise stated.
All areas shown are approximate and should be verified before forming the basis of a decision.
Do not scale other than for Planning Application purposes.
All dimensions must be checked by the contractor before commencing work on site.
No deviation from this drawing will be permitted without the prior written consent of the Architect.
The copyright of this drawing remains with the Architect and may not be reproduced in any form without prior written consent.
Ground Floor Slabs, Foundations, Sub-Structures, etc. All work below ground level is shown provisionally. Inspection of ground condition is essential prior to work commencing.
Reassessment is essential when the ground conditions are apparent, and redesign may be necessary in the light of soil conditions found. The responsibility for establishing the soil and sub-soil conditions rests with the contractor.

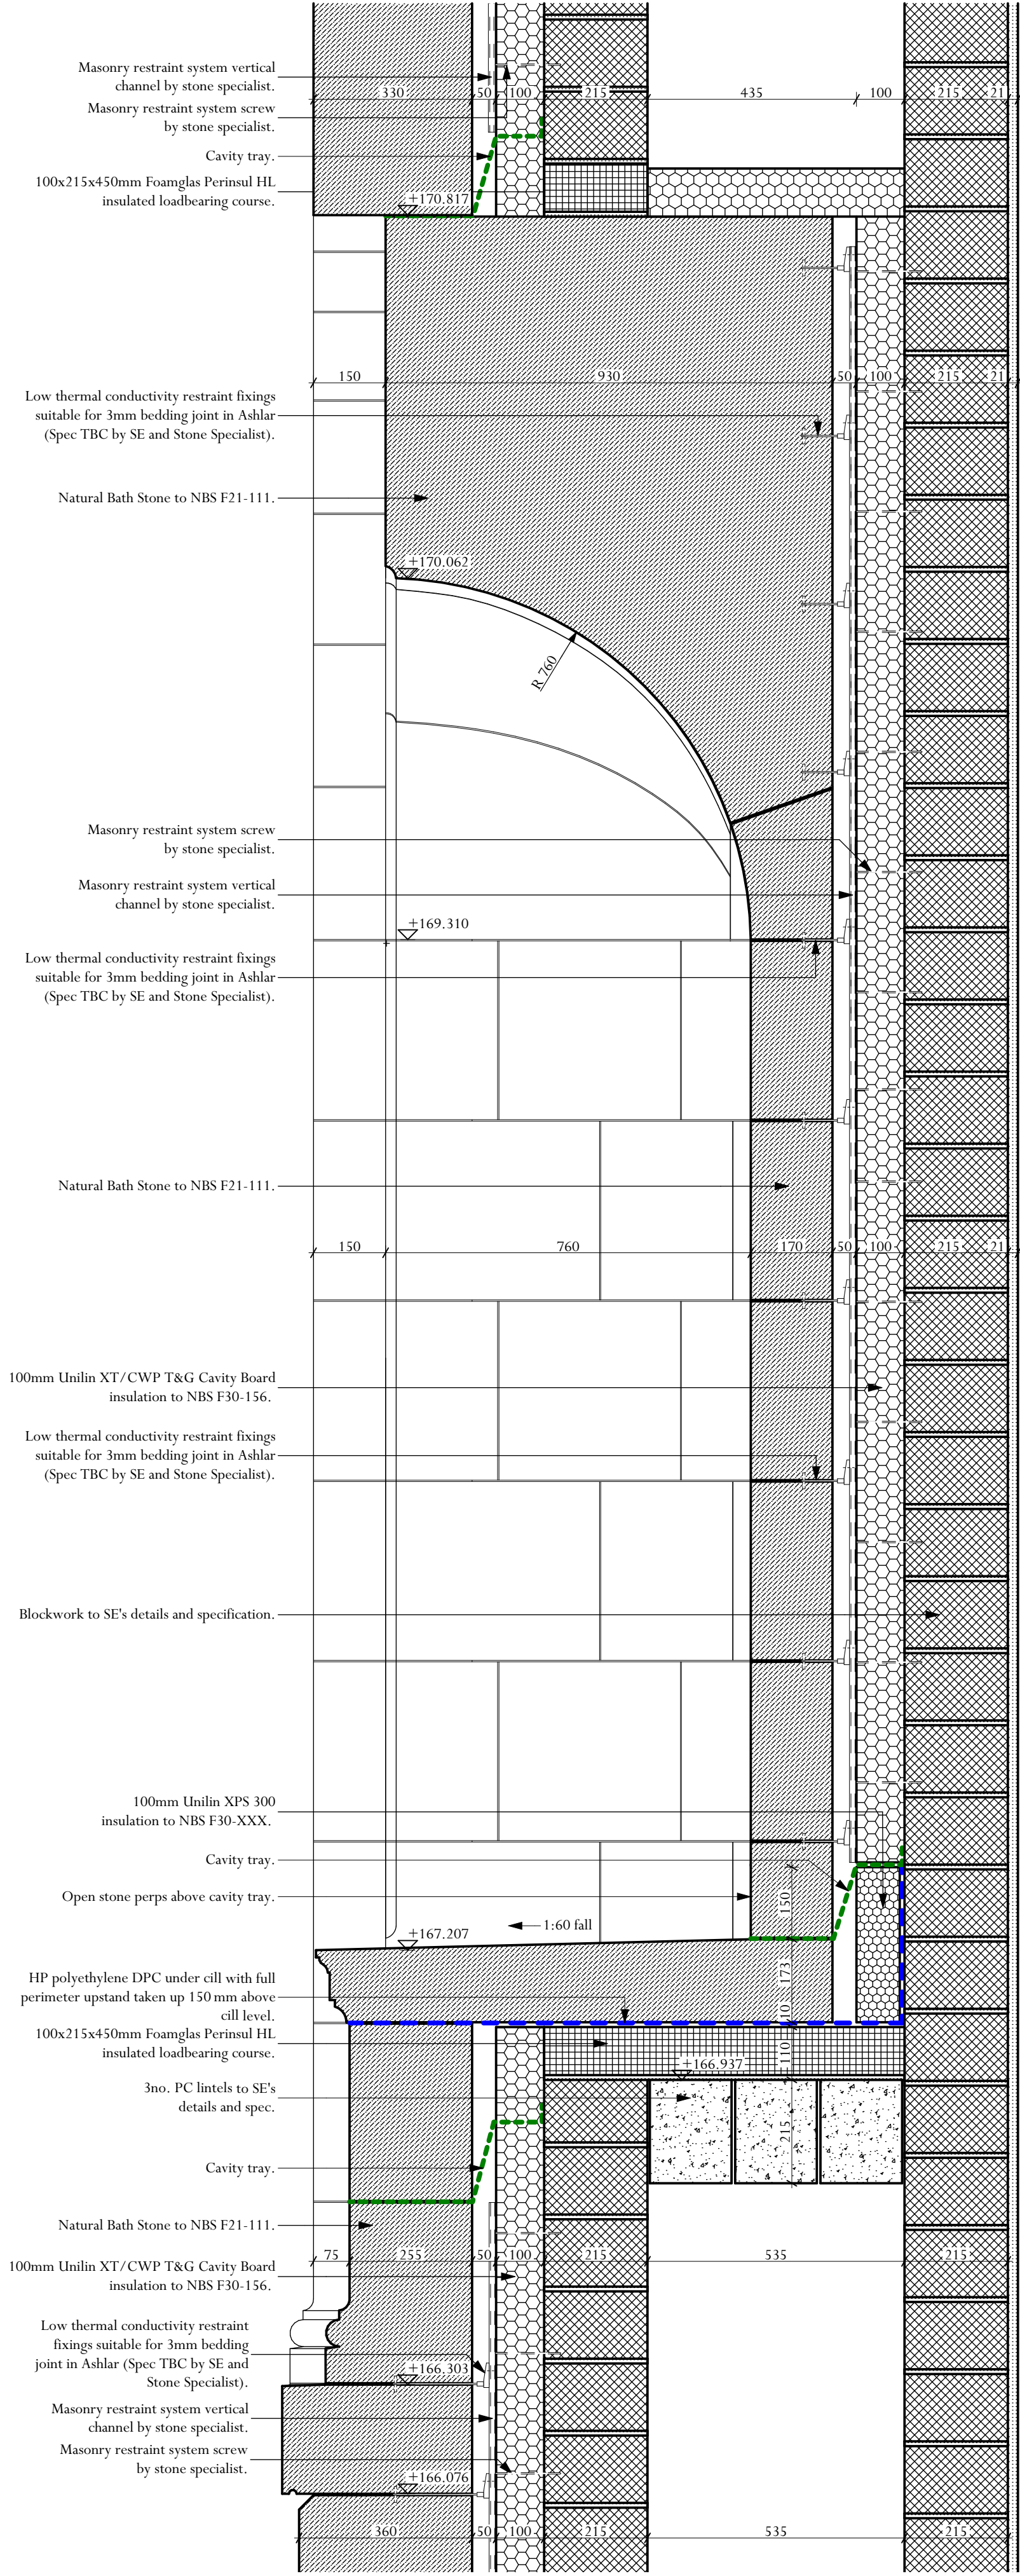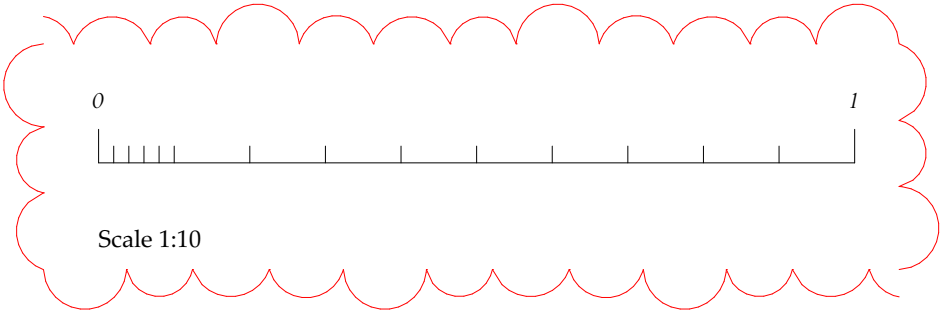

SCALE: 1:10 @A1

DATE:

DRAWING No: 6150-ADAM-PG-XX-DR-A-5011

DRAWN BY: PP

T2	30.07.26	Scale bar/ North arrow added to drawing	HA
T1	05.05.26	Initial Issue, Tender Issue	PP
Rev	Date	Description	Initials

PROJECT Tottenham House - Picture Gallery


TITLE: External Wall Details - Stone Niche Details

ADAM ARCHITECTURE


OLD HYDE HOUSE, 75 HYDE STREET
WINCHESTER, HANTS, SO23 7DW, TEL. 01962 843843

WEST WING, SOMERSET HOUSE, STRAND
LONDON, WC2R 1LA, TEL. 020 7841 0140


www.adamarchitecture.com contact@adamarchitecture.com

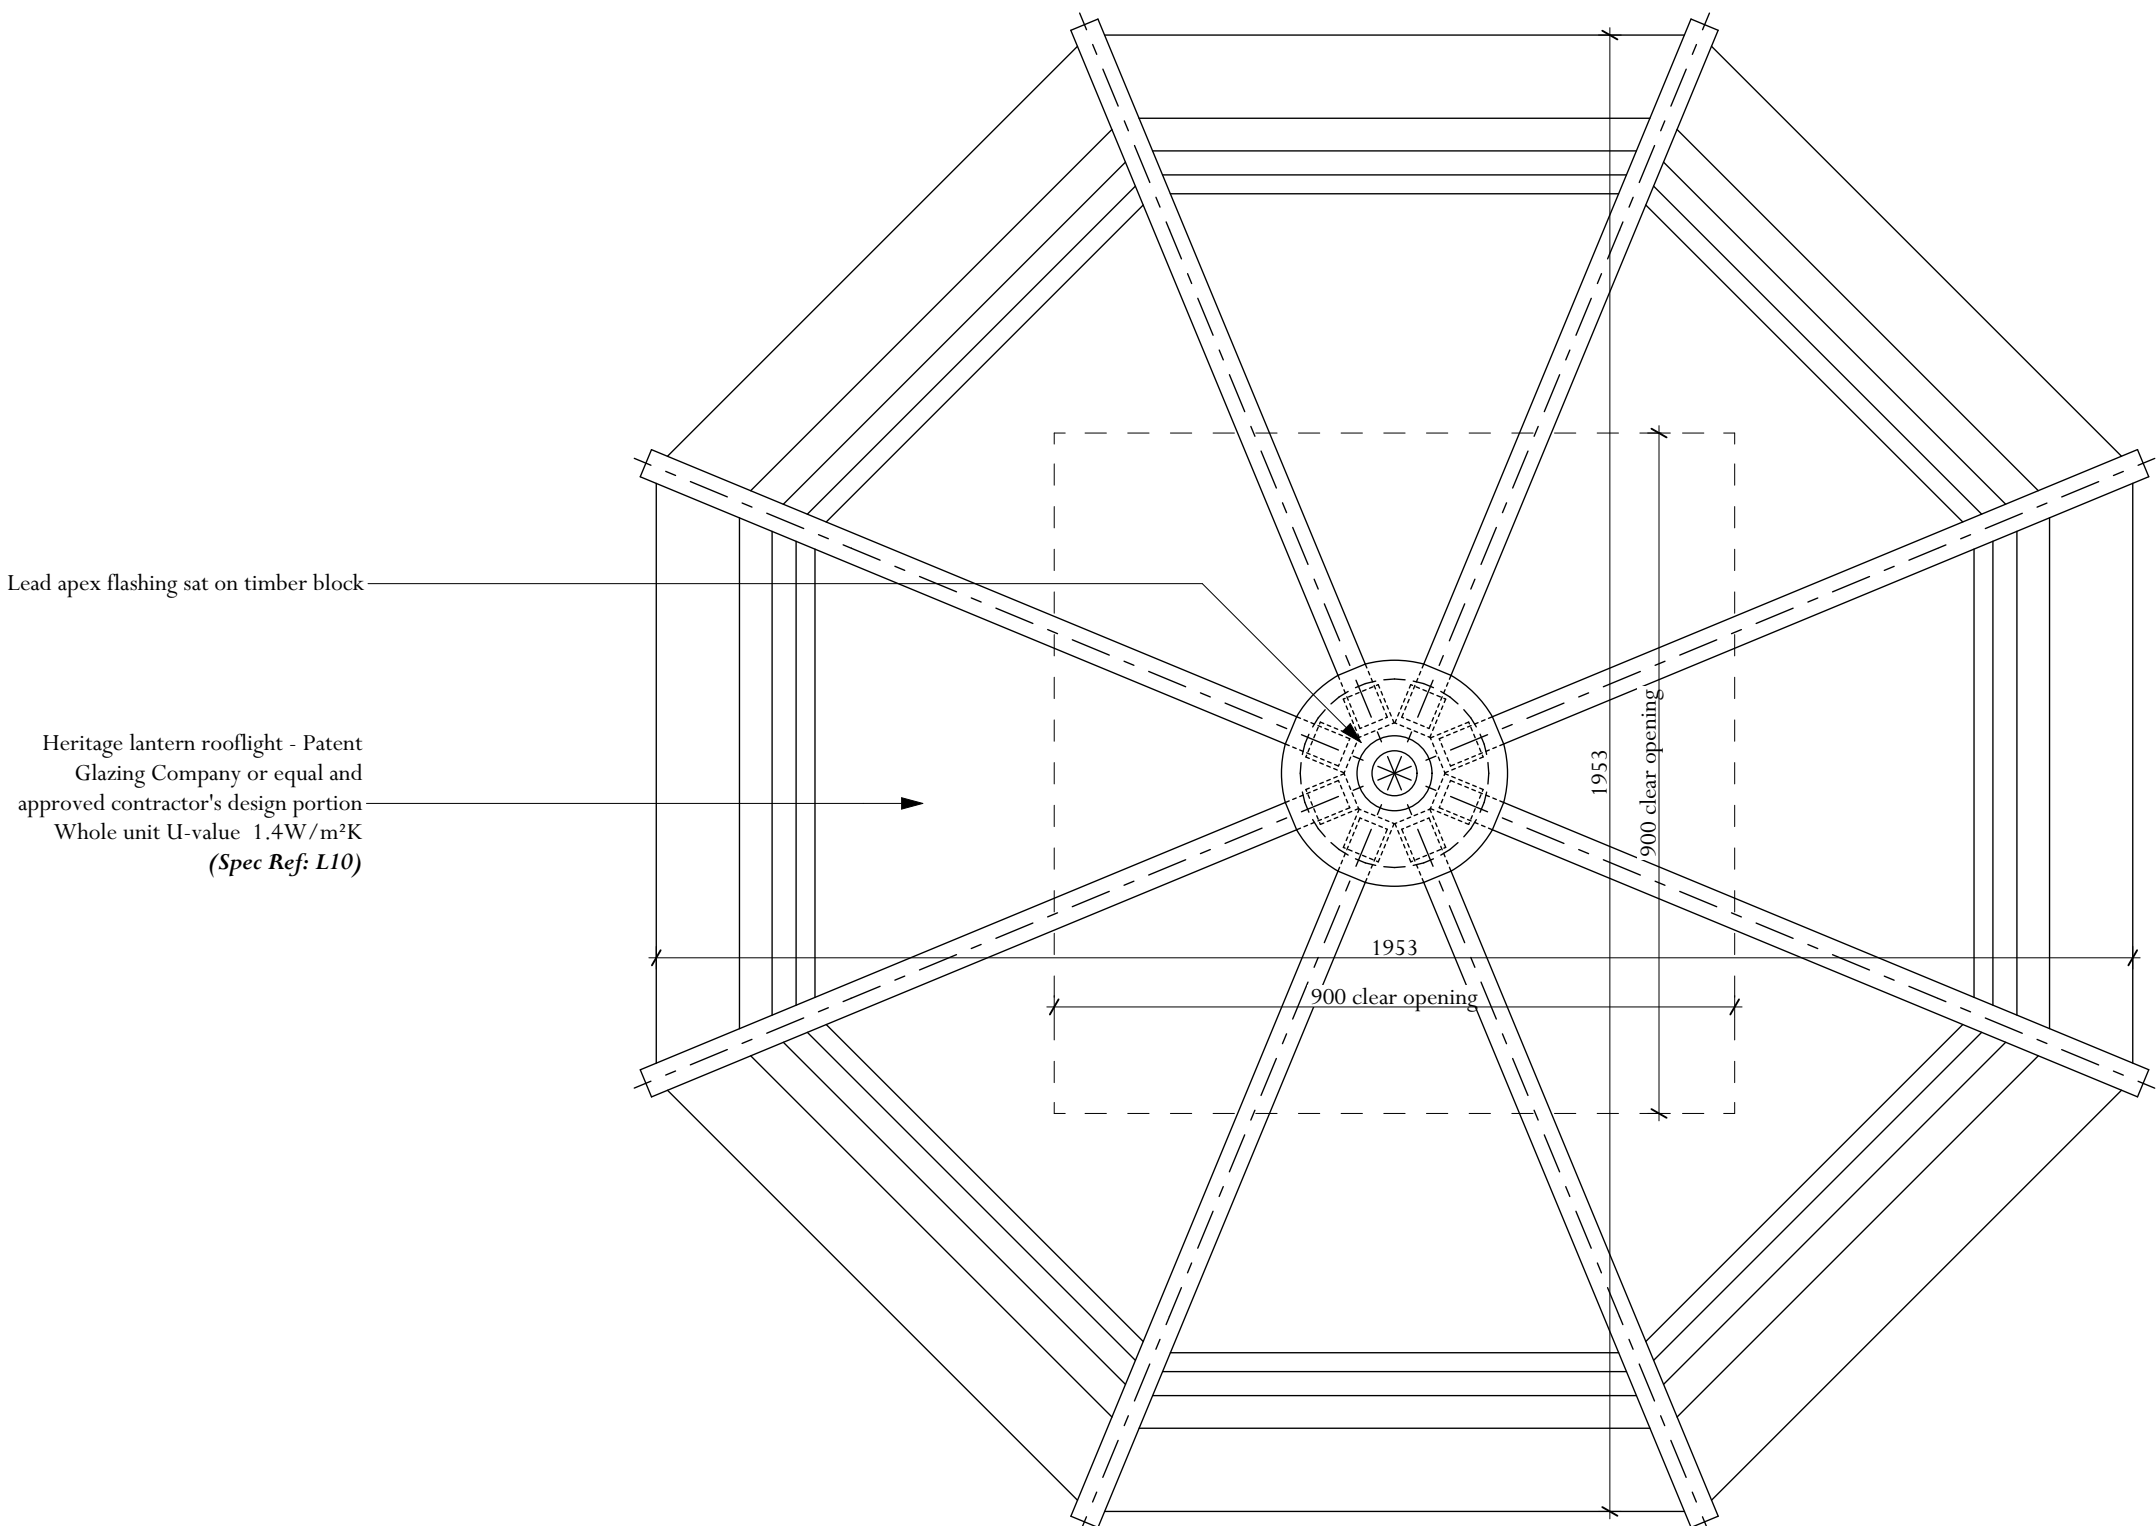

Top View

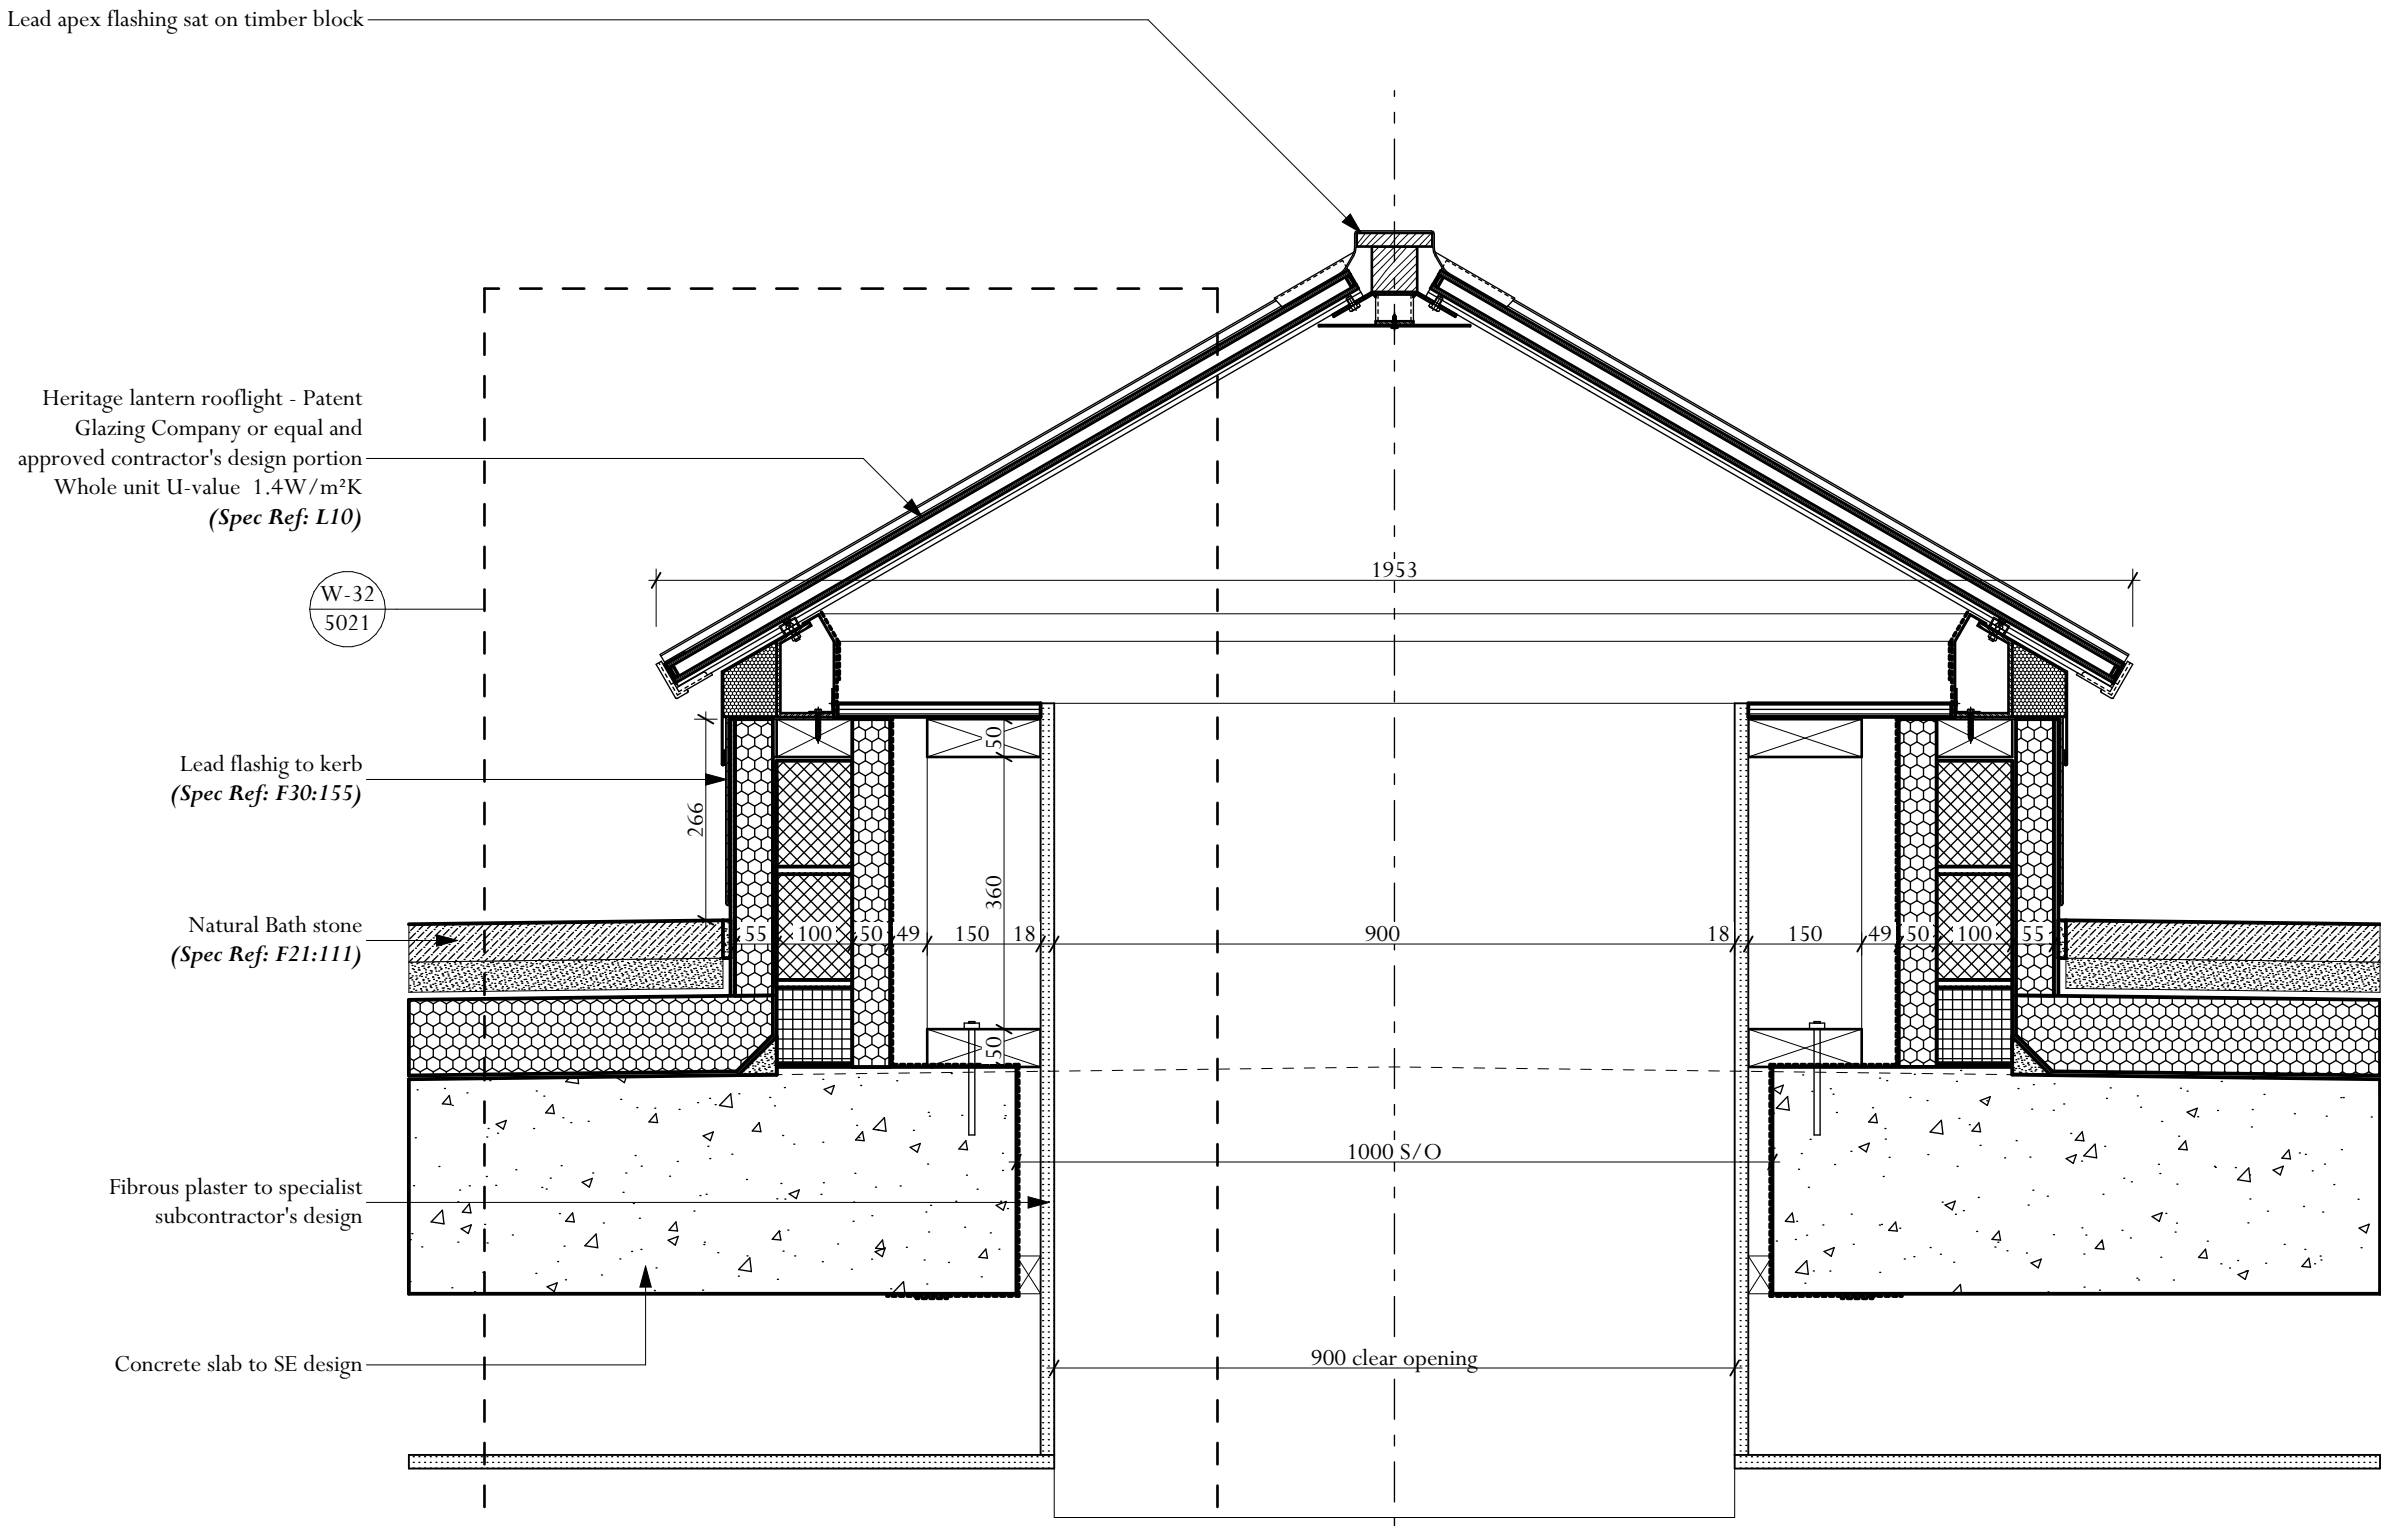


Cross Section

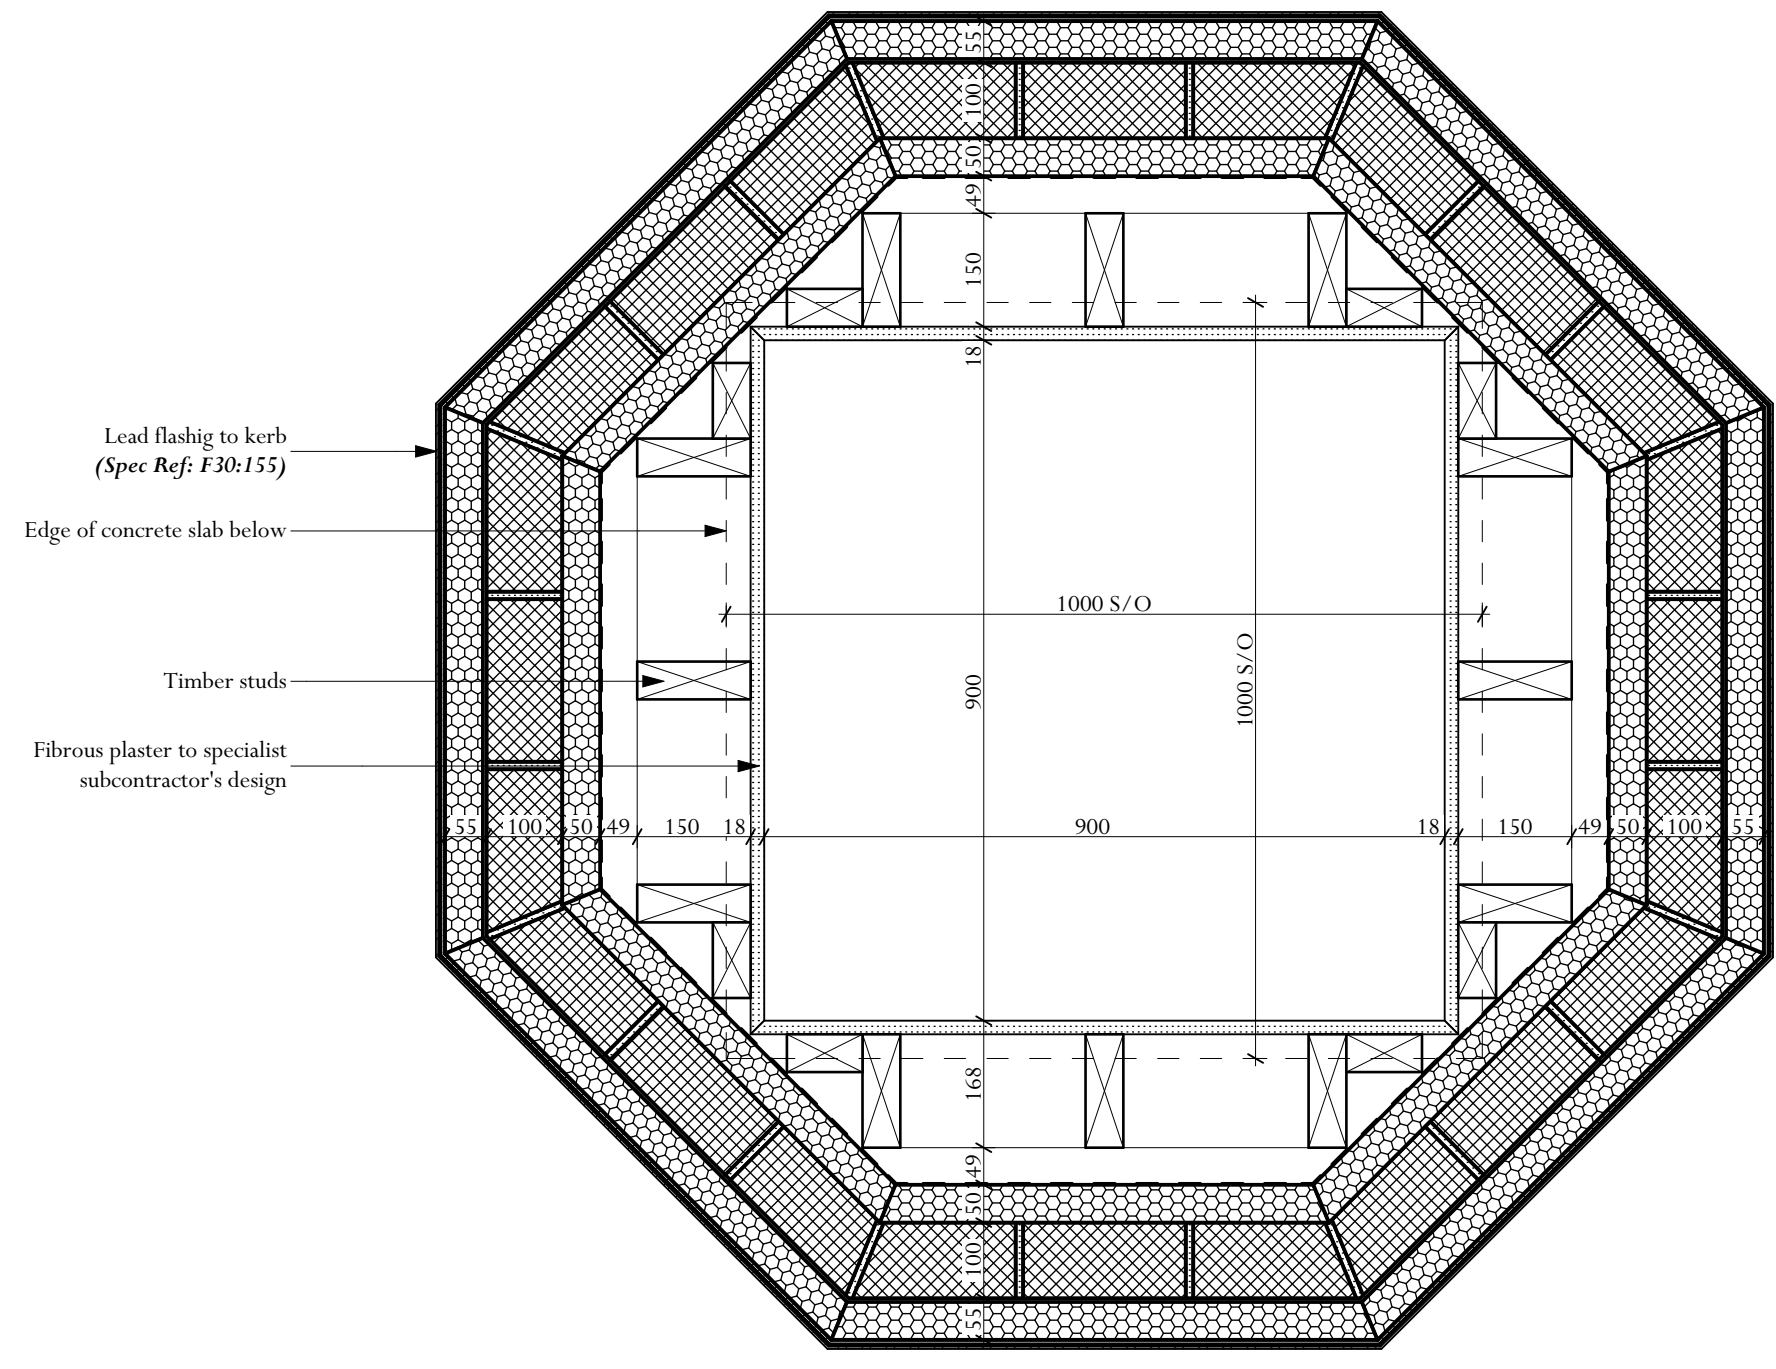


Plan View
(Taken through upstand kerb)

Adjacent Properties and Boundaries are shown for illustrative purposes only and have not been surveyed unless otherwise stated.
All areas shown are approximate and should be verified before forming the basis of a decision.
Do not scale other than for Planning Application purposes.
All dimensions must be checked by the contractor before commencing work on site.
No deviation from this drawing will be permitted without the prior written consent of the Architect.
The copyright of this drawing remains with the Architect and may not be reproduced in any form without prior written consent.
Ground Floor Slabs, Foundations, Sub-Structures, etc. All work below ground level is shown provisionally. Inspection of ground condition is essential prior to work commencing.
Reassessment is essential when the ground conditions are apparent, and redesign may be necessary in the light of soil conditions found. The responsibility for establishing the soil and sub-soil conditions rests with the contractor.

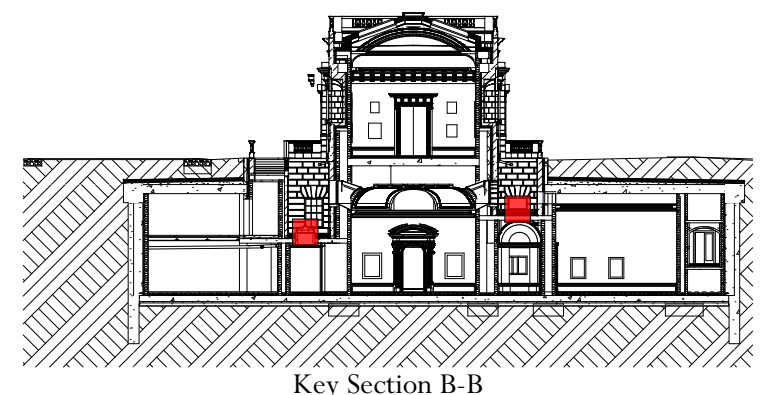

Key Section B-B

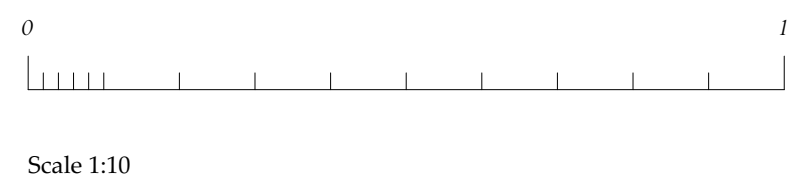

T2	30.07.26	Tender/Condition Discharge	HA
T1	26.06.26	Tender Issue	AG
Rev	Date	Description	Initials

TENDER/CONDITION DISCHARGE

PROJECT Tottenham House - Picture Gallery

TITLE: Lightwell Rooflight 1:10 Details

SCALE: 1:10 @A1

DATE: June 2026

DRAWING No: 6150-ADAM-PG-XX-DR-A-5020


DRAWN BY: AG



OLD HYDE HOUSE, 75 HYDE STREET
WINCHESTER, HANTS, SO23 7DW, TEL. 01962 843843

WEST WING, SOMERSET HOUSE, STRAND
LONDON, WC2R 1LA, TEL. 020 7841 0140

www.adamarchitecture.com contact@adamarchitecture.com

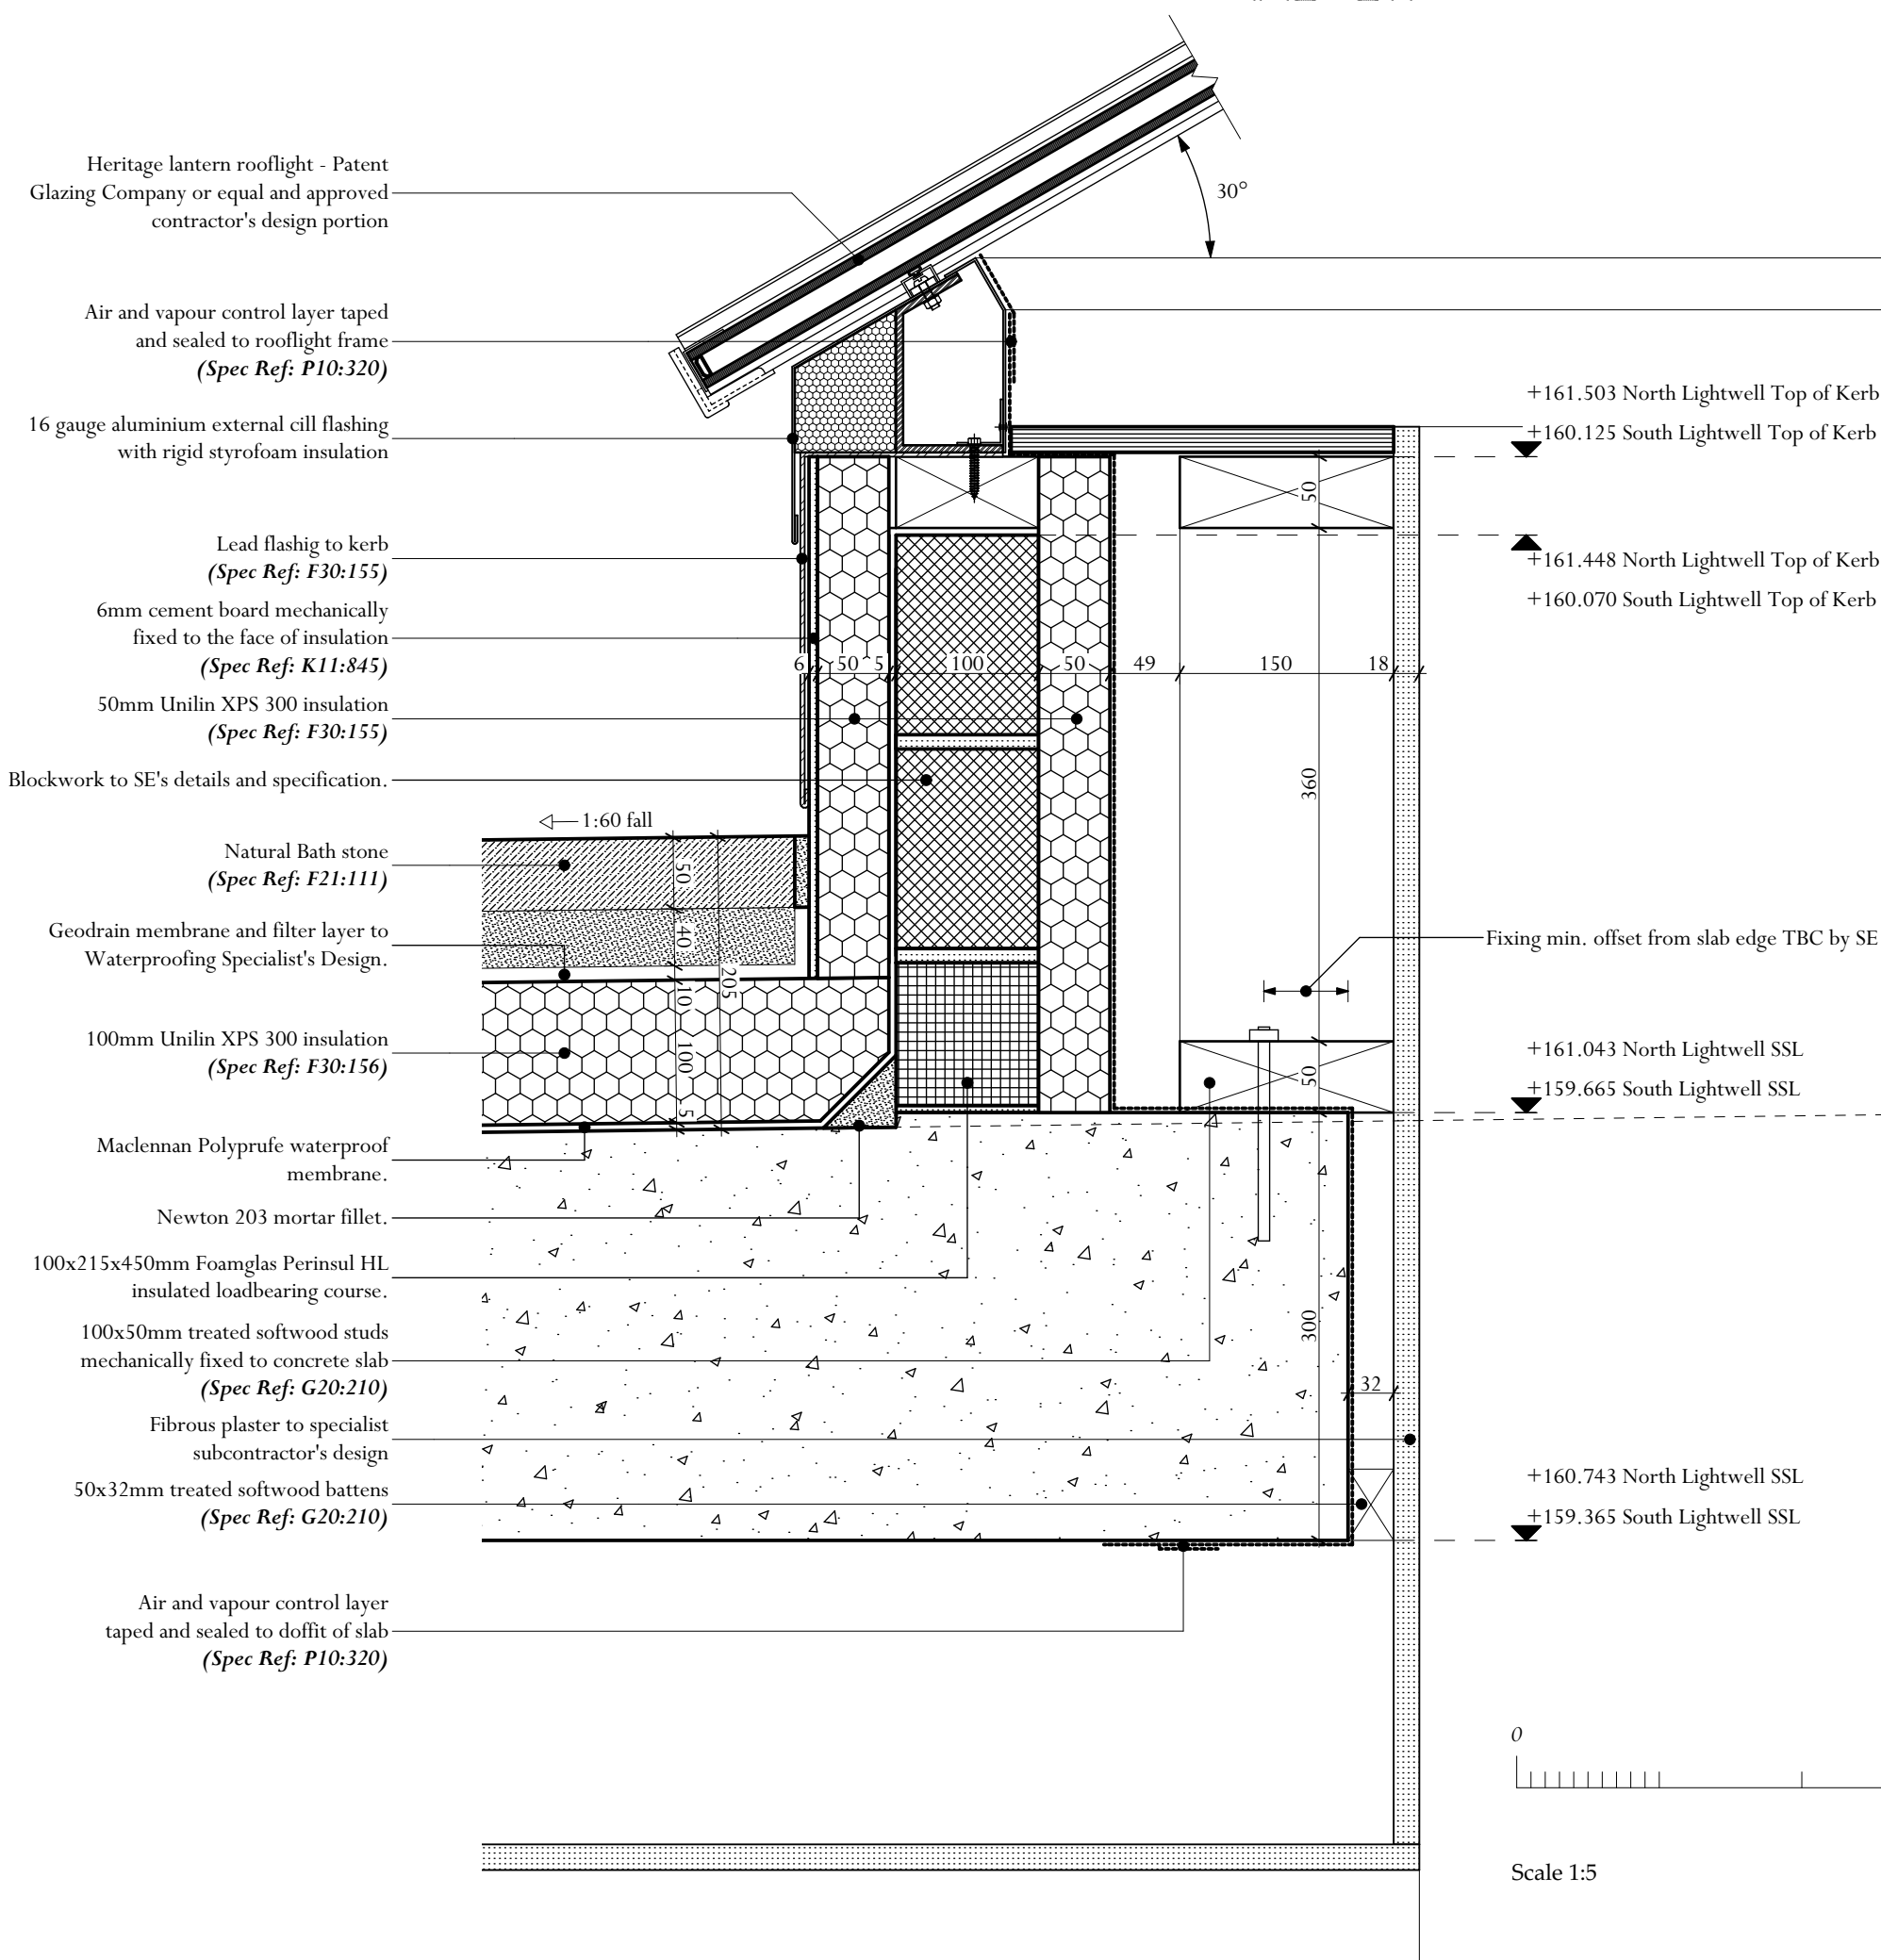

Adjacent Properties and Boundaries are shown for illustrative purposes only and have not been surveyed unless otherwise stated.

All areas shown are approximate and should be verified before forming the basis of a decision.

Do not scale other than for Planning Application purposes.


All dimensions must be checked by the contractor before commencing work on site.

No deviation from this drawing will be permitted without the prior written consent of the Architect.

The copyright of this drawing remains with the Architect and may not be reproduced in any form without prior written consent.

Ground Floor Slabs, Foundations, Sub-Structures, etc. All work below ground level is shown provisionally. Inspection of ground condition is essential prior to work commencing.

Reassessment is essential when the ground conditions are apparent, and redesign may be necessary in the light of soil conditions found. The responsibility for establishing the soil and sub-soil conditions rests with the contractor.

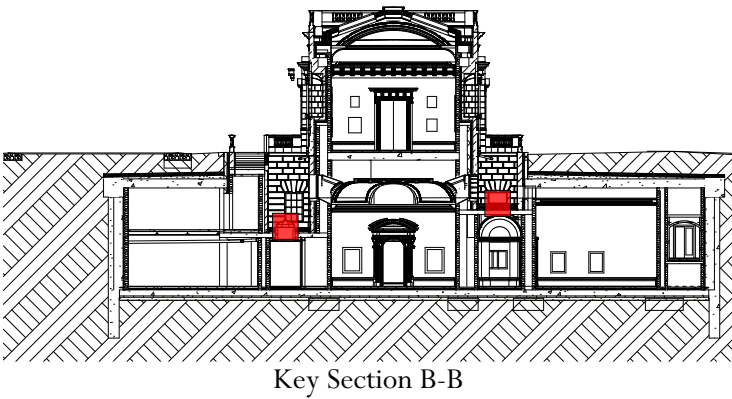

T2	30.07.26	Tender/Condition Discharge	HA
T1	26.06.26	Tender Issue	AG
Rev	Date	Description	Initials

TENDER/CONDITION DISCHARGE

PROJECT Tottenham House - Picture Gallery

TITLE: Lightwell Rooflight 1:5 Section Detail

SCALE: 1:5 @A3

DATE: June 2026

DRAWING No: THB047-ADAM-PG-XX-DR-A-5021

DRAWN BY: AG

ADAM ARCHITECTURE


OLD HYDE HOUSE, 75 HYDE STREET
WINCHESTER, HANTS, SO23 7DW, TEL. 01962 843843

WEST WING, SOMERSET HOUSE, STRAND
LONDON, WC2R 1LA, TEL. 020 7841 0140

www.adamarchitecture.com contact@adamarchitecture.com



Scale 1:5

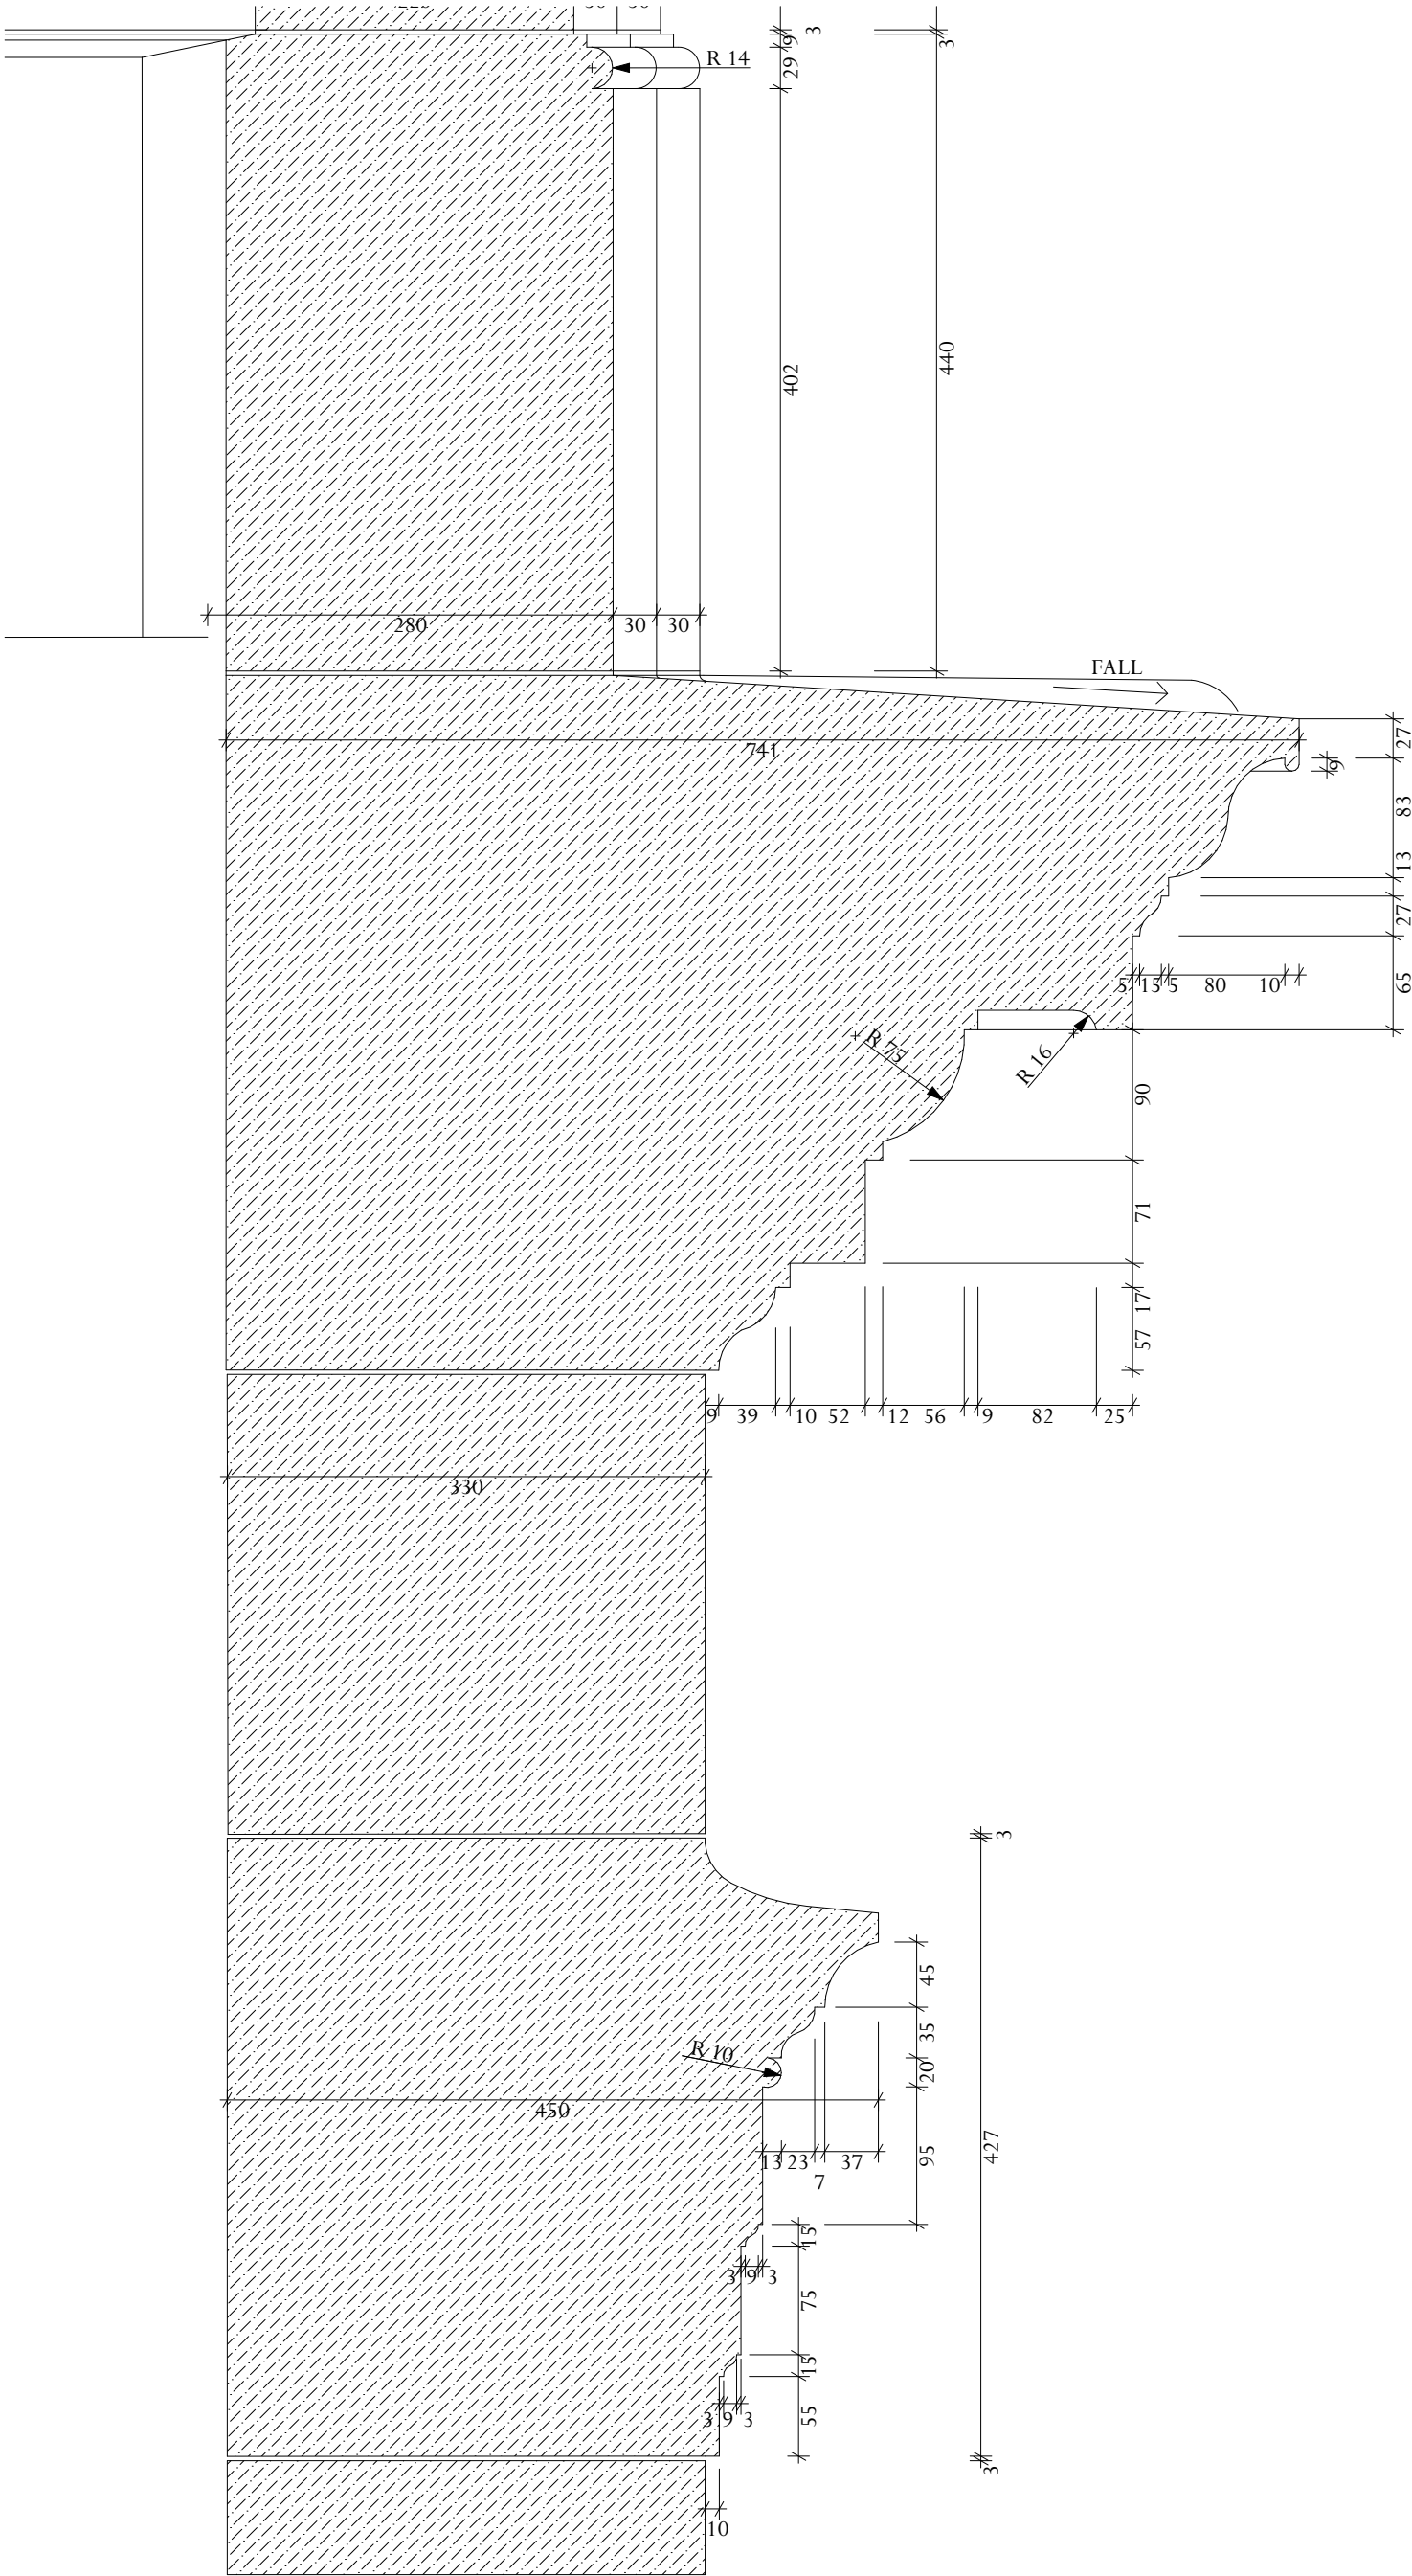

Adjacent Properties and Boundaries are shown for illustrative purposes only and have not been surveyed unless otherwise stated.

All areas shown are approximate and should be verified before forming the basis of a decision.

Do not scale other than for Planning Application purposes.

All dimensions must be checked by the contractor before commencing work on site.

No deviation from this drawing will be permitted without the prior written consent of the Architect.

The copyright of this drawing remains with the Architect and may not be reproduced in any form without prior written consent.

Ground Floor Slabs, Foundations, Sub-Structures, etc. All work below ground level is shown provisionally. Inspection of ground condition is essential prior to work commencing.

Reassessment is essential when the ground conditions are apparent, and redesign may be necessary in the light of soil conditions found. The responsibility for establishing the soil and sub-soil conditions rests with the contractor.

PLEASE NOTE:

Stonework detailed design & support are contractors design proportion.

These elevation & details are for design intent only.

T1	10.12.25	Initial Issue	TC
Rev	Date	Description	Initials

TENDER / CONDITION DISCHARGE

PROJECT	Tottenham House - Picture Gallery
TITLE:	Stonework - Entablature to Gallery 1 Roof
SCALE:	1:5 @A3
DATE:	February 2025
DRAWING No:	THB047-ADA-PG-XX-DR-A-5101
DRAWN BY:	CL

ADAM

ARCHITECTURE


OLD HYDE HOUSE, 75 HYDE STREET
WINCHESTER, HANTS, SO23 7DW, TEL. 01962 843843

WEST WING, SOMERSET HOUSE, STRAND
LONDON, WC2R 1LA, TEL. 020 7841 0140

www.adamarchitecture.com contact@adamarchitecture.com



Scale 1:5

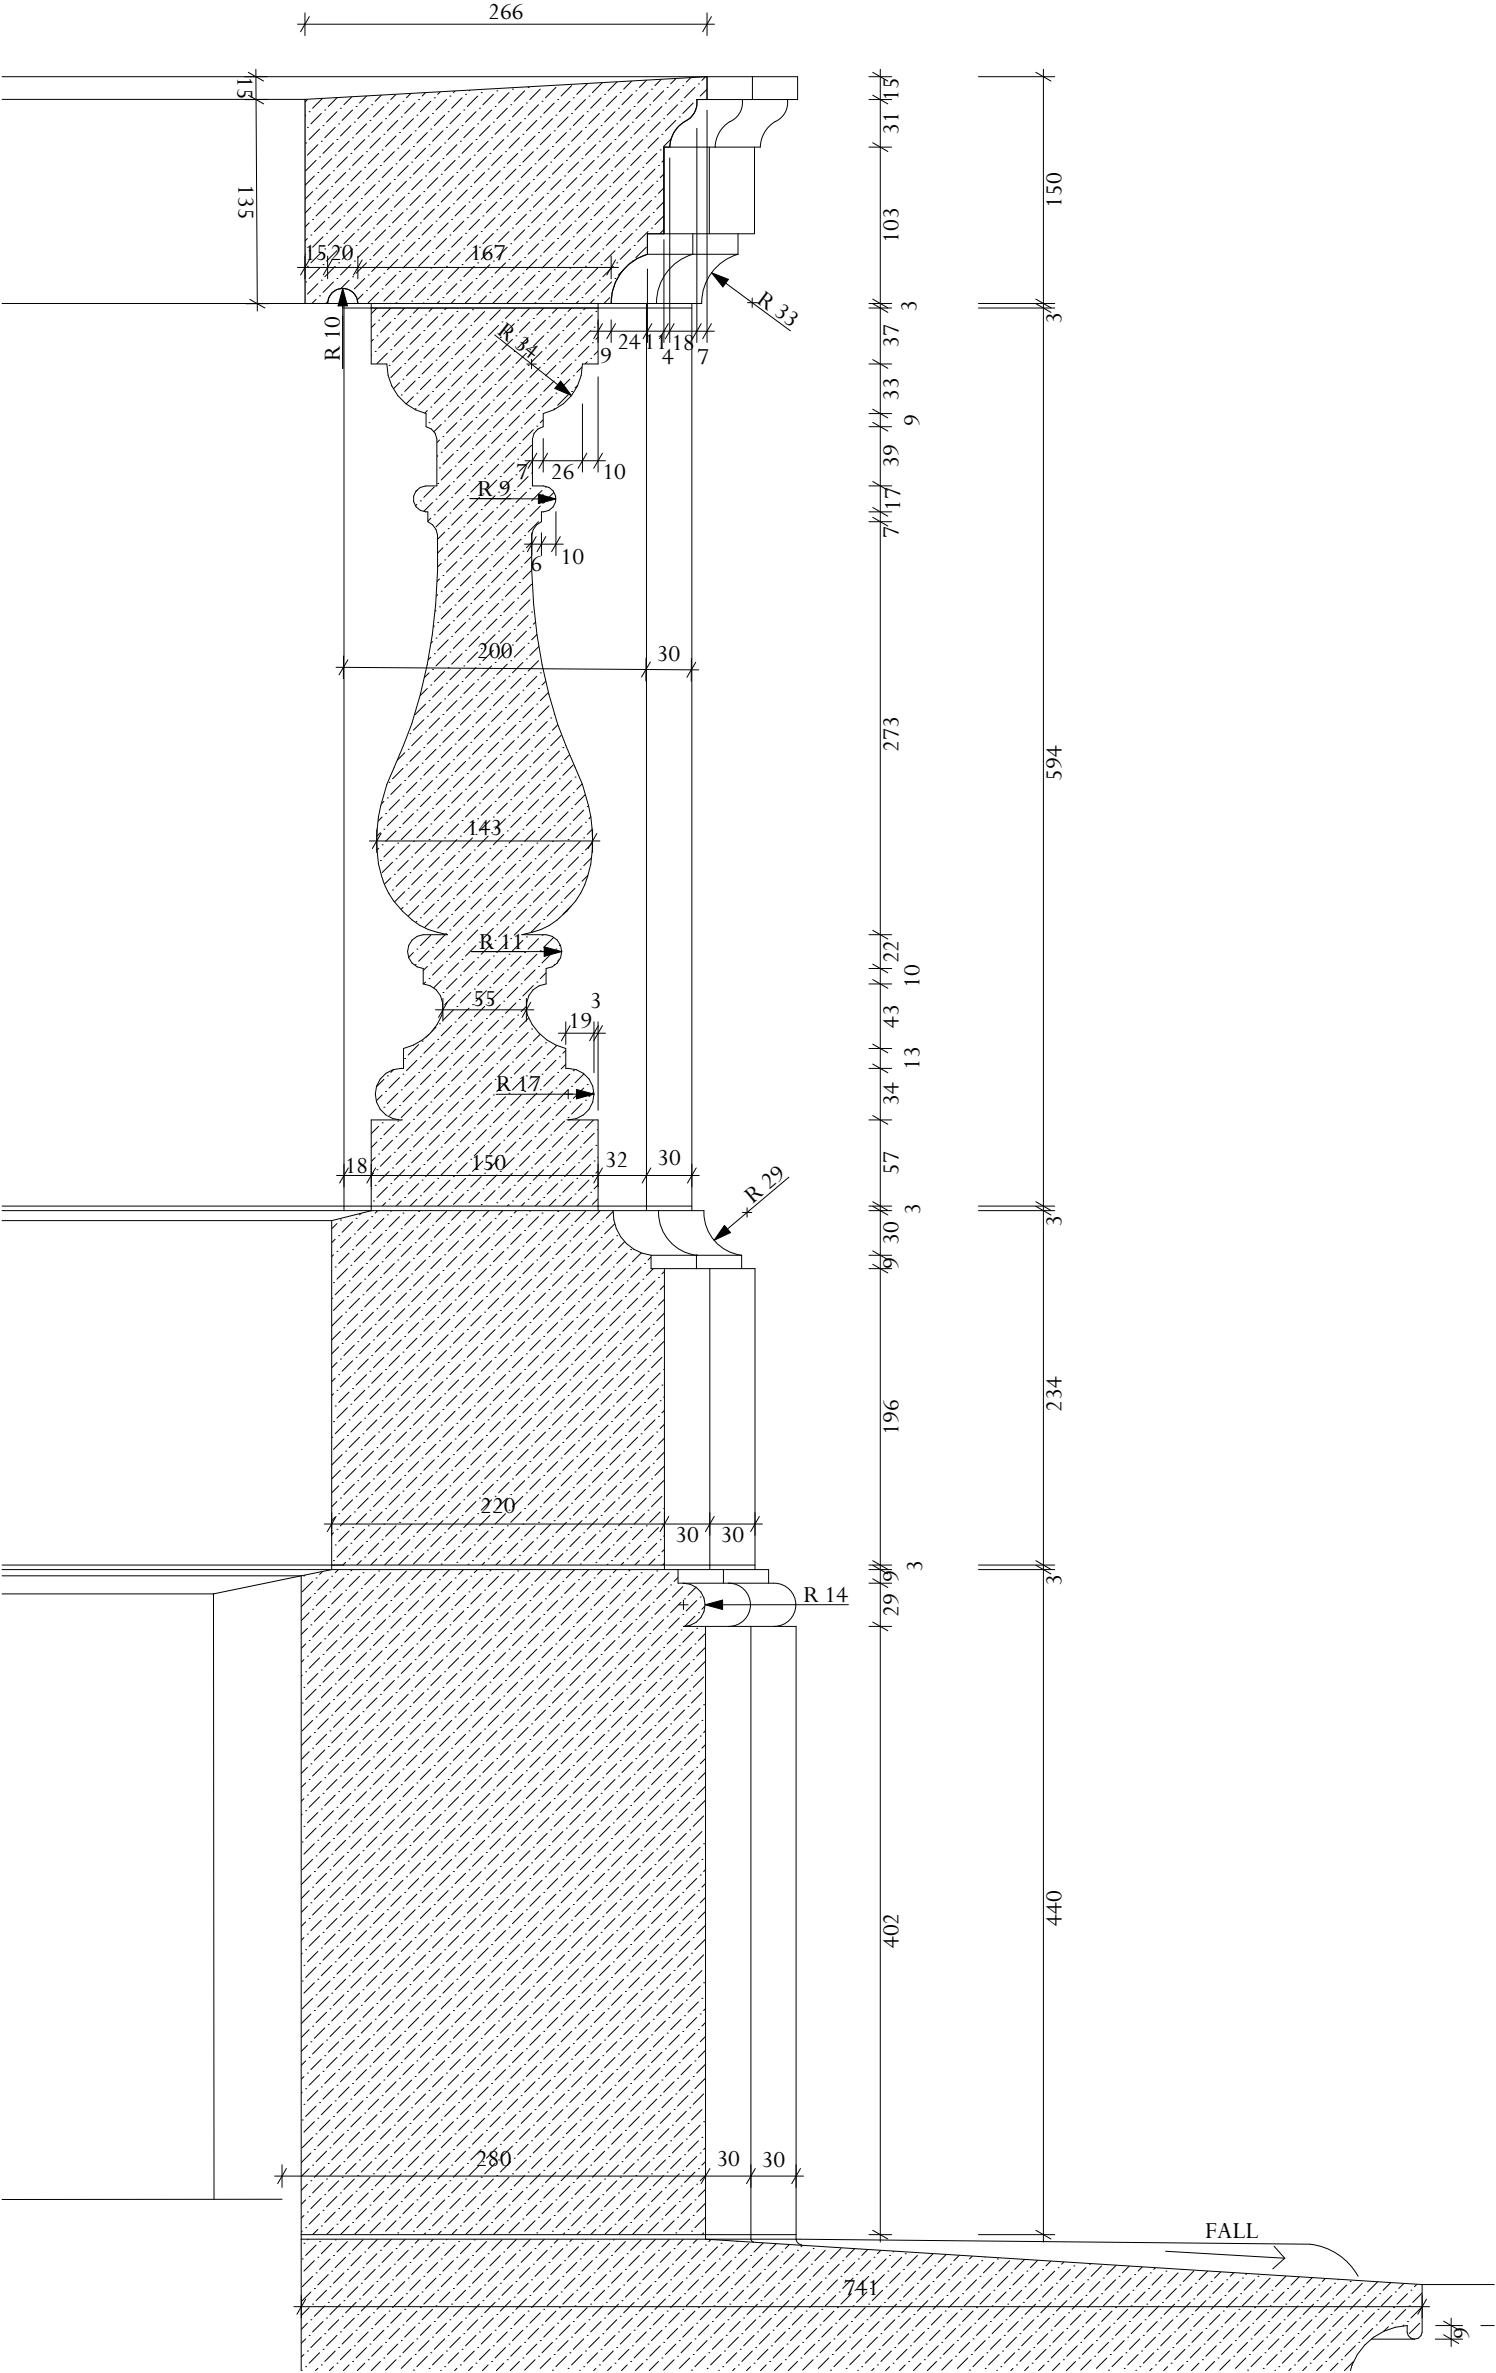

Adjacent Properties and Boundaries are shown for illustrative purposes only and have not been surveyed unless otherwise stated.

All areas shown are approximate and should be verified before forming the basis of a decision.

Do not scale other than for Planning Application purposes.

All dimensions must be checked by the contractor before commencing work on site.

No deviation from this drawing will be permitted without the prior written consent of the Architect.

The copyright of this drawing remains with the Architect and may not be reproduced in any form without prior written consent.

Ground Floor Slabs, Foundations, Sub-Structures, etc. All work below ground level is shown provisionally. Inspection of ground condition is essential prior to work commencing.

Reassessment is essential when the ground conditions are apparent, and redesign may be necessary in the light of soil conditions found. The responsibility for establishing the soil and sub-soil conditions rests with the contractor.

PLEASE NOTE:

Stonework detailed design & support are contractors design proportion.

These elevation & details are for design intent only.

T1	10.12.25	Initial Issue	TC
Rev	Date	Description	Initials

TENDER / CONDITION DISCHARGE

PROJECT Tottenham House - Picture Gallery

TITLE: Stonework - Balustrade to Gallery 1 Roof

SCALE: 1:5 @A3

DATE: February 2025

DRAWING No: THB047-ADA-PG-XX-DR-A-5102

DRAWN BY: CL




OLD HYDE HOUSE, 75 HYDE STREET
WINCHESTER, HANTS, SO23 7DW, TEL. 01962 843843

WEST WING, SOMERSET HOUSE, STRAND
LONDON, WC2R 1LA, TEL. 020 7841 0140

www.adamarchitecture.com contact@adamarchitecture.com



Scale 1:5

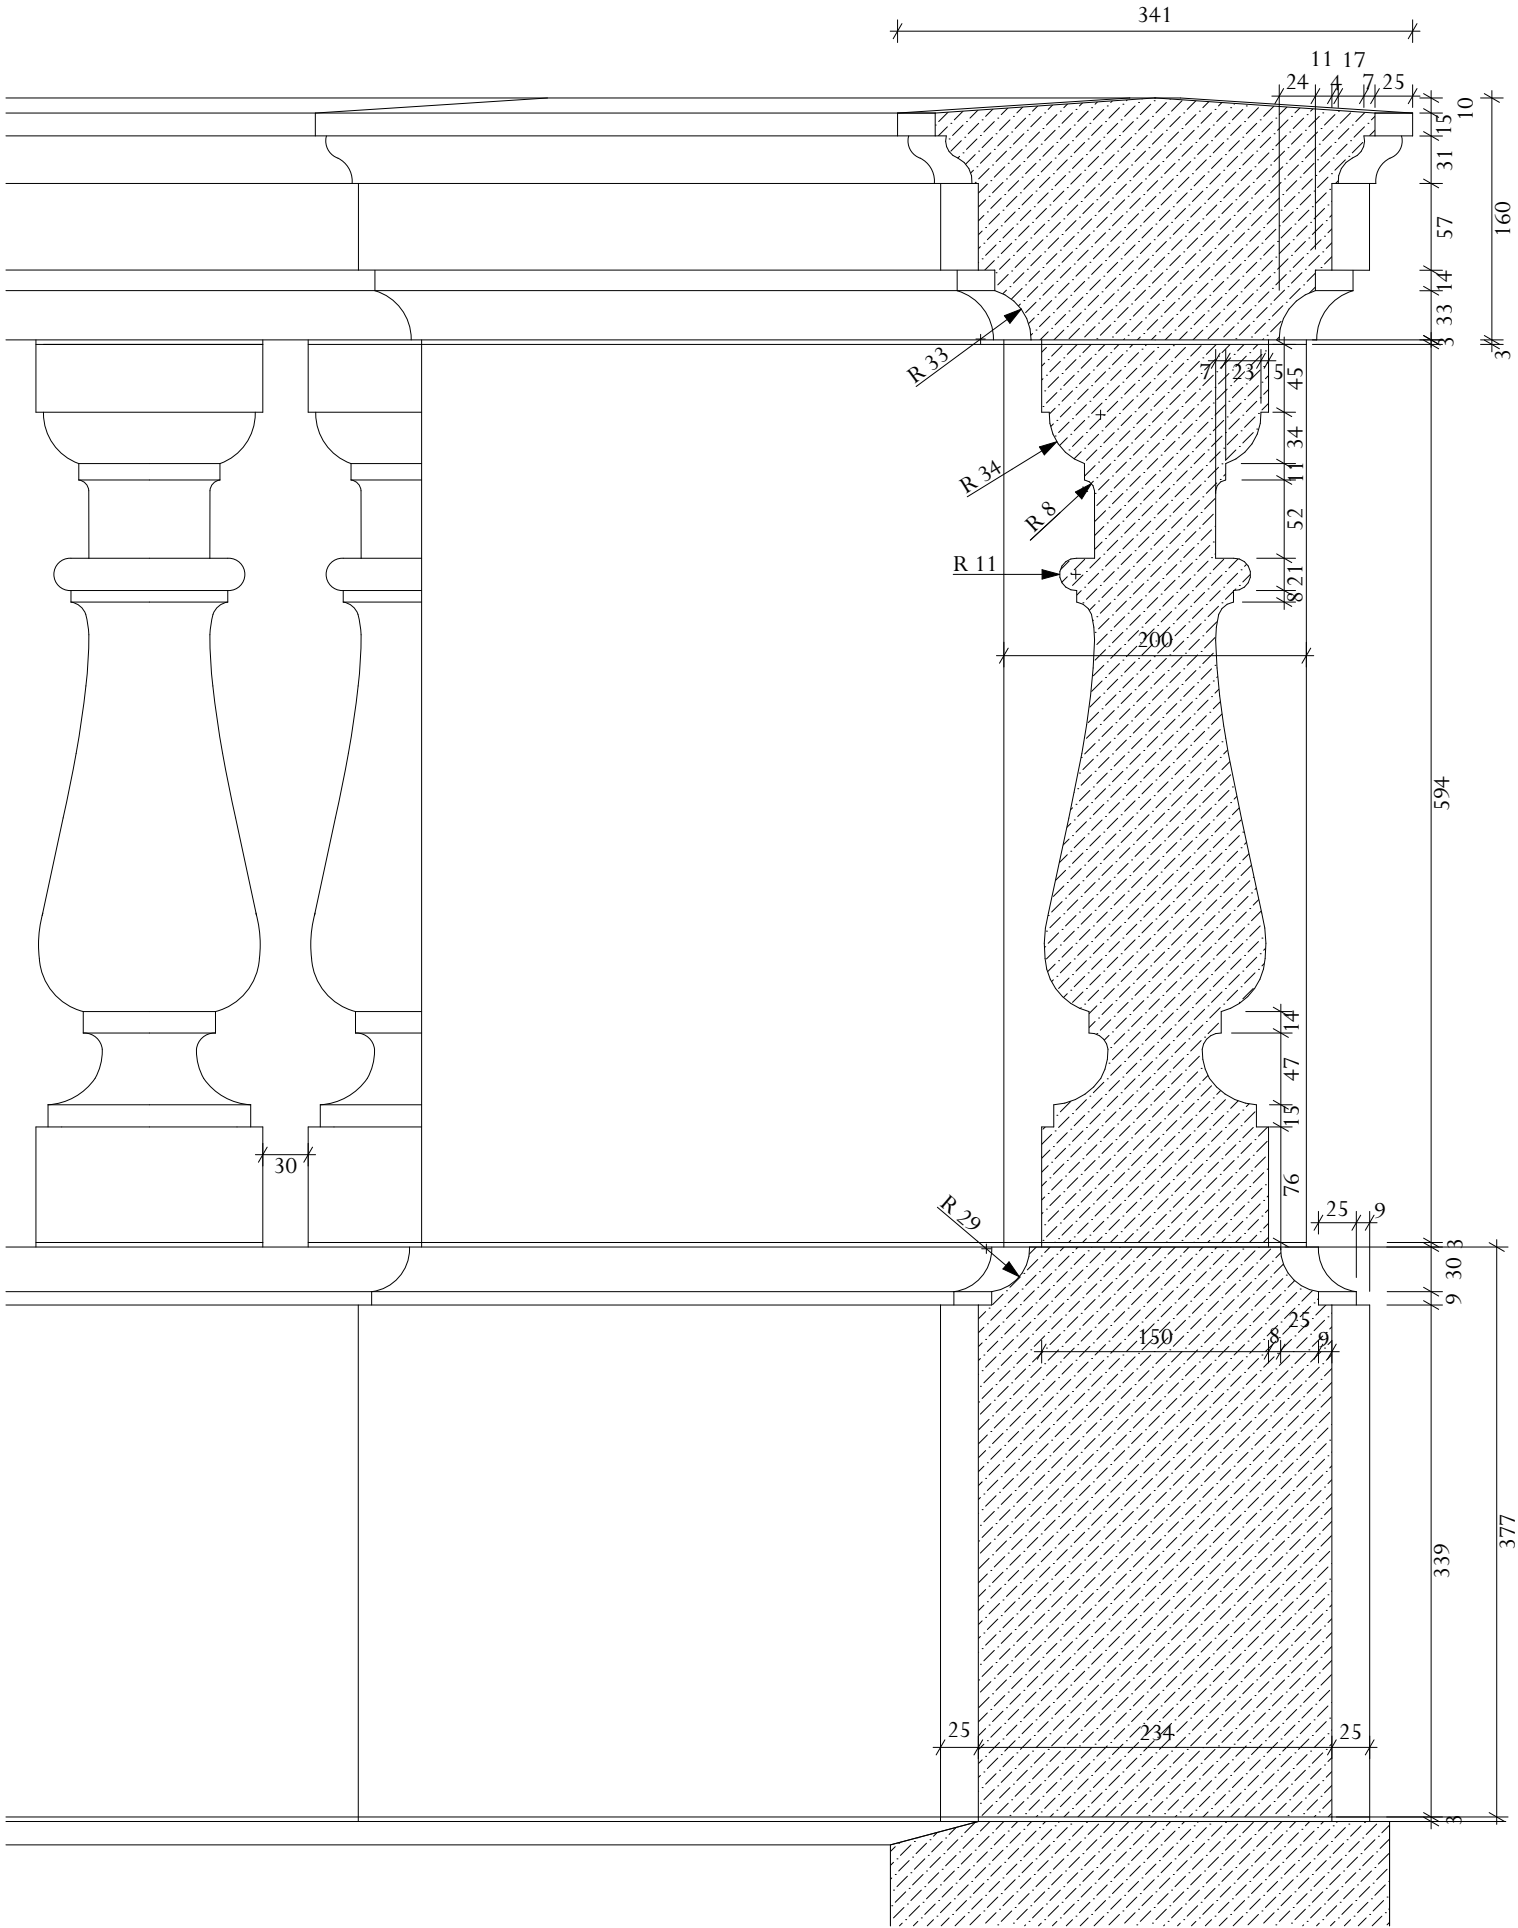

Adjacent Properties and Boundaries are shown for illustrative purposes only and have not been surveyed unless otherwise stated.

All areas shown are approximate and should be verified before forming the basis of a decision.

Do not scale other than for Planning Application purposes.

All dimensions must be checked by the contractor before commencing work on site.

No deviation from this drawing will be permitted without the prior written consent of the Architect.

The copyright of this drawing remains with the Architect and may not be reproduced in any form without prior written consent.

Ground Floor Slabs, Foundations, Sub-Structures, etc. All work below ground level is shown provisionally. Inspection of ground condition is essential prior to work commencing.

Reassessment is essential when the ground conditions are apparent, and redesign may be necessary in the light of soil conditions found. The responsibility for establishing the soil and sub-soil conditions rests with the contractor.

PLEASE NOTE:

Stonework detailed design & support are contractors design proportion.

These elevation & details are for design intent only.

T1	10.12.25	Initial Issue	TC
Rev	Date	Description	Initials

TENDER / CONDITION DISCHARGE

PROJECT Tottenham House - Picture Gallery

TITLE: Stonework - Lightwell Balustrade

SCALE: 1:5 @A3

DATE: May 2025

DRAWING No: THB047-ADA-PG-XX-DR-A-5103

DRAWN BY: CL

ADAM ARCHITECTURE

OLD HYDE HOUSE, 75 HYDE STREET
WINCHESTER, HANTS, SO23 7DW, TEL. 01962 843843

WEST WING, SOMERSET HOUSE, STRAND
LONDON, WC2R 1LA, TEL. 020 7841 0140


www.adamarchitecture.com contact@adamarchitecture.com

Adjacent Properties and Boundaries are shown for illustrative purposes only and have not been surveyed unless otherwise stated.
All areas shown are approximate and should be verified before forming the basis of a decision.
Do not scale other than for Planning Application purposes.
All dimensions must be checked by the contractor before commencing work on site.
No deviation from this drawing will be permitted without the prior written consent of the Architect.
The copyright of this drawing remains with the Architect and may not be reproduced in any form without prior written consent.
Ground Floor Slabs, Foundations, Sub-Structures, etc. All work below ground level is shown provisionally. Inspection of ground condition is essential prior to work commencing.
Reassessment is essential when the ground conditions are apparent, and redesign may be necessary in the light of soil conditions found. The responsibility for establishing the soil and sub-soil conditions rests with the contractor.

PLEASE NOTE:

Stonework detailed design & support are contractors design proportion.

These elevation & details are for design intent only.

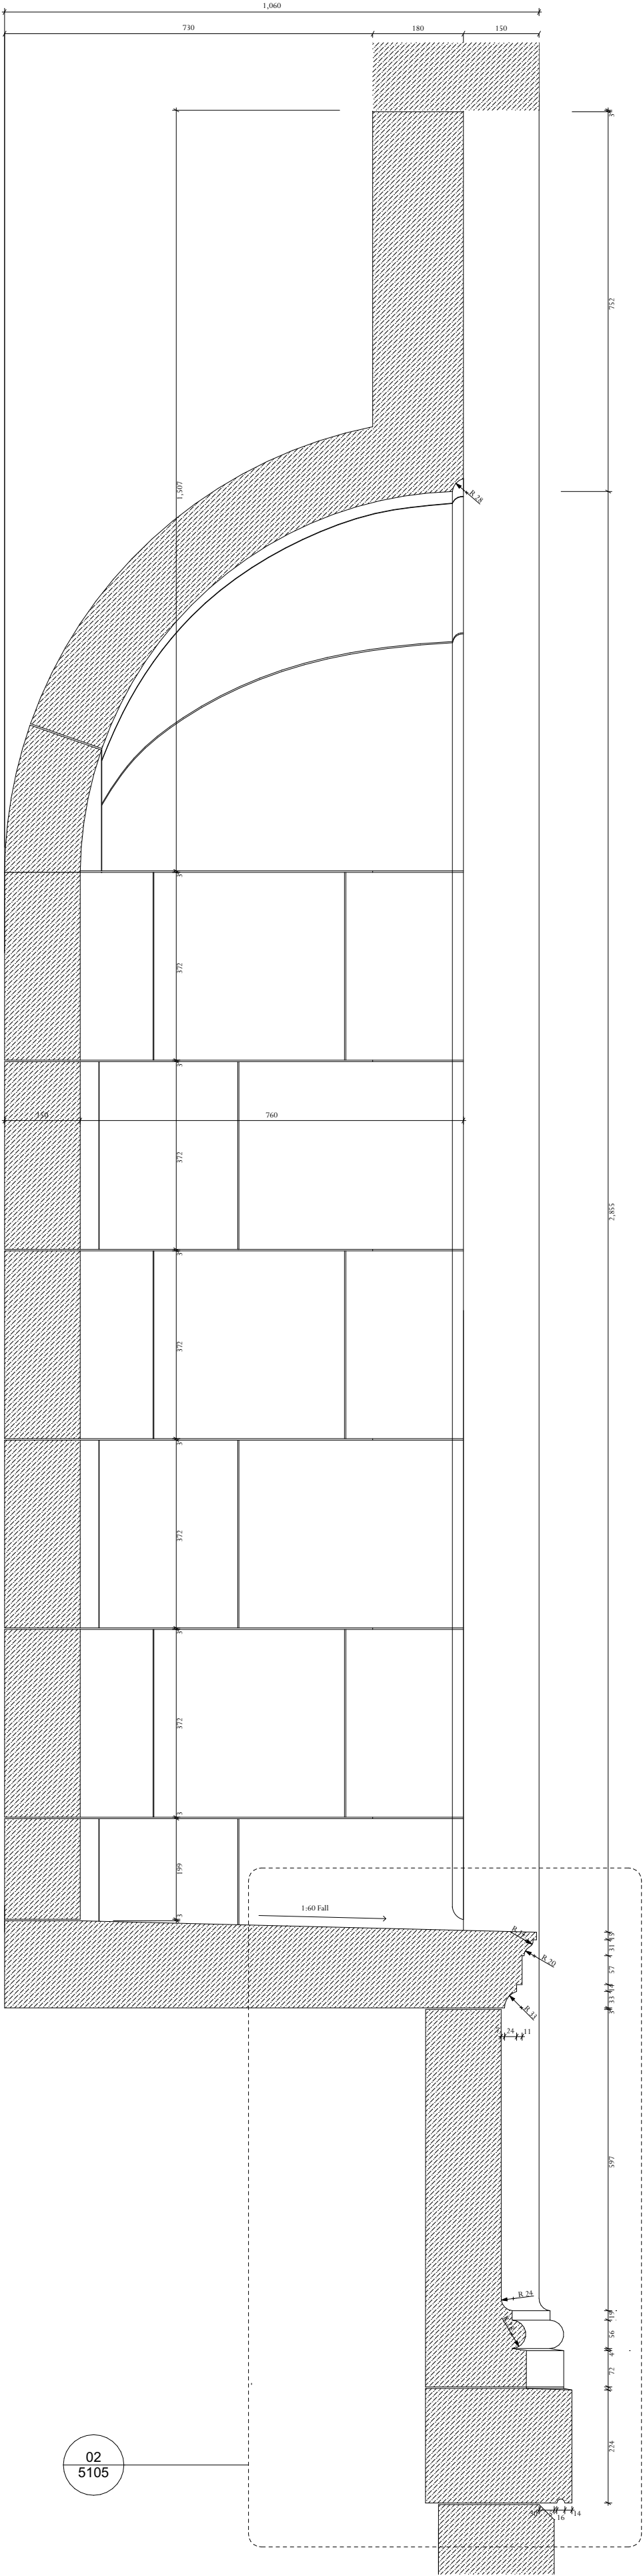


01

1:10



Scale 1:10

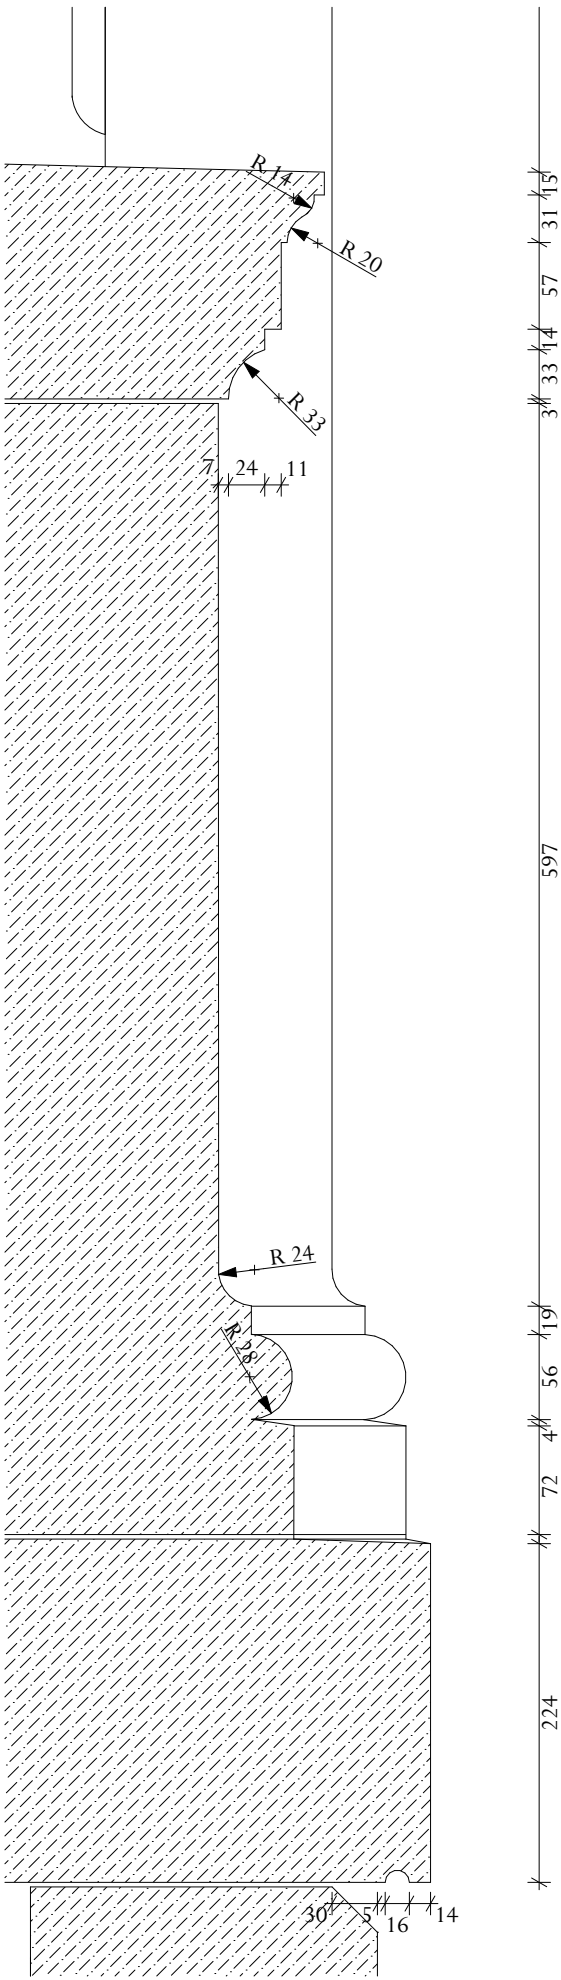

02

1:5



Scale 1:5

T1	10.12.25	Initial Issue	TC
Rev	Date	Description	Initials

TENDER / CONDITION DISCHARGE

PROJECT Tottenham House - Picture Gallery


TITLE: Stonework - Large Plinth of Gallery 1

SCALE: 1:10, 1:5 @A2

DATE: February 2025

DRAWING No: THB047-ADA-PG-XX-DR-A-5104

DRAWN BY: CL

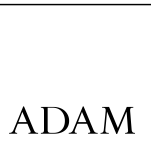

ADAM ARCHITECTURE


OLD HYDE HOUSE, 75 HYDE STREET
WINCHESTER, HANTS. SO25 7DW. TEL. 01962 845845

WEST WING, SOMERSET HOUSE, STRAND
LONDON, WC2R 1LA. TEL. 020 7841 0140

www.adamarchitecture.com contact@adamarchitecture.com



Scale 1:5

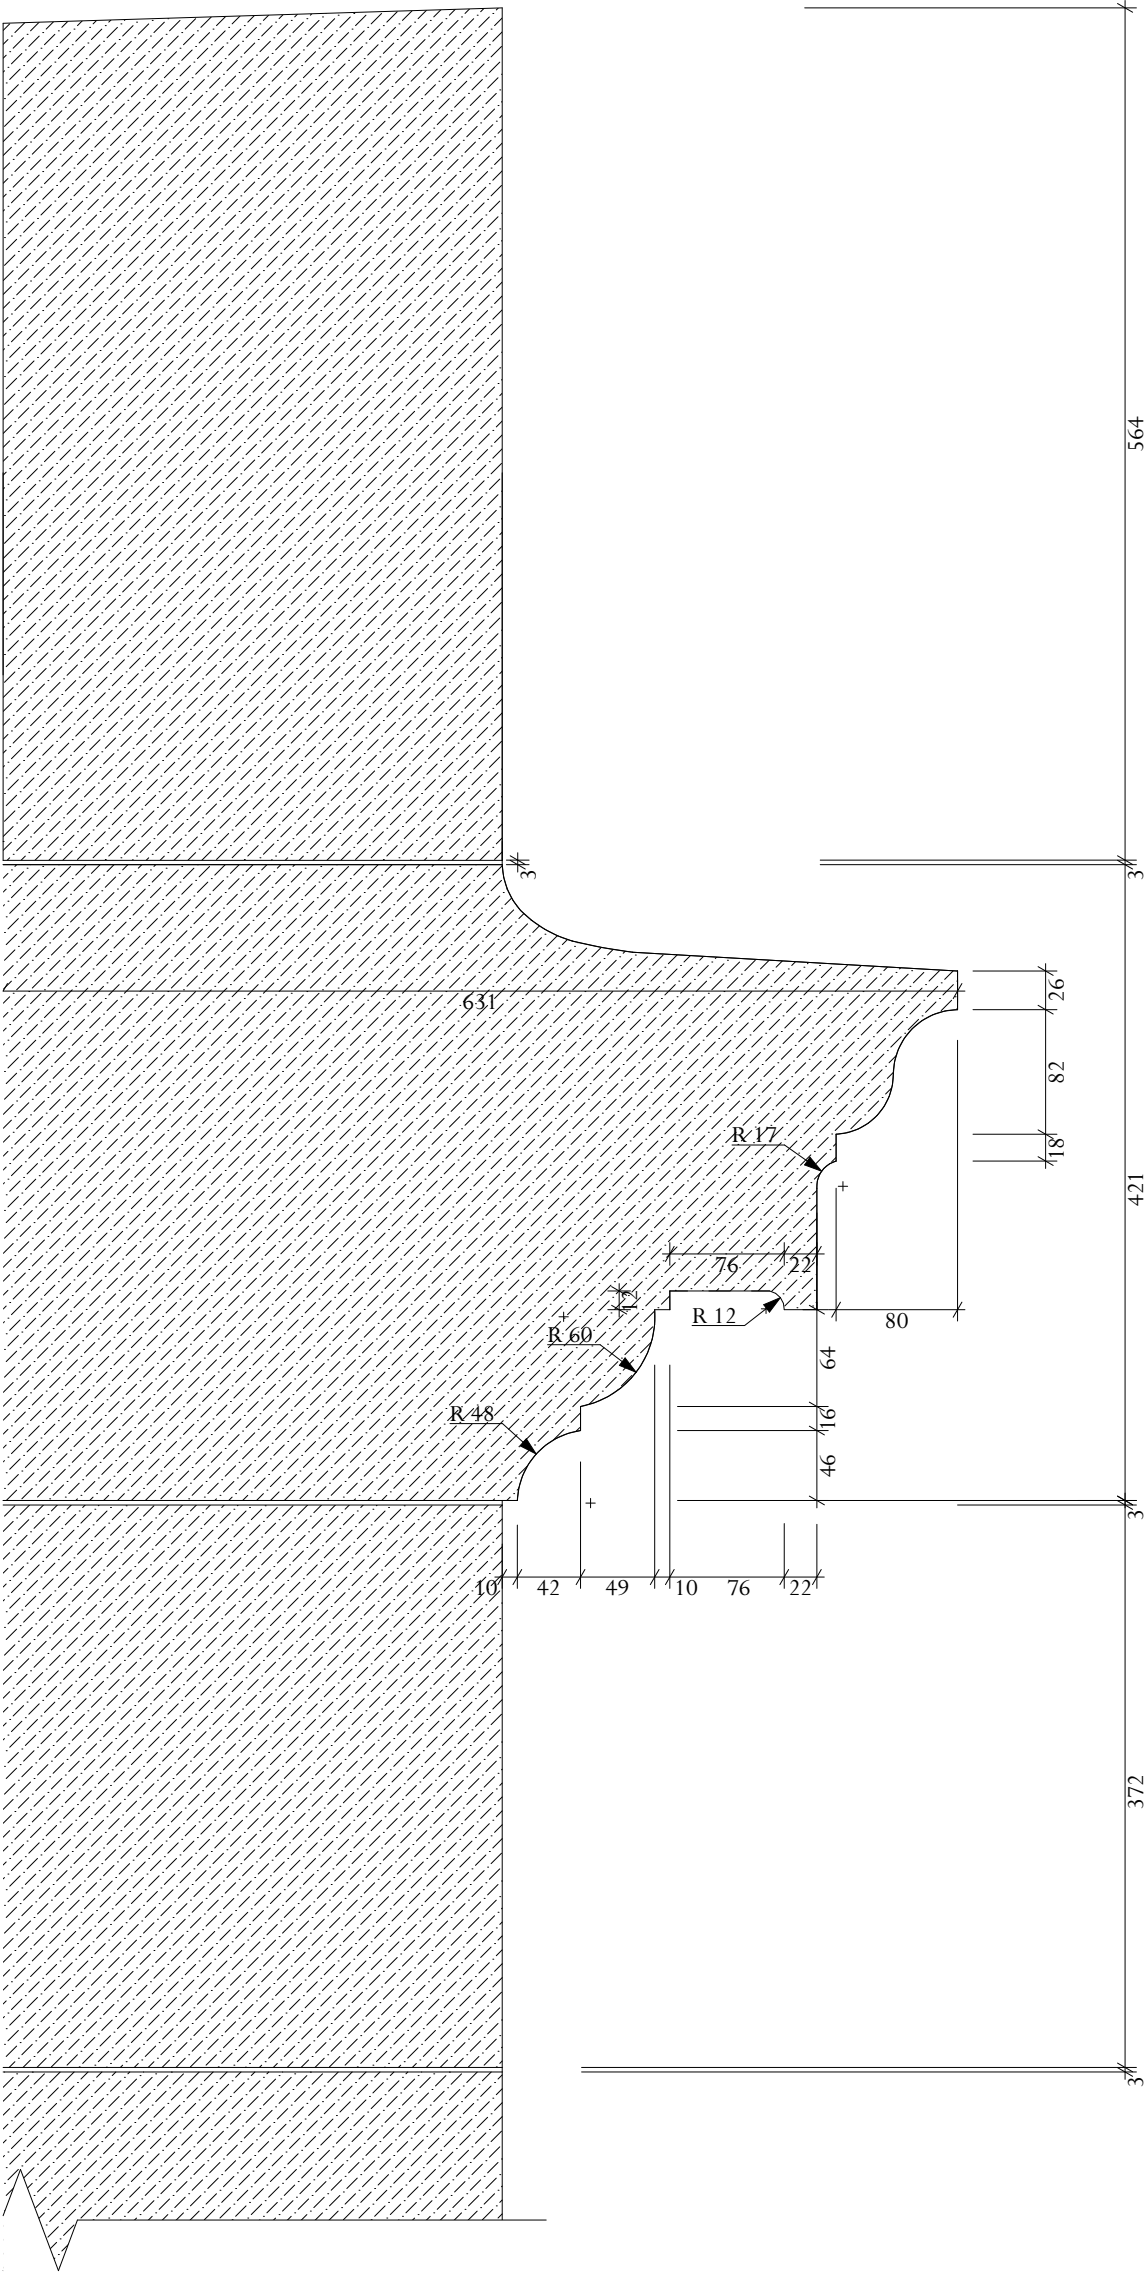

Adjacent Properties and Boundaries are shown for illustrative purposes only and have not been surveyed unless otherwise stated.
All areas shown are approximate and should be verified before forming the basis of a decision.
Do not scale other than for Planning Application purposes.
All dimensions must be checked by the contractor before commencing work on site.
No deviation from this drawing will be permitted without the prior written consent of the Architect.
The copyright of this drawing remains with the Architect and may not be reproduced in any form without prior written consent.
Ground Floor Slabs, Foundations, Sub-Structures, etc. All work below ground level is shown provisionally. Inspection of ground condition is essential prior to work commencing.
Reassessment is essential when the ground conditions are apparent, and redesign may be necessary in the light of soil conditions found. The responsibility for establishing the soil and sub-soil conditions rests with the contractor.

PLEASE NOTE:

Stonework detailed design & support are contractors design proportion.

These elevation & details are for design intent only.

T1	10.12.25	Initial Issue	TC
Rev	Date	Description	Initials

TENDER / CONDITION DISCHARGE

PROJECT Tottenham House - Picture Gallery

TITLE: Stonework - Pavilion Cornice

SCALE: 1:5 @A3

DATE: May 2025

DRAWING No: THB047-ADA-PG-XX-DR-A-5105

DRAWN BY: CL

ADAM ARCHITECTURE

OLD HYDE HOUSE, 75 HYDE STREET
WINCHESTER, HANTS, SO23 7DW, TEL. 01962 843843


WEST WING, SOMERSET HOUSE, STRAND
LONDON, WC2R 1LA, TEL. 020 7841 0140

www.adamarchitecture.com contact@adamarchitecture.com



Scale 1:5

Adjacent Properties and Boundaries are shown for illustrative purposes only and have not been surveyed unless otherwise stated.
All areas shown are approximate and should be verified before forming the basis of a decision.
Do not scale other than for Planning Application purposes.
All dimensions must be checked by the contractor before commencing work on site.
No deviation from this drawing will be permitted without the prior written consent of the Architect.
The copyright of this drawing remains with the Architect and may not be reproduced in any form without prior written consent.
Ground Floor Slabs, Foundations, Sub-Structures, etc. All work below ground level is shown provisionally. Inspection of ground condition is essential prior to work commencing.
Reassessment is essential when the ground conditions are apparent, and redesign may be necessary in the light of soil conditions found. The responsibility for establishing the soil and sub-soil conditions rests with the contractor.

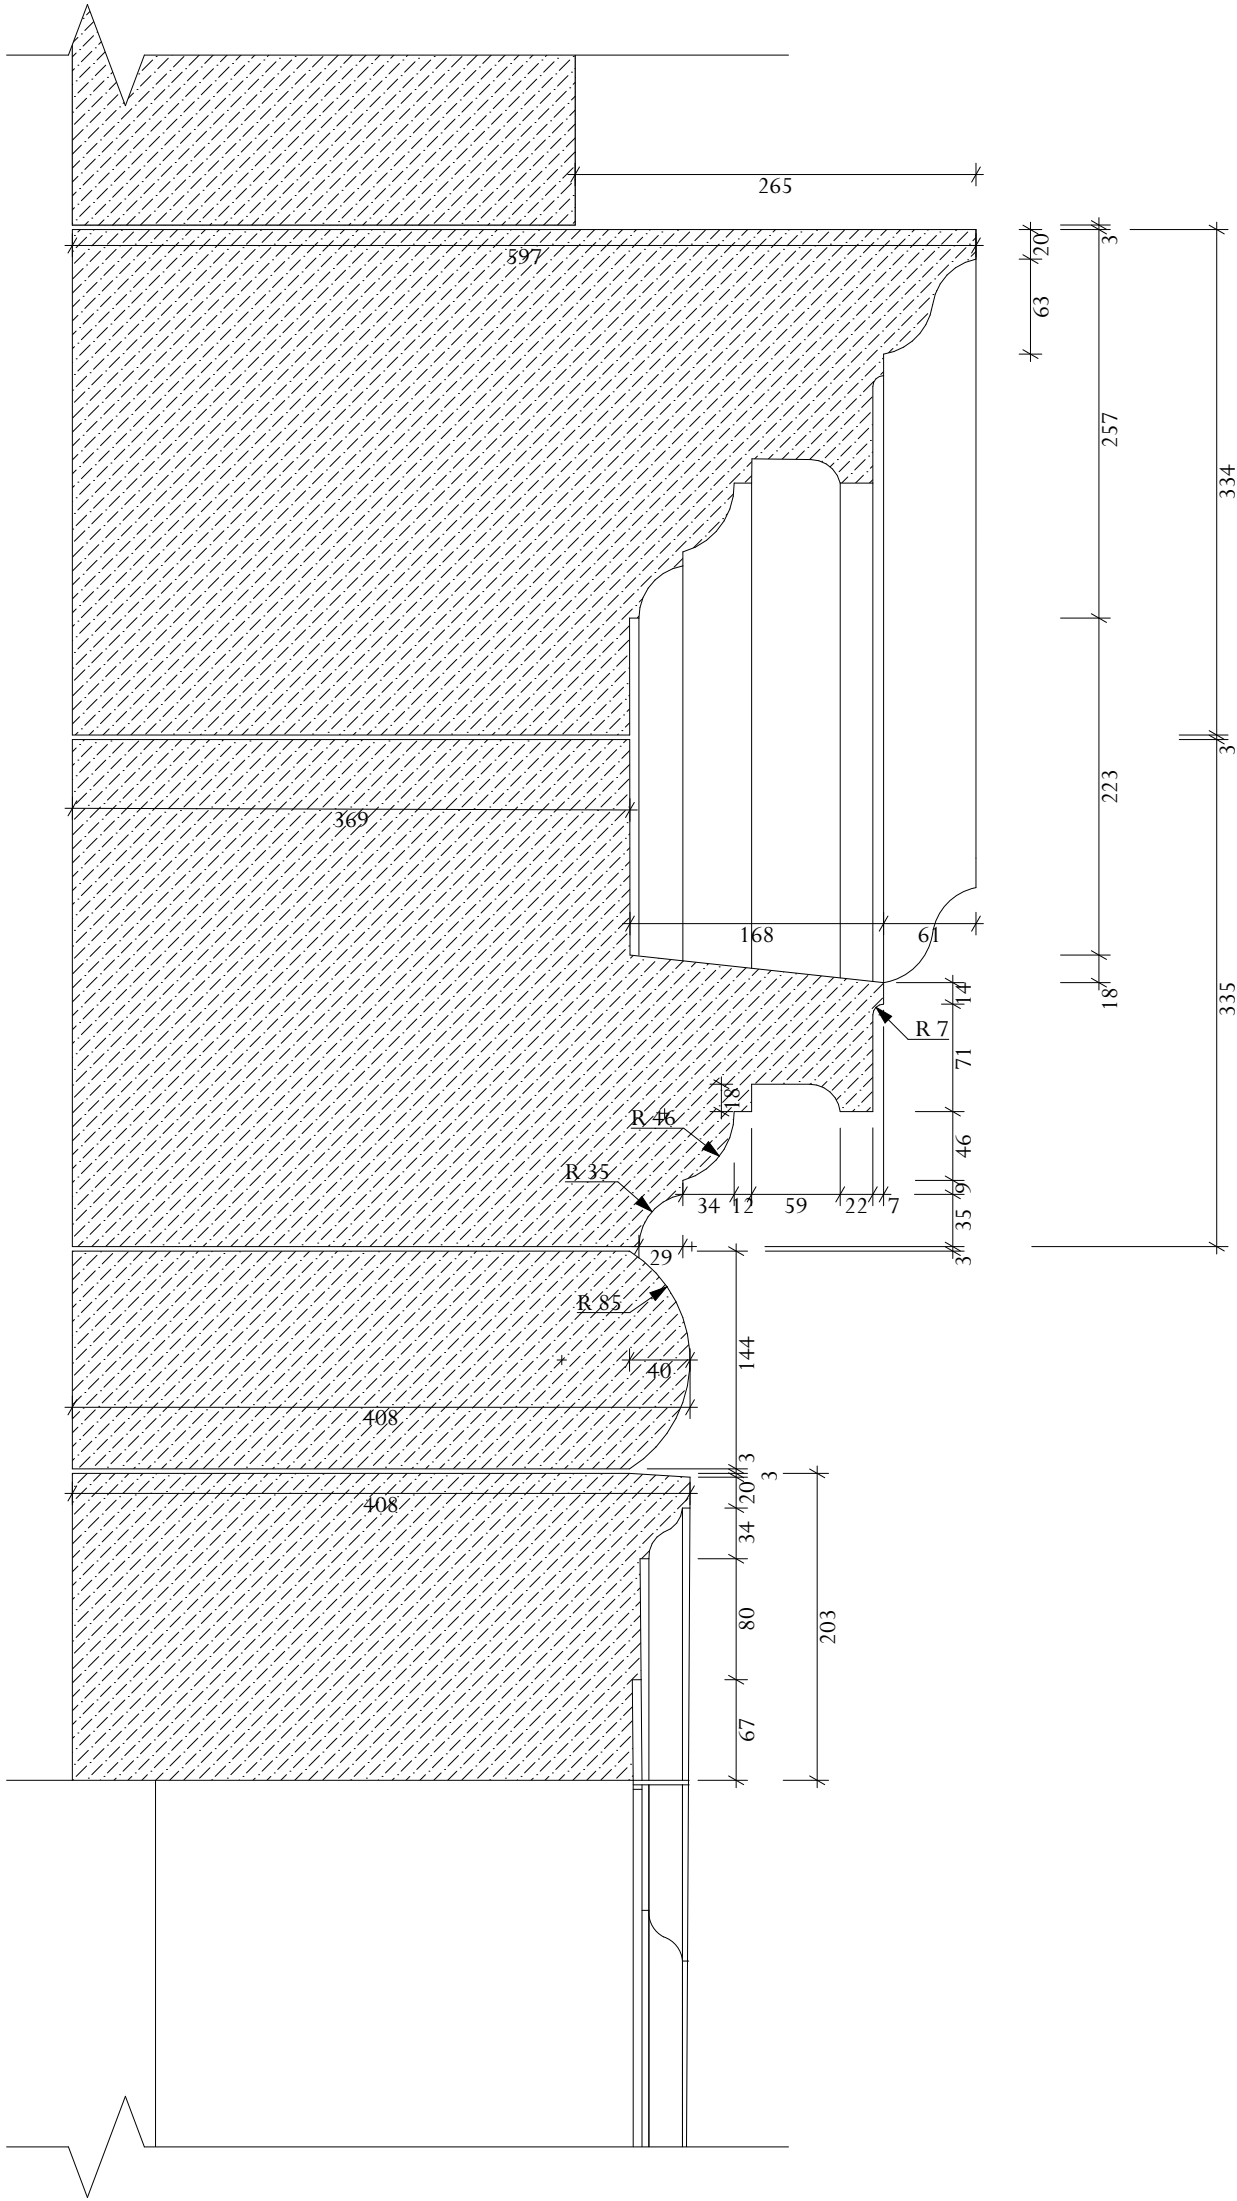

PLEASE NOTE:

Stonework detailed design & support are contractors design proportion.

These elevation & details are for design intent only.

T1	10.12.25	Initial Issue	TC
Rev	Date	Description	Initials

TENDER / CONDITION DISCHARGE

PROJECT: Tottenham House - Picture Gallery

TITLE: Stonework - Pavilion Pediment

SCALE: 1:5 @A3

DATE: May 2025

DRAWING No: THB047-ADA-PG-XX-DR-A-5106


DRAWN BY: CL

ADAM ARCHITECTURE

OLD HYDE HOUSE, 75 HYDE STREET
WINCHESTER, HANTS, SO23 7DW, TEL. 01962 843843

WEST WING, SOMERSET HOUSE, STRAND
LONDON, WC2R 1LA, TEL. 020 7841 0140

www.adamarchitecture.com contact@adamarchitecture.com

 


Scale 1:10

Adjacent Properties and Boundaries are shown for illustrative purposes only and have not been surveyed unless otherwise stated.
All areas shown are approximate and should be verified before forming the basis of a decision.
Do not scale other than for Planning Application purposes.
All dimensions must be checked by the contractor before commencing work on site.
No deviation from this drawing will be permitted without the prior written consent of the Architect.
The copyright of this drawing remains with the Architect and may not be reproduced in any form without prior written consent.
Ground Floor Slabs, Foundations, Sub-Structures, etc. All work below ground level is shown provisionally. Inspection of ground condition is essential prior to work commencing.
Reassessment is essential when the ground conditions are apparent, and redesign may be necessary in the light of soil conditions found. The responsibility for establishing the soil and sub-soil conditions rests with the contractor.


PLEASE NOTE:

Stonework detailed design & support are contractors design proportion.


These elevation & details are for design intent only.

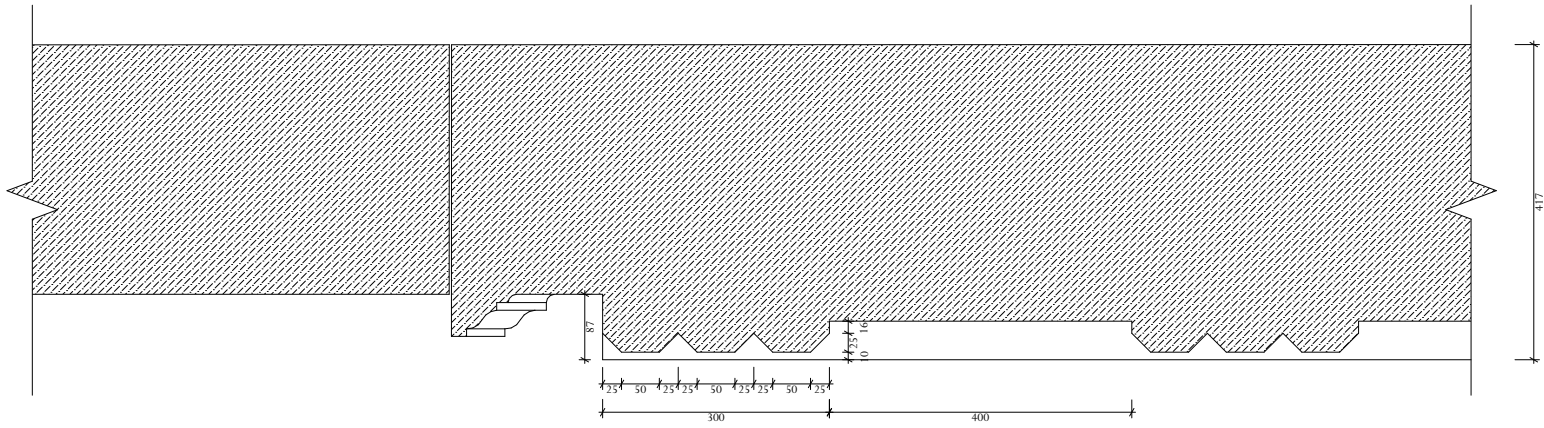


SECTION THROUGH FRIEZE ABOVE DOORWAY

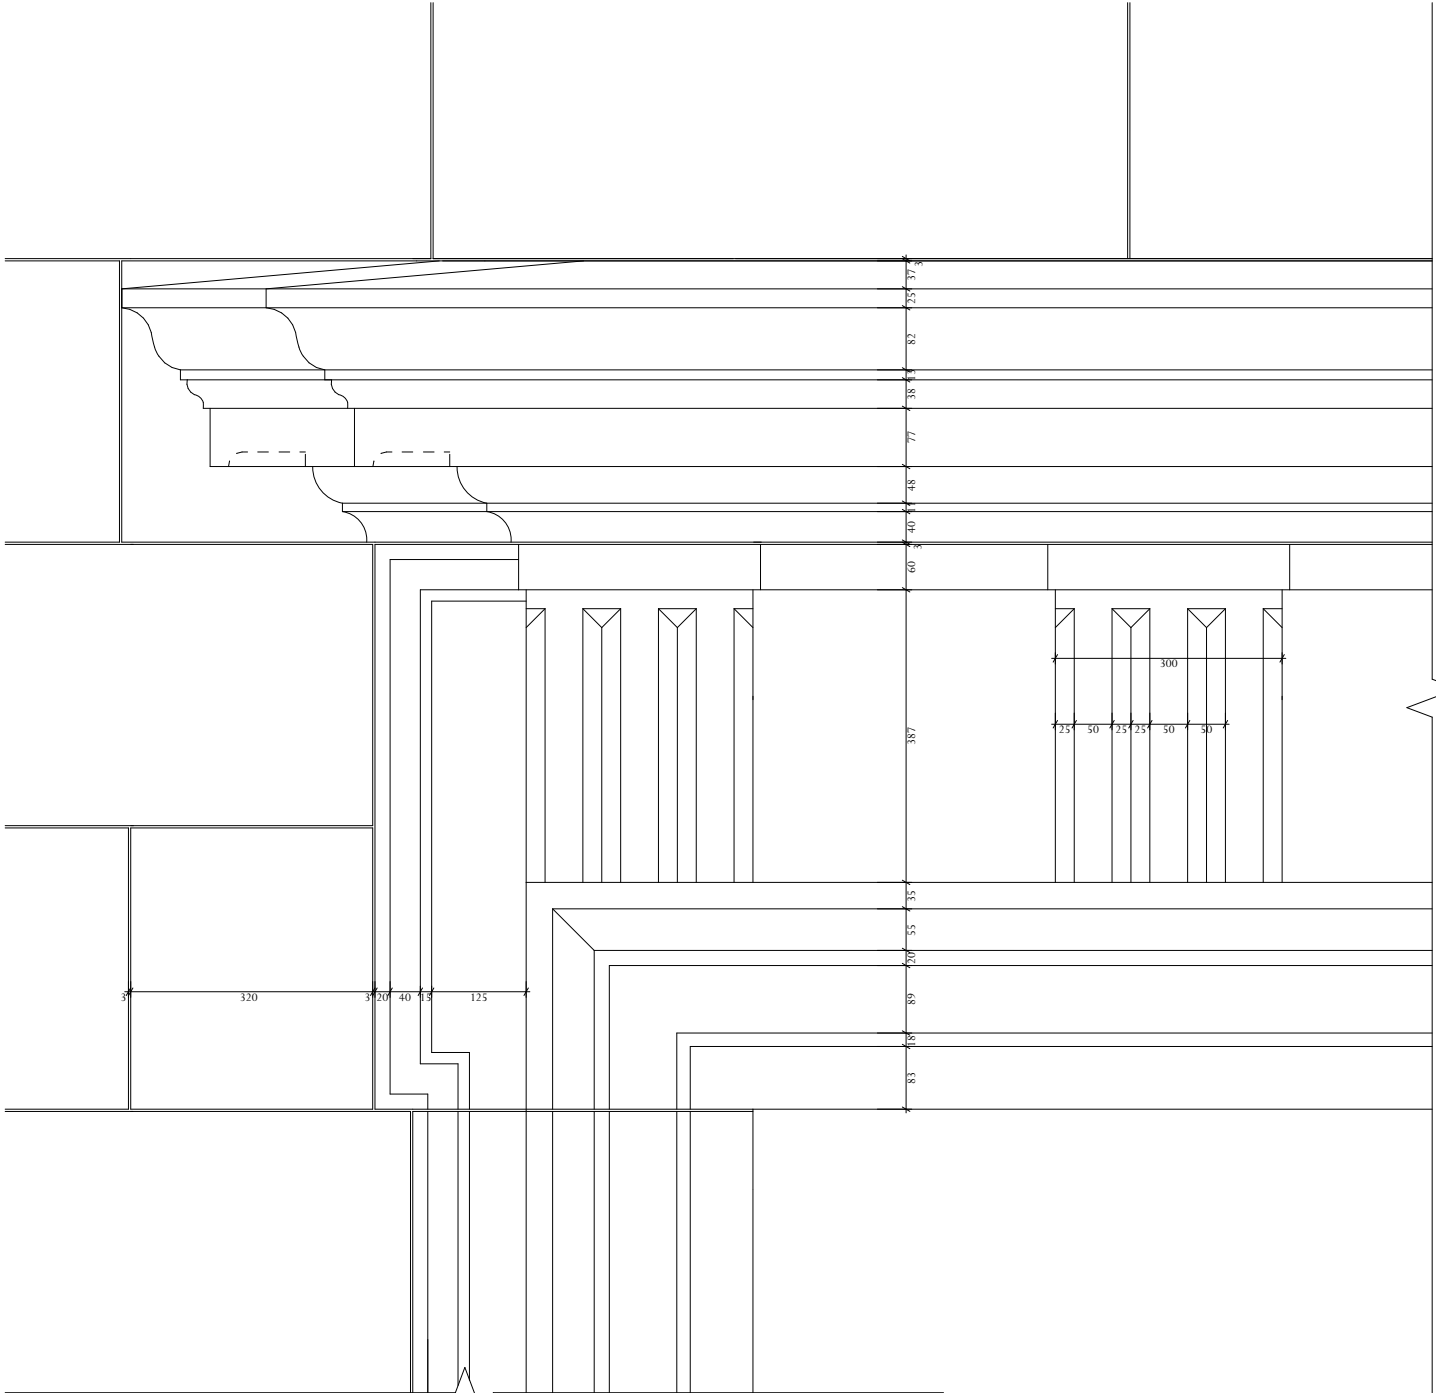


DOOR SURROUND TOP CORNER ELEVATION

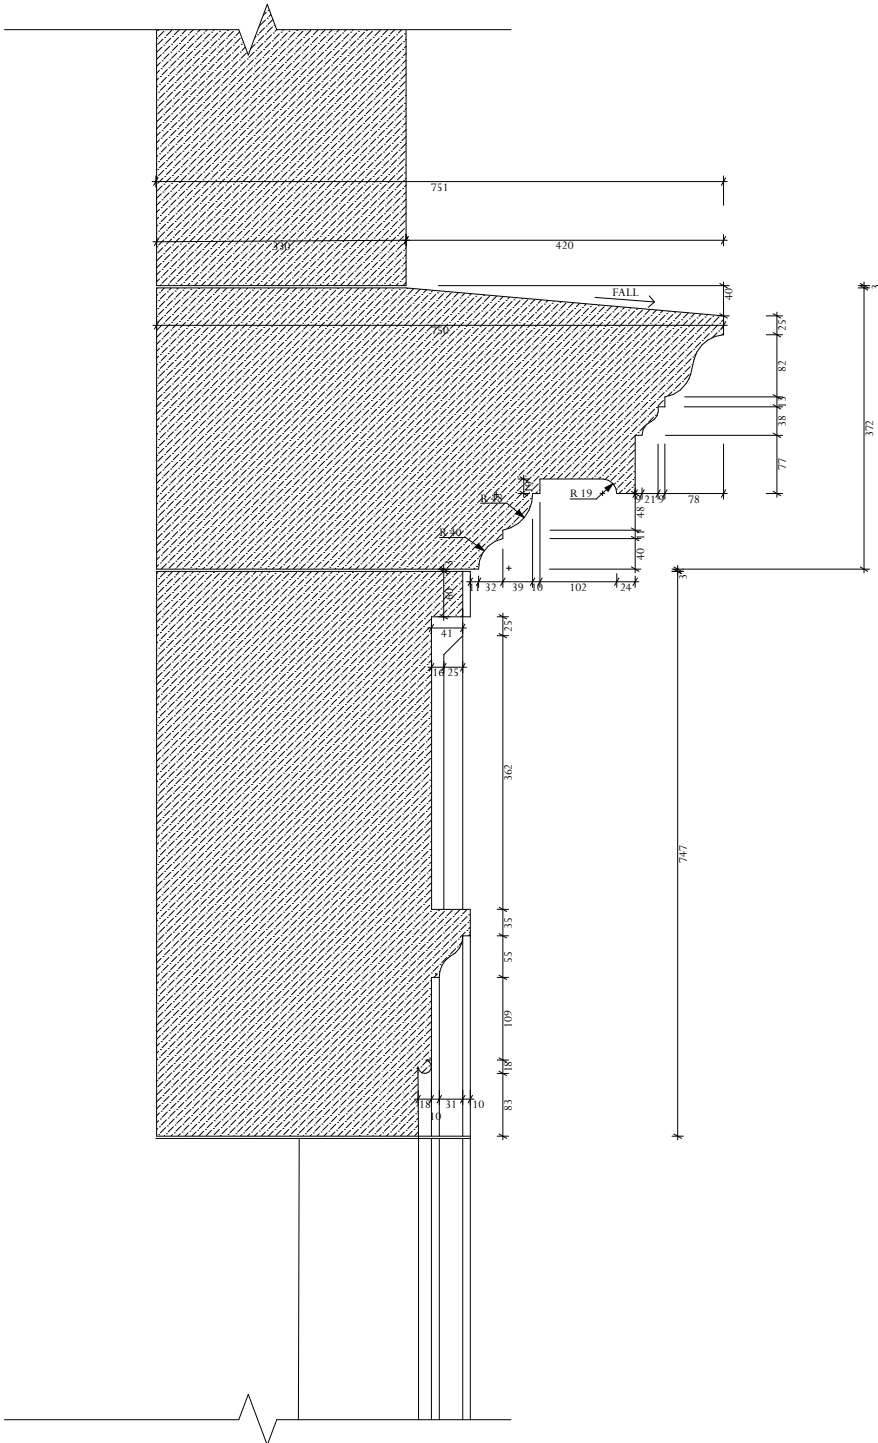


CENTRED SECTION THROUGH DOOR SURROUND

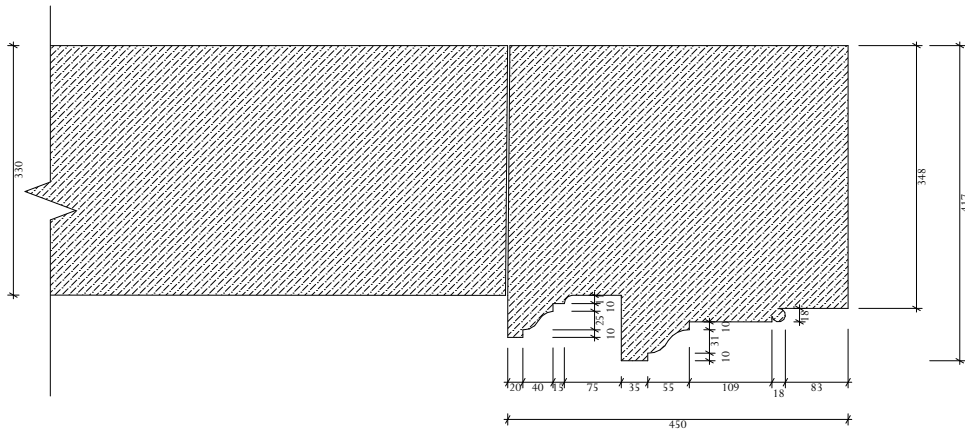


SECTION THROUGH ARCHITRAVE

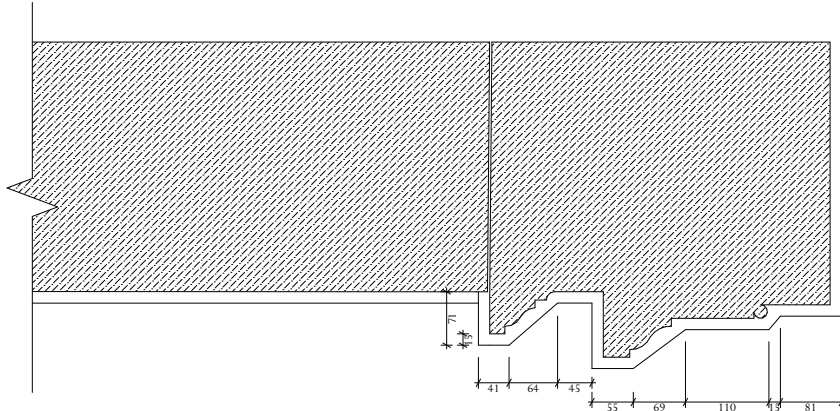

PLINTH BLOCK PLAN

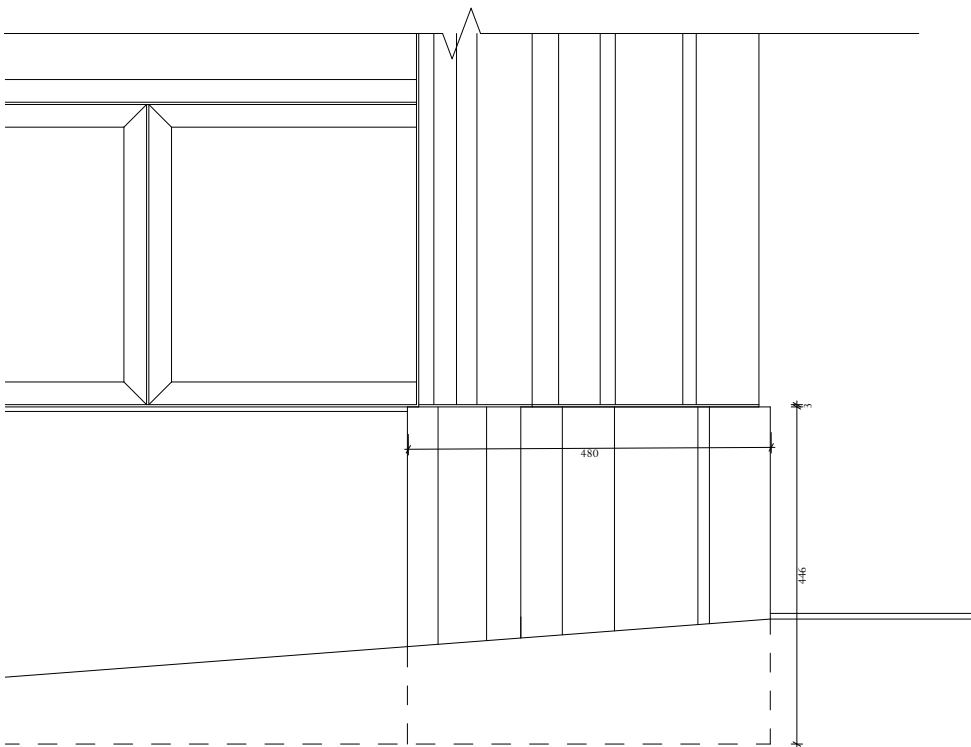

PLINTH BLOCK ELEVATION

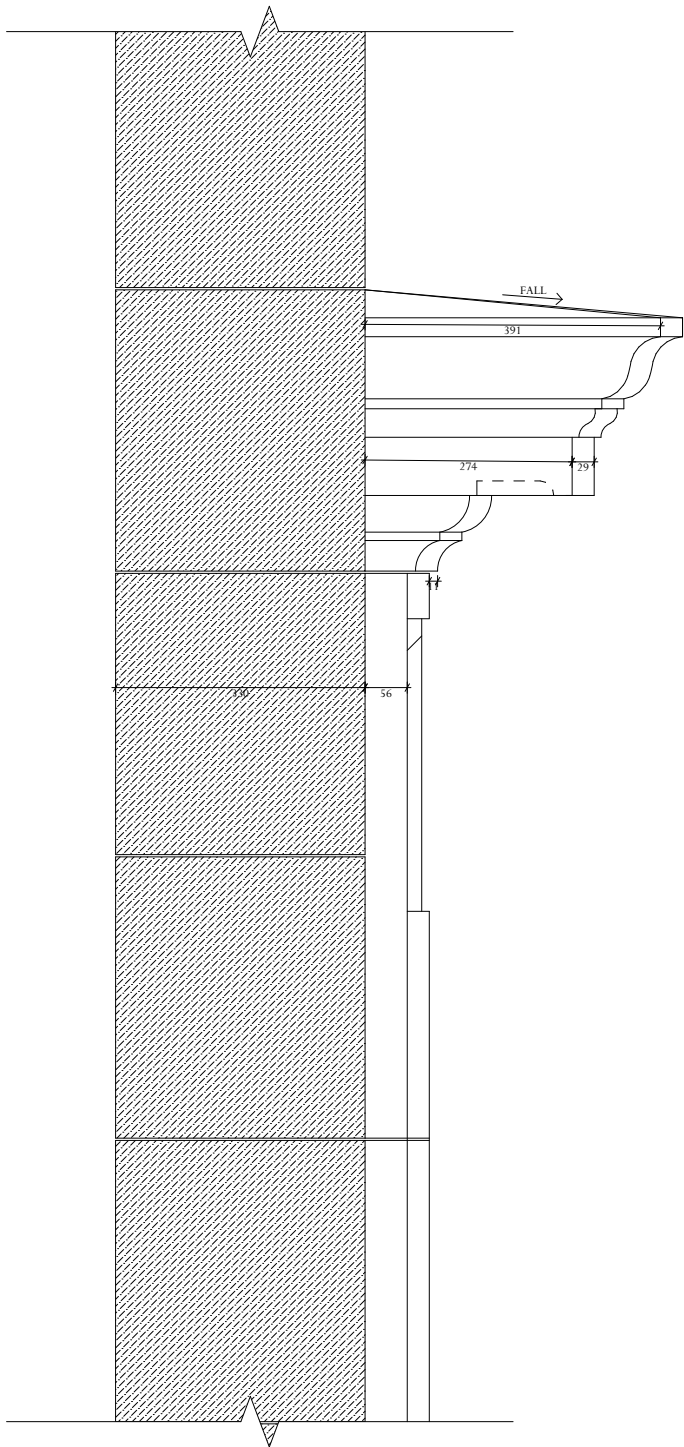

SIDE ELEVATION OF DOOR SURROUND

T1	10.12.25	Initial Issue	TC
Rev	Date	Description	Initials

TENDER / CONDITION DISCHARGE

PROJECT Tottenham House - Picture Gallery


TITLE: Stonework - East Pavilion Doorway

SCALE: 1:10 @A2

DATE: May 2025

DRAWING No: THB047-ADA-PG-XX-DR-A-5107

DRAWN BY: CL

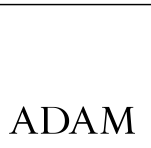


ADAM ARCHITECTURE


OLD HYDE HOUSE, 75 HYDE STREET
WINCHESTER, HANTS. SO23 7DW. TEL. 01962 845845

WEST WING, SOMERSET HOUSE, STRAND
LONDON, WC2R 1LA. TEL. 020 7841 0140


www.adamarchitecture.com contact@adamarchitecture.com

 


Scale 1:10

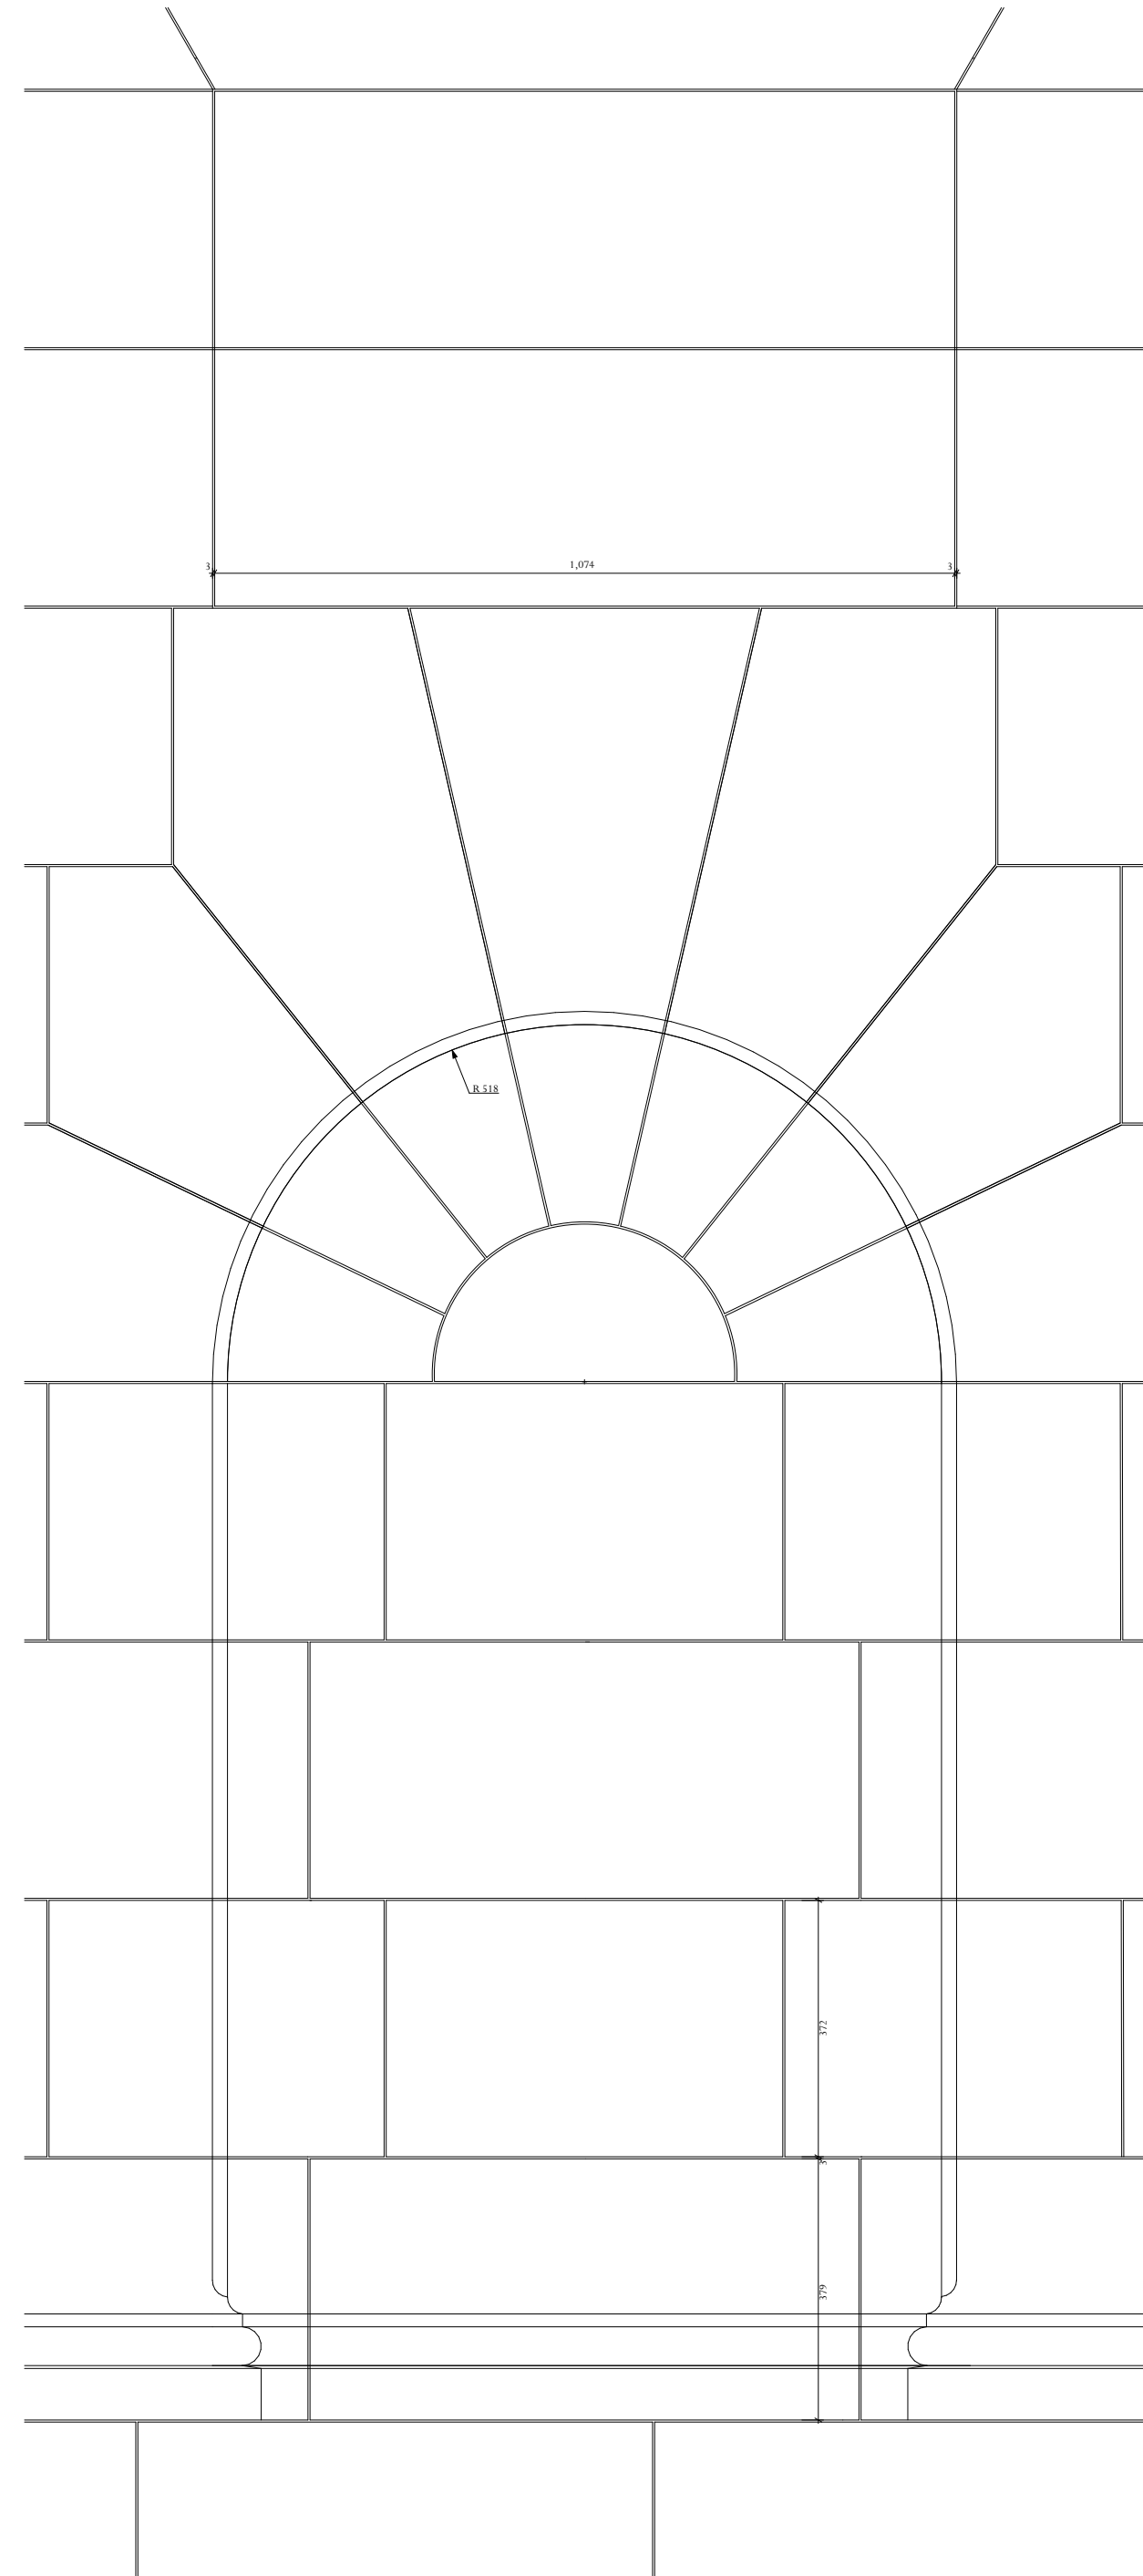

PAVILION NICHE AND SQUARE RECESS ELEVATION

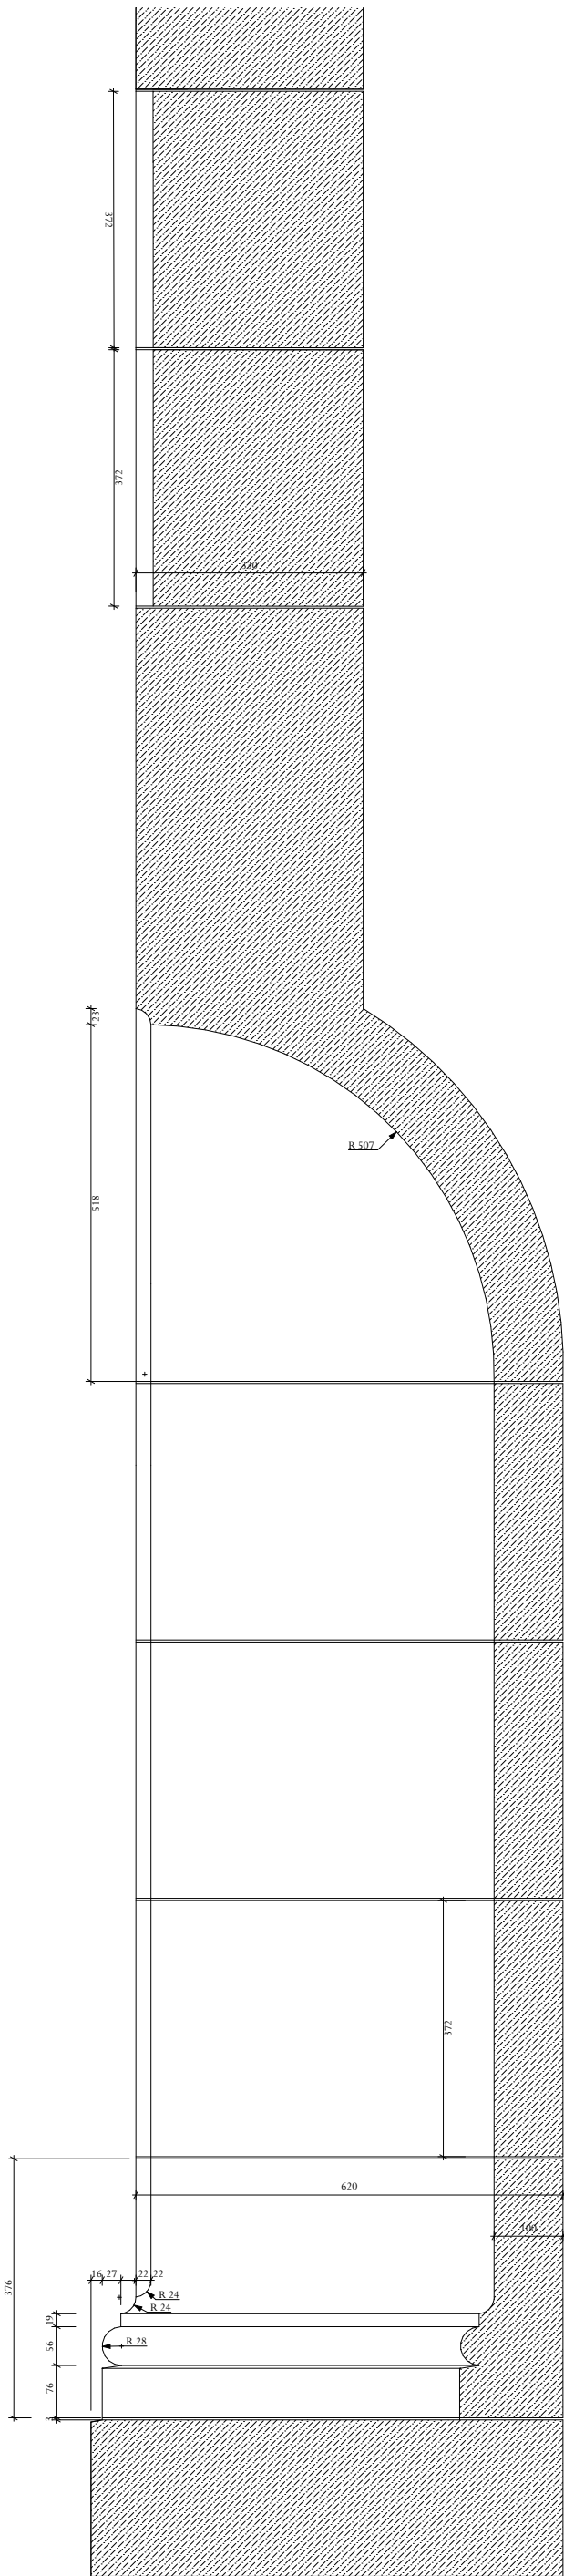

PAVILION NICHE AND SQUARE RECESS SECTION

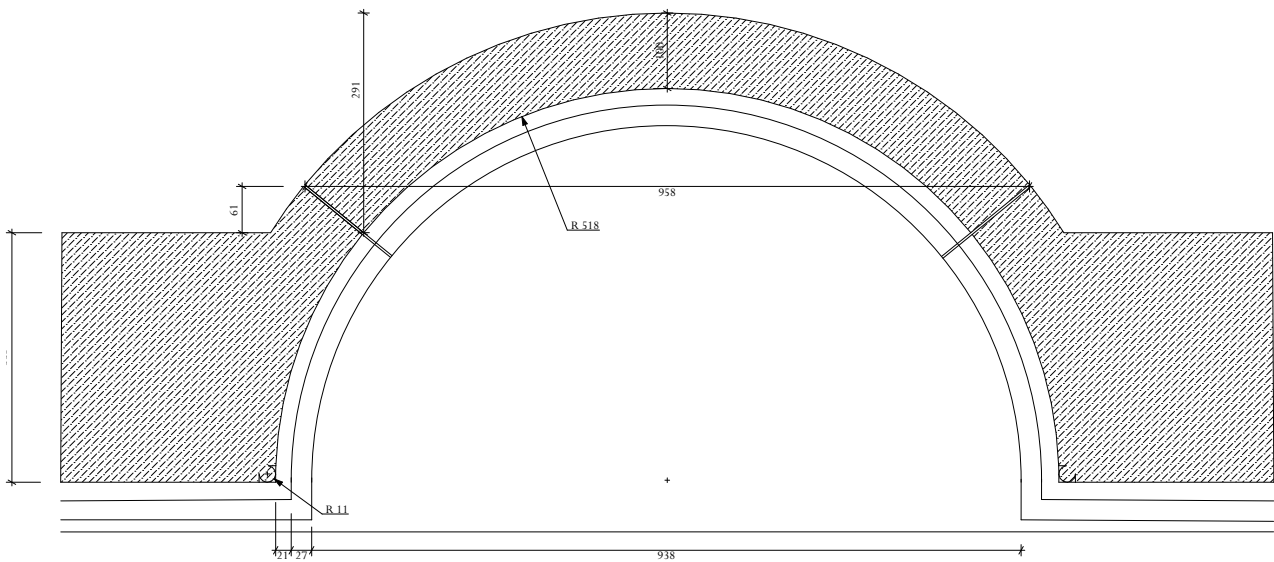

PAVILION NICHE PLAN

Adjacent Properties and Boundaries are shown for illustrative purposes only and have not been surveyed unless otherwise stated.
All areas shown are approximate and should be verified before forming the basis of a decision.
Do not scale other than for Planning Application purposes.
All dimensions must be checked by the contractor before commencing work on site.
No deviation from this drawing will be permitted without the prior written consent of the Architect.
The copyright of this drawing remains with the Architect and may not be reproduced in any form without prior written consent.
Ground Floor Slabs, Foundations, Sub-Structures, etc. All work below ground level is shown provisionally. Inspection of ground condition is essential prior to work commencing.
Reassessment is essential when the ground conditions are apparent, and redesign may be necessary in the light of soil conditions found. The responsibility for establishing the soil and sub-soil conditions rests with the contractor.

PLEASE NOTE:

Stonework detailed design & support are contractors design proportion.

These elevation & details are for design intent only.

T1	10.12.25	Initial Issue	TC
Rev	Date	Description	Initials

TENDER / CONDITION DISCHARGE

PROJECT Tottenham House - Picture Gallery


TITLE: Stonework - Pavilion Niche Section

SCALE: 1:10 @A2

DATE: May 2025

DRAWING No: THB047-ADA-PG-XX-DR-A-5108

DRAWN BY: CL



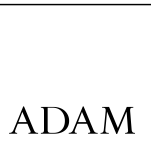


ADAM ARCHITECTURE

OLD HYDE HOUSE, 75 HYDE STREET
WINCHESTER, HANTS. SO25 7DW. TEL. 01962 845845


WEST WING, SOMERSET HOUSE, STRAND
LONDON, WC2R 1LA. TEL. 020 7841 0140

www.adamarchitecture.com contact@adamarchitecture.com

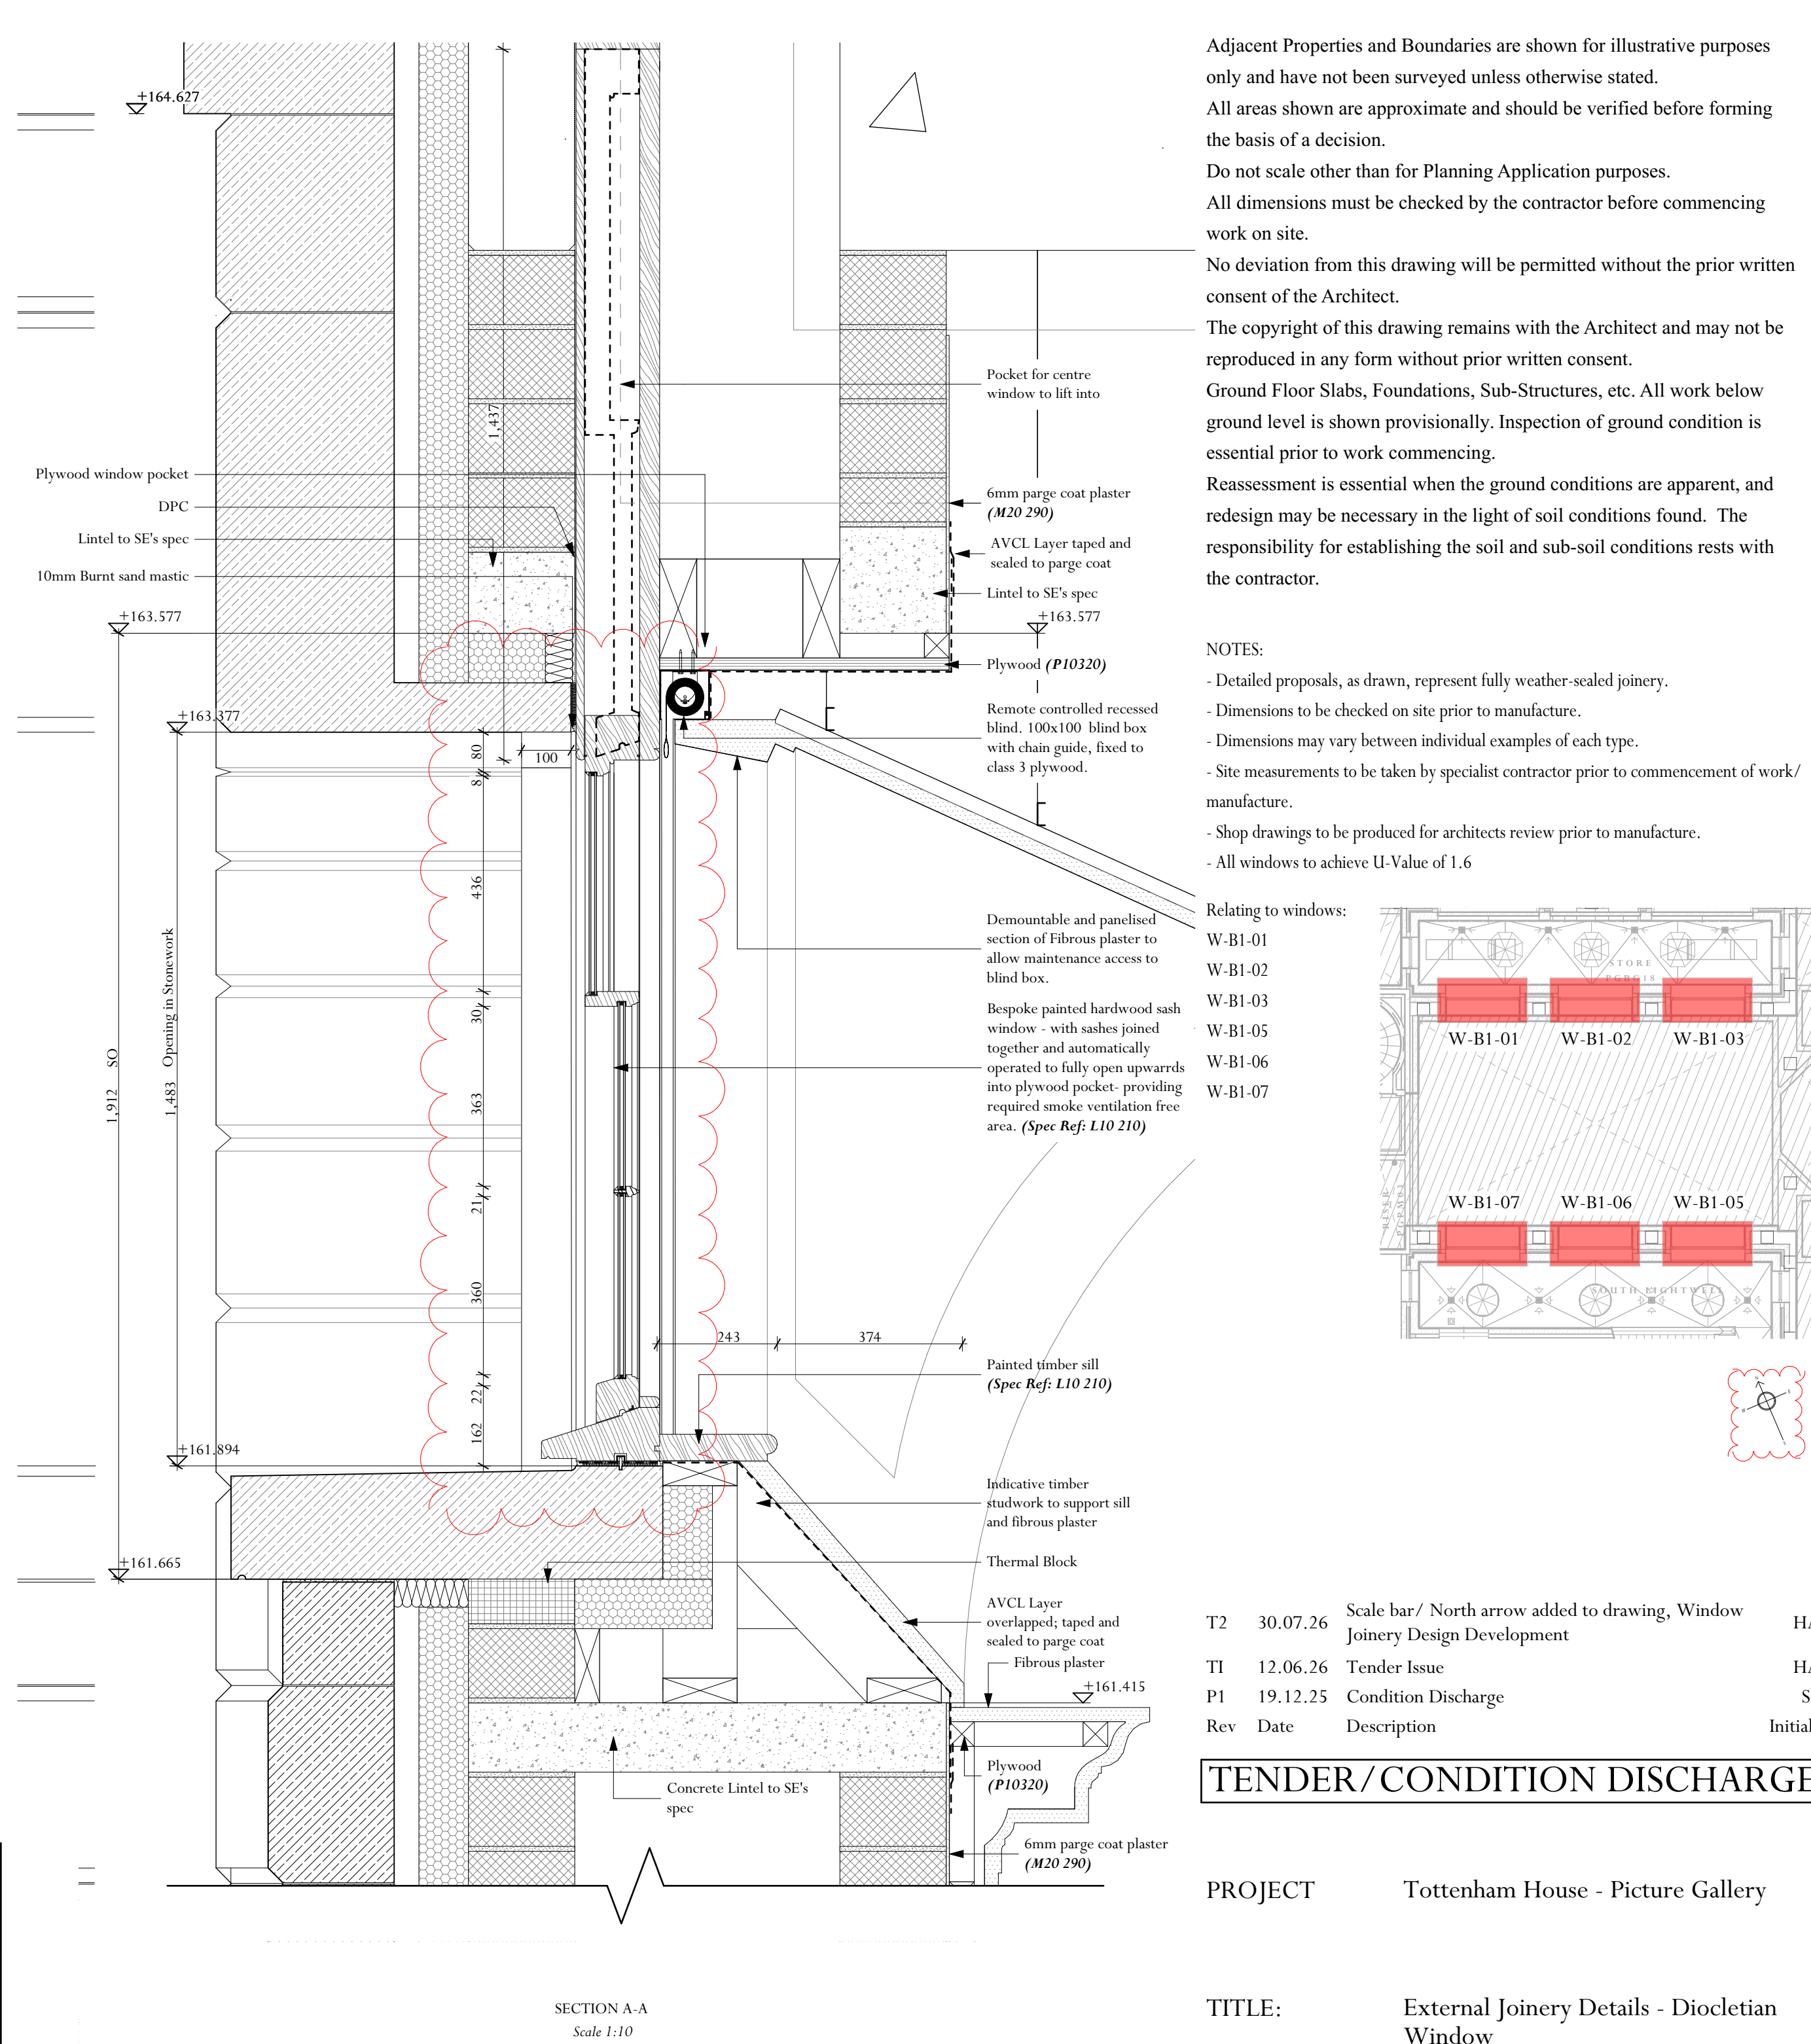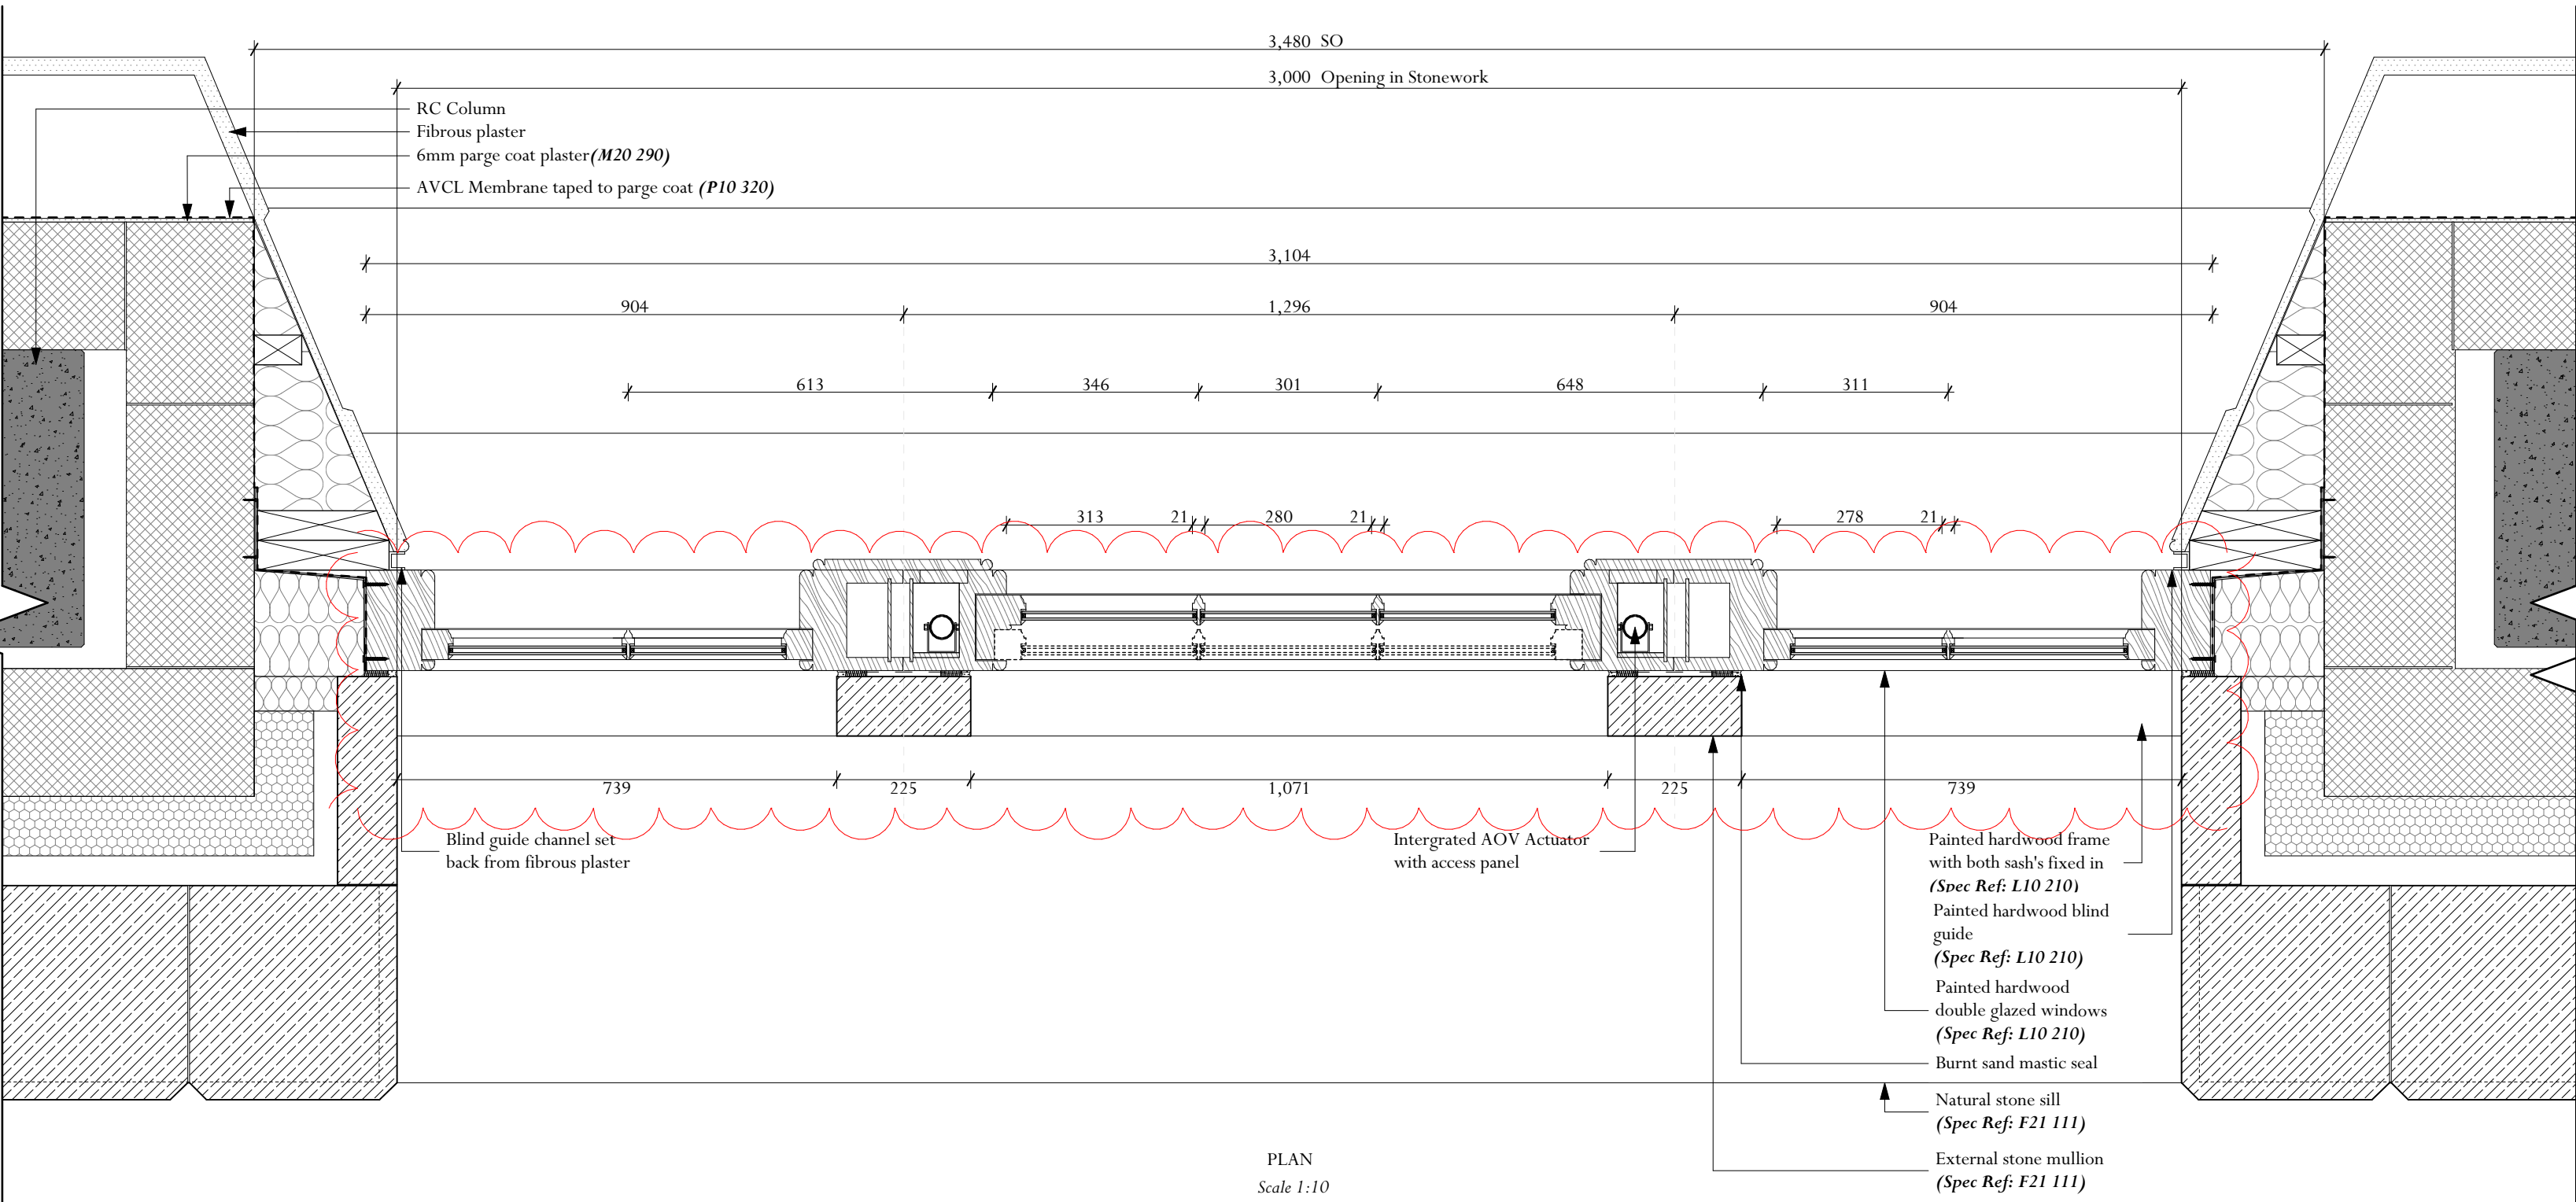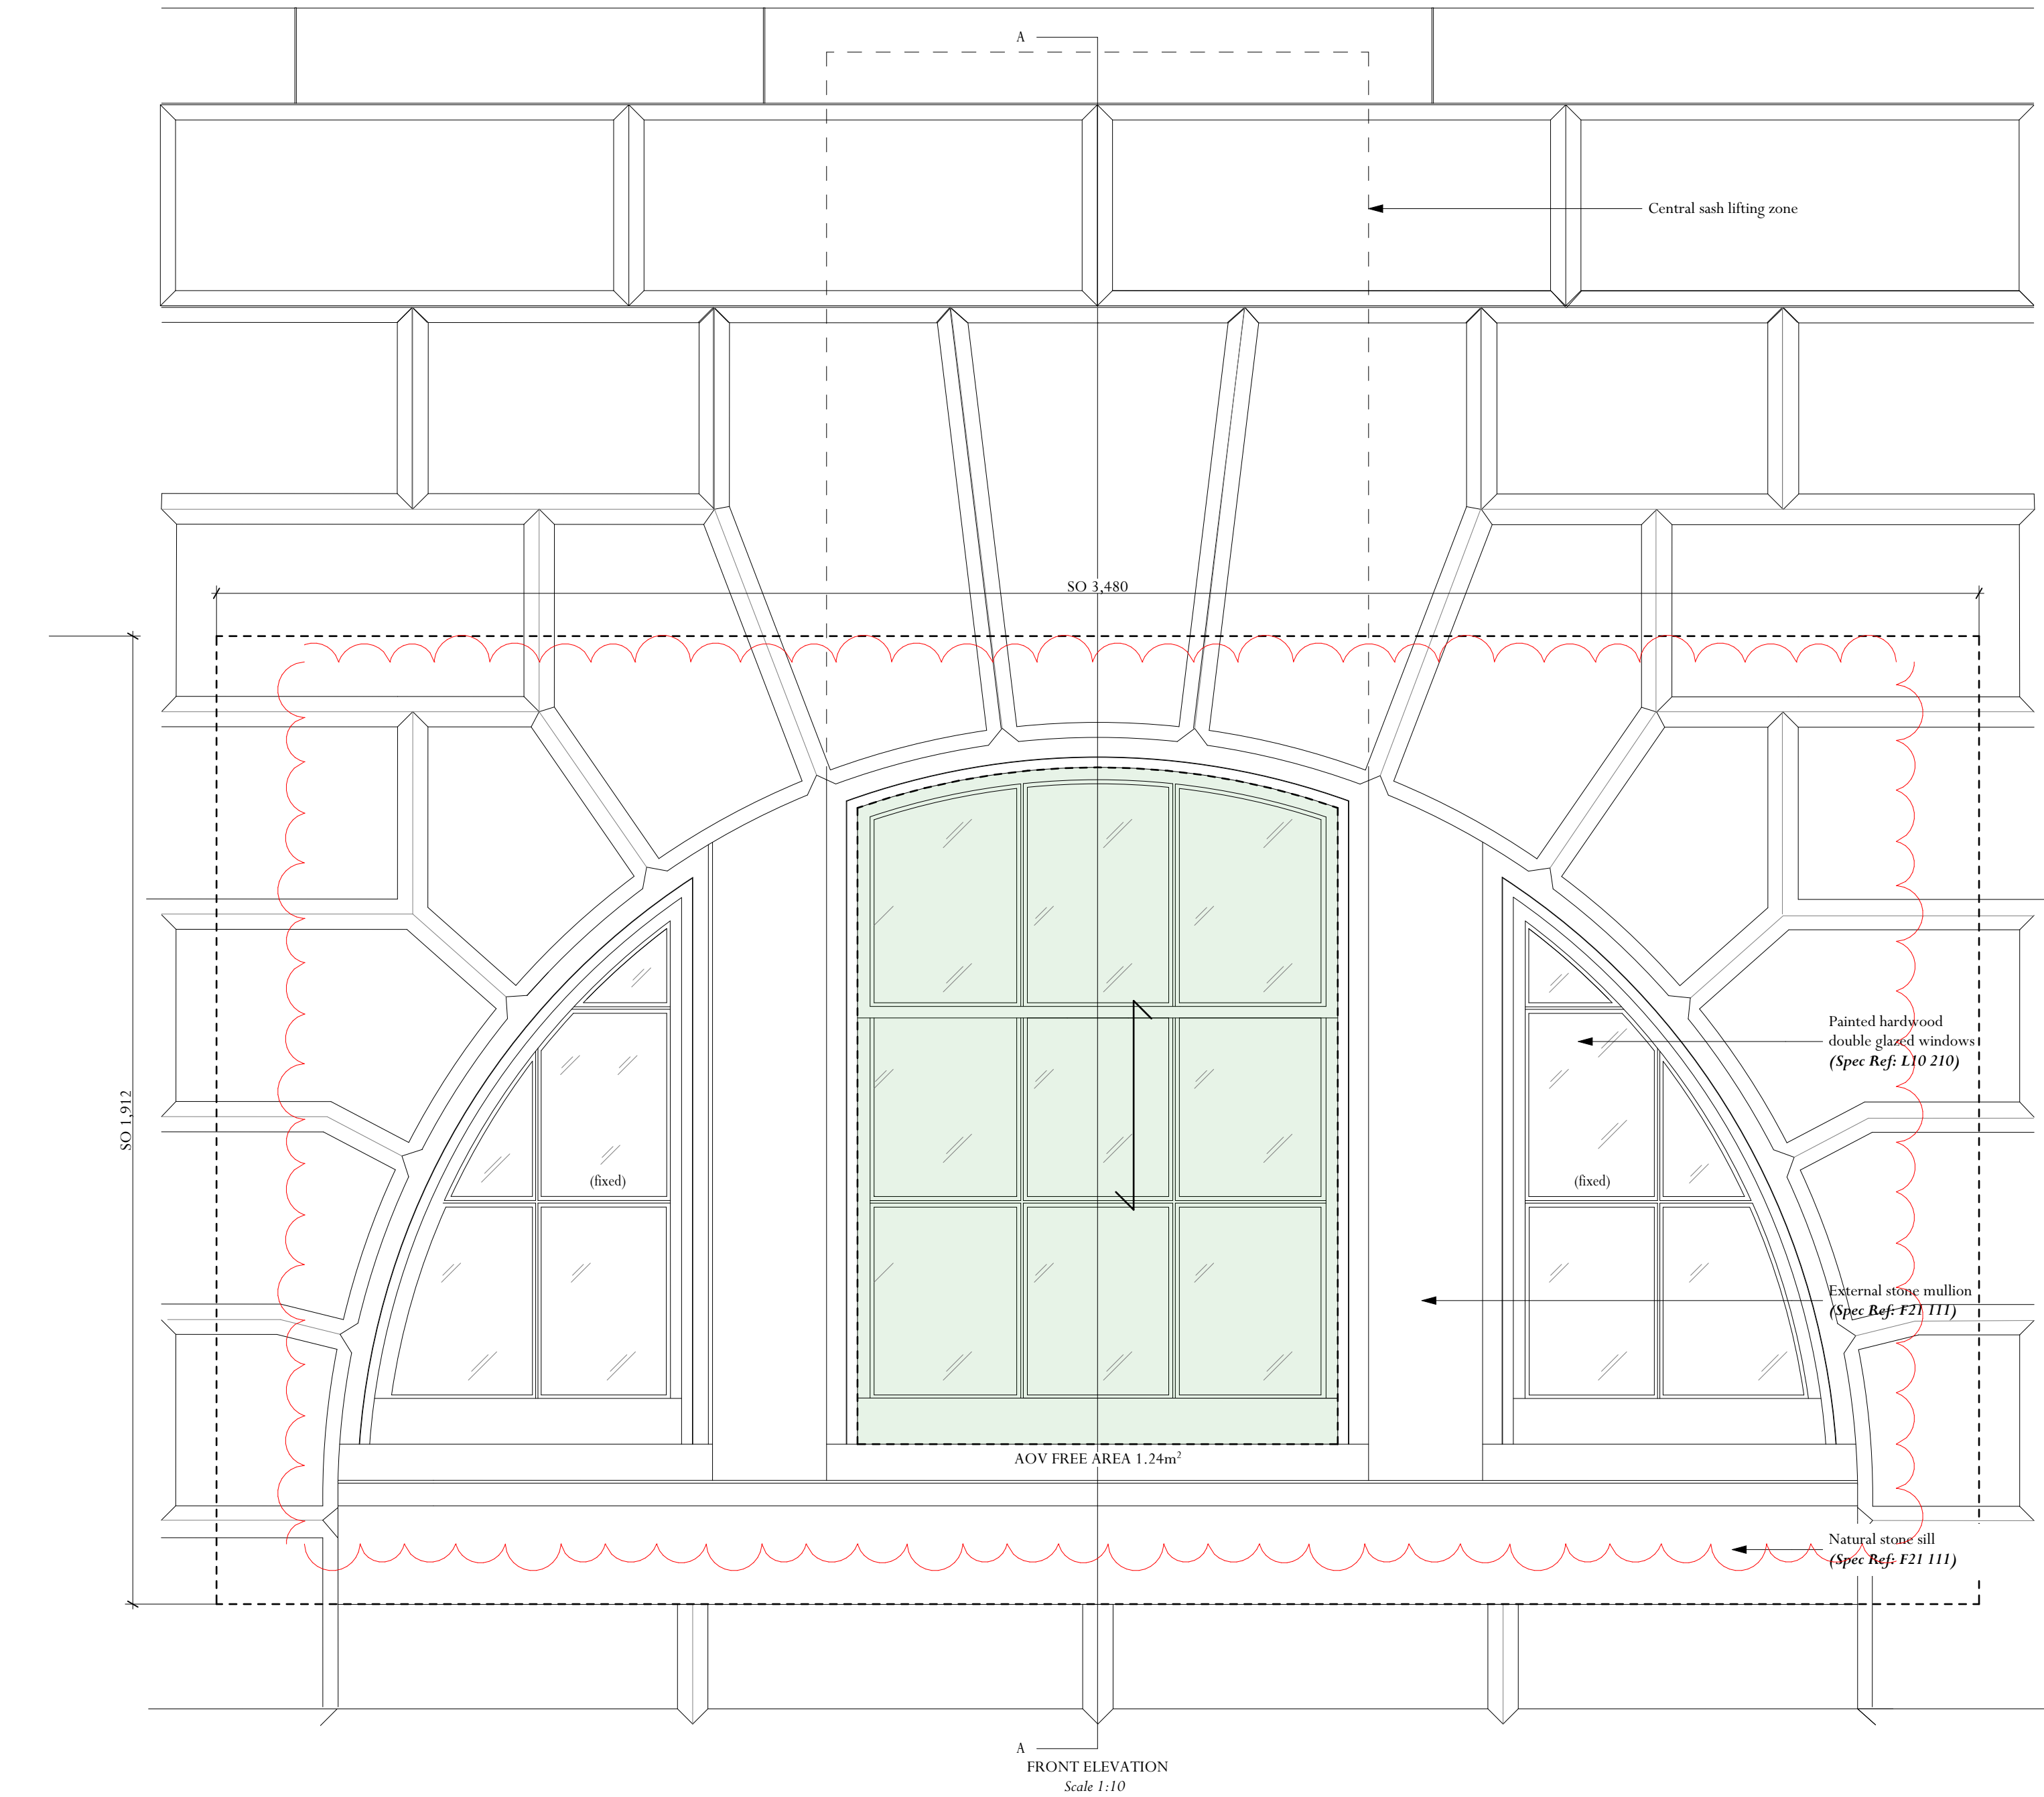

Adjacent Properties and Boundaries are shown for illustrative purposes only and have not been surveyed unless otherwise stated.
All areas shown are approximate and should be verified before forming the basis of a decision.
Do not scale other than for Planning Application purposes.
All dimensions must be checked by the contractor before commencing work on site.
No deviation from this drawing will be permitted without the prior written consent of the Architect.
The copyright of this drawing remains with the Architect and may not be reproduced in any form without prior written consent.
Ground Floor Slabs, Foundations, Sub-Structures, etc. All work below ground level is shown provisionally. Inspection of ground condition is essential prior to work commencing.
Reassessment is essential when the ground conditions are apparent, and redesign may be necessary in the light of soil conditions found. The responsibility for establishing the soil and sub-soil conditions rests with the contractor.

- NOTES:
- Detailed proposals, as drawn, represent fully weather-sealed joinery.
 - Dimensions to be checked on site prior to manufacture.
 - Dimensions may vary between individual examples of each type.
 - Site measurements to be taken by specialist contractor prior to commencement of work/manufacture.
 - Shop drawings to be produced for architects review prior to manufacture.
 - All windows to achieve U-Value of 1.6

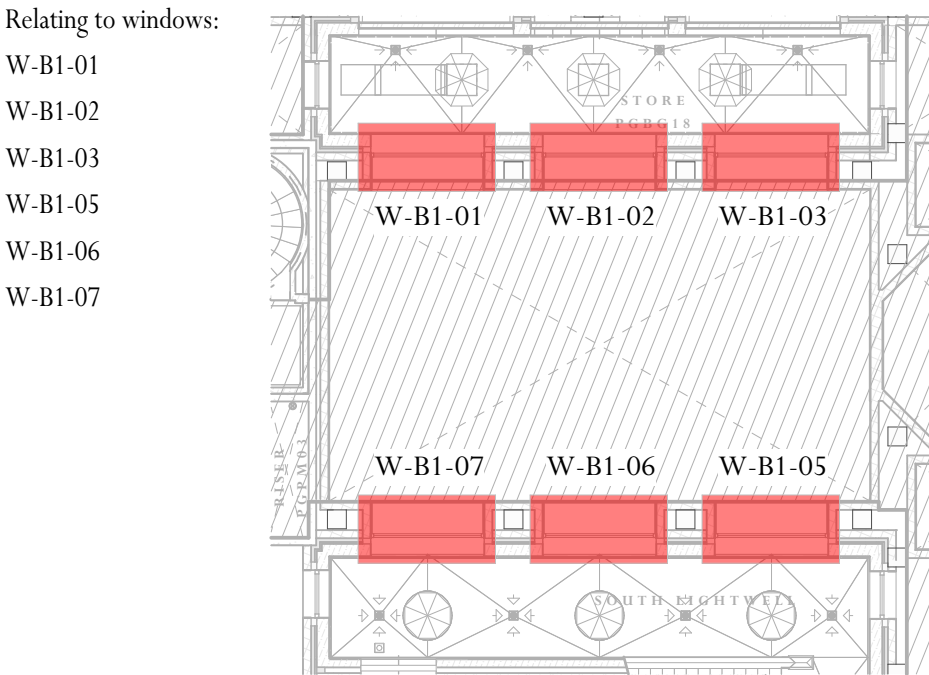

T2	30.07.26	Scale bar/ North arrow added to drawing, Window Joinery Design Development	HA
TI	12.06.26	Tender Issue	HA
P1	19.12.25	Condition Discharge	SF
Rev	Date	Description	Initials

TENDER/CONDITION DISCHARGE

PROJECT Tottenham House - Picture Gallery

TITLE: External Joinery Details - Diocletian Window

SCALE: 1:10 @A1

DATE: April 2025

DRAWING No: THB047-ADA-PG-XX-DR-A-5110


DRAWN BY: KG




OLD HYDE HOUSE, 75 HYDE STREET
WINCHESTER, HANTS, SO23 7DW, TEL. 01962 843843

WEST WING, SOMERSET HOUSE, STRAND
LONDON, WC2R 1LA, TEL. 020 7841 0140

www.adamarchitecture.com contact@adamarchitecture.com

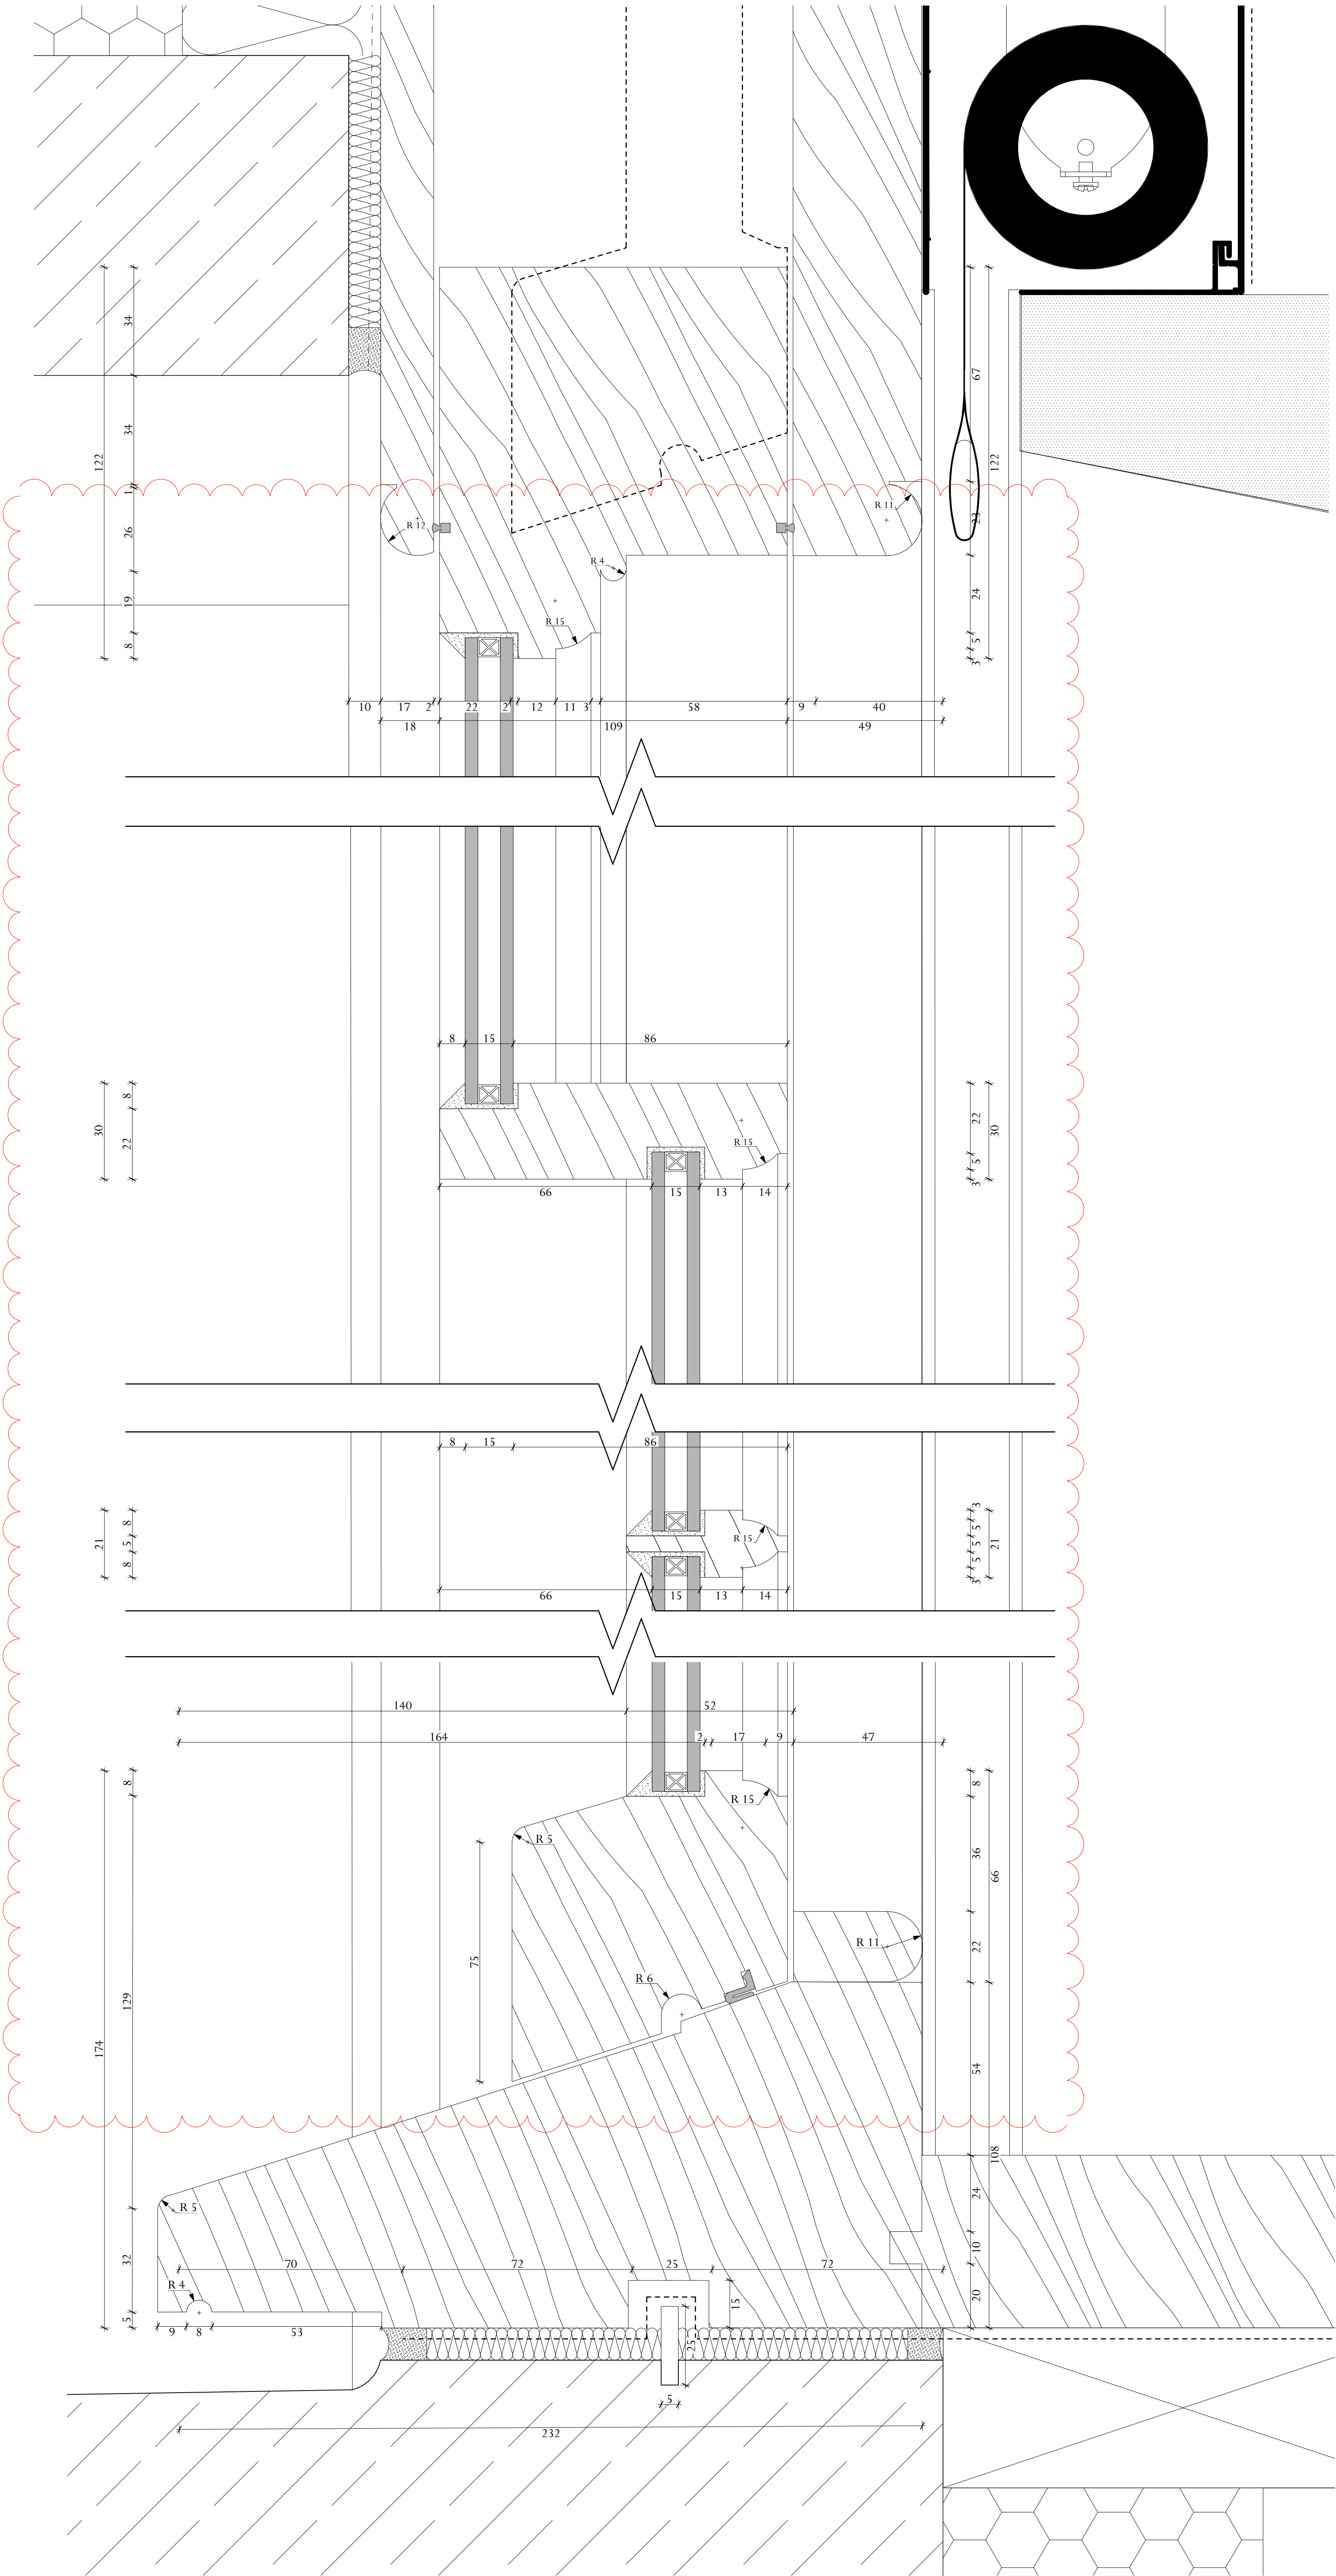

Adjacent Properties and Boundaries are shown for illustrative purposes only and have not been surveyed unless otherwise stated.
All areas shown are approximate and should be verified before forming the basis of a decision.
Do not scale other than for Planning Application purposes.
All dimensions must be checked by the contractor before commencing work on site.
No deviation from this drawing will be permitted without the prior written consent of the Architect.
The copyright of this drawing remains with the Architect and may not be reproduced in any form without prior written consent.
Ground Floor Slabs, Foundations, Sub-Structures, etc. All work below ground level is shown provisionally. Inspection of ground condition is essential prior to work commencing.
Reassessment is essential when the ground conditions are apparent, and redesign may be necessary in the light of soil conditions found. The responsibility for establishing the soil and sub-soil conditions rests with the contractor.

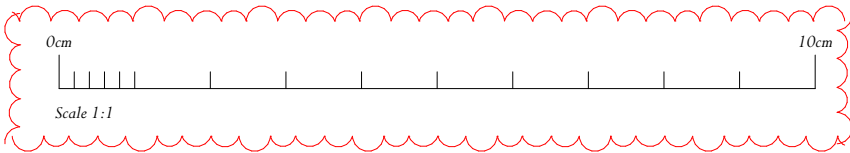

T2	30.07.26	Scale bar/ North arrow added to drawing, Window Joinery Design Development	HA
TI	12.06.26	Tender Issue	HA
P1	19.12.25	Condition Discharge	SF
Rev	Date	Description	Initials

TENDER/CONDITION DISCHARGE

PROJECT Tottenham House - Picture Gallery

TITLE: External Joinery Details - Diocletian Window Head & Cill

SCALE: 1:1, 1:10 @A1

DATE: April 2025

DRAWING No: 6150-ADAM-PG-XX-DR-A-5111


DRAWN BY: KG

ADAM ARCHITECTURE

OLD HYDE HOUSE, 75 HYDE STREET
WINCHESTER, HANTS, SO23 7DW, TEL. 01962 843843

WEST WING, SOMERSET HOUSE, STRAND
LONDON, WC2R 1LA, TEL. 020 7841 0140

www.adamarchitecture.com contact@adamarchitecture.com

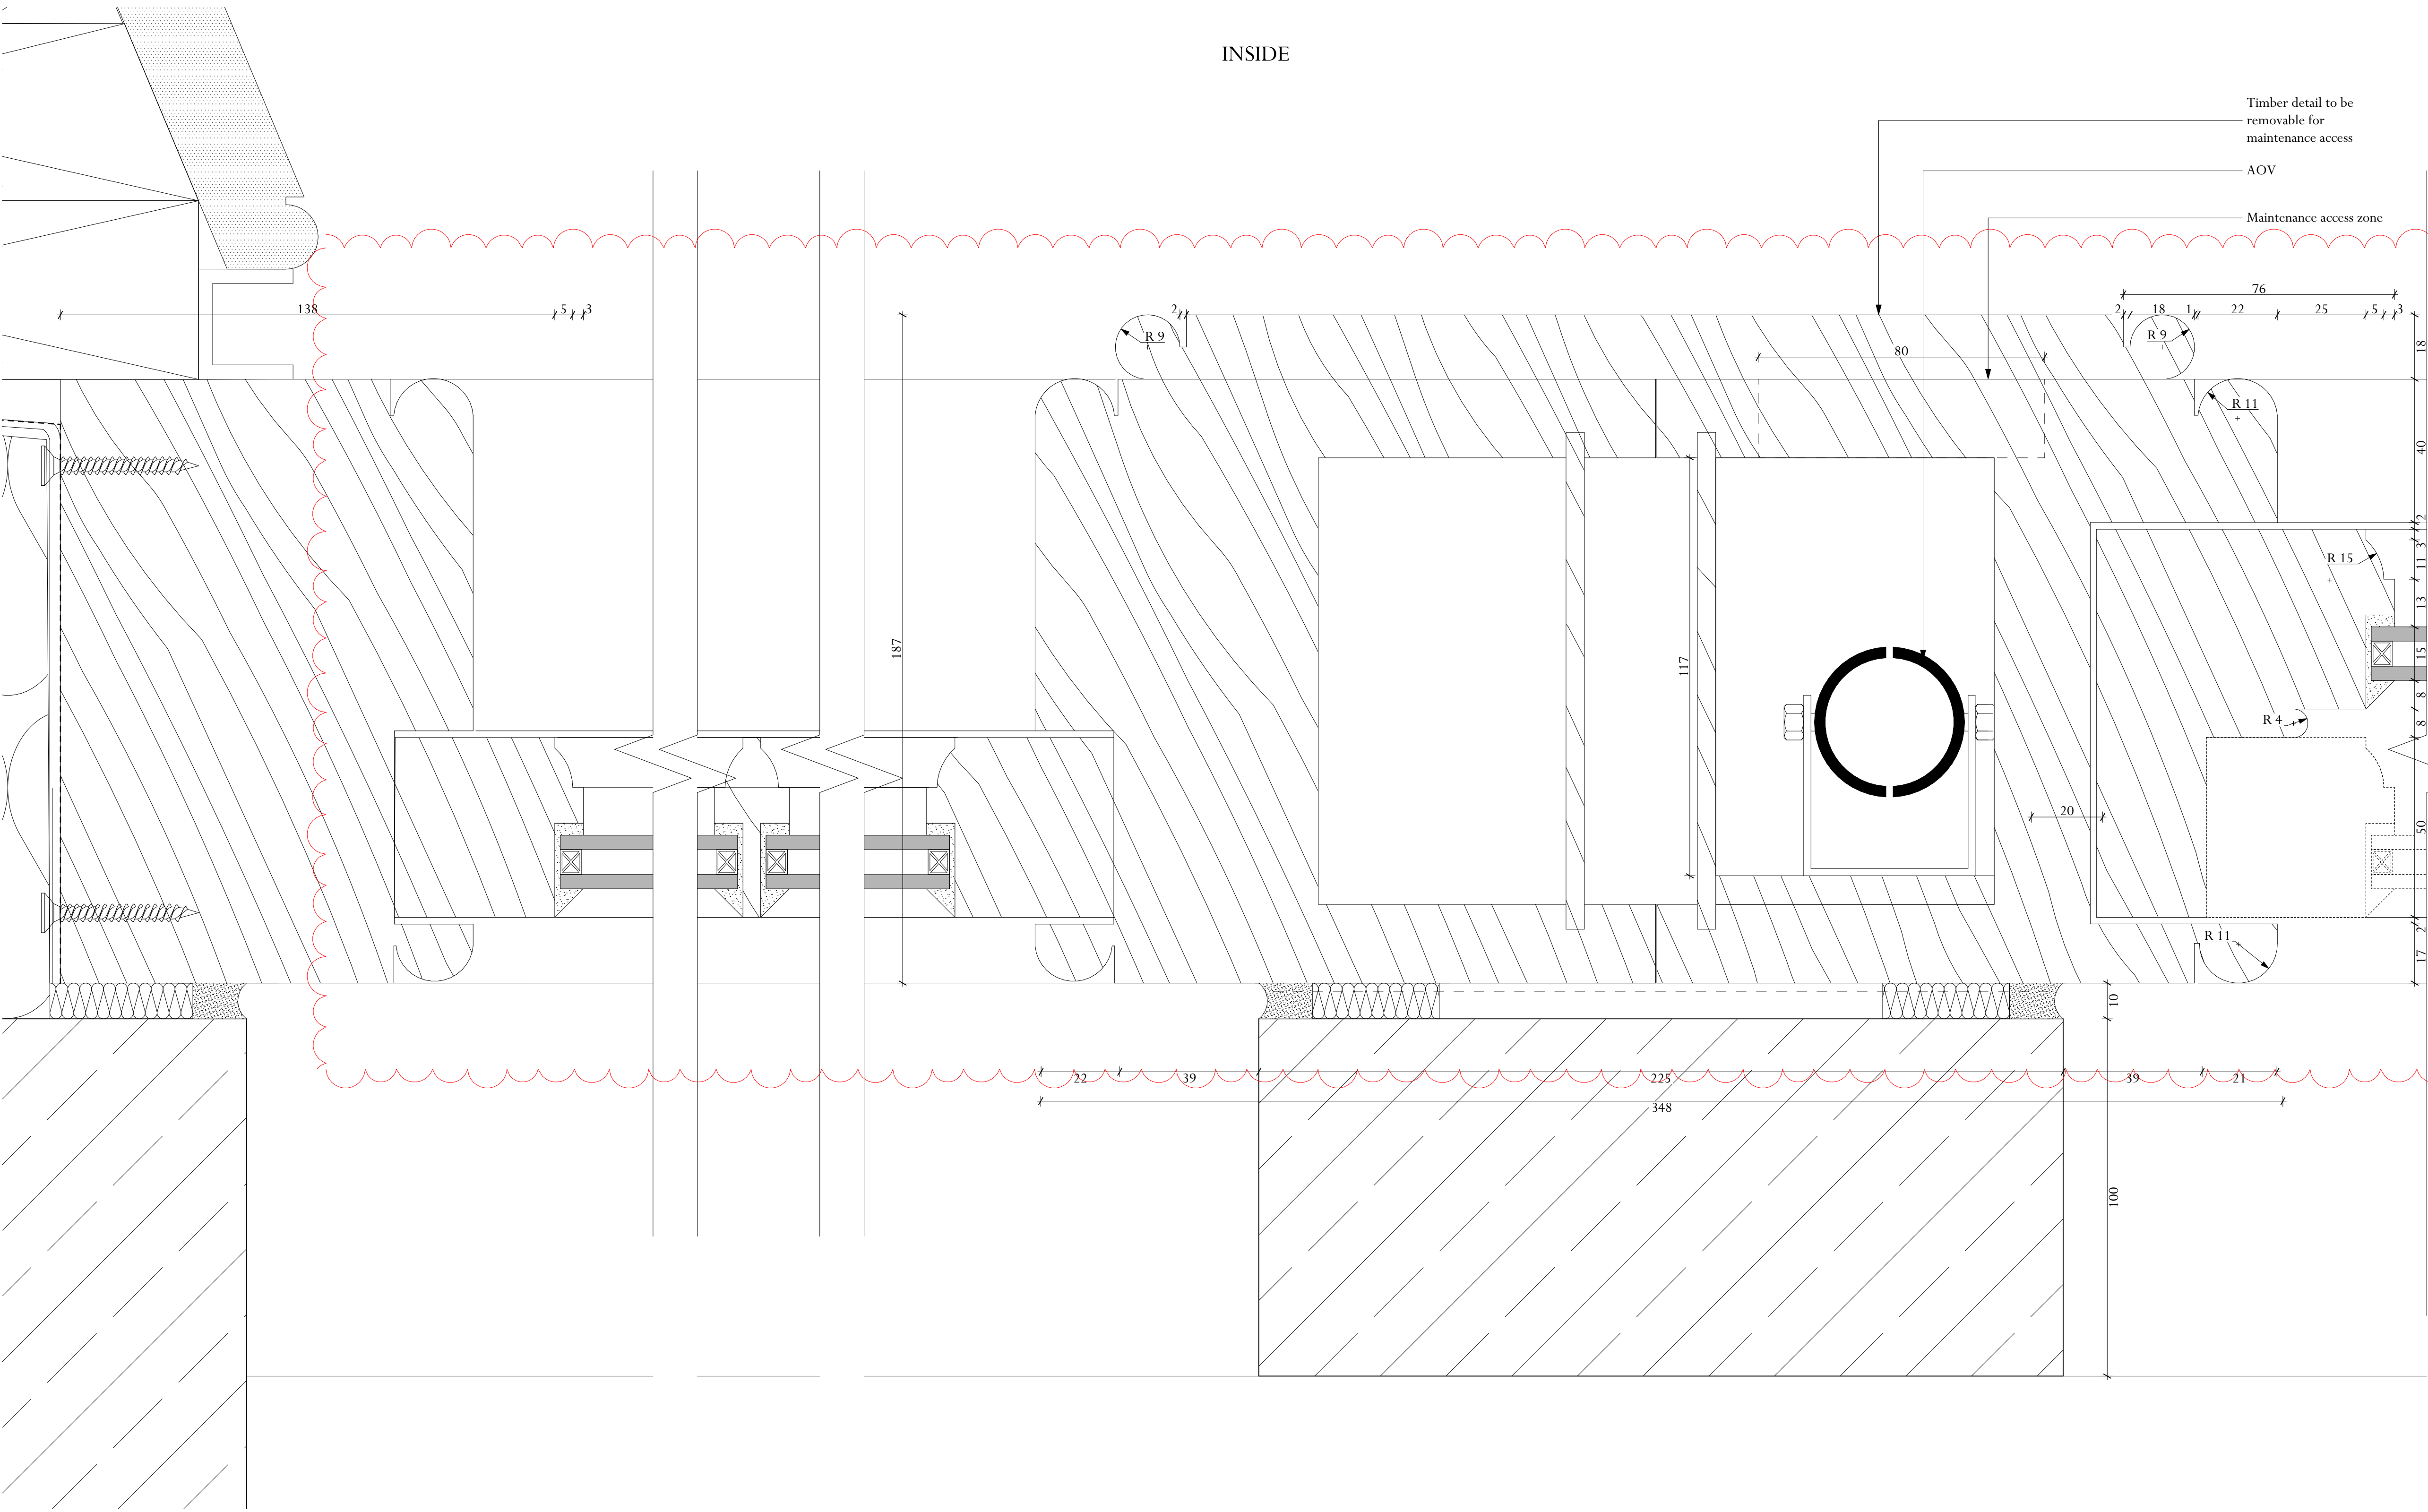

Adjacent Properties and Boundaries are shown for illustrative purposes only and have not been surveyed unless otherwise stated.

All areas shown are approximate and should be verified before forming the basis of a decision.

Do not scale other than for Planning Application purposes.

All dimensions must be checked by the contractor before commencing work on site.

No deviation from this drawing will be permitted without the prior written consent of the Architect.

The copyright of this drawing remains with the Architect and may not be reproduced in any form without prior written consent.

Ground Floor Slabs, Foundations, Sub-Structures, etc. All work below ground level is shown provisionally. Inspection of ground condition is essential prior to work commencing.

Reassessment is essential when the ground conditions are apparent, and redesign may be necessary in the light of soil conditions found. The responsibility for establishing the soil and sub-soil conditions rests with the contractor.

T2	30.07.26	Scale bar/ North arrow added to drawing, Stonework/Window Joinery Design Development	HA
TI	12.06.26	Tender Issue	HA
P1	19.12.25	Condition Discharge	SF
Rev	Date	Description	Initials

TENDER/CONDITION DISCHARGE

PROJECT Tottenham House - Picture Gallery

TITLE: External Joinery Details - Diocletian Window Reveal

SCALE: 1:1, 1:10 @A1

DATE: April 2025

DRAWING No: THB047-ADA-PG-XX-DR-A-5112

DRAWN BY: KG



OLD HYDE HOUSE, 75 HYDE STREET
WINCHESTER, HANTS, SO23 7DW, TEL. 01962 843843

WEST WING, SOMERSET HOUSE, STRAND
LONDON, WC2R 1LA, TEL. 020 7841 0140

www.adamarchitecture.com contact@adamarchitecture.com

Adjacent Properties and Boundaries are shown for illustrative purposes only and have not been surveyed unless otherwise stated.

All areas shown are approximate and should be verified before forming the basis of a decision.

Do not scale other than for Planning Application purposes.



All dimensions must be checked by the contractor before commencing work on site.

No deviation from this drawing will be permitted without the prior written consent of the Architect.

The copyright of this drawing remains with the Architect and may not be reproduced in any form without prior written consent.

Ground Floor Slabs, Foundations, Sub-Structures, etc. All work below ground level is shown provisionally. Inspection of ground condition is essential prior to work commencing.

Reassessment is essential when the ground conditions are apparent, and redesign may be necessary in the light of soil conditions found. The responsibility for establishing the soil and sub-soil conditions rests with the contractor.

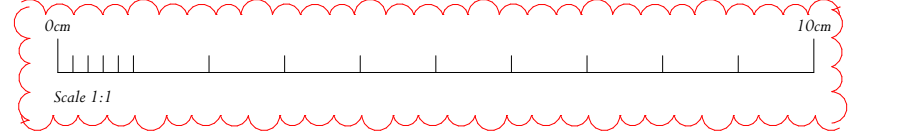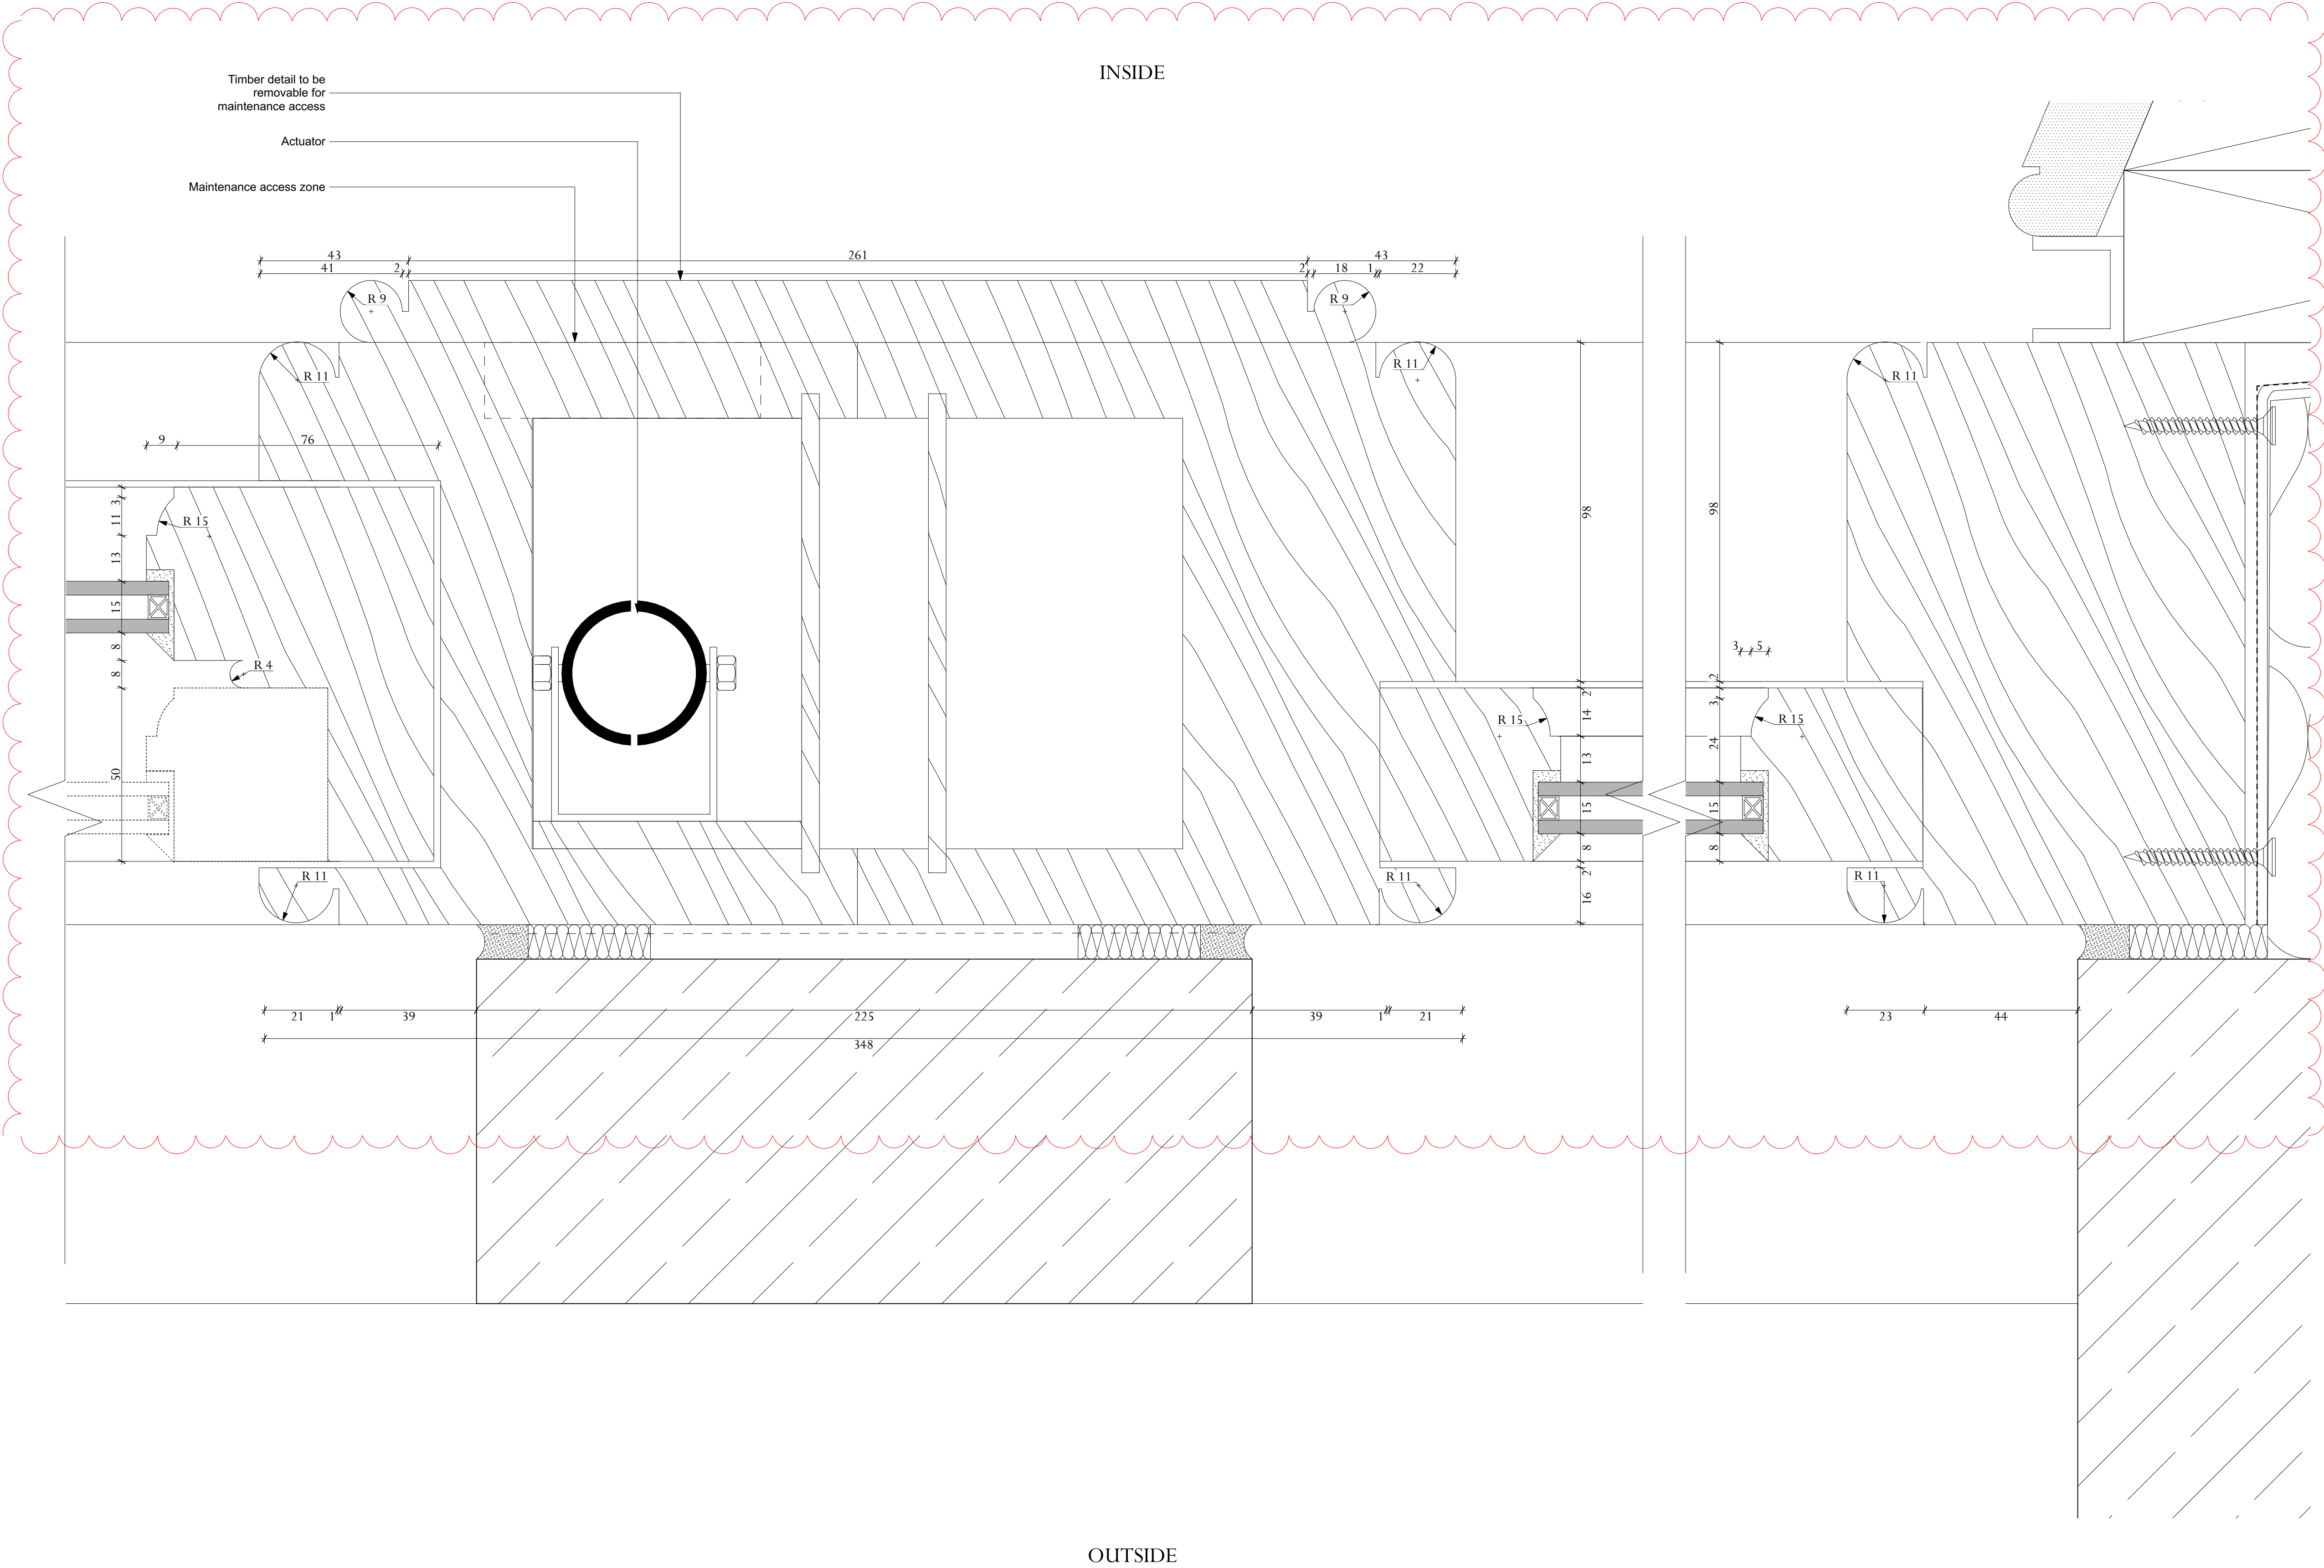

T2	30.07.26	Scale bar/ North arrow added to drawing, Window Joinery Design Development	HA
TI	12.06.26	Tender Issue	HA
P1	19.12.25	Condition Discharge	SF
Rev	Date	Description	Initials

TENDER/CONDITION DISCHARGE

PROJECT Tottenham House - Picture Gallery

TITLE: External Joinery Details - Diocletian Window Reveal

SCALE: 1:1, 1:10 @A1

DATE: April 2025

DRAWING No: THB047-ADA-PG-XX-DR-A-5113

DRAWN BY: KG



OLD HYDE HOUSE, 75 HYDE STREET
WINCHESTER, HANTS, SO23 7DW, TEL. 01962 843843

WEST WING, SOMERSET HOUSE, STRAND
LONDON, WC2R 1LA, TEL. 020 7841 0140

www.adamarchitecture.com contact@adamarchitecture.com

Adjacent Properties and Boundaries are shown for illustrative purposes only and have not been surveyed unless otherwise stated.

All areas shown are approximate and should be verified before forming the basis of a decision.

Do not scale other than for Planning Application purposes.

All dimensions must be checked by the contractor before commencing work on site.

No deviation from this drawing will be permitted without the prior written consent of the Architect.

The copyright of this drawing remains with the Architect and may not be reproduced in any form without prior written consent.

Ground Floor Slabs, Foundations, Sub-Structures, etc. All work below ground level is shown provisionally. Inspection of ground condition is essential prior to work commencing.

Reassessment is essential when the ground conditions are apparent, and redesign may be necessary in the light of soil conditions found. The responsibility for establishing the soil and sub-soil conditions rests with the contractor.

Relating to windows:

- NOTES:
- W-00-01

W-00-02

W-00-03

W-00-04

W-00-05

W-00-06
- Detailed proposals, as drawn, represent fully weather-sealed joinery.


- Dimensions to be checked on site prior to manufacture.

- Dimensions may vary between individual examples of each type.

- Site measurements to be taken by specialist contractor prior to commencement of work/manufacture.

- Shop drawings to be produced for architects review prior to manufacture.

- All windows to achieve U-Value of 1.6

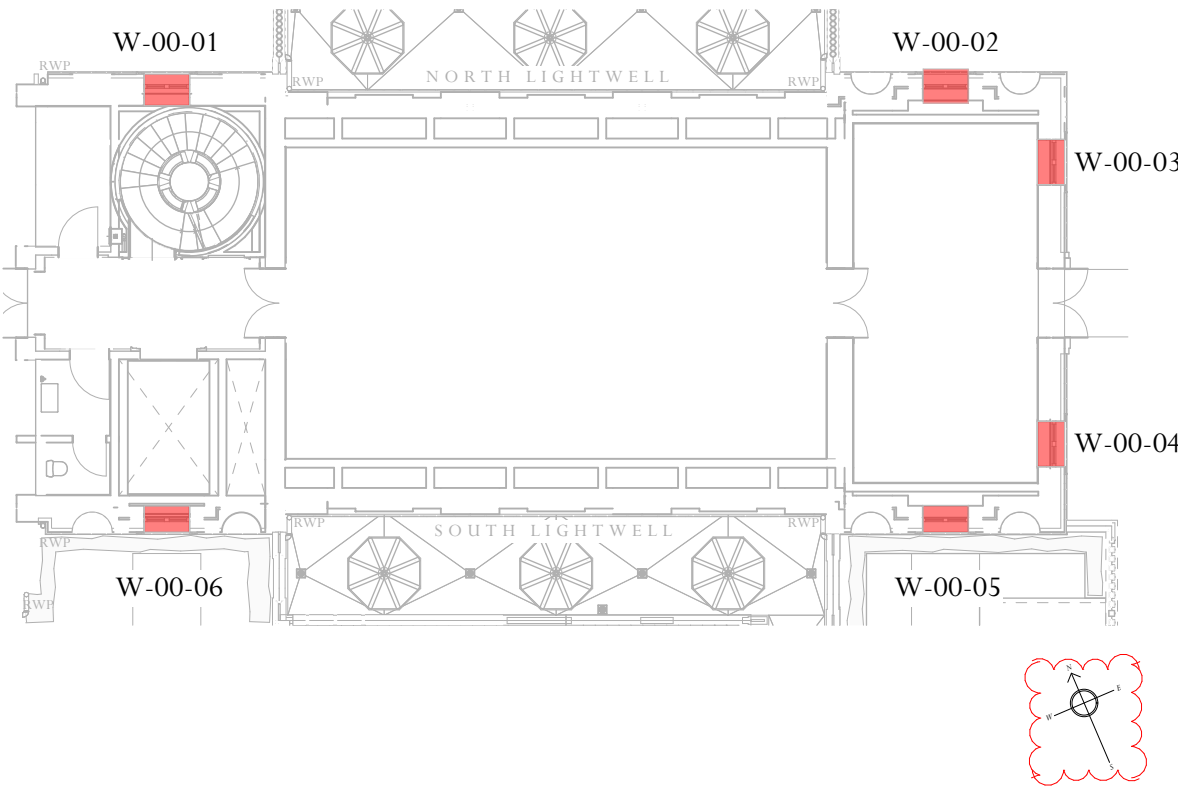

T2	30.07.26	Scale bar/ North arrow added to drawing, Stonework/Window Joinery Design Development	HA
TI	12.06.26	Tender Issue	HA
P1	19.12.25	Condition Discharge	SF
Rev	Date	Description	Initials

TENDER/CONDITION DISCHARGE

PROJECT Tottenham House - Picture Gallery

TITLE: External Joinery Details - Typical Casement Windows

SCALE: 1:10 @A1

DATE: April 2025

DRAWING No: THB047-ADA-PG-XX-DR-A-5114




DRAWN BY: KG




OLD HYDE HOUSE, 75 HYDE STREET
WINCHESTER, HANTS, SO23 7DW, TEL. 01962 843843

WEST WING, SOMERSET HOUSE, STRAND
LONDON, WC2R 1LA, TEL. 020 7 841 0140


www.adamarchitecture.com contact@adamarchitecture.com

 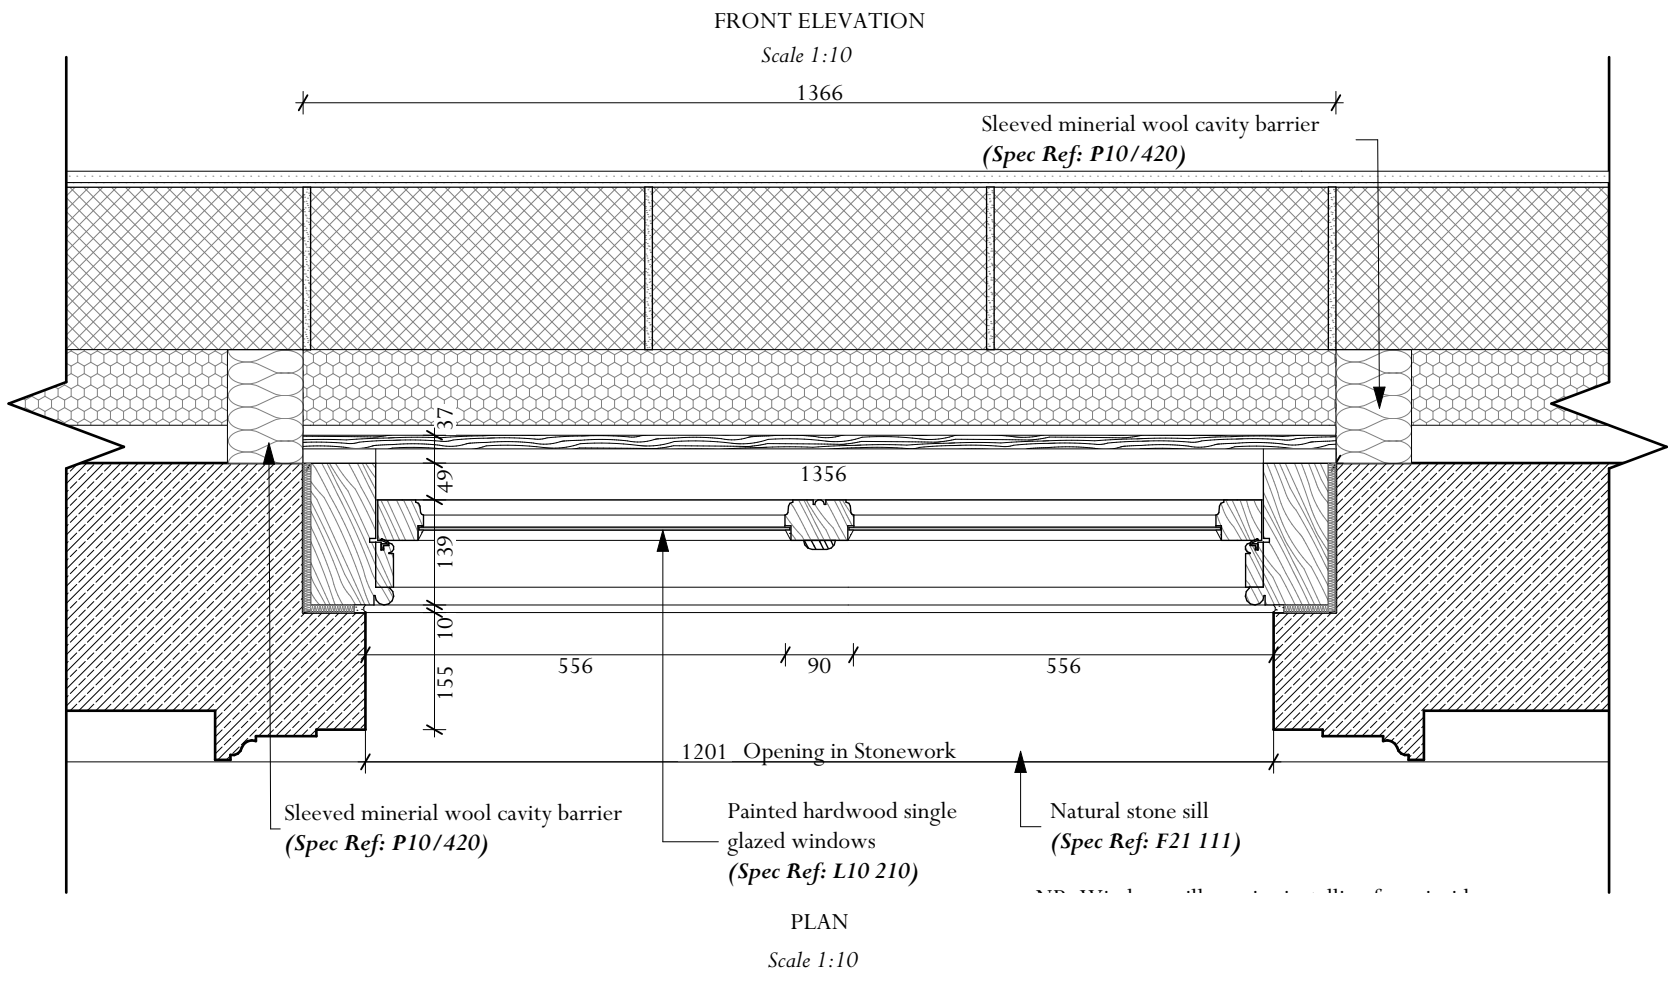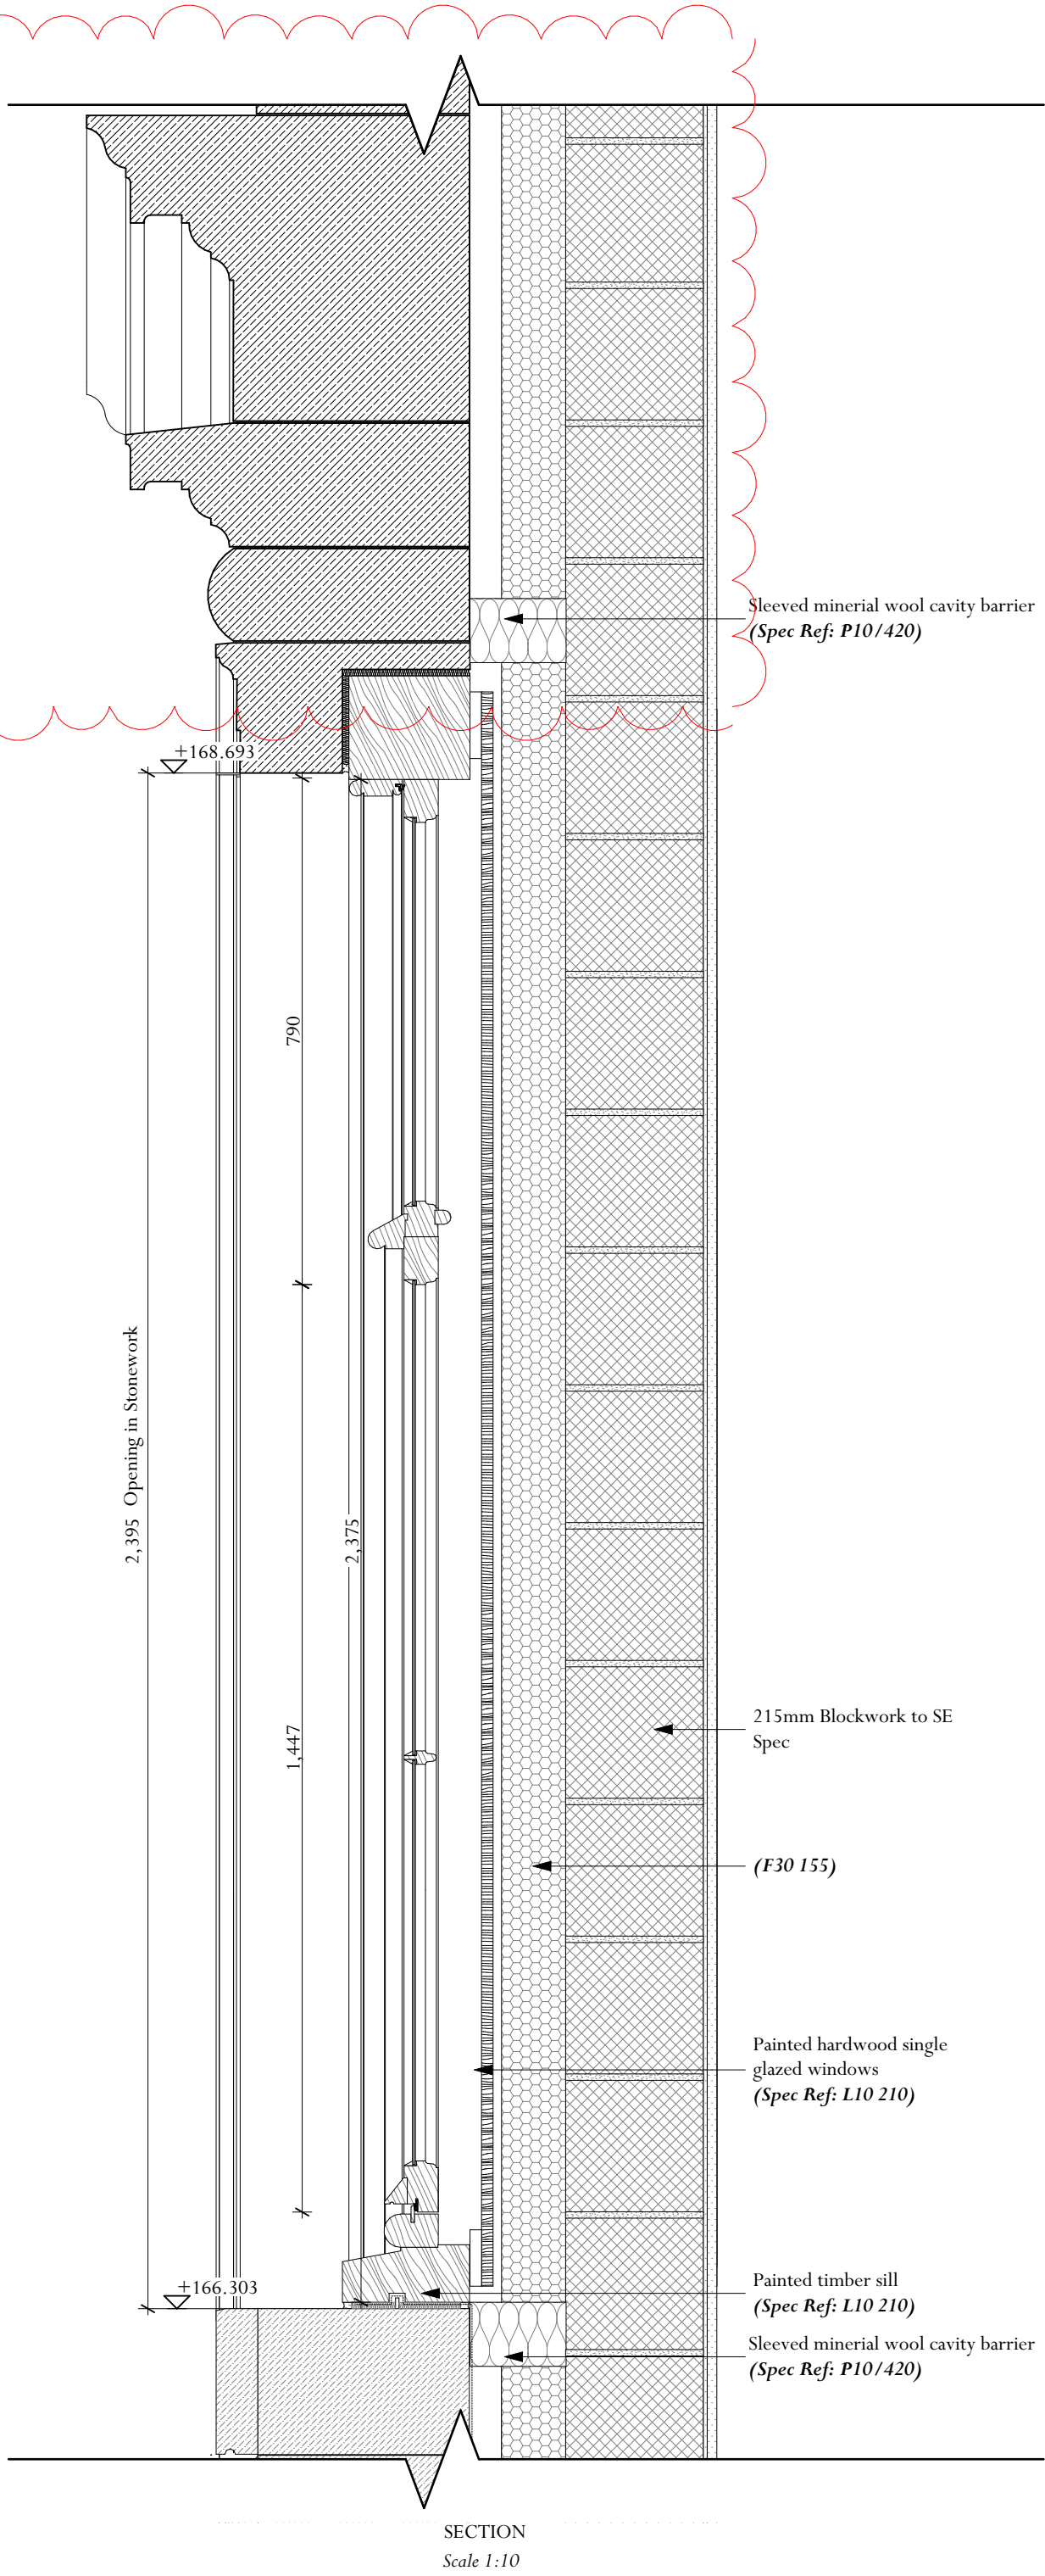

Scale 1:10

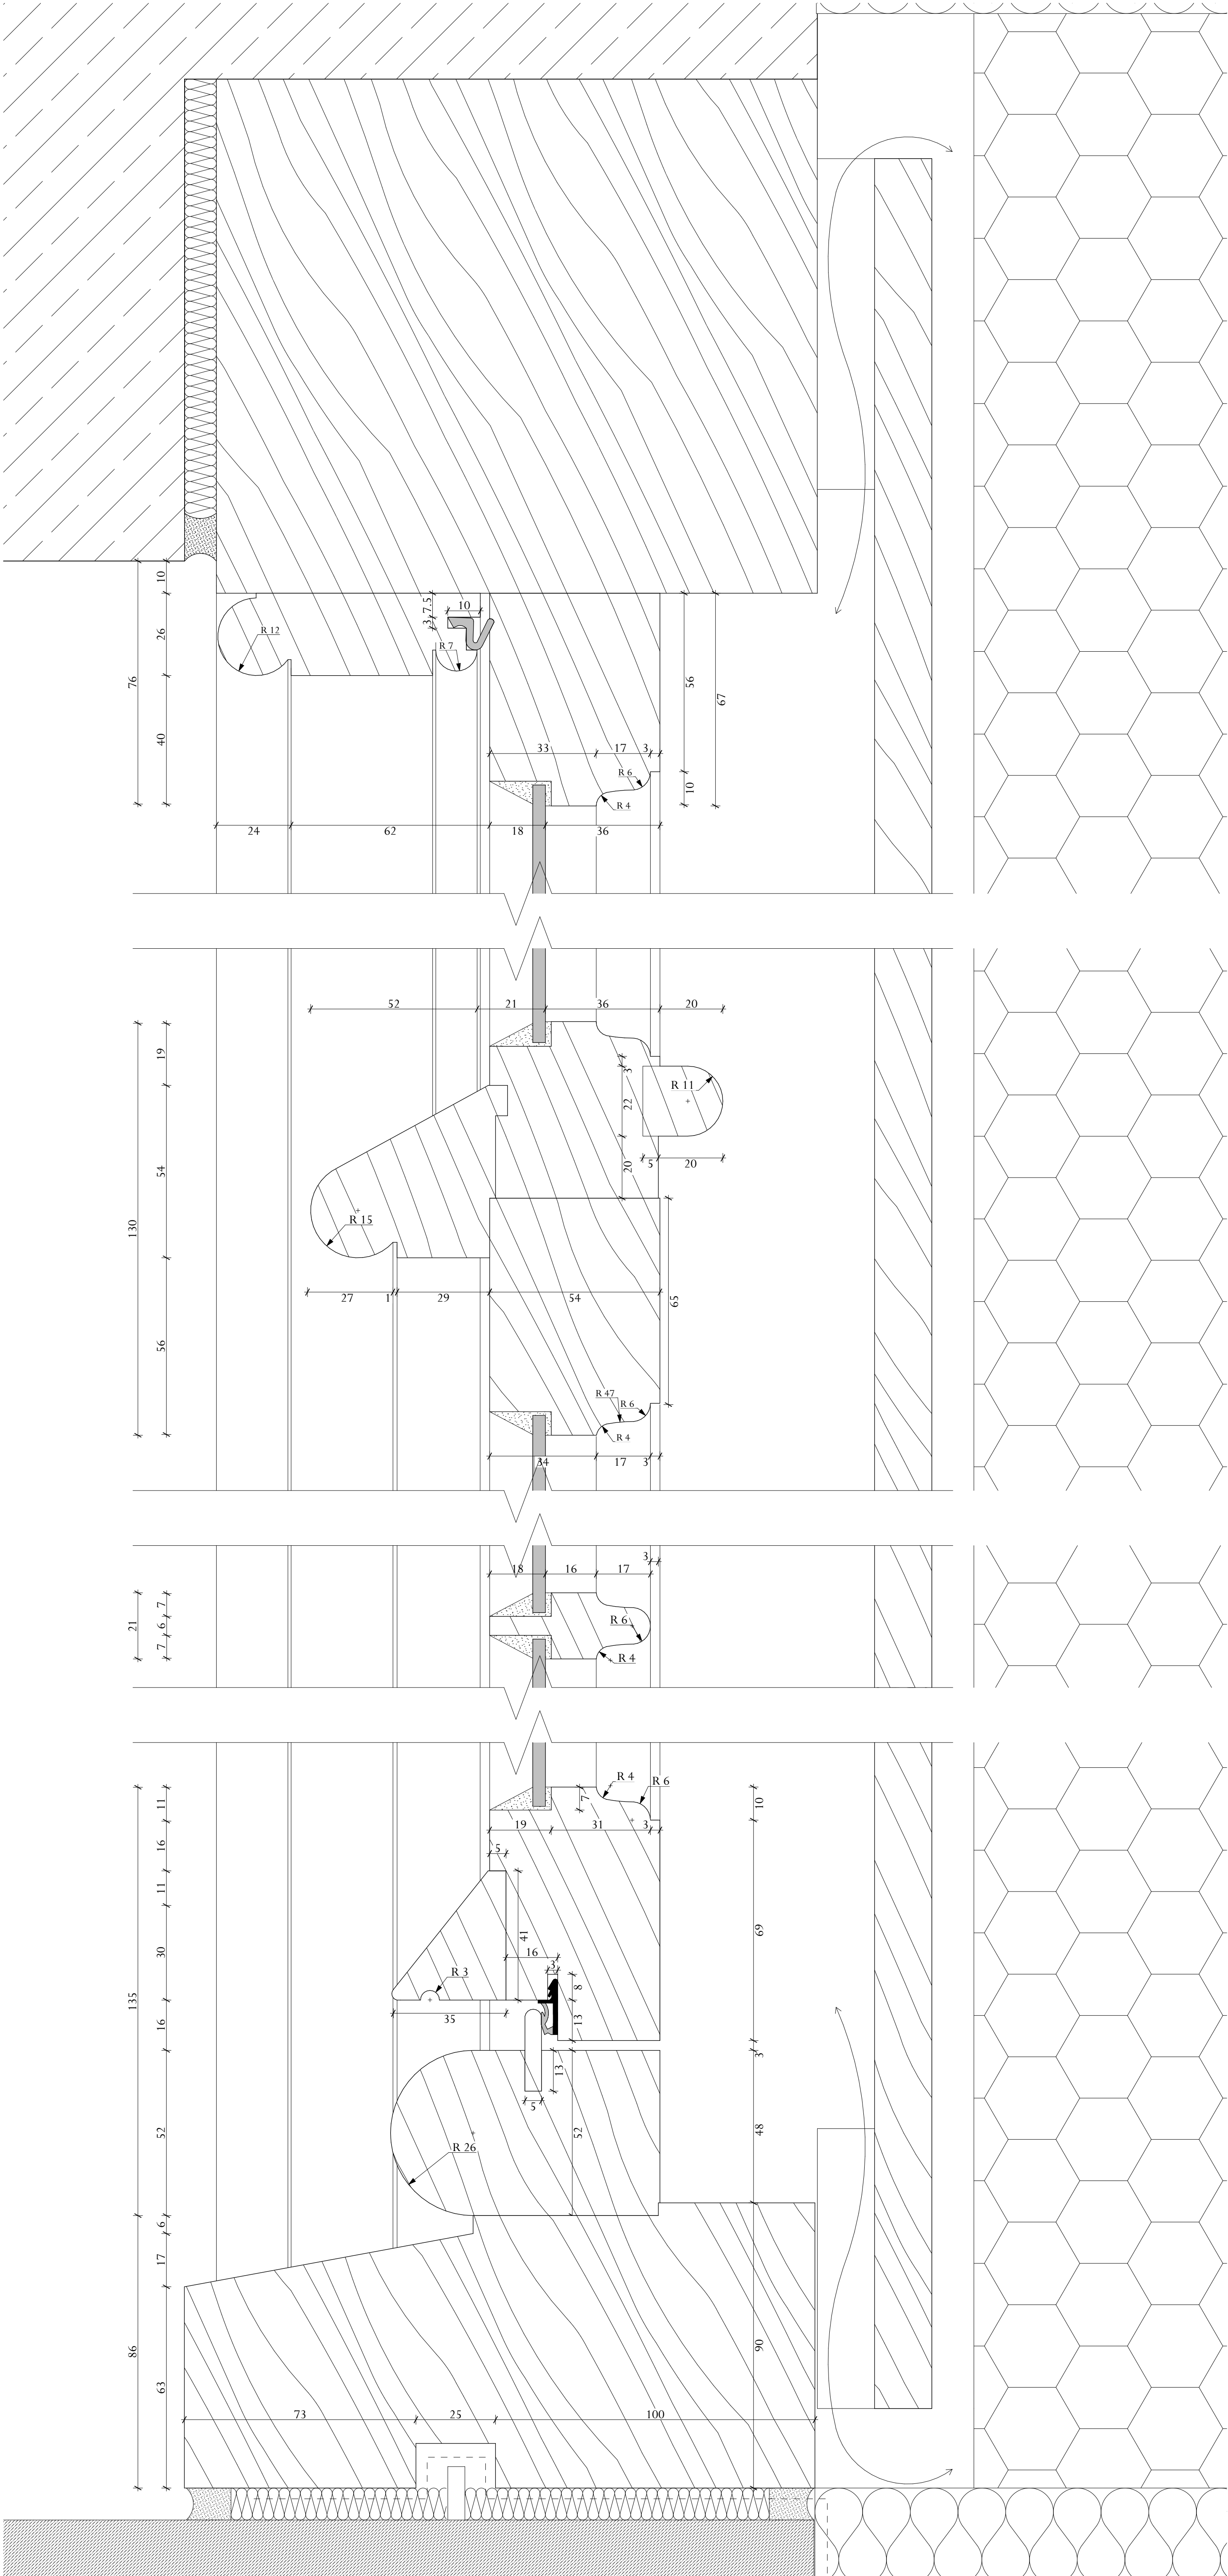

Adjacent Properties and Boundaries are shown for illustrative purposes only and have not been surveyed unless otherwise stated.
All areas shown are approximate and should be verified before forming the basis of a decision.
Do not scale other than for Planning Application purposes.
All dimensions must be checked by the contractor before commencing work on site.
No deviation from this drawing will be permitted without the prior written consent of the Architect.
The copyright of this drawing remains with the Architect and may not be reproduced in any form without prior written consent.
Ground Floor Slabs, Foundations, Sub-Structures, etc. All work below ground level is shown provisionally. Inspection of ground condition is essential prior to work commencing.
Reassessment is essential when the ground conditions are apparent, and redesign may be necessary in the light of soil conditions found. The responsibility for establishing the soil and sub-soil conditions rests with the contractor.

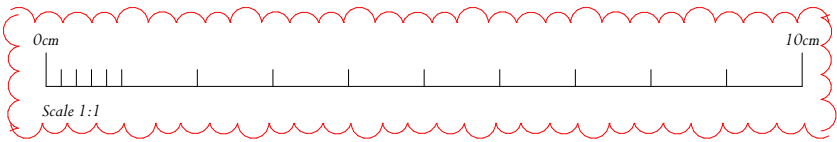

T2	30.07.26	Scale bar / North arrow added to drawing	HA
TI	12.06.26	Tender Issue	HA
P1	19.12.25	Condition Discharge	SF
Rev	Date	Description	Initials

TENDER/CONDITION DISCHARGE

PROJECT: Tottenham House - Picture Gallery

TITLE: External Joinery Details - Typical Casement Window Head & Cill

SCALE: 1:1, 1:10 @A1

DATE: April 2025

DRAWING No: 6150-ADAM-PG-XX-DR-A-5115

DRAWN BY: KG



OLD HYDE HOUSE, 75 HYDE STREET
WINCHESTER, HANTS, SO23 7DW, TEL. 01962 843843

WEST WING, SOMERSET HOUSE, STRAND
LONDON, WC2R 1LA, TEL. 020 7841 0140

www.adamarchitecture.com contact@adamarchitecture.com

The image displays three technical drawings of a mechanical assembly, labeled 1, 2, and 3, showing different views of a component with a hexagonal pattern and a central rectangular feature. Each drawing includes dimensions and radii.

Drawing 1 (Left): Shows a side view of the component. The top surface is covered in a hexagonal pattern. The central rectangular feature has a width of 50 and a height of 10. The overall width is 89. The overall height is 11. The central feature is positioned 26 from the left edge and 32 from the right edge. The bottom edge has a radius of R 12. The top edge has a radius of R 6. The central feature has a radius of R 4. The bottom edge has a radius of R 12. The overall width is 89. The overall height is 11. The central feature is positioned 26 from the left edge and 32 from the right edge. The bottom edge has a radius of R 12. The top edge has a radius of R 6. The central feature has a radius of R 4.

Drawing 2 (Middle): Shows a top view of the component. The overall width is 90. The overall height is 11. The central feature has a width of 50 and a height of 10. The overall width is 89. The overall height is 11. The central feature is positioned 26 from the left edge and 32 from the right edge. The bottom edge has a radius of R 12. The top edge has a radius of R 6. The central feature has a radius of R 4. The bottom edge has a radius of R 12. The overall width is 89. The overall height is 11. The central feature is positioned 26 from the left edge and 32 from the right edge. The bottom edge has a radius of R 12. The top edge has a radius of R 6. The central feature has a radius of R 4.

Drawing 3 (Right): Shows a side view of the component. The top surface is covered in a hexagonal pattern. The central rectangular feature has a width of 50 and a height of 10. The overall width is 89. The overall height is 11. The central feature is positioned 26 from the left edge and 32 from the right edge. The bottom edge has a radius of R 12. The top edge has a radius of R 6. The central feature has a radius of R 4. The bottom edge has a radius of R 12. The overall width is 89. The overall height is 11. The central feature is positioned 26 from the left edge and 32 from the right edge. The bottom edge has a radius of R 12. The top edge has a radius of R 6. The central feature has a radius of R 4.

The image displays three technical drawings of a mechanical assembly, labeled 1, 2, and 3, showing different views of a component with a honeycomb pattern and a cross-hatched section.

View 1 (Left): This view shows the component with a honeycomb pattern on the left and a cross-hatched section on the right. The dimensions are as follows:

- Horizontal dimensions: 72, 11, 26, 32, 7, 77.
- Vertical dimensions: 10, 23, 44, 15, 18, 56, 20, 49, 37, 18.
- Radius dimensions: R 4, R 6, R 7, R 12.

View 2 (Middle): This view shows the component with a honeycomb pattern on the left and a cross-hatched section on the right. The dimensions are as follows:

- Horizontal dimensions: 10, 27, 2, 13, 2, 27, 10, 90.
- Vertical dimensions: 12, 18, 16, 17, 3, 66.
- Radius dimensions: R 4, R 6, R 12.


View 3 (Right): This view shows the component with a honeycomb pattern on the left and a cross-hatched section on the right. The dimensions are as follows:

- Horizontal dimensions: 7, 32, 26, 11, 72, 76.
- Vertical dimensions: 25, 43, 15, 14, 20, 54, 17, 49, 18, 85.
- Radius dimensions: R 4, R 6, R 7, R 12.

www.adamarchitecture.com contact@adamarchitecture.com


Reassessment is essential when the ground conditions are apparent, and redesign may be necessary in the light of soil conditions found. The responsibility for establishing the soil and sub-soil conditions rests with the contractor.


W-B1-04	- Detailed proposals, as drawn, represent fully weather-sealed joinery.
W-B1-08	- Dimensions to be checked on site prior to manufacture. - Dimensions may vary between individual examples of each type. - Site measurements to be taken by specialist contractor prior to commencement of work/manufacture. - Shop drawings to be produced for architects review prior to manufacture. - All windows to achieve U-Value of 1.6

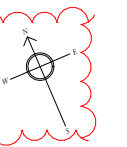


TENDER/CONDITION DISCHARGE

www.adamarchitecture.com contact@adamarchitecture.com

 

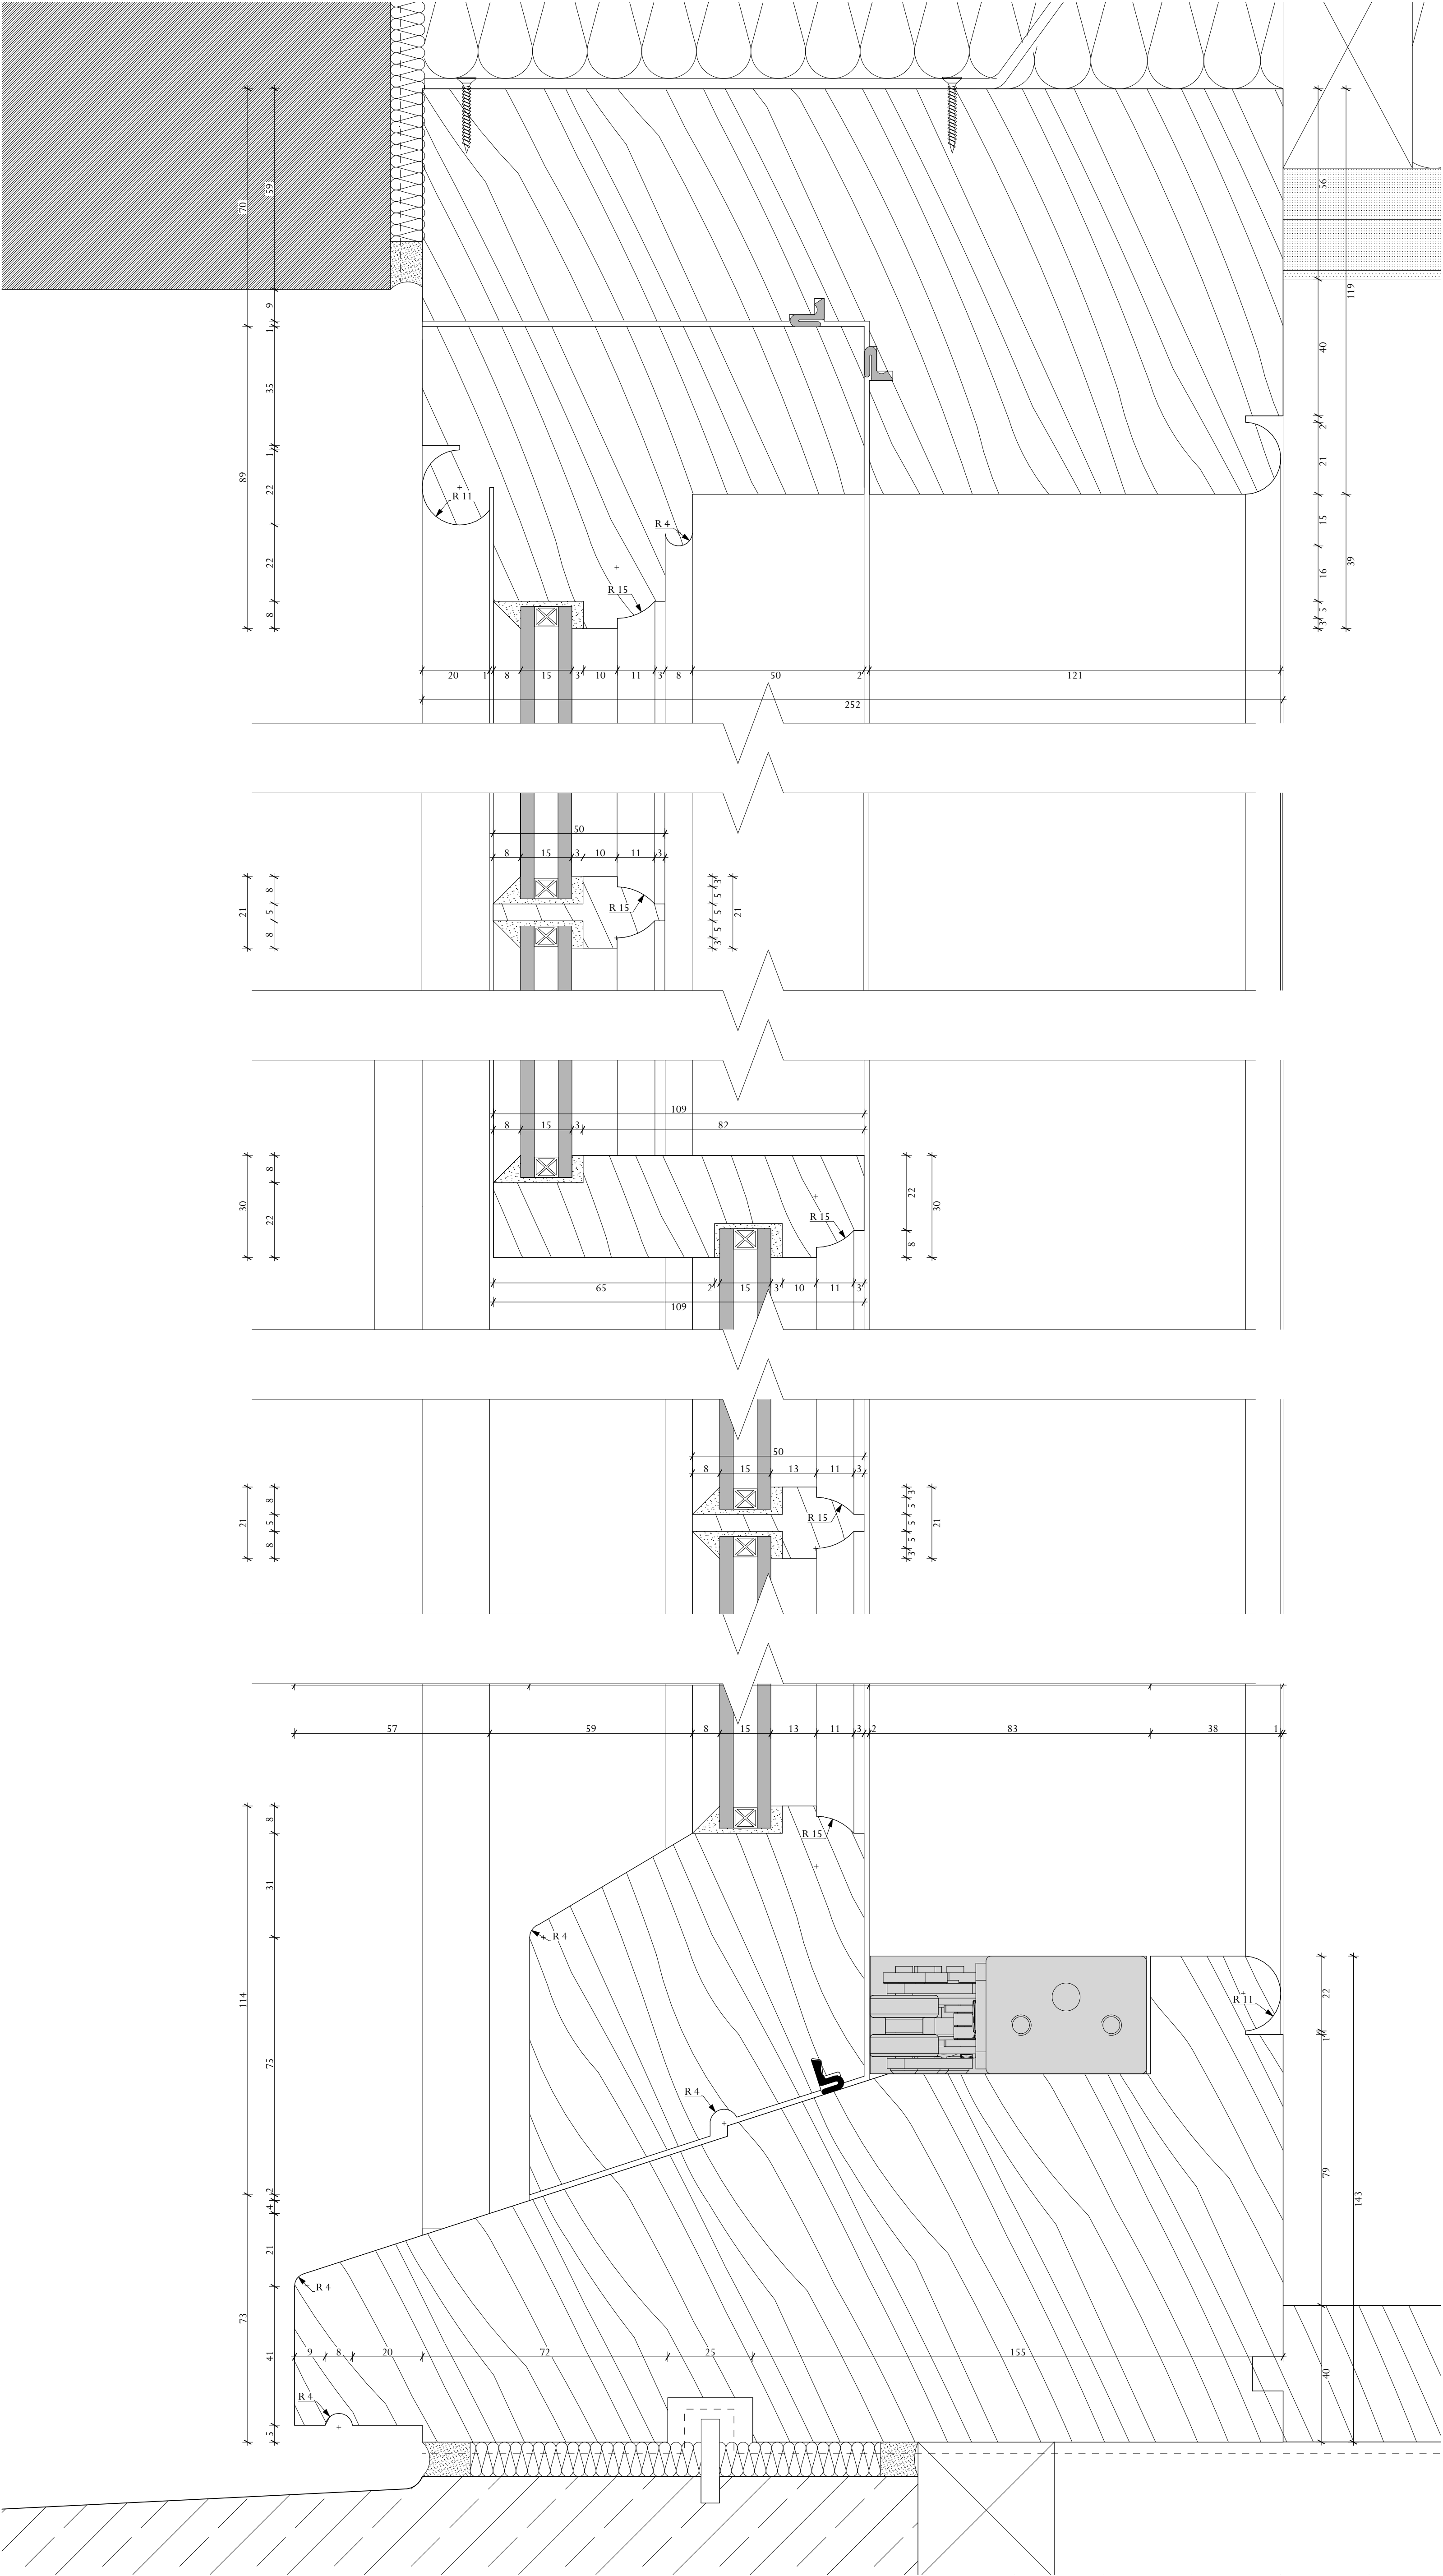

Adjacent Properties and Boundaries are shown for illustrative purposes only and have not been surveyed unless otherwise stated.
All areas shown are approximate and should be verified before forming the basis of a decision.
Do not scale other than for Planning Application purposes.
All dimensions must be checked by the contractor before commencing work on site.
No deviation from this drawing will be permitted without the prior written consent of the Architect.
The copyright of this drawing remains with the Architect and may not be reproduced in any form without prior written consent.
Ground Floor Slabs, Foundations, Sub-Structures, etc. All work below ground level is shown provisionally. Inspection of ground condition is essential prior to work commencing.
Reassessment is essential when the ground conditions are apparent, and redesign may be necessary in the light of soil conditions found. The responsibility for establishing the soil and sub-soil conditions rests with the contractor.

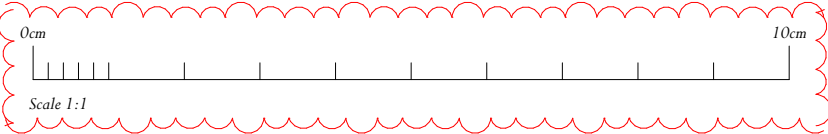

T2	30.07.26	Scale bar / North arrow added to drawing	HA
TI	12.06.26	Tender Issue	HA
P1	19.12.25	Condition Discharge	SF
Rev	Date	Description	Initials

TENDER/CONDITION DISCHARGE

PROJECT: Tottenham House - Picture Gallery

TITLE: External Joinery Detail - Sash Window Head & Cill

SCALE: 1:1, 1:10 @A1

DATE: April 2025

DRAWING No: 6150-ADAM-PG-XX-DR-A-5118


DRAWN BY: KG

ADAM ARCHITECTURE

OLD HYDE HOUSE, 75 HYDE STREET
WINCHESTER, HANTS, SO23 7DW, TEL. 01962 843843

WEST WING, SOMERSET HOUSE, STRAND
LONDON, WC2R 1LA, TEL. 020 7841 0140

www.adamarchitecture.com contact@adamarchitecture.com

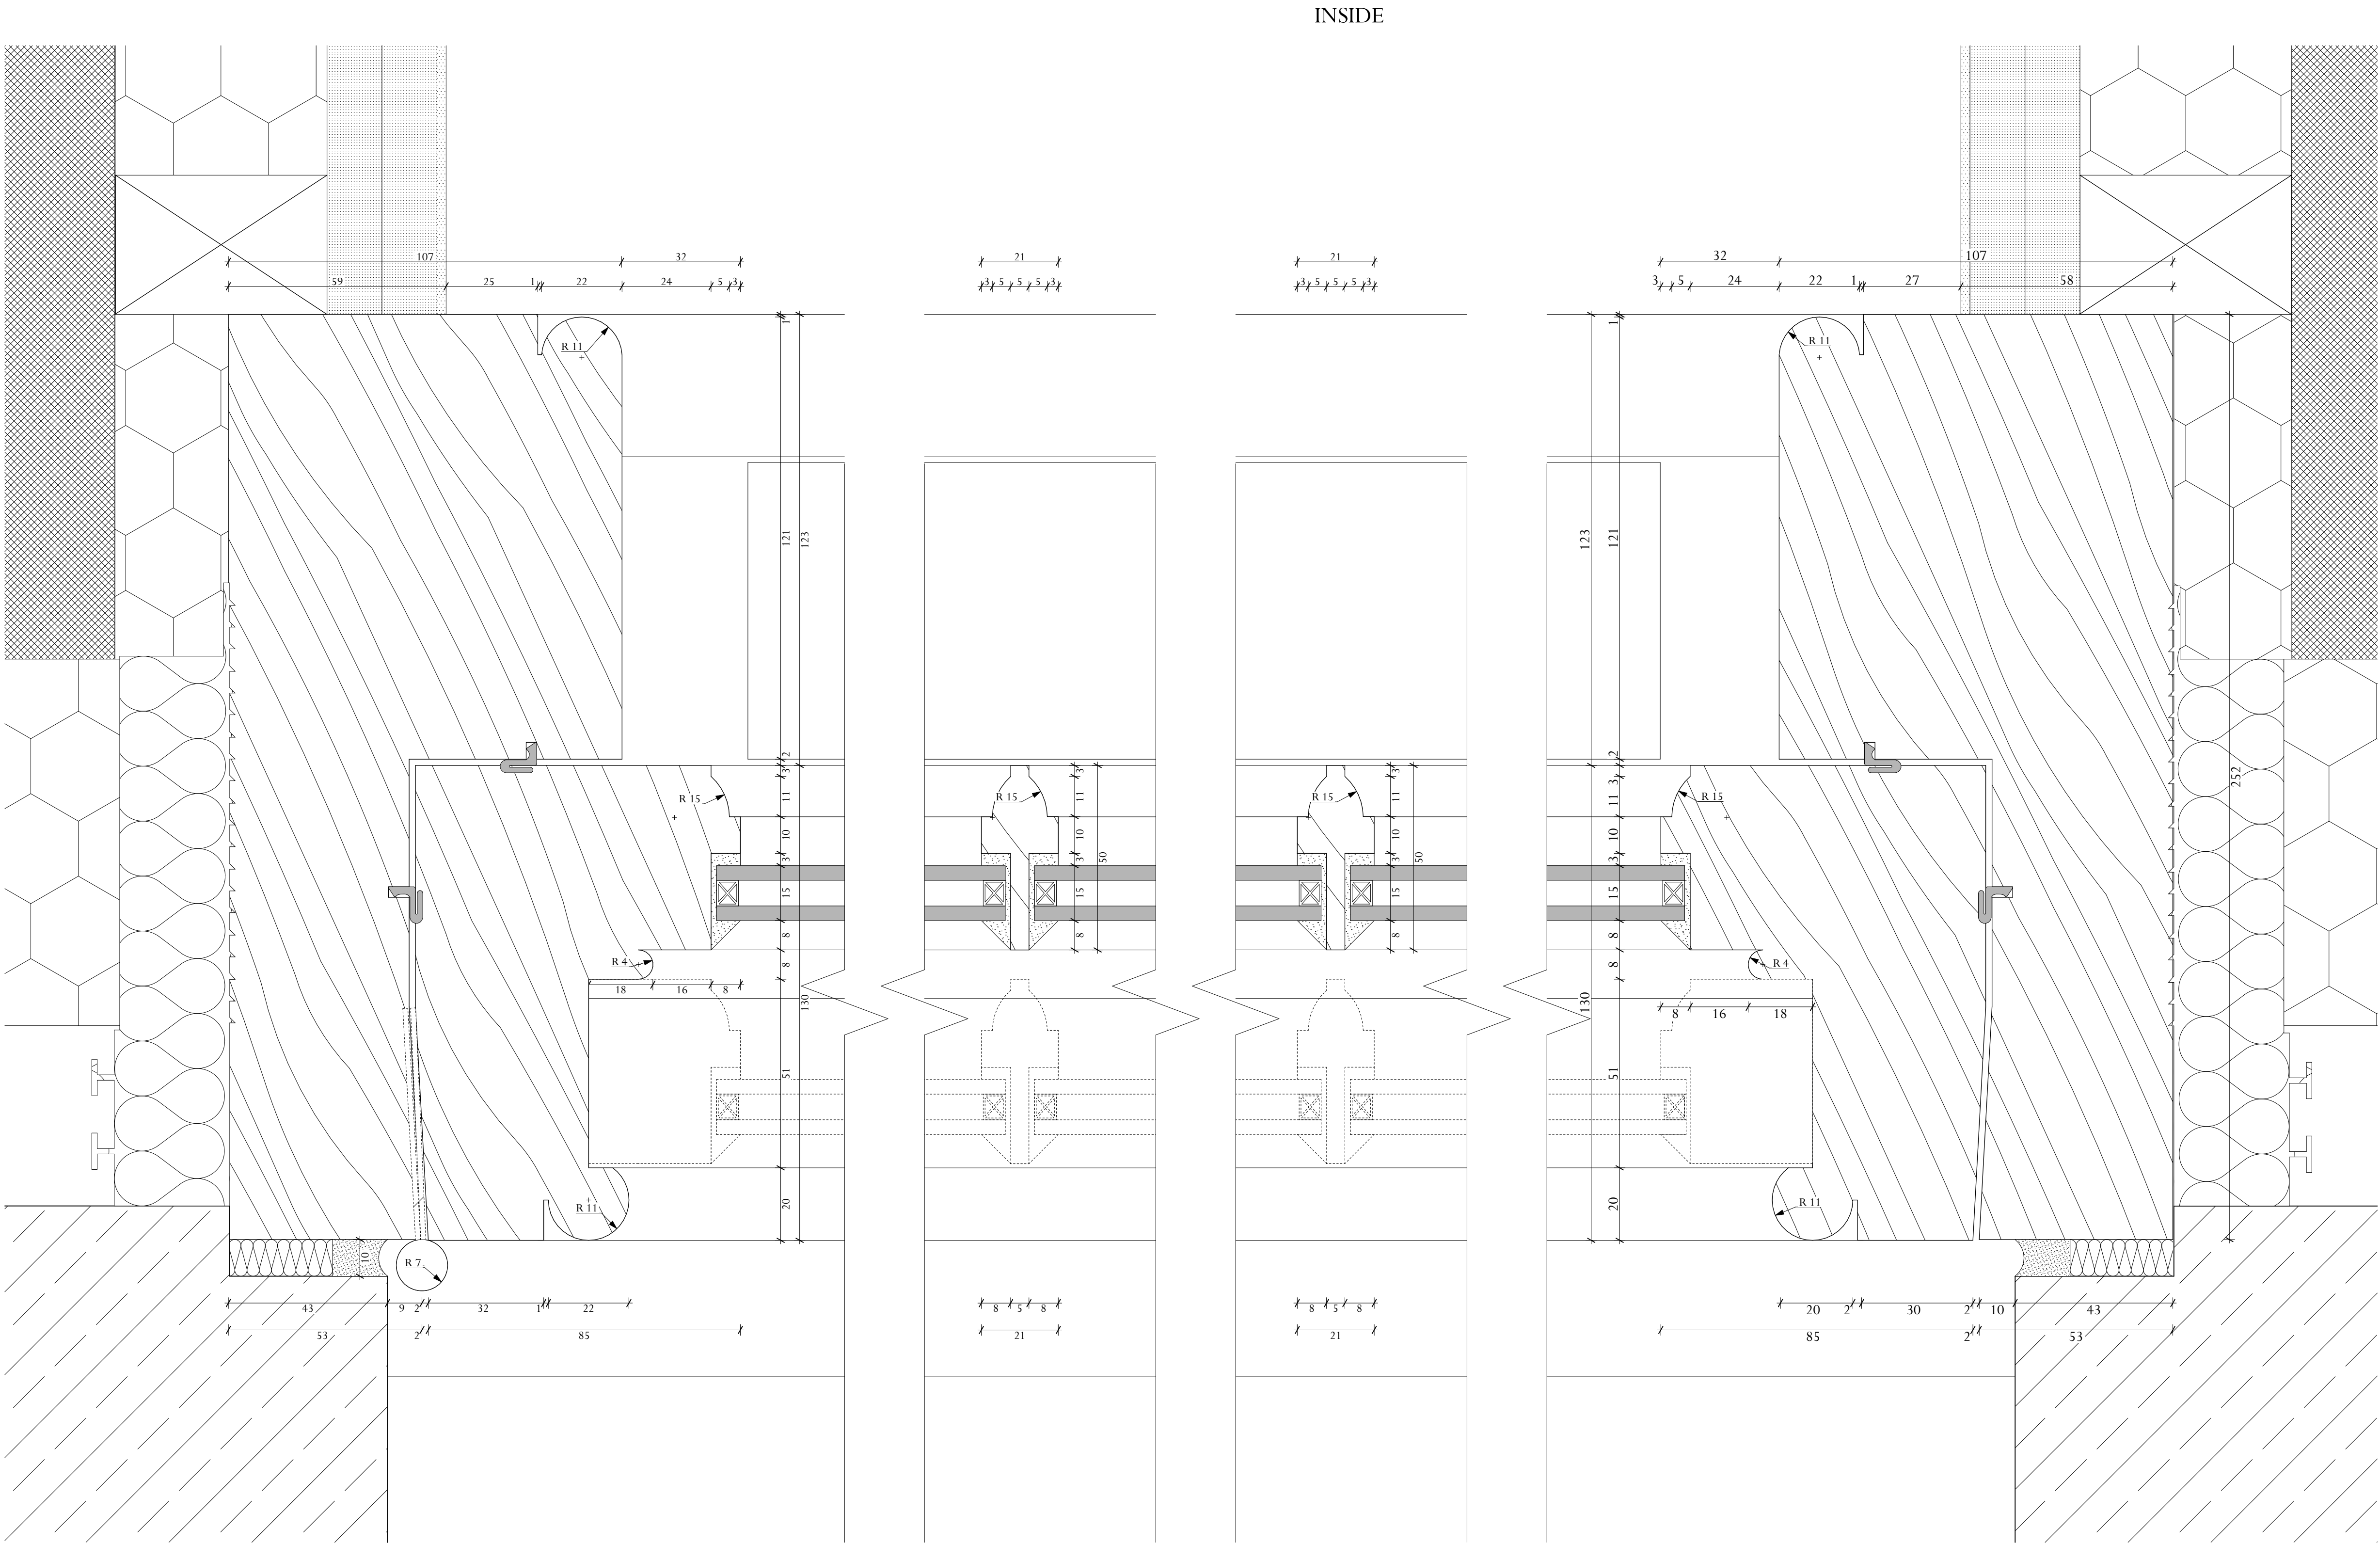

Adjacent Properties and Boundaries are shown for illustrative purposes only and have not been surveyed unless otherwise stated.

All areas shown are approximate and should be verified before forming the basis of a decision.

Do not scale other than for Planning Application purposes.


All dimensions must be checked by the contractor before commencing work on site.

No deviation from this drawing will be permitted without the prior written consent of the Architect.

The copyright of this drawing remains with the Architect and may not be reproduced in any form without prior written consent.

Ground Floor Slabs, Foundations, Sub-Structures, etc. All work below ground level is shown provisionally. Inspection of ground condition is essential prior to work commencing.

Reassessment is essential when the ground conditions are apparent, and redesign may be necessary in the light of soil conditions found. The responsibility for establishing the soil and sub-soil conditions rests with the contractor.

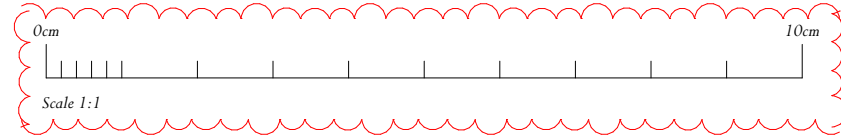

T2	30.07.26	Scale bar/ North arrow added to drawing	HA
TI	12.06.26	Tender Issue	HA
P1	19.12.25	Condition Discharge	SF
Rev	Date	Description	Initials

TENDER/CONDITION DISCHARGE

PROJECT Tottenham House - Picture Gallery

TITLE: External Joinery Detail - Sash Window Reveal

SCALE: 1:1, 1:10 @A1

DATE: April 2025

DRAWING No: THB047-ADA-PG-XX-DR-A-5119


DRAWN BY: KG




OLD HYDE HOUSE, 75 HYDE STREET
WINCHESTER, HANTS, SO23 7DW, TEL. 01962 843843

WEST WING, SOMERSET HOUSE, STRAND
LONDON, WC2R 1LA, TEL. 020 7841 0140


www.adamarchitecture.com contact@adamarchitecture.com

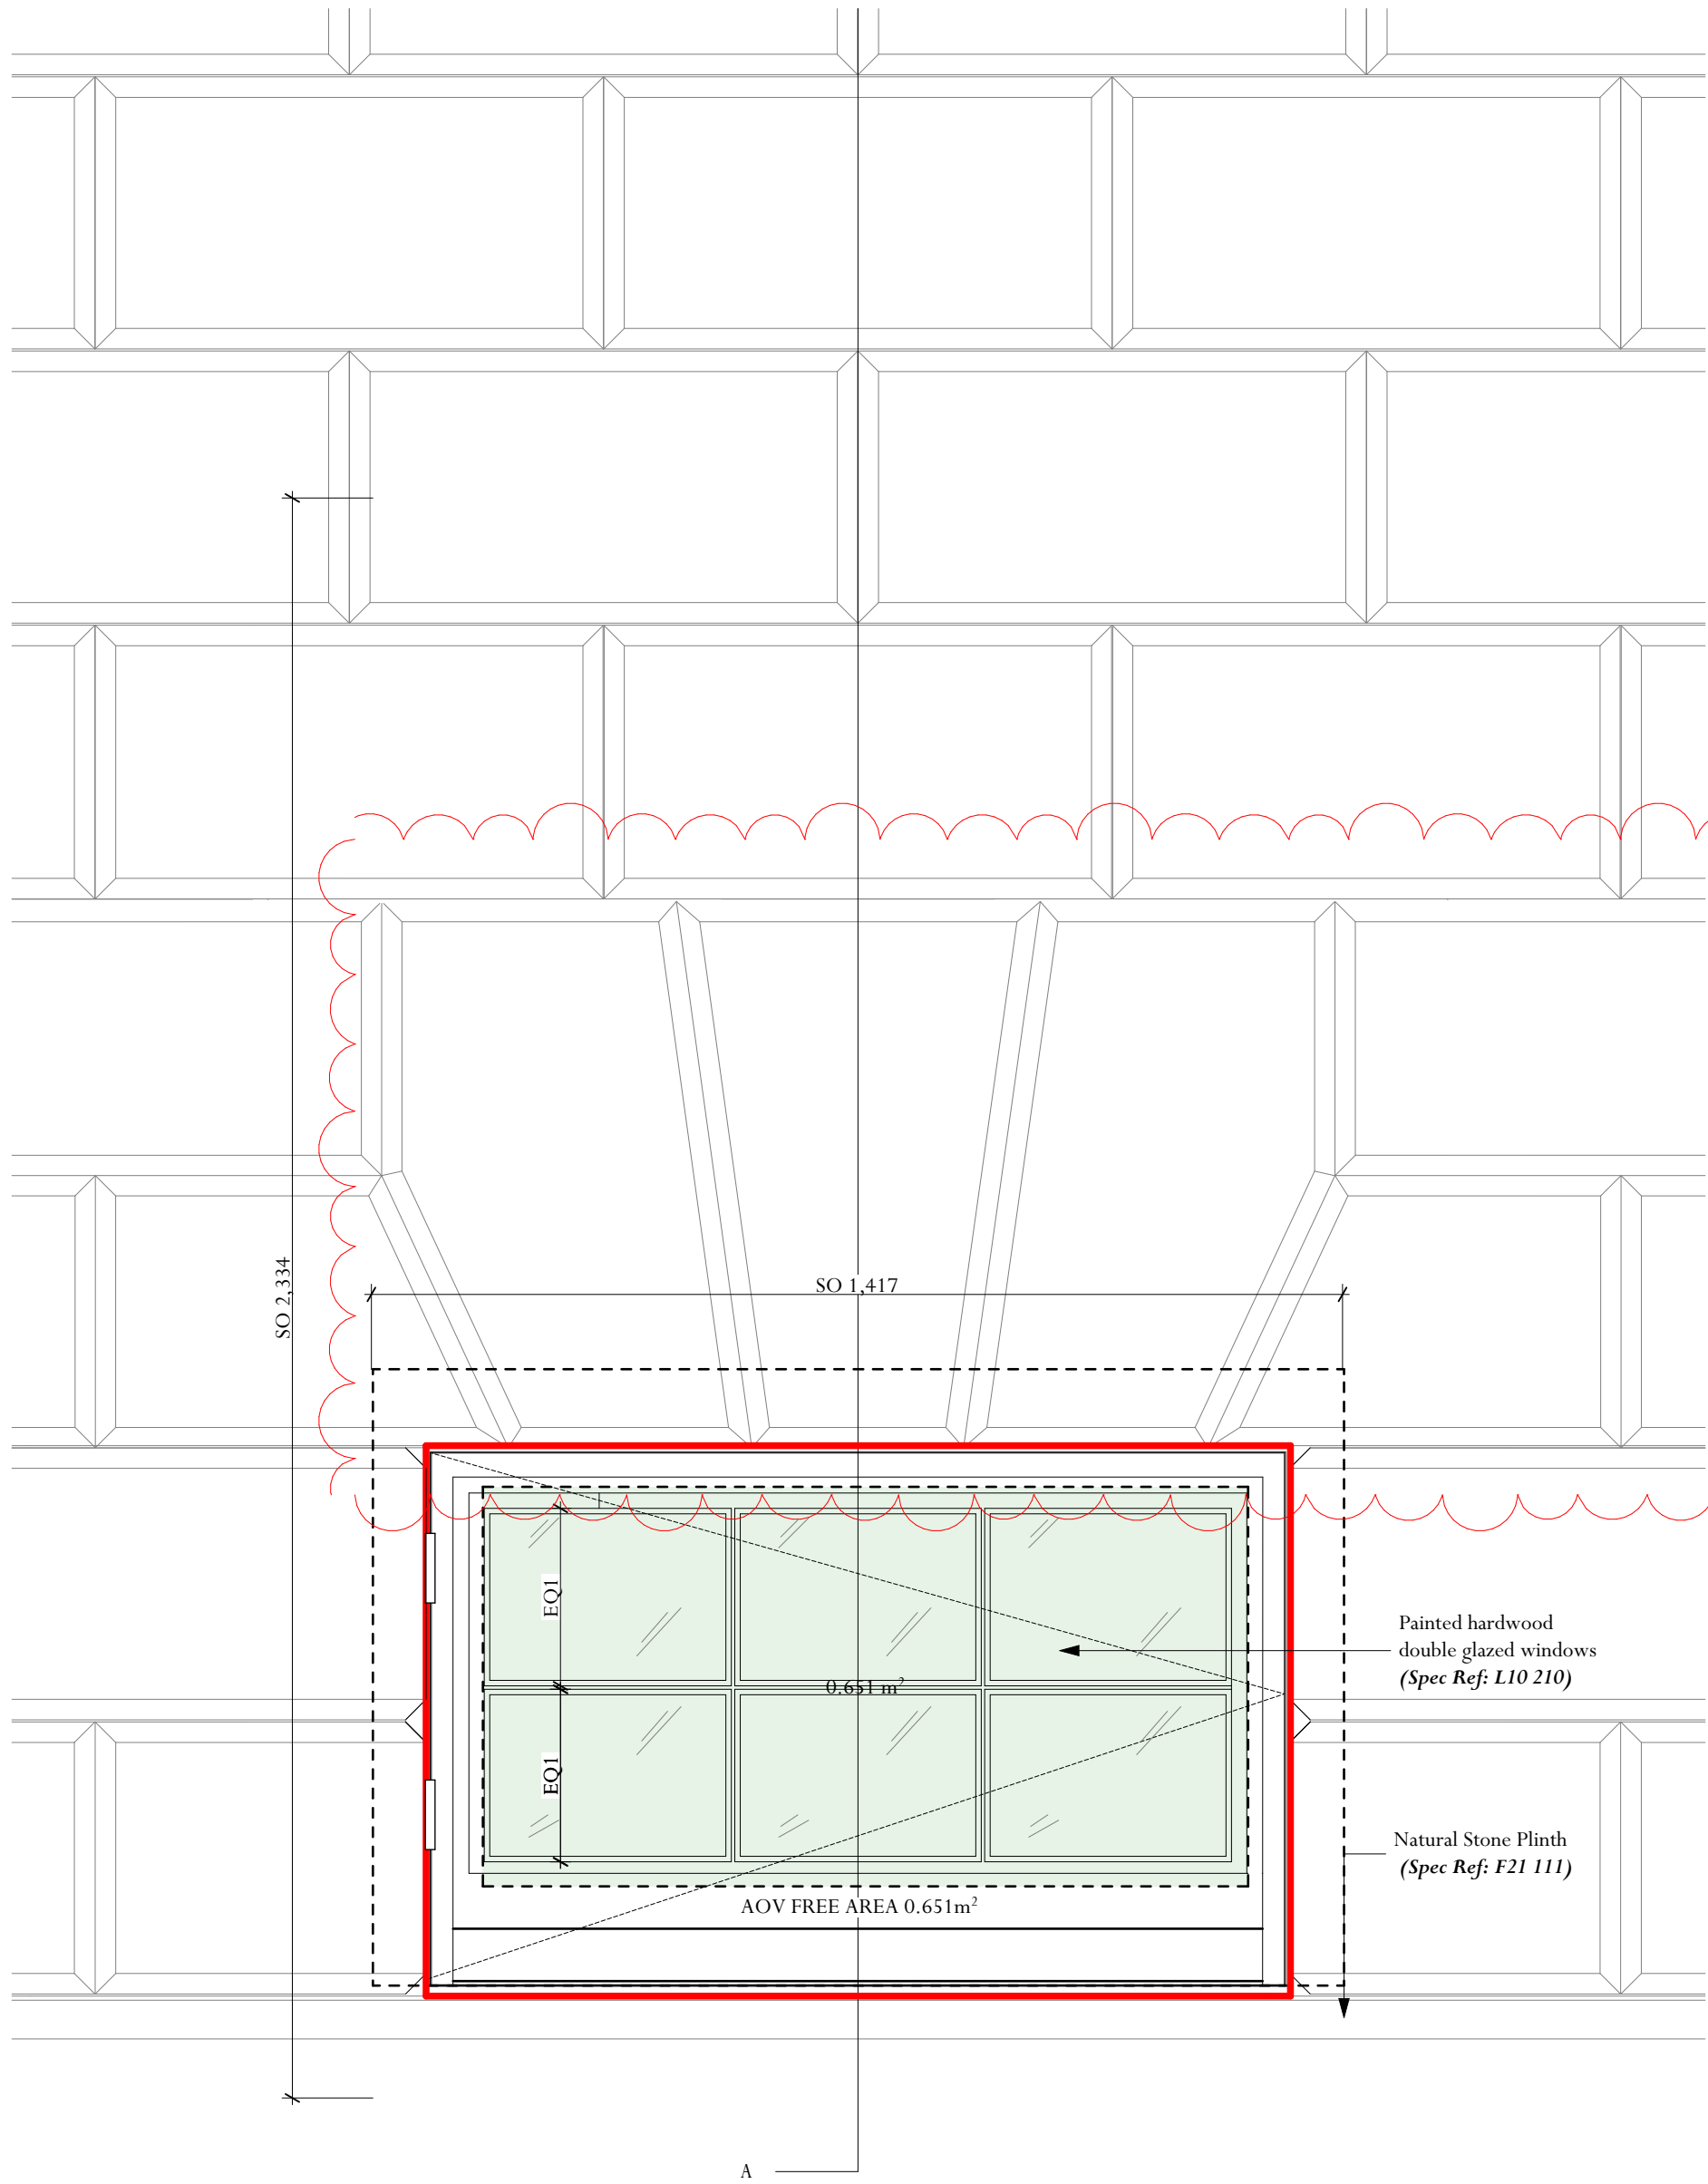

FRONT ELEVATION
Scale 1:10

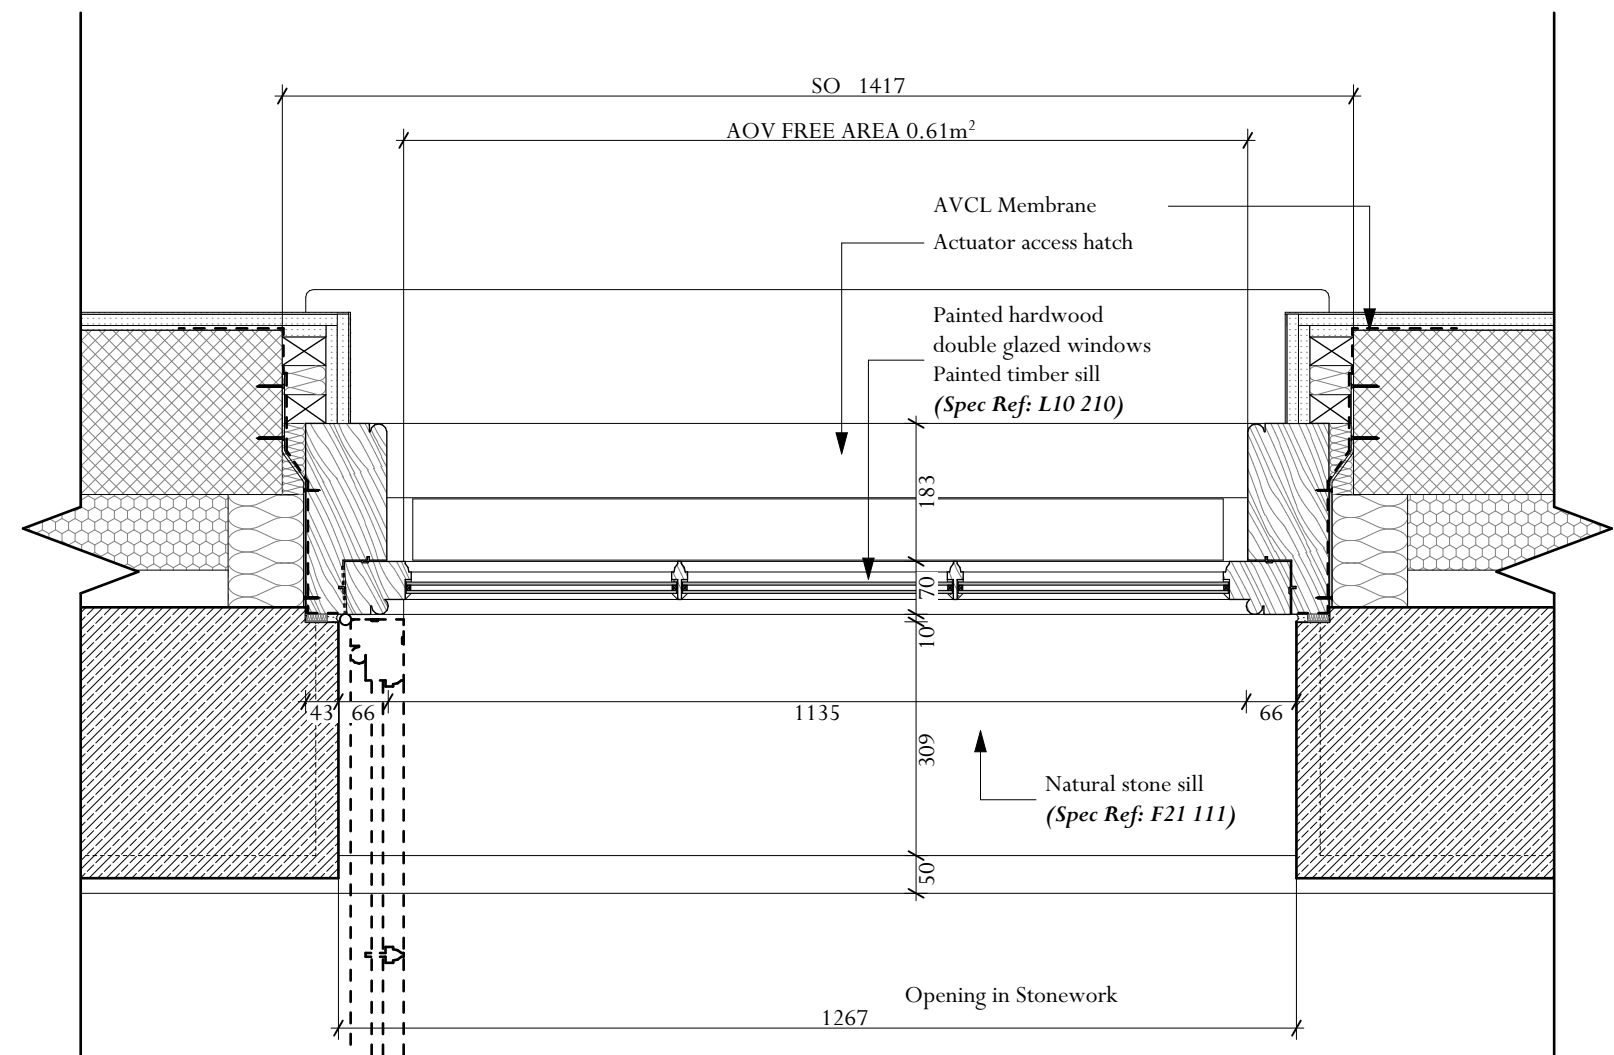

PLAN
Scale 1:10

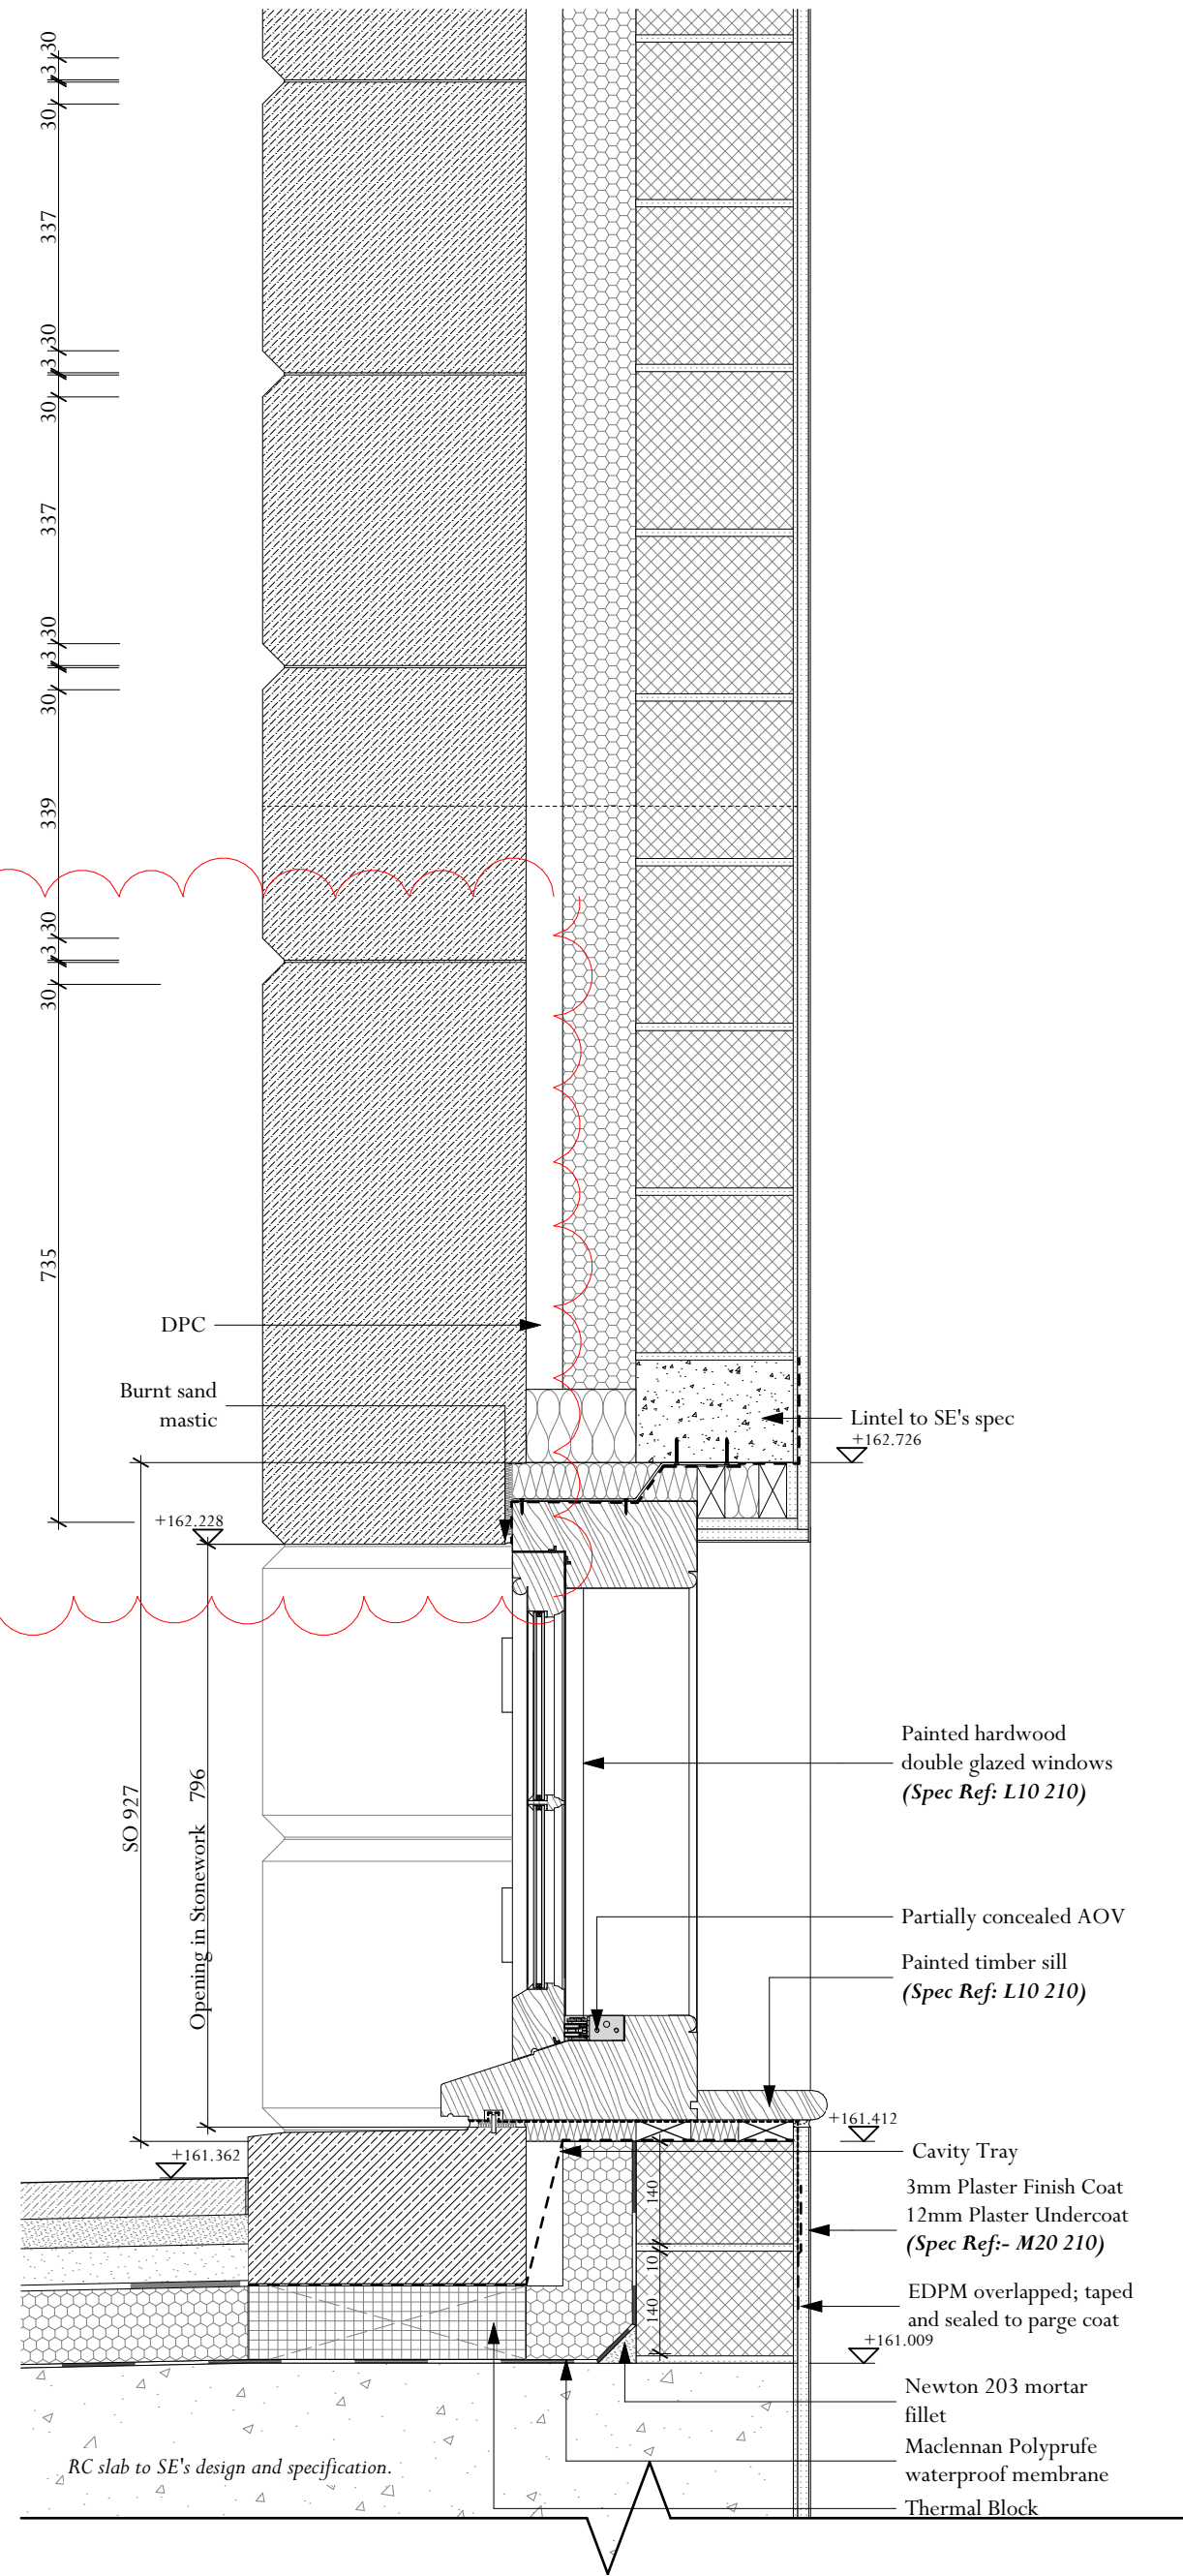

SECTION
Scale 1:10

Adjacent Properties and Boundaries are shown for illustrative purposes only and have not been surveyed unless otherwise stated.

All areas shown are approximate and should be verified before forming the basis of a decision.

Do not scale other than for Planning Application purposes.

All dimensions must be checked by the contractor before commencing work on site.

No deviation from this drawing will be permitted without the prior written consent of the Architect.

The copyright of this drawing remains with the Architect and may not be reproduced in any form without prior written consent.

Ground Floor Slabs, Foundations, Sub-Structures, etc. All work below ground level is shown provisionally. Inspection of ground condition is essential prior to work commencing.



Reassessment is essential when the ground conditions are apparent, and redesign may be necessary in the light of soil conditions found. The responsibility for establishing the soil and sub-soil conditions rests with the contractor.

Relating to windows:

EL-B1-01
EL-B1-04

NOTES:

- Detailed proposals, as drawn, represent fully weather-sealed joinery.
- Dimensions to be checked on site prior to manufacture.
- Dimensions may vary between individual examples of each type.
- Site measurements to be taken by specialist contractor prior to commencement of work/manufacture.
- Shop drawings to be produced for architects review prior to manufacture.
- All windows to achieve U-Value of 1.6

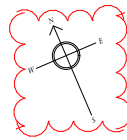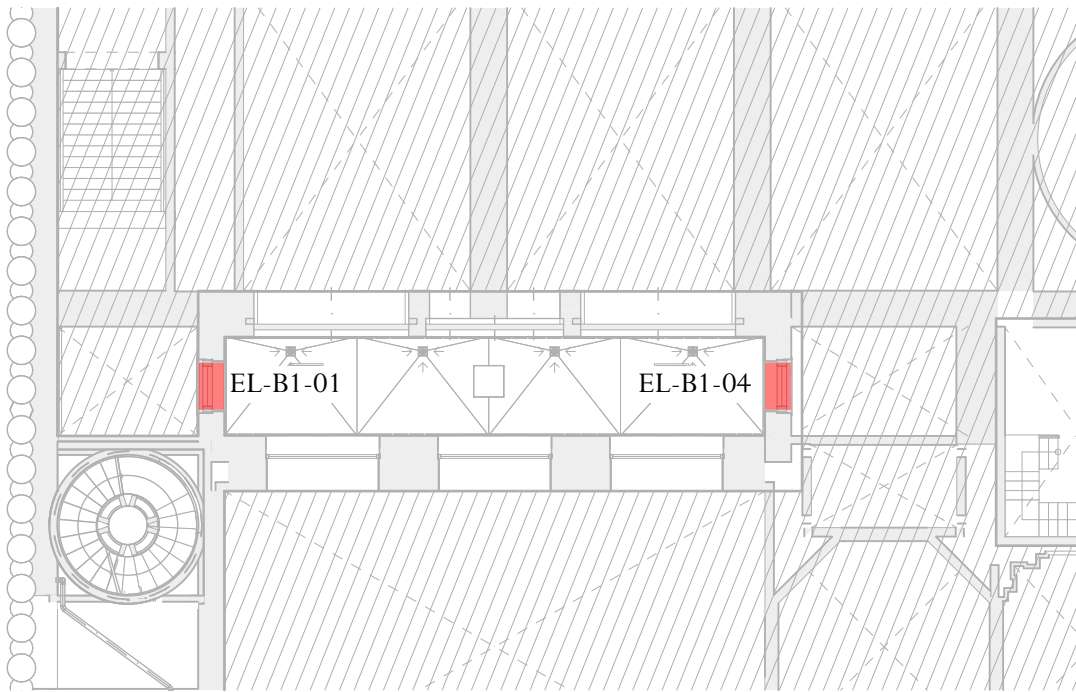

T2	30.07.26	Scale bar/ North arrow added to drawing, Stonework/Window Joinery Design Development	HA
TI	12.06.26	Tender Issue	HA
Rev	Date	Description	Initials

TENDER/CONDITION DISCHARGE

PROJECT Tottenham House - Picture Gallery

TITLE: External Joinery Detail - Typical Casement Window

SCALE: 1:10 @A1

DATE: April 2025

DRAWING No: THB047-ADA-PG-XX-DR-A-5120


DRAWN BY: HA

ADAM ARCHITECTURE

OLD HYDE HOUSE, 75 HYDE STREET
WINCHESTER, HANTS, SO23 7DW, TEL. 01962 843843

WEST WING, SOMERSET HOUSE, STRAND
LONDON, WC2R 1LA, TEL. 020 7841 0140

www.adamarchitecture.com contact@adamarchitecture.com

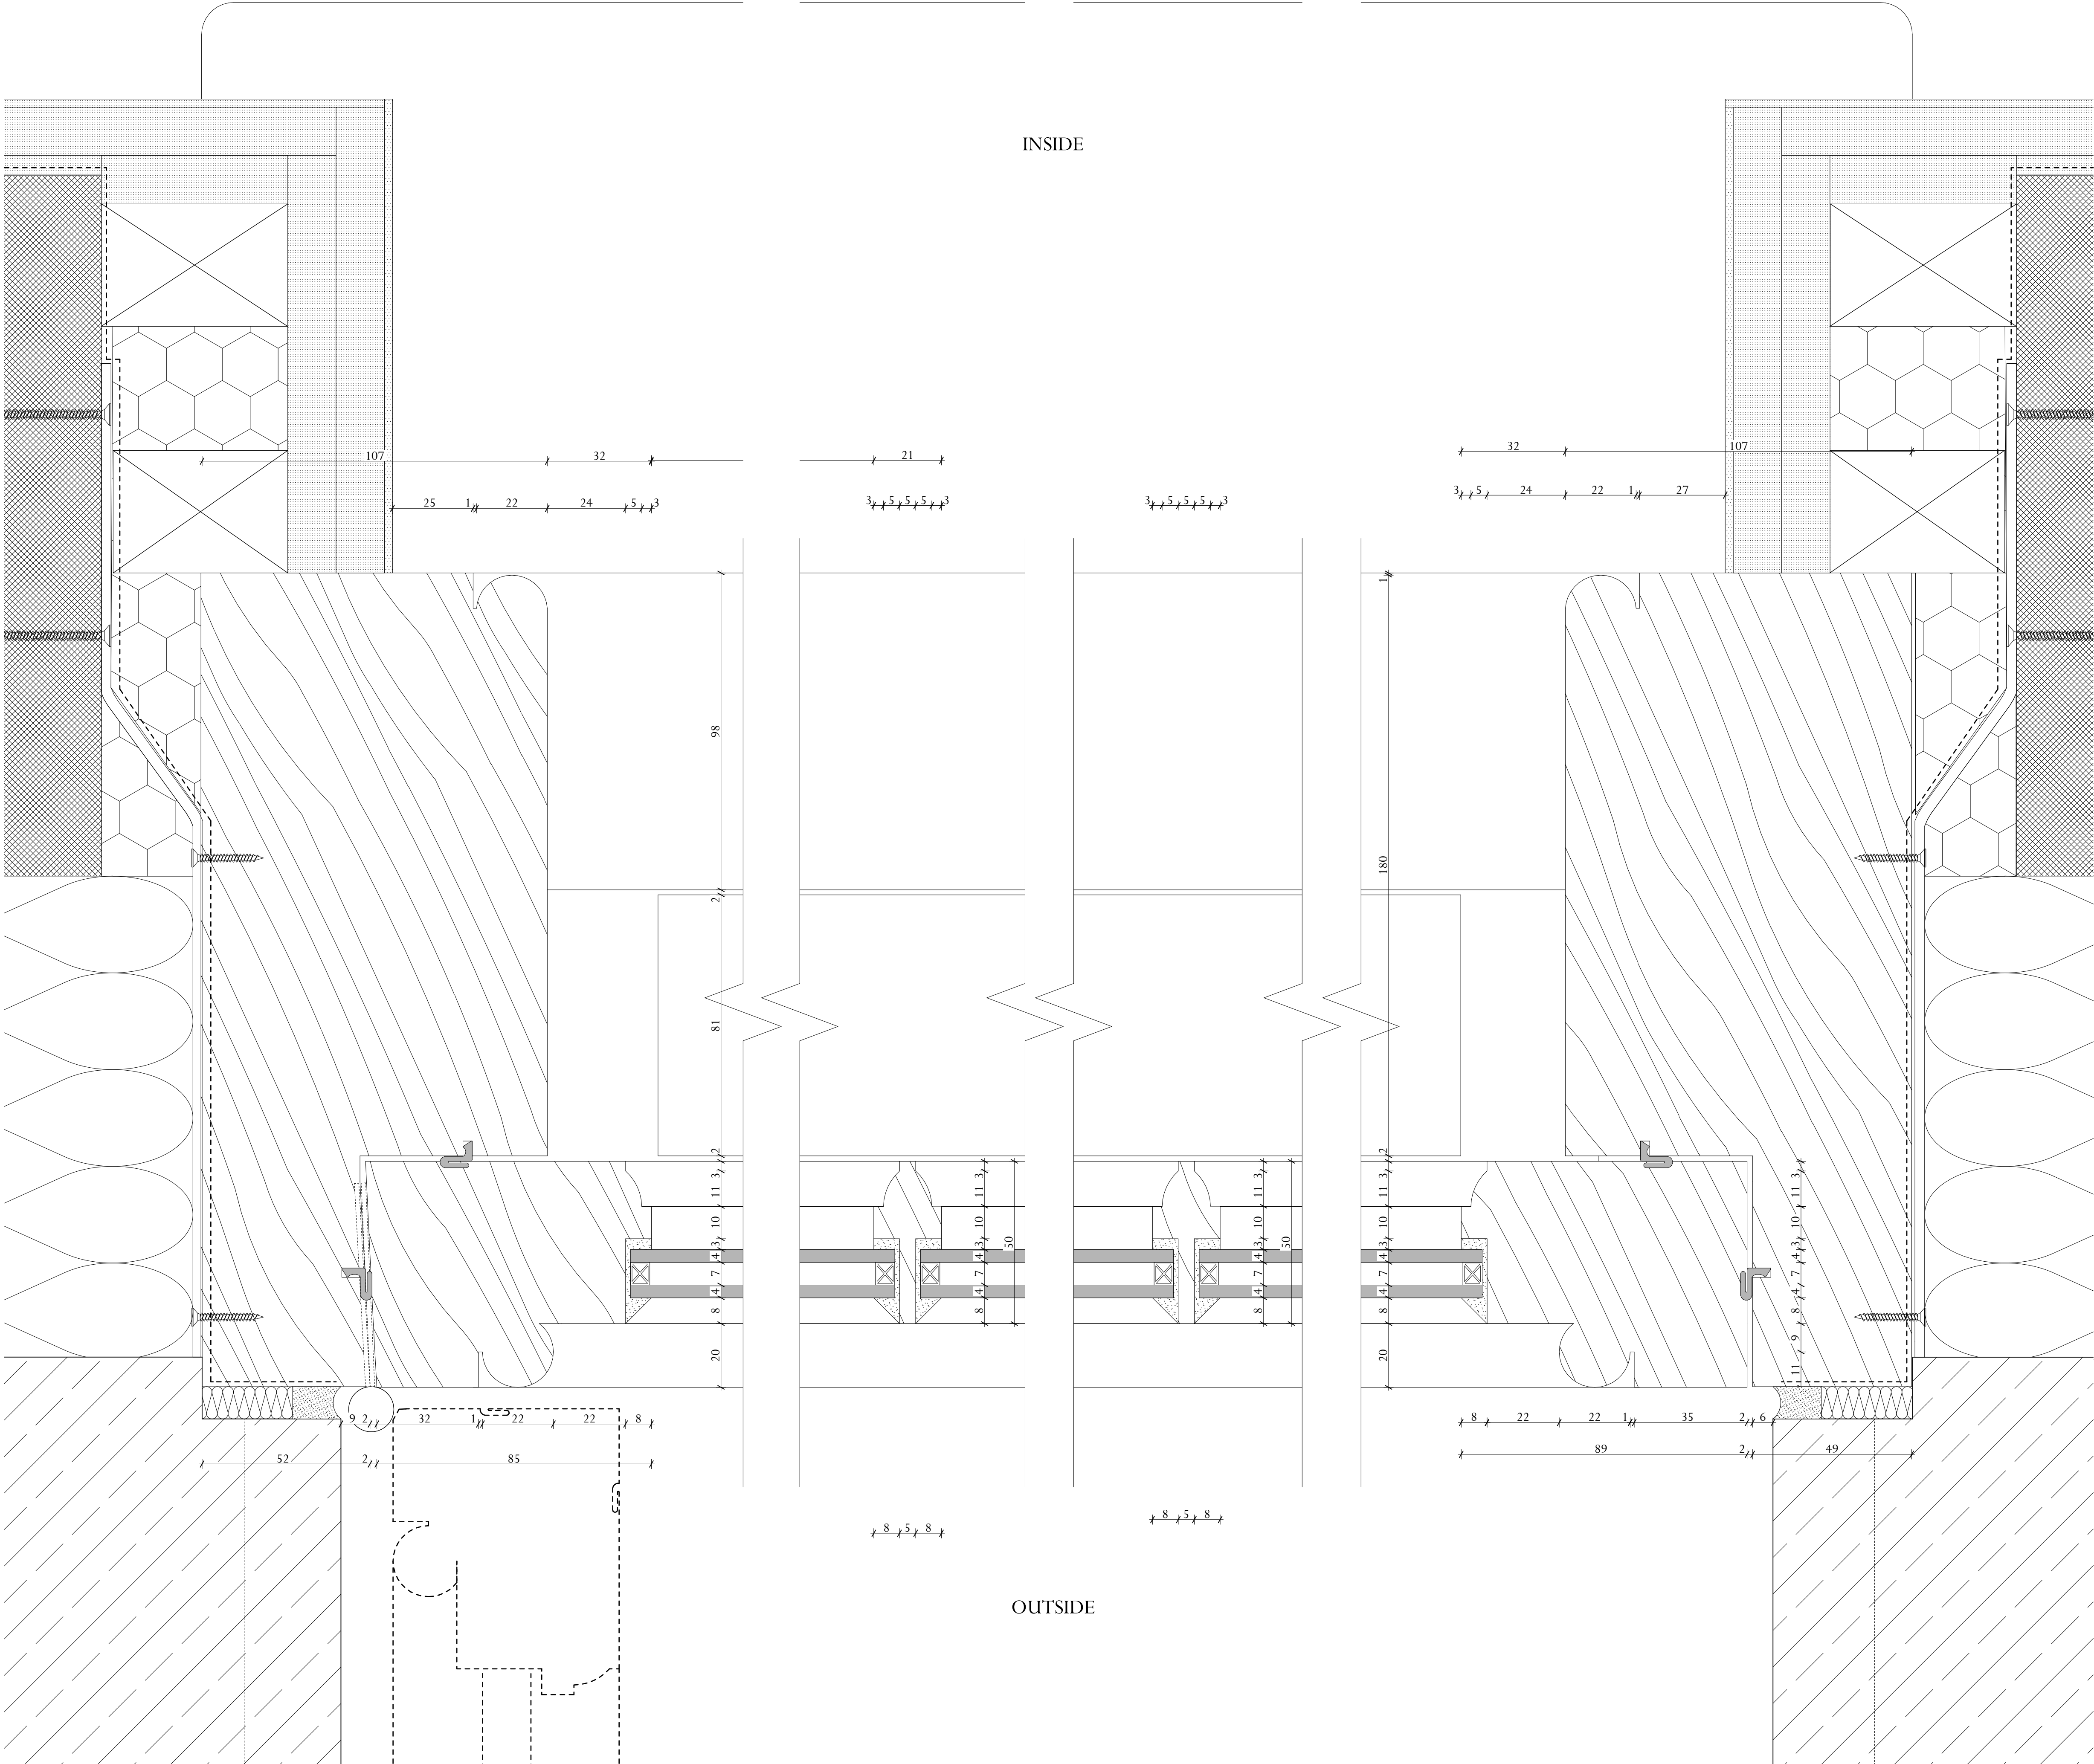

Adjacent Properties and Boundaries are shown for illustrative purposes only and have not been surveyed unless otherwise stated.

All areas shown are approximate and should be verified before forming the basis of a decision.

Do not scale other than for Planning Application purposes.


All dimensions must be checked by the contractor before commencing work on site.

No deviation from this drawing will be permitted without the prior written consent of the Architect.

The copyright of this drawing remains with the Architect and may not be reproduced in any form without prior written consent.

Ground Floor Slabs, Foundations, Sub-Structures, etc. All work below ground level is shown provisionally. Inspection of ground condition is essential prior to work commencing.

Reassessment is essential when the ground conditions are apparent, and redesign may be necessary in the light of soil conditions found. The responsibility for establishing the soil and sub-soil conditions rests with the contractor.

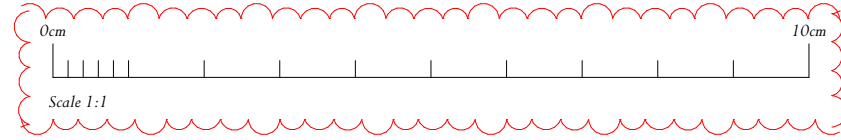

T2	30.07.26	Scale bar/ North arrow added to drawing	HA
TI	12.06.26	Tender Issue	HA
Rev	Date	Description	Initials

TENDER/CONDITION DISCHARGE

PROJECT Tottenham House - Picture Gallery

TITLE: External Joinery Detail - Typical Casement Window Reveal

SCALE: 1:1, 1:10 @A1

DATE: April 2025

DRAWING No: THB047-ADA-PG-XX-DR-A-5121


DRAWN BY: HA




OLD HYDE HOUSE, 75 HYDE STREET
WINCHESTER, HANTS, SO23 7DW, TEL. 01962 843843

WEST WING, SOMERSET HOUSE, STRAND
LONDON, WC2R 1LA, TEL. 020 7841 0140

www.adamarchitecture.com contact@adamarchitecture.com

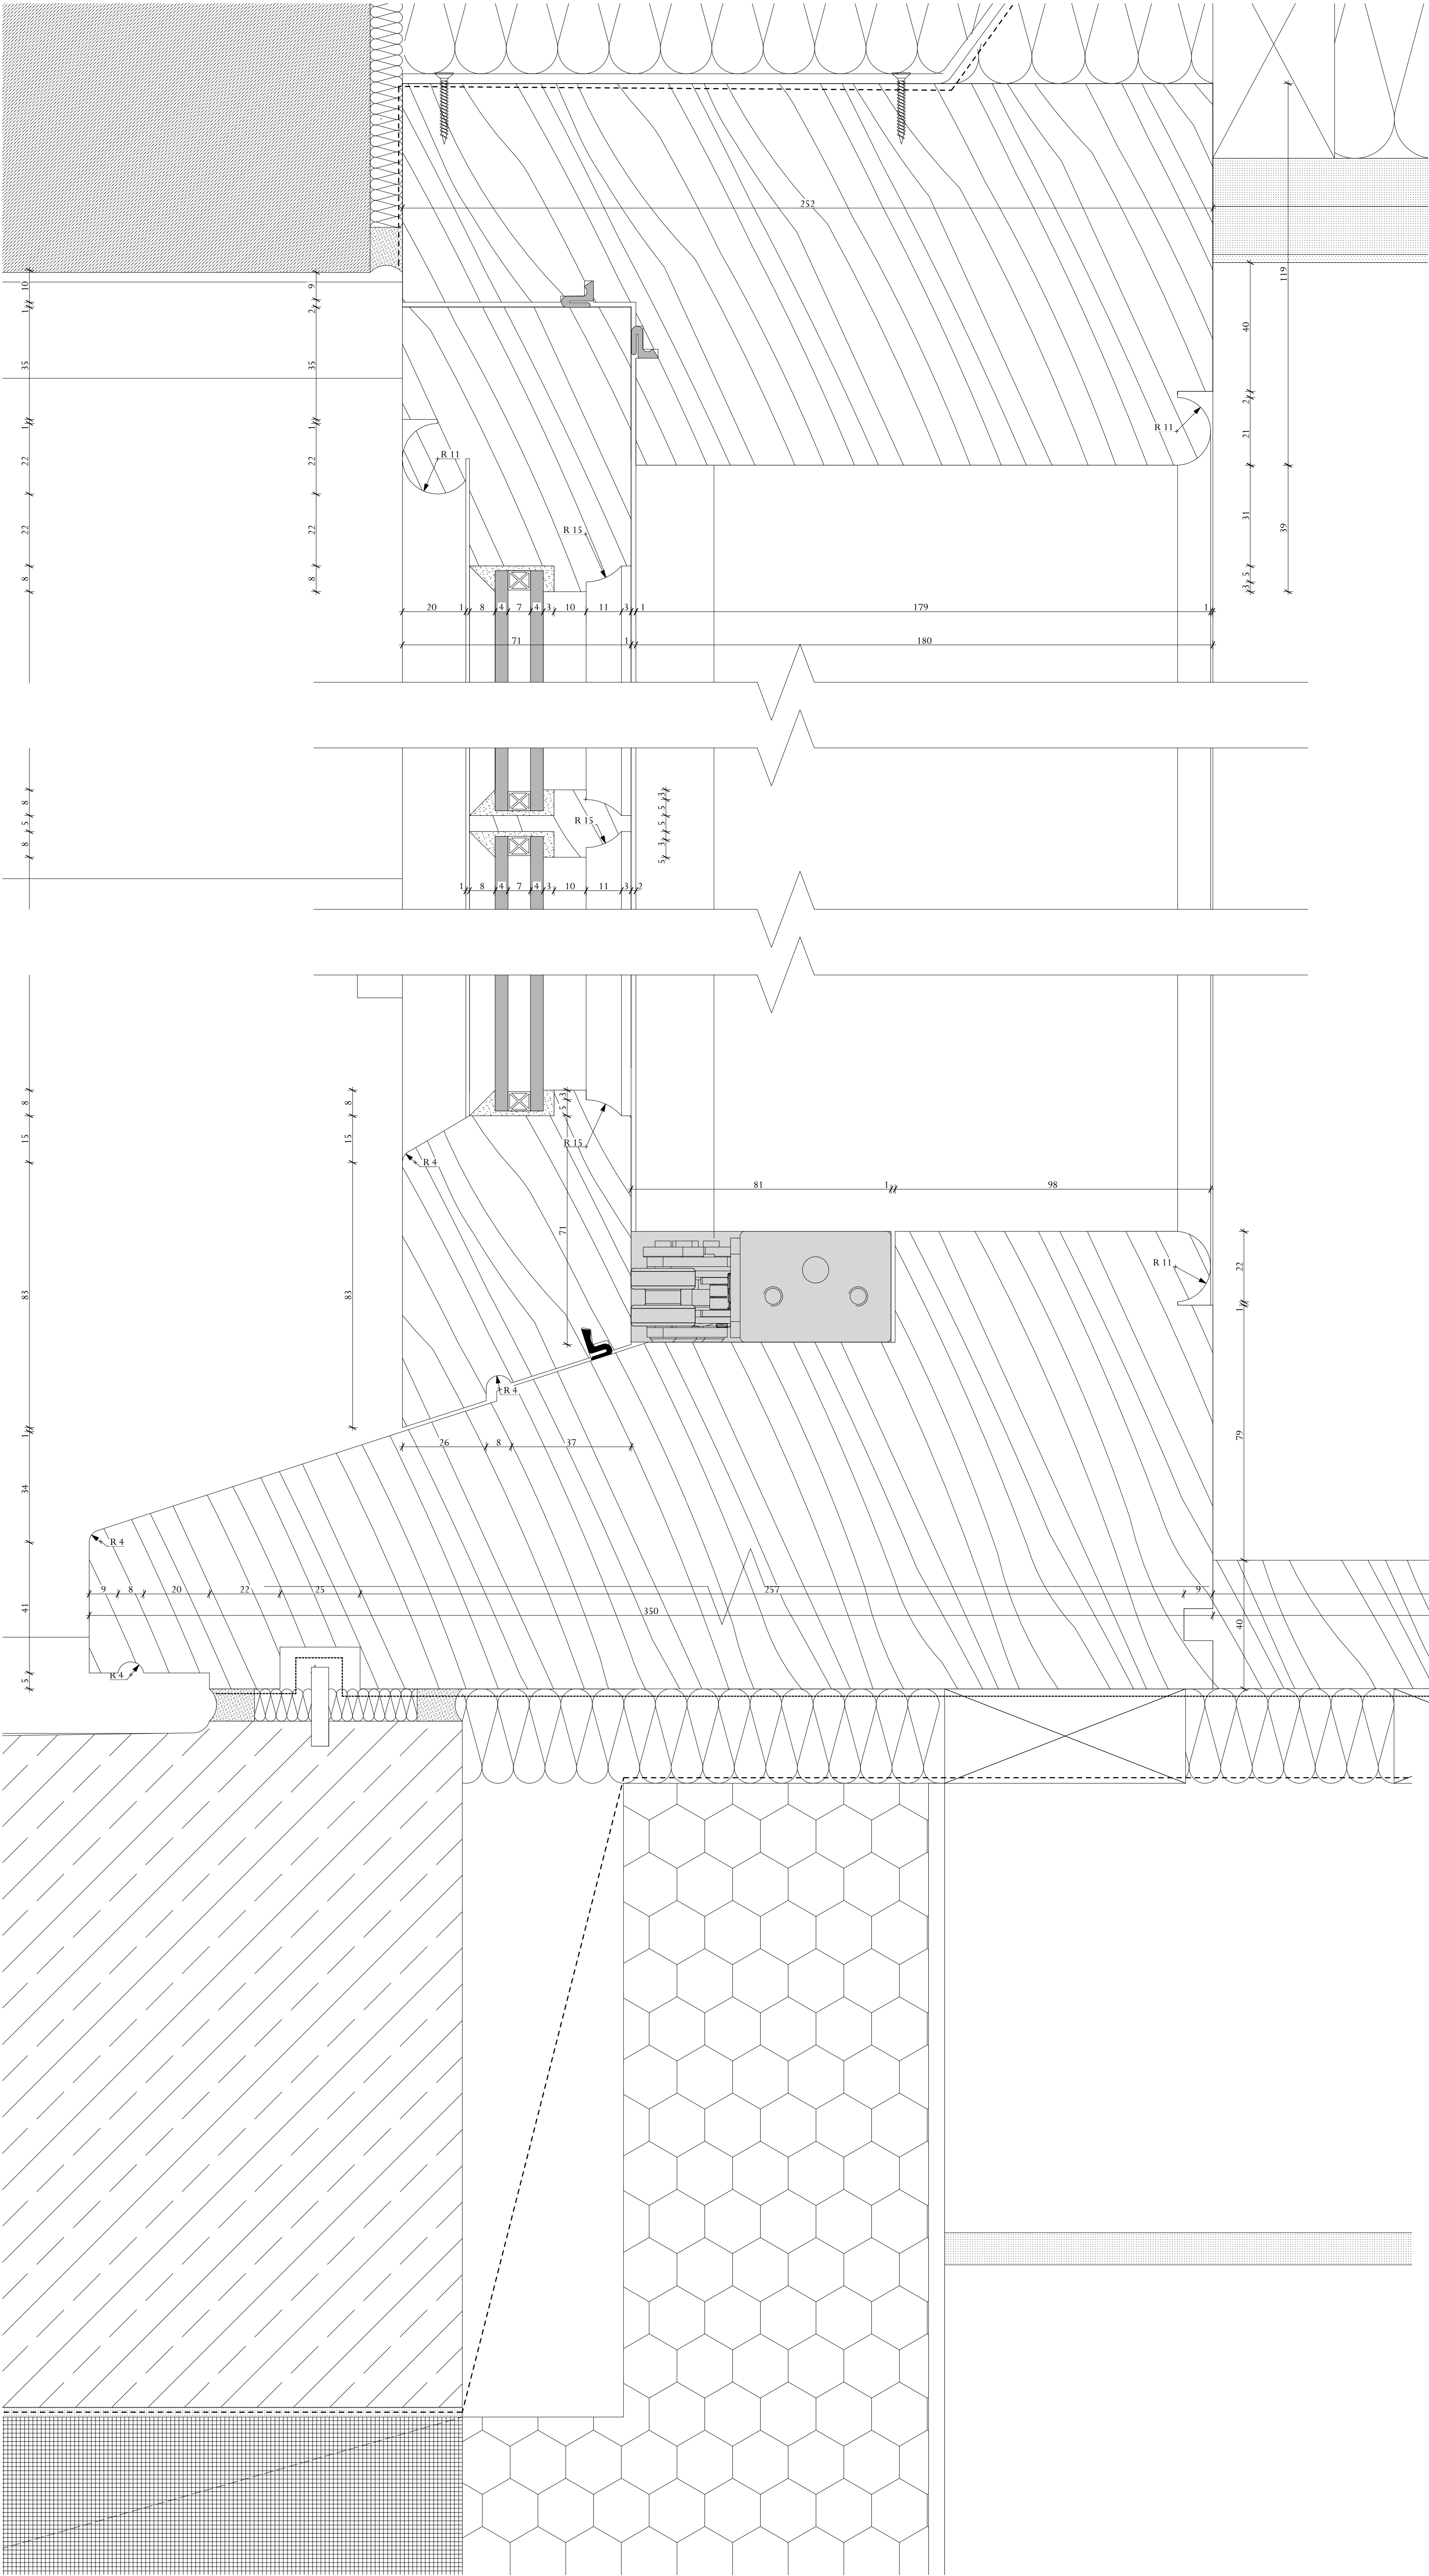

Adjacent Properties and Boundaries are shown for illustrative purposes only and have not been surveyed unless otherwise stated.
All areas shown are approximate and should be verified before forming the basis of a decision.
Do not scale other than for Planning Application purposes.
All dimensions must be checked by the contractor before commencing work on site.
No deviation from this drawing will be permitted without the prior written consent of the Architect.
The copyright of this drawing remains with the Architect and may not be reproduced in any form without prior written consent.
Ground Floor Slabs, Foundations, Sub-Structures, etc. All work below ground level is shown provisionally. Inspection of ground condition is essential prior to work commencing.
Reassessment is essential when the ground conditions are apparent, and redesign may be necessary in the light of soil conditions found. The responsibility for establishing the soil and sub-soil conditions rests with the contractor.

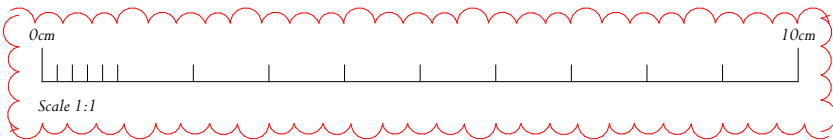

T2	30.07.26	Scale bar/ North arrow added to drawing	HA
TI	12.06.26	Tender Issue	HA
Rev	Date	Description	Initials

TENDER/CONDITION DISCHARGE

PROJECT Tottenham House - Picture Gallery

TITLE: External Joinery Detail - Typical Casement Window Head & Cill

SCALE: 1:1, 1:10 @A1

DATE: April 2025

DRAWING No: 6150-ADAM-PG-XX-DR-A-5122

DRAWN BY: HA

ADAM ARCHITECTURE

OLD HYDE HOUSE, 75 HYDE STREET
WINCHESTER, HANTS, SO23 7DW, TEL. 01962 843843

WEST WING, SOMERSET HOUSE, STRAND
LONDON, WC2R 1LA, TEL. 020 7841 0140

www.adamarchitecture.com contact@adamarchitecture.com