



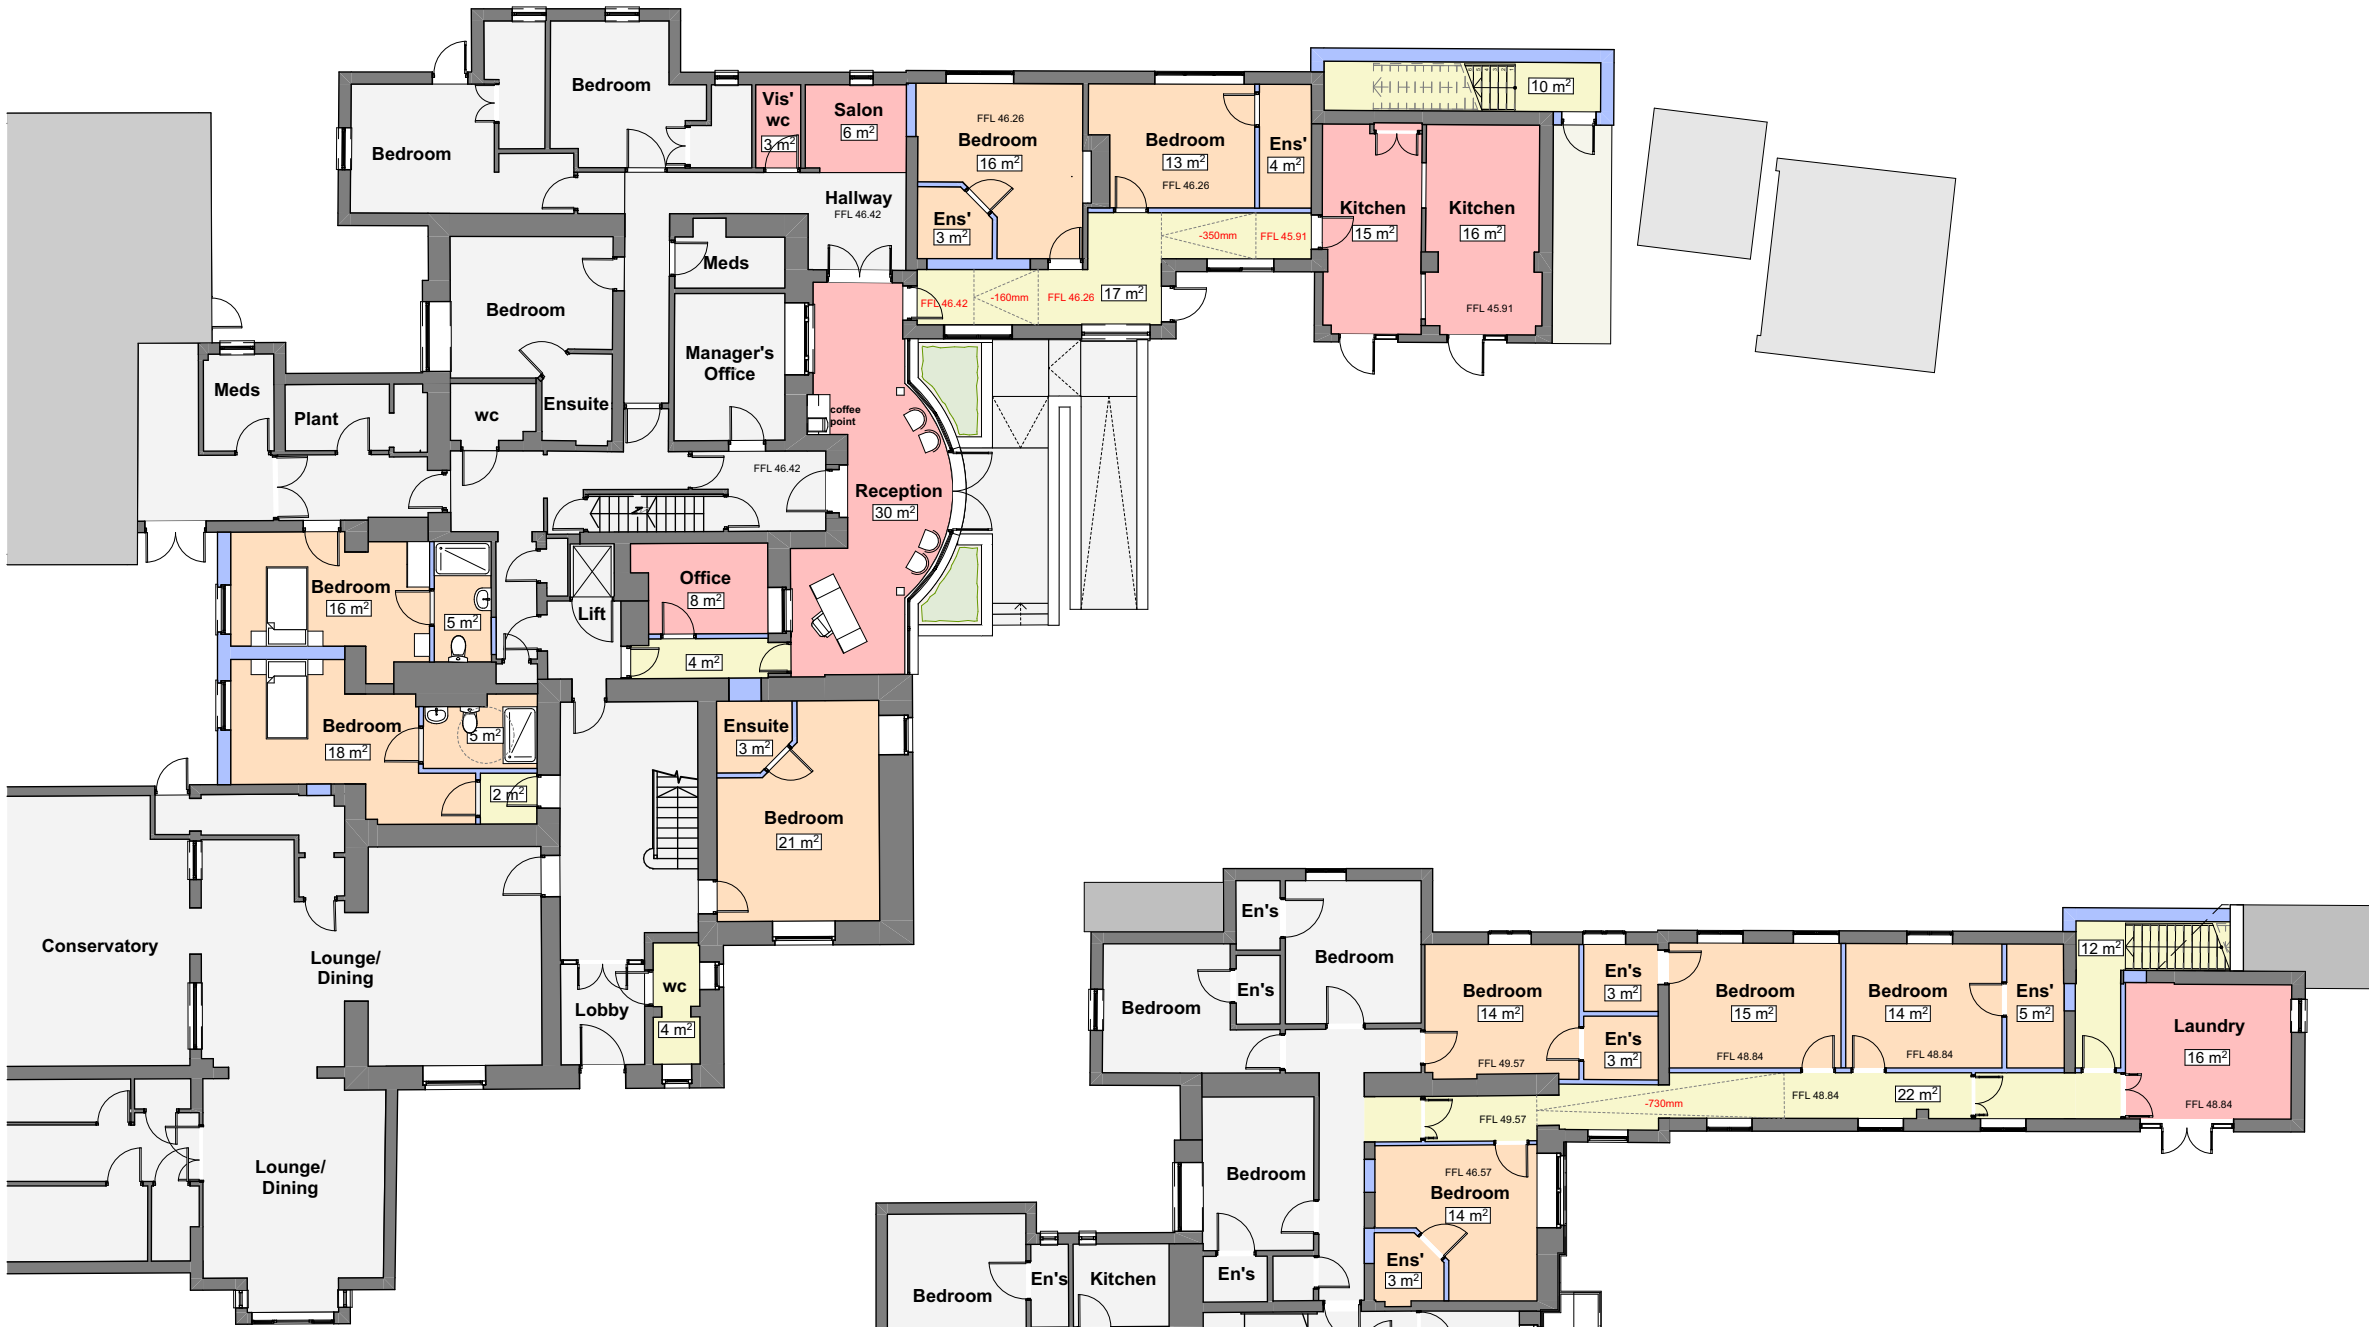


Proposed Ground Floor Plan

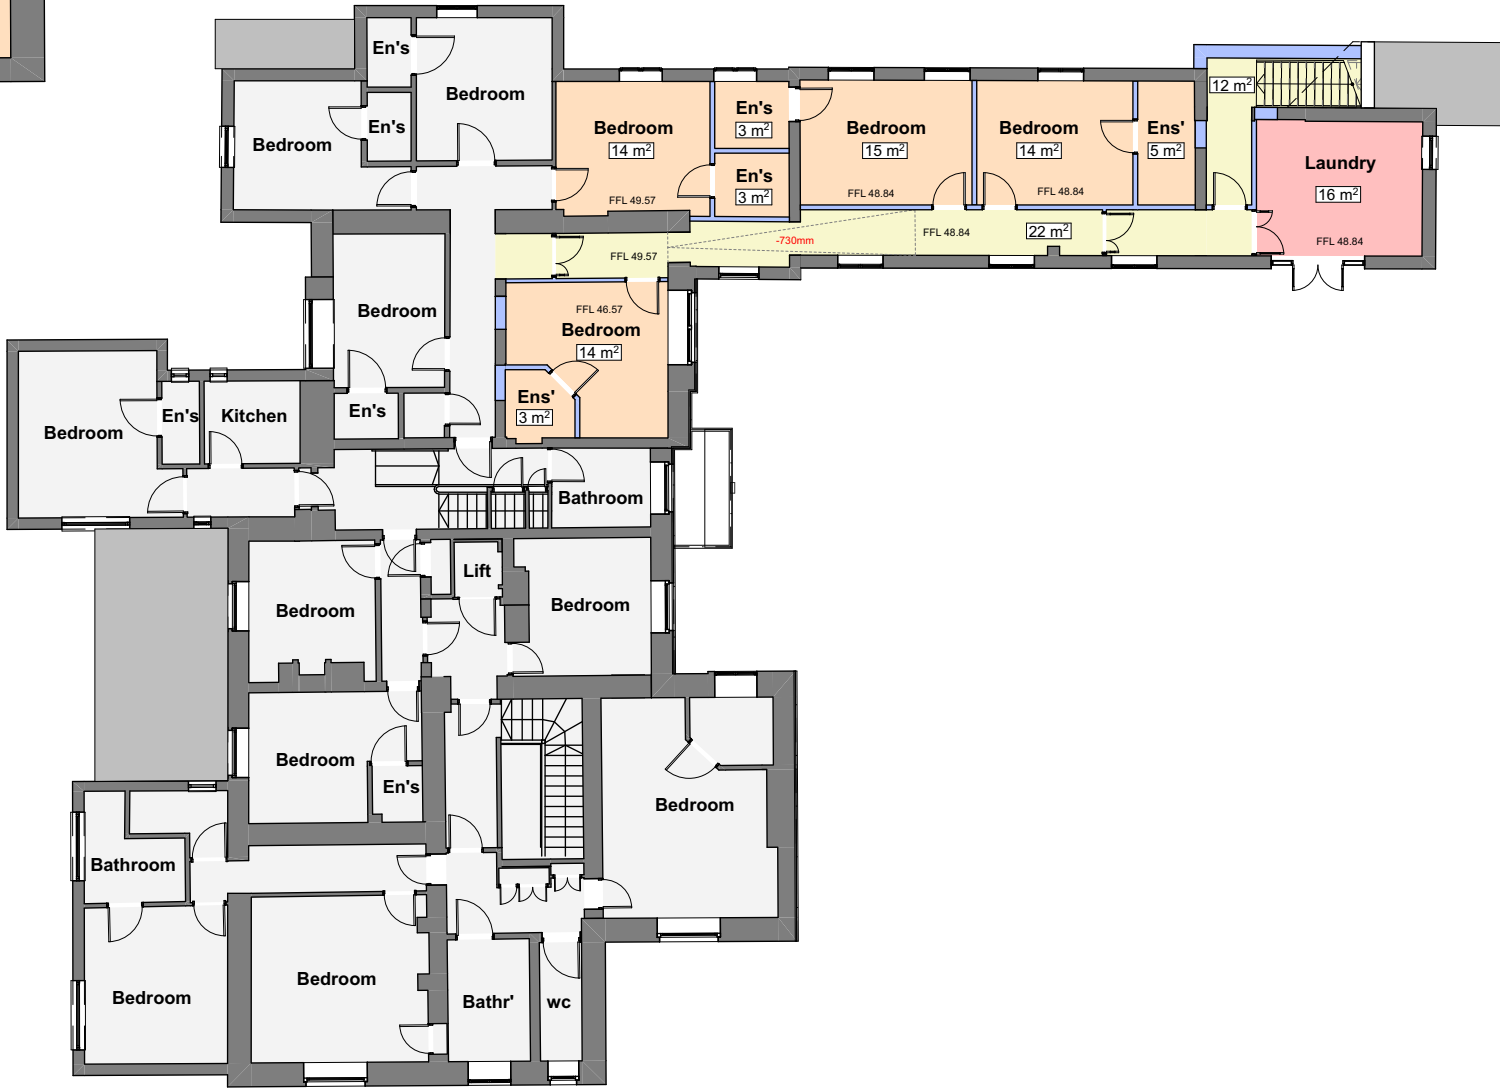

Proposed First Floor Plan

©Copyright
Prior to commencement of works on the site, the contractor should check all dimensions on the drawings and check against actual site dimensions, and report and discrepancies immediately to the Architect.

Written dimensions are to take precedence over scaled dimensions.

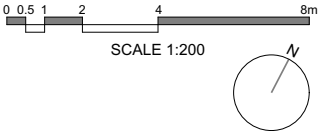

FFL XX.XX - Existing level
FFL XX.XX - Proposed Level
-XXXmm - Level Change

Bedroom Schedule

Existing Bedrooms - 54

Additional Bedrooms at Ground Floor - 1
Additional Bedrooms at First Floor - 2

Total Additional Bedrooms - 3

Total Proposed Bedrooms Overall - 57

02	2025.11.11	AW	Bedroom Schedule added
01	2025.08.29	AW	First issue
Rev	Date	By	Description

noma | architects
14 Guinea Street
Redcliffe, Bristol BS1 6SX
T 0117 929 2041
E mail@noma-uk.com
www.noma-uk.com

Job
Mavern House Care Home
Corsham Road, Shaw,
Melksham, SN12 8EH

Client
Welford Care

Drawing Title
Proposed Floor Plans

Drawing Number
2595 **2102** **02**

Project Number Revision

Planning **1:200**
Purpose of Issue Scale

AW Drawn	SD Checked	2025.08.29 Issue Date	A3 Size
--------------------	----------------------	---------------------------------	-------------------

2595 NOMA Project No	Noma Owner	00 Zone	00 Level	00 Type	A Role	00 Status
--------------------------------	----------------------	-------------------	--------------------	-------------------	------------------	---------------------